PP APPROVAL RECORD

Planning Permission

Kallakurichi district, Tamil Nadu

APPROVAL TYPE
Building Plan

ISSUING AUTHORITY
DTCP

The approval as the planning authority issued it, reproduced in full behind this page.


An approval speaks to what was sanctioned, not to what was built. Completion is a separate record.

Verified RealEstate™
3/350/2 Mettukuppam,
OMR Thoraipakkam,
Chennai 600 097, India


hello@verified.realestate
+91 9996 12 9996
verified.realestate

PLAN SHOWING THE PROPOSED CONSTRUCTION OF INDIAN BANK RURAL SELF EMPLOYMENT TRAINING INSTITUTE (INDSETI)


RCC BUILDING (G+1), IN SURVEY NO.71/6, AT INDILI VILLAGE, KALLAKURICHI TALUK & PANCHAYAT UNION, KALLAKURICHI DISTRICT.

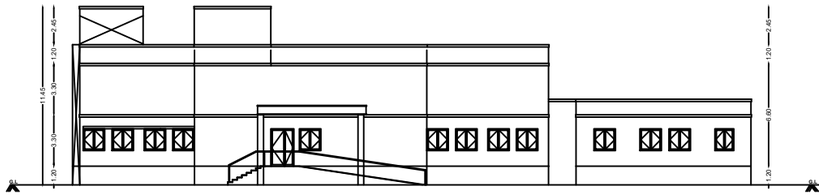


FRONT ELEVATION

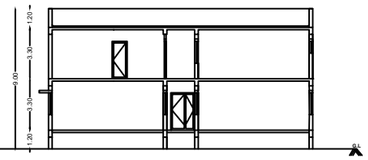

SECTION ON 'AA'

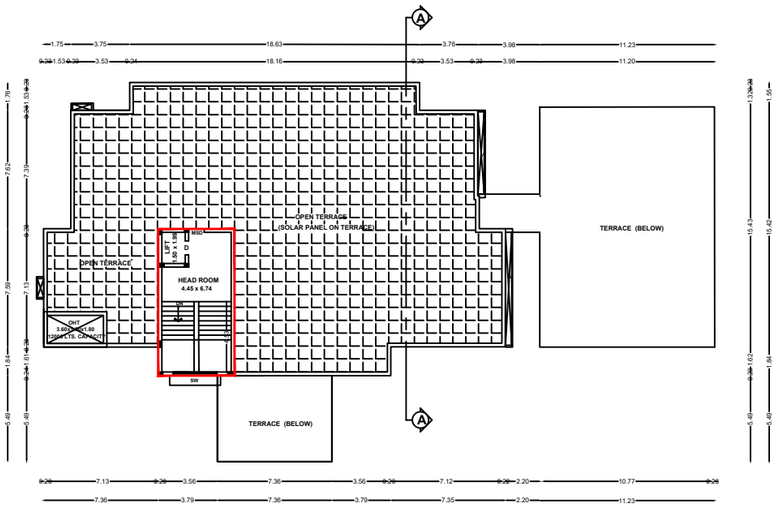



TERRACE PLAN

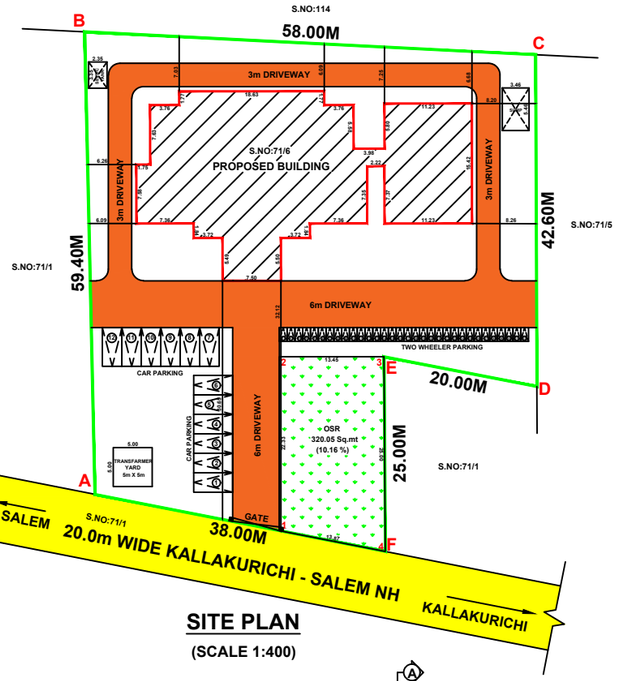

SITE PLAN

(SCALE 1:400)

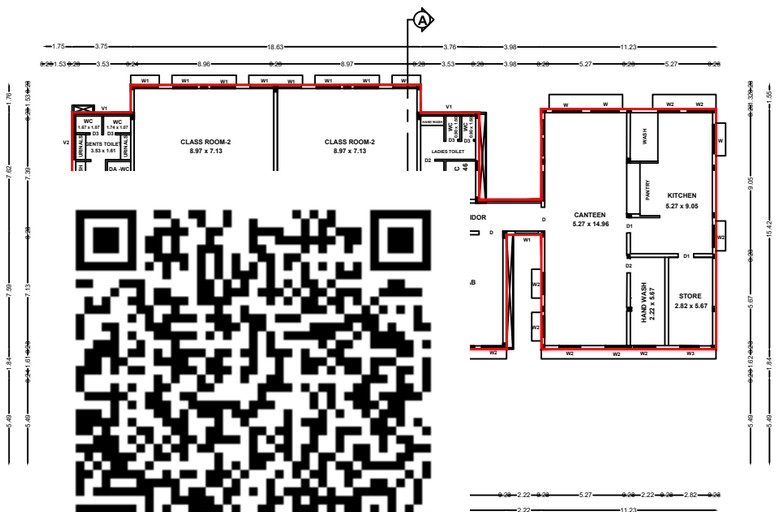

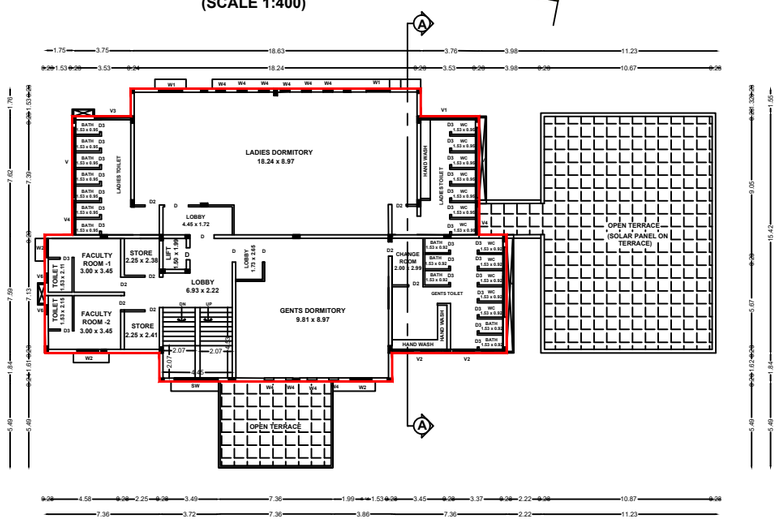


FIRST FLOOR PLAN

SWP APPLICATION NO. SWP/BPA/0776297/2026

WP/DTCP/KALLAKURICHI/SITE APPROVAL NO:56/2026


SWP/DTCP/KALLAKURICHI/BUILDING PLAN NO:14/2026

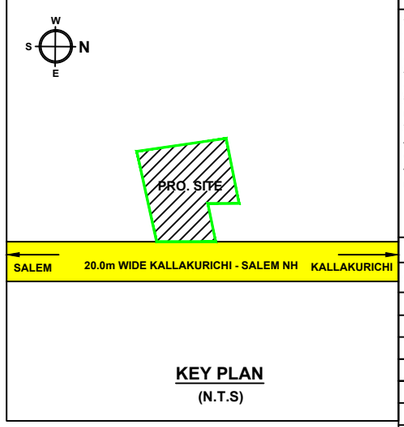


KEY PLAN

(N.T.S)



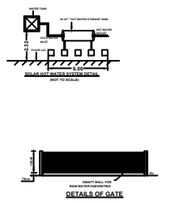

DETAILS OF GATE

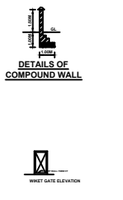


WHEET GATE ELEVATION


DETAILS OF COMPOUND WALL




STAIRCASE SECTION

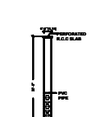

DETAIL OF BORE WELL

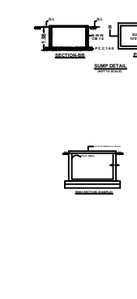

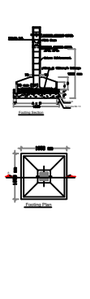

REFERENCE

PROPOSED SITE	
PROPOSED BUILDING	
EXISTING ROAD	
DRIVE WAY	

SPECIFICATION

SUB-STRUCTURE:
- Individual Column Footing in RC.C. mix 1:2:4
- Sand Filling Ceiling Course
- Bed Conc in Mix PCC 1:5:10 Plinth Beam
- Top with River Sand, Remaining with Well Gravel and Flooring Concrete in RCC Mix 1:5:10

SUPER STRUCTURE:
- Partition walls in Brick Work in CM 1:5, with Lintel Beam in R.C.C. mix 1:2:4, one way R.C.C. slab for roof in Mix 1:2:4.

WEATHERING COURSE:
- Lime concrete with Brick Jelly top finish with Machine pressed tails, fixed and pointed in CM 1:3

JOINERY:
- All made up of country wood, (Well seasoned)

PLASTERING:
- Both the sides of walls plastered in CM 1:4 of thick 12mm ceiling tube plastered in CM 1:3 of thick 10mm

FLOOR FINISH:
- Granite thick finish in CM 1:3 of thick 50mm thick including top finishing with plastering in CM 1:3 of 20mm thick.

SCHEDULE OF JOINERY

S.NO	TYPE	DESCRIPTION	SIZE(METRE)
1	M.D	MAIN DOOR	1.52 x 2.44
2	D1	DOOR	1.22 x 2.44
3	D2	DOOR	0.76 x 2.13
4	W	WINDOW	1.52 x 1.52
5	W 1	WINDOW	1.22 x 1.52
6	V	VENTILATOR	0.91 x 0.91

AREA STATEMENT

S.NO	DESCRIPTION	AREA (Sq.mt)	AREA (Acers)
1	SITE AREA	3150.00	0.78

TRAINING INSTITUTE BUILDING AREA DETAILS:		FSI (Sq.mt)	NON-FSI (Sq.mt)	TOTAL (Sq.mt)
2	GROUND FLOOR AREA	707.58	-	707.58
3	FIRST FLOOR AREA	484.53	-	484.53
4	HEAD ROOM AREA	-	46.23	46.23
5	TOTAL	1192.11	46.23	1238.34

PLOT COVERAGE - 22.46 % FSI = 1192.11/3150 = 0.378

SCALE : 1:200

DRG. NO.: 01/01

DRAWING TITLE: TRAINING INSTITUTION

PARKING DETAILS

S.NO	DESCRIPTION	REQUIRED	PROVIDED
1	NO OF CAR PARKING (INCLUDING PH PARKING)	10	12
2	NO OF TWO WHEELER PARKING (INCLUDING PH PARKING)	31	32

For INDRSETI-KALLAKURICHI.
Authorised Signatory

APPLICANT

Er. M.Ammaiappan, B.E., M.E., (Geo Tech) (Ph.D)
Registered Geo Technical Engineer
DTCP - Reg. No. TVM/RGTE/2021/06/002
Thiruvalluvar, Chennai - 600 062.

GEO-TECH ENGINEER

Er. P.JAYAPRAKASH. M.Tech(Structural Engg.)
Reg.No:D3/14036560/2023
Collectorate Panel Engineer - TVM Dist.
43P/20A, Sannathi New Street,
Vandavasi, T.V.Malai Dist. - 604408
Cell No: 99442 23162

STRUCTURAL ENGINEER

Er. J. DHILIP, B.E (Civil)
Registered Construction Engineer
Reg. No: CQL/DIST/RCE/0022513/2014
No.134, GST Road, Near Collector Office,
Chengalpattu-603 111. Cell: 8220673647
Email:jdsndesigner@gmail.com

CONSTRUCTION ENGINEER

Er. G.PARTHIBAN B.E.(Civil),
Registered Engineer,
Reg.No: CGL/DIST/RE/Gr-III/2021/03/003
PARTHI PLANNERS
Shop No.7, 1st Floor, Bharath Complex,
Near Railway Gate, Avalurpet Road,
Tiruvannamalai - 606601.
Mobile No: 8122860448

REGISTERED ENGINEER

THE LANDLENS SUITE

Eight ways to know a piece of land before you pay for it.

This report covers one part of the picture. These cover the rest, drawn from the same government records, for any property in Tamil Nadu.

LandLens One
Ask anything about a property and get an answer grounded in live government records, with the sources shown.
/landlens/one

Verify My Land
Every record check run on one property and returned as a single report.
/landlens/verify-my-land

Legal Opinion
An advocate's written opinion on the title, built on the records we pull for it.
/landlens

One Map
Every layer on one map: the parcel, its boundary, zoning, water bodies and what sits around it.
/landlens/one/map

PriceMap
What land actually changed hands for around this plot, taken from the registered deeds.
/landlens/pricemap

Build Scope
What you are allowed to build here: floor space, height, coverage and setbacks.
/landlens/build-scope

Property Tracker
Watch a property and hear about it when something new is registered against it.
/landlens/property-tracker

Deal Room
Run the transaction in one place: documents, stamping, signatures and the parties.
/landlens/deal-room

FREE TOOLS · NO ACCOUNT NEEDED

Twenty-four checks you can run yourself, at no cost.

Records and verification

The registers themselves, read for you.

- Encumbrance Certificate
- Patta and Chitta
- Field Measurement Sketch
- EC Analyzer
- Bank charge check
- Court case search
- Seller background check
- Approval check by survey

Value and duty

What it is worth and what it costs to register.

- Guideline value by street
- Guideline value by survey
- Stamp duty and registration fees
- Capital gains
- Floor space index
- Area unit converter

Zoning and land use

What the plan says can happen on this land.

- Land use zone finder
- CMDA land use check
- Coastal regulation zone
- Master plan check
- Water bodies finder
- Airport height clearance

Registers and directories

Who holds it, and which office keeps the record.

- Find your registering office
- Temple property check
- Waqf property check
- RERA register

Every free tool
/tools

Services we run for you
/services

The LandLens suite
/landlens/one

Verified RealEstate™

Every claim in this document traces back to a government record.

- Legal opinions, due diligence and title verification
- Building plan, layout and sub-division approvals
- Completion and occupancy certificates, regularisation
- Escrow, negotiation and NRI property management
- Land survey, soil testing, architecture and construction

Verified RealEstate
3/350/2 Mettukuppam,
OMR Thoraipakkam,
Chennai 600 097, India
hello@verified.realestate
+91 9996 12 9996

Prepared from the registers named on the page each finding sits on. Where a register could not be read, this document says so in its place rather than leaving the gap to be read as a clean result.