
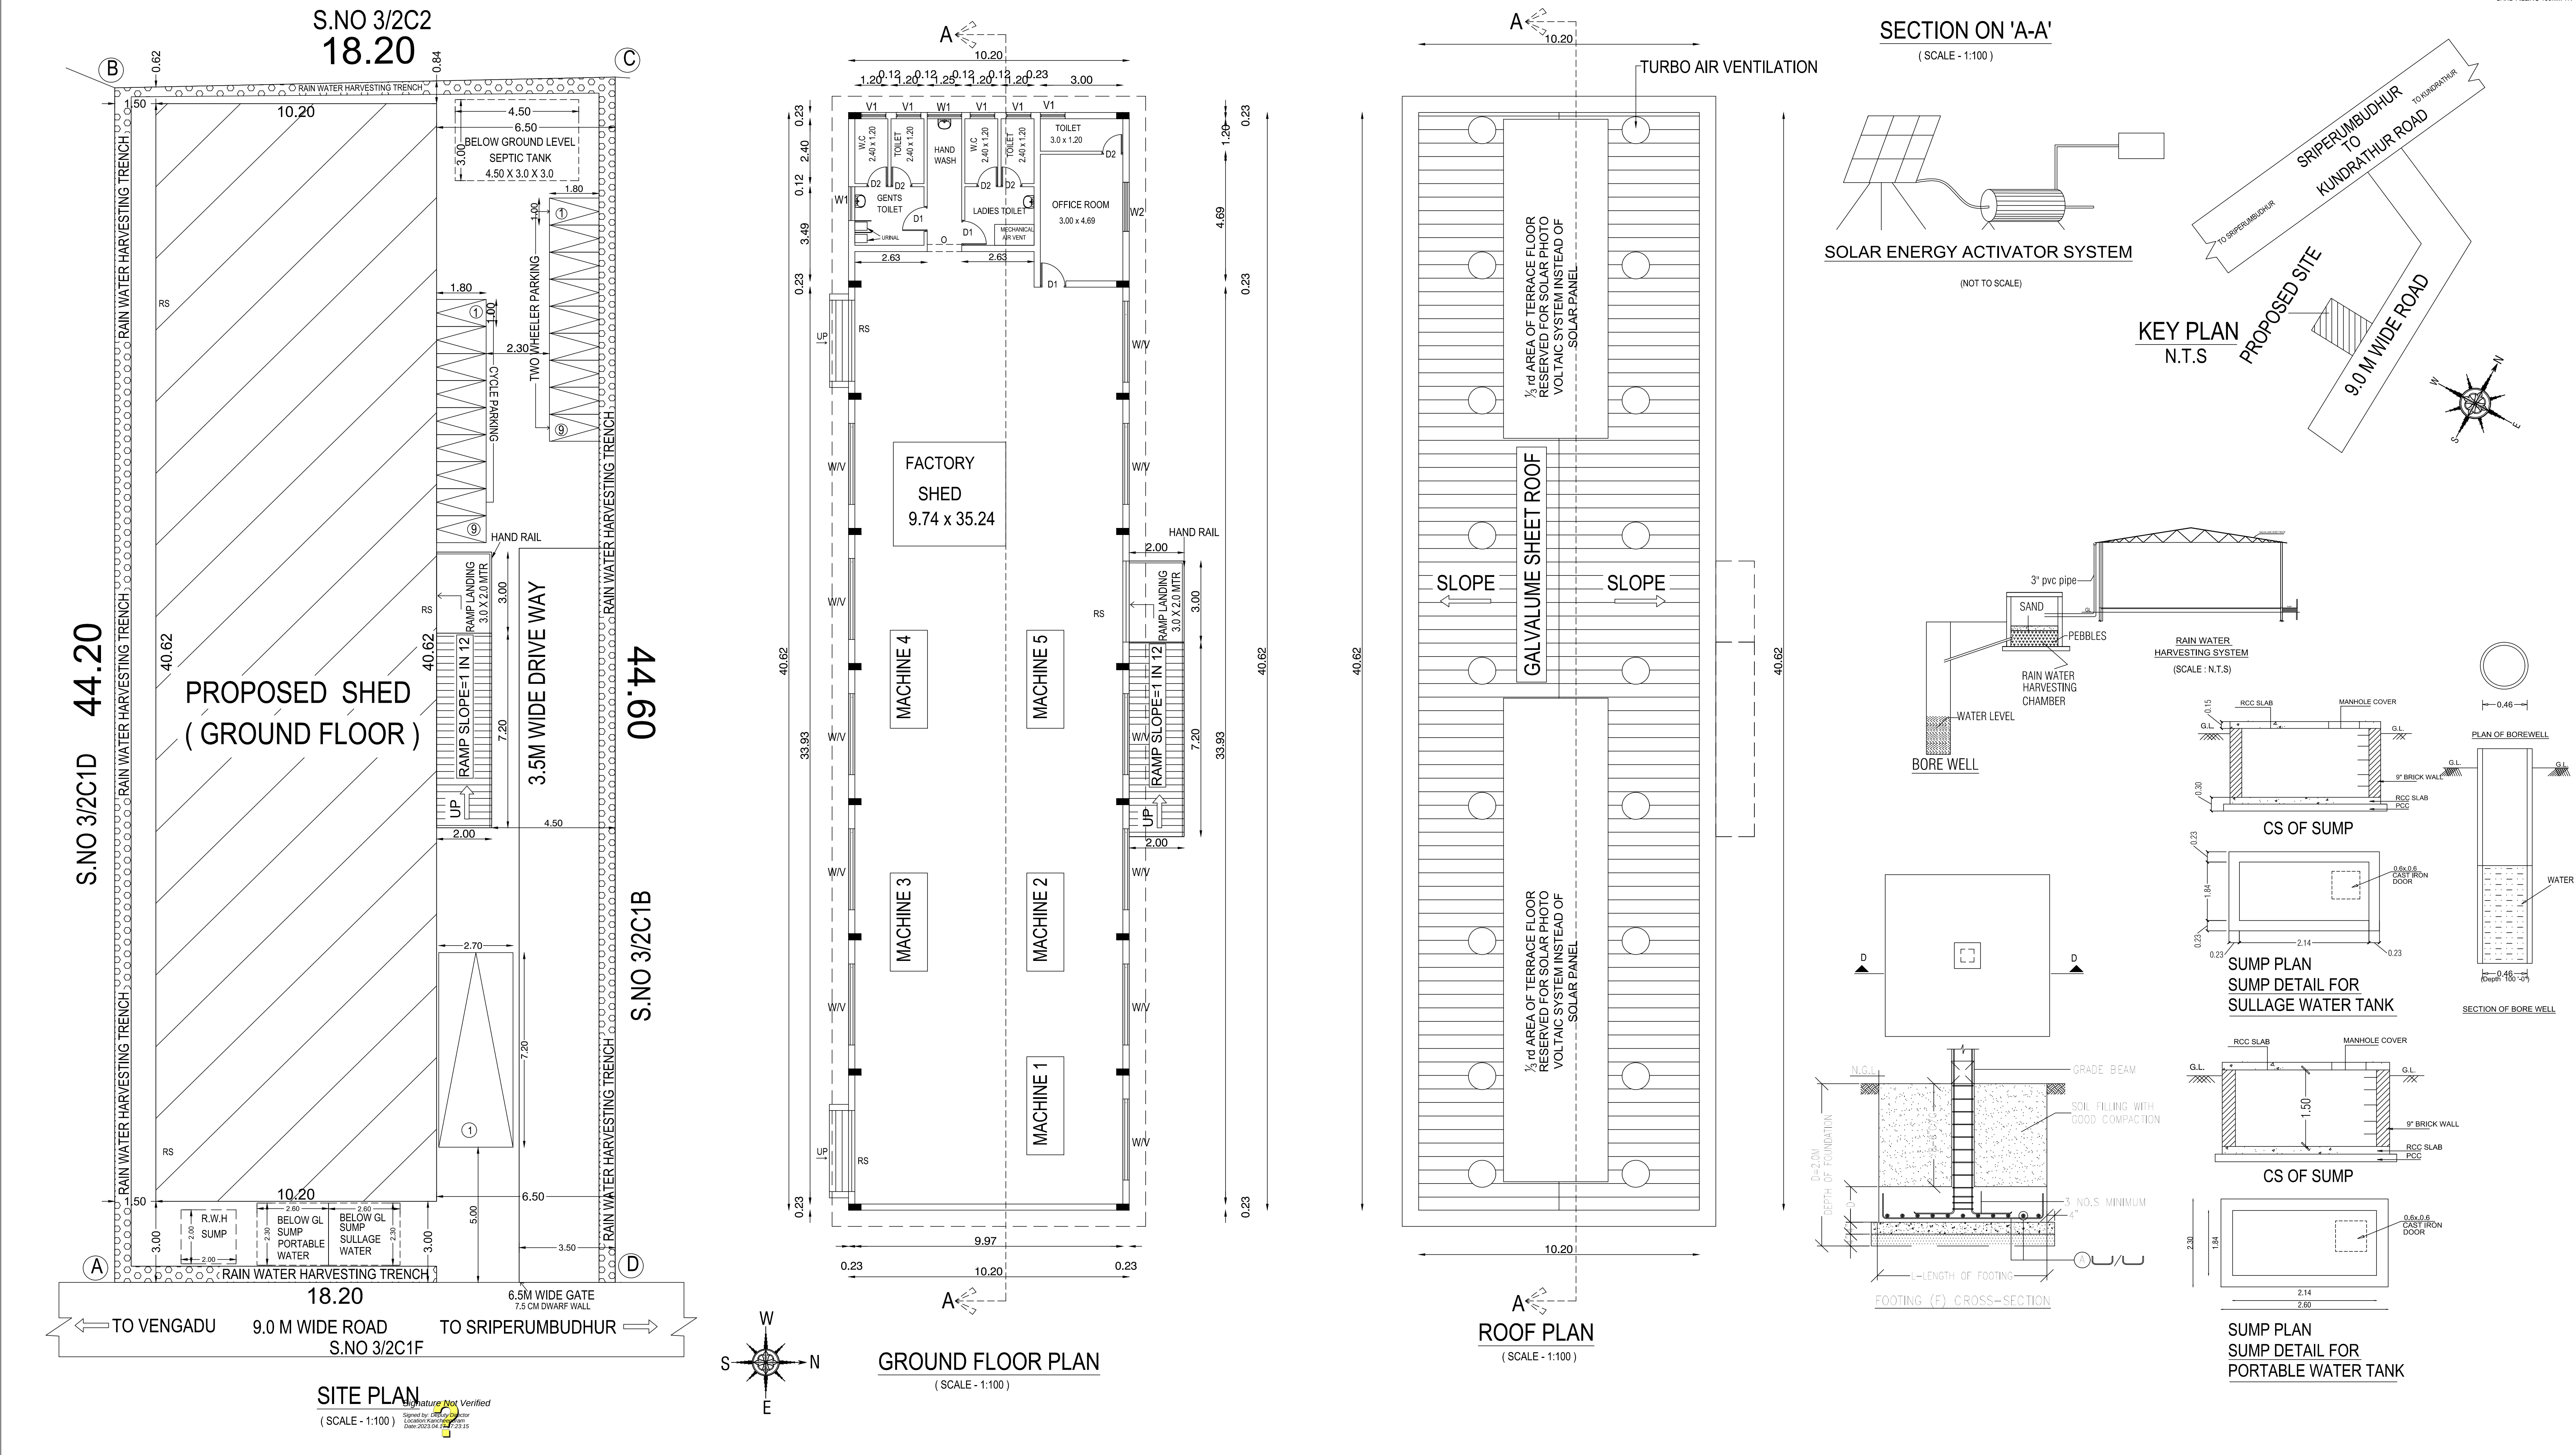


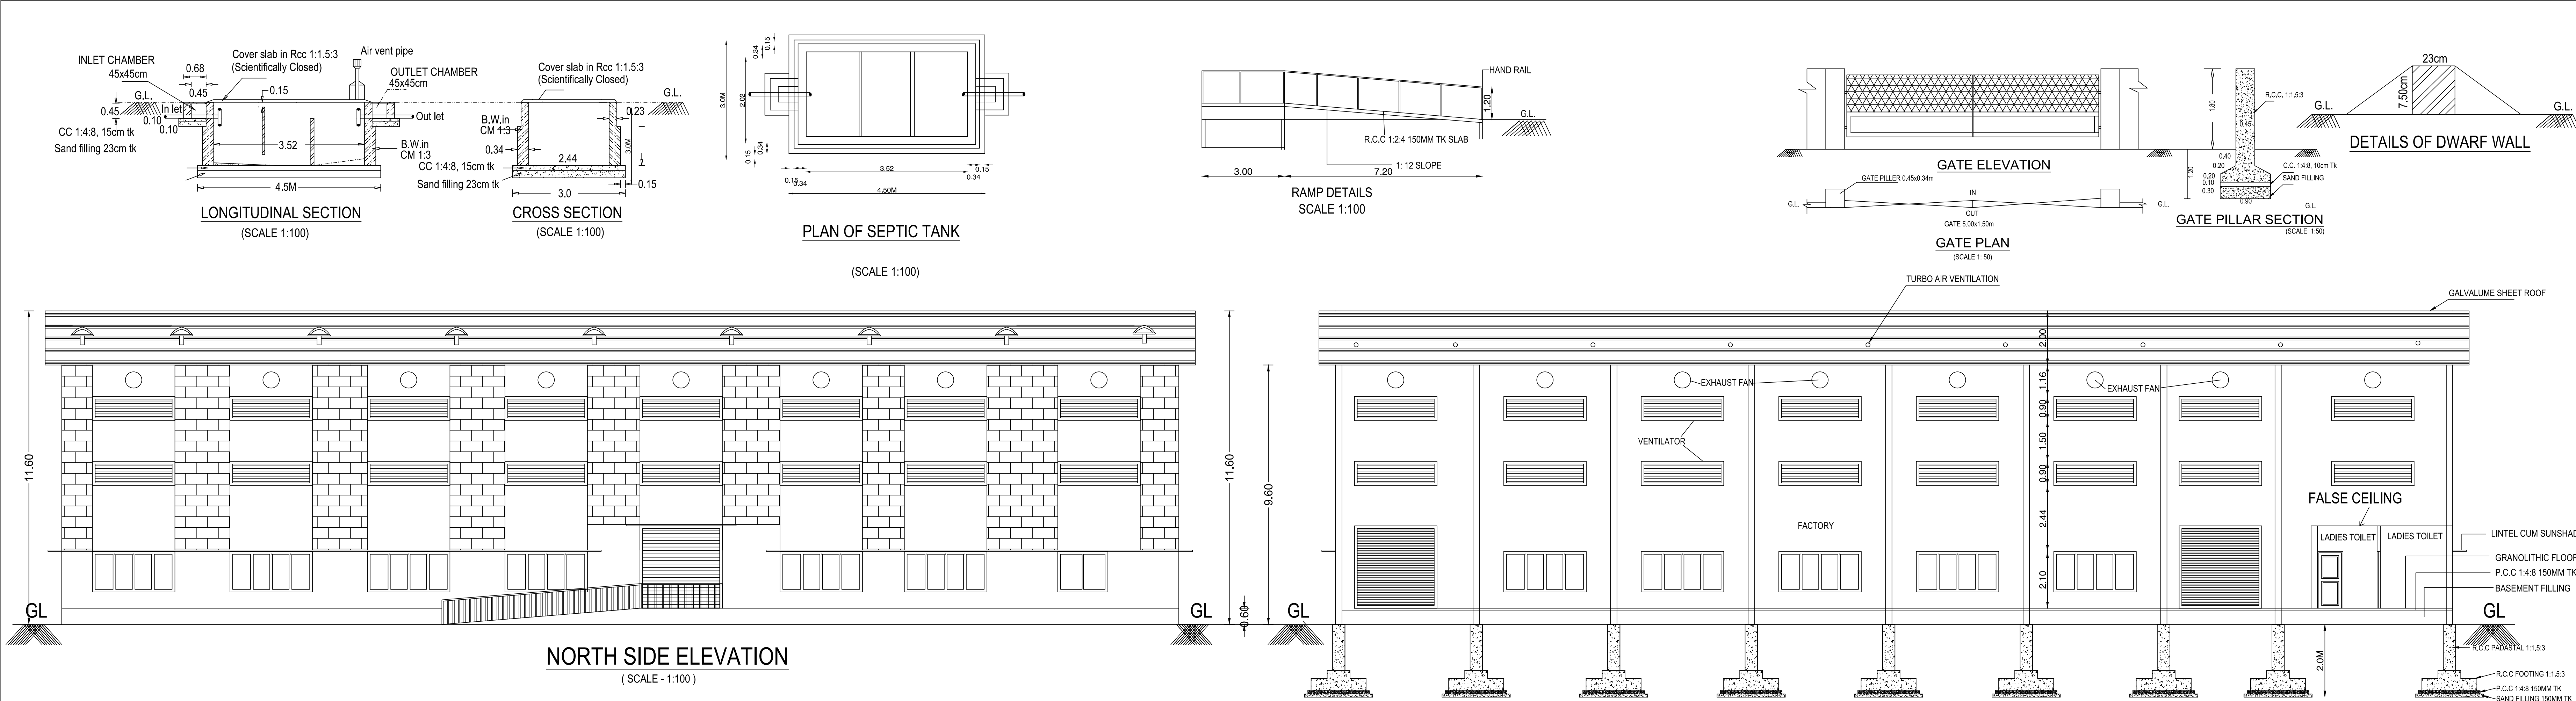

PLAN SHOWING THE PROPOSED CONSTRUCTION OF COTTAGE INDUSTRY BUILDING - COMPRISED S.NO: 3/2C1C OF SRIPERUMBUDUR- A VILLAGE , SRIPERUMBUDHUR TALUK, KANCHEEPURAM DISTRICT. (MANUFACTURING PRODUCT NAME : ARECA NUT CUTTING)

AREA STATEMENT				'SQ.M'
PLOT EXTENT - AS PER DOCUMENT				814.65
PLOT EXTENT - AS PER SITE				808.07
SI.NO	DESCRIPTION	F.S.I AREA IN SQ.MTR	NON FSI AREA IN SQ.MTR	TOTAL BUILTUP IN SQ.MTR AREA
1	PROPOSED SHED	414.324	-----	414.324
2	NON FSI RAMP	-----	20.40	20.40
TOTAL		414.324	20.40	434.724
F.S.I ACHIEVED		414.324 / 808.07 = 0.51 < 1.5		
TOTAL POWER		- 5.00 HP		

PARKING DETAILS			
SI.NO	PARKING	REQUIRED	PROVIDED
1	CAR	01	01
2	TWO WHEELER	09	09
3	CYCLE	09	09

WORKERS DETAILS:	
NO. OF MALE LABOURS	- 10 NOS
NO. OF FEMALE LABOURS	- 14 NOS

MACHINERY DETAILS	
HEATING MACHINE	1HP
CLEANING MACHINE	0.5 HP
CUTTING MACHINE	1.5HP
PACKING MACHINE	1HP
SEWING MACHINE	1HP
TOTAL	5HP

JOINARY DETAILS :		
RS	STEEL ROLLING SHUTTER	3.00x3.05m
D1	TEAK WOOD DOOR	0.91x2.10m
D2	TOILET DOOR	0.76x2.10m
WV	STEEL GLAZED WINDOW	3.00x1.50m
V	STEEL GLAZED VENTILATOR	3.00x0.90m
W1	STEEL GLAZED WINDOW	1.25x1.20m
W2	STEEL GLAZED WINDOW	1.82x1.20m
V1	STEEL GLAZED VENTILATOR	0.90x0.60m

COLOR INDEX:	
PROPOSED BUILDING	
SITE BOUNDARY	
EXISTING ROAD	
DRIVE WAY	

SCALE 1:100	
NORTH POINT	W S N E

APPLICANT SIGNATURE

REGISTERED ENGINEER SIGNATURE

STRUCTURAL ENGINEER SIGNATURE