

SECTION / ELEVATION

PLAN SHOWING THE PROPOSED CONSTRUCTION OF RESIDENTIAL BUILDING STILT + 5 FLOORS WITH 75 UNITS AT OLD S.No. 267/1, AS PER PATTANAYAK S.No. 267/1B, MANIMANGALAM 'A' VILLAGE, KUNDURATHUR TALUK, KANCHIPURAM DISTRICT.

ALL DIMENSIONS ARE IN METRES

COLOUR INDEX

PROPOSED BUILDING
PLOT BOUNDARY
EXISTING ROAD

SCALE 1:100

NORTH POINT



SCHEDULE OF JOINERY

TYPE	DESCRIPTION	DESCRIPTION
DD	DOUBLE DOOR	1.50 x 2.15
MD	MAIN DOOR	1.10 x 2.15
D1	DOOR	0.90 x 2.15
D2	DOOR	0.75 x 2.15
OP	OPENING	1.00 x 2.15
OP1	OPENING	0.90x 2.15
FD	FRENCH DOOR	2.45 x 2.15
FD1	FRENCH DOOR	1.90 x 2.15
W	WINDOW	1.50 x 1.50
W1	WINDOW	1.2 x 1.50
W2	WINDOW	1.00 x 1.50
W3	WINDOW	0.90 x 1.50
W4	WINDOW	0.75 x 1.50
KW	KITCHEN WINDOW	1.00 x 1.05
V1	VENTILATOR	0.60 x 0.60
V1A	VENTILATOR	0.60 x 1.80



SECTION - AA



NORTH SIDE ELEVATION

For MANUTHAM APARTMENT
OWNER'S SIGNATURE

A. MADASAMY, B.E., M.E.
Structural Engineer (G+5/-1) (SE)
Reg. No. CGR/CH/SE/GR-1201905006
No. 17, Vaidyanathan Street, Palayamkottai,
Tamil Nadu - 627 007

STRUCTURAL ENGINEER

S. MURALIDHARAN
Architect, Town Planner, Engineer
And Project Management
Registered Council of Architects
Reg. No. 2003/11009
No. 17, Vaidyanathan Street, Palayamkottai,
Tamil Nadu - 627 007

ARCHITECT SIGNATURE

ALL DIMENSIONS ARE IN METRES

COLOUR INDEX	NORTH POINT
---------------------	--------------------

PLOT BOUNDARY

EXISTING ROAD

SCHEDULE OF JOINERY	

[Signature] Partner

	☐ Unreliable (no more than 10% of the total sample) ☐ Reliable (no more than 10% of the total sample) ☐ Unreliable (no more than 10% of the total sample) ☐ Reliable (no more than 10% of the total sample)

ARCHITECT SIGNATURE

PLAN SHOWING THE PROPOSED CONSTRUCTION OF
RESIDENTIAL BUILDING STILT + 5 FLOORS WITH 75
UNITS AT OLD S.No. 267/1, AS PER PATTANAM S.No.
267/1B, MANIMANGALAM 'A' VILLAGE, KUNDURATHUR
TALUK, KANCHIPURAM DISTRICT.

ALL DIMENSIONS ARE IN METRES

COLOUR INDEX

PROPOSED BUILDING
PLOT BOUNDARY
EXISTING ROAD

SCALE 1:100

NORTH POINT



SCHEDULE OF JOINERY

TYPE	DESCRIPTION	DESCRIPTION
DD	DOUBLE DOOR	1.50 x 2.15
MD	MAIN DOOR	1.10 x 2.15
D1	DOOR	0.90 x 2.15
D2	DOOR	0.75 x 2.15
OP	OPENING	1.00 x 2.15
OP1	OPENING	0.90x 2.15
FD	FRENCH DOOR	2.45 x 2.15
FD1	FRENCH DOOR	1.90 x 2.15
W	WINDOW	1.50 x 1.50
W1	WINDOW	1.20 x 1.50
W2	WINDOW	1.00 x 1.50
W3	WINDOW	0.90 x 1.50
W4	WINDOW	0.75 x 1.50
KW	KITCHEN WINDOW	1.00 x 1.05
KW1	KITCHEN WINDOW	1.50 x 1.05
V1	VENTILATOR	0.60 x 0.90
V1A	VENTILATOR	0.60 x 1.80

For MARUTHAM APARTMENT

[Signature] Partner


OWNER'S SIGNATURE

[Signature]
A. MADASAMY, B.E., M.E.
Structural Engineer Grade - 1 (SE)
Reg. No. CGLR/NS/SE/GR-1/2019/05/008
No.117, Water Tank Street, Pattavarthi,
Trunelveli - 627 357

STRUCTURAL ENGINEER

[Signature]
S. MURALIDHARAN
Architects, Town Planners, Engineers
And Project Management
Registered Council of Architecture
No. CA/2003/31585
8N Endre No.202, Flat A, First Floor, Vellur Nagar,
Valluvar Road, Arumbakkam, Chennai - 600 108

ARCHITECT SIGNATURE

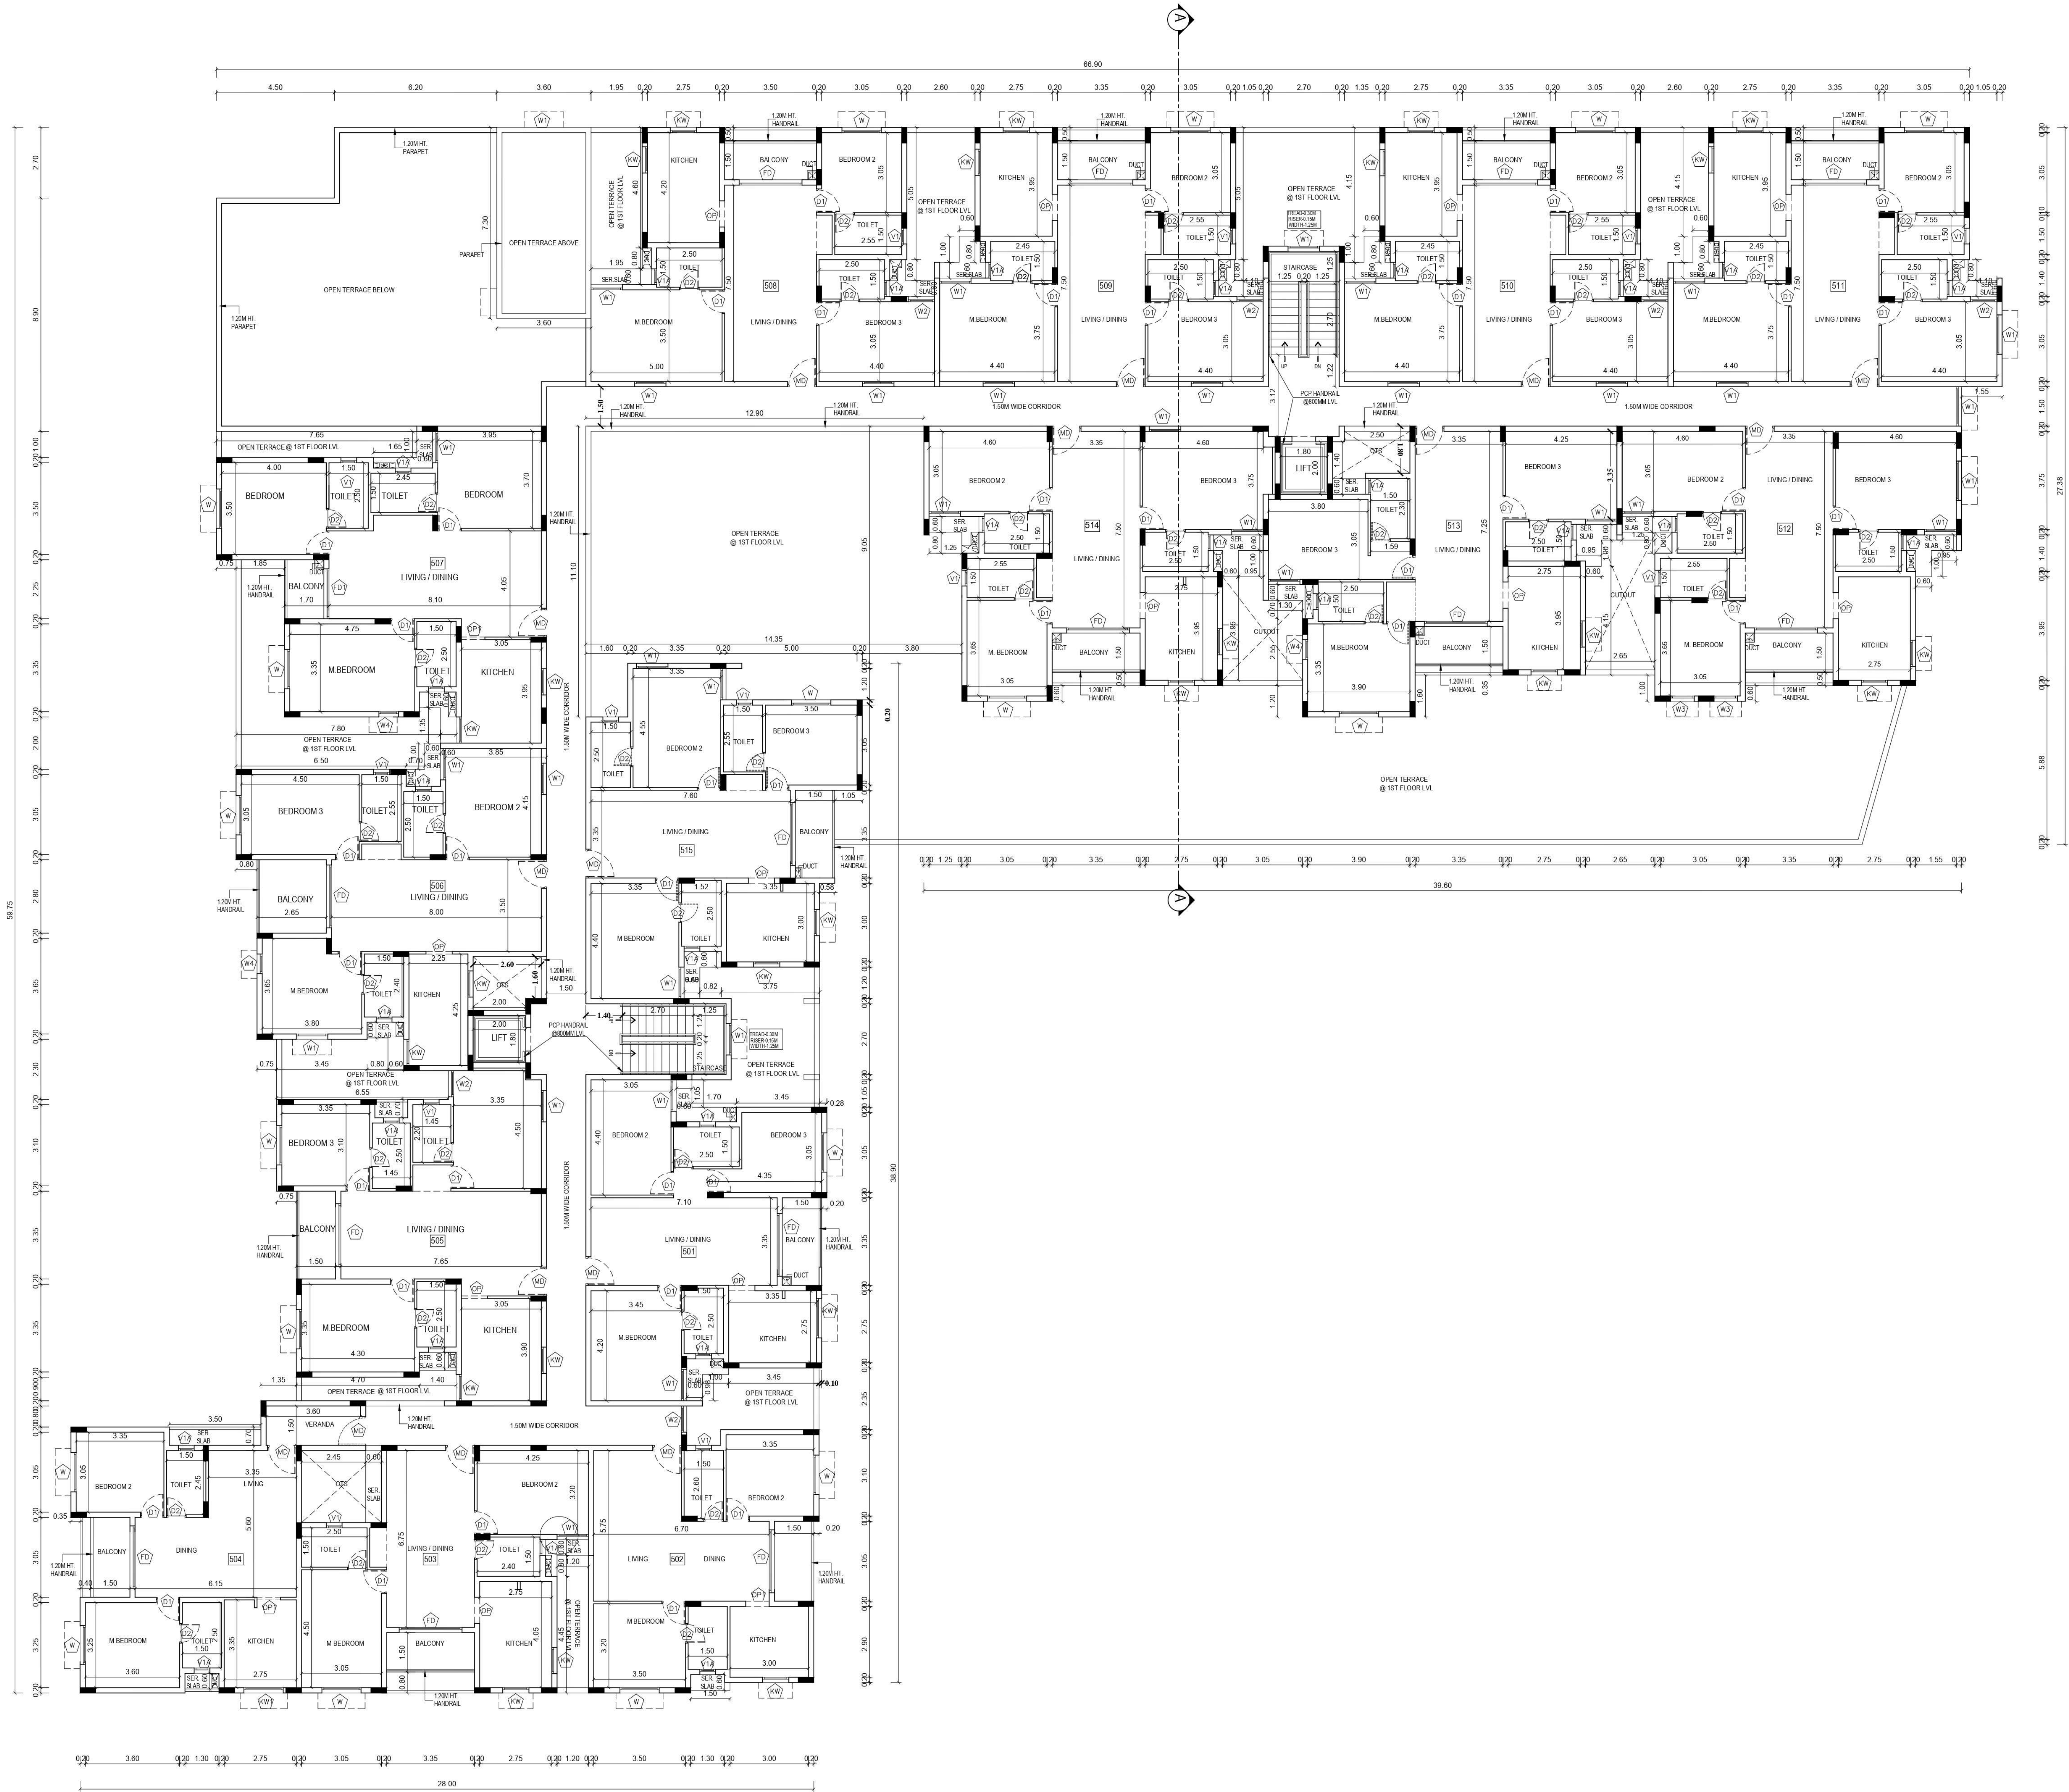

PLAN SHOWING THE PROPOSED CONSTRUCTION OF
RESIDENTIAL BUILDING STILT + 5 FLOORS WITH 75
UNITS AT OLD S.No. 267/1, AS PER PATTANU NEW S.No.
267/1B, MANIMANGALAM 'A' VILLAGE, KUNDURATHUR
TALUK, KANCHIPURAM DISTRICT.

ALL DIMENSIONS ARE IN METRES

COLOUR INDEX

PROPOSED BUILDING

PLOT BOUNDARY

EXISTING ROAD

SCALE 1:100

NORTH POINT



SCHEDULE OF JOINERY

TYPE	DESCRIPTION	DESCRIPTION
DD	DOUBLE DOOR	1.50 x 2.15
MD	MAIN DOOR	1.10 x 2.15
D1	DOOR	0.90 x 2.15
D2	DOOR	0.75 x 2.15
OP	OPENING	1.00 x 2.15
OP1	OPENING	0.90x 2.15
FD	FRENCH DOOR	2.45 x 2.15
FD1	FRENCH DOOR	1.90 x 2.15
W	WINDOW	1.50 x 1.50
W1	WINDOW	1.20 x 1.50
W2	WINDOW	1.00 x 1.50
W3	WINDOW	0.90 x 1.50
W4	WINDOW	0.75 x 1.50
KW	KITCHEN WINDOW	1.00 x 1.05
KW1	KITCHEN WINDOW	1.50 x 1.05
V1	VENTILATOR	0.60 x 0.90
V1A	VENTILATOR	0.60 x 1.80

For MARUTHAM APARTMENT
Partner


OWNER'S SIGNATURE

A. MADASAMY, BE, M.E.
Structural Engineer Grade - 1 (SE)
Reg. No. CGLRGN/SE/GR-1/2019/05/008
No.117, Water Tank Street, Pattavathi,
Trinvelveli - 627 357

STRUCTURAL ENGINEER

S. MURALIDHARAN
Architects, Town Planners, Engineers
And Project Management
Registered Council of Architecture
No. CA/2003/31160
5N Enclave No.385, Flat-A, First Floor, Velan Nagar,
Valluvar Road, Arumbakkam, Chennai - 600 105

ARCHITECT SIGNATURE

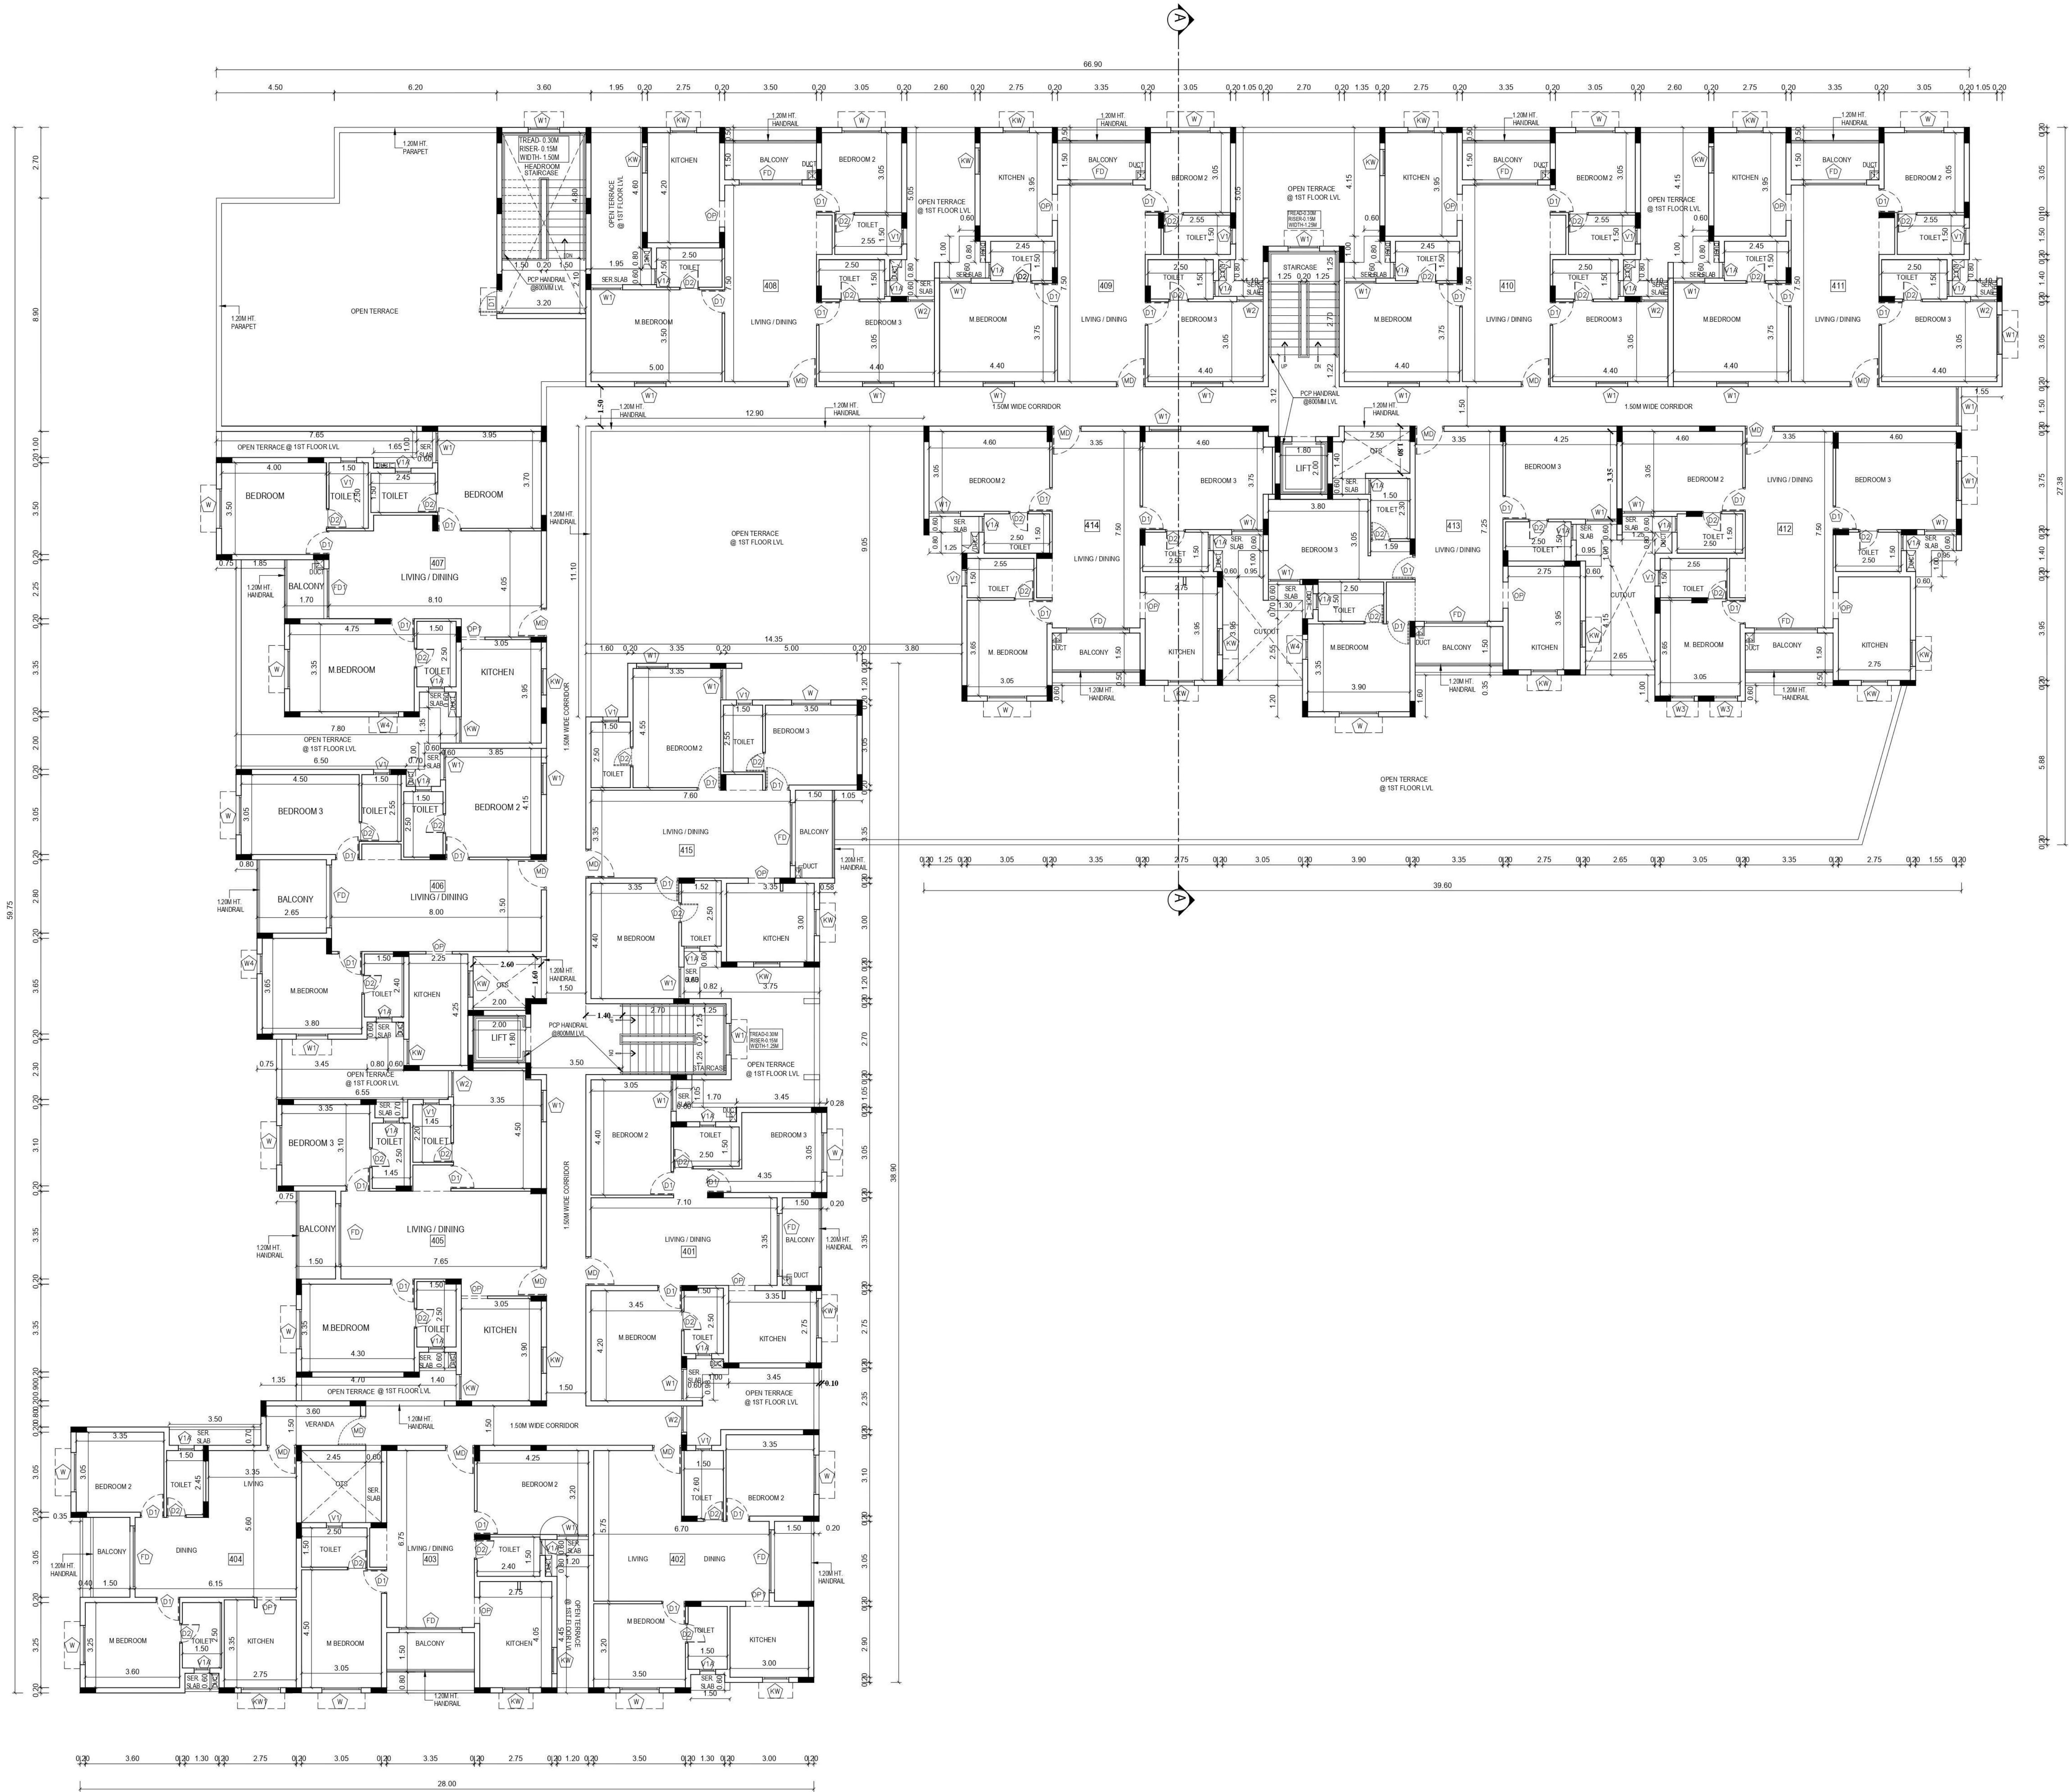

PLAN SHOWING THE PROPOSED CONSTRUCTION OF
RESIDENTIAL BUILDING STILT + 5 FLOORS WITH 75
UNITS AT OLD S.No. 267/1, AS PER PATTANU S.No.
267/1B, MANIMANGALAM 'A' VILLAGE, KUNDRATHUR
TALUK, KANCHIPURAM DISTRICT.

ALL DIMENSIONS ARE IN METRES

COLOUR INDEX


PROPOSED BUILDING

PLOT BOUNDARY

EXISTING ROAD

SCALE 1:100

NORTH POINT

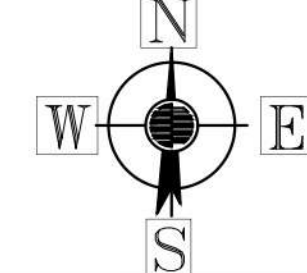

SCHEDULE OF JOINERY

TYPE	DESCRIPTION	DESCRIPTION
DD	DOUBLE DOOR	1.50 x 2.15
MD	MAIN DOOR	1.10 x 2.15
D1	DOOR	0.90 x 2.15
D2	DOOR	0.75 x 2.15
OP	OPENING	1.00 x 2.15
OP1	OPENING	0.90x 2.15
FD	FRENCH DOOR	2.45 x 2.15
FD1	FRENCH DOOR	1.90 x 2.15
W	WINDOW	1.50 x 1.50
W1	WINDOW	1.20 x 1.50
W2	WINDOW	1.00 x 1.50
W3	WINDOW	0.90 x 1.50
W4	WINDOW	0.75 x 1.50
KW	KITCHEN WINDOW	1.00 x 1.05
KW1	KITCHEN WINDOW	1.50 x 1.05
V1	VENTILATOR	0.60 x 0.90
V1A	VENTILATOR	0.60 x 1.80


For MARUTHAM APPARTMENT

[Signature] Partner

OWNER'S SIGNATURE

STRUCTURAL ENGINEER

ARCHITECT SIGNATURE

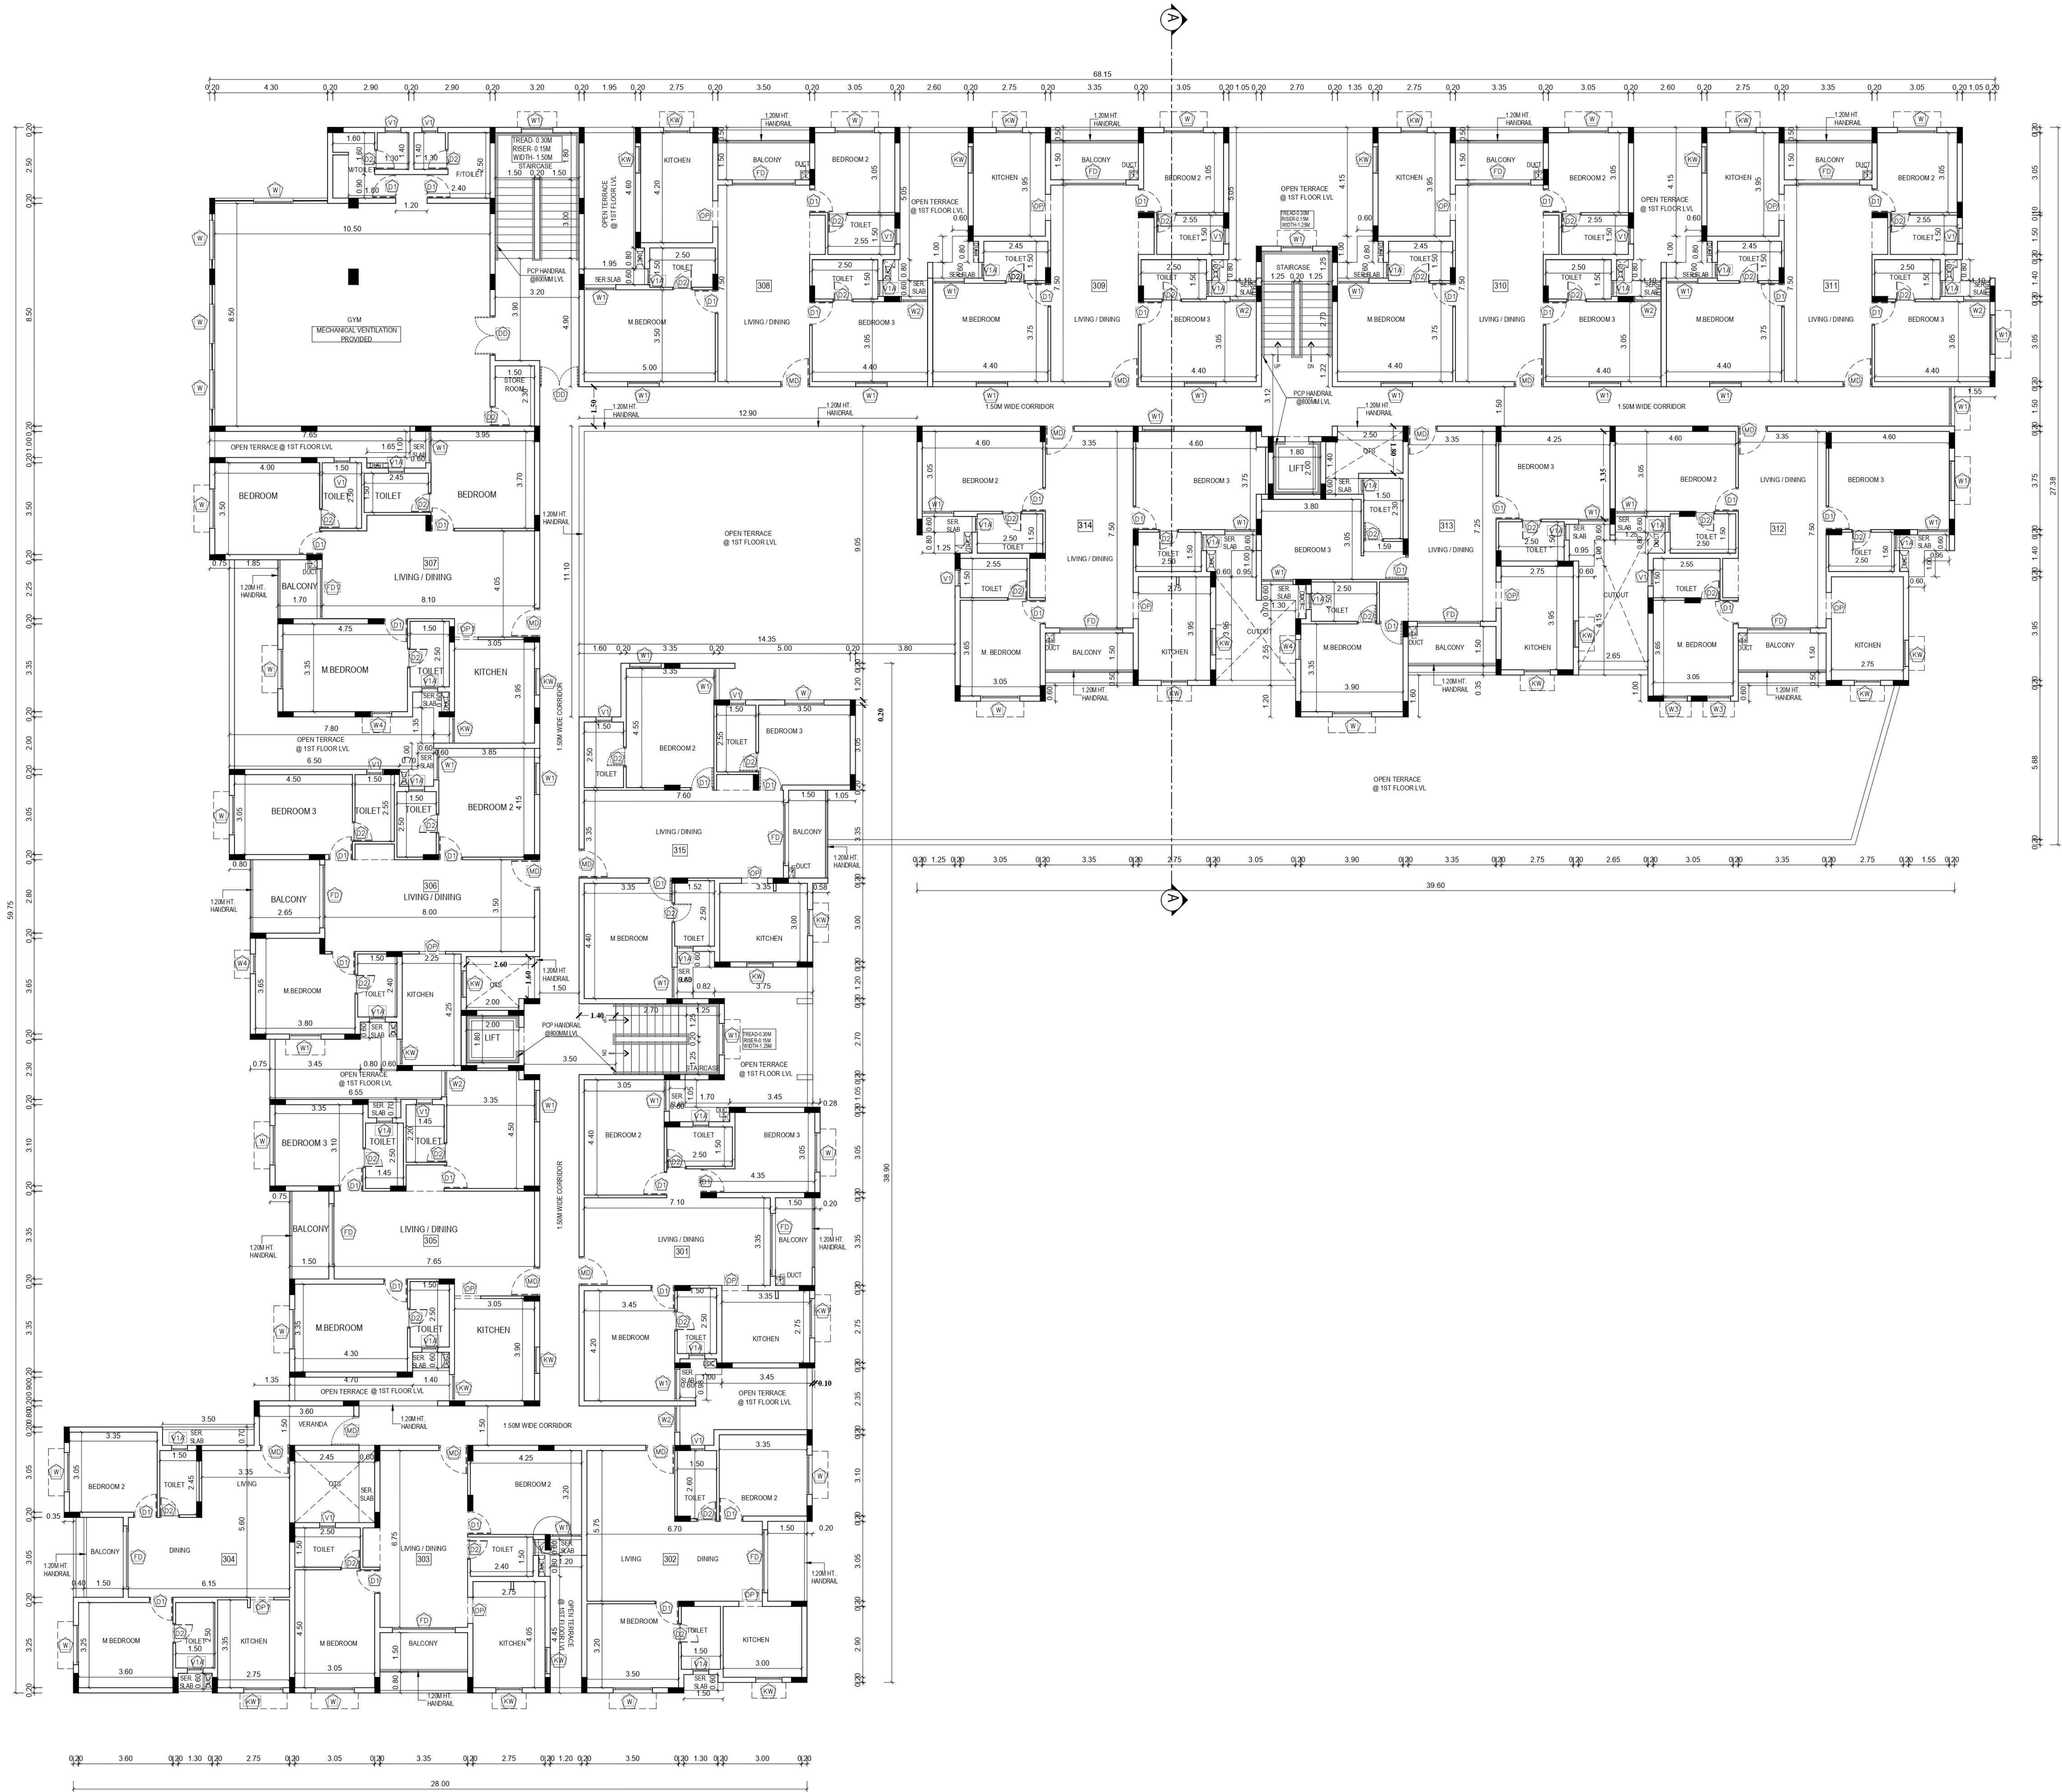

PLAN SHOWING THE PROPOSED CONSTRUCTION OF
RESIDENTIAL BUILDING STILT + 5 FLOORS WITH 75
UNITS AT OLD S.No. 267/1, AS PER PATTANU S.No.
267/1B, MANIMANGALAM 'A' VILLAGE, KUNDRATHUR
TALUK, KANCHIPURAM DISTRICT.


ALL DIMENSIONS ARE IN METRES

COLOUR INDEX

PROPOSED BUILDING
PLOT BOUNDARY
EXISTING ROAD

SCALE 1:100

NORTH POINT

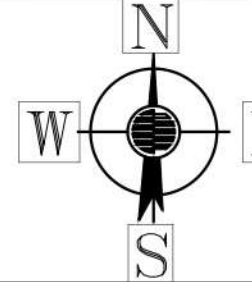

SCHEDULE OF JOINERY

TYPE	DESCRIPTION	DESCRIPTION
DD	DOUBLE DOOR	1.50 x 2.15
MD	MAIN DOOR	1.10 x 2.15
D1	DOOR	0.90 x 2.15
D2	DOOR	0.75 x 2.15
OP	OPENING	1.00 x 2.15
OP1	OPENING	0.90x 2.15
FD	FRENCH DOOR	2.45 x 2.15
FD1	FRENCH DOOR	1.90 x 2.15
W	WINDOW	1.50 x 1.50
W1	WINDOW	1.20 x 1.50
W2	WINDOW	1.00 x 1.50
W3	WINDOW	0.90 x 1.50
W4	WINDOW	0.75 x 1.50
KW	KITCHEN WINDOW	1.00 x 1.05
KW1	KITCHEN WINDOW	1.50 x 1.05
V1	VENTILATOR	0.60 x 0.90
V1A	VENTILATOR	0.60 x 1.80

For MARUTHAM APARTMENT
Partner


OWNER'S SIGNATURE

A. MADASAMY, B.E., M.E.
Structural Engineer Grade - 1 (SE)
Reg. No. CGLRGN/SE/GR-1/2019/0008
No.117, Water Tank Street, Pattavathi,
Tirunelveli - 627 157

STRUCTURAL ENGINEER

S. MURALIDHARAN
Architects, Town Planners, Engineers
And Project Management
Registered Council of Architects
No. CA/2003 / 31588
5N Endre No.305, Flat-A, Padi Road, Velan Nagar,
Valluvar Road, Arumbakkam, Chennai - 600 158

ARCHITECT SIGNATURE

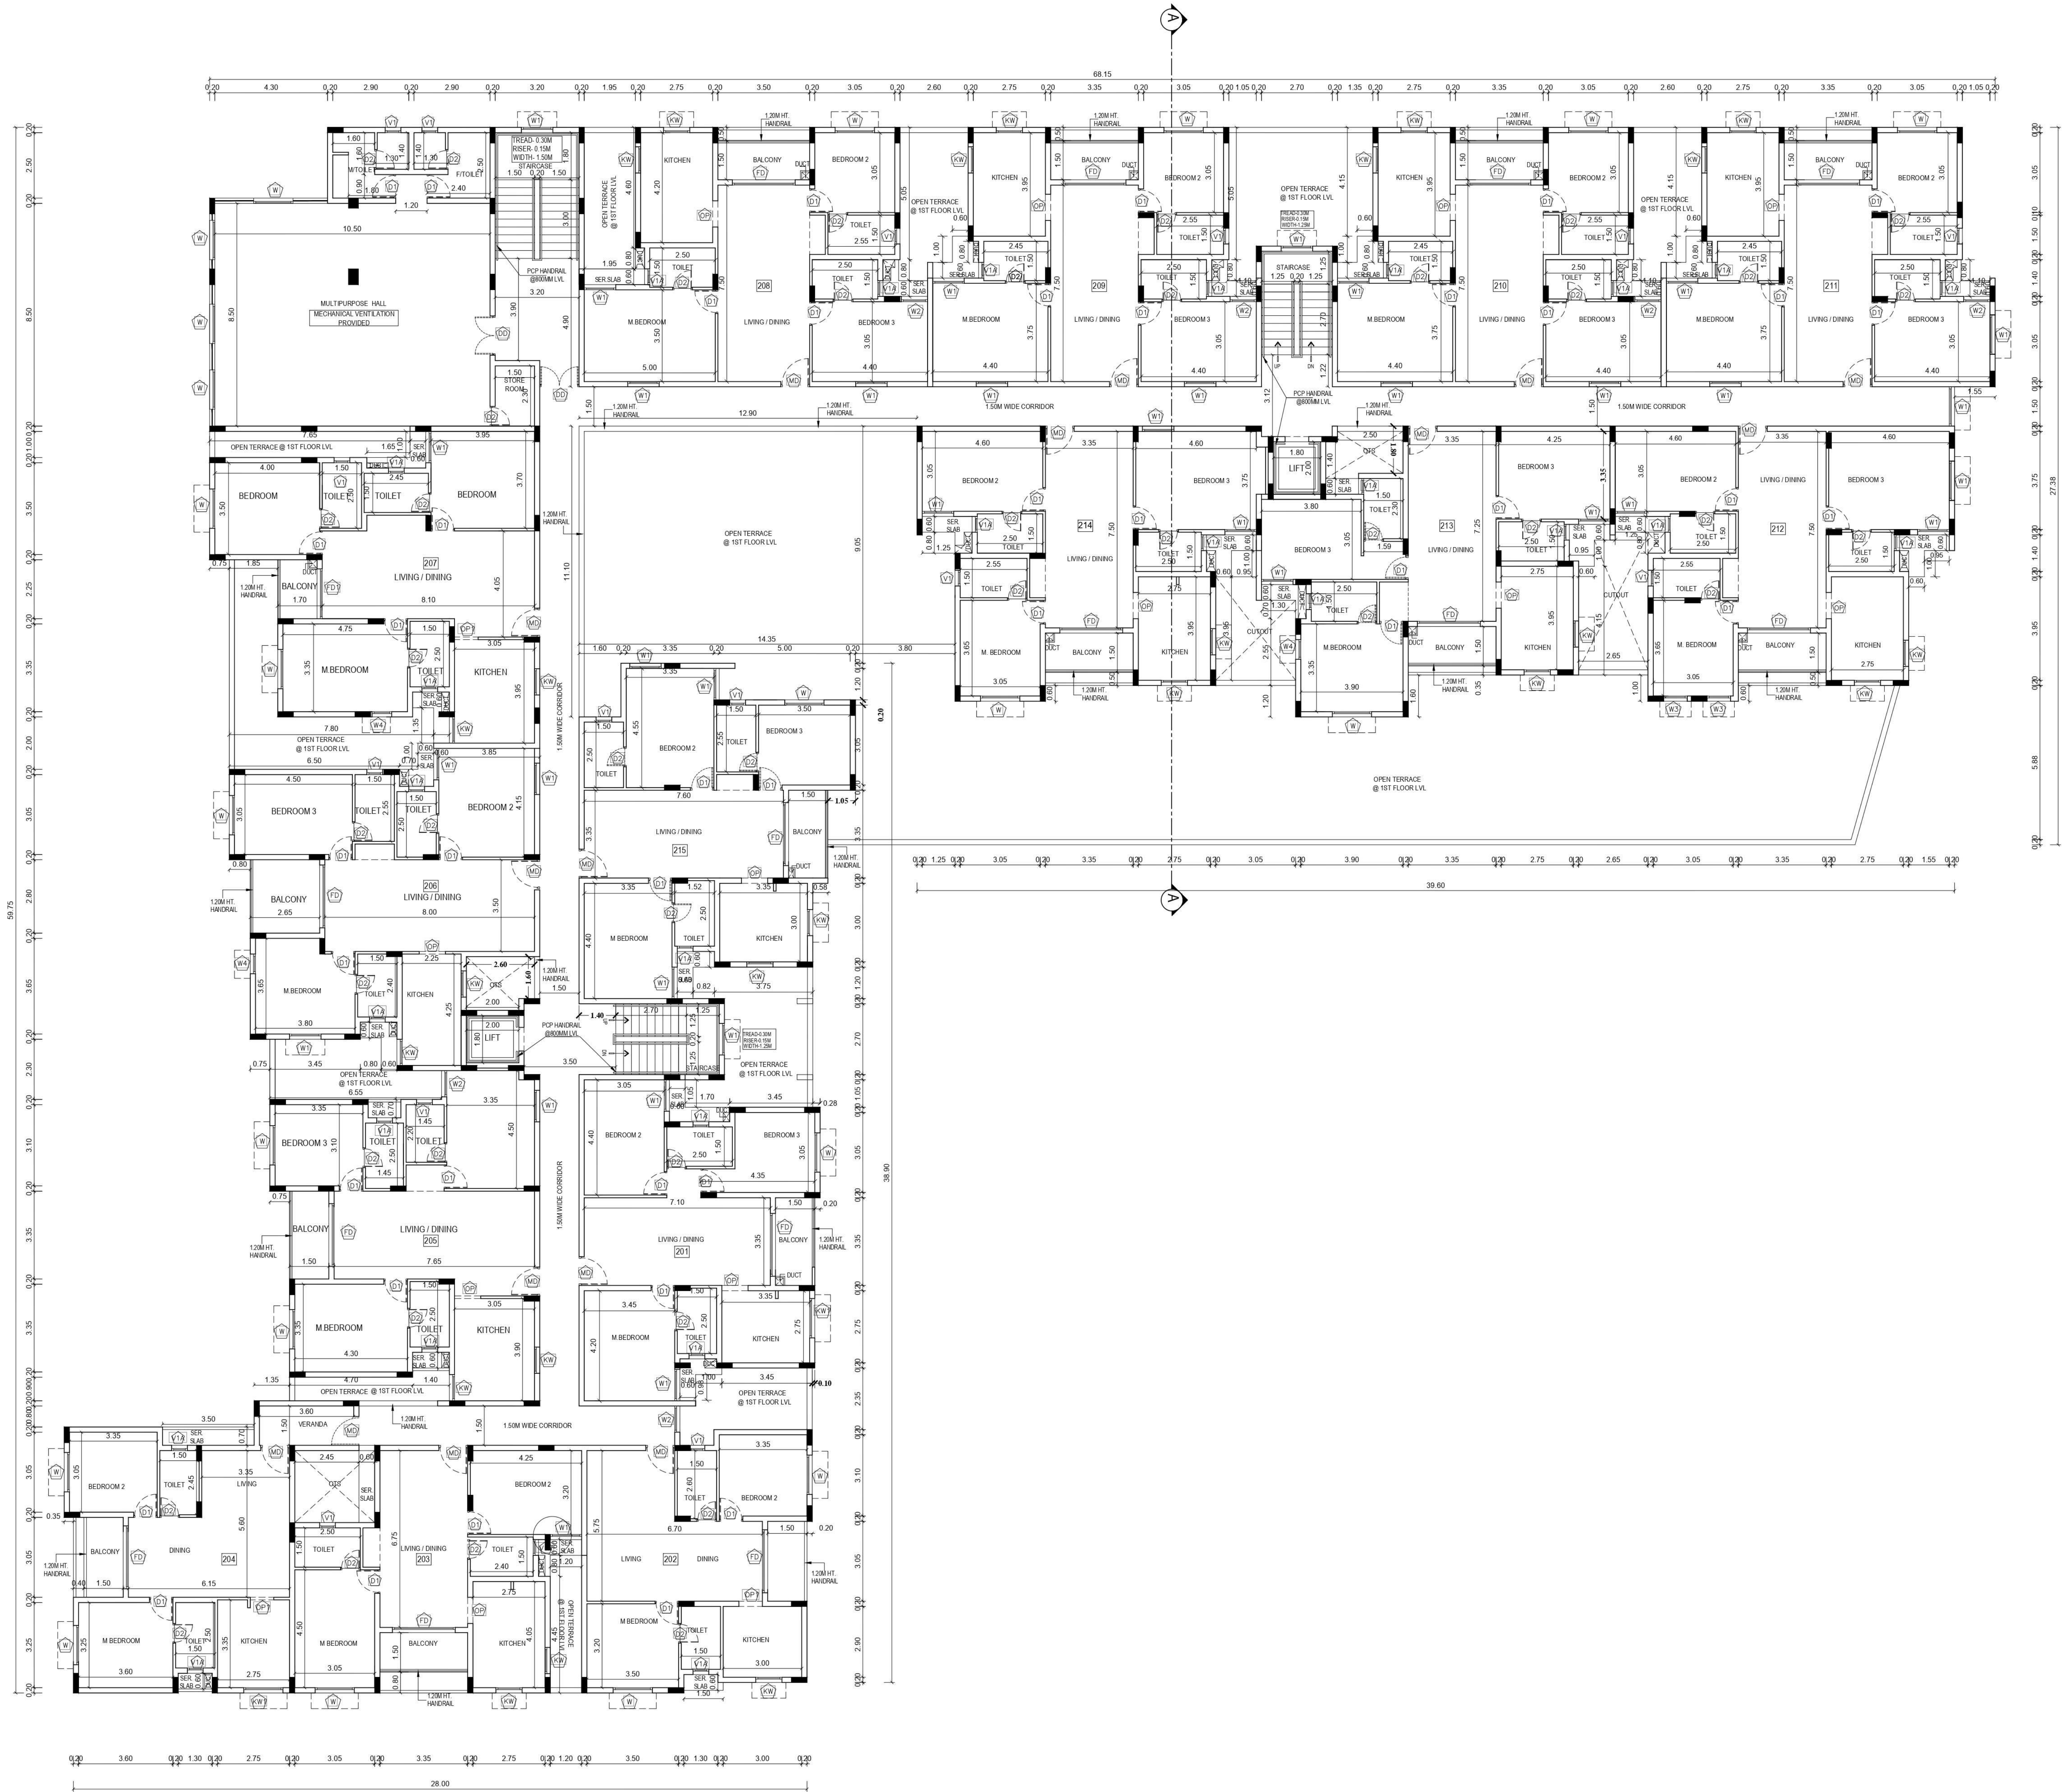

PLAN SHOWING THE PROPOSED CONSTRUCTION OF
RESIDENTIAL BUILDING STILT + 5 FLOORS WITH 75
UNITS AT OLD S.No. 267/1, AS PER PATTU NEW S.No.
267/1B, MANIMANGALAM 'A' VILLAGE, KUNDRATHUR
TALUK, KANCHIPURAM DISTRICT.

ALL DIMENSIONS ARE IN METRES

COLOUR INDEX


PROPOSED BUILDING

PLOT BOUNDARY

EXISTING ROAD

SCALE 1:100

NORTH POINT

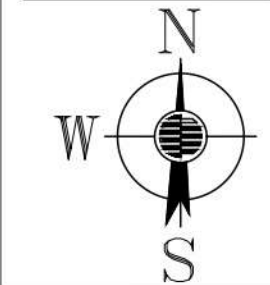

SCHEDULE OF JOINERY

TYPE	DESCRIPTION	DESCRIPTION
DD	DOUBLE DOOR	1.50 x 2.15
MD	MAIN DOOR	1.10 x 2.15
D1	DOOR	0.90 x 2.15
D2	DOOR	0.75 x 2.15
OP	OPENING	1.00 x 2.15
OP1	OPENING	0.90x 2.15
FD	FRENCH DOOR	2.45 x 2.15
FD1	FRENCH DOOR	1.90 x 2.15
W	WINDOW	1.50 x 1.50
W1	WINDOW	1.20 x 1.50
W2	WINDOW	1.00 x 1.50
W3	WINDOW	0.90 x 1.50
W4	WINDOW	0.75 x 1.50
KW	KITCHEN WINDOW	1.00 x 1.05
KW1	KITCHEN WINDOW	1.50 x 1.05
V1	VENTILATOR	0.60 x 0.90
V1A	VENTILATOR	0.60 x 1.80

For MARUTHAM APARTMENT

[Signature] Partner

OWNER'S SIGNATURE

[Signature]
A. MADASAMY, B.E., M.E.
Structural Engineer Grade - 1 (SE)
Reg. No. CGLRGN/SE/GR-12010505008
No.117, Water Tank Street, Pattavarthi,
Trinelveil - 677 357

STRUCTURAL ENGINEER

[Signature]
S. MURALIDHARAN
Architects, Town Planners, Engineers
And Project Management
Registered Council of Architecture
No. C44/2003/31585
5th Floor, No.385, Flat-A, First Floor, Vellur Nagar,
Valluvar Road, Arambakkam, Chennai - 600 105

ARCHITECT SIGNATURE

