


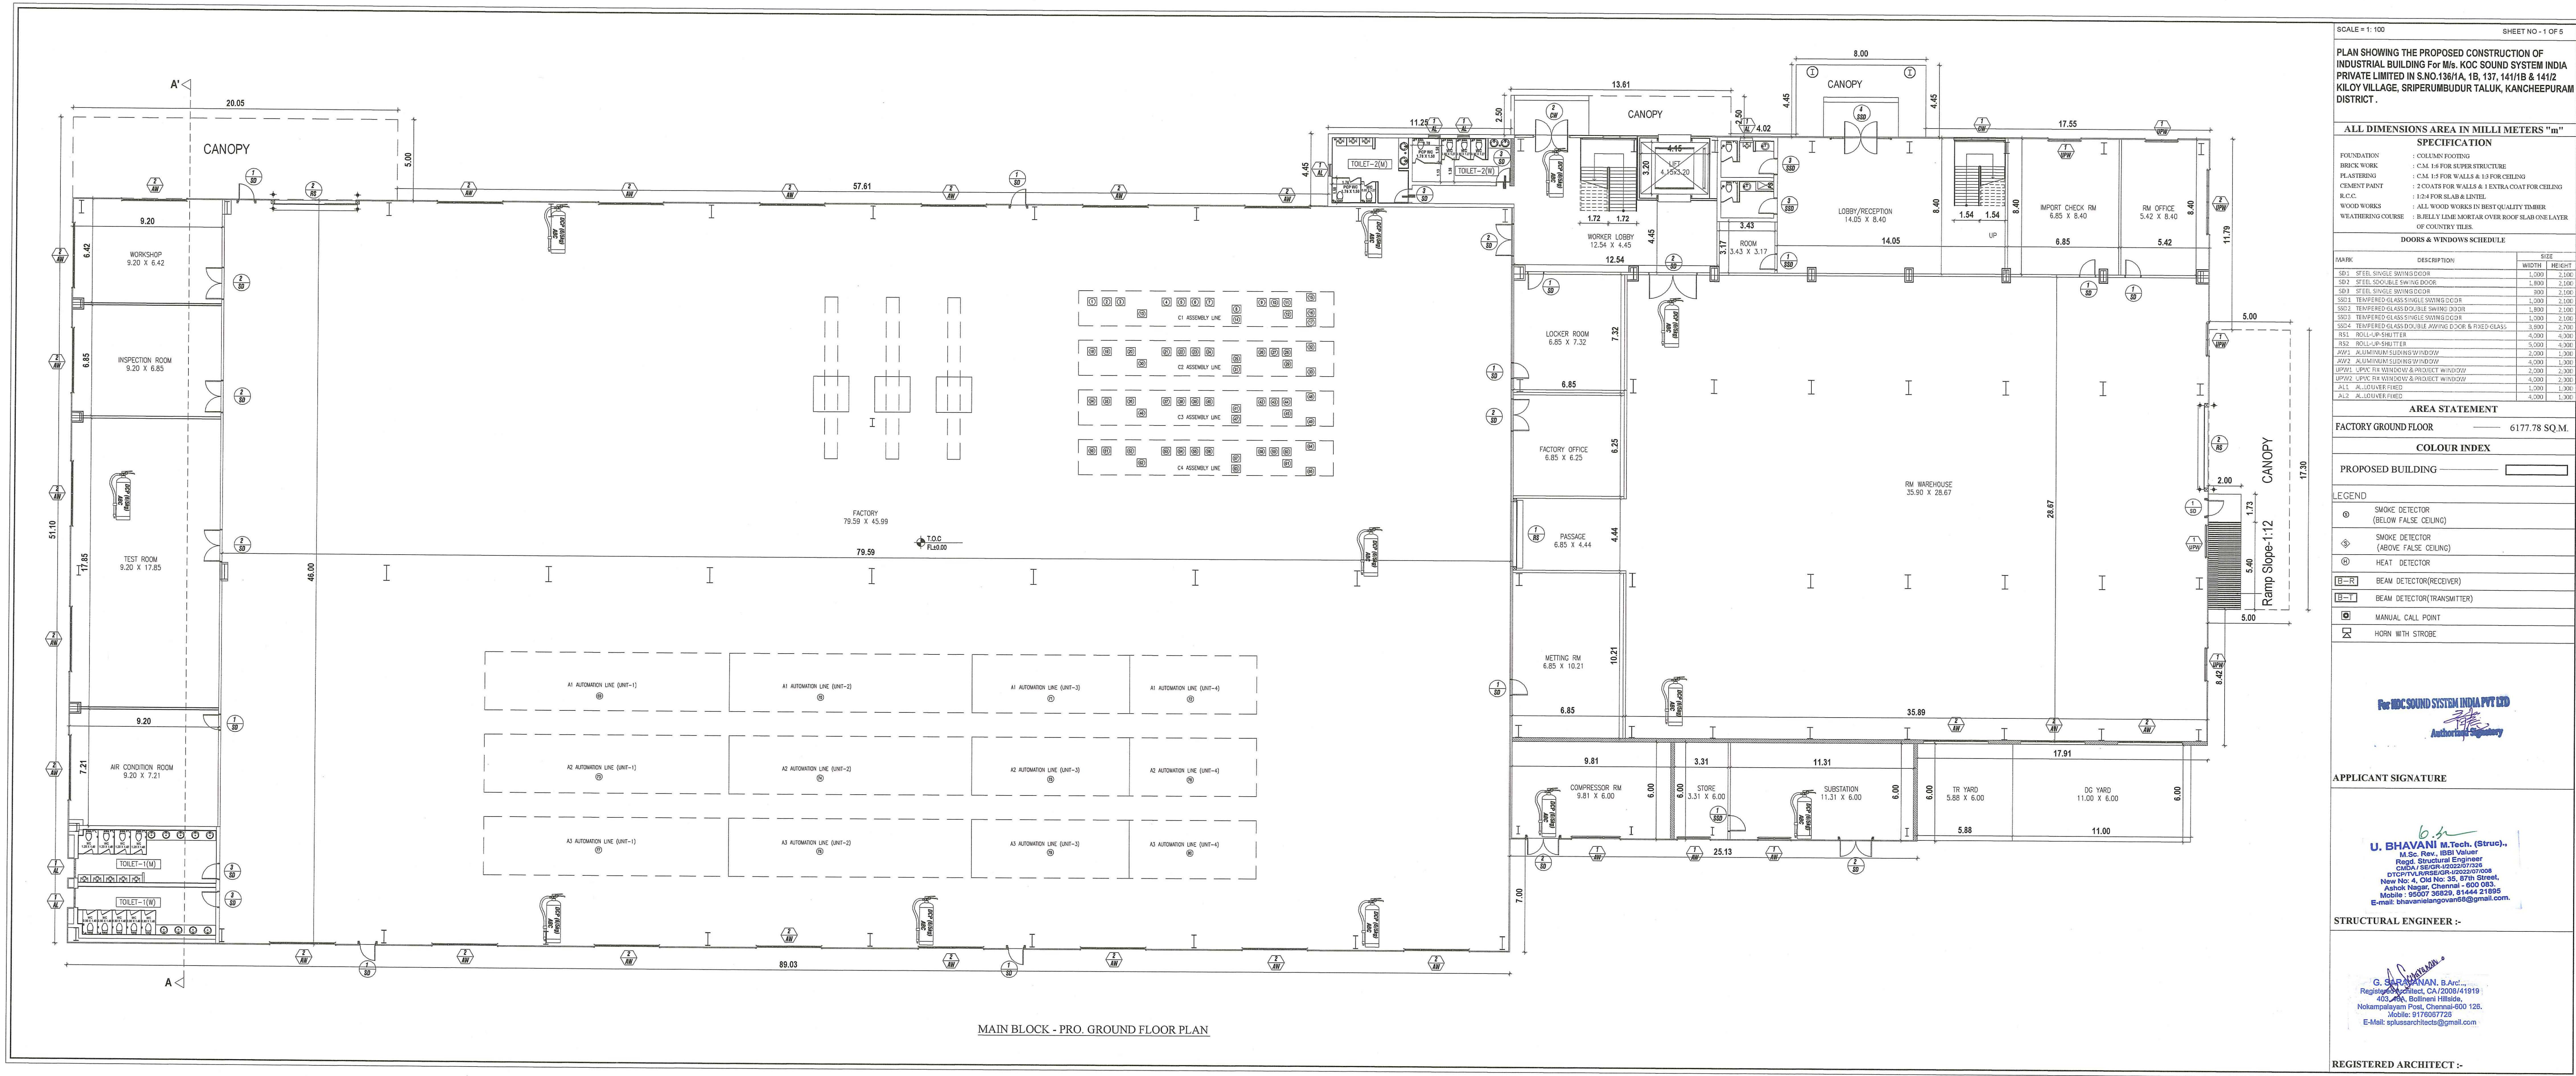

PLAN SHOWING THE PROPOSED CONSTRUCTION OF INDUSTRIAL BUILDING For M/s. KOC SOUND SYSTEM INDIA PRIVATE LIMITED IN S.NO.136/1A, 1B, 137, 141/1B & 141/2 KILOY VILLAGE, SRIPERUMBUDUR TALUK, KANCHEEPURAM DISTRICT .

ALL DIMENSIONS AREA IN MILLI METERS "m"

SPECIFICATION	
FOUNDATION	: COLUMN FOOTING
BRICK WORK	: C.M. 1:6 FOR SUPER STRUCTURE
PLASTERING	: C.M. 1:5 FOR WALLS & 1:3 FOR CEILING
CEMENT PAINT	: 2 COATS FOR WALLS & 1 EXTRA COAT FOR CEILING
R.C.C.	: 1:2:4 FOR SLAB & LINTEL
WOOD WORKS	: ALL WOOD WORKS IN BEST QUALITY TIMBER
WEATHERING COURSE	: B.JELLY LIME MORTAR OVER ROOF SLAB ONE LAYER OF COUNTRY TILES.

DOORS & WINDOWS SCHEDULE		
MARK	DESCRIPTION	SIZE
SD1	STEEL SINGLE SWING DOOR	1,000 2,100
SD2	STEEL DOUBLE SWING DOOR	1,800 2,100
SD3	STEEL SINGLE SWING DOOR	900 2,100
SSD1	TEMPERED GLASS SINGLE SWING DOOR	1,000 2,100
SSD2	TEMPERED GLASS DOUBLE SWING DOOR	1,800 2,100
SSD3	TEMPERED GLASS SINGLE SWING DOOR	1,000 2,100
SSD4	TEMPERED GLASS DOUBLE SWING DOOR & FIXED GLASS	3,000 2,700
RS1	ROLL-UP SHUTTER	4,000 4,000
RS2	ROLL-UP SHUTTER	5,000 4,000
AW1	ALUMINUM SLIDING WINDOW	2,000 1,000
AW2	ALUMINUM SLIDING WINDOW	4,000 1,000
UPW1	UPVC FIX WINDOW & PROJECT WINDOW	2,000 2,000
UPW2	UPVC FIX WINDOW & PROJECT WINDOW	4,000 2,000
AL1	ALLCOVER FIXED	1,000 1,000
AL2	ALLCOVER FIXED	4,000 1,000

AREA STATEMENT



U/G WATER TANK (NON-FSD)	143.84 SQ.M.
1.PUMP ROOM	39.44 SQ.M.
2.SECURITY	42.68 SQ.M.
3.GENERAL STORAGE	55.49 SQ.M.

COLOUR INDEX


PROPOSED BUILDING

LEGEND


⊙	SMOKE DETECTOR (BELOW FALSE CEILING)
⊕	SMOKE DETECTOR (ABOVE FALSE CEILING)
Ⓜ	HEAT DETECTOR
B-R	BEAM DETECTOR(RECEIVER)
B-T	BEAM DETECTOR(TRANSMITTER)
Ⓜ	MANUAL CALL POINT
Ⓜ	HORN WITH STROBE
SYMBOL	DESCRIPTION
DCP (6/5kg) ABC	ABC, DRY CHEMICAL POWDER EXTINGUISHER
FBI (5kg)	CLEAN AGENT FIRE EXTINGUISHER
CD, (6/5kg)	DRY CARBON-DI-OXIDE EXTINGUISHER

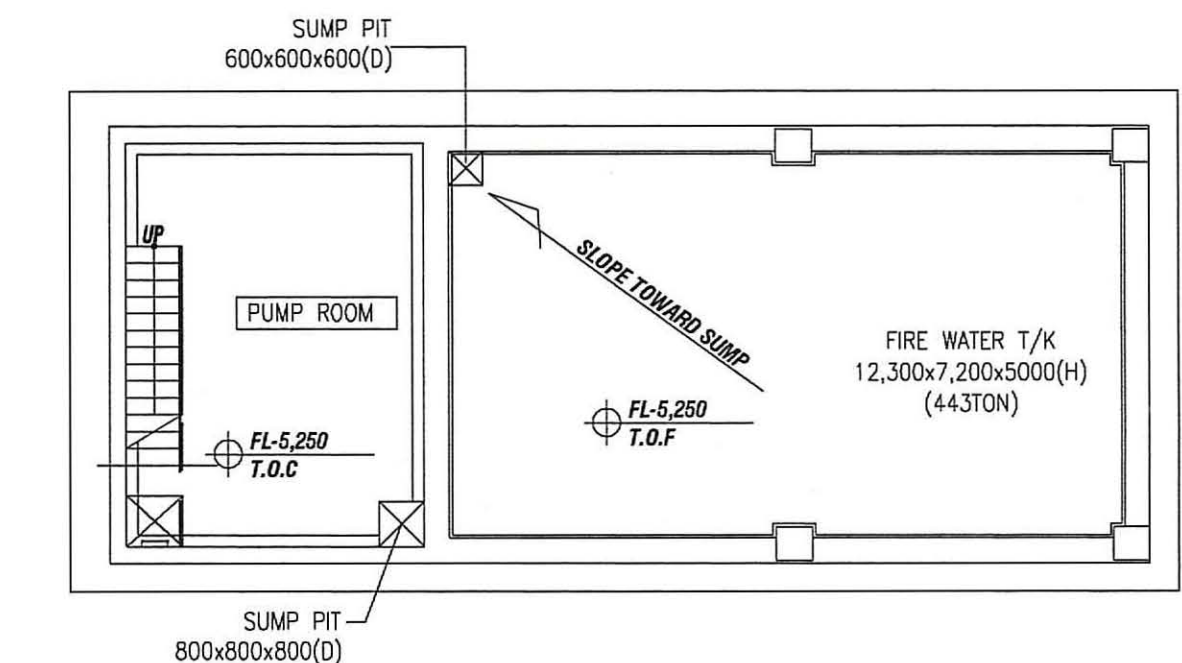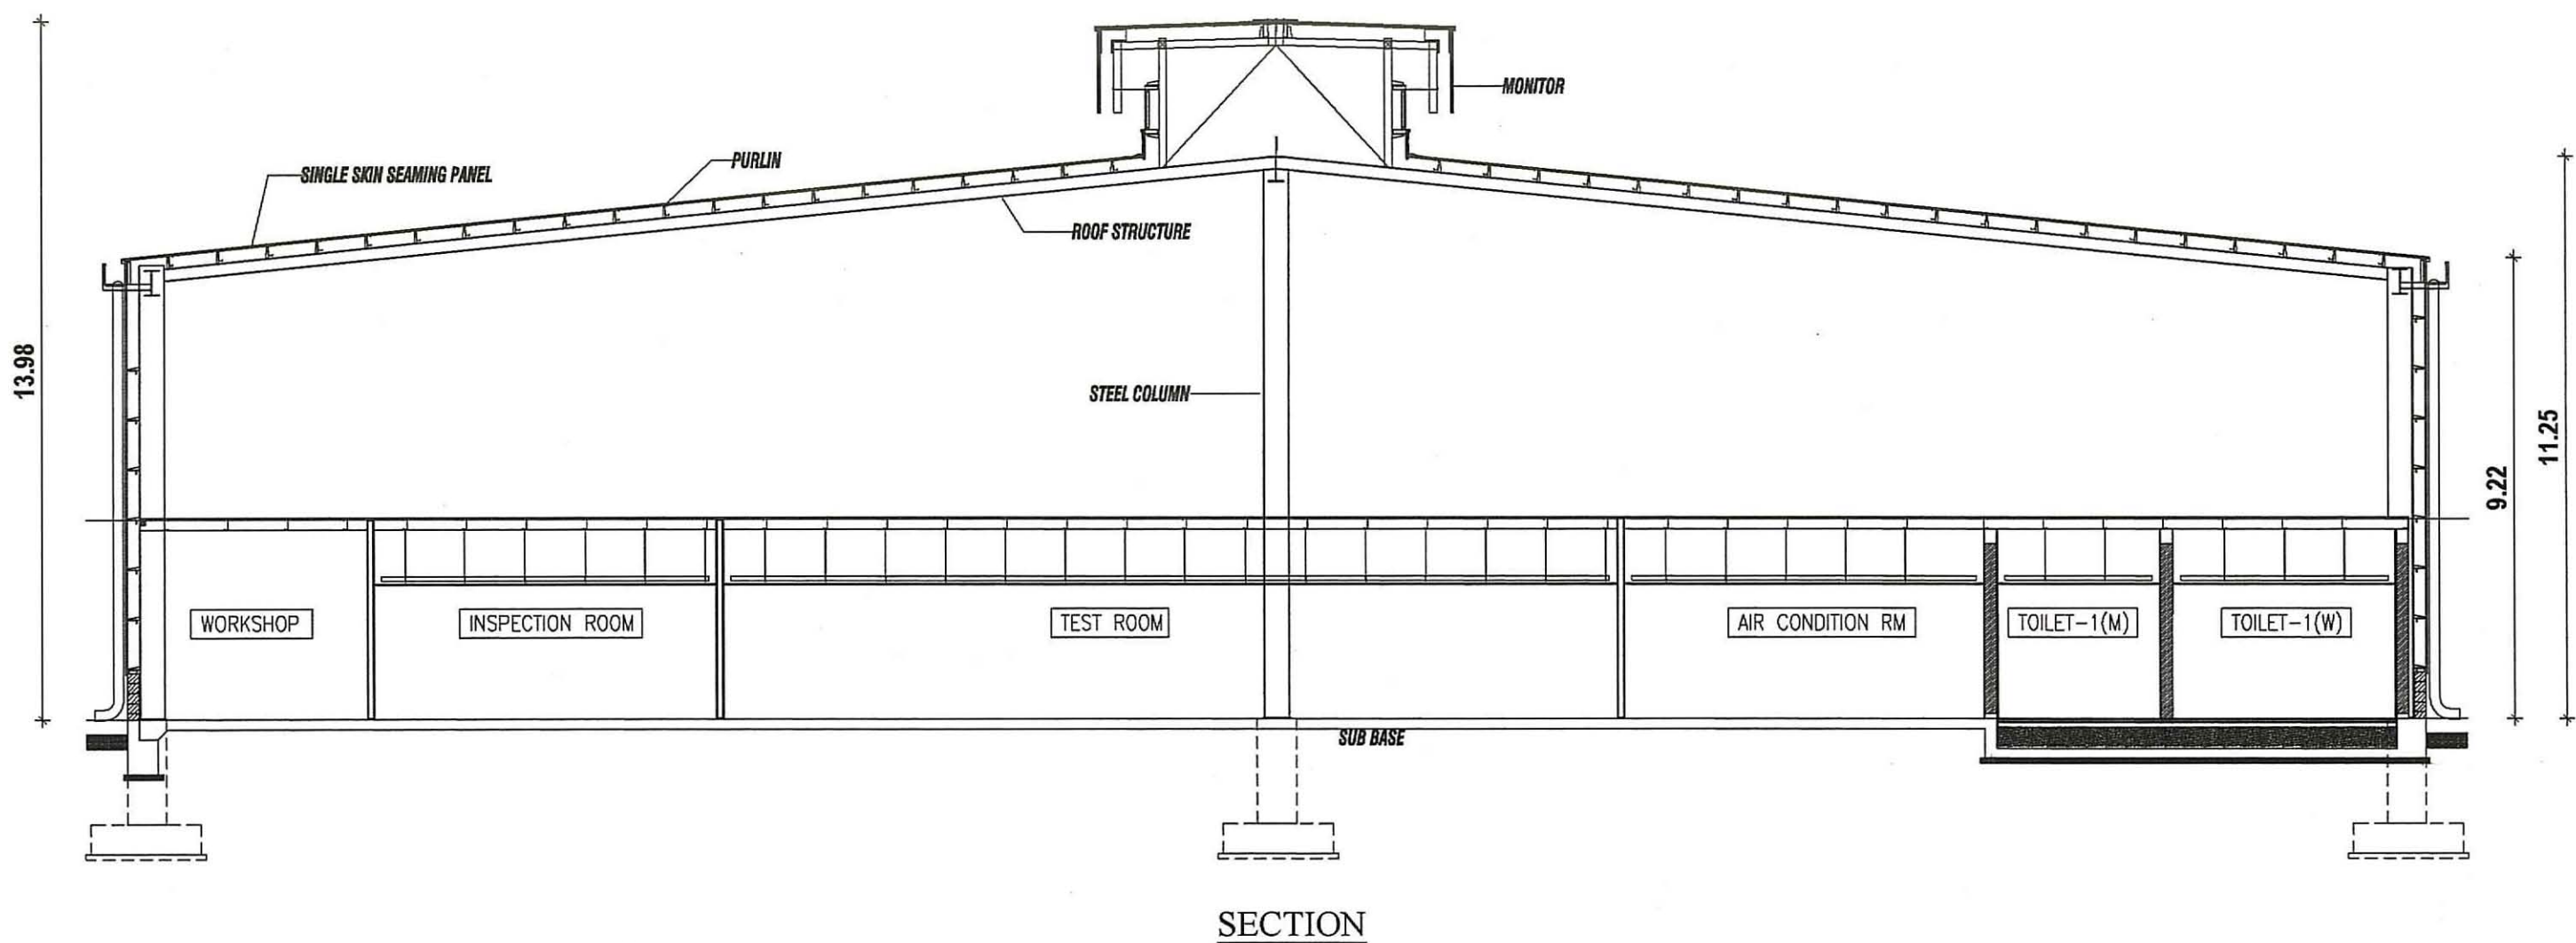


1 BASEMENT LAYOUT SCALE: 1/100

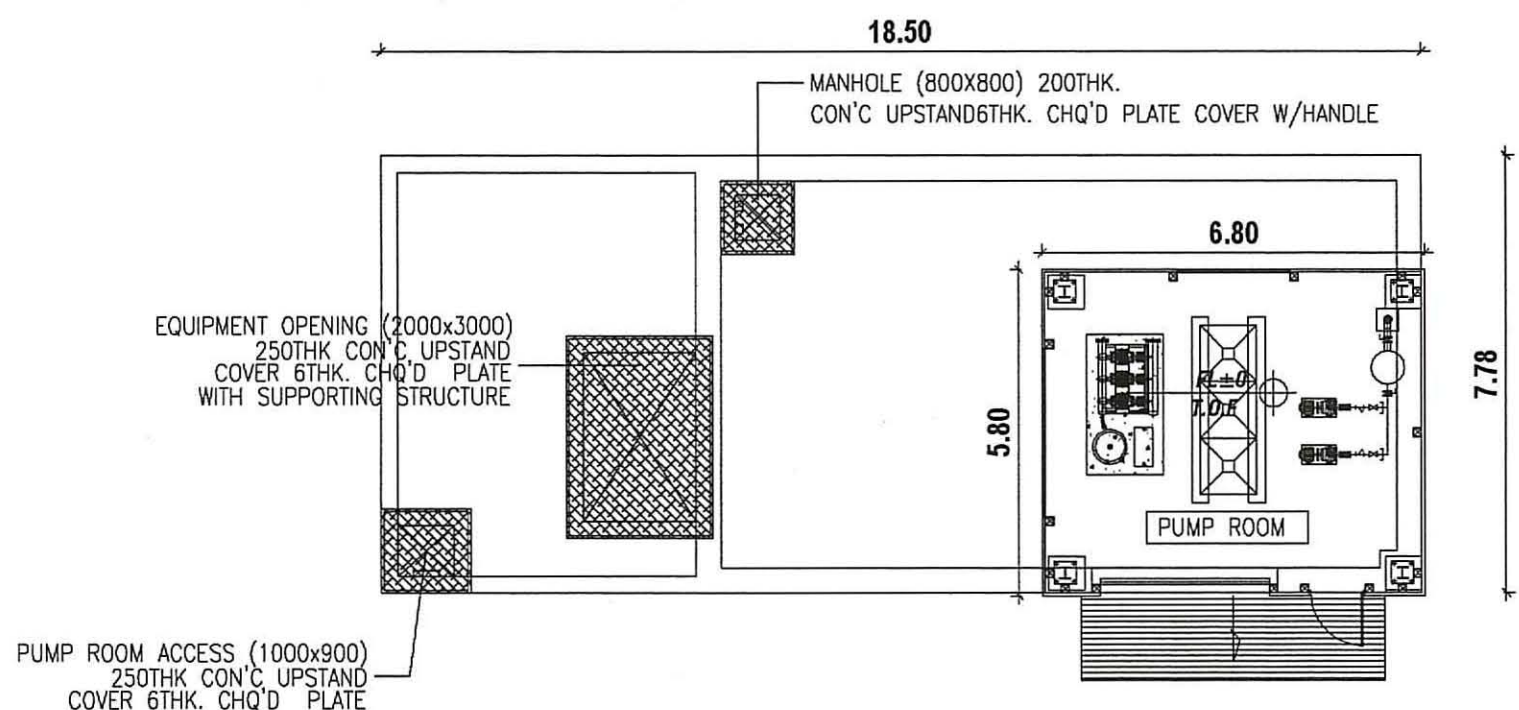

2 GROUND FLOOR PLAN SCALE: 1/100

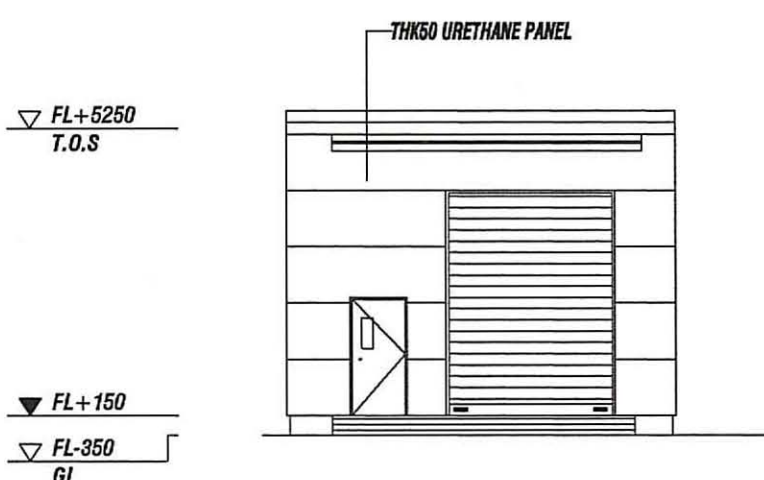


3 ELEVATION SCALE: 1/100

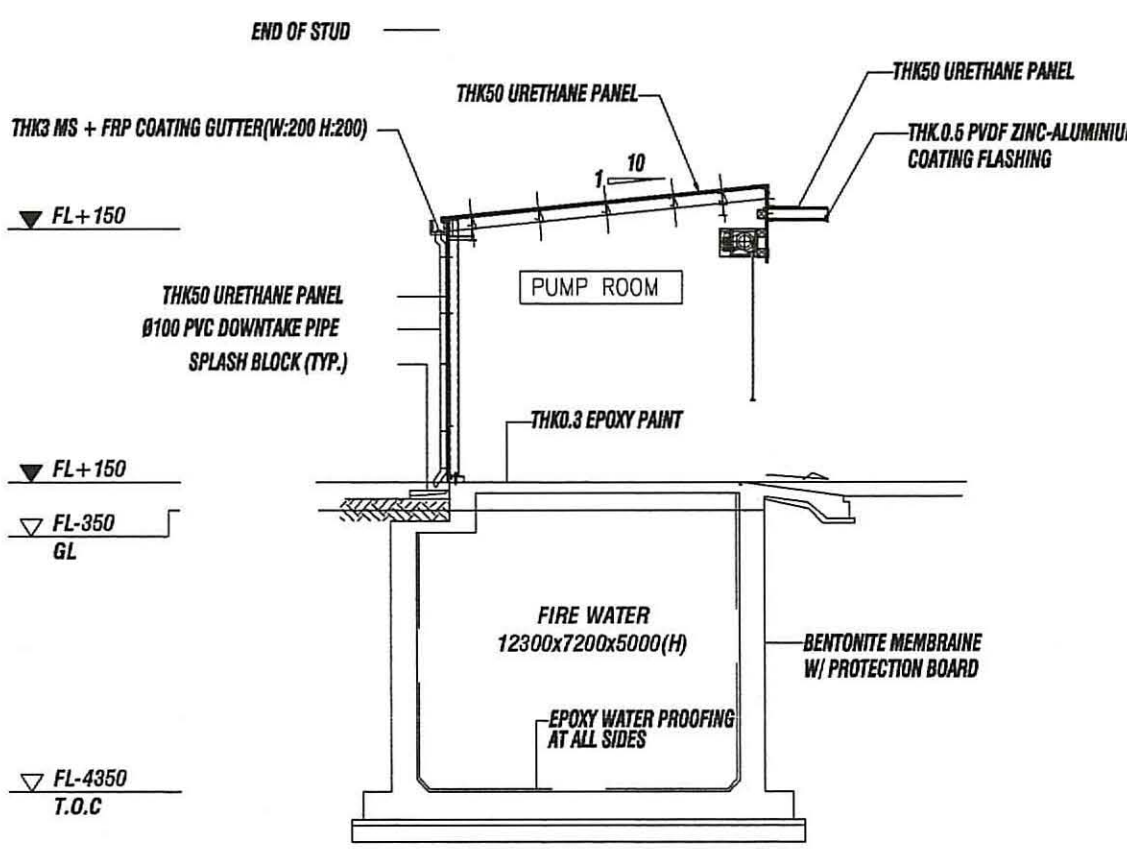


4 SECTION SCALE: 1/100


1.PUMP ROOM

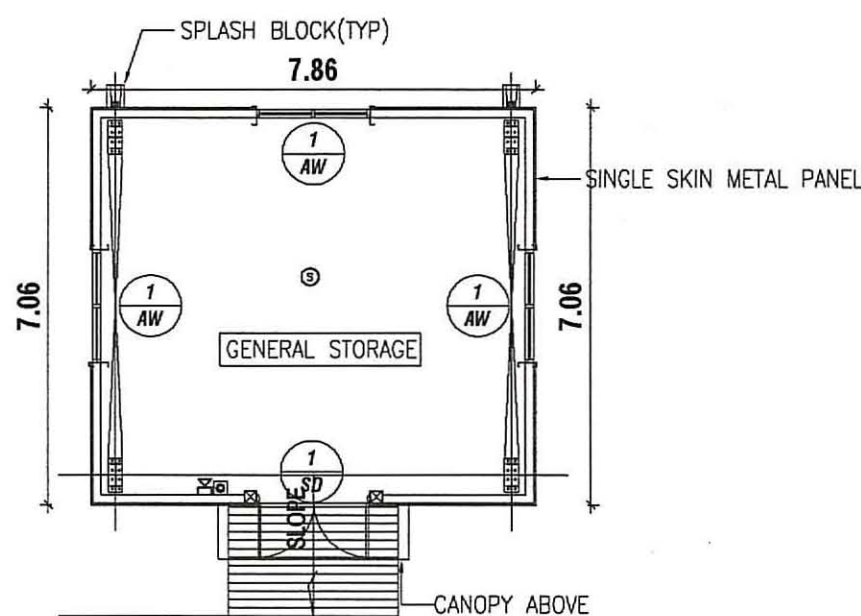

1 GROUND FLOOR PLAN SCALE: 1/100

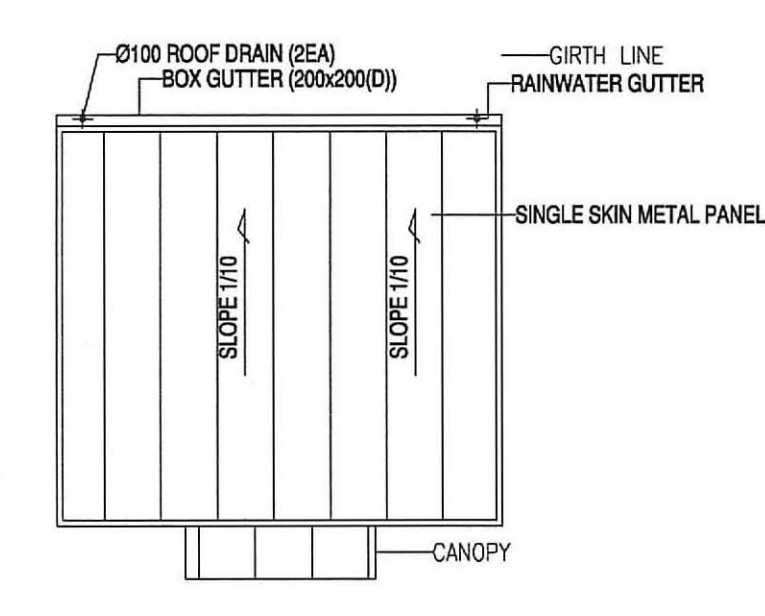


1 ROOF PLAN SCALE: 1/100

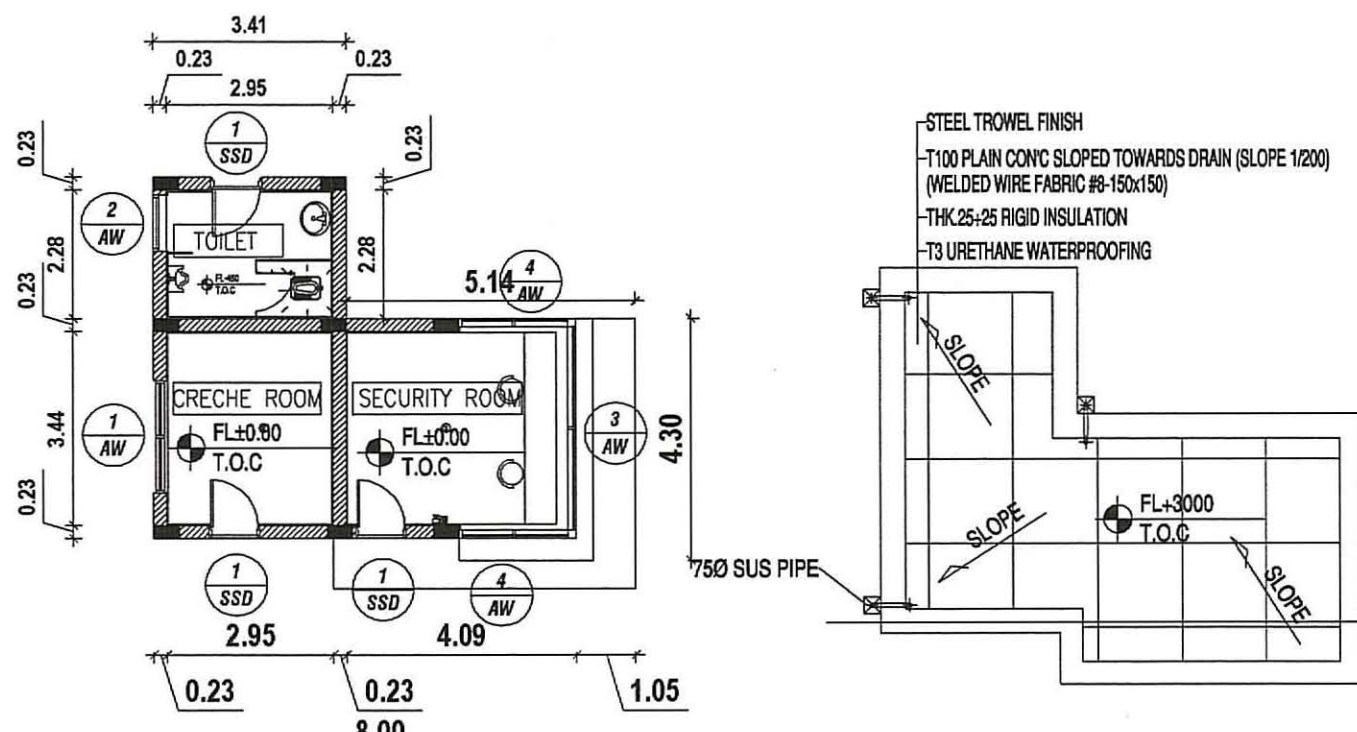


1 GROUND FLOOR PLAN SCALE: 1/100

1 ROOF PLAN SCALE: 1/100

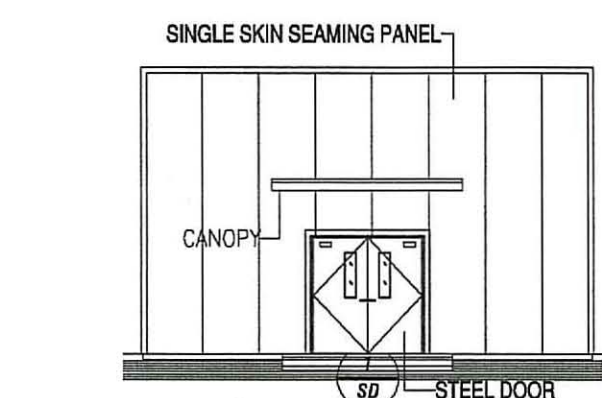


3 ELEVATION SCALE: 1/100

3.GENERAL STORAGE

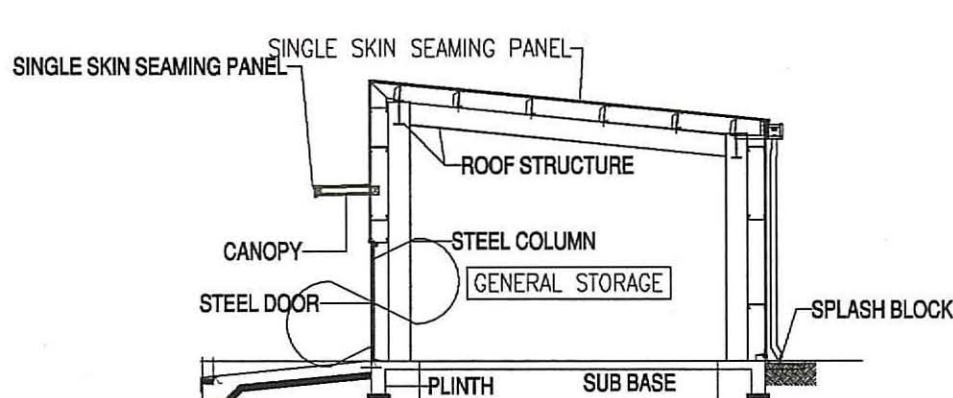


1 SECTION SCALE: 1/100

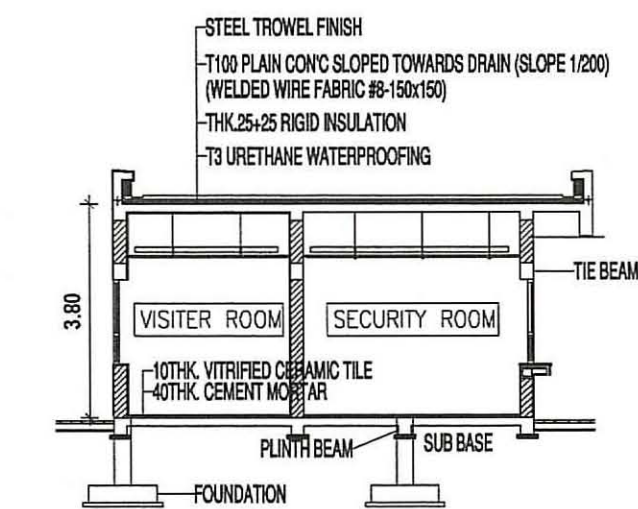

4 SECTION SCALE: 1/100

2.SECURITY

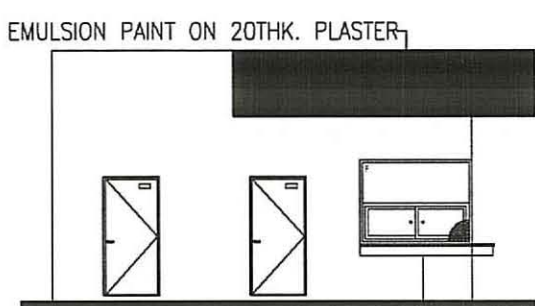

3 ELEVATION SCALE: 1/100

For KOC SOUND SYSTEM INDIA PVT LTD
Authorized Signatory













APPLICANT SIGNATURE

U. BHAVANI M.Tech. (Struc.),
M.Sc. Rev., IBBI Valuer
Regd. Structural Engineer
CICA/1/SEGR-12022/07/326
DTCPTVLR/SEGR-12022/07/008
New No. 4, Old No. 35, 67th Street,
Ashok Nagar, Chennai - 600 083.
Mobile : 95007 36829, 81444 21895
E-mail: bhavanietangovan58@gmail.com.

STRUCTURAL ENGINEER :-

G. SARAVANAN, B.Arch.,
Registered Architect, CA/2008/41919
403, 36A, Bollineni Hillside,
Nokampalayan Post, Chennai-600 126.
Mobile: 9176067726
E-Mail: splussarchitects@gmail.com

REGISTERED ARCHITECT :-

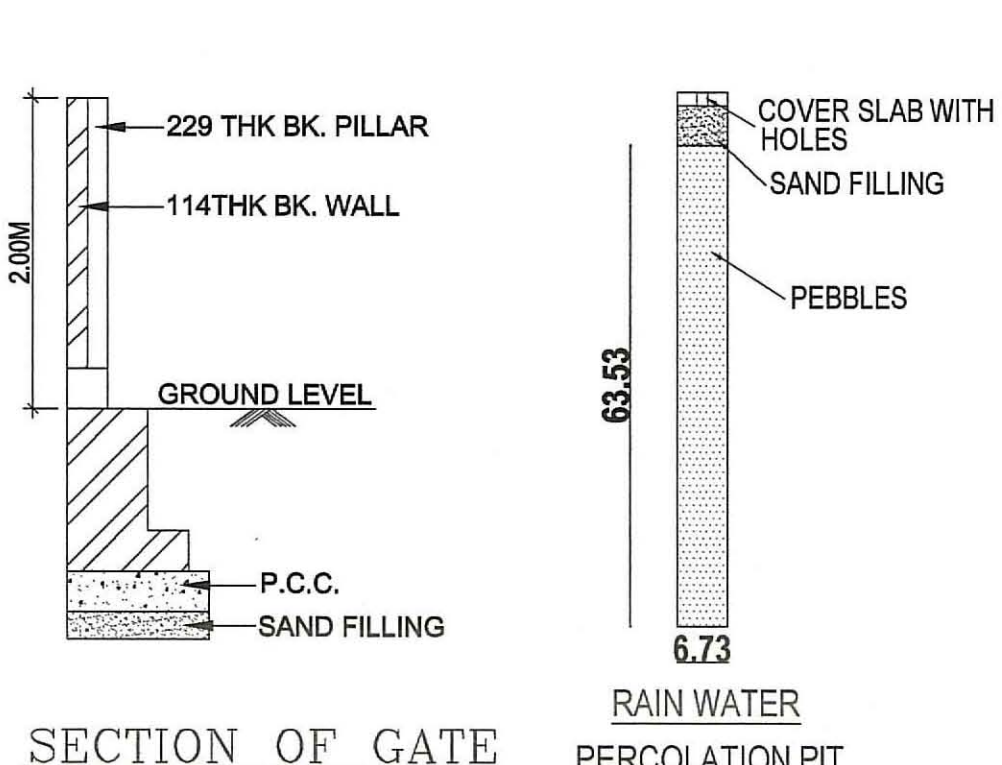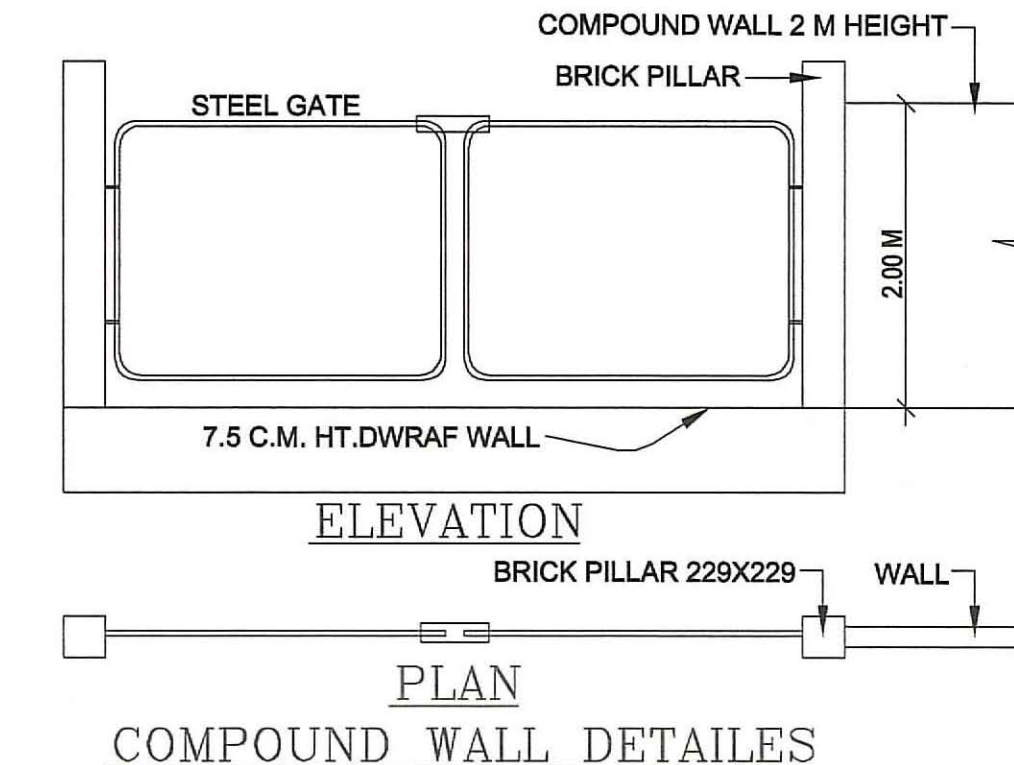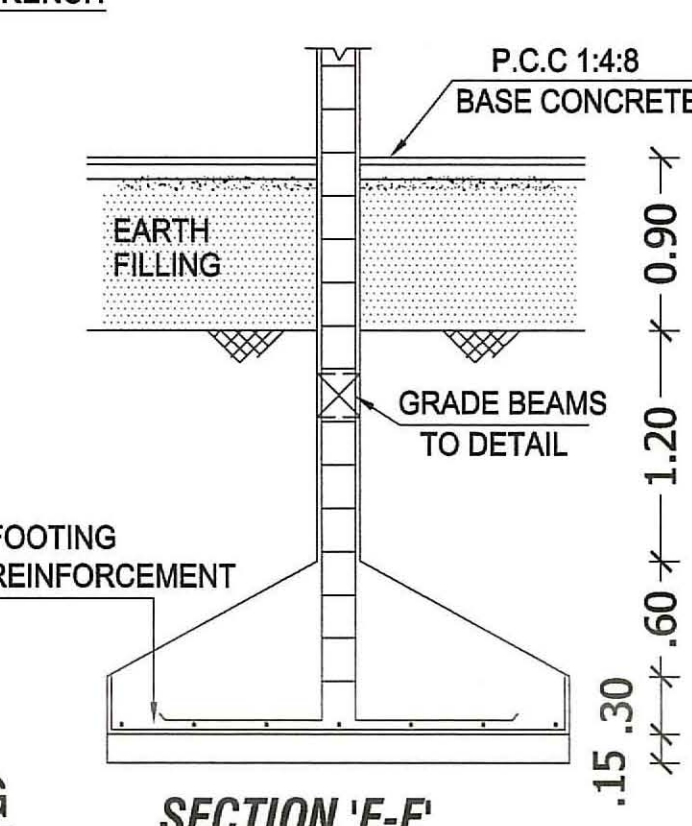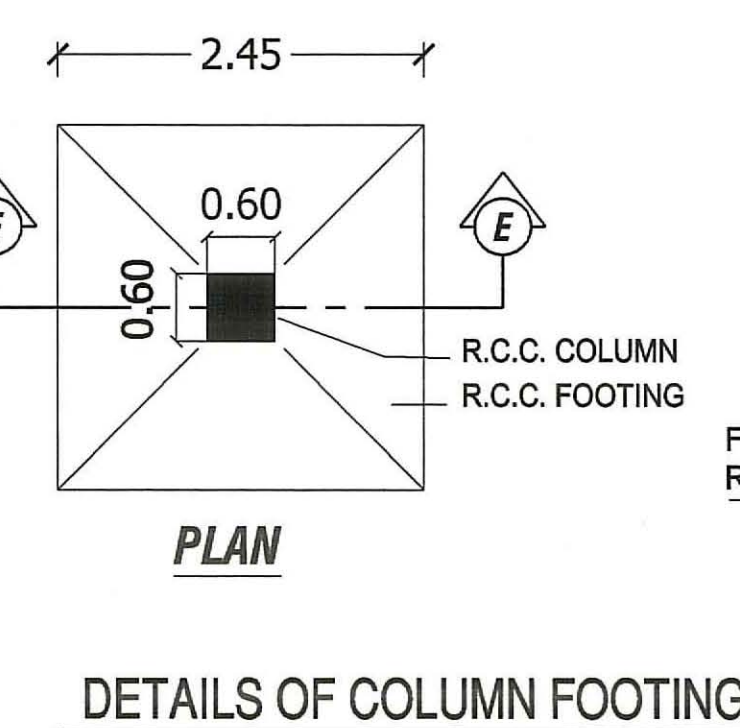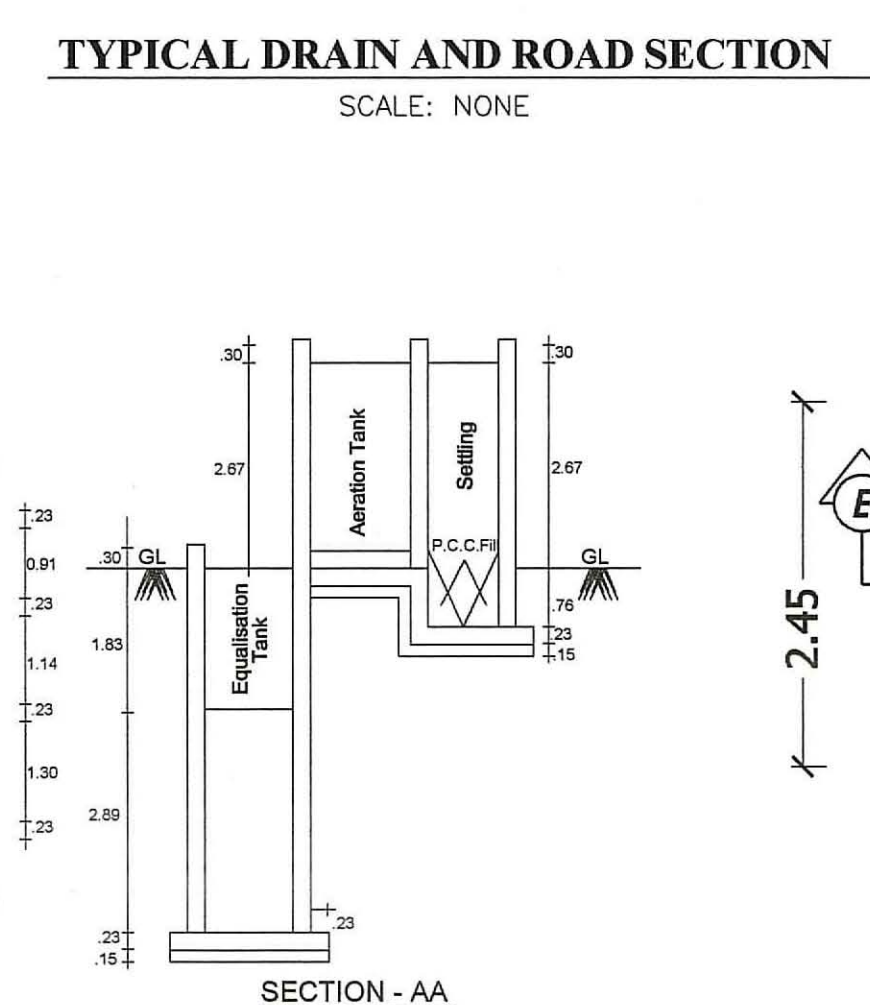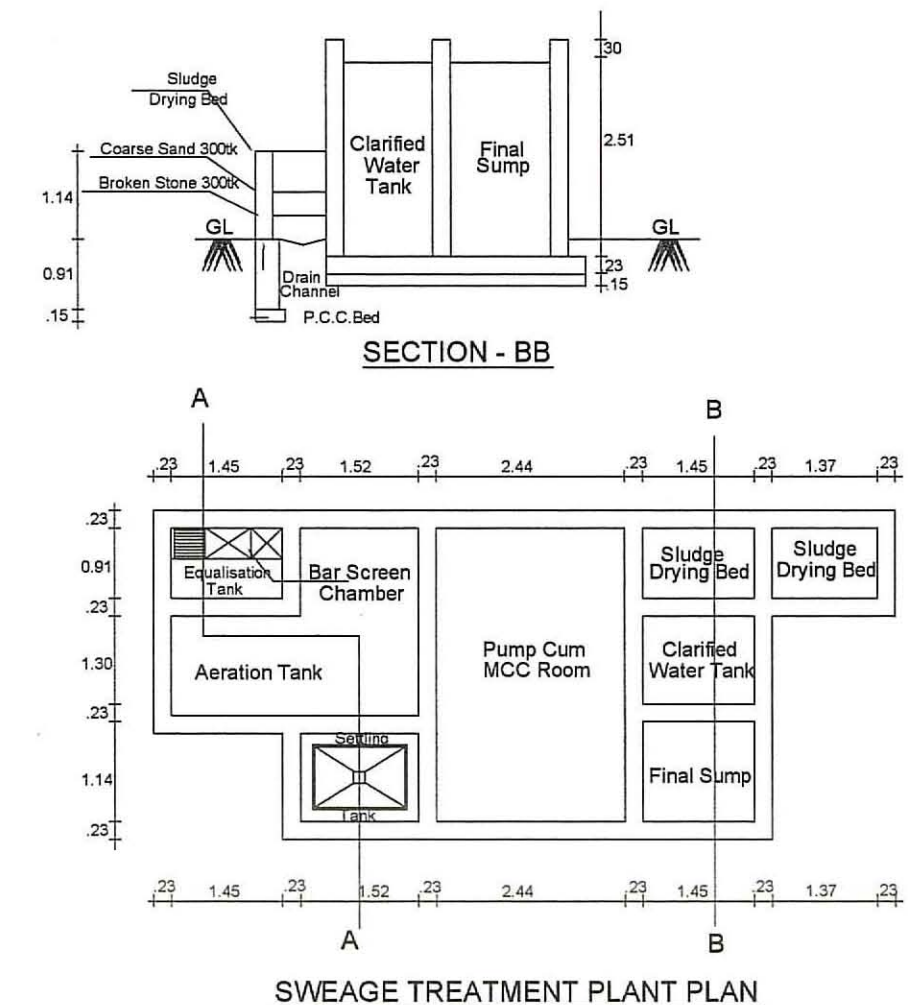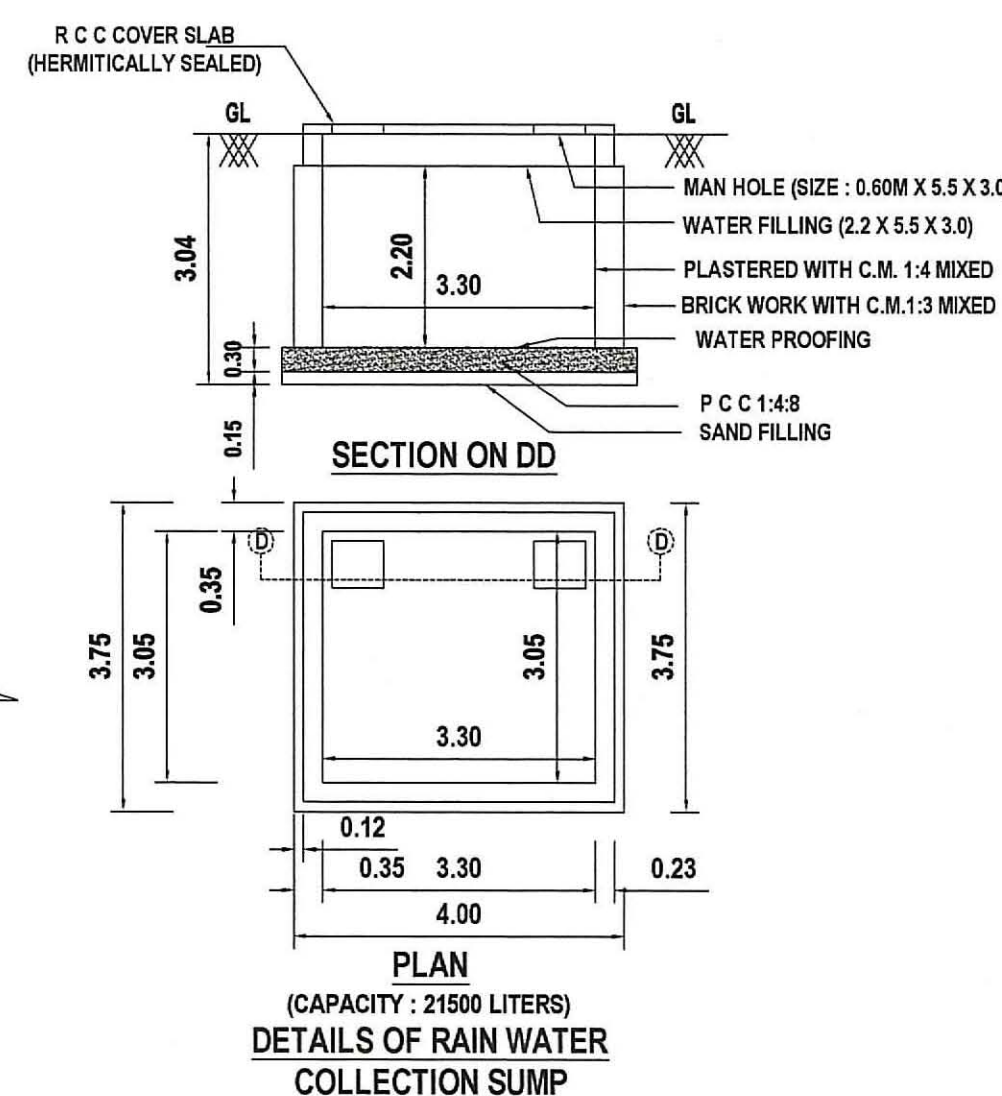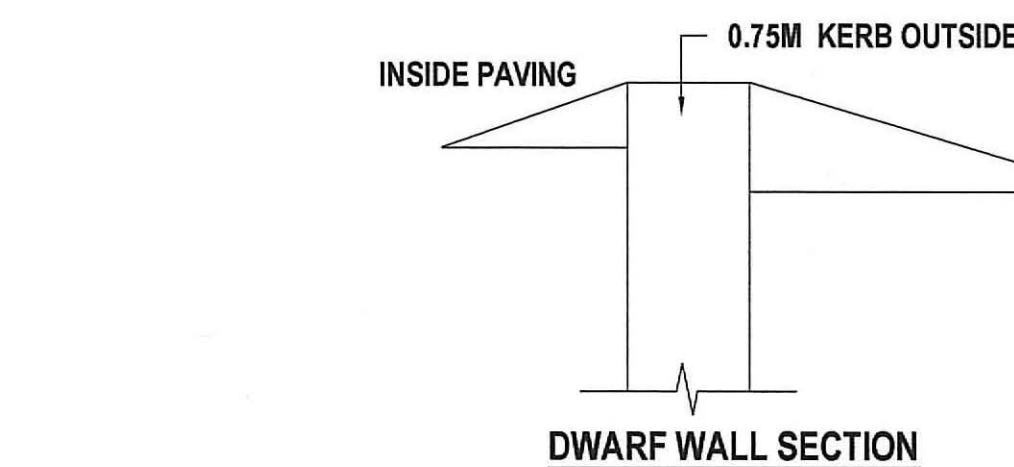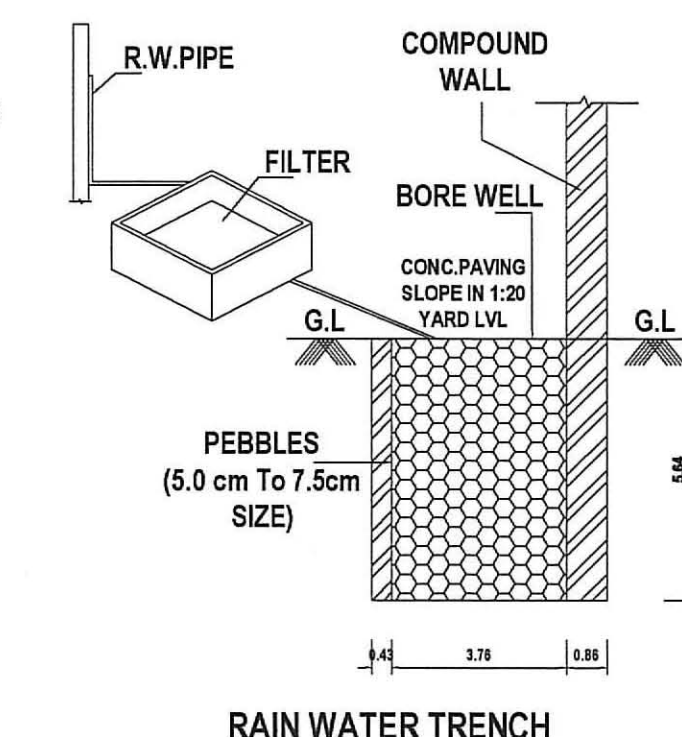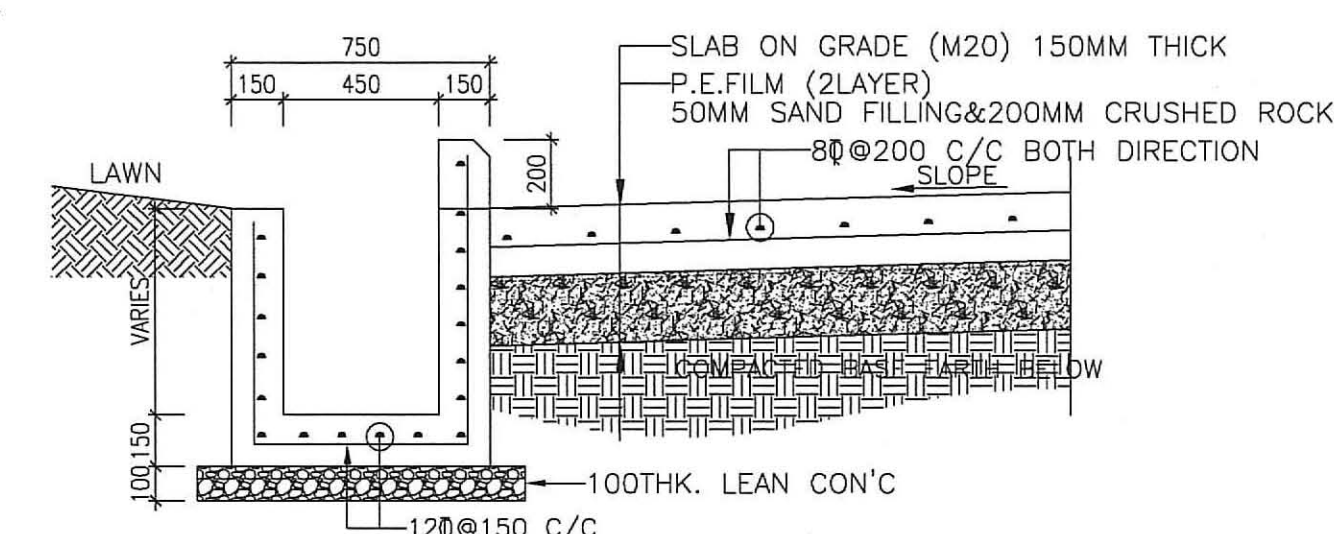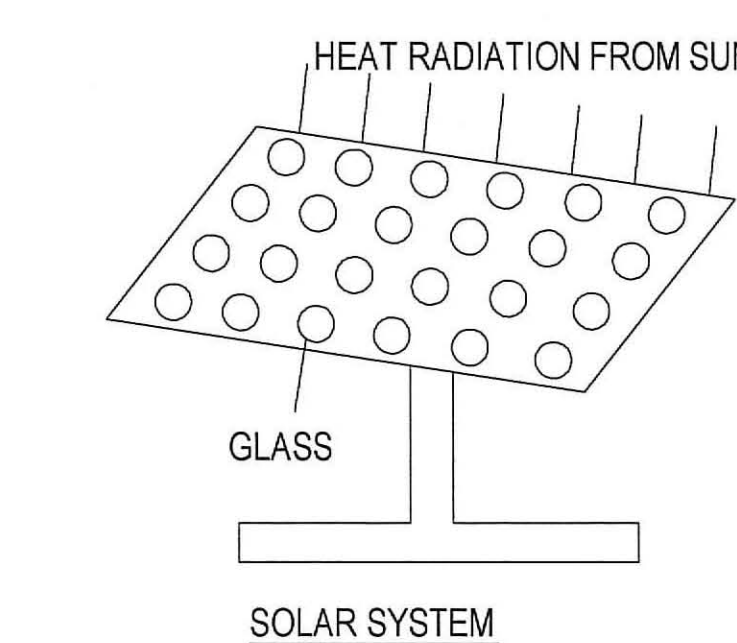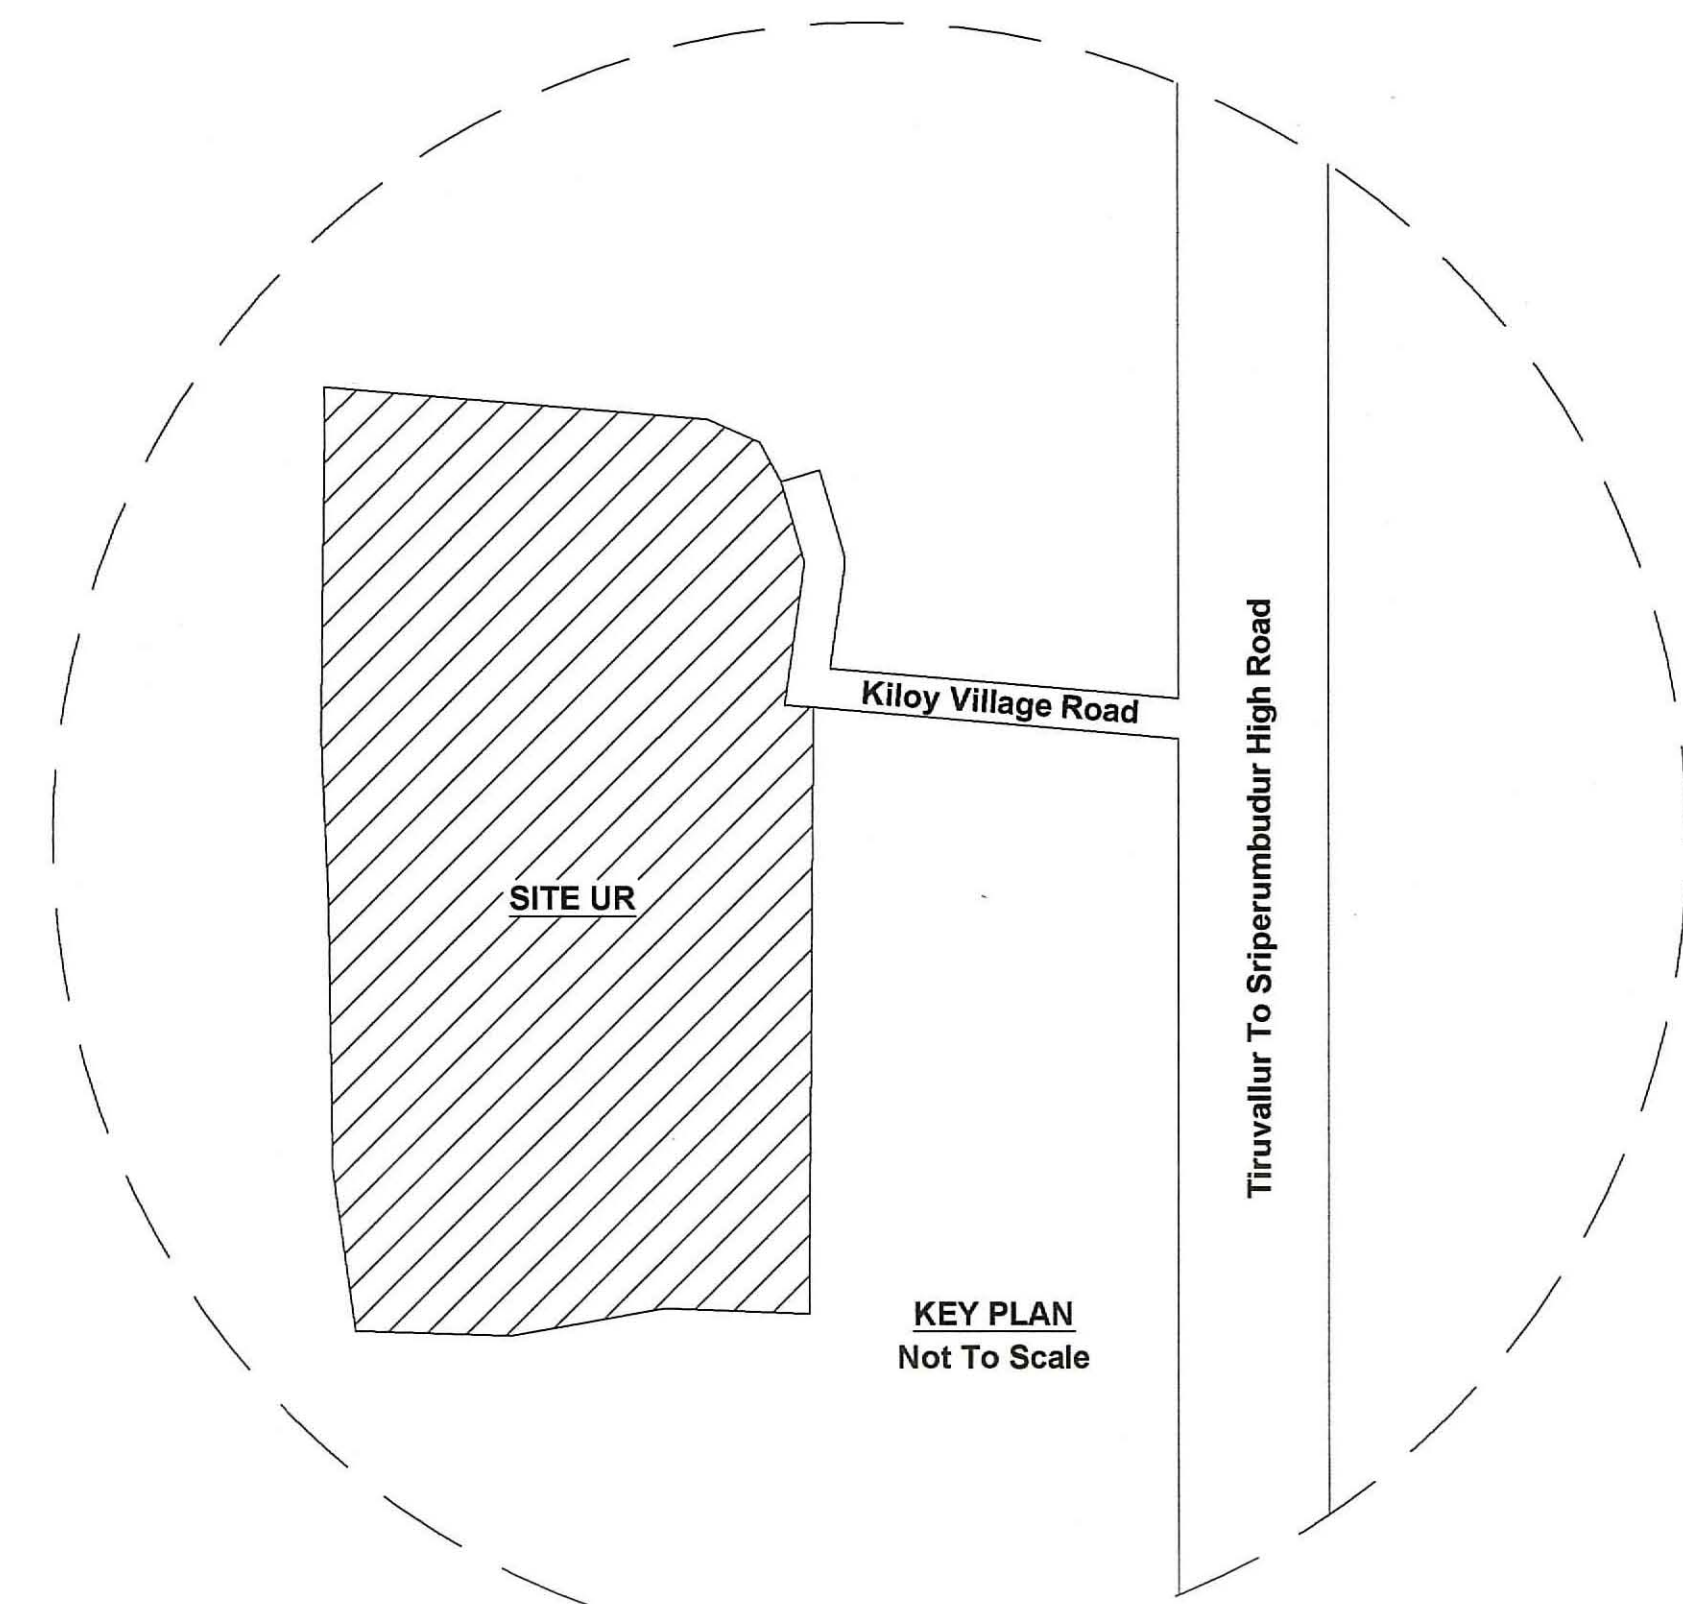

<u>SOLAR HOT WATER SYSTEM DETAIL :</u>		 SCALE-1:400
NO OF WORKERS - MALE	: 150 Nos	 FIRE HOSE DRIVE  LORRY DRIVE  OSR AREA
NO OF WORKERS - FEMALE	: 100 Nos	
TOTAL NO OF WORKERS (150+100 = 250)	: 250 Nos	
WATER CONSUMPTION @ 80 Lit / Person/Day		
TOTAL CONSUMPTION (35 x 250)		
NO OF SWHS (2000 lit Capacity)	: 1 No	

COLOUR REFERENCE :		
* EXISTING ROAD	-	
* SITE BOUNDARY	-	
* PROPOSED BUILDING	-	

ALL DIMENSIONS ARE IN METER

For HOC SOUND SYSTEM INDIA PVT LTD
Authorized Signatory

APPLICANT SIGNATURE :-

U. BHAVANI M.Tech. (Struc).,
M.Sc. Rev. IBBI Valuer
Regd. Structural Engineer
CMDA / SE/GR-12022/07/215
DTCPTVL/RSE/GR-12022/07/008
New No: 4, Old No: 35, 87th Street,
Ashok Nagar, Chennai - 600 083.
Mobile : 95007 36829, 81444 21895
E-mail: bhavanielangovan6@gmail.com.

STRUCTURAL ENGINEER :-

G. SARAVANAN, B.Arch.,
Registered Architect, CA/2006/41919
403, 46A, Bollineni Hillside,
Nokampalayam Post, Chennai-600 128.
Mobile: 9176087726
E-Mail: splussarchitects@gmail.com

REGISTERED ARCHITECT :-