


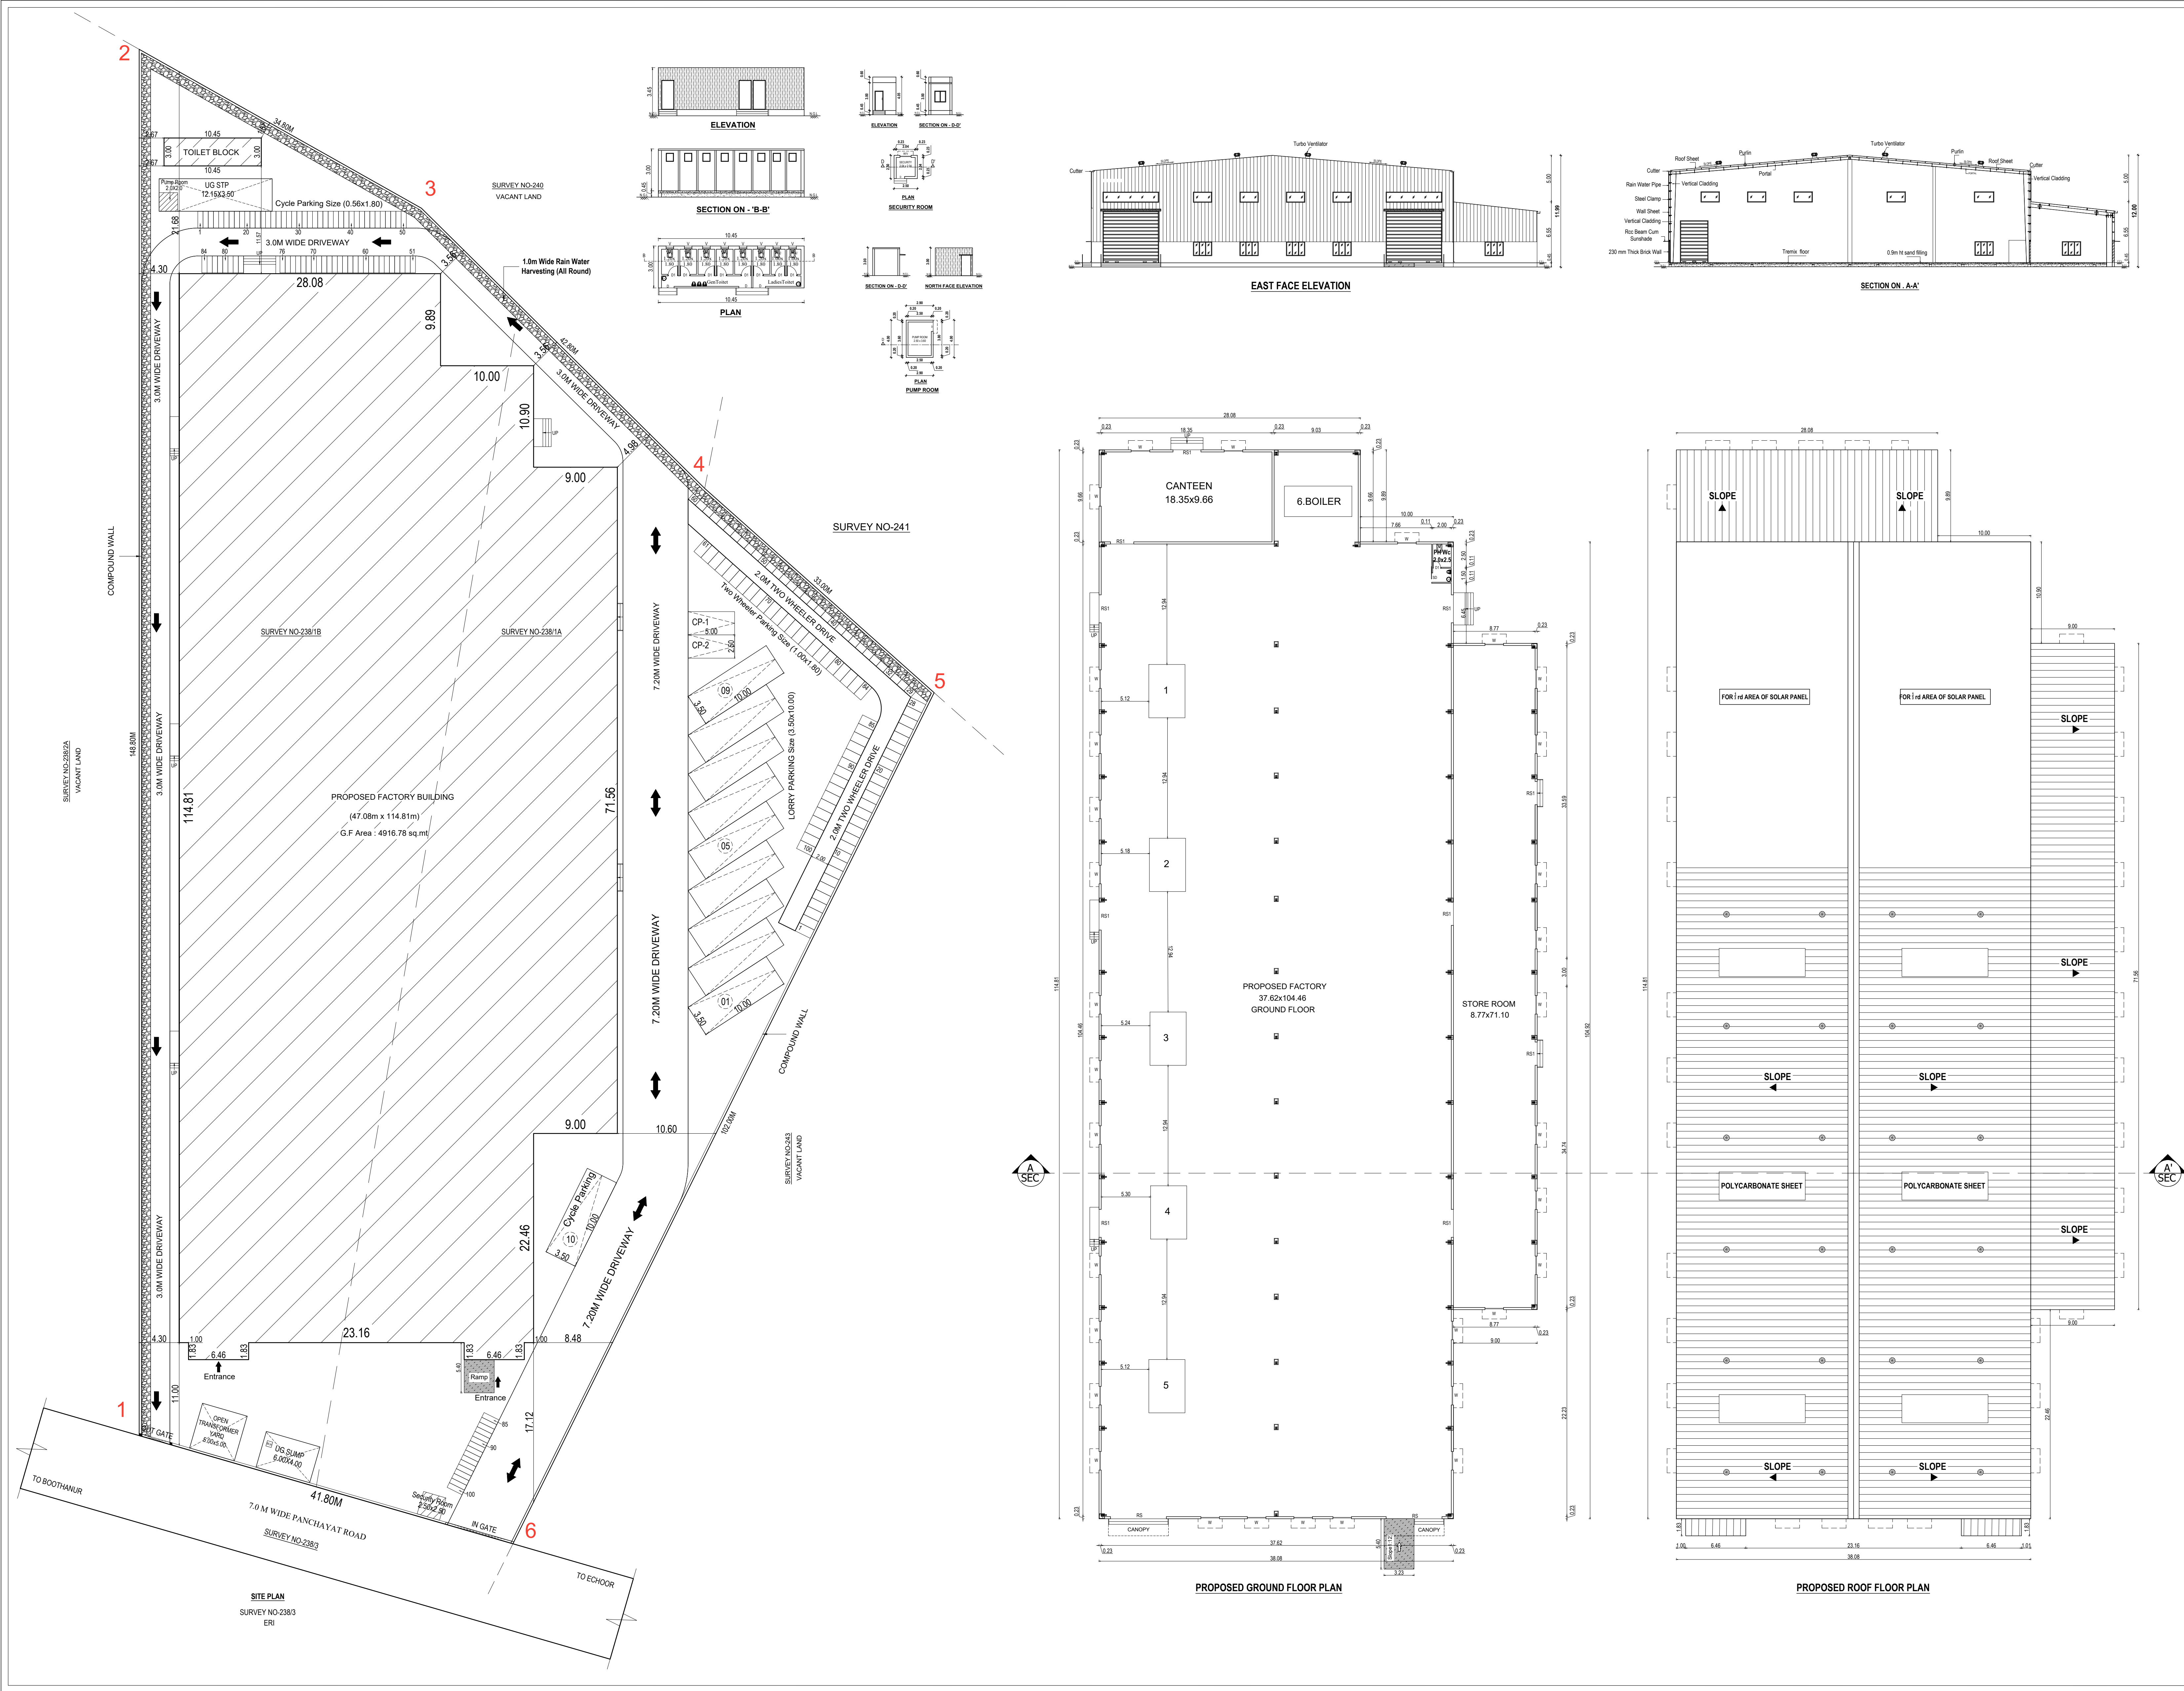

SUNGUVARCHATHIRAM - WALAJABAD ROAD

Echor Bus Stand

KUNNAM VILLAGE ROAD

Om Logistics Limited

ECHOOR VILLAGE ROAD

CREATIVE AGRICULTURAL FARM

KEY PLAN
Not To Scale

PLAN SHOWING THE PROPOSED CONSTRUCTION OF THE FACTORY BUILDING IN SURVEY NO- 238/1A & 238/1B OF KUNNAM VILLAGE, SRIPERUMBUDUR TALUK, KANCHEEPURAM DISTRICT.,

SRIPERUMBUDUR PANCHAYAT UNION LIMITS.,

CATEGORY : GREEN INDUSTRIAL ,

NO.19.CARBORD BOX AND PAPER PRODUCTS .

AREA STATEMENT OF LAND DETAIL :-

SITE EXTENT AS PER DOCUMENT EXTENT - 2.07 Acre

AS PER FMB And PATTa - 8400.00 Sq.mt

AREA STATEMENT OF THE PROPOSED BUILDING DETAIL :-

SL.NO	DESCRIPTION	INDUSTRIAL NET FSI AREA, SQ.M	NON FSI TOTAL DEDUCTION BUILD-UP AREA, SQ.M	AREA, SQ.M
1.	PROPOSED INDUSTRIAL BUILDING GROUND FLOOR - G1	4940.43	-	4940.43
2.	TOILET BLOCK	31.35	-	31.35
3.	PUMP ROOM	4.00	-	4.00
4.	SECURITY ROOM	-	6.25	6.25
TOTAL EXTENT		4975.78	6.25	4982.03
Floor Space Index :-		4975.78	FSI ARCHIVED = 0.592 < 1.5	

PARKING DETAILS:

FSI AREA : 4975.78 Sqmt

Parking Description	Required	Provided
Lorry Parking Stalls	10 Nos	10 Nos
Car Parking Stalls	02 Nos	02 Nos
Two Wheelers	100 Nos	100 Nos
Cycle Space	100 Nos	100 Nos

MACHINERY DETAILS

REF	NAME OF THE MACHINERY	HP
1.	EXTRUDER	67
2.	CALENDARING UNIT	530
3.	BLENDED & BLOWER	93
4.	CRUSHER	40
5.	UTILITY MACHINE	31

TOTAL HORSE POWER = 761.00

SOLAR HOT WATER SYSTEM DETAIL :

NO OF WORKERS - MALE : 20 Nos

NO OF WORKERS - FEMALE : 15 Nos

TOTAL NO OF WORKERS (20+15 = 35) : 35 Nos

WATER CONSUMPTION @ 80 Lit / Person/Day

TOTAL CONSUMPTION (35 X 80) : 2800 Lits

NO OF SWHS (2000 lit Capacity) : 1 No

SANITARY REQUIRED DETAILED

DESCRIPTION	REQUIRED	PROVIDED
WATER CLOSET	08	08
URINAL	03	-
WASH TAPS	03	-
DRINKER WATER FOUNTAINS	01	-

SCHEDULE OF JOINERY

TYPE	DESCRIPTION	SIZE
RS	ROLLING SHUTTER	4.20 x 3.30
RS1	ROLLING SHUTTER-1	2.50 x 3.30
D1	DOOR - 1	0.75 x 2.13
WV	WINDOW / VENTILATOR	2.50 x 1.83
V	VENTILATOR	2.50 x 0.60

COLOUR REFERENCE :

* EXISTING ROAD

* SITE BOUNDARY

* PROPOSED BUILDING

ALL DIMENSIONS ARE IN METER

APPLICANT SIGNATURE :-

STRUCTURAL ENGINEER :-

E.S.MOSES ARANGANATHAN
B.E., M.E.(Struct.) FIE, FIA(Struct.), FIV,
DTPC Registered Structural Engineer-Grade-I (SE)
DTPC Reg.No. CGLRGNSE/G-12015/08/033
Maduravoyal, Chennai-600095
Email Id: mosesom@gmail.com

REGISTERED ENGINEER :-

M. VENKATESAN B.Tech
CMDA: RE/GR-II/19/04/043
DTPC RE/GR-I/01/8/2021
CORP: RE200072019
No.15, L-Block, 7th Street,
12th Main Road, Anna Nagar, Ch-40
Mob: 9841919096

Signature Not Verified

Signature Not Verified