

PP

APPROVAL RECORD

Planning Permission

Kancheepuram district, Tamil Nadu

APPROVAL TYPE




Building Plan


ISSUING AUTHORITY

Rural Panchayat

The approval as the planning authority issued it, reproduced in full behind this page.

An approval speaks to what was sanctioned, not to what was built. Completion is a separate record.

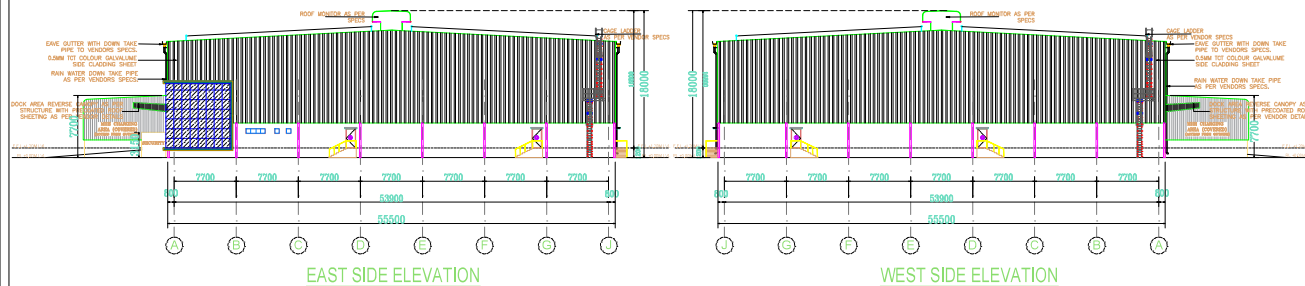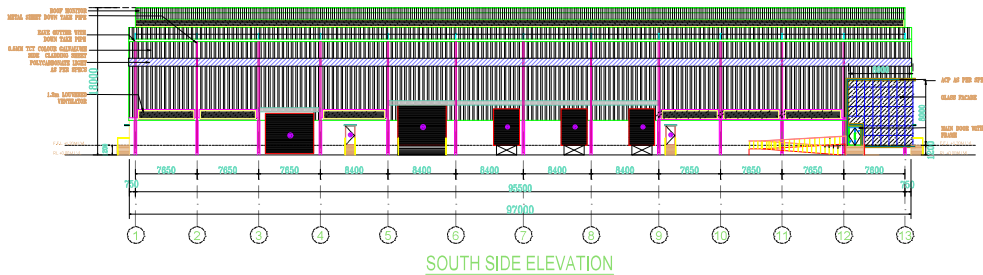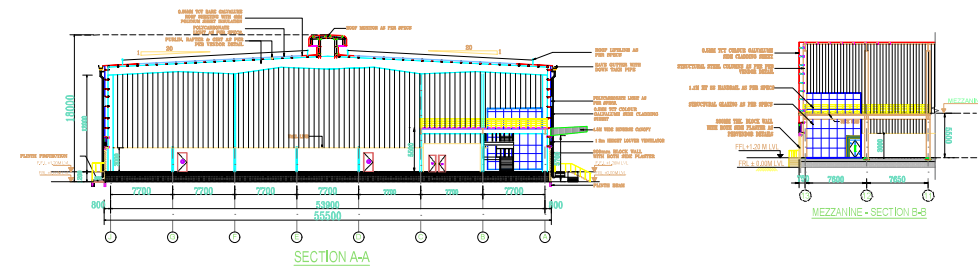

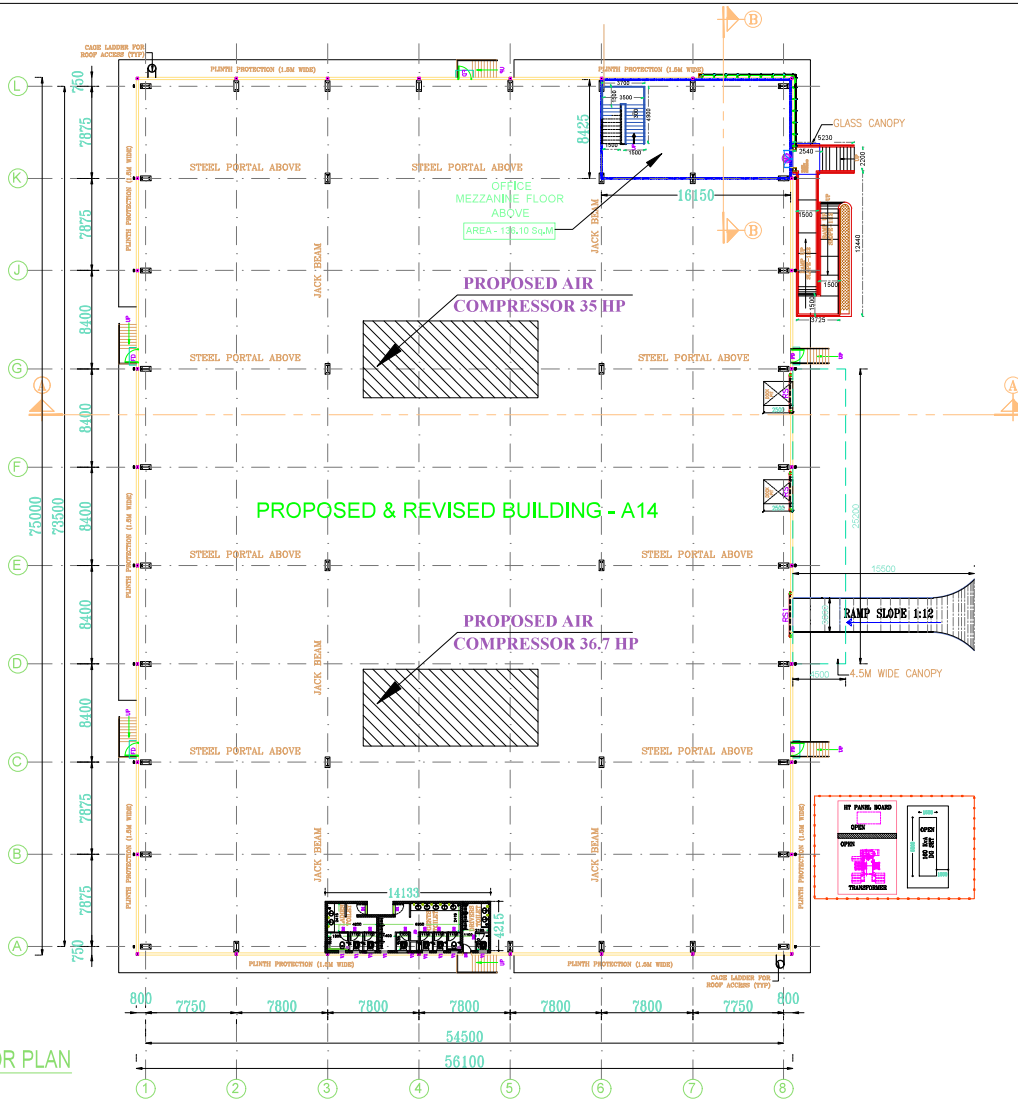

GROUND FLOOR PLAN

PLAN SHOWING REVISED CUM ADDITIONAL INDUSTRIAL BUILDING (RED CATEGORY)
LIGHT ASSEMBLY UNIT INDUSTRIAL BUILDINGS FOR
M/S AARUSH LOGISTICS PARK PRIVATE LIMITED,
METTUPALAYAM VILLAGE, SURVEY NOS-498, 199, 300/1,
301, 302/1, 302/2A, 302/2B, 302/2C, 302/23, 303, 304, 305/1, 305/2,
305/3, 217/1B, 217/1C, 217/2A, 217/3A, 218/1A, 218/1B, 218/3Bpt,
218/4, 218/5, 218/6, 218/7, 218/8, 218/9, 219/1, 219/2A, 219/2B, 220/1,
220/2A, 220/2B, 221/2B1, 221/2B2, 221/1C/2, 221/2A/2, 221/2B/2,
222/1C/1, 222/1C/2, 222/1D, 222/1A/2, 222/1B, 222/2A, 222/2B, 222/2C,
223/2B, 224/1, 225/2, 225/3A, 225/3B1, 225/3B2, 225/4, 226/1A,
226/1B, 226/1C, 226/1D, 226/2, 227/1, 227/2, 227/3A, 227/3B, 228/1A,
228/1B, 228/2A, 228/2B, 228/3A, 228/3B, 228/3C, 228/3D, 228/3E,
228/3F, 228/3G1, 228/3G2, 228/3H, 228/4A, 228/4B, 228/5A, 228/5B,
228/6A1, 228/6A2, 228/6B, 228/6C, 228/7A, 228/7B, 228/7C, 228/7D,
228/7E, 228/7F, 228/7G, 229/1, 229/2, 230/1, 230/2, 230/3, 230/4,
231/1, 231/2, 231/3, 231/4, 231/5, 231/6, 231/7, 231/8, 231/9, 232/1A,
232/1B, 232/1C, 232/2A1, 232/2A2, 232/2B, 232/2C1, 232/2C2,
232/2C3, 234/1, 234/2, 234/3, 234/4, 234/5, 234/6, 234/7, 234/8, 234/9,
234/10, 234/11, 234/12, 234/13, 234/14, 234/15, 234/16, 234/17, 235/1,
235/2, 235/3, 235/4, 235/5, 235/6, 235/7, 235/8, 235/9, 235/10, 235/11,
236/1, 236/2, 237/1, 239/1, 239/2, 240/1A, 240/1B, 240/1C, 240/1D,
ECHOOR 'A' VILLAGE, SURVEY NOS-251A, 251B, 252A,
252B, 253, 254, 27, 265/1B, 265/1C, 265/2A, 265/2B1, 265/2B2,
266/1A, 266/1B, 266/1C, 266/2, 266/3, 267/1, 267/3A, 267/3B, 268/1A,
268/1B, 268/1C, 268/2A, 268/2B, 269/1A, 269/1B, 269/1C, 269/2A,
269/2B, 269/2C, 269/2D, 270/1, 270/2, 270/3, 270/4, 270/5, 270/6,
270/7, 270/8, 271/1A, 271/1B, 271/1C, 271/1D, 271/2A, 271/2B,
271/2C, 272/1A, 272/1B, 272/1C, 272/1D, 272/1E, 272/2, 273/1, 273/2,
273/3, 273/4, 274/1, 274/2, 274/3, 274/4, 275/1, 275/2, 275/3, 275/4,
276, 277/1, 277/2, 278/1, 278/2, 278/3, 279/1, 280/1A, 280/1B, 280/1C,
280/1D, 280/1E, 280/3A, 280/3B, 280/3C, 280/3D, 281/1, 281/2, and
VALLAM VILLAGE, SURVEY NOS-4/1, 4/2A, 4/2B1, 4/2B2
at Sengmuthur Panchayat union and Taluk, Kanchipuram District.

GENERAL NOTES:
* ALL DIMENSIONS ARE IN MILLIMETRES AND ARE UNLESS OTHERWISE SPECIFIED.
* ALL LEVELS ARE IN METRES AND ARE UNLESS OTHERWISE SPECIFIED.
* DO NOT SCALE DRAWING. ONLY WRITTEN DIMENSIONS SHALL BE FOLLOWED. ANY DISCREPANCIES
NOTED SHALL BE BROUGHT TO THE NOTICE OF THE ARCHITECT PRIOR TO CONSTRUCTION.

SCHEDULE OF JOINERY		
TYPE	DESCRIPTION	SIZE (in mm)
RS	MANUALLY OPERATED-INDUSTRIAL ROLLING SHUTTER	3000 x 4500
FD	FIRE RATED STEEL DOOR	1200 x 2100
MD	GLAZED DOOR	2000 x 2400
D1	DOOR	900 x 2100
D2	DOOR	750 x 2100
V1	VENTILATOR	600 x 600

OWNER SIGNATURE
M/S AARUSH LOGISTICS PARK PRIVATE LIMITED

LBS / STRUCTURAL ENGINEER SIGNATURE

ARCHITECT'S SIGNATURE

AARUSH LOGISTICS PARK PVT LTD
CHENNAI ORAGADAM
A14 FACTORY - PROPOSED & REVISED
GROUND FLOOR PLAN
SCALE:- 1:100 SHEET NO : 5 / 9



GENERAL NOTES:
 *ALL DIMENSIONS ARE IN MILLIMETRES AND ARE UNFINISHED DIMENSIONS UNLESS OTHERWISE SPECIFIED.

* DO NOT SCALE DRAWINGS. ONLY WRITTEN DIMENSIONS SHALL BE FOLLOWED. ANY DISCREPANCIES NOTED SHALL BE BROUGHT TO THE NOTICE OF THE ARCHITECT PRIOR TO EXECUTION.


OWNER SIGNATURE		
M/S AARUSH LOGISTICS PARK PRIVATE LIMITED		

For Aarsh Logistics Park Private Limited

 Authorised Signatory

LBS / STRUCTURAL ENGINEER SIGNATURE

Dr. S.UDHAYAKUMAR, B.E., M.Tech.
Reg. Structural Eng. (DCEP) - CO-605568-102
No. 20, 4th Cross Street, Anna Nagar, Chennai
E-Mail: sudhayastructural@gmail.com, Web: www.sudhayastructural.com

ARCHITECT'S SIGNATURE




P.K.SURENDRARAJU, A.I.C.E.
Registered Architect
CA / 2010 / 47144
Flat No. 11 2nd Floor, Real Chambers
No. 65/20, Maddur - 560022,
Chennai, Chennai - 600 112.

AARUSH LOGISTICS PARK PVT.LTD
CHENNAI ORAGADAM

A14 FACTORY - PROPOSED & REVISED
GROUND FLOOR PLAN

SCALE:- 1:100	SHEET NO : 6 / 9
---------------	------------------


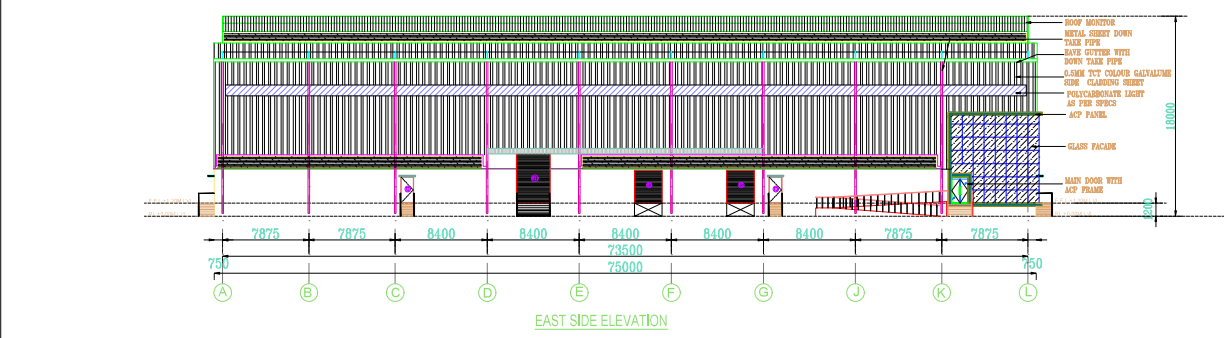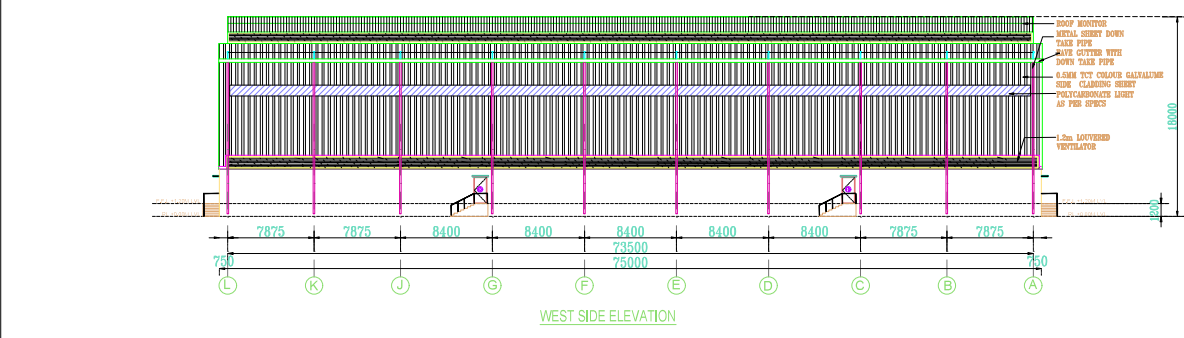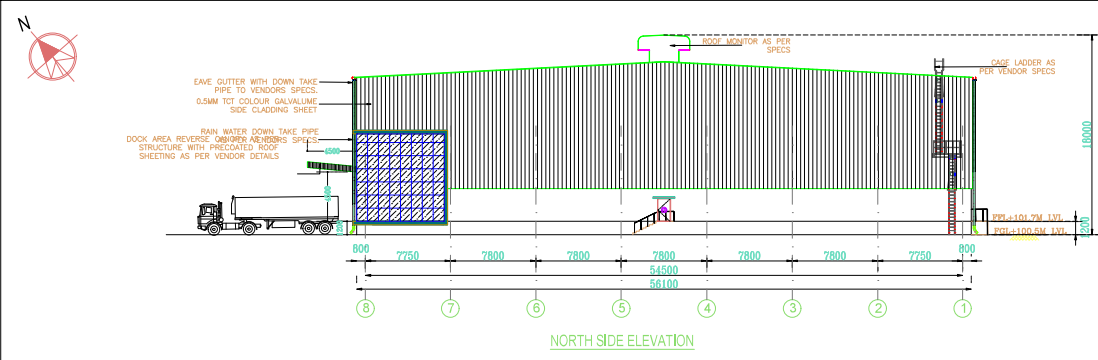

PLAN SHOWING REVISED CUM ADDITIONAL INDUSTRIAL BUILDING (RED CATEGORY)
LIGHT ASSEMBLY UNIT INDUSTRIAL BUILDINGS FOR
MES AARUSH LOGISTICS PARK PRIVATE LIMITED,
METTUPALAYAM VILLAGE, SURVEY NOS-498, 199, 200/1,
201, 202/1, 202/2A, 202/2B, 202/2C, 202/2D, 203, 204, 205/1, 205/2,
205/3, 217/1B, 217/1C, 217/2A, 217/3A, 218/1A, 218/1B, 218/3Bp,
218/4, 218/5, 218/6, 218/7, 218/8, 218/9, 219/1, 219/2A, 219/2B, 220/1,
220/2A, 220/2B, 221/2B1, 221/1B2, 221/1C2, 221/2A2, 221/2B2,
221/2C1, 221/2C2, 221/2D, 222/1A2, 222/1B, 222/2A, 222/2B, 222/2C,
223/2B, 223/1, 223/2, 225/3A, 225/3B1, 225/3B2, 225/4, 226/1A,
226/1B, 226/1C, 226/1D, 226/2, 227/1, 227/2, 227/3A, 227/3B, 228/1A,
228/1B, 228/2A, 228/2B, 228/3A, 228/3B, 228/3C, 228/3D, 228/3E,
228/3F, 228/3G1, 228/3G2, 228/3H, 228/4A, 228/4B, 228/5A, 228/5B,
228/6A1, 228/6A2, 228/6B, 228/6C, 228/7A, 228/7B, 228/7C, 228/7D,
228/7E, 228/7F, 228/7G, 229/1, 229/2, 230/1, 230/2, 230/3, 230/4,
231/1, 231/2, 231/3, 231/4, 231/5, 231/6, 231/7, 231/8, 231/9, 232/1A,
232/1B, 232/1C, 232/2A1, 232/2A2, 232/2B, 232/2C1, 232/2C2,
232/2C3, 234/1, 234/2, 234/3, 234/4, 234/5, 234/6, 234/7, 234/8, 234/9,
234/10, 234/11, 234/12, 234/13, 234/14, 234/15, 234/16, 234/17, 235/1,
235/2, 235/3, 235/4, 235/5, 235/6, 235/7, 235/8, 235/9, 235/10, 235/11,
236/1, 236/2, 237/1, 239/1, 239/2, 240/1A, 240/1B, 240/1C, 240/1D,
BCHOOR 'A' VILLAGE, SURVEY NOS- 251A, 251B, 252A,
252B, 253, 254, 27, 265/1B, 265/1C, 265/2A, 265/2B1, 265/2B2,
266/1A, 266/1B, 266/1C, 266/2, 266/3, 267/1, 267/3A, 267/3B, 268/1A,
268/1B, 268/1C, 268/2A, 268/2B, 269/1A, 269/1B, 269/1C, 269/2A,
269/2B, 269/2C, 269/2D, 270/1, 270/2, 270/3, 270/4, 270/5, 270/6,
270/7, 270/8, 271/1A, 271/1B, 271/1C, 271/1D, 271/2A, 271/2B,
271/2C, 272/1A, 272/1B, 272/1C, 272/1D, 272/1E, 272/2, 273/1, 273/2,
273/3, 273/4, 274/1, 274/2, 274/3, 274/4, 275/1, 275/2, 275/3, 275/4,
276, 277/1, 277/2, 278/1, 278/2, 278/3, 279/1, 280/1A, 280/1B, 280/1C,
280/1D, 280/1E, 280/3A, 280/3B, 280/3C, 280/3D, 281/1, 281/2, and
VALLAM VILLAGE, SURVEY NOS-4/1, 4/2A, 4/2B1, 4/2B2
at Sripurnanthe Panchayat union and Taluk, Kachchepuram District.

GENERAL NOTES:

- *ALL DIMENSIONS ARE IN MILLIMETRES AND ARE UNLESS OTHERWISE SPECIFIED.
- *ALL LEVELS ARE IN METRES AND ARE UNLESS OTHERWISE SPECIFIED.
- *DO NOT SCALE DRAWING. ONLY WRITTEN DIMENSIONS SHALL BE FOLLOWED. ANY DISCREPANCIES NOTED SHALL BE BROUGHT TO THE NOTICE OF THE MONITOR PRIOR TO EXECUTION.

SCHEDULE OF JOINERY







TYPE	DESCRIPTION	SIZE (In mm)
RS	MANUALLY OPERATED INDUSTRIAL ROLLING SHUTTER	3000 x 4500
FD	FIRE RATED STEEL DOOR	1200 x 2100
MD	GLAZED DOOR	2000 x 2400
D1	DOOR	900 x 2100
D2	DOOR	750 x 2100
V1	VENTILATOR	600 x 600

OWNER SIGNATURE
MES AARUSH LOGISTICS PARK PRIVATE LIMITED

LBS / STRUCTURAL ENGINEER SIGNATURE

ARCHITECT'S SIGNATURE

AARUSH LOGISTICS PARK PVT LTD
CHENNAI ORAGADAM
A14 FACTORY - PROPOSED & REVISED
ELEVATIONS
SCALE:- 1:100 SHEET NO: 8 / 9

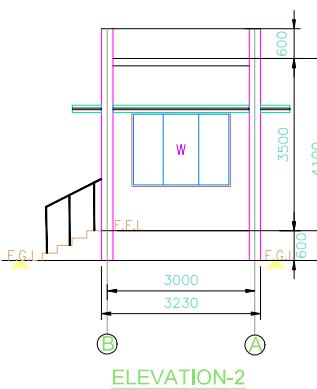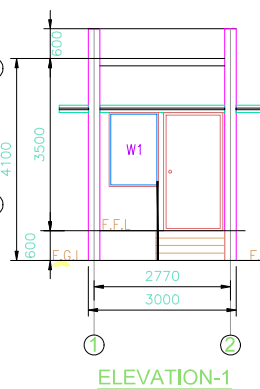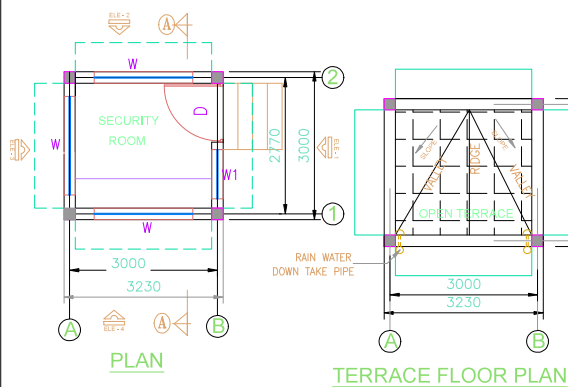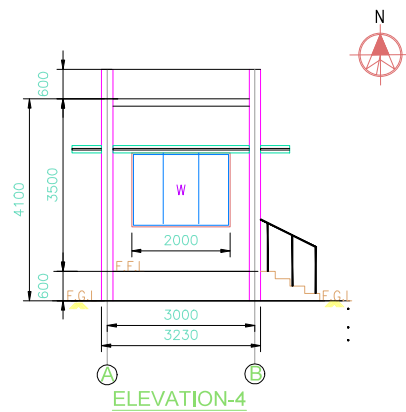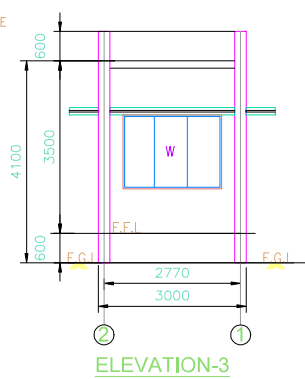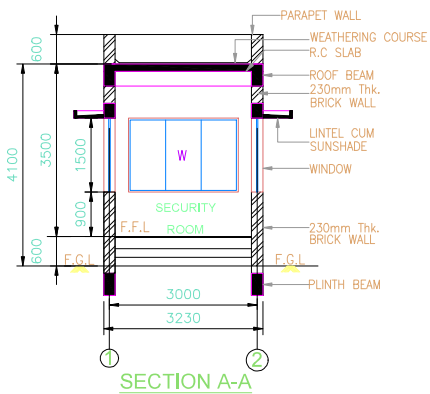

PLAN SHOWING REVISED CUM ADDITIONAL INDUSTRIAL BUILDING (RED CATEGORY)

LEGAL ASSEMBLY UNIT INDUSTRIAL BUILDINGS FOR MS. AARUSH LOGISTICS PARK PRIVATE LIMITED

2015, 2016, 2017,

GENERAL NOTES:
ALL DIMENSIONS ARE IN MILLIMETRES AND ARE UNFINISHED DIMENSIONS UNLESS OTHERWISE SPECIFIED.

ALL LEVELS ARE IN METRES AND ARE UNFINISHED LEVELS UNLESS OTHERWISE SPECIFIED.
DO NOT SCALE DRAWINGS. ONLY WRITTEN DIMENSIONS SHALL BE FOLLOWED, ANY DISCREPANCIES
NOTED SHALL BE BROUGHT TO THE NOTICE OF THE ARCHITECT PRIOR TO EXECUTION.

SCHEDULE OF JOINERY		
TYPE	DESCRIPTION	SIZE (in mm)
D	DOOR	1200 x 2400
W	WINDOW	750 x 2100
W1	WINDOW	2400 x 600

OWNER SIGNATURE
M/S AARUSH LOGISTICS PARK PRIVATE LIMITED

For Aarush Logistics Park Private Limited


Authorized Signatory

LBS / STRUCTURAL ENGINEER SIGNATURE



Dr. SUDHAKAR KUMAR, B.E., M.Tech (Struct)
Reg. Structural Eng. (DP) - COUNCIL/REG-1/2019/0003
10, 25, 45 Cross Street, Ann Nagar, Chennai-600 002
E Mail: sskumar2002@gmail.com, Mob: 9442070192

ARCHITECT'S SIGNATURE	
 P.K. SUBRAMANIAN P.K. Subramanian C-24, 2nd Floor, Phase 1 Plot No. 12, 2nd Floor, Phase 1 Chennai, Tamil Nadu - 600 022	
AARUSH LOGISTICS PARK PVT.LTD CHENNAI ORAGADAM	
A1 - SECURITY ROOM PLAN, SECTION & ELEVATION	
SCALE:- 1:100	SHEET NO : 9 / 9

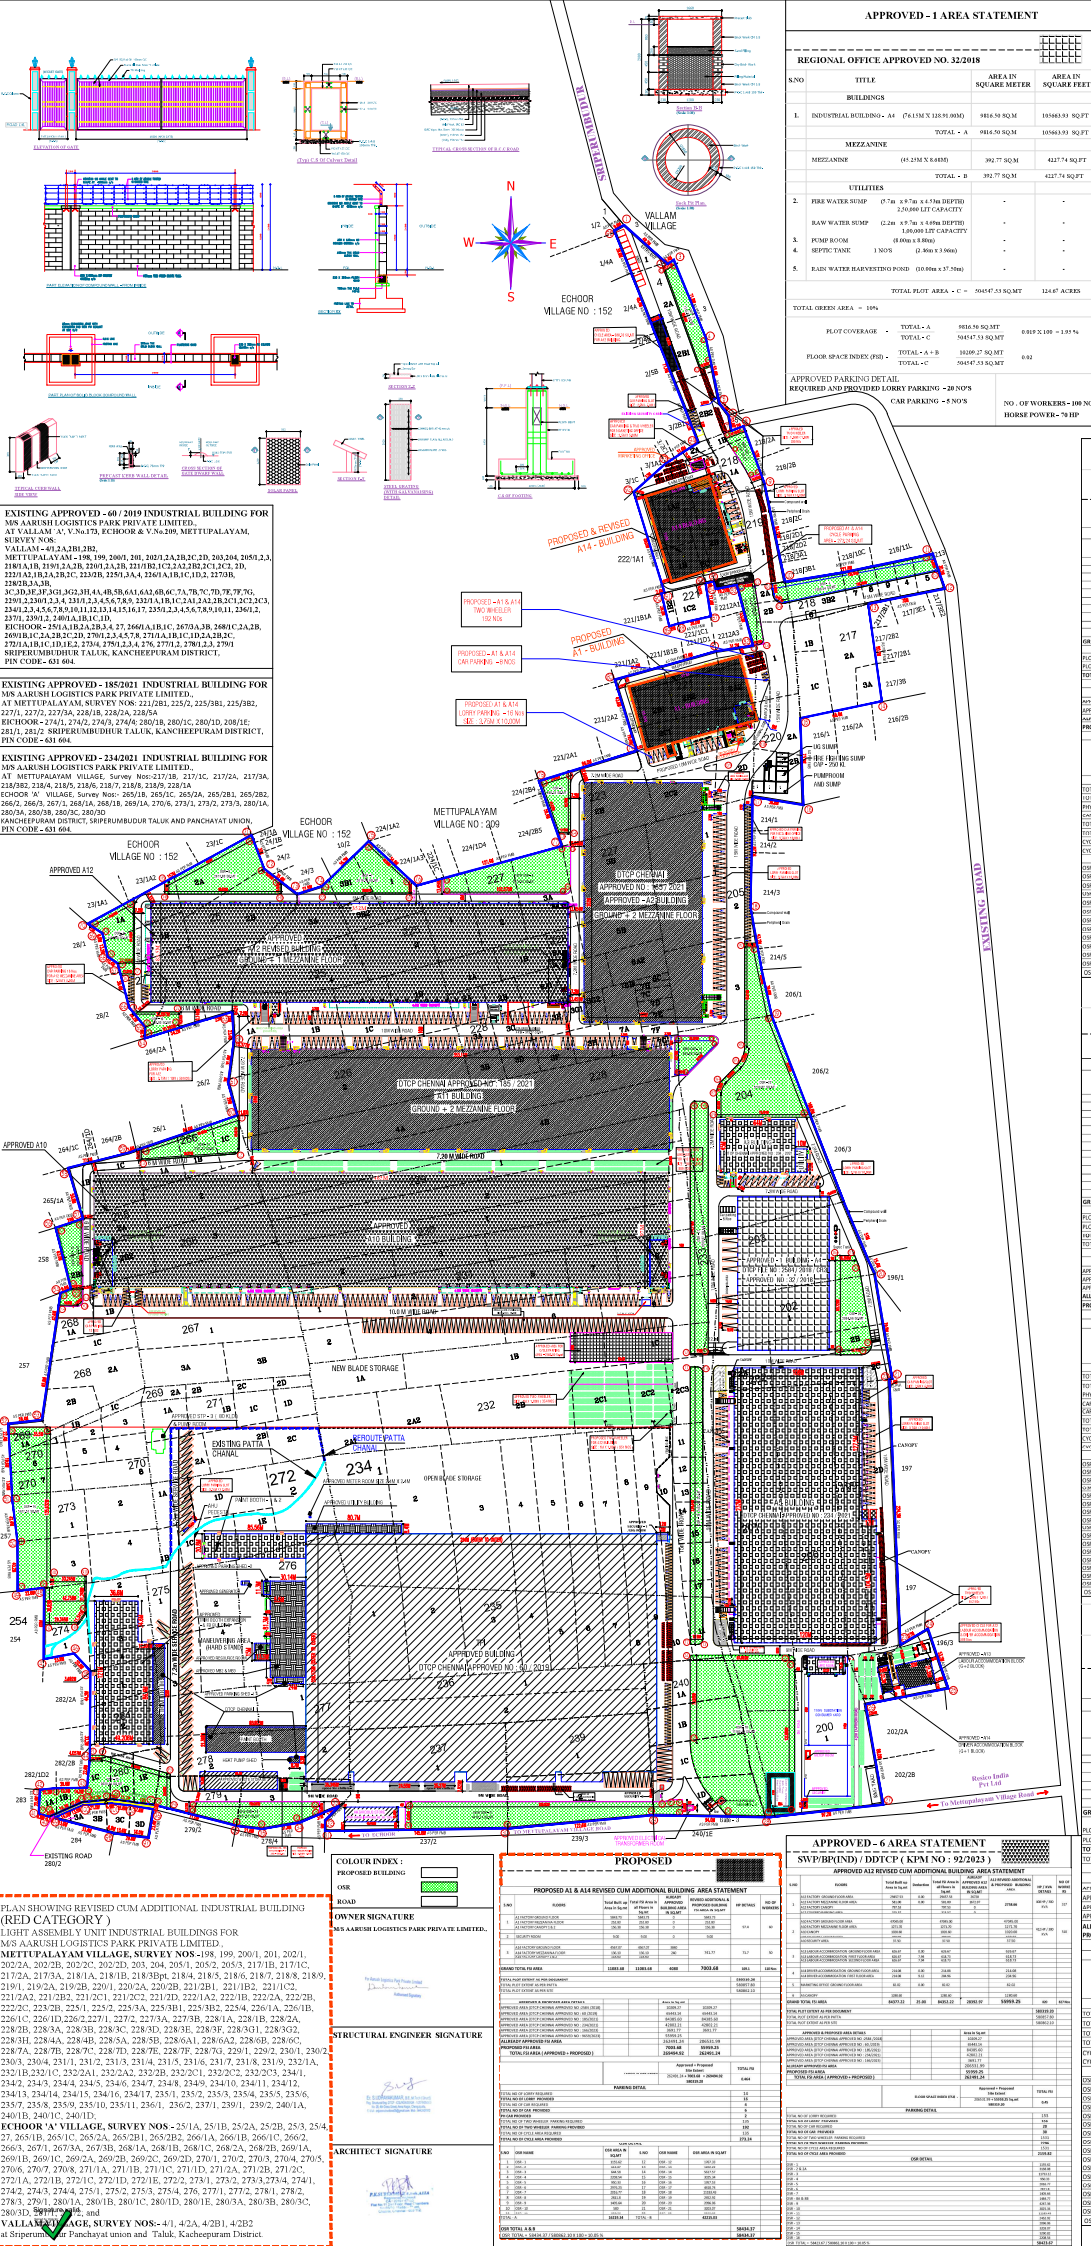



Eight ways to know a piece of land before you pay for it.

This report covers one part of the picture. These cover the rest, drawn from the same government records, for any property in Tamil Nadu.

LandLens One

Ask anything about a property and get an answer grounded in live government records, with the sources shown.

[/landlens/one](#)



Verify My Land

Every record check run on one property and returned as a single report.

[/landlens/verify-my-land](#)



Legal Opinion

An advocate's written opinion on the title, built on the records we pull for it.

[/landlens](#)



One Map

Every layer on one map: the parcel, its boundary, zoning, water bodies and what sits around it.

[/landlens/one/map](#)



PriceMap

What land actually changed hands for around this plot, taken from the registered deeds.

[/landlens/pricemap](#)



Build Scope

What you are allowed to build here: floor space, height, coverage and setbacks.

[/landlens/build-scope](#)



Property Tracker

Watch a property and hear about it when something new is registered against it.

[/landlens/property-tracker](#)



Deal Room

Run the transaction in one place: documents, stamping, signatures and the parties.

[/landlens/deal-room](#)



Twenty-four checks you can run yourself, at no cost.

Records and verification

The registers themselves, read for you.

Encumbrance Certificate

Patta and Chitta

Field Measurement Sketch

EC Analyzer

Bank charge check

Court case search

Seller background check

Approval check by survey

Zoning and land use

What the plan says can happen on this land.

Land use zone finder

CMDA land use check

Coastal regulation zone

Master plan check

Water bodies finder

Airport height clearance

Value and duty

What it is worth and what it costs to register.

Guideline value by street

Guideline value by survey

Stamp duty and registration fees

Capital gains

Floor space index

Area unit converter

Registers and directories

Who holds it, and which office keeps the record.

Find your registering office

Temple property check

Waqf property check

RERA register



Every free tool
/tools



Services we run
for you
/services



The LandLens
suite
/landlens/one



Every claim in this document traces back to a government record.

Legal opinions, due diligence and title verification

Building plan, layout and sub-division approvals

Completion and occupancy certificates, regularisation

Escrow, negotiation and NRI property management

Land survey, soil testing, architecture and construction

Verified RealEstate
3/350/2 Mettukuppam,
OMR Thoraipakkam,
Chennai 600 097, India
hello@verified.realestate
+91 9996 12 9996

Prepared from the registers named on the page each finding sits on. Where a register could not be read, this document says so in its place rather than leaving the gap to be read as a clean result.

