
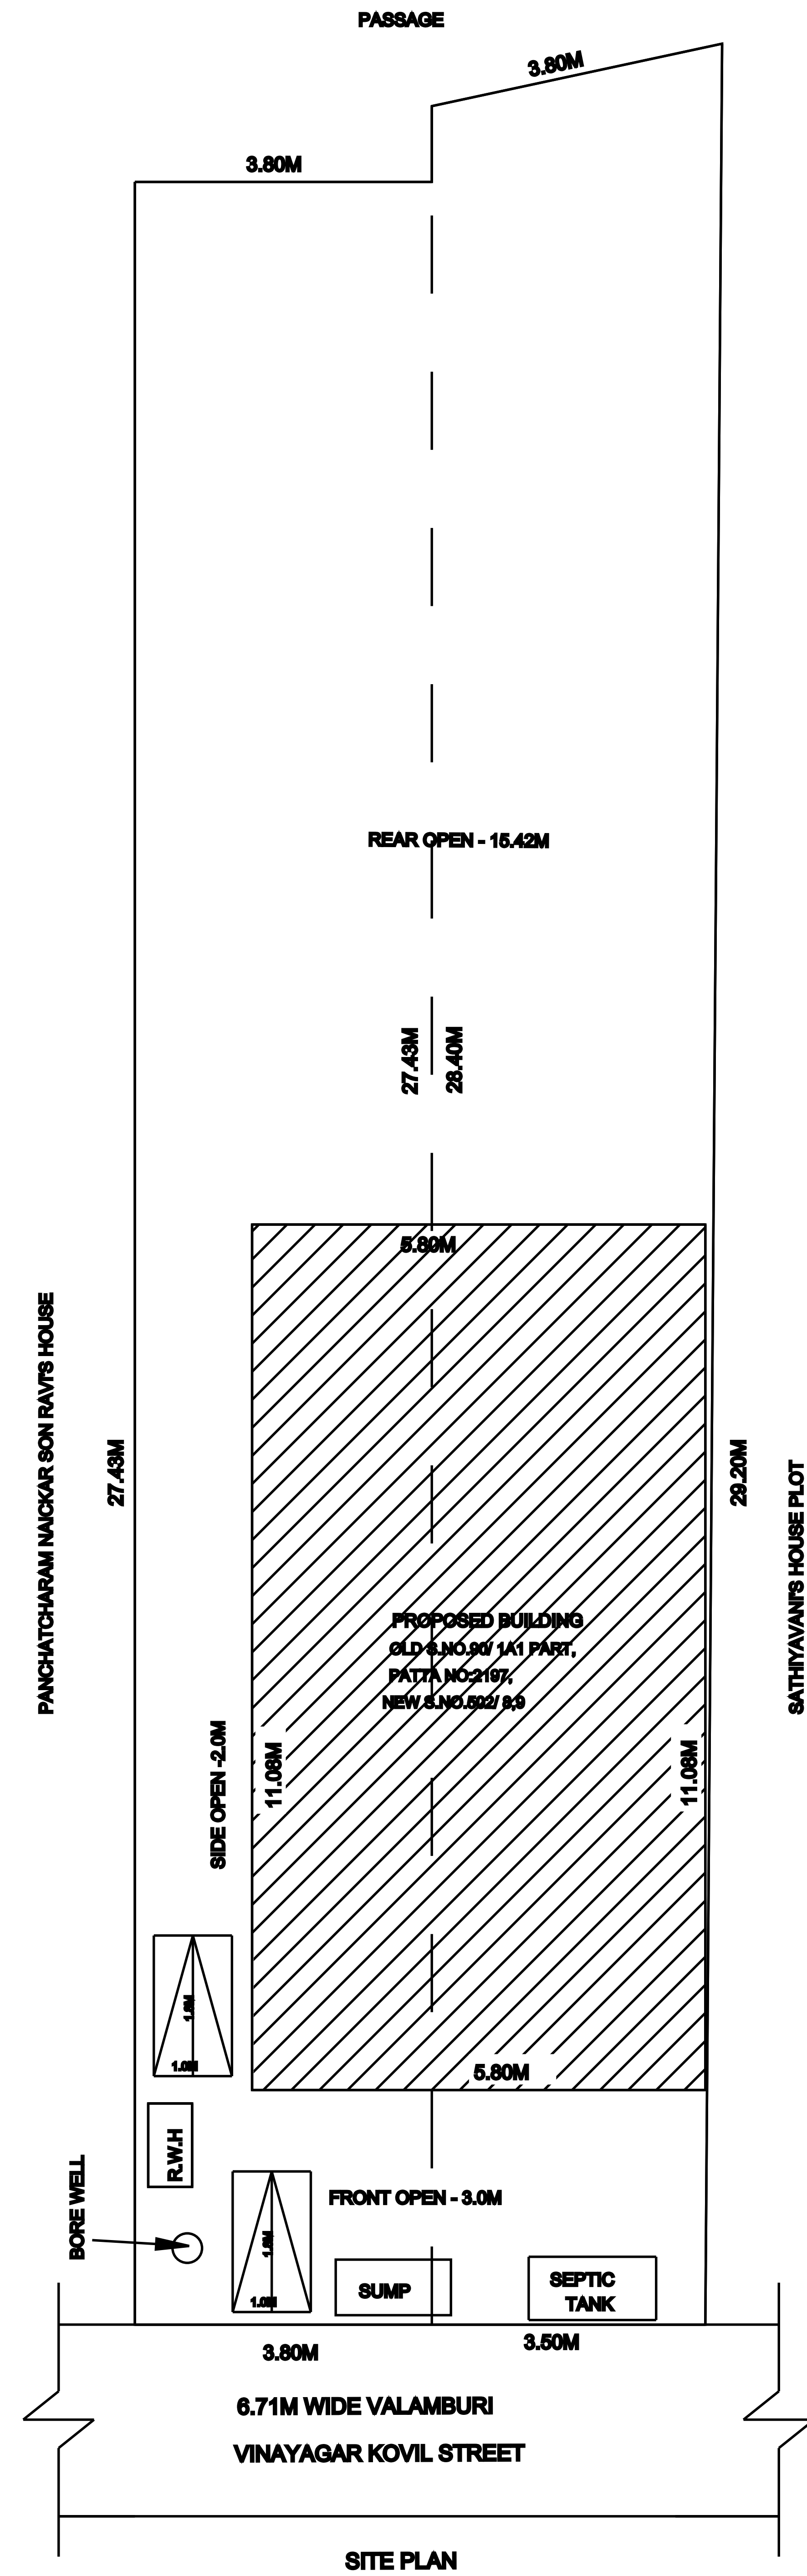
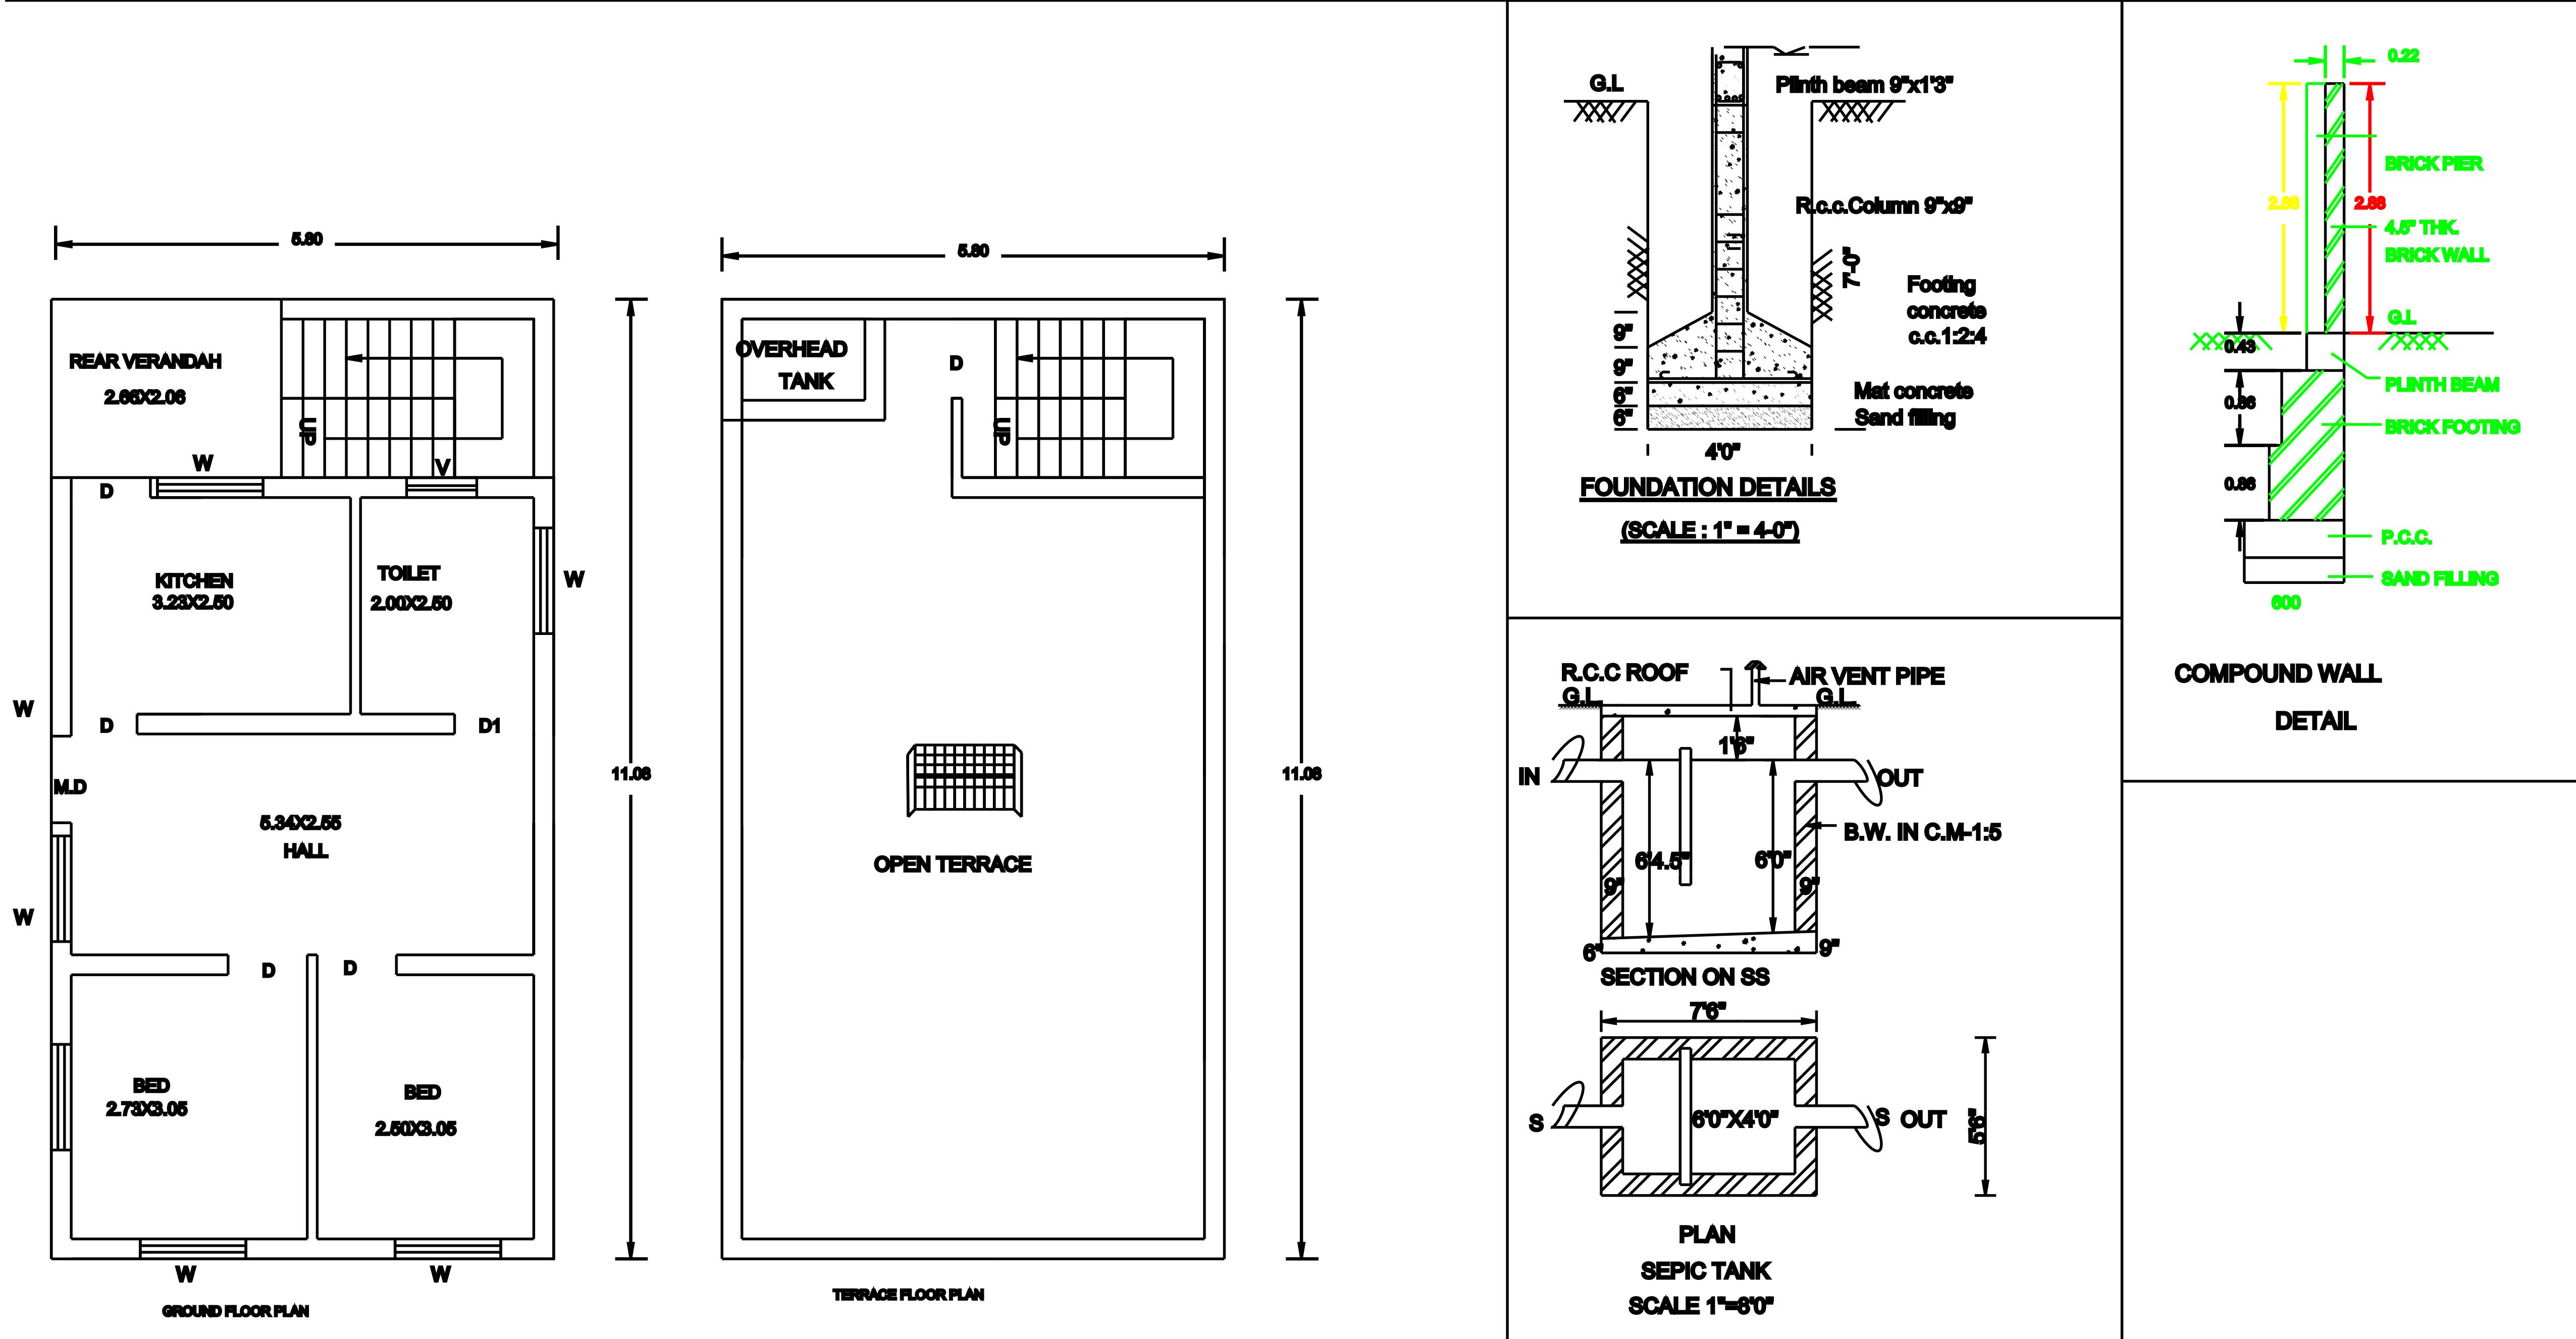
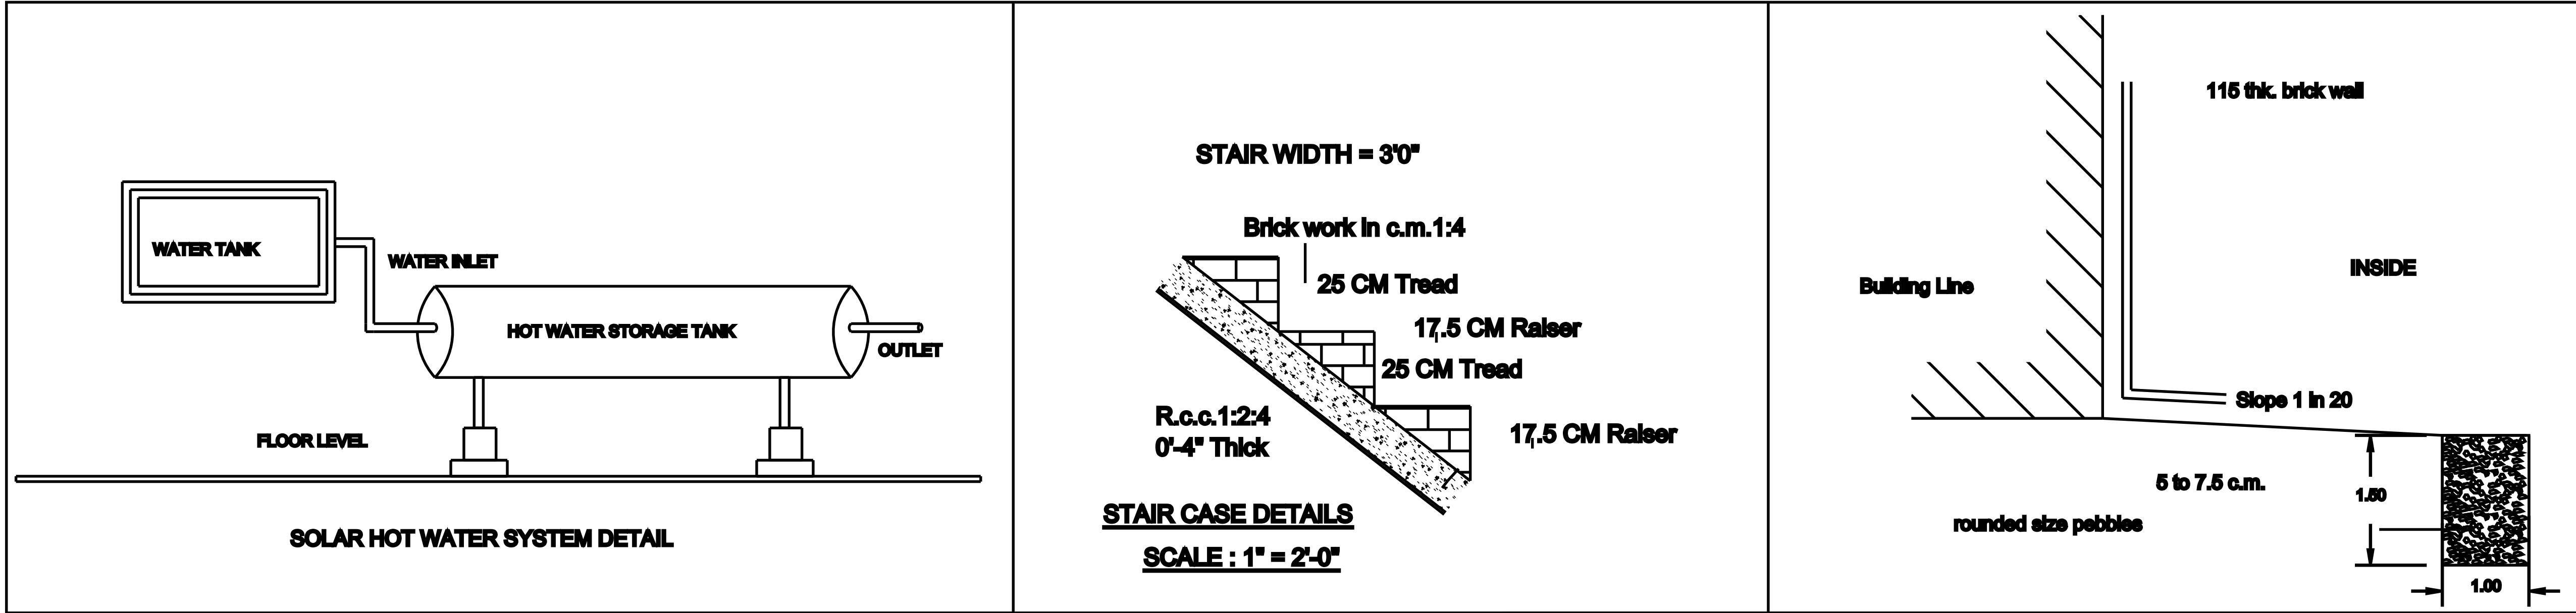


PLAN SHOWING THE PROPOSED CONSTRUCTION OF R.C.C ROOF GROUND FLOOR RESIDENTIAL BUILDING AT PATTa NO.2197, S.NO.502/ 8,9, VALAMBURI VINAYAGAR KOIL STREET, NO.86,WALAJABAD, WALAJABAD TOWN AND TALUK, KANCHIPURAM CORPORATION LIMIT.

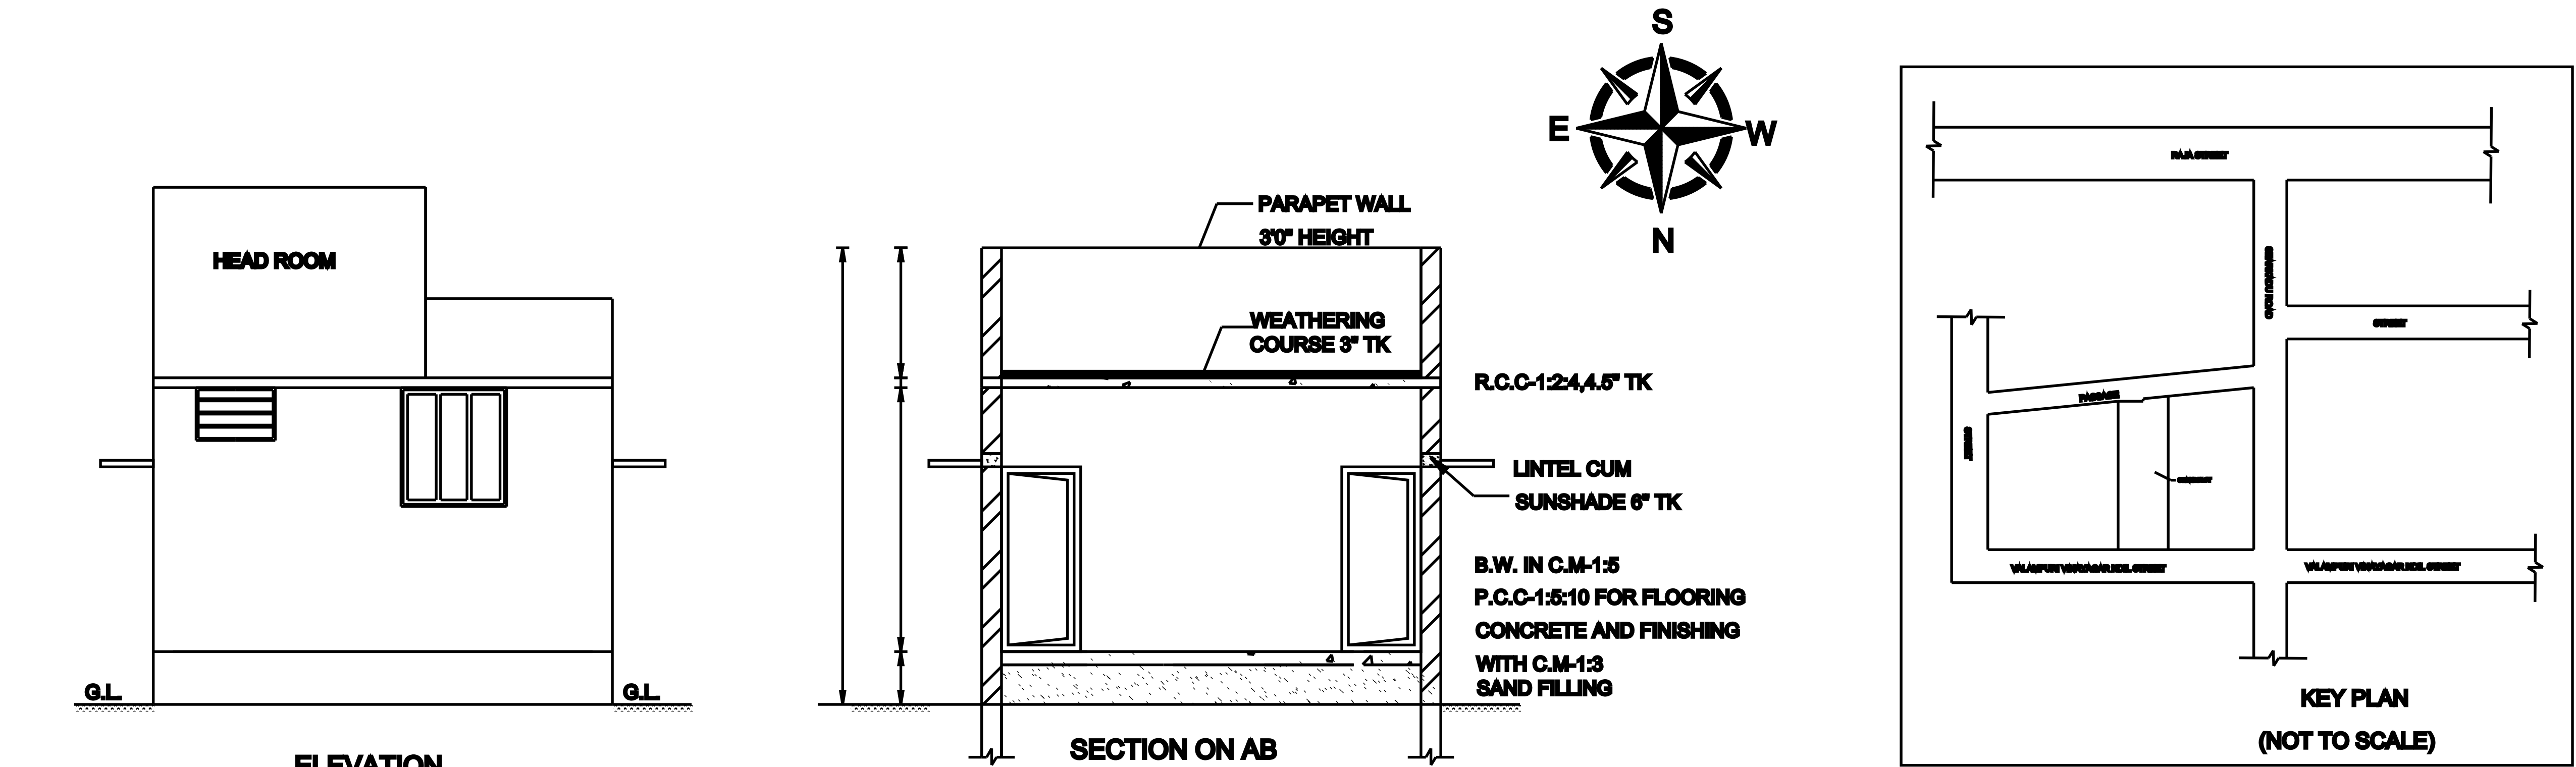

FOR OFFICE USE :

AREA PARTICULARS:		
AREA OF PLOT BOUNDARY as per patta	2280.00 SQ.FT.	210.00 SQ.M.
AREA OF PLOT BOUNDARY as per doc & fmb	2239.00 SQ.FT.	206.08 SQ.M.
AREA OF PROPOSED R.C.C. ROOF BUILDING (G.F)	691.00 SQ.FT.	64.28 SQ.M.
AREA OF OPEN	1548.00 SQ.FT.	143.82 SQ.M.

COMPOUND WALL-3.50+3.50+27.43+3.50+3.50+29.20=146.38FM

JOINERY DETAILS:		
MAIN DOOR	M.D.	1.00 x 2.13
DOOR	D	0.91 x 2.13
DOOR	D1	0.76 x 2.13
WINDOW	W	1.22 x 1.37
VENTILATOR	V	0.91 x 0.76

NOTE:		
PLOT BOUNDARY		
PROPOSED R.C.C ROOF BUILDING		
ROAD		

SCALE 1:100

OWNER'S SIGN:

ENGINEER'S SIGN:

ROC.No. 201/2020 - 2021
Date : 07.07.2020
Er.K.MAYAVAN , D.C.E.,
THAMAYANTHI BUILDERS,
LICENSED BUILDING SURVEYOR
WALAJABAD TOWN PANCHAYAT
Mobile: 9443597651