


OFFICE USE ONLY :

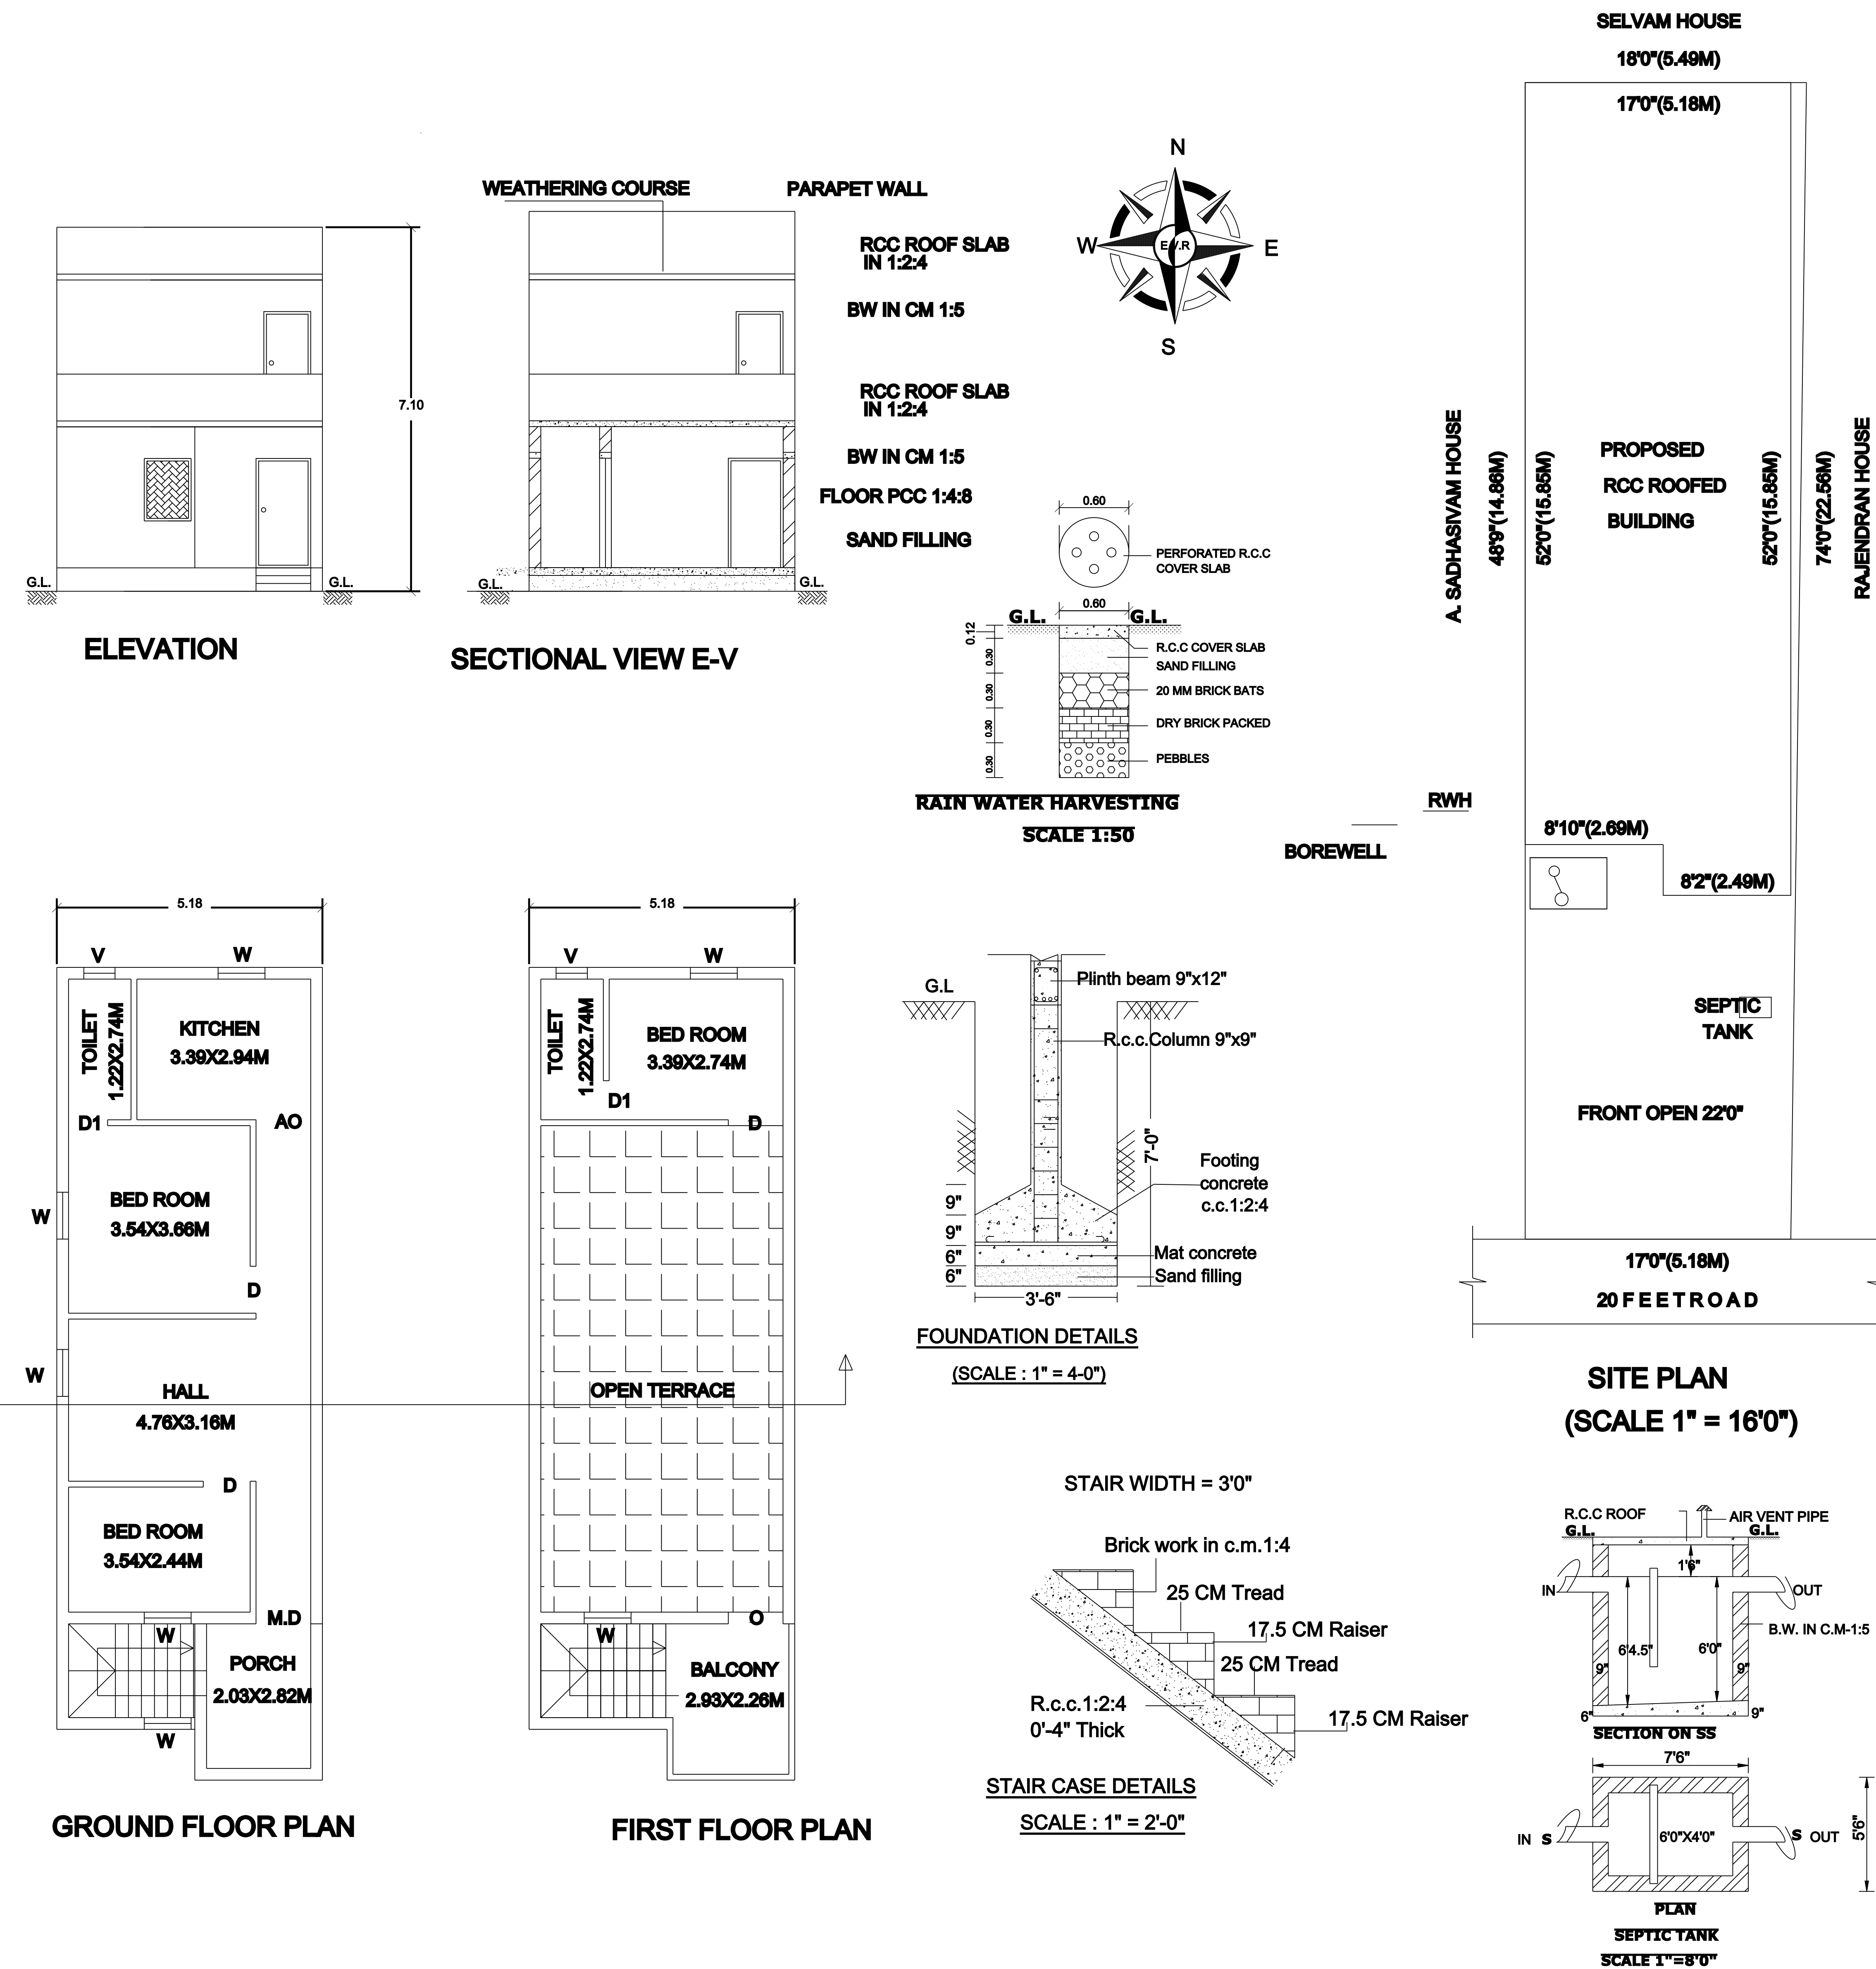

JOINERY DETAILS:

MAIN DOOR	MD	3'6"x7'0"
DOOR	D	3'0"x7'0"
DOOR	D1	2'6"x7'0"
WINDOW	W	3'0"x4'6"
VENTILATOR	V	3'0"x2'0"

AREA PARTICULARS :

PLOT AREA-1295.00 SQ.FT (120.35SQ.M)

G.F AREA - 856.00 SQ.FT (79.55SQ.M)

F.F AREA - 172.00 SQ.FT (15.98SQ.M)

TOTAL AREA -1028.00 SQ.FT(95.53SQ.M)

OPEN AREA - 439.00 SQ.FT (40.80 SQ.M)

LEGEND:

GRAND TOTAL = 120.35 Sq.m

FLOOR SPACE INDEX = 1.32

PLOT COVERAGE = 66.10%

NOTE :

PLOT BOUNDARY
PRO.RCC ROOFED BUILDING
EXISTING ROAD

OWNER DETAILS :

R.ஜெதாசலம்

ENGINEER SIGN :

E. Venkatesan

Er. E. VENKATESAN, D.C.E.,
E.V.R. CONSTRUCTION
Licensed Building Surveyor
No. 1/2, Madam Street, Ganapathi Complex,
KANCHIPURAM - 1. Cell: 9443484050