



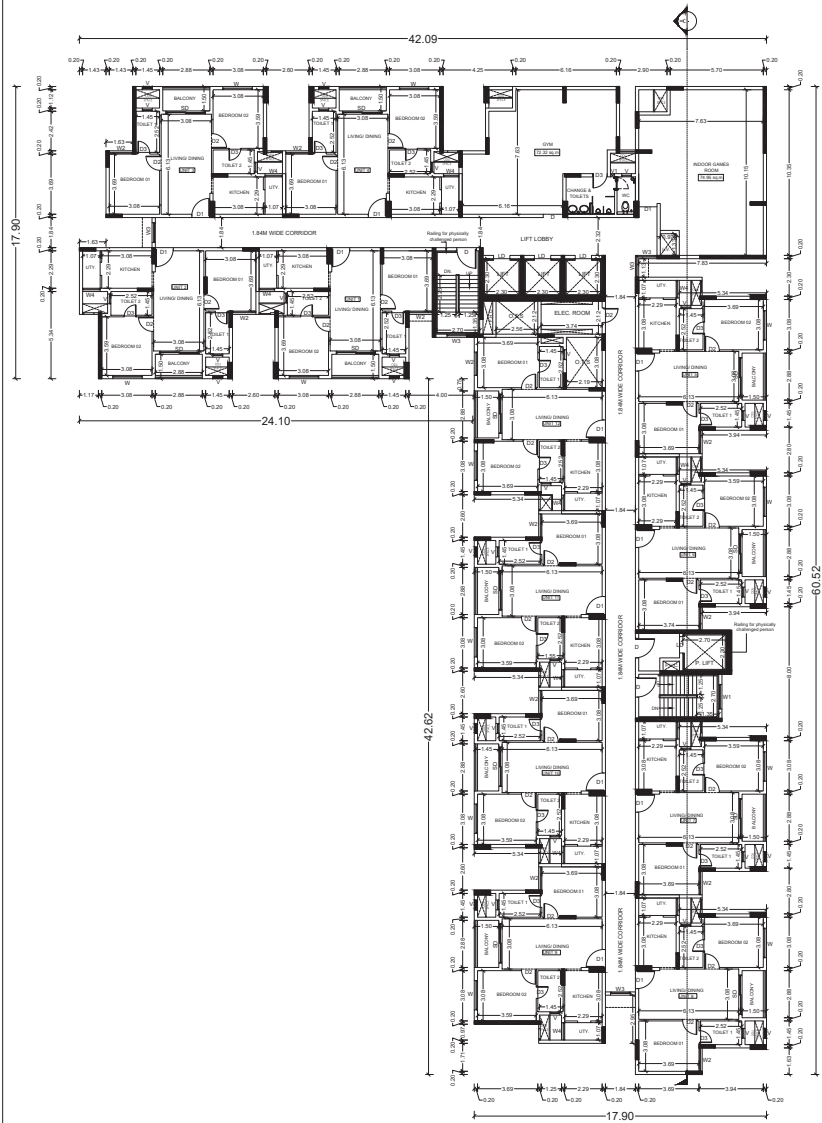

FIRST FLOOR PLAN

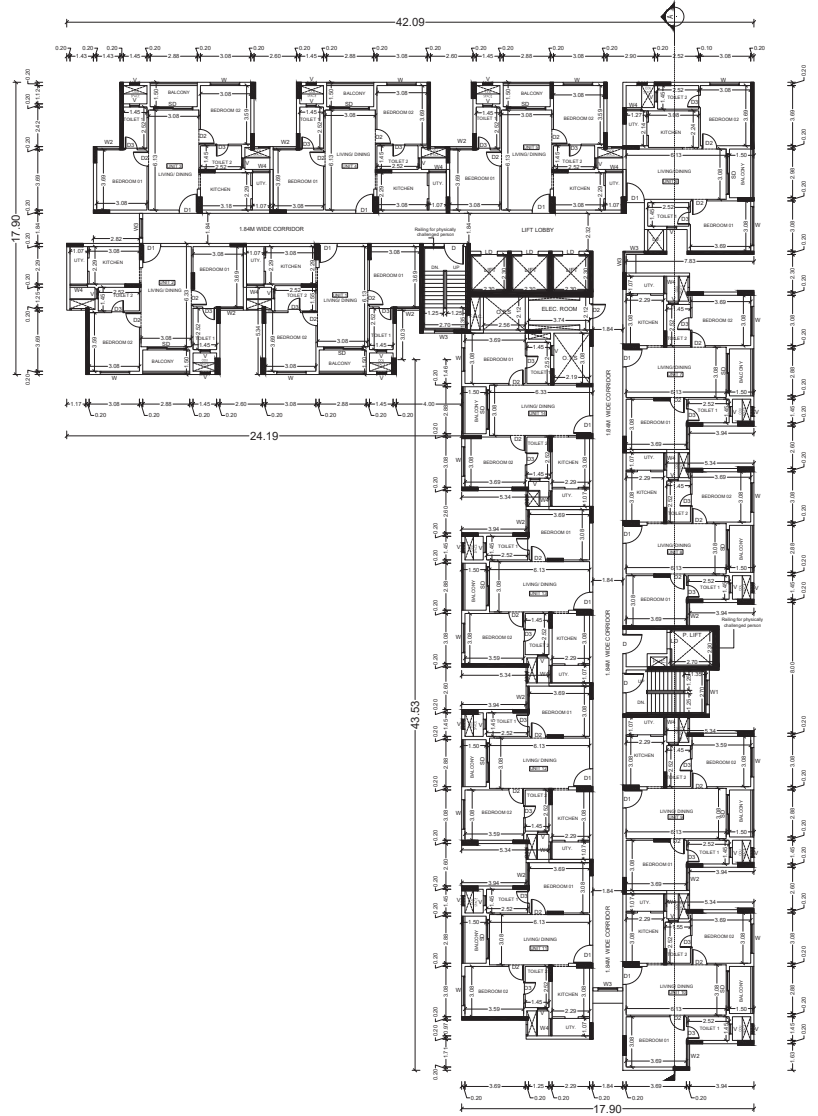

**TYPICAL FLOOR PLAN
(2nd to 13th FLOOR)**

PLAN SHOWING THE PROPOSED AFFORDABLE HOUSING BLOCK (STILT + 13 FLOORS) COMPRISED IN SURVEY NUMBERS: 53/1A1, 59/1E, 59/2B4, 59/2C, 59/3E, 59/6A, 60/2E1 & 64/1C VADAKKUPATTU - A VILLAGE, KUNDRATHUR TALUK, KANCHEEPURAM DISTRICT.

COLOUR CODE :	
	PROPOSED

SCHEDULE OF JOINERY

TYPE	PARTICULARS	WIDTH(m)	HT (m)
SD	SLIDING DOOR	2.40	2.10
D	DOOR	1.20	2.10
D1	DOOR 1	1.10	2.10
D2	DOOR 2	0.90	2.10
D3	DOOR 3	0.75	2.10
W	WINDOW	1.80	1.20
W1	WINDOW 1	1.50	1.20
W2	WINDOW 2	1.43	1.20
W3	WINDOW 3	1.20	1.20
W4	WINDOW 4	0.95	1.20
V	VENTILATOR	0.60	0.90
V1	VENTILATOR	0.25	0.90
LD	LIFT DOOR	1.00	2.10

STRUCTURAL ENGINEER:

P. JEGATHEESAN, M.E. (Struct)
 REGISTERED STRUCTURAL ENGINEER
 CHENNAI METROPOLITAN DEVELOPMENT AUTHORITY
 REGISTRATION NO: SREG/118/03/027
 NEW No.31 (OLD No.14), BELURU AVENUE,
 ADYAR, CHENNAI - 600 020.
 E-Mail : jegatheesan@rediffmail.com
 Mobile : +91 982545631

ARCHITECT :

VIDAY RAMAMURTHY, B.Arch.
 COA REGN No. CA/2004/23827
 CORPORATION REGN. No. RAU03362022
 85, LADIM SUNDAR HIGHWAY, 3RD FLOOR,
 ABHIRAMAPURAM, CHENNAI - 600 018.
 PHONE : 9619202199

OWNER :


For EVITA CONSTRUCTIONS PVT. LTD.

 Authorized Signatory

DRAWING TITLE:
FIRST FLOOR & TYPICAL FLOOR PLANS

SCALE - 1:150 SHEET NO - 2/4



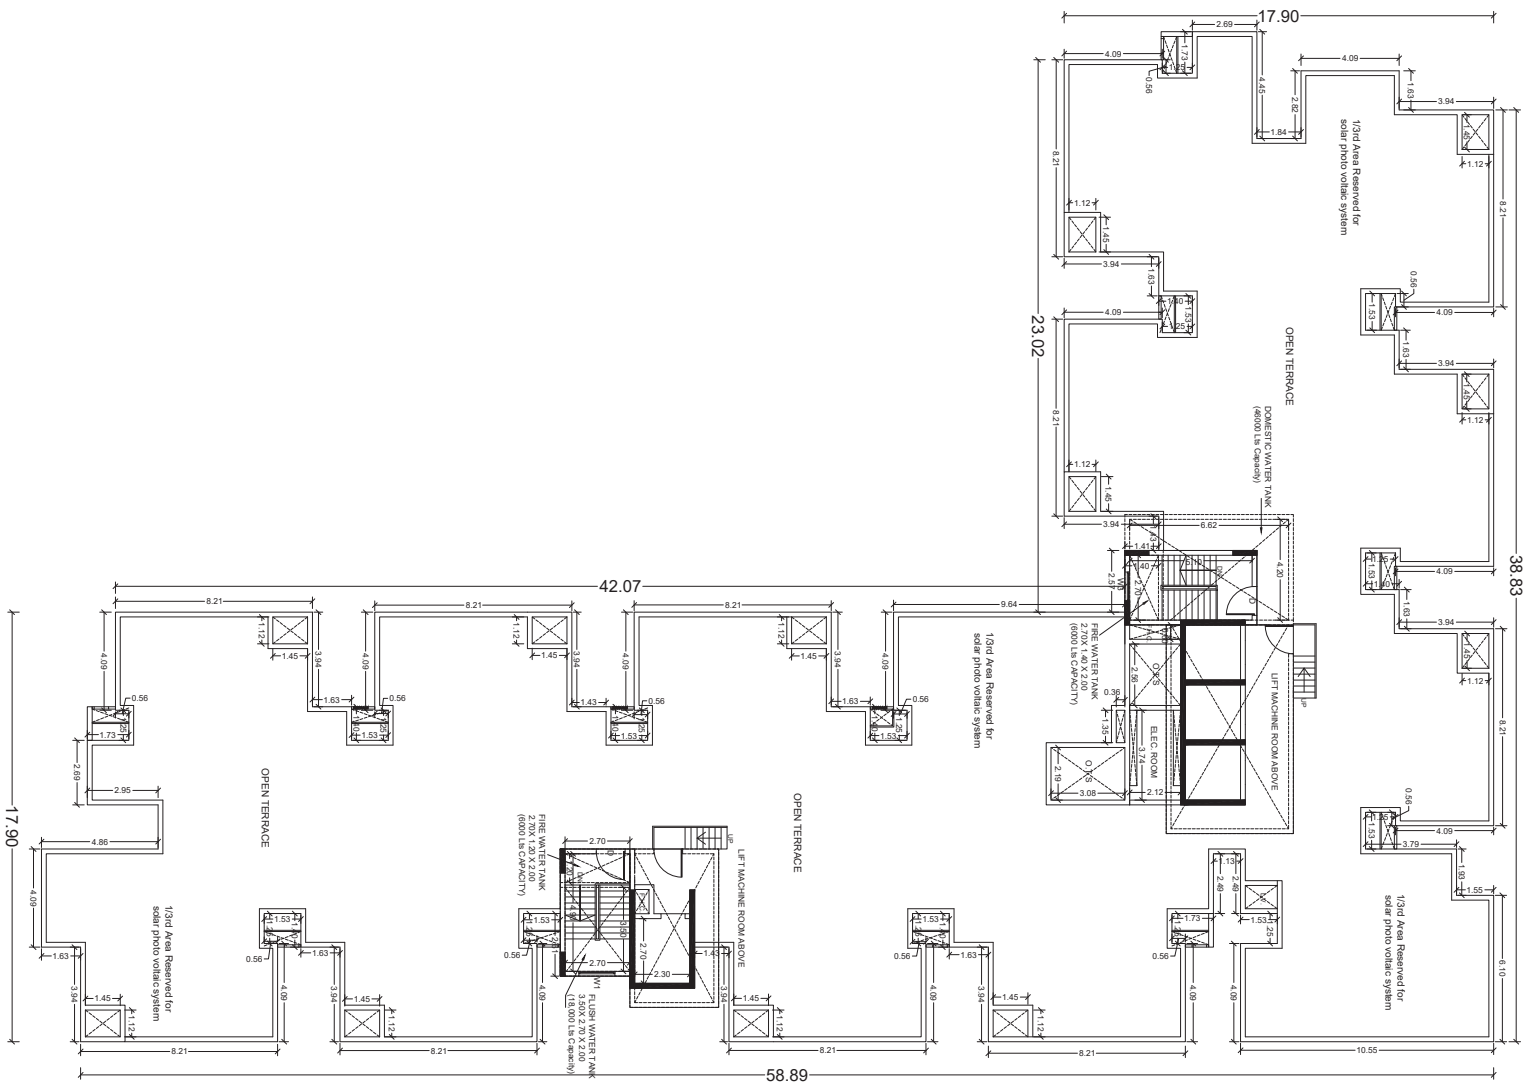

TERRACE FLOOR PLAN

PLAN SHOWING THE PROPOSED AFFORDABLE HOUSING BLOCK (STLT.J + 13 FLOORS) COMPRISED IN SURVEY NUMBERS - 53/1A1, 59/1E, 59/2B4, 59/2C, 59/3E, 59/6A, 60/2E1 & 64/1C VADAKKUPATTU - A VILLAGE, KANDIRATHUR TALUK, KANCHEEPURAM DISTRICT.		
---	--	--	--	--	---



SECTION A - A'



ELEVATION

PLAN SHOWING THE PROPOSED AFFORDABLE HOUSING BLOCK (STILT + 13 FLOORS) COMPRISED IN SURVEY NUMBERS : 53/1A1, 59/1E, 59/2B4, 59/2C, 59/3E, 59/6A, 60/2E1 & 64/1C VADAKKUPATTU - A VILLAGE, KUNDRATHUR TALUK, KANCHEEPURAM DISTRICT.



COLOUR CODE:

PROPOSED

DRAWING TITLE:

ELEVATION & SECTION

STRUCTURAL ENGINEER:

P. JEGATHEESAN
P. JEGATHEESAN, M.E. (Struct)
REGISTERED STRUCTURAL ENGINEER
CHENNAI METROPOLITAN DEVELOPMENT AUTHORITY
REGISTRATION No. SC/ENR-11803027
NEW No.21, GOLD PUSPA, BESSANT AVENUE,
KOYAR, CHENNAI - 600 029
E-Mail: jegatheesan@vsnl.com
Mobile: +91 96224 9631

ARCHITECT :

V. JAY RAMANURTHY
V. JAY RAMANURTHY, Archt.
REGISTERED ARCHITECT
CORPORATION REG. No. RA/2574222
61, LAKSHI SODHA, NEW No. 36, STREET
ABIRAMAPURAM, CHENNAI - 600 018
PHONE: +91 944522229

OWNER :

For EVITA CONSTRUCTIONS PVT. LTD.
E. P. S. S.
Director / Authorized Signatory

SCALE - 1:150 SHEET NO - 4/4

