

PP

APPROVAL RECORD

Planning Permission

Panrutti

Kancheepuram district, Tamil Nadu

APPROVAL TYPE

Building Plan

ISSUING AUTHORITY

Rural Panchayat

PURPOSE

Commercial



The approval as the planning authority issued it, reproduced in full behind this page.

An approval speaks to what was sanctioned, not to what was built. Completion is a separate record.


PLAN SHOWING THE PROPOSED GROUND FLOOR CONSTRUCTION OF COMMERCIAL BUILDING (SHEET ROOF),
AT PLOT NO:104 "SRI DEVI KARUMARIAMMAN NAGAR" IN S.NOs:52/8, 52/9, 52/12, 52/22 & 52/26
AS PER PATT A NEW S.NO:52/22B, PATT A NO:2454 ,OF PANRUTTI VILLAGE AND PANCHAYAT ,
SRIPERUMBUDUR PANCHAYAT UNION, SRIPERUMBUDUR TALUK, KANCHEEPURAM DISTRICT.

LAYOUT FRAMEWORK WAS APPROVED
CR/DTCMP.83-194/L.P.149,
RC NO:4341/83.


OWNER NAME: Mr.V.P.GOUTHAM MURARI

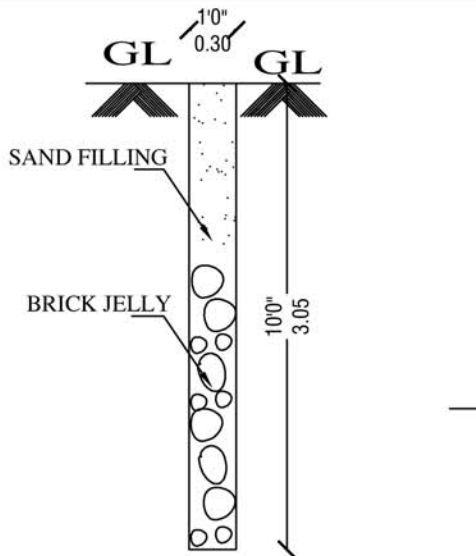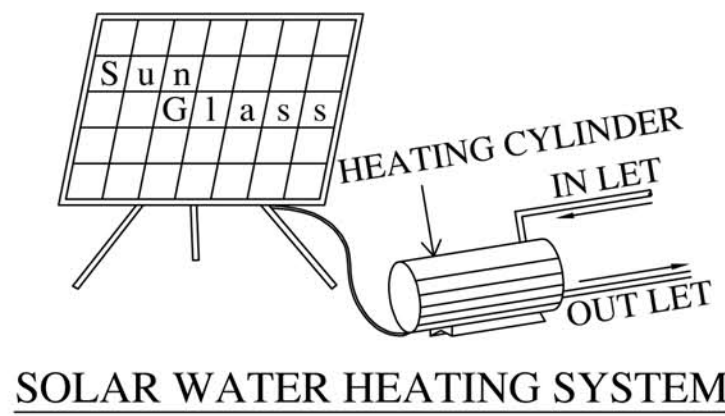


PERCULATION PIT

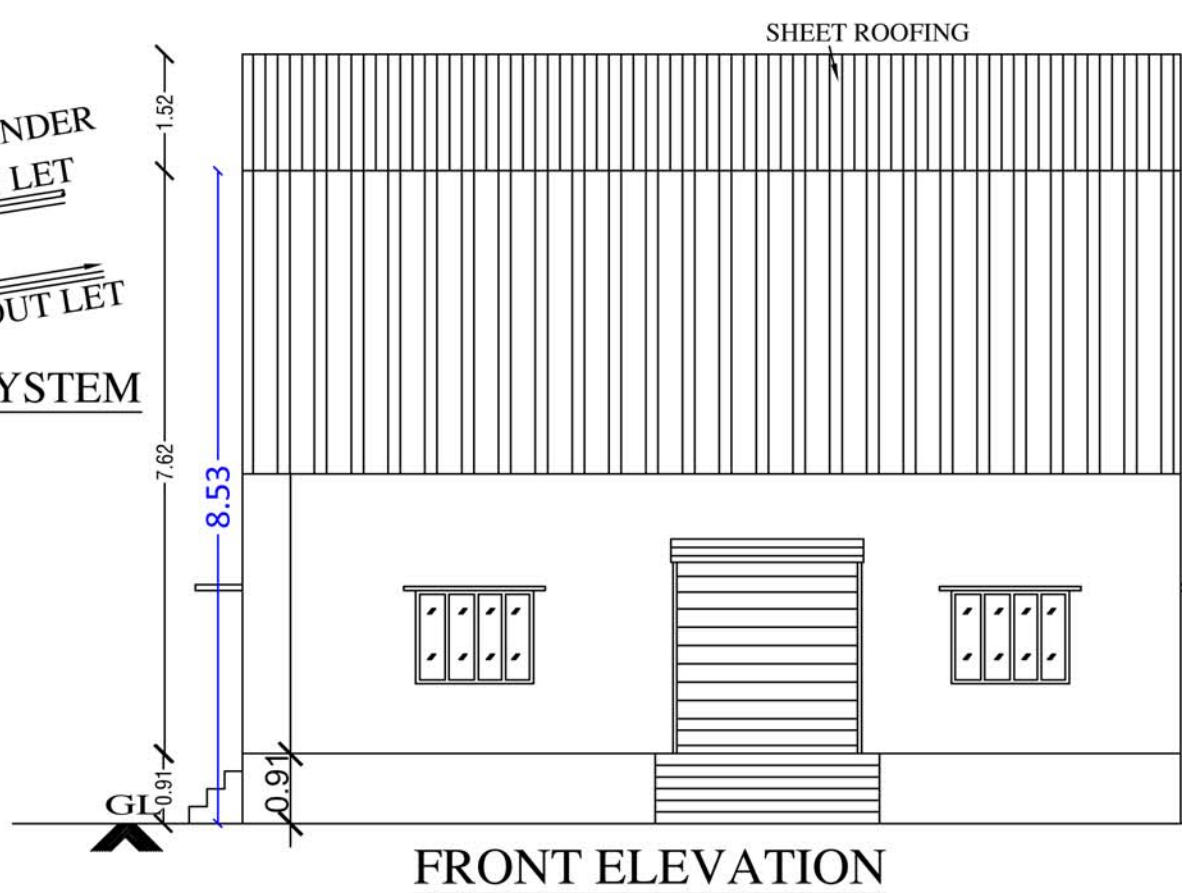


FRONT ELEVATION

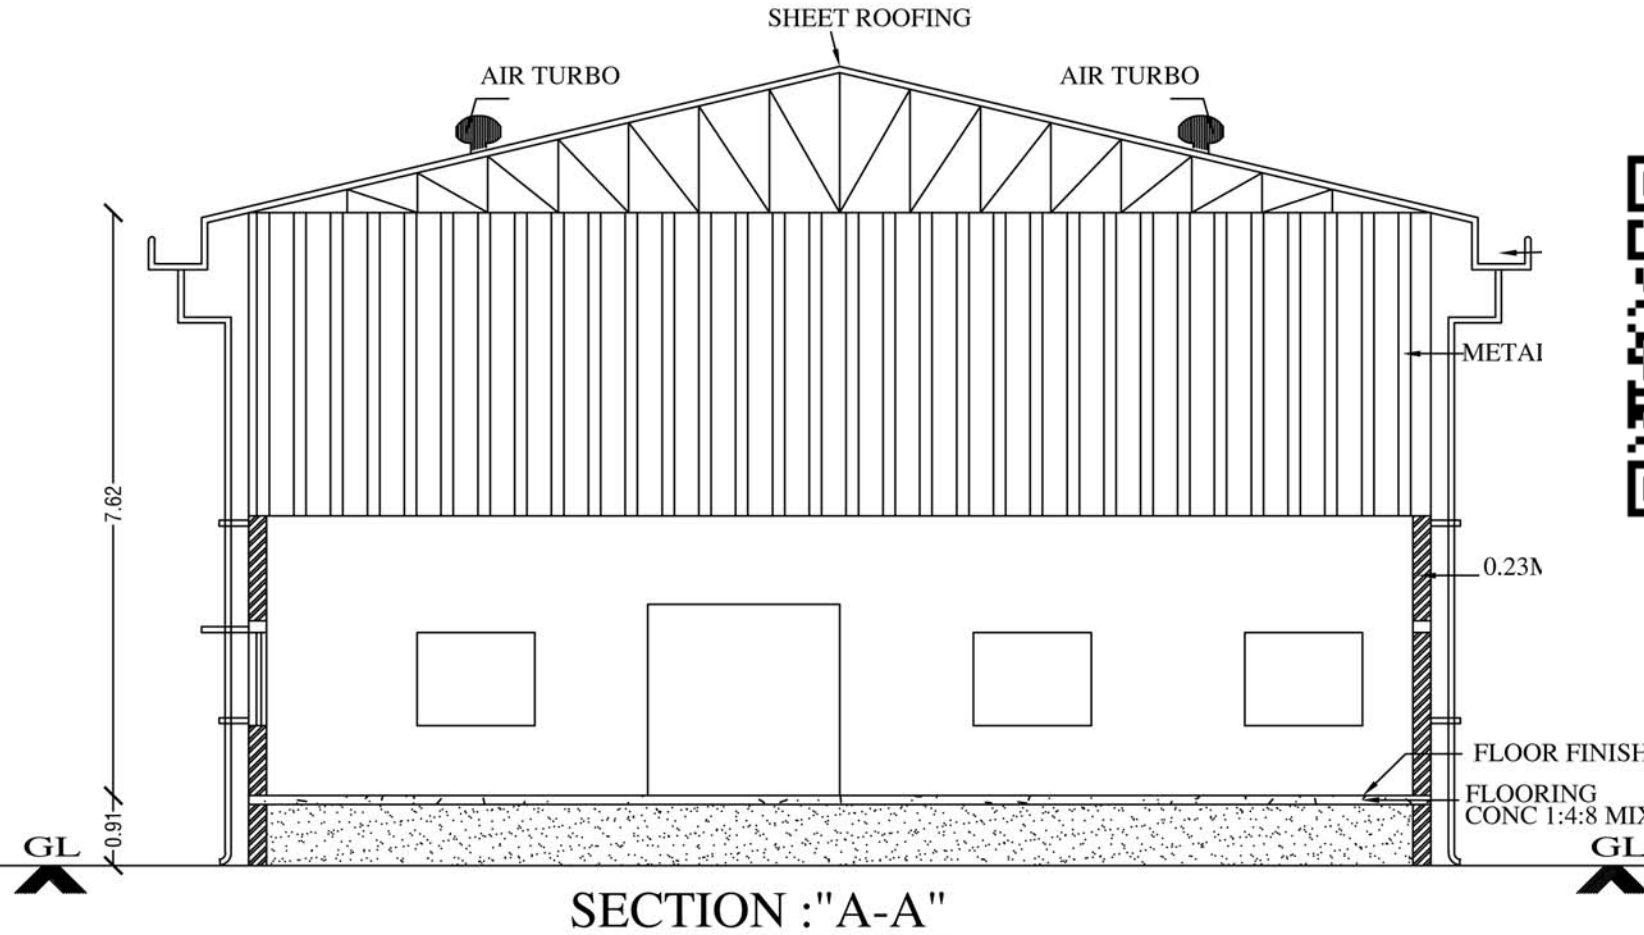


SECTION : "A-A"

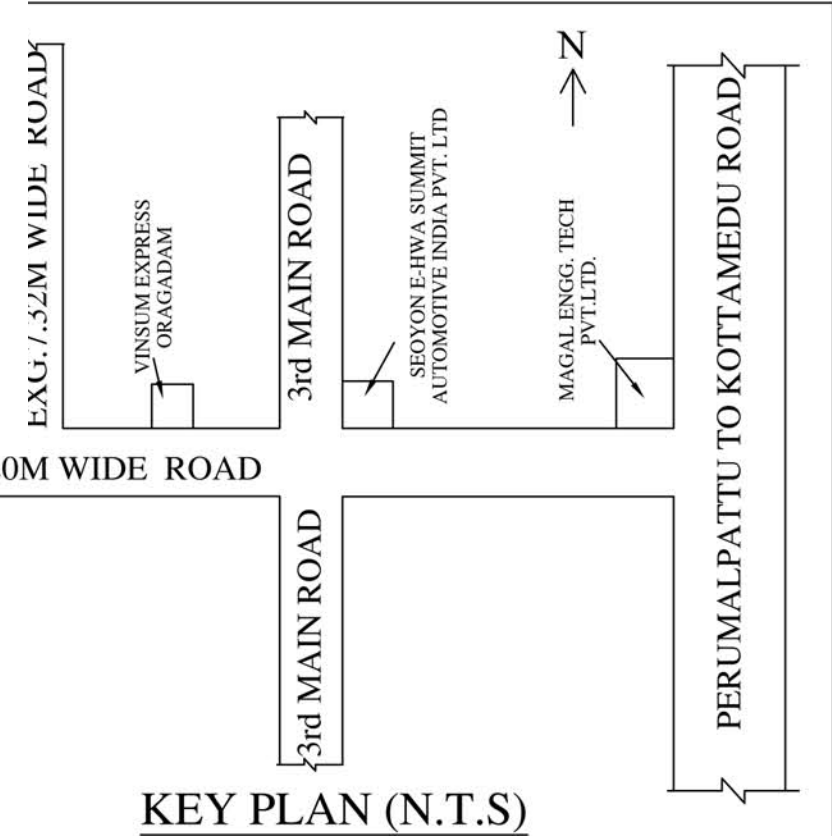


KEY PLAN (N.T.S)

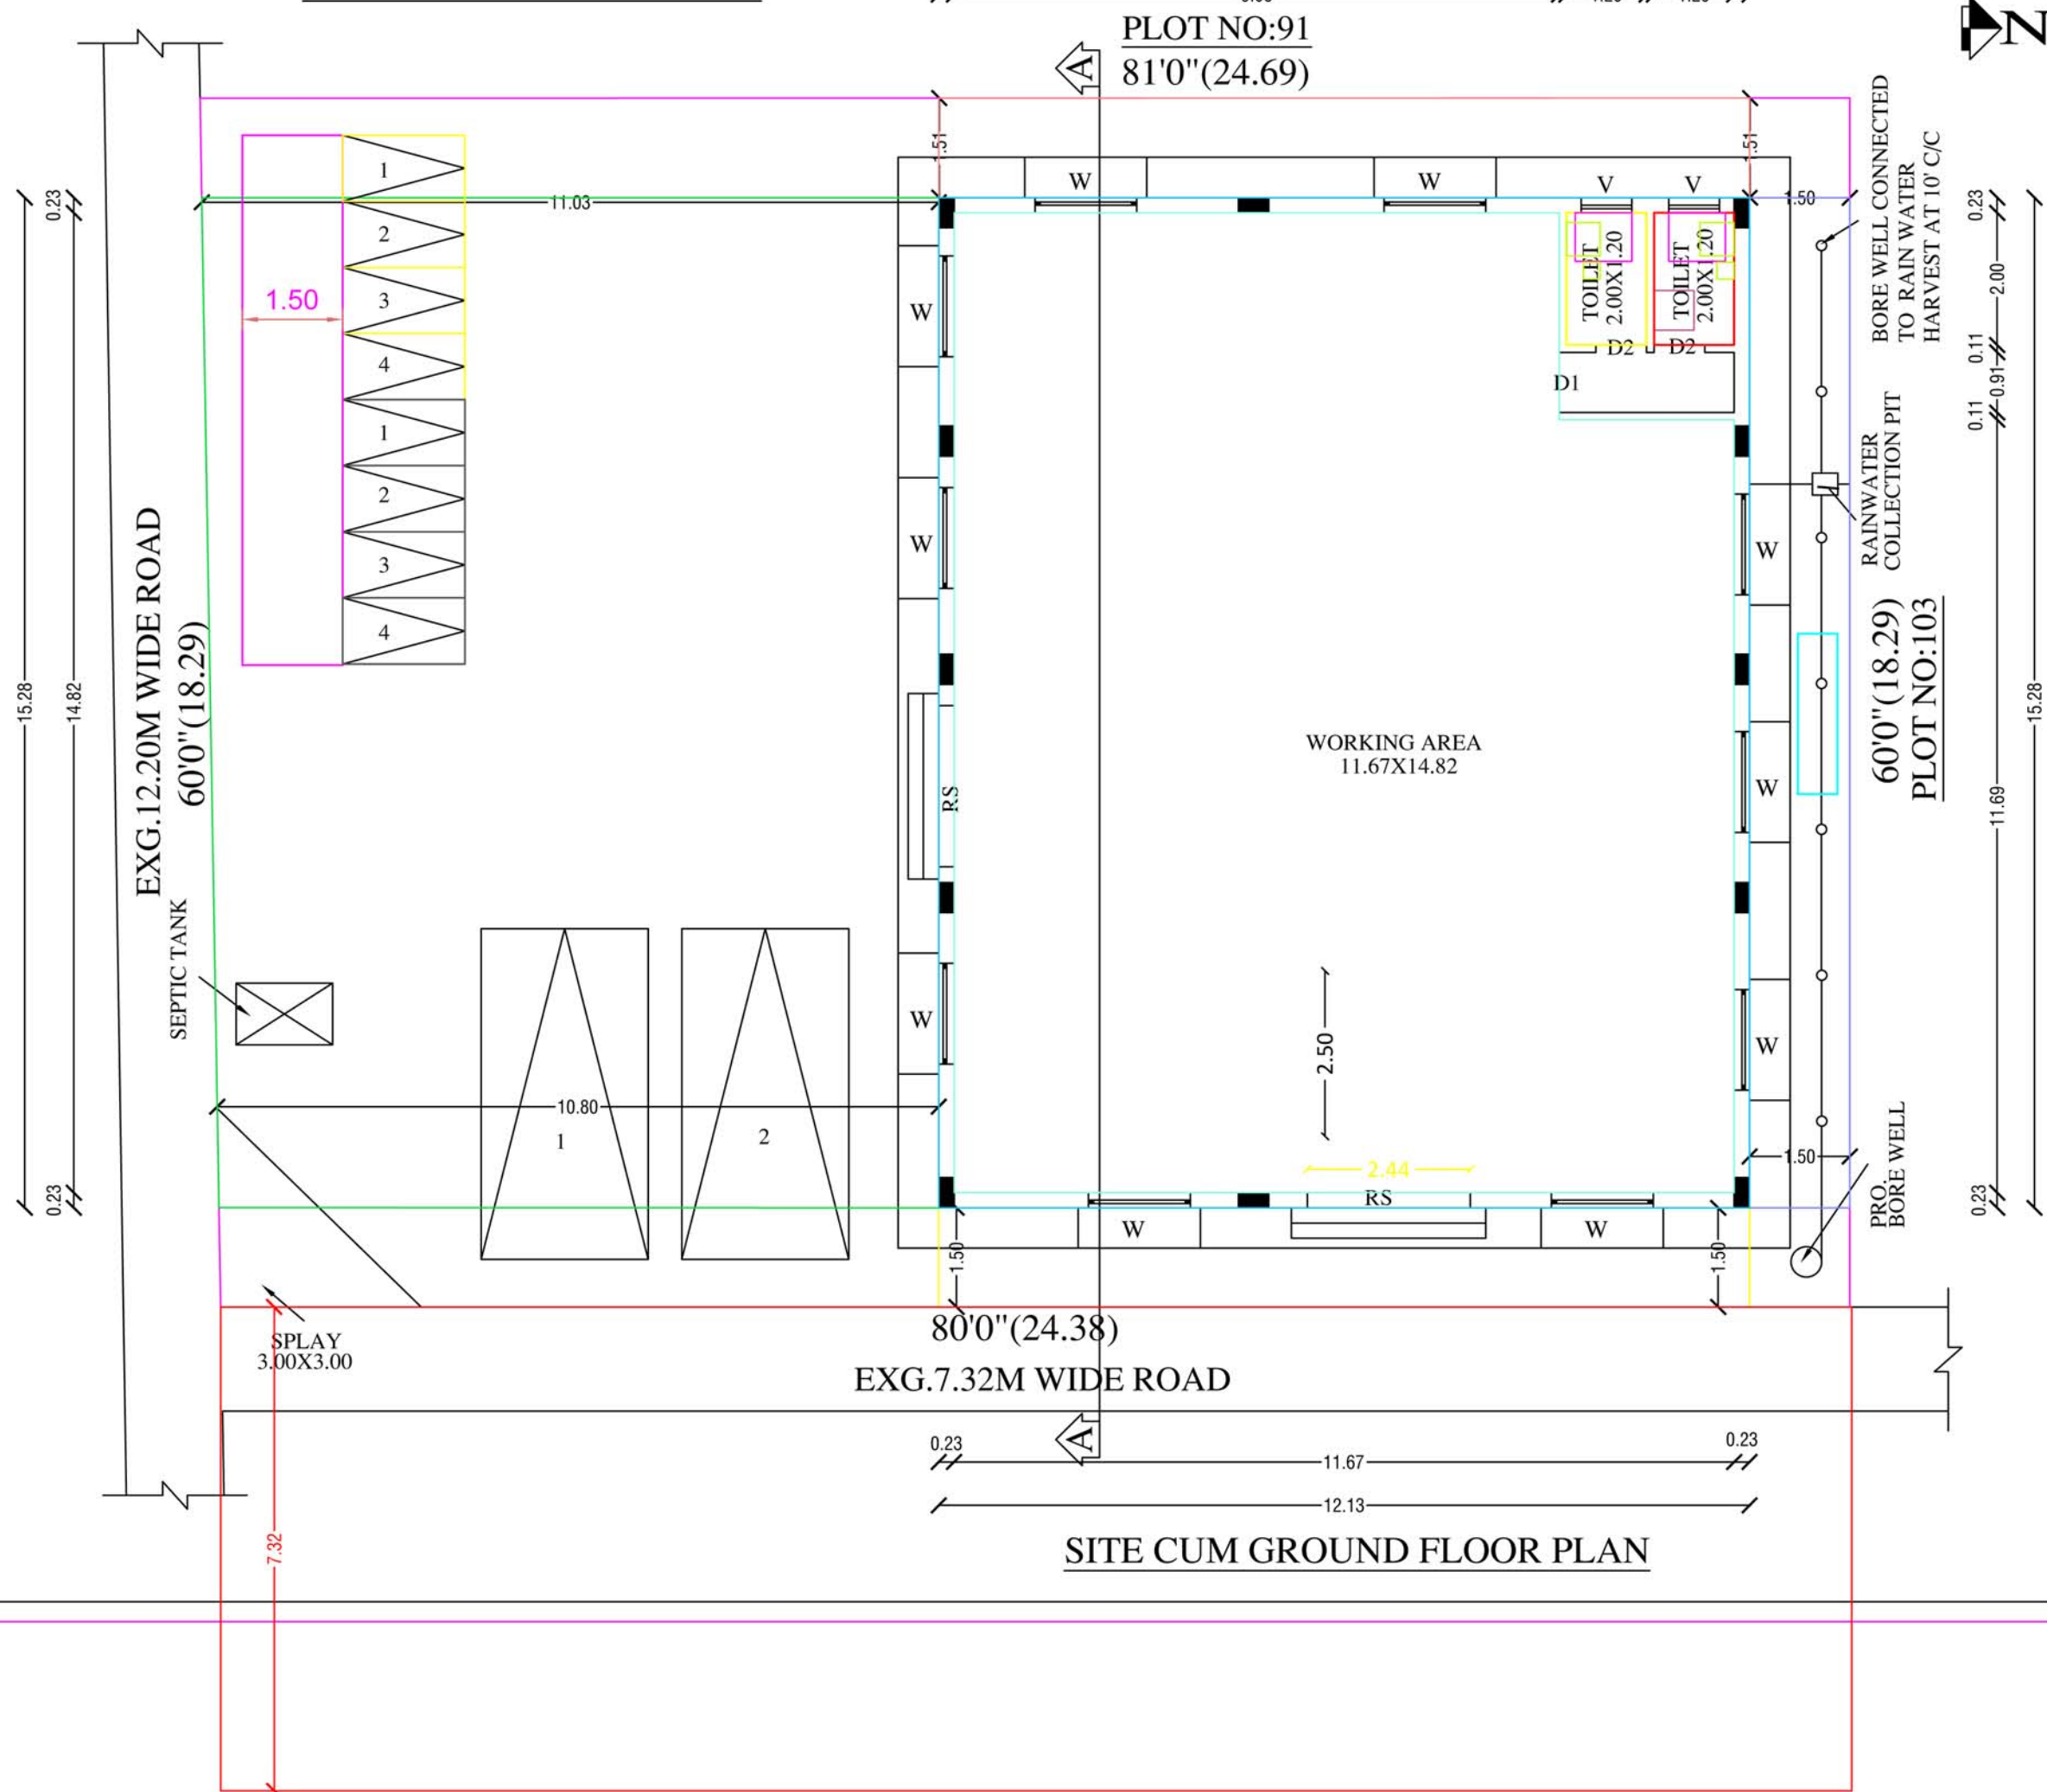


SITE CUM GROUND FLOOR PLAN

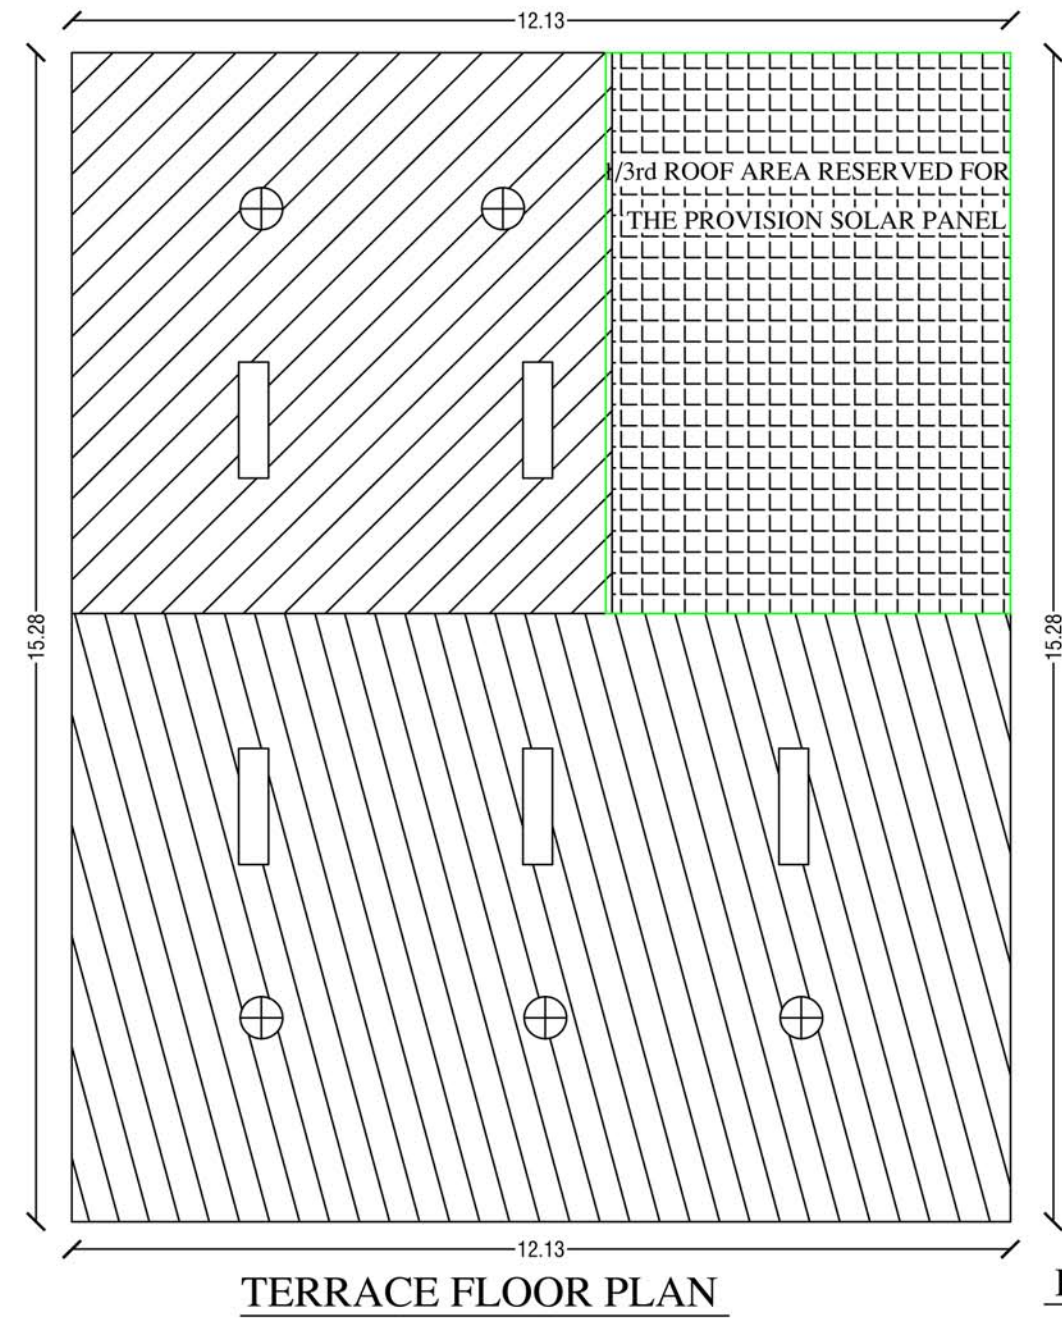


TERRACE FLOOR PLAN

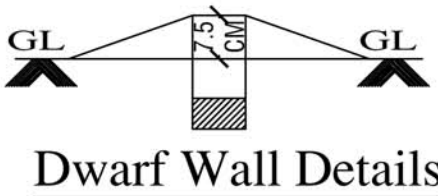


Dwarf Wall Details

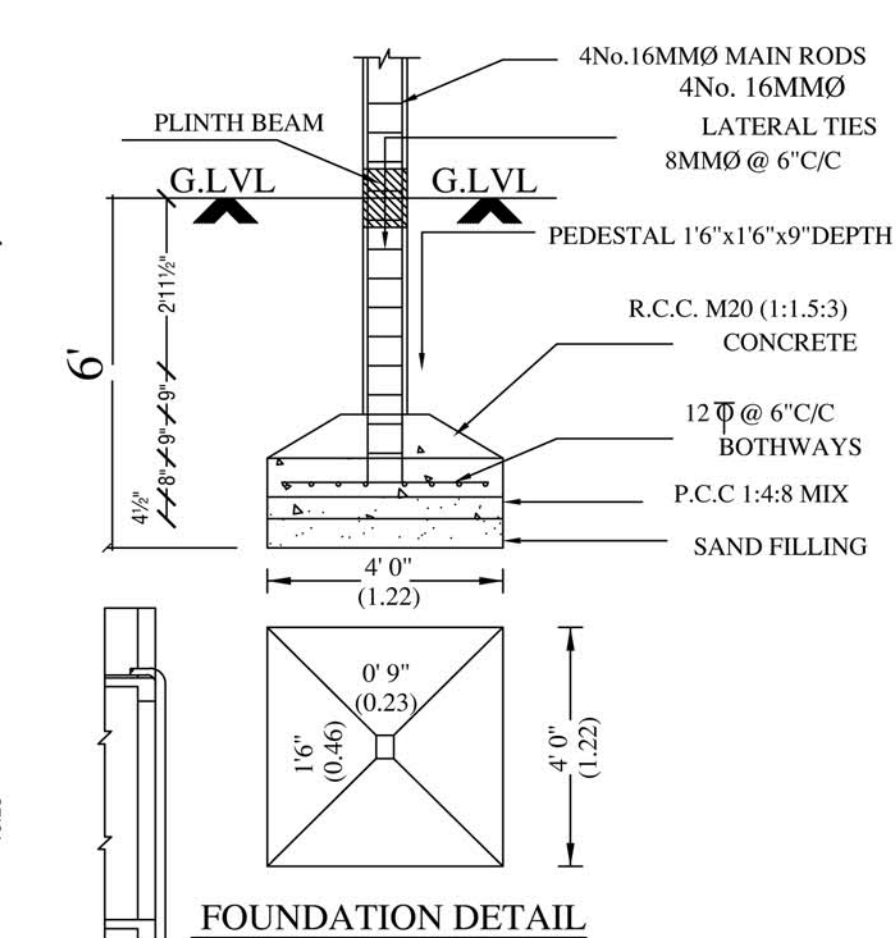


FOUNDATION DETAIL

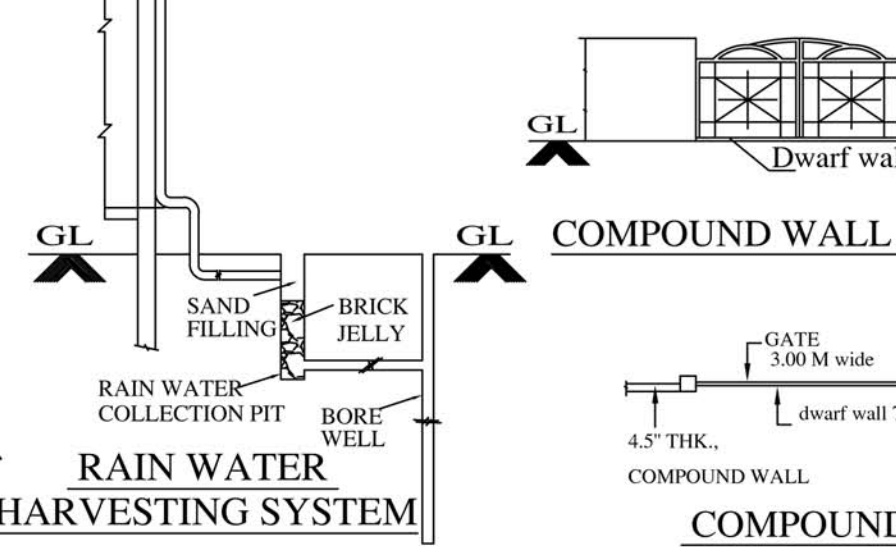


RAIN WATER HARVESTING SYSTEM

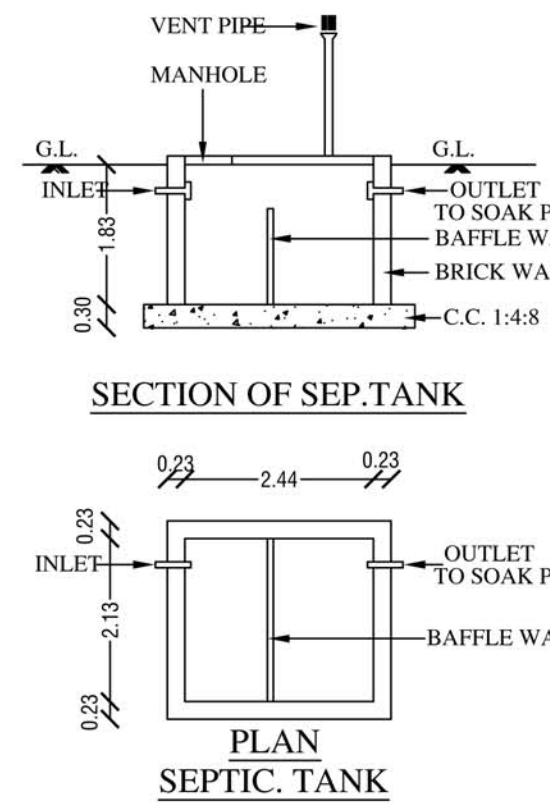


SECTION OF SEP. TANK

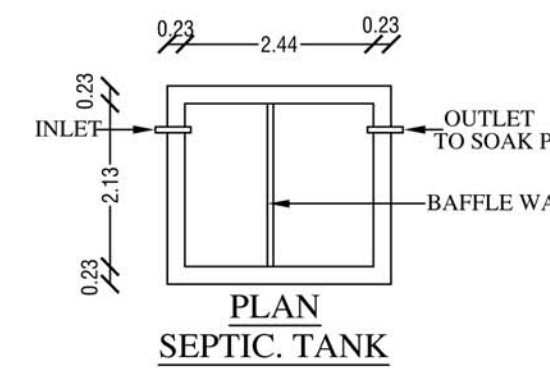

PLAN SEPTIC. TANK

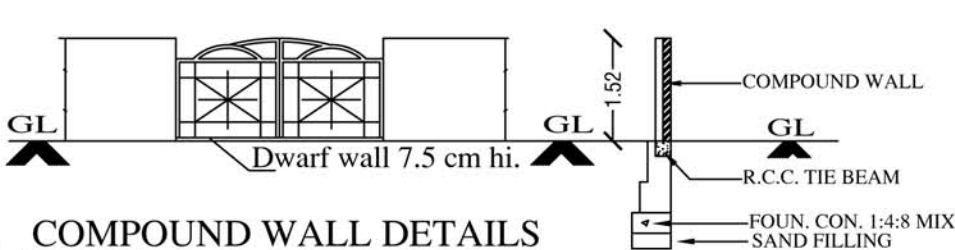

COMPOUND WALL DETAILS

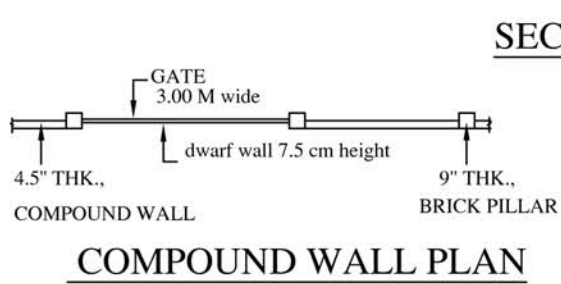

COMPOUND WALL PLAN

PLAN INFO
PLOT AREA M2= 448.72
AS AT SITE= 448.72
FMB OR PLR= 448.72
AS PER DOCUMENT=448.72
SINGLE FAMILY_BLDG=NO
CRZ=NO
SECURITY_ZONE=NO
ACCESS_WIDTH_M= 18.29
WHETHER GOVT OR AIDED_SCHOOL=NO
ROAD_WIDTH=12.20
ROAD_LENGTH=250
AREA_TYPE=OTHERS
AVG_PLOT_DEPTH=24.38
AVG_PLOT_WIDTH=18.29
LAND_USE_ZONE=INDUSTRIAL
LEASEHOLD_LAND=NO
BUILDING_NEAR_MONUMENT=NO
BUILDING_NEAR_GOVT_BLDG=NO
BUILDING_NEAR_TO_RIVER=NO
NOC_FOR_CONSTRUCTION_NEAR_MONUMENT=NO
FIRE_PROTECTION_AND_FIRE_SAFETY_REQUIREMENTS=YES
NOC_FOR_CONSTRUCTION_NEAR_AIRPORT=NO
PLOT_NO= 104
SURVEY_NO=52/22B
PATT A_NO=2454
DISTRICT=KANCHEEPURAM
TALUK=SRIPERUMBUDUR
JURISDICTION_TYPE=-
OSR_APPLICABLE=NO
OSR_SURREY_BUYBACK_RETAIN=NO
RWH_DECLARED=YES
PREMIUM_FSI_REQUIRED=NO
IS_APPROVED_LAYOUT=YES
IS_SWIMMING_POOL_EXISTS=NO
BLOCK_1_E-MSBL_MEMBER_COUNT=5
IF_HERITAGE_TOWN_LESS THAN 1KM_RADIUS=NO

JOINERIES

ROLLING SHUTTER	RS	2.44 X 2.50
DOOR	D1	0.91 X 2.13
DOOR	D2	0.76 X 2.13
WINDOW	W	1.52 X 1.22
VENTILATOR	V	0.76 X 0.76

COLOUR INDEX

PROPOSED	
EXG.ROAD	
SITE BOUNDARY	

ALL DIMENSION ARE IN Mtr DATE :14/05/2024

EXTENT	IN	SQFTS	SQMTS
PLOT AREA (AS PER PATT A.)		4843.80	450.00
PLOT AREA (AS PER DOC.)		4830.00	448.72
GROUND FLOOR AREA		1996.18	185.45
F.S.I		0.41	
COVERAGE		41.32%	

[Signature]

OWNER:

[Signature]
Cell No. 94442 50437
R. GANESAN, B.Tech.,
Registered Engineer
CMDA: RE/GR-II/19/03/007
Structural Engineer
Tambaram City Municipal Corporation
Maraimalai Nagar Municipality
Nandivaram - Guduvanchery Municipality
Kundrathur Municipality
Royal Planners
No. 29/6, Phoenix Towers, Venkatesan Street,
West Tambaram, Chennai - 600 045.
Phone: 044 - 2226 4757, 044 - 2226 4216

Eight ways to know a piece of land before you pay for it.

This report covers one part of the picture. These cover the rest, drawn from the same government records, for any property in Tamil Nadu.

LandLens One

Ask anything about a property and get an answer grounded in live government records, with the sources shown.

[/landlens/one](#)



Verify My Land

Every record check run on one property and returned as a single report.

[/landlens/verify-my-land](#)



Legal Opinion

An advocate's written opinion on the title, built on the records we pull for it.

[/landlens](#)



One Map

Every layer on one map: the parcel, its boundary, zoning, water bodies and what sits around it.

[/landlens/one/map](#)



PriceMap

What land actually changed hands for around this plot, taken from the registered deeds.

[/landlens/pricemap](#)



Build Scope

What you are allowed to build here: floor space, height, coverage and setbacks.

[/landlens/build-scope](#)



Property Tracker

Watch a property and hear about it when something new is registered against it.

[/landlens/property-tracker](#)



Deal Room

Run the transaction in one place: documents, stamping, signatures and the parties.

[/landlens/deal-room](#)



Twenty-four checks you can run yourself, at no cost.

Records and verification

The registers themselves, read for you.

Encumbrance Certificate

Patta and Chitta

Field Measurement Sketch

EC Analyzer

Bank charge check

Court case search

Seller background check

Approval check by survey

Value and duty

What it is worth and what it costs to register.

Guideline value by street

Guideline value by survey

Stamp duty and registration fees

Capital gains

Floor space index

Area unit converter

Zoning and land use

What the plan says can happen on this land.

Land use zone finder

CMDA land use check

Coastal regulation zone

Master plan check

Water bodies finder

Airport height clearance

Registers and directories

Who holds it, and which office keeps the record.

Find your registering office

Temple property check

Waqf property check

RERA register



Every free tool
/tools



Services we run
for you
/services



The LandLens
suite
/landlens/one



Every claim in this document traces back to a government record.

Legal opinions, due diligence and title verification

Building plan, layout and sub-division approvals

Completion and occupancy certificates, regularisation

Escrow, negotiation and NRI property management

Land survey, soil testing, architecture and construction

Verified RealEstate
3/350/2 Mettukuppam,
OMR Thoraipakkam,
Chennai 600 097, India
hello@verified.realestate
+91 9996 12 9996

Prepared from the registers named on the page each finding sits on. Where a register could not be read, this document says so in its place rather than leaving the gap to be read as a clean result.

