

PP

APPROVAL RECORD

Planning Permission

Manimangalam
Kancheepuram district, Tamil Nadu

APPROVAL TYPE
Building Plan

ISSUING AUTHORITY
Rural Panchayat

PURPOSE
Residential


The approval as the planning authority issued it, reproduced in full behind this page.

An approval speaks to what was sanctioned, not to what was built. Completion is a separate record.

PLAN SHOWING THE PROPOSED CONSTRUCTION OF STILT+3 RESIDENTIAL BUILDING WITH THREE DWELLING UNITS IN PLOT NO.111B

M.S.SUBBULAKSHMI NAGAR AT S.NOS.348/1& 349/2 AS PER PATT A NEW S.NOS.348/1A2 & 349/2A4A OF MANIMANGALAM A VILLAGE,

KUNDRATHUR TALUK, KANCHEEPURAM DISTRICT, KUNDRATHUR PANCHAYAT UNION.

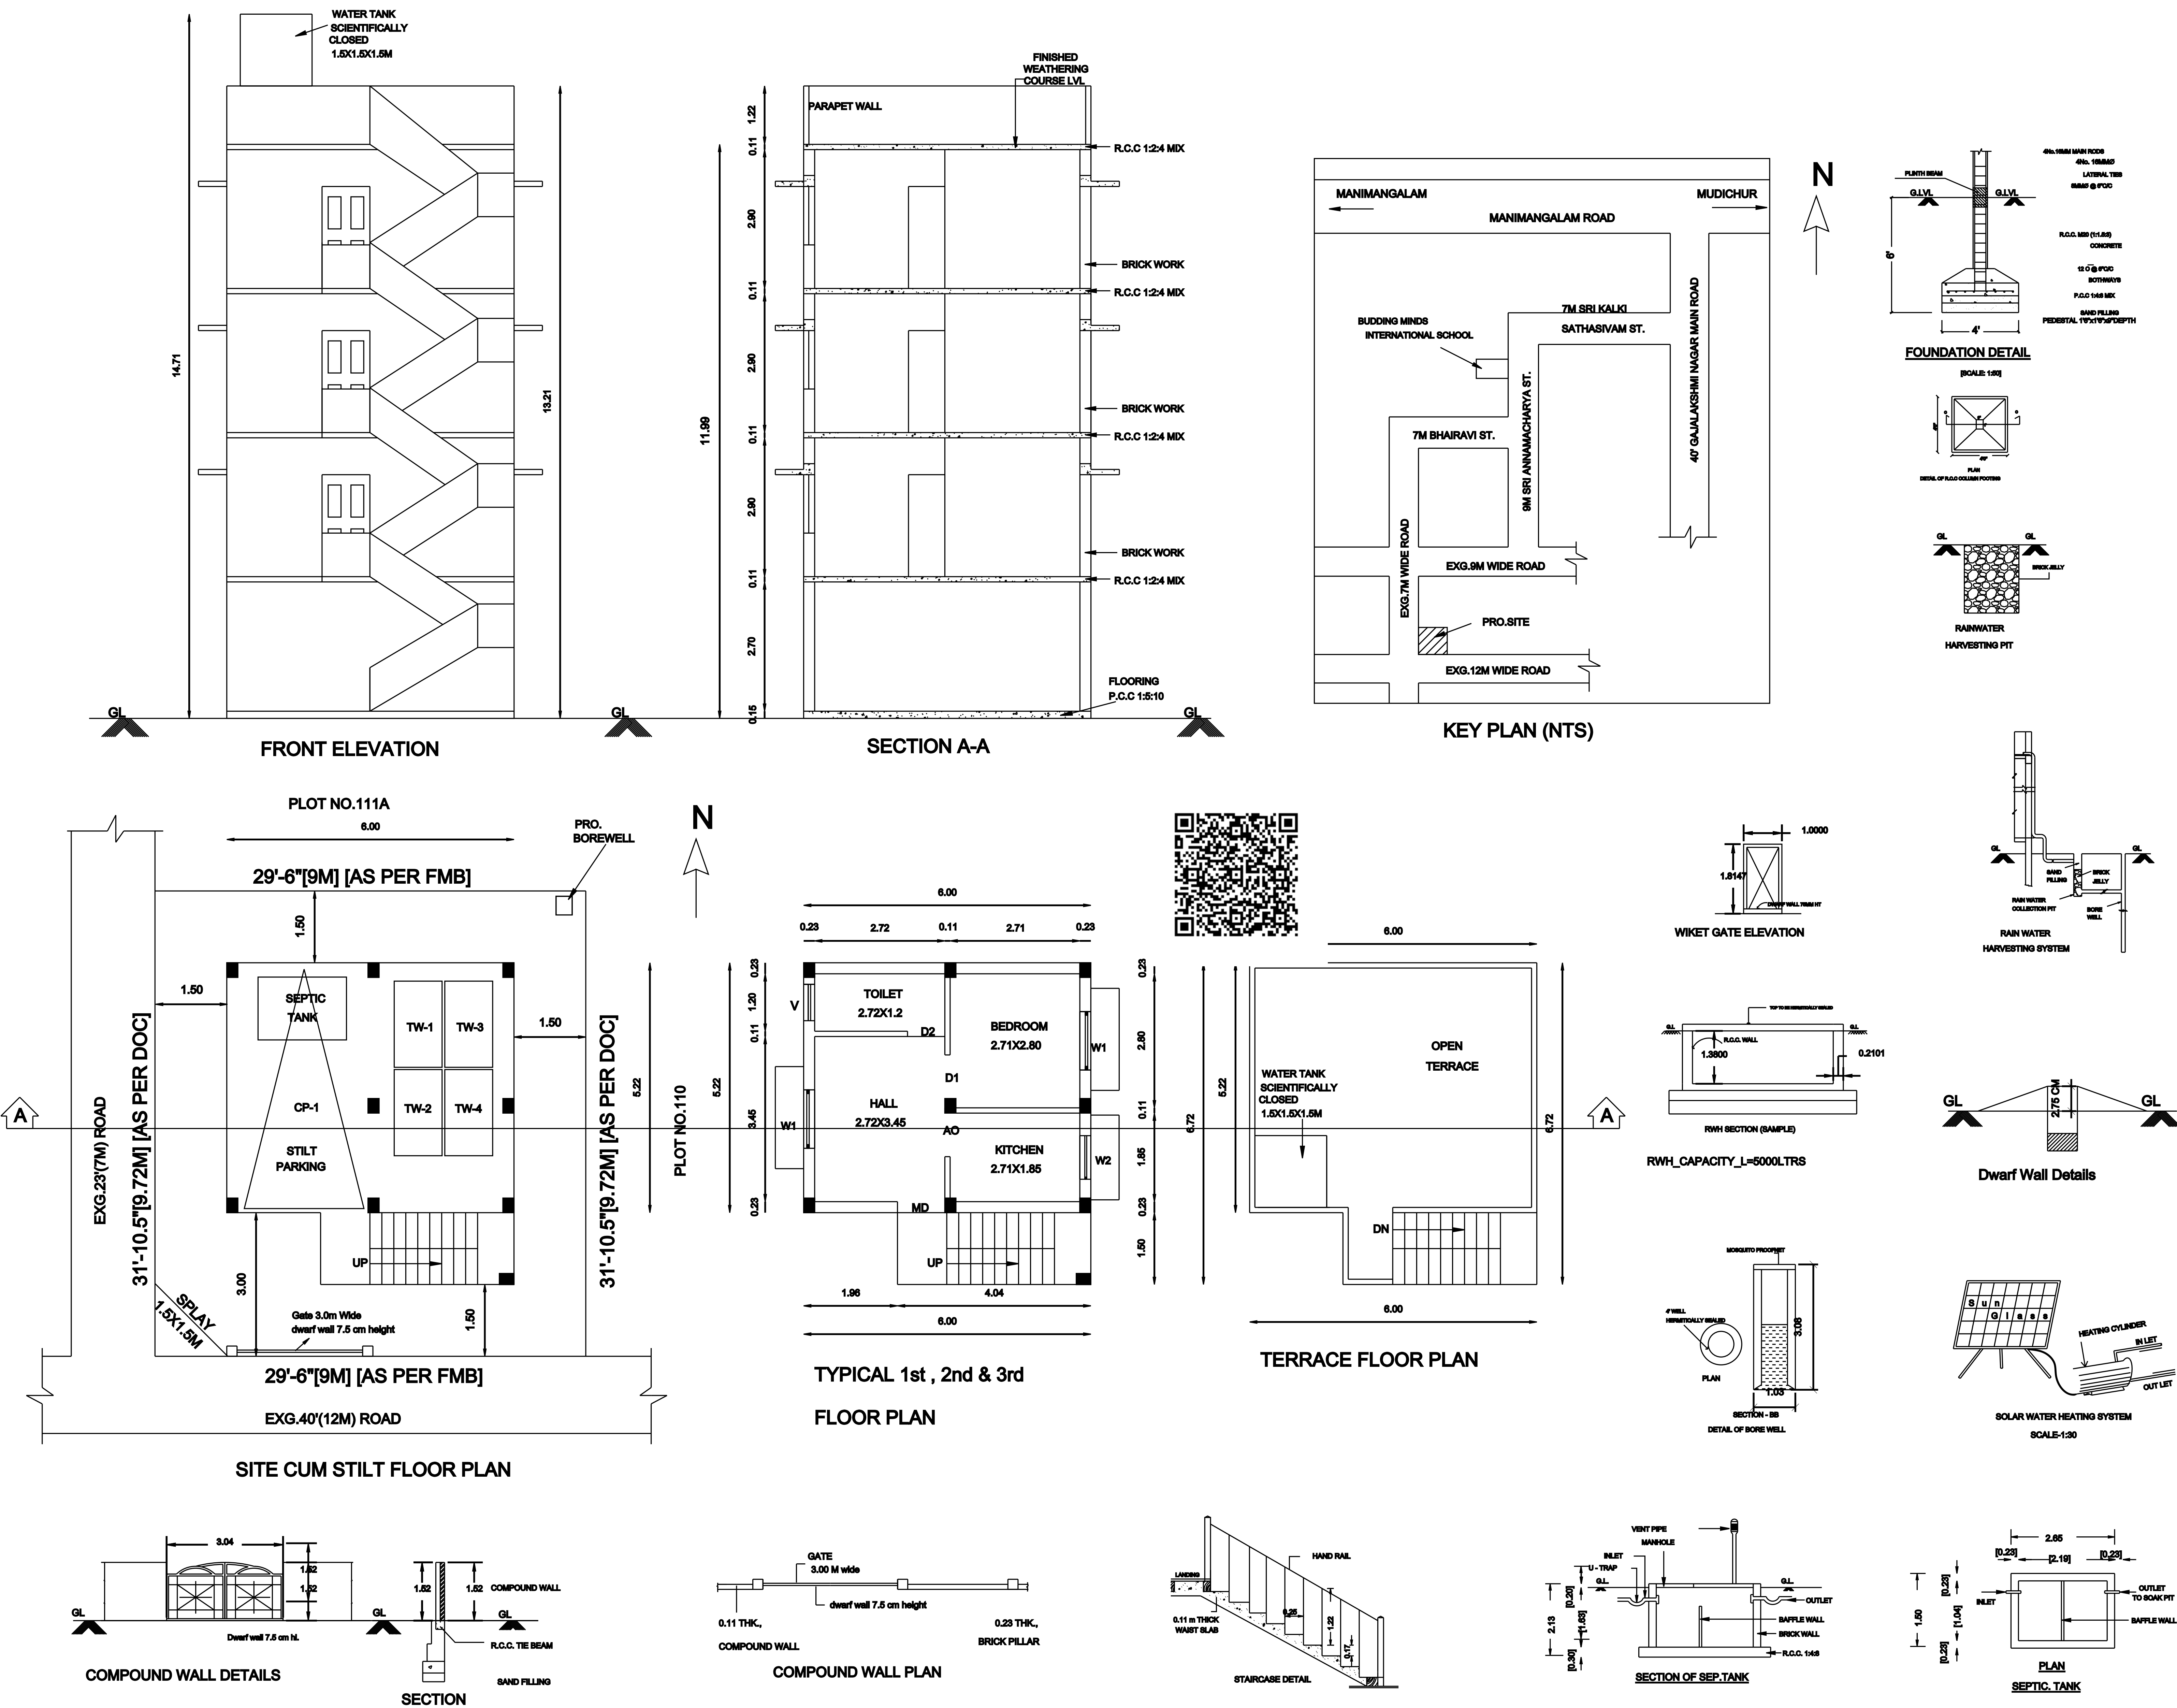

SCALE 1:100			
EXTENT	IN	SQFT	SQMT
PLOT AREA [AS PER DOC]		956.00	88.82
PLOT AREA [AS PER PATT A]			77.00
SUPER IMPOSED AREA			87.48
PLINTH AREA OF F.FLOOR		402.35	37.38
PLINTH AREA OF S.FLOOR		402.35	37.38
PLINTH AREA OF T.FLOOR		402.35	37.38
TOTAL AREA		1207.05	112.14
F.S.I -	1.28	COVERAGE -	42.72%
COMPOUND WALL (RM)			37.44M
NON F.S.I AREA DETAILS			
STILT FLOOR AREA		402.35	37.38
JOINERIES			
MAIN DOOR	MD	1.00 X 2.13	
DOOR	D1	0.91 X 2.13	
DOOR	D2	0.76 X 2.13	
ARCH OPEN	AO	0.76 X 2.13	
WINDOW	W1	1.22 X 1.22	
WINDOW	W2	0.91 X 0.91	
VENTILATOR	V	0.76 X 0.76	
COLOUR INDEX		STAIRCASE DETAILS	
PROPOSED		WIDTH	- 1.22
ROAD		RISER	- 0.17
BOUNDRY		TREAD	- 0.30
PLOT SUBDIVISION APPROVED BY THE PRESIDENT			
MANIMANGALAM PANCHAYAT, KUNDRATHUR PANCHAYAT UNION			
NA.KA.NO.09/2022-23 DATED :07/10/2022			
LAYOUT APPROVED BY DTCP			
APPROVED NO.125/2005			
OWNER : M.GNANAKARAI SELVI			
Er.B.MAGESWARI B.Tech., M.Sc., (REV)			
CONSULTING CIVIL ENGINEER			
REGISTERED ENGINEER			
CMDA Regn.No. RE/Gr-III/19/04/153			
DDTCP Regn.No. CGLRGN/RE/Gr-II/2019/06/013			
Tambaram Municipality Regn.No. 009/LS/2019/00011			
SHOP No. 17, MUNICIPAL BUILDING,			
SHANMUGAM ROAD, W.TAMBARAM,			
CHENNAI - 600 045.			
CELL : 98841 96263, 9884383201.			
REGISTERED ENGINEER			

Eight ways to know a piece of land before you pay for it.

This report covers one part of the picture. These cover the rest, drawn from the same government records, for any property in Tamil Nadu.

LandLens One

Ask anything about a property and get an answer grounded in live government records, with the sources shown.

[/landlens/one](#)



Verify My Land

Every record check run on one property and returned as a single report.

[/landlens/verify-my-land](#)



Legal Opinion

An advocate's written opinion on the title, built on the records we pull for it.

[/landlens](#)



One Map

Every layer on one map: the parcel, its boundary, zoning, water bodies and what sits around it.

[/landlens/one/map](#)



PriceMap

What land actually changed hands for around this plot, taken from the registered deeds.

[/landlens/pricemap](#)



Build Scope

What you are allowed to build here: floor space, height, coverage and setbacks.

[/landlens/build-scope](#)



Property Tracker

Watch a property and hear about it when something new is registered against it.

[/landlens/property-tracker](#)



Deal Room

Run the transaction in one place: documents, stamping, signatures and the parties.

[/landlens/deal-room](#)



Twenty-four checks you can run yourself, at no cost.

Records and verification

The registers themselves, read for you.

Encumbrance Certificate

Patta and Chitta

Field Measurement Sketch

EC Analyzer

Bank charge check

Court case search

Seller background check

Approval check by survey

Value and duty

What it is worth and what it costs to register.

Guideline value by street

Guideline value by survey

Stamp duty and registration fees

Capital gains

Floor space index

Area unit converter

Zoning and land use

What the plan says can happen on this land.

Land use zone finder

CMDA land use check

Coastal regulation zone

Master plan check

Water bodies finder

Airport height clearance

Registers and directories

Who holds it, and which office keeps the record.

Find your registering office

Temple property check

Waqf property check

RERA register



Every free tool
/tools



Services we run
for you
/services



The LandLens
suite
/landlens/one



Every claim in this document traces back to a government record.

Legal opinions, due diligence and title verification

Building plan, layout and sub-division approvals

Completion and occupancy certificates, regularisation

Escrow, negotiation and NRI property management

Land survey, soil testing, architecture and construction

Verified RealEstate
3/350/2 Mettukuppam,
OMR Thoraipakkam,
Chennai 600 097, India
hello@verified.realestate
+91 9996 12 9996

Prepared from the registers named on the page each finding sits on. Where a register could not be read, this document says so in its place rather than leaving the gap to be read as a clean result.

