


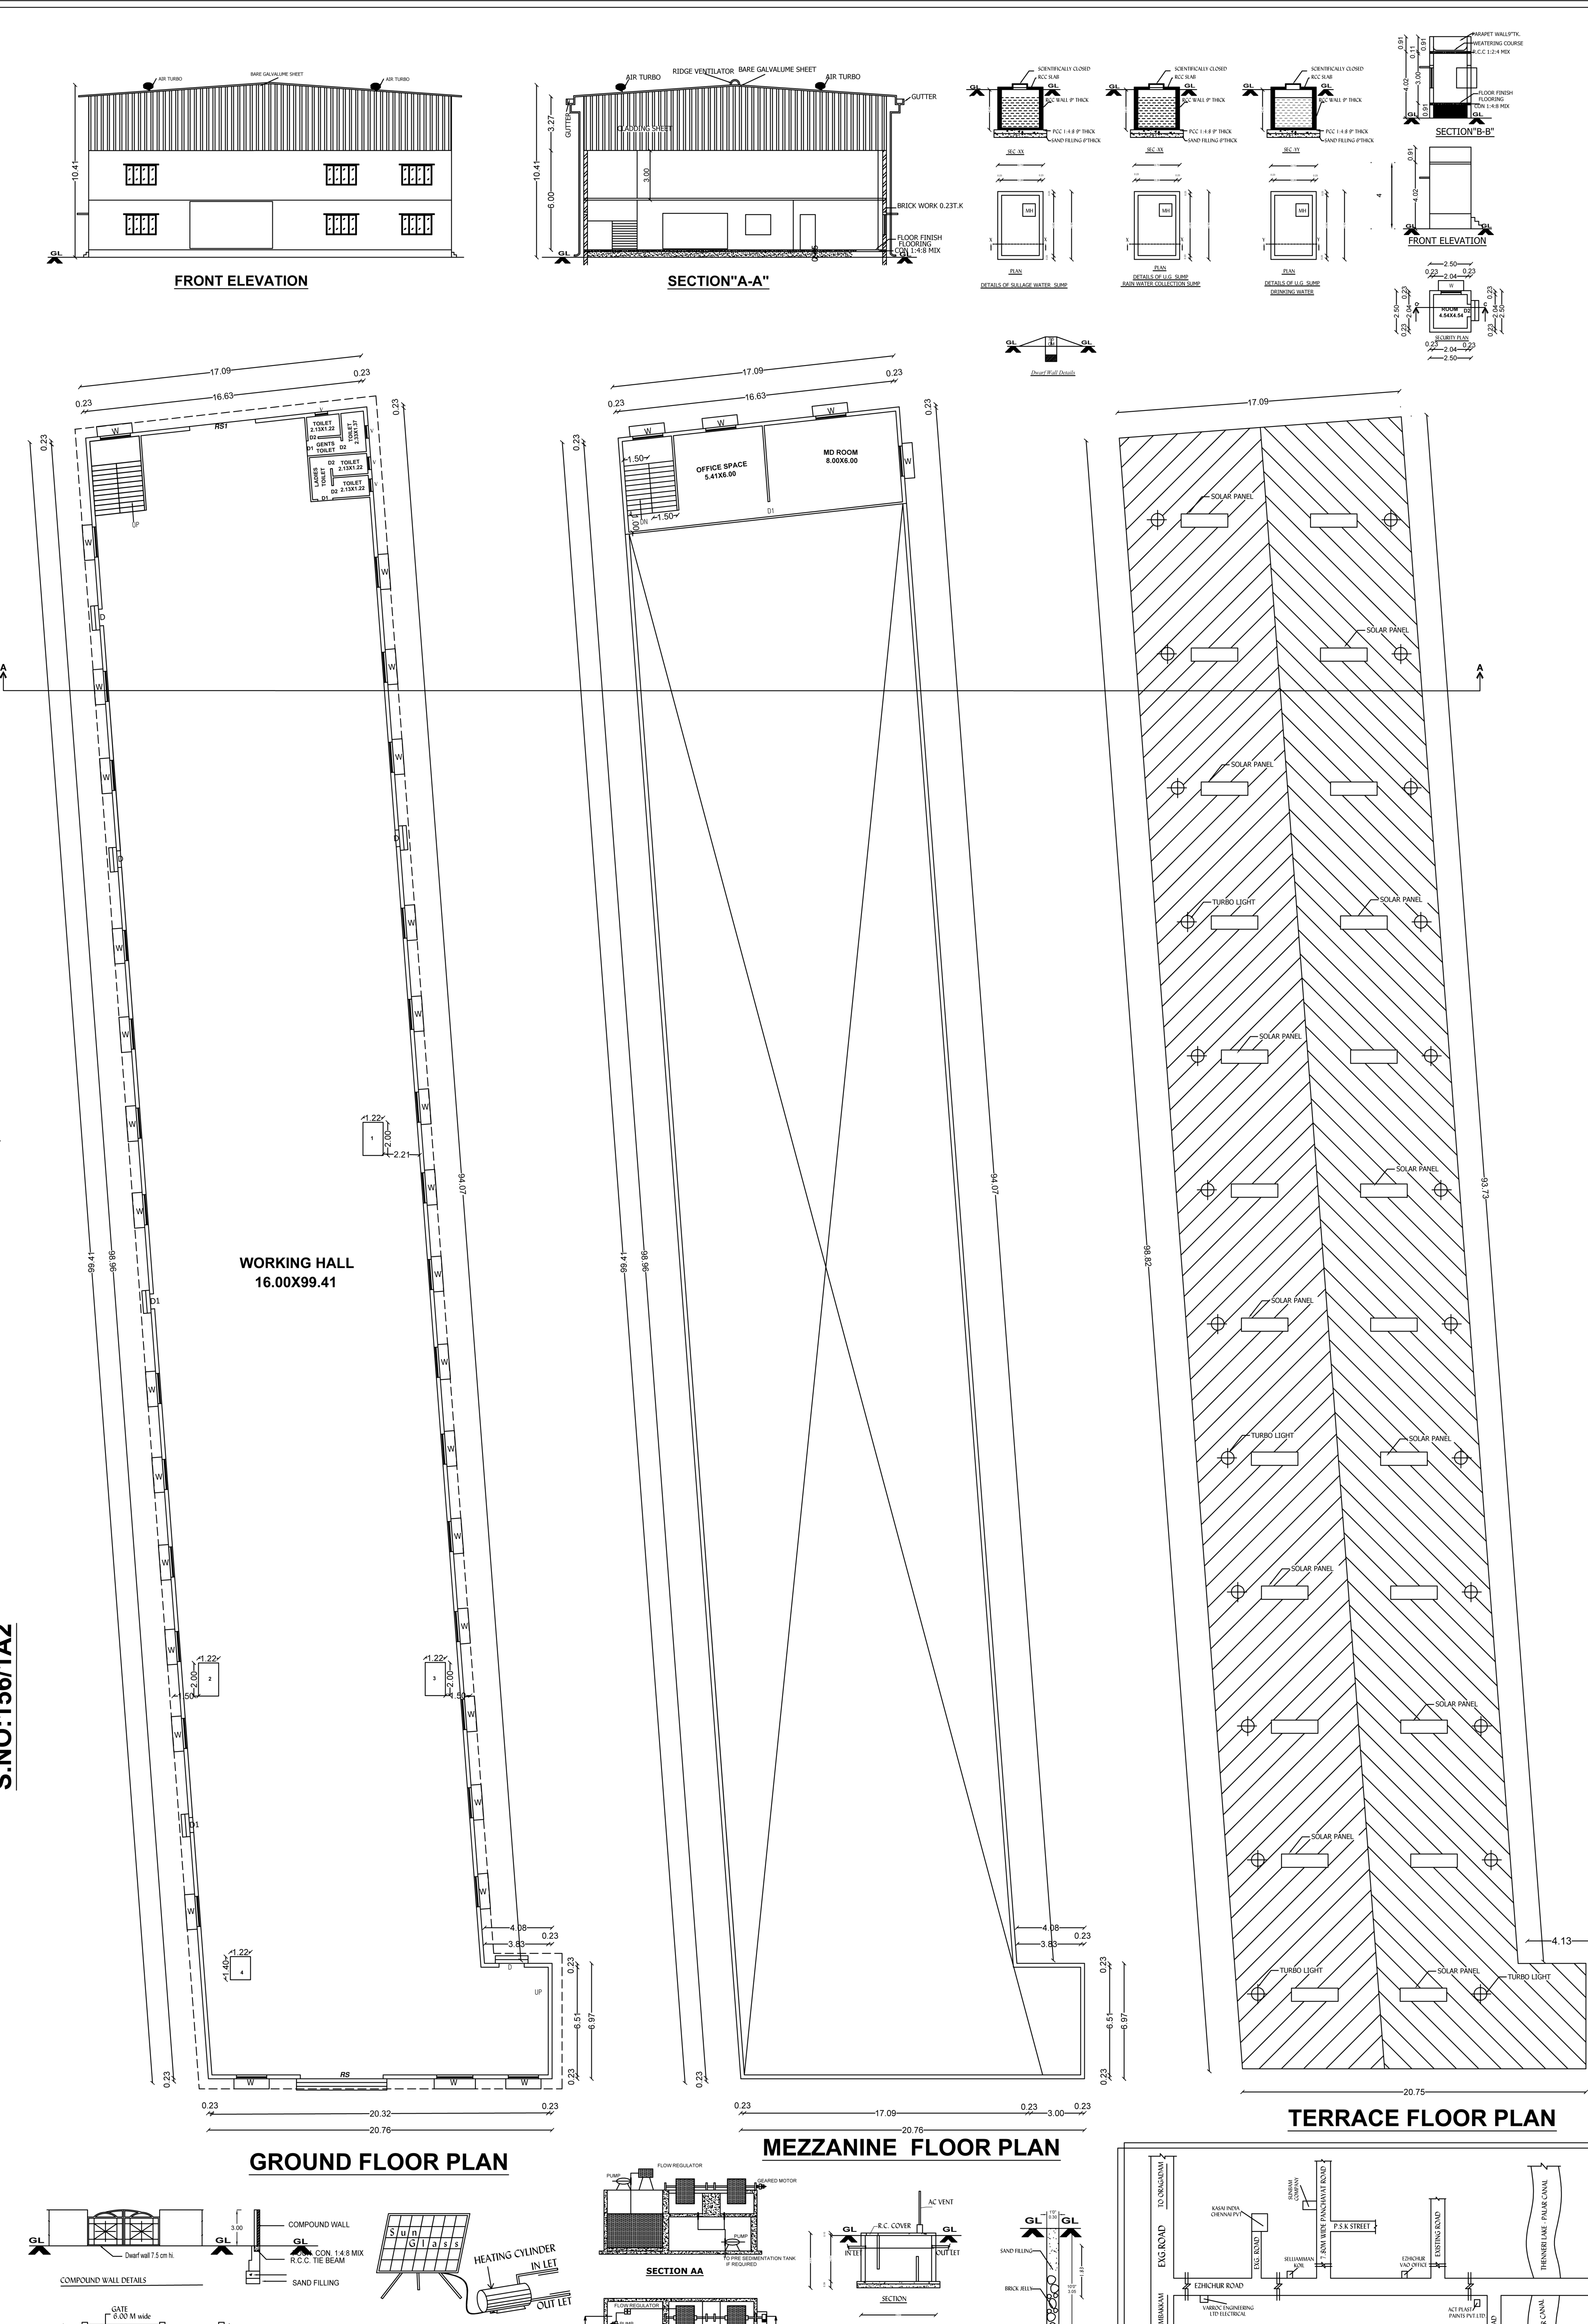

PARAPET WALLS, etc.

