PP APPROVAL RECORD

Planning Permission

Kancheepuram

Kancheepuram district, Tamil Nadu

APPROVAL TYPE
Building Plan

ISSUING AUTHORITY
DTCP

The approval as the planning authority issued it, reproduced in full behind this page.

An approval speaks to what was sanctioned, not to what was built. Completion is a separate record.

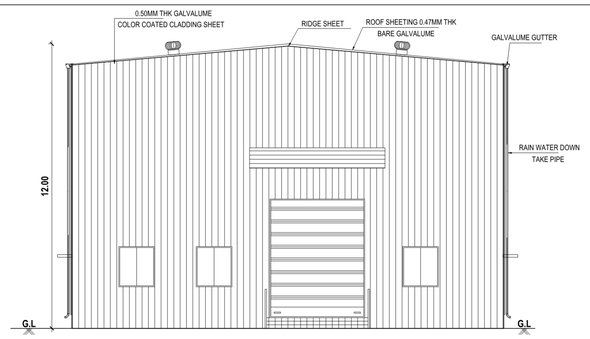

WEST FACE ELEVATION

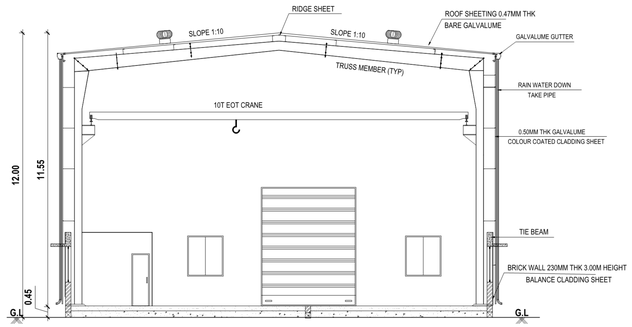

SECTION A - A'

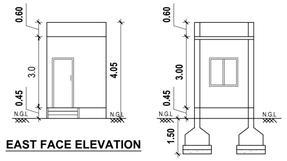

EAST FACE ELEVATION

SECTION ON - D-D'

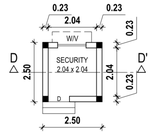

PLAN

SECURITY ROOM

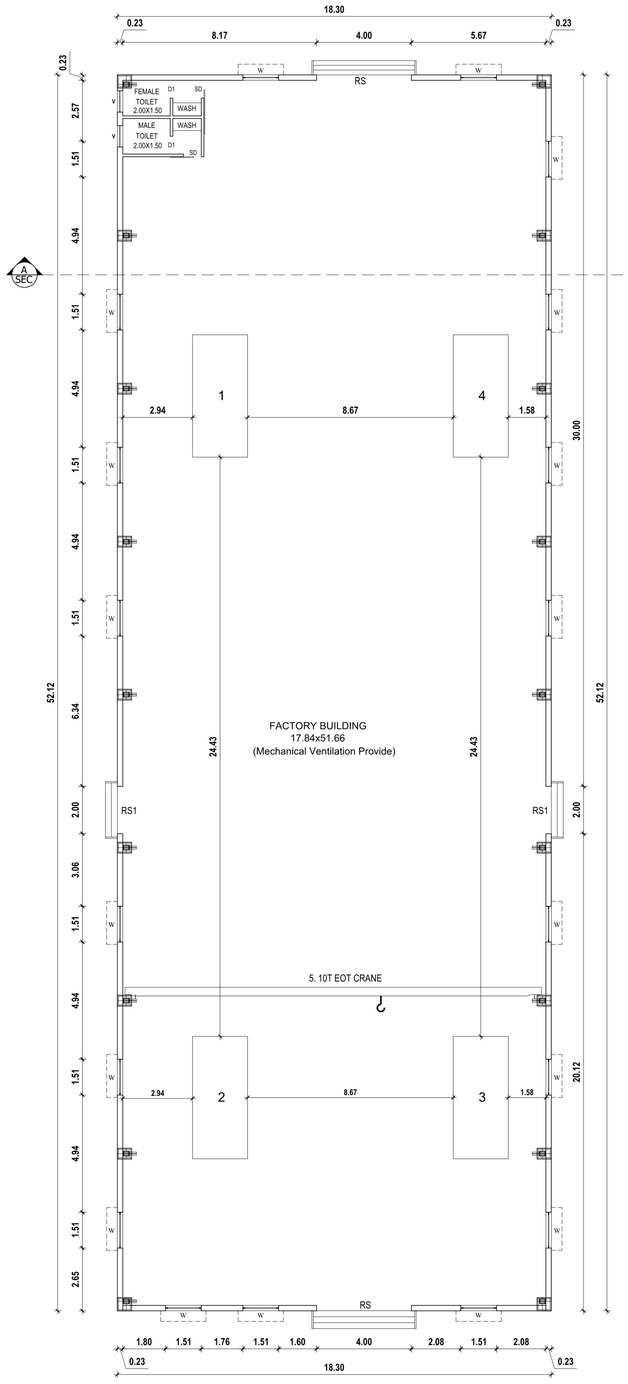

BLOCK:1, PRO. GROUND FLOOR PLAN

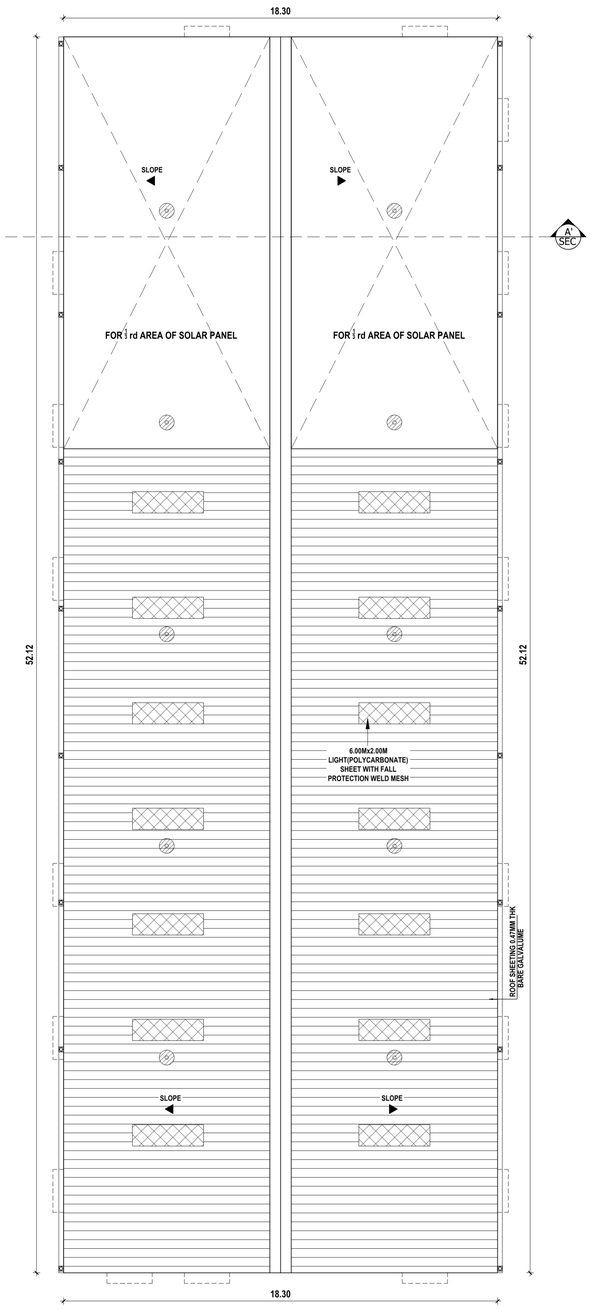

PRO. ROOF PLAN

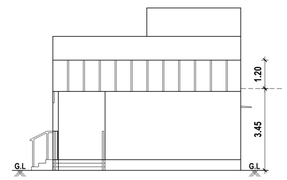

SOUTH FACE ELEVATION

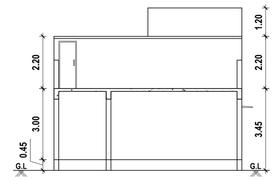

SECTION- B.B'

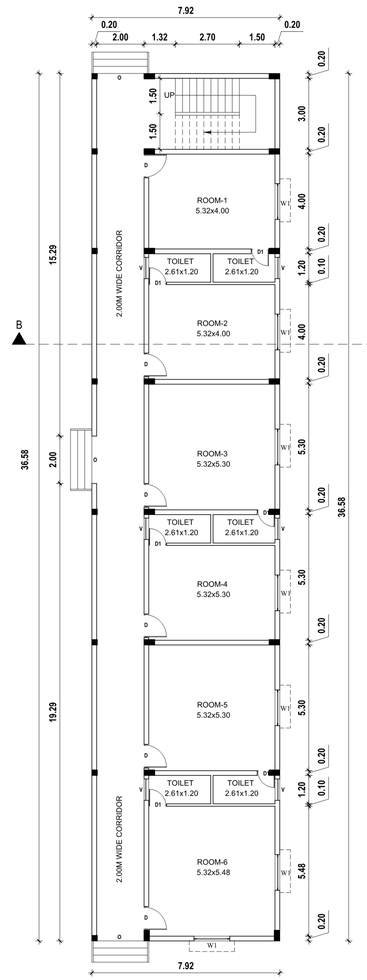

BLOCK:2, PRO. GROUND FLOOR PLAN

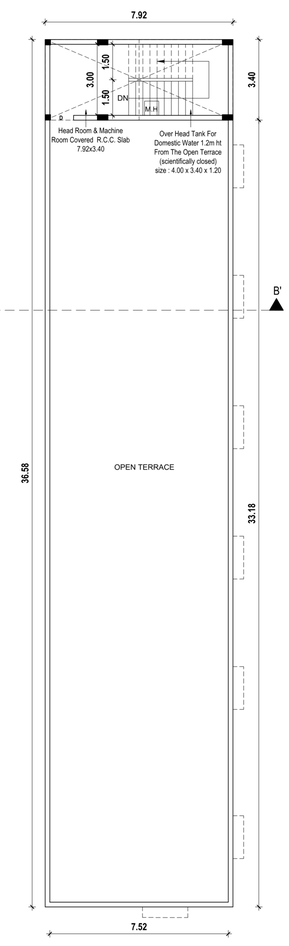

BLOCK:2, PRO. TERRACE FLOOR

SHEET NO - 2 OF 2

PLAN SHOWING THE PROPOSED CONSTRUCTION OF INDUSTRIAL BUILDING IN SURVEY NO - 119/1A1, MARUDHAM VILLAGE, KANCHEEPURAM TALUK AND KANCHEEPURAM DISTRICT.

WALAJABAD PANCHAYAT UNION LIMIT.

N

MACHINERY DETAILS

REF	NAME OF THE MACHINERY	HP
1.	COMPRESSOR	60.0
2.	5 TON ROPE HOIST	20.0
3.	DRYING OVEN	20.0
4.	ARC SPRAY UNIT	100.0
5.	10 TON EOT CRANE	30.0
6.	GRIT BLASTING BOOTH	70.0
TOTAL HORSE POWER - 300 HP		

APPLICANT SIGNATURE :-

STRUCTURAL ENGINEER :-

Dr. M. SEKAR, M.E.,Ph.D.,
(MISTE, ISET),
REG. STRUCTURAL ENGINEER, GRADE-I,
DTCP. Reg. No. SE/Gr.-I/003/2021
PLOT No. 28, Kottalperumal Koil Street,
KAVERIPAKKAM 6 2 508.
Ranipet Dt. TamilNadu. India.
Mobile: + 91-9498314532 / 9566144287.

REGISTERED ENGINEER :-

Er. R. MUNUSAMY DCE.,B.Tech.,(Civil),MIE.,
DARSHAN CONSTRUCTION / GSTIN:33AYZPM1E19E1Z9
DTCP Registered Engineer Grade -I (RE)Reg No. RE-GR-I/2022/07/011
Villivakkam, Chennai - 600 049
Phone: 9841607087 E.mail: smc1984@gmail.com

PLAN SHOWING THE PROPOSED CONSTRUCTION OF INDUSTRIAL BUILDING IN SURVEY NO - 119/1A1, MARUDHAM VILLAGE, KANCHEEPURAM TALUK AND KANCHEEPURAM DISTRICT.

WALAJABAD PANCHAYAT UNION LIMIT.

CATEGORY : ORANGE INDUSTRIAL ,
NO.28. ELECTROPLATING, GALVANIZING.

AS PER DOCUMENT EXTENT - 2.58 Acre / 10440.74 Sq.mt

AS PER PATTA EXTENT - 10450.00 Sq.mt

OSR PROVIDING AREA - 1145.86 Sq.mt

AREA STATEMENT OF THE PROPOSED BUILDING DETAIL :-

SL.NO	DESCRIPTION	FSI AREA. SQ.M	NON FSI AREA. SQ.M	TOTAL BUILD-UP AREA. SQ.M
1.	BLOCK-1 FACTORY BUILDING (Ground Floor)	953.80	-	953.80
2.	BLOCK-2 LABOR ROOM (Ground Floor)	289.71	-	289.71
3.	SECURITY ROOM	-	6.25	6.25
4.	OPEN TRANSFORMER YARD	-	25.00	25.00
5.	UG STP	-	34.09	34.09
6.	UG SUMP	-	22.34	22.34
7.	FIRE UG SUMP	-	11.97	11.97
	TOTAL EXTENT	1243.51	99.65	1343.16

Floor Space Index :- $\frac{1243.51}{10440.74}$ FSI ARCHIVED = 0.119 < 1.5

PARKING DETAILS:

PARKING DESCRIPTION	REQUIRED	PROVIDED
Lorry Parking- Workshop Area/500 = 953.80/500 = 1.907	02 Nos	3 Nos
Car Parking- Office Building Area/100 = 289.71/100 = 2.897	03 Nos	03 Nos
Two Wheelers Parking- Workshop Area/50 = 1243.51/50 = 24.870	25 Nos	25 Nos
Cycle Parking- Workshop Area/50 = 1243.51/50 = 24.870	25 Nos	25 Nos

SOLAR HOT WATER SYSTEM DETAIL :

NO OF WORKERS - MALE : 25 Nos
NO OF WORKERS - FEMALE : 05 Nos
TOTAL NO OF WORKERS : 30 Nos
WATER CONSUMPTION @ 80 Lit / Person/Day
TOTAL CONSUMPTION (30 X 80) : 2400 Lits
NO OF SWHS (2000 lit Capacity) : 1 No

N

SCALE - 1:200

Sanitary Requirements As Per TNCBDR-2019

DESCRIPTION	REQUIRED	PROVIDED
WATER CLOSET	04	06
URINAL	04	06
WASH TAPS	06	
DRINKER WATER FOUNTAINS	02	

SCHEDULE OF JOINERY

TYPE	DESCRIPTION	SIZE
RS	ROLLING SHUTTER	4.00 x 5.00
RS-1	ROLLING SHUTTER-1	2.00 x 5.00
D	DOOR	1.00 x 2.20
D1	DOOR-1	0.75 x 2.20
SD	SIDE DOOR	0.75 x 2.20
W	WINDOW	1.50 x 1.70
W1	WINDOW-1	1.50 x 1.20
V	VENTILATOR	0.60 x 0.90

ALL DIMENSIONS ARE IN METER

TOTAL HORSE POWER - 300 HP

APPLICANT SIGNATURE :-

Dr. M. SEKAR, M.E.,Ph.D.,
(MISTE, ISET),
REG. STRUCTURAL ENGINEER, GRADE-I,
DTCP. Reg. No. SE/Gr.-I/003/2021
PLOT No. 28, Kattaiperumal Koil Street,
KAVERI-NAGAM C.S.506.
Ranipet Dt. Tamilnadu. India.
Mobile: + 91-9498314532 / 9543144287.

STRUCTURAL ENGINEER :-

Er. R. MUNUSAMY DCE.,B.Tech.,(Civil),MIE.,
DARSHAN CONSTRUCTION I GSTIN:33AYZPM1819E1Z5
DTCP Registered Engineer Grade - I (RE)Reg No. RE-GR-I/022/07/011
Villivakkam, Chennai - 600 049
Phone: 9841607687 Email: smrc1984@gmail.com

REGISTERED ENGINEER :-

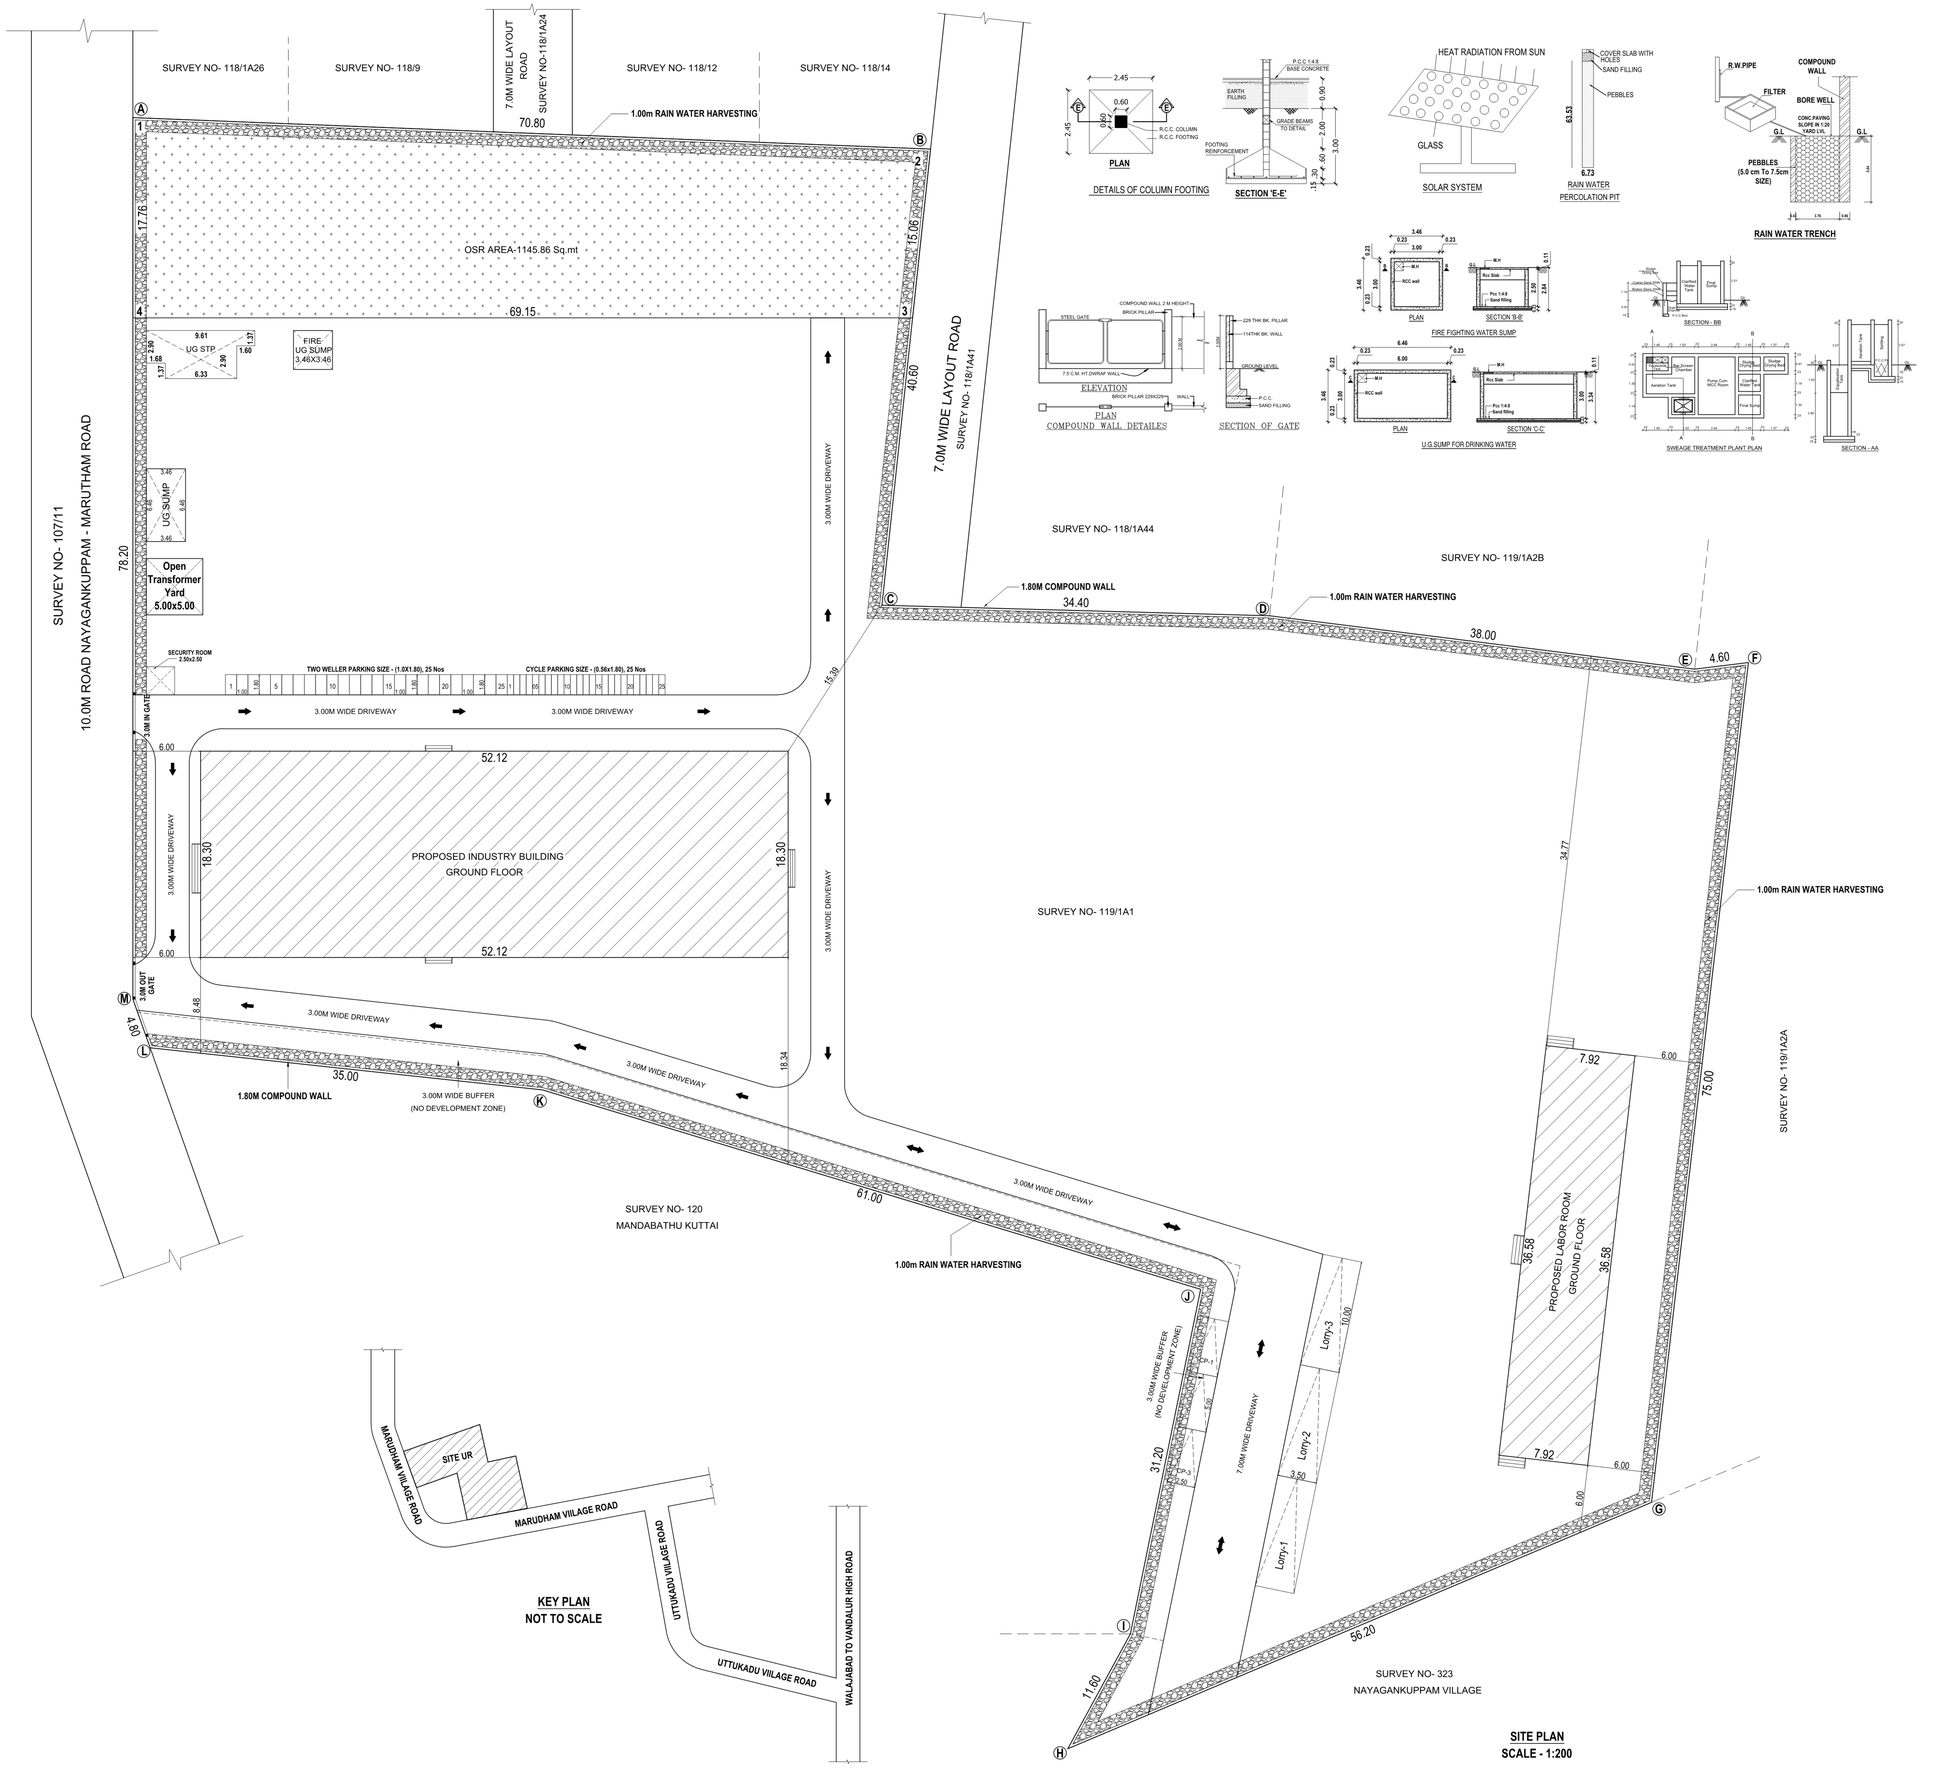

THE LANDLENS SUITE

Eight ways to know a piece of land before you pay for it.

This report covers one part of the picture. These cover the rest, drawn from the same government records, for any property in Tamil Nadu.

LandLens One
Ask anything about a property and get an answer grounded in live government records, with the sources shown.
/landlens/one

Verify My Land
Every record check run on one property and returned as a single report.
/landlens/verify-my-land

Legal Opinion
An advocate's written opinion on the title, built on the records we pull for it.
/landlens

One Map
Every layer on one map: the parcel, its boundary, zoning, water bodies and what sits around it.
/landlens/one/map

PriceMap
What land actually changed hands for around this plot, taken from the registered deeds.
/landlens/pricemap

Build Scope
What you are allowed to build here: floor space, height, coverage and setbacks.
/landlens/build-scope

Property Tracker
Watch a property and hear about it when something new is registered against it.
/landlens/property-tracker

Deal Room
Run the transaction in one place: documents, stamping, signatures and the parties.
/landlens/deal-room

hello@verified.realestate · +91 9996 12 9996

FREE TOOLS · NO ACCOUNT NEEDED

Twenty-four checks you can run yourself, at no cost.

Records and verification

The registers themselves, read for you.

- Encumbrance Certificate
- Patta and Chitta
- Field Measurement Sketch
- EC Analyzer
- Bank charge check
- Court case search
- Seller background check
- Approval check by survey

Value and duty

What it is worth and what it costs to register.

- Guideline value by street
- Guideline value by survey
- Stamp duty and registration fees
- Capital gains
- Floor space index
- Area unit converter

Zoning and land use

What the plan says can happen on this land.

- Land use zone finder
- CMDA land use check
- Coastal regulation zone
- Master plan check
- Water bodies finder
- Airport height clearance

Registers and directories

Who holds it, and which office keeps the record.

- Find your registering office
- Temple property check
- Waqf property check
- RERA register

Every free tool
/tools

Services we run for you
/services

The LandLens suite
/landlens/one

Verified RealEstate™

Every claim in this document traces back to a government record.

- Legal opinions, due diligence and title verification
- Building plan, layout and sub-division approvals
- Completion and occupancy certificates, regularisation
- Escrow, negotiation and NRI property management
- Land survey, soil testing, architecture and construction

Verified RealEstate
3/350/2 Mettukuppam,
OMR Thoraipakkam,
Chennai 600 097, India
hello@verified.realestate
+91 9996 12 9996

Prepared from the registers named on the page each finding sits on. Where a register could not be read, this document says so in its place rather than leaving the gap to be read as a clean result.