

PP

APPROVAL RECORD

Planning Permission

Salamangalam
Kancheepuram district, Tamil Nadu


APPROVAL TYPE
Building Plan

ISSUING AUTHORITY
Rural Panchayat


PURPOSE
Residential

The approval as the planning authority issued it, reproduced in full behind this page.


An approval speaks to what was sanctioned, not to what was built. Completion is a separate record.

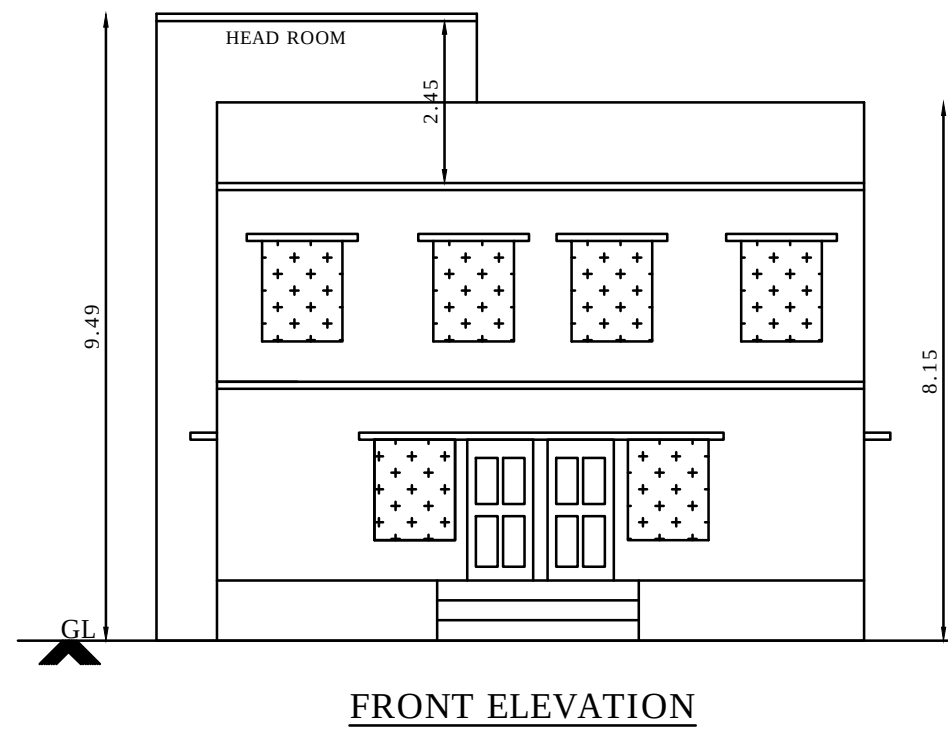


FRONT ELEVATION

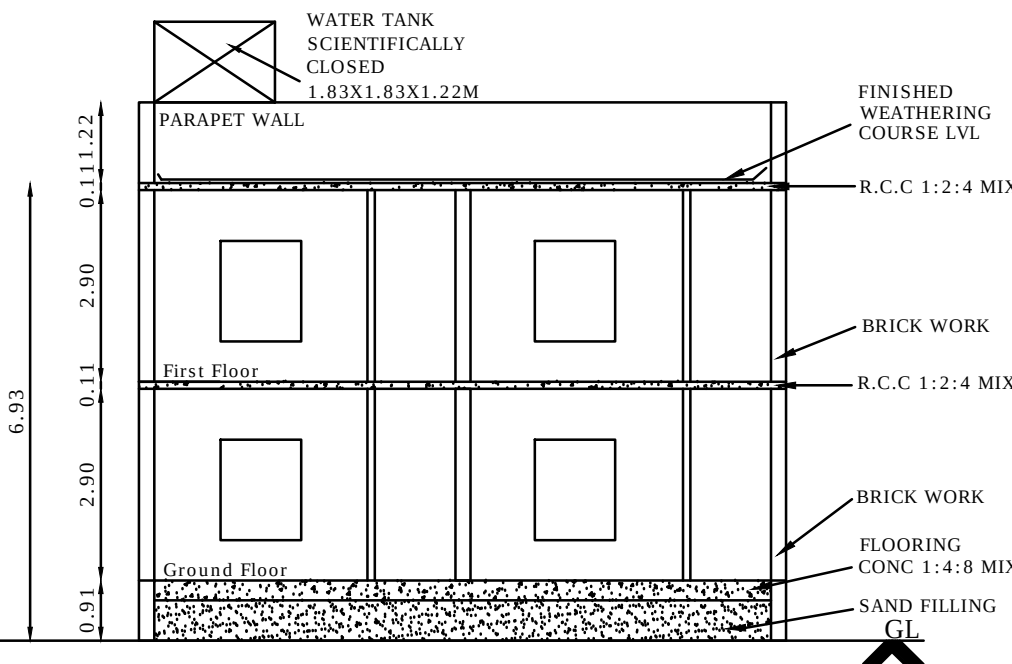


SECTION "A-A"

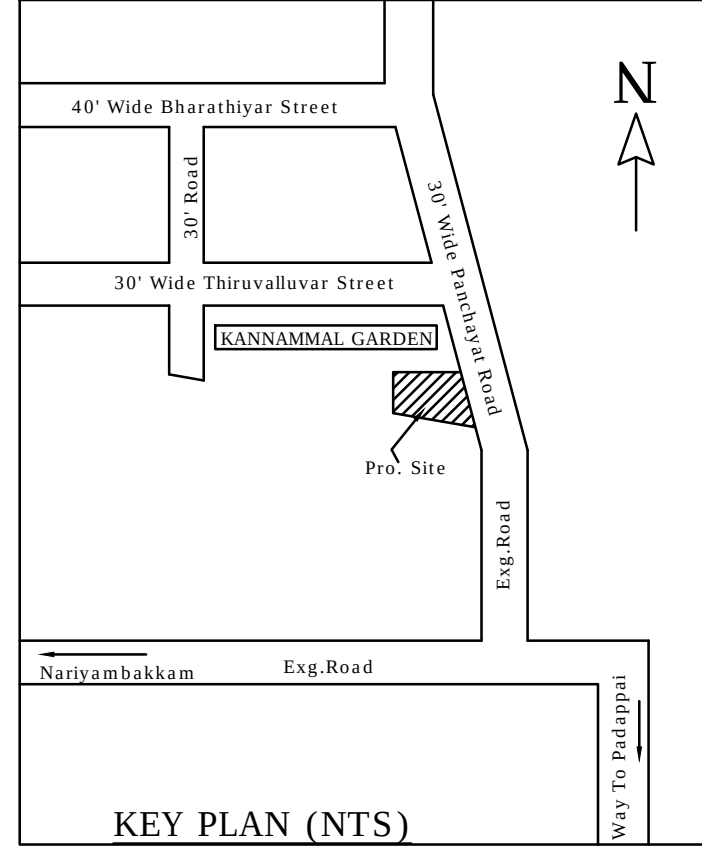


KEY PLAN (NTS)

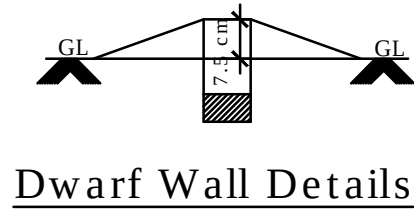


Dwarf Wall Details

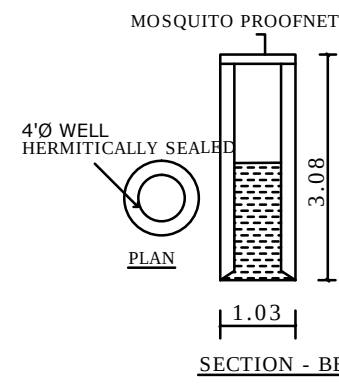


SECTION - BB

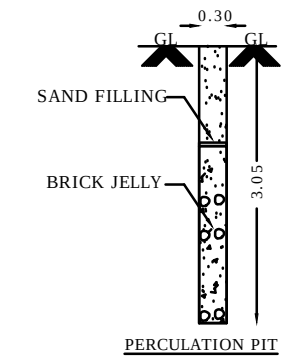


PERCOLATION PIT

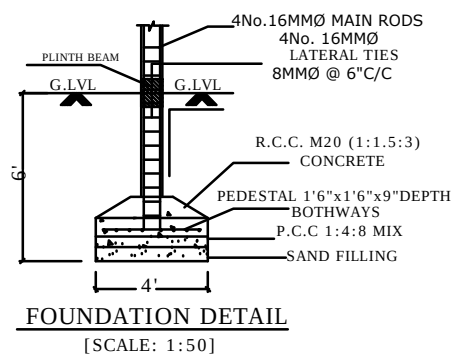


FOUNDATION DETAIL (SCALE: 1:50)

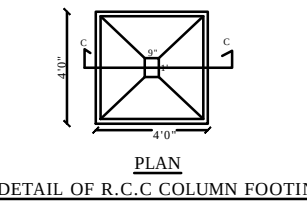


DETAIL OF R.C.C. COLUMN FOOTING

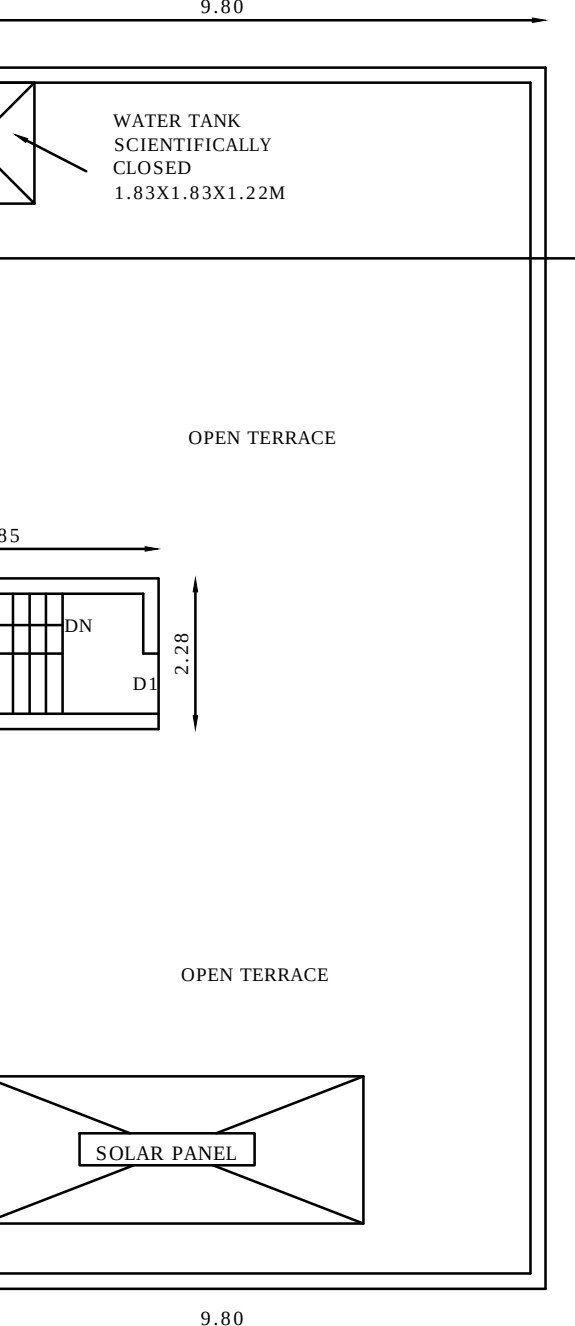


TERRACE FLOOR PLAN

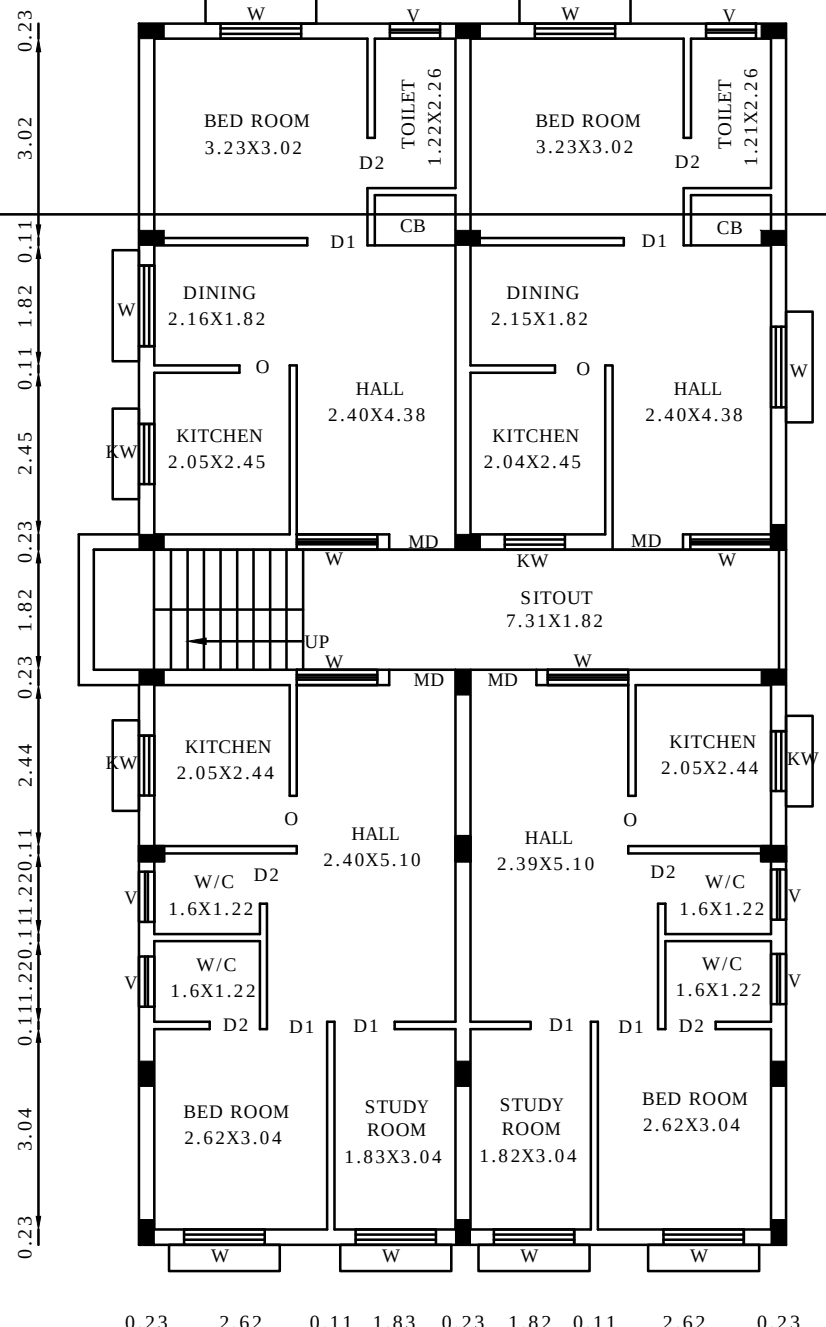


PRO.FIRST FLOOR PLAN

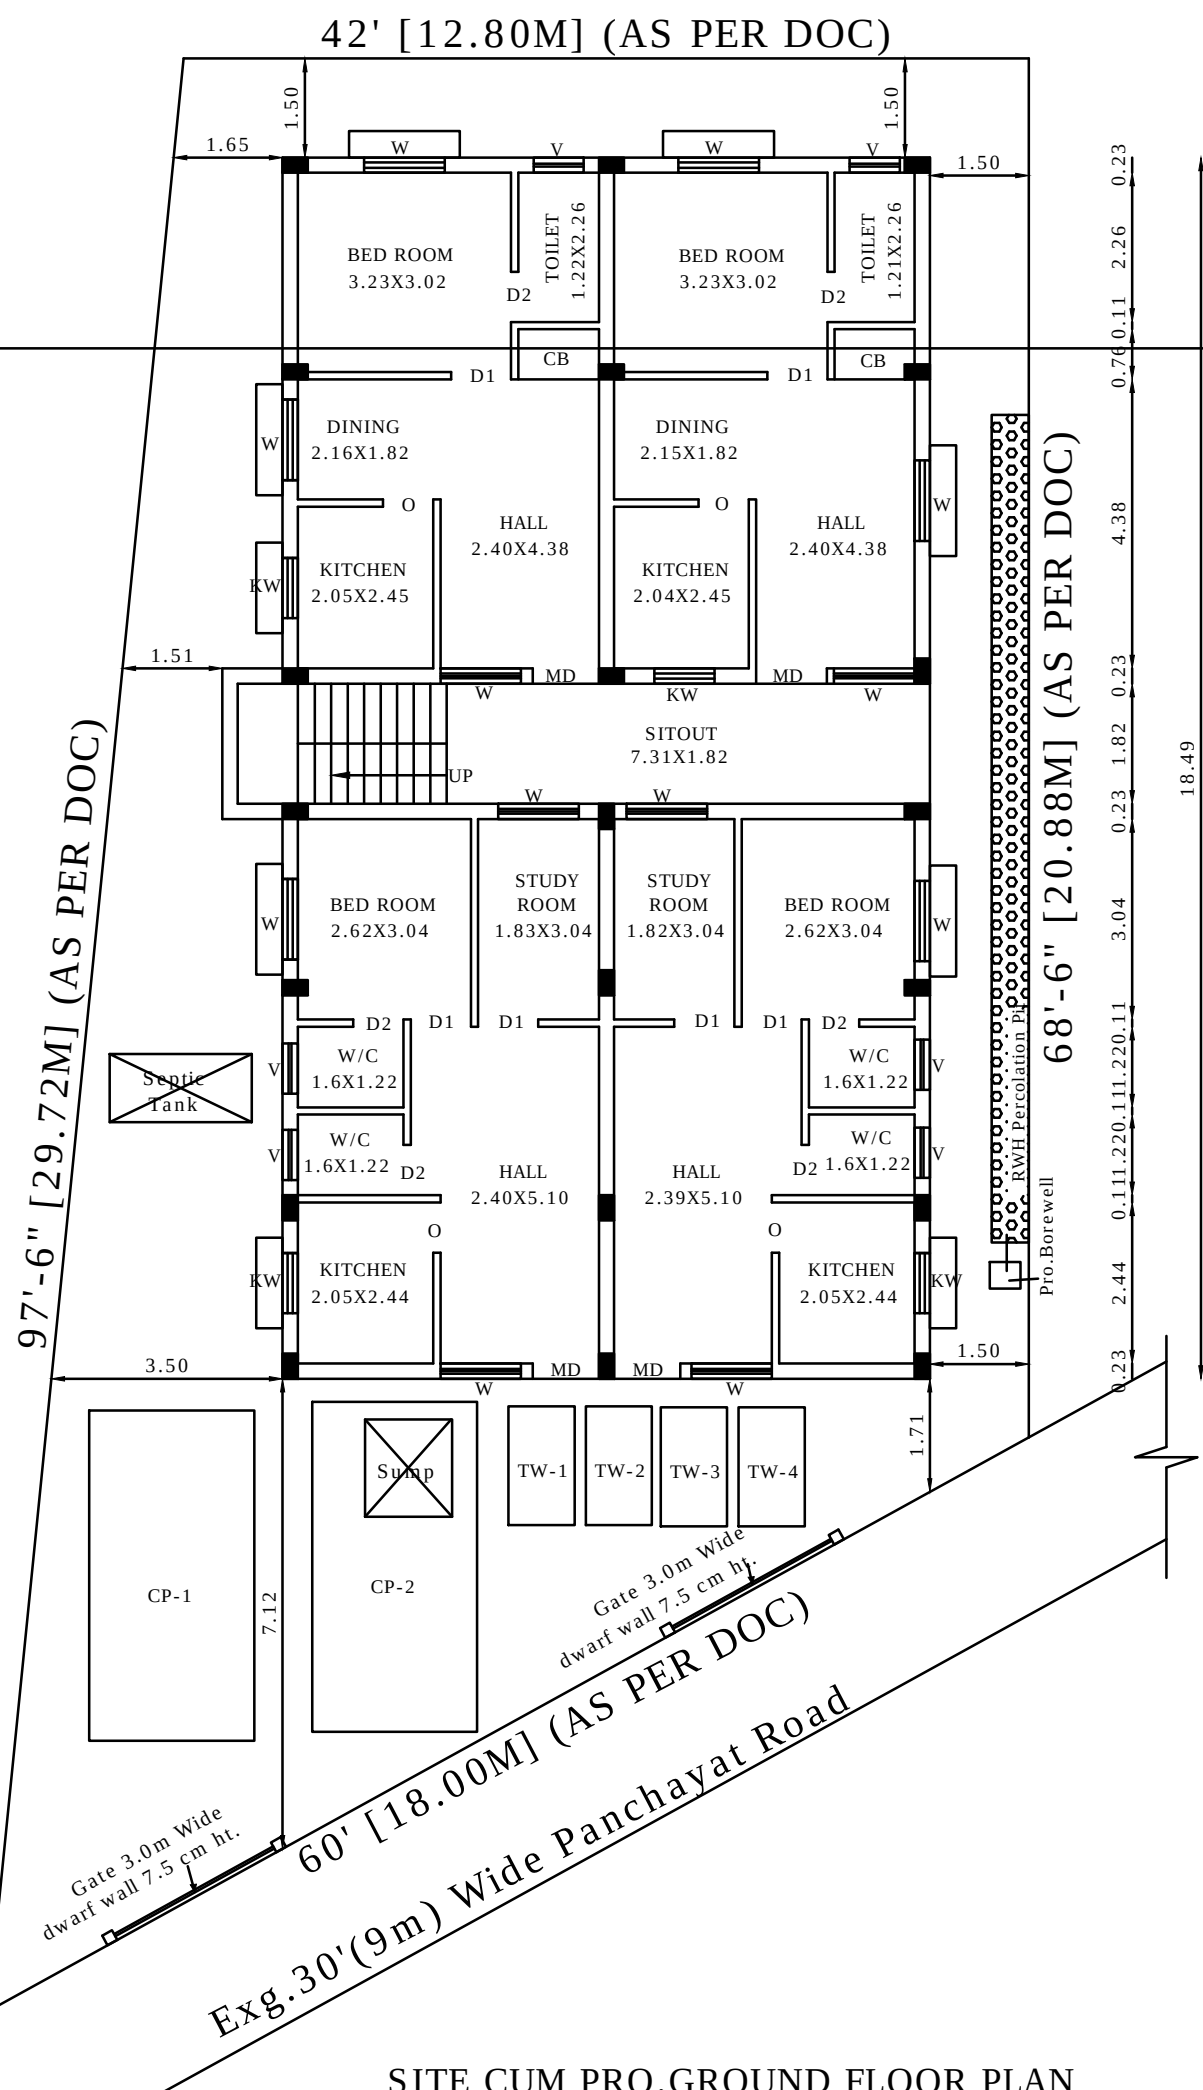

SITE CUM PRO.GROUND FLOOR PLAN

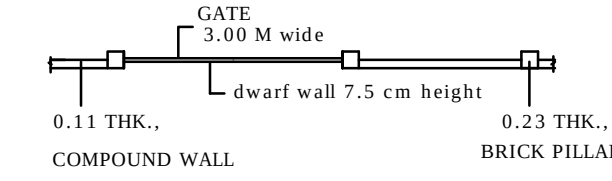


COMPOUND WALL PLAN

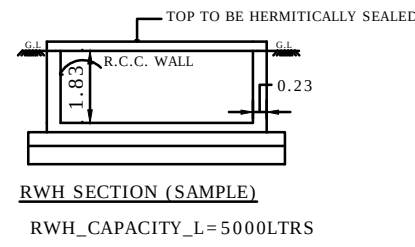


RWHP SECTION (SAMPLE)

RWHP_CAPACITY_L=5000LTRS

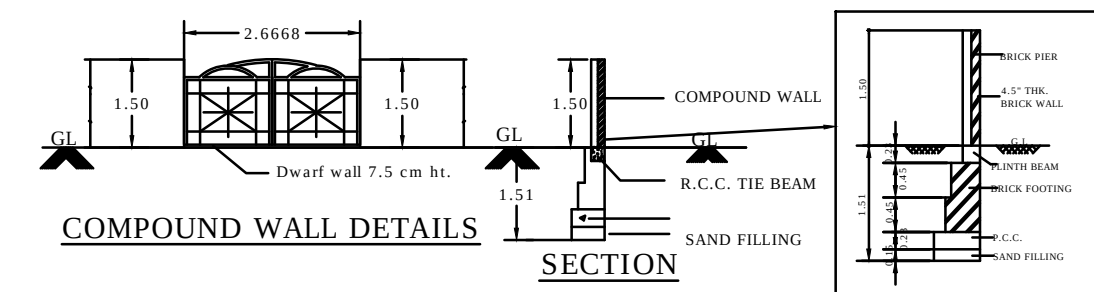


COMPOUND WALL DETAILS


SECTION

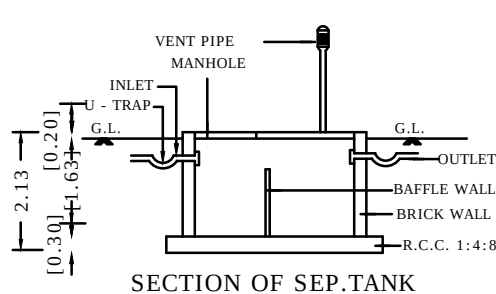


SECTION OF SEP.TANK

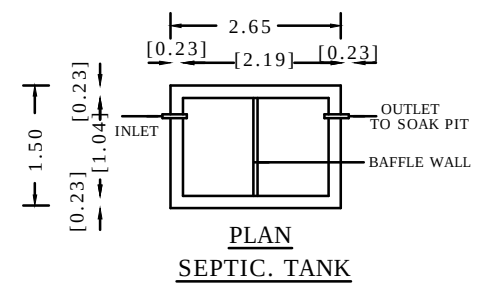


PLAN SEPTIC. TANK

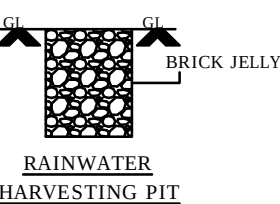


RAINWATER HARVESTING PIT

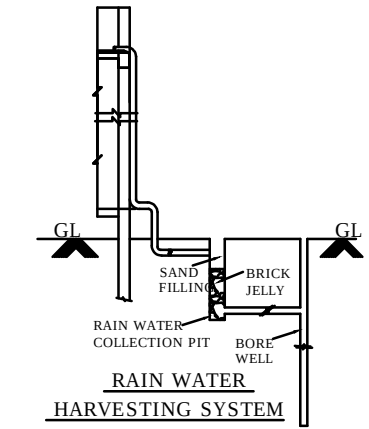

RAIN WATER HARVESTING SYSTEM

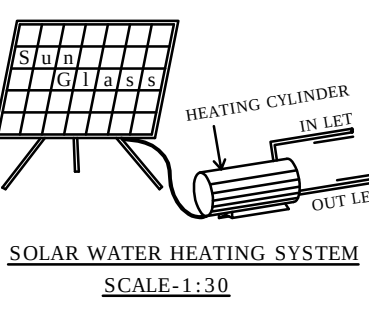

SOLAR WATER HEATING SYSTEM SCALE:1:30

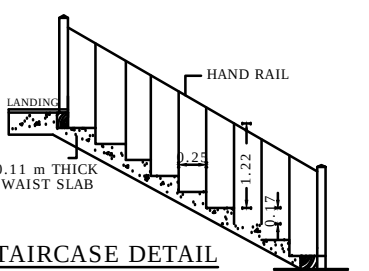

STAIRCASE DETAIL

PLAN SHOWING THE PROPOSED CONSTRUCTION OF
G+1 FLOOR RESIDENTIAL BUILDING WITH
8 DWELLING UNITS IN PLOT NO.1, "KANNAMMAL GARDEN"
AT S.NO.44/1 AS PER PATTAN S.NO.44/64 OF
SALAMANGALAM VILLAGE AND PANCHAYAT,
KUNDRATHUR TALUK, KANCHEEPURAM DISTRICT,
KUNDRATHUR PANCHAYAT UNION AT PADAPPAL.

SCALE 1:100

EXTENT IN	SQFT	SQMT
PLOT AREA [AS PER DOC]	4233.00	393.26
PLOT AREA [AS PER PATTAN]		393.00
SUPER IMPOSED PLOT AREA		353.82
PLINTH AREA OF GROUND FLOOR	1973.24	183.32
PLINTH AREA OF FIRST FLOOR	1973.24	183.32
TOTAL AREA	3946.48	366.64
F.S.I - 1.036	COVERAGE - 51.81%	

NON F.S.I AREA DETAILS

HEAD ROOM AREA	119.05	11.06
----------------	--------	-------

JOINERIES

MAIN DOOR	MD	1.00 X 2.13
DOOR	D1	0.91 X 2.13
DOOR	D2	0.76 X 2.13
KITCHEN OPEN	O	0.76 X 2.13
WINDOW	W	1.22 X 1.52
KITCHEN WINDOW	KW	0.91 X 1.52
VENTILATOR	V	0.76 X 0.76

COLOUR INDEX	STAIRCASE DETAILS
PROPOSED	WIDTH - 0.91
ROAD	RISER - 0.17
BOUNDARY	TREAD - 0.25

LAYOUT APPROVED BY D.T.C.P

D.T.C.P APPROVED NO.326/2008

m. Day

OWNER : DAYALAN M

Er.B.MAGESWARII B.Tech.,M.Sc., (REV)

CONSULTING CIVIL ENGINEER

REGISTERED ENGINEER

CMDA Regn.No. RE/Gr-III/19/04/153

DDTCP Regn.No. CGLDIST/RE/Gr-II/2025/03/002

Tambram Municipality Regn.No. 009/LS/2019/00011

SHOP No. 17, MUNICIPAL BUILDING,

SHANMUGAM ROAD, W.TAMBARAM,

CHENNAI - 600 045.

CELL : 98841 96263, 9884383201.

REGISTERED ENGINEER :



Eight ways to know a piece of land before you pay for it.

This report covers one part of the picture. These cover the rest, drawn from the same government records, for any property in Tamil Nadu.

LandLens One

Ask anything about a property and get an answer grounded in live government records, with the sources shown.

[/landlens/one](#)



Verify My Land

Every record check run on one property and returned as a single report.

[/landlens/verify-my-land](#)



Legal Opinion

An advocate's written opinion on the title, built on the records we pull for it.

[/landlens](#)



One Map

Every layer on one map: the parcel, its boundary, zoning, water bodies and what sits around it.

[/landlens/one/map](#)



PriceMap

What land actually changed hands for around this plot, taken from the registered deeds.

[/landlens/pricemap](#)



Build Scope

What you are allowed to build here: floor space, height, coverage and setbacks.

[/landlens/build-scope](#)



Property Tracker

Watch a property and hear about it when something new is registered against it.

[/landlens/property-tracker](#)



Deal Room

Run the transaction in one place: documents, stamping, signatures and the parties.

[/landlens/deal-room](#)



Twenty-four checks you can run yourself, at no cost.

Records and verification

The registers themselves, read for you.

Encumbrance Certificate

Patta and Chitta

Field Measurement Sketch

EC Analyzer

Bank charge check

Court case search

Seller background check

Approval check by survey

Zoning and land use

What the plan says can happen on this land.

Land use zone finder

CMDA land use check

Coastal regulation zone

Master plan check

Water bodies finder

Airport height clearance

Value and duty

What it is worth and what it costs to register.

Guideline value by street

Guideline value by survey

Stamp duty and registration fees

Capital gains

Floor space index

Area unit converter

Registers and directories

Who holds it, and which office keeps the record.

Find your registering office

Temple property check

Waqf property check

RERA register



Every free tool
/tools



Services we run
for you
/services



The LandLens
suite
/landlens/one



Every claim in this document traces back to a government record.

Legal opinions, due diligence and title verification

Building plan, layout and sub-division approvals

Completion and occupancy certificates, regularisation

Escrow, negotiation and NRI property management

Land survey, soil testing, architecture and construction

Verified RealEstate
3/350/2 Mettukuppam,
OMR Thoraipakkam,
Chennai 600 097, India
hello@verified.realestate
+91 9996 12 9996

Prepared from the registers named on the page each finding sits on. Where a register could not be read, this document says so in its place rather than leaving the gap to be read as a clean result.

