





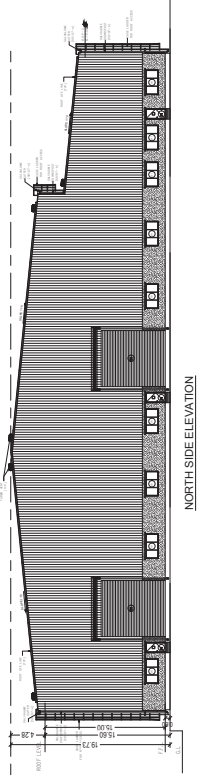


NORTH SIDE ELEVATION

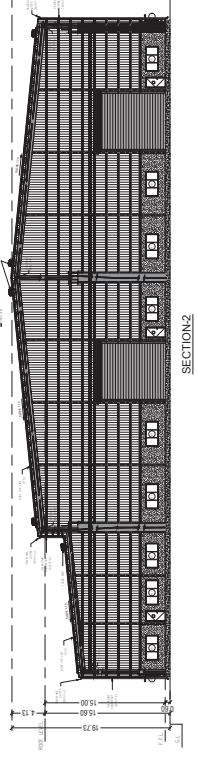

SECTION-2

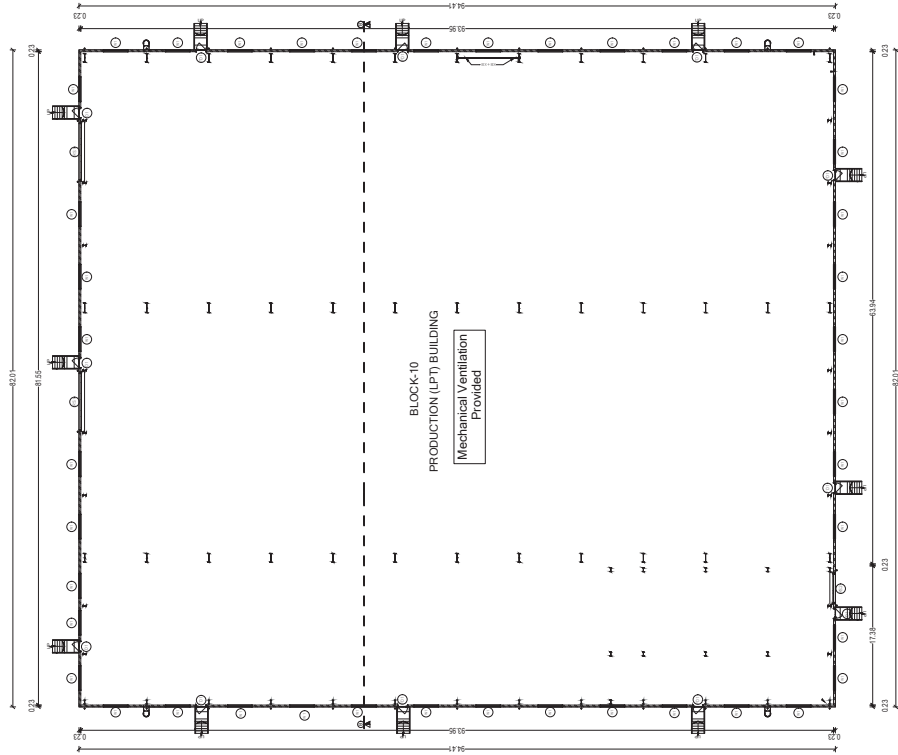

GROUND FLOOR PLAN

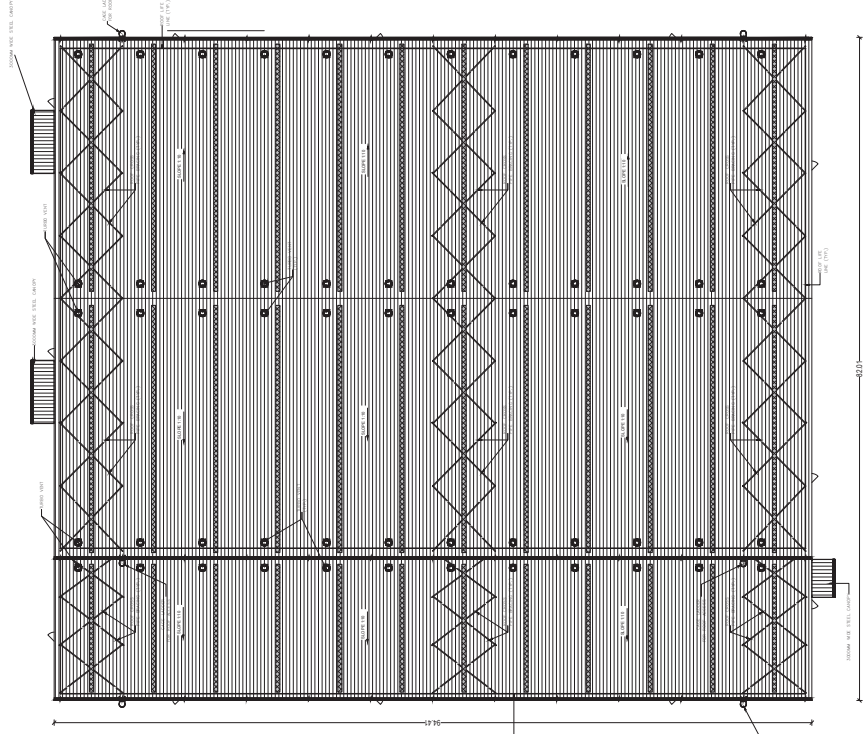

TERRACE FLOOR PLAN

Schedule of Joineries

RS	Rolling Shutter	4.50 X 5.00
D	Door	200 X 2.40
FD	Fire Door	1.20 X 2.40
W1	Window	244 X 1.50

STRUCTURAL ENGINEER :





APPLICANT :



DRAWING TITLE :
BLOCK - 10
PRODUCTION (LPT) BUILDING - FLOOR PLANS
SECTION & ELEVATION

SCALE - 1/300

SHEET NO - 03 / 07

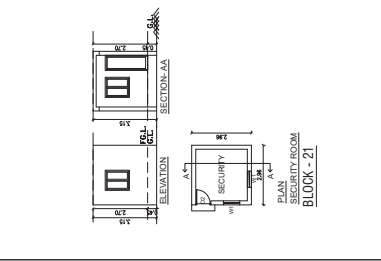


STRUCTURAL ENGINEER:


ARCHITECT: _____

APPLICANT : _____

TERRACE FLOOR PLAN

BLOCK - 11 & 21
CABIN-2 & LOCKER ROOM
& SECURITY - 3

SCALE - 1:100	SHEET NO - 04 / 07
---------------	--------------------

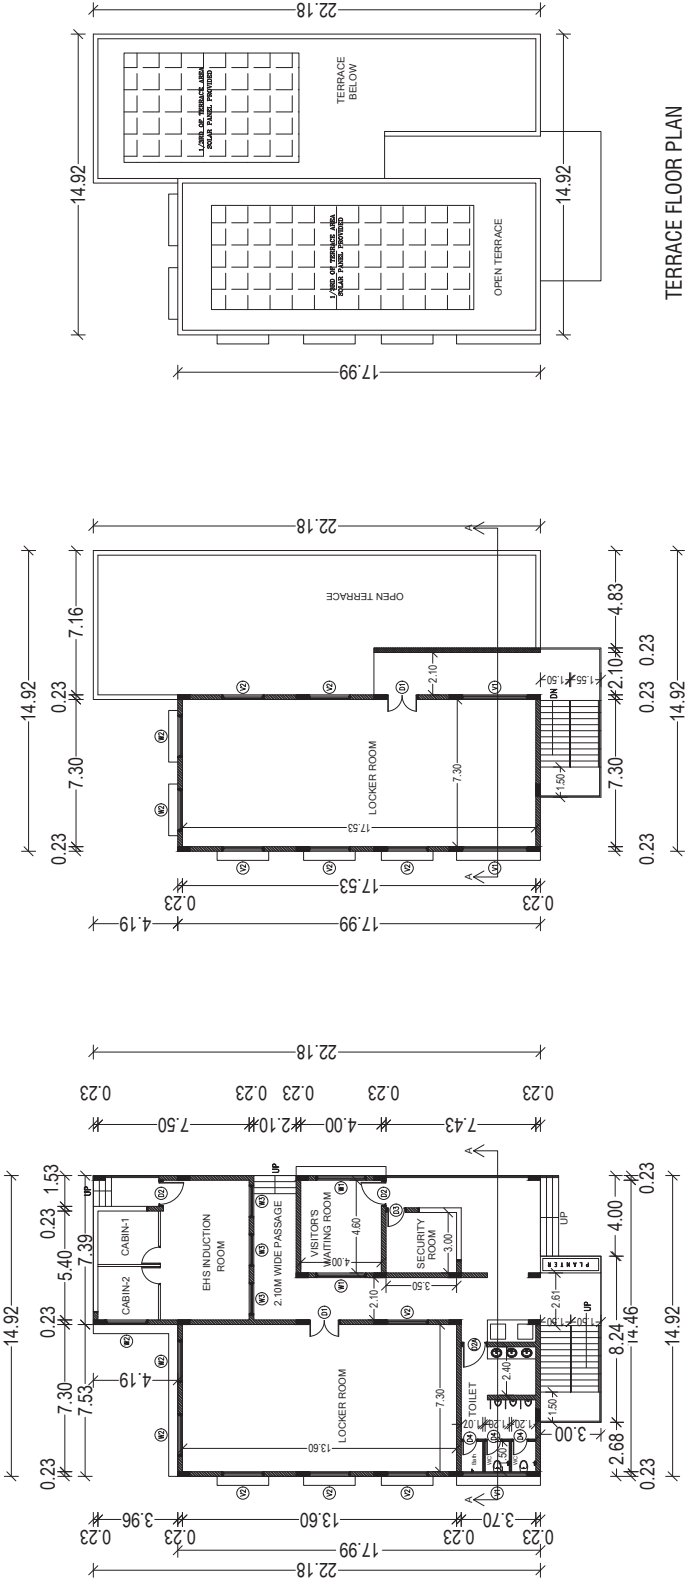





GROUND FLOOR PLAN

BLOCK - 11





FIRST FLOOR PLAN

TERRACE FLOOR PLAN




PLAN SHOWING THE EXPANSION & ADDITIONAL ORANGE CATEGORY INDUSTRIAL BUILDINGS FOR M/s. INDO TECH TRANSFORMERS LIMITED (POWER TRANSFORMER MANUFACTURING UNIT) IN S.F. NO.163/20; 160/1A, 1B, 2A, 2B, 167/1A, 2, 3, 168; 169/1, 2, 3B, 3C, 4B, 5A, 5B; 160/1, 2, 3; 161; 162; 163/1A, 1B, 2, 3; 164/1A, 1B, 2B, 2B2, 4A, 4B; 165/1, 2, 3; 166/1, 2B, 3, 5; 171/1A1, 1A2, 1A3, 2; 203/1A, 205/1A, 1B, 1C, 2, 4; 206; 209/1; 210/1, 2, 3A, 3B; OF ILUVAPATTU VILLAGE & PANCHAYAT, KANCHIPURAM TALUK & DISTRICT

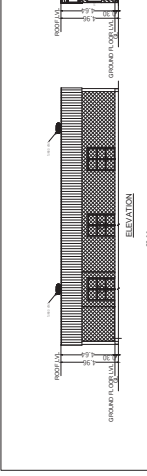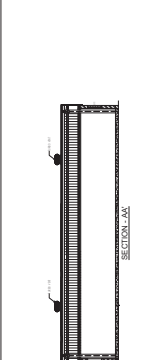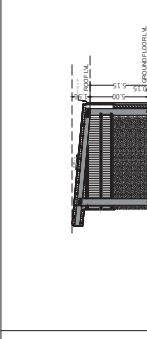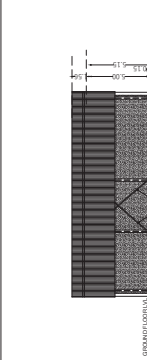





STRUCTURAL ENGINEER :

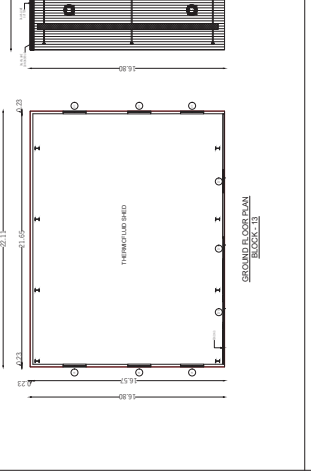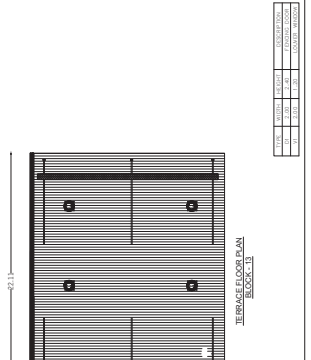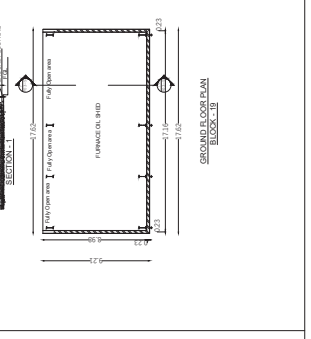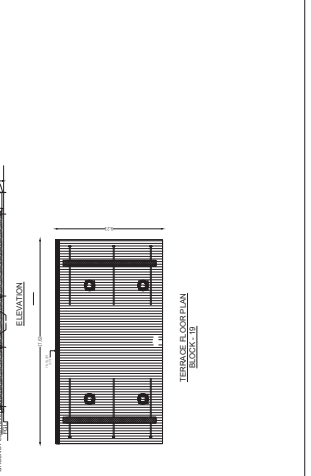





ARCHITECT :

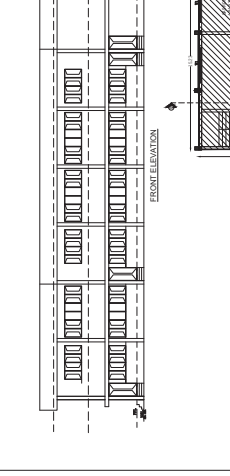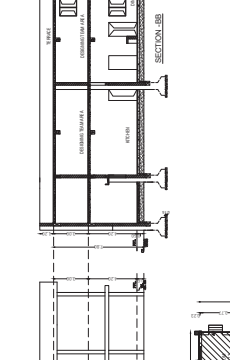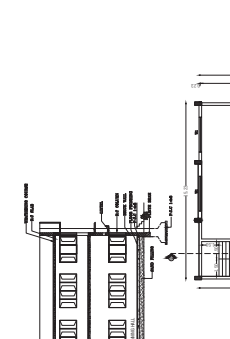





APPLICANT :

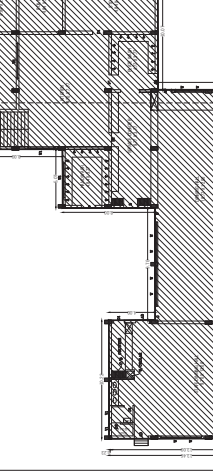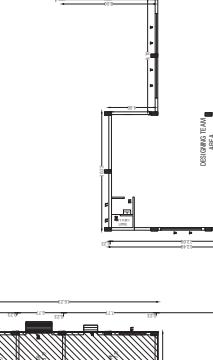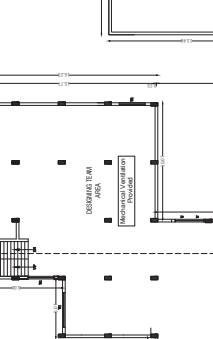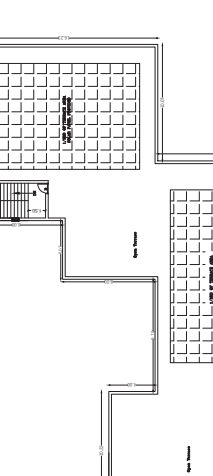

DRAWING TITLE :

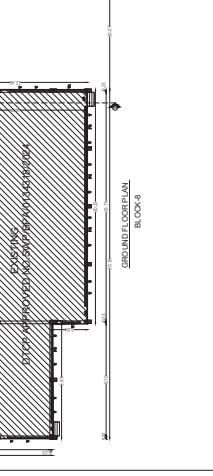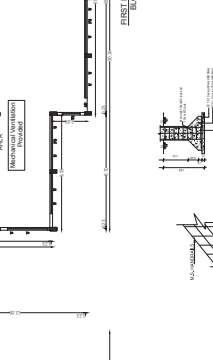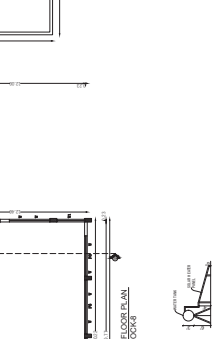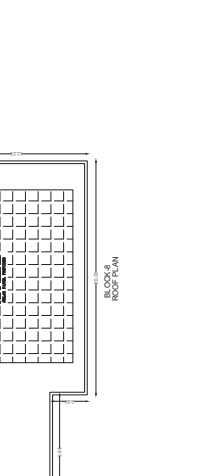

SCALE - 1:100

 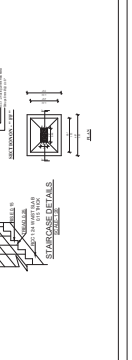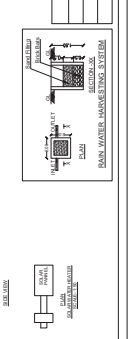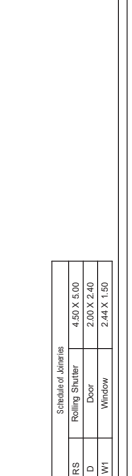

B. SUDHAKAR, M.E. (Structural)
Registered Structural Engineer
Certificate No. 50506-102122004
G.H. Mills Post, Coimbatore-641009
Cell: 98688 52265



D	Door	2.00 X 2.40	
WT	Window	2.44 X 1.50	

