

PP

APPROVAL RECORD

Planning Permission

Kancheepuram

Kancheepuram district, Tamil Nadu

APPROVAL TYPE

Building Plan

ISSUING AUTHORITY

DTCP

The approval as the planning authority issued it, reproduced in full behind this page.

An approval speaks to what was sanctioned, not to what was built. Completion is a separate record.

PLAN SHOWING THE PROPOSED CONSTRUCTION OF
INDUSTRIAL BUILDING FOR M/S SRI BALAMURUGAN
ENGINEERING ENTERPRISES, SURVEY NUMBER:208/2B,
METTUPALAYAM VILLAGE , SRIPERUMBUDUR TALUK,
KANCHEEPURAM DISTRICT - 602118.

TNPCB GREEN CATEGORY: 3066 - Light Engineering and Fabrication units with Painting

DRAWING TITLE:
SITE PLAN

BUILDING AREA STATEMENT	Sq m
TOTAL PLOT AREA AS PER DOCUMENT	3150.00
TOTAL PLOT AREA AS PER PATTa	3150.00

BUILDING AREA STATEMENT				
SL.NO	BUILDING NAME	FSI IN Sq m	NON FSI IN Sq m	TOTAL AREA IN Sq m
1.	FACTORY BUILDING -1			
	GROUND FLOOR	1140.00	-	1140.00
	MEZZANINE FLOOR	200.27	-	200.27
2.	SECURITY ROOM	-	6.25	6.25
3.	UG SUMP	-	13.14	13.14
4.	SEPTIC TANK	-	11.04	11.04
5.	TRANSFORMER YARD	-	25.00	25.00
	TOTAL	1,340.27	55.43	1,395.7

DESCRIPTION	CALCULATION	REQUIRED	PROPOSED
PLOT COVERAGE	$\frac{1140.00}{3150.00} \times 100$	75%	36.19%
FLOOR SPACE INDEX	$\frac{1340.27}{3150.00}$	1.5	0.42

PARKING AREA	LORRY WITH DIMENSION 3.5m x 10.0m CARS WITH DIMENSION 2.5m x 5.0m BIKES WITH DIMENSION 1.0m x 1.8m CYCLE WITH DIMENSION 1.0m x 1.8m
--------------	--

PARKING	REQUIRED	PROVIDED
LORRY PARKING	02	04
CAR PARKING	02	06
TWO WHEELER PARKING	13	15
CYCLE PARKING	13	15

1/8 VENTILATION PROVIDED

WORKERS DETAIL
FEMALE WORKERS : 5
MALE WORKERS : 10


	COLOUR INDEX	
	<i>BOUNDARY</i>	
	<i>PROPOSED</i>	
	<i>EXISTING ROAD</i>	
	<i>ROAD</i>	
	<i>EXISTING BUILDING</i>	
<i>SCALE 1:400</i>		<i>ALL DIMENSIONS ARE IN METRES</i>

OWNERS SIGNATURE

ARCHITECT/ENGINEER

STRUCTURAL ENGINEER













SITE ENGINEER

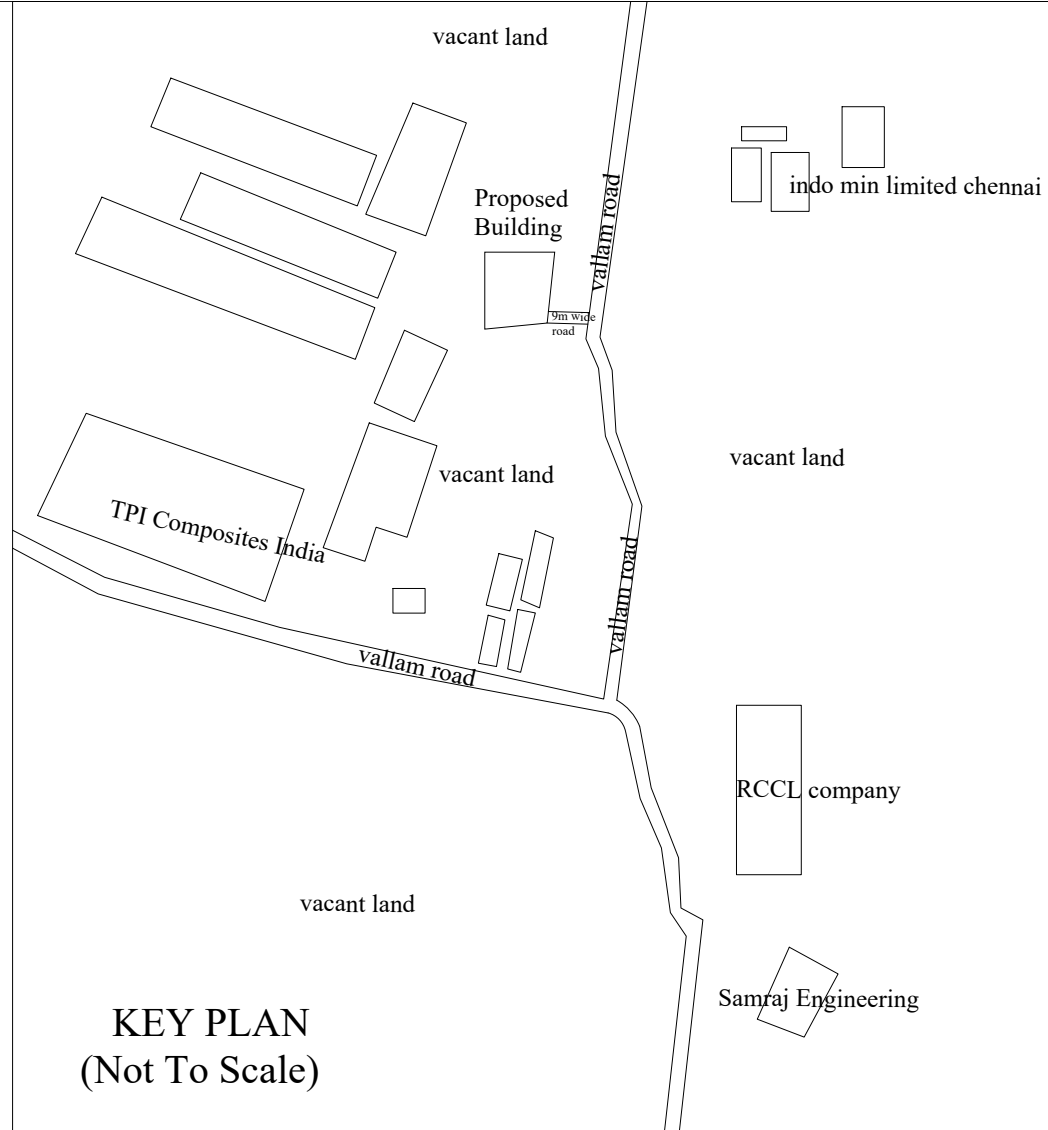

SANITATION REQUIREMENTS FOR FACTORIES		
MENS	REQUIRED	PROVIDED
WATER CLOSET (2 for 16-35 persons)	02 Nos	05 Nos
WOMENS	REQUIRED	PROVIDED
WATER CLOSET (1 for 1-12 persons)	02 Nos	04 Nos

LIST OF MACHINERY DETAILS		
MACHINERY DETAIL	HP	TOTAL HP
WELDING MACHINE	1 X 15	15 HP
LIGHTING LOAD	1 X 05	05 HP
TOTAL		20 HP

List of Machinery Details:
Welding Machine: 15 HP
Lighting Load: 5 HP
Total: 20 HP

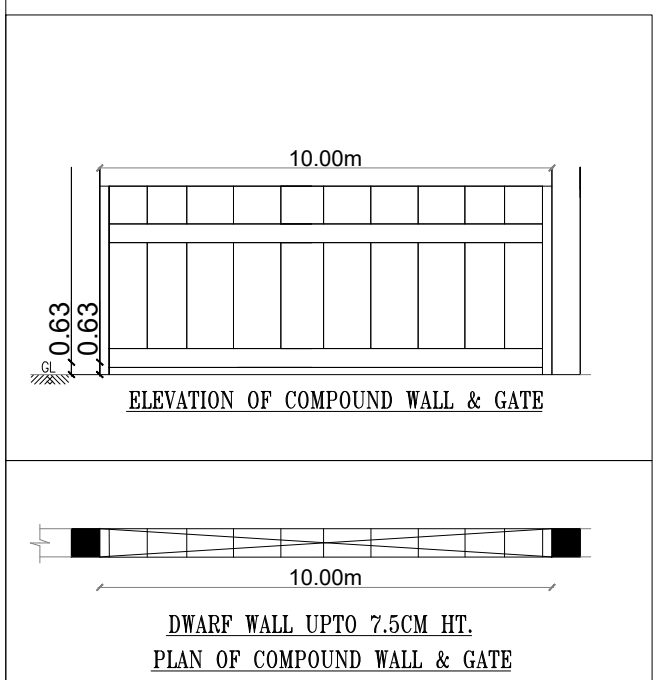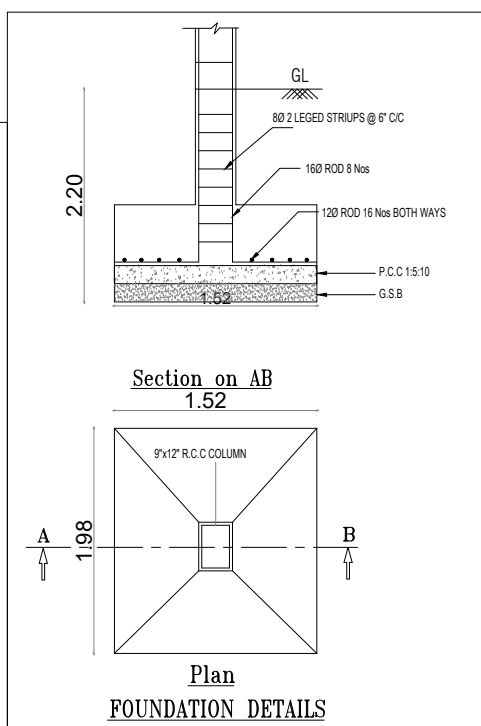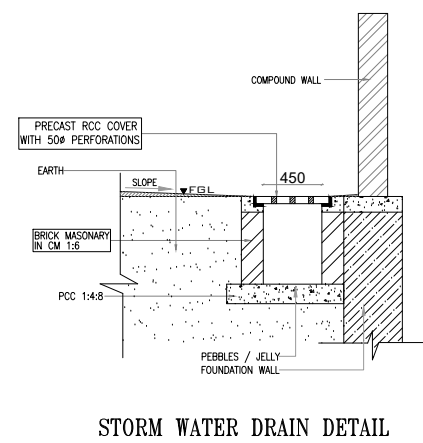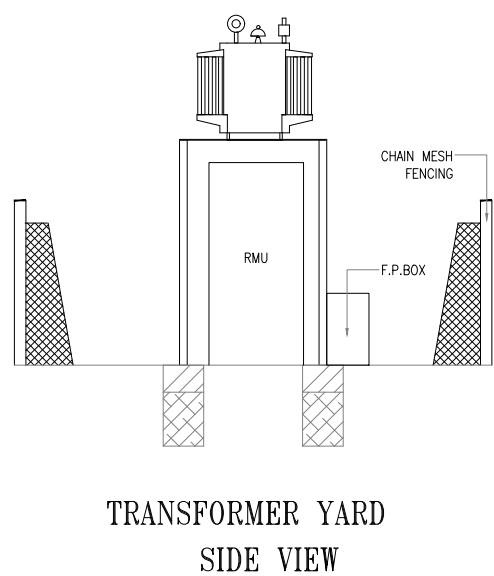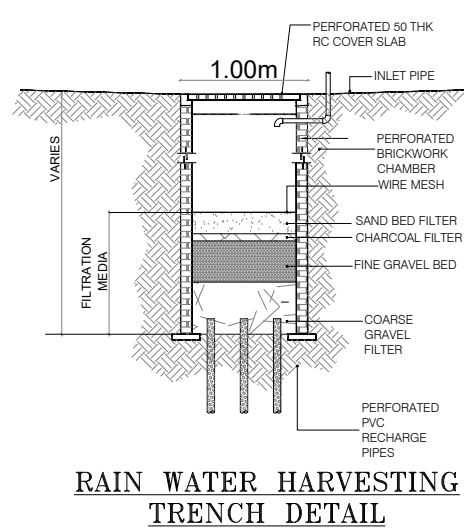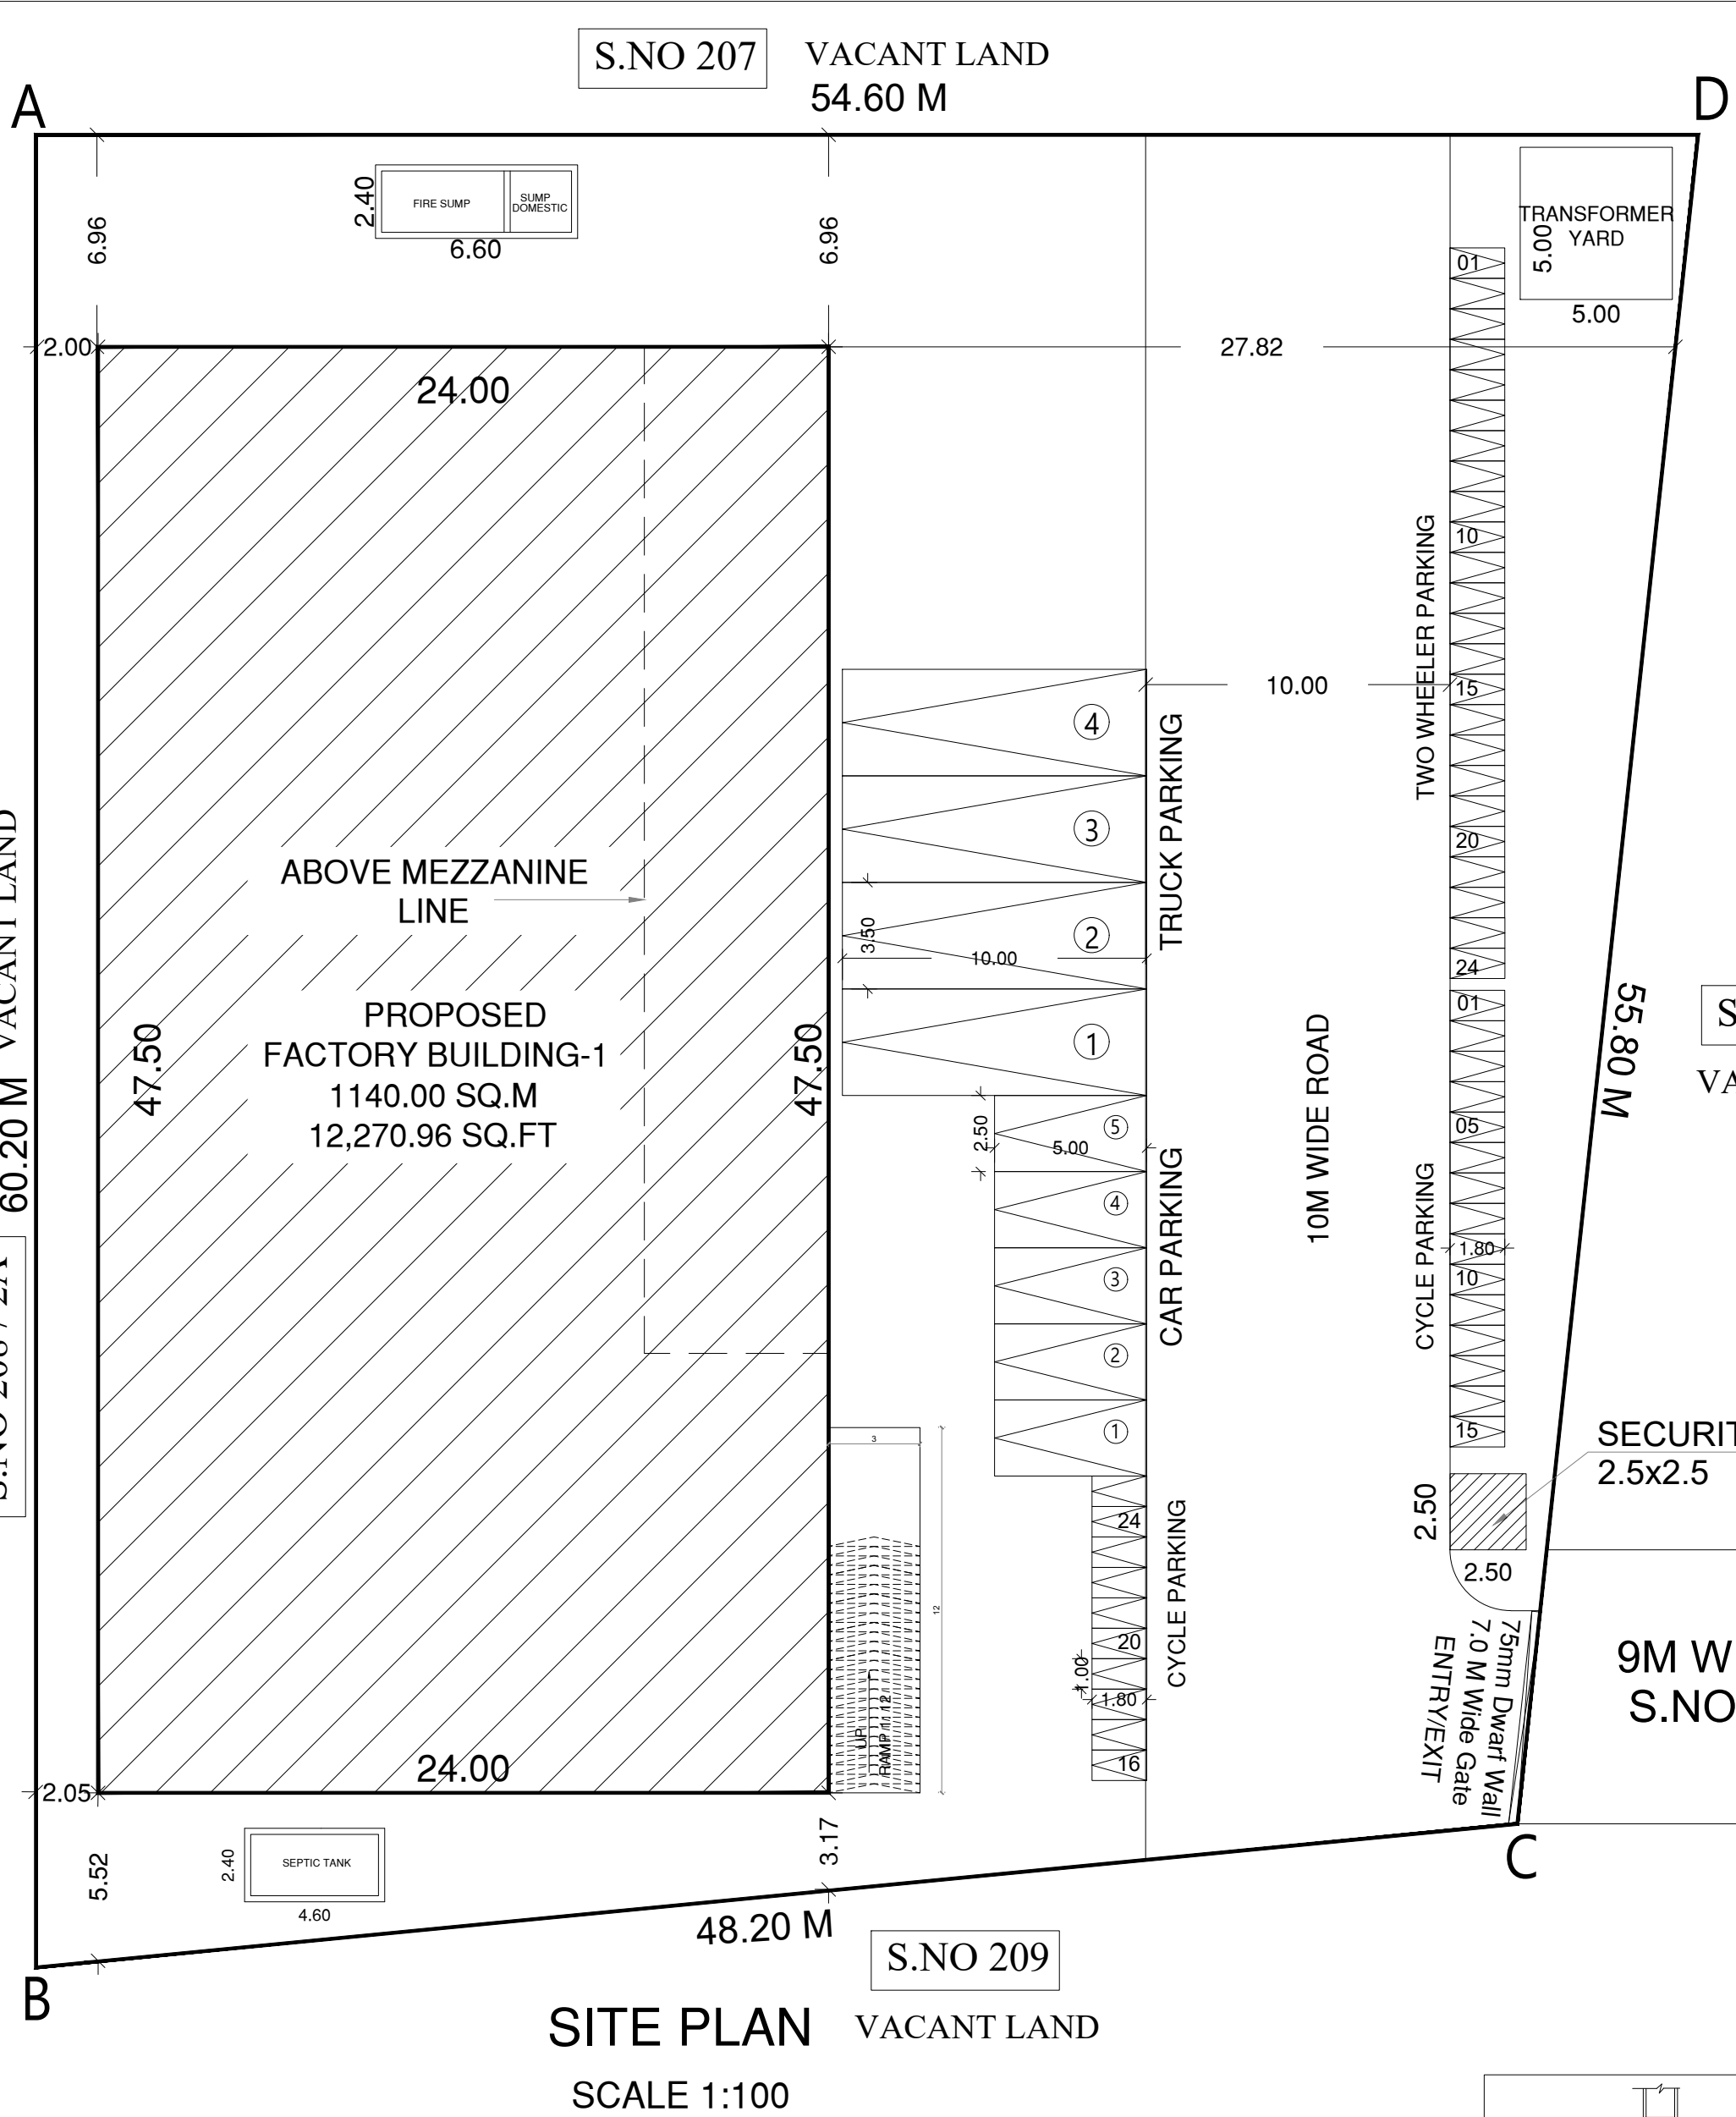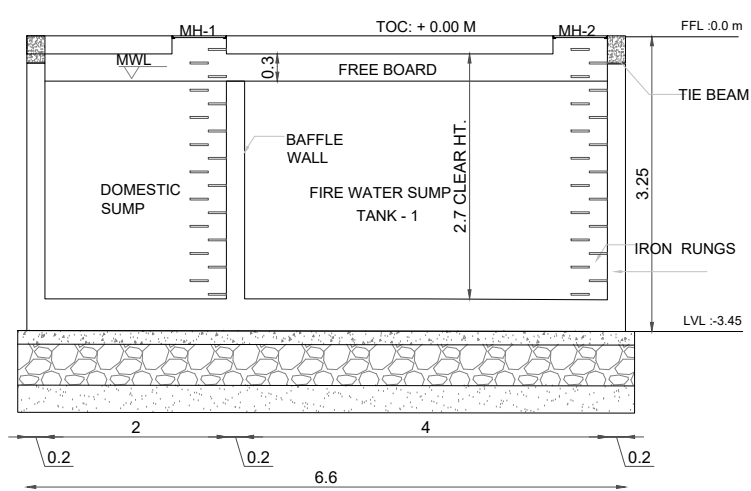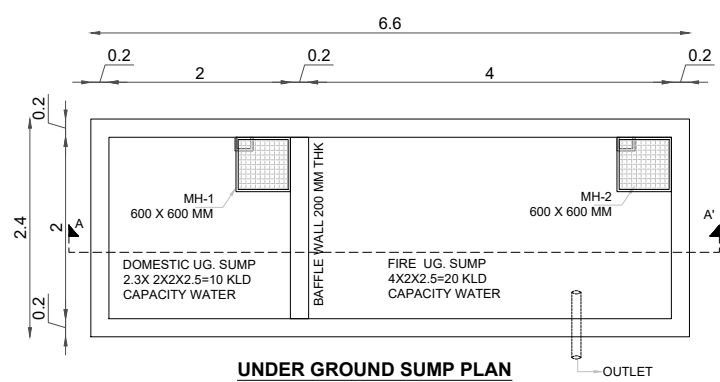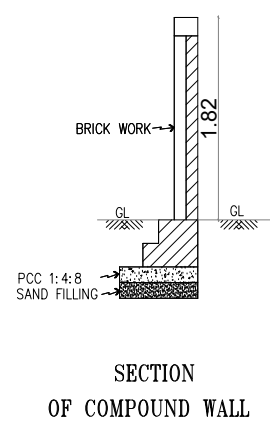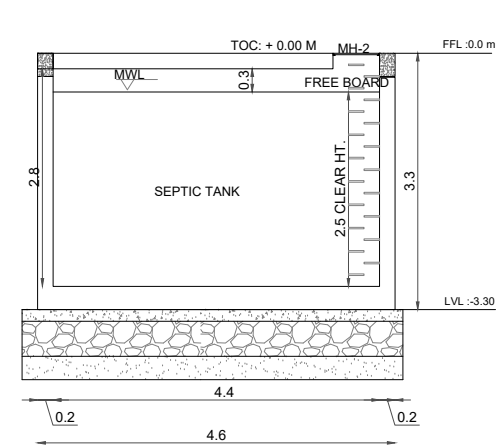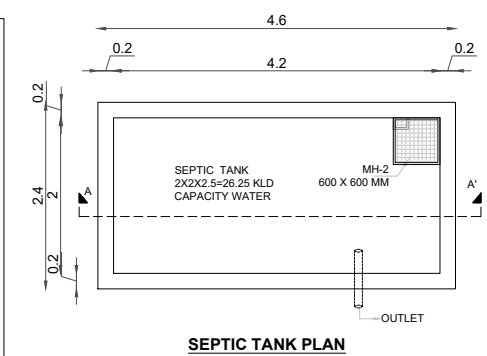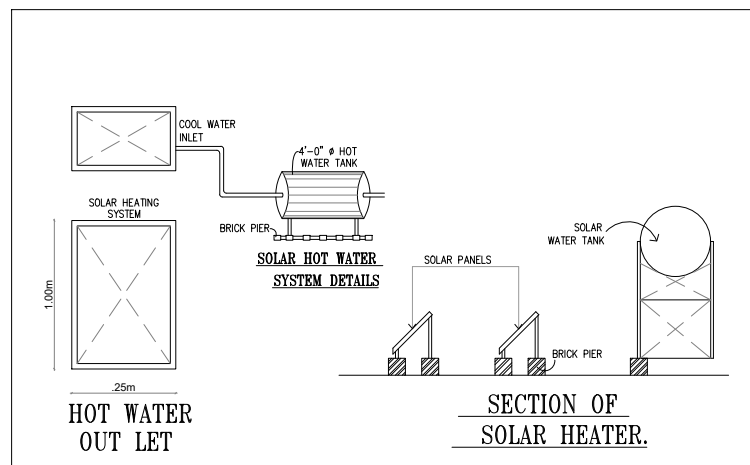

D. MUGUNDHAN, B.Arch., M.Plan
MEMBER COUNCIL OF ARCHITECTURE
CA/2008/43485
mugundh.chivakar@gmail.com

Er.S.RAMACHANDRAN, M.E, M.I.E.
Structural Engineer Gr-I
DTCP Reg. No DTCP/NAMAKKAL/RSE-1/001/2021
Res: 4/580 Muthalaipalli Thottam,
Valayakaranur, Komarapalayam-638183


A. AHAMED MEERAN, B.E.(CIVIL),
DTCP, RCE / TEN / JUL / 2021/003
630, North Mount Road,
TENKASI - 627 811.

Eight ways to know a piece of land before you pay for it.

This report covers one part of the picture. These cover the rest, drawn from the same government records, for any property in Tamil Nadu.

LandLens One

Ask anything about a property and get an answer grounded in live government records, with the sources shown.

[/landlens/one](#)



Verify My Land

Every record check run on one property and returned as a single report.

[/landlens/verify-my-land](#)



Legal Opinion

An advocate's written opinion on the title, built on the records we pull for it.

[/landlens](#)



One Map

Every layer on one map: the parcel, its boundary, zoning, water bodies and what sits around it.

[/landlens/one/map](#)



PriceMap

What land actually changed hands for around this plot, taken from the registered deeds.

[/landlens/pricemap](#)



Build Scope

What you are allowed to build here: floor space, height, coverage and setbacks.

[/landlens/build-scope](#)



Property Tracker

Watch a property and hear about it when something new is registered against it.

[/landlens/property-tracker](#)



Deal Room

Run the transaction in one place: documents, stamping, signatures and the parties.

[/landlens/deal-room](#)



Twenty-four checks you can run yourself, at no cost.

Records and verification

The registers themselves, read for you.

Encumbrance Certificate

Patta and Chitta

Field Measurement Sketch

EC Analyzer

Bank charge check

Court case search

Seller background check

Approval check by survey

Zoning and land use

What the plan says can happen on this land.

Land use zone finder

CMDA land use check

Coastal regulation zone

Master plan check

Water bodies finder

Airport height clearance

Value and duty

What it is worth and what it costs to register.

Guideline value by street

Guideline value by survey

Stamp duty and registration fees

Capital gains

Floor space index

Area unit converter

Registers and directories

Who holds it, and which office keeps the record.

Find your registering office

Temple property check

Waqf property check

RERA register



Every free tool
/tools



Services we run
for you
/services



The LandLens
suite
/landlens/one



Every claim in this document traces back to a government record.

Legal opinions, due diligence and title verification

Building plan, layout and sub-division approvals

Completion and occupancy certificates, regularisation

Escrow, negotiation and NRI property management

Land survey, soil testing, architecture and construction

Verified RealEstate
3/350/2 Mettukuppam,
OMR Thoraipakkam,
Chennai 600 097, India
hello@verified.realestate
+91 9996 12 9996

Prepared from the registers named on the page each finding sits on. Where a register could not be read, this document says so in its place rather than leaving the gap to be read as a clean result.

