

PP

APPROVAL RECORD

Planning Permission

Kancheepuram district, Tamil Nadu

APPROVAL TYPE

Building Plan


ISSUING AUTHORITY

Rural Panchayat


The approval as the planning authority issued it, reproduced in full behind this page.

An approval speaks to what was sanctioned, not to what was built. Completion is a separate record.


PLAN SHOWING THE PROPOSED NEW CONSTRUCTION OF A RESIDENTIAL BUILDING AT PLOT NO:480&481 SRI DEVI KARUMARIAMMAN NAGAR, NANDAMBAKKAM, CHENNAI. COMPRISED IN SURVEY NUMBER: 441, PATTI SURVEY NUMBER: 441/7 & 441/8, PATTI NUMBER: 2445 & 2446 OF NANDAMBAKKAM VILLAGE KUNDRATHUR PANCHAYAT UNION, KUNDRATHUR TALUK, KANCHEEPURAM DISTRICT.

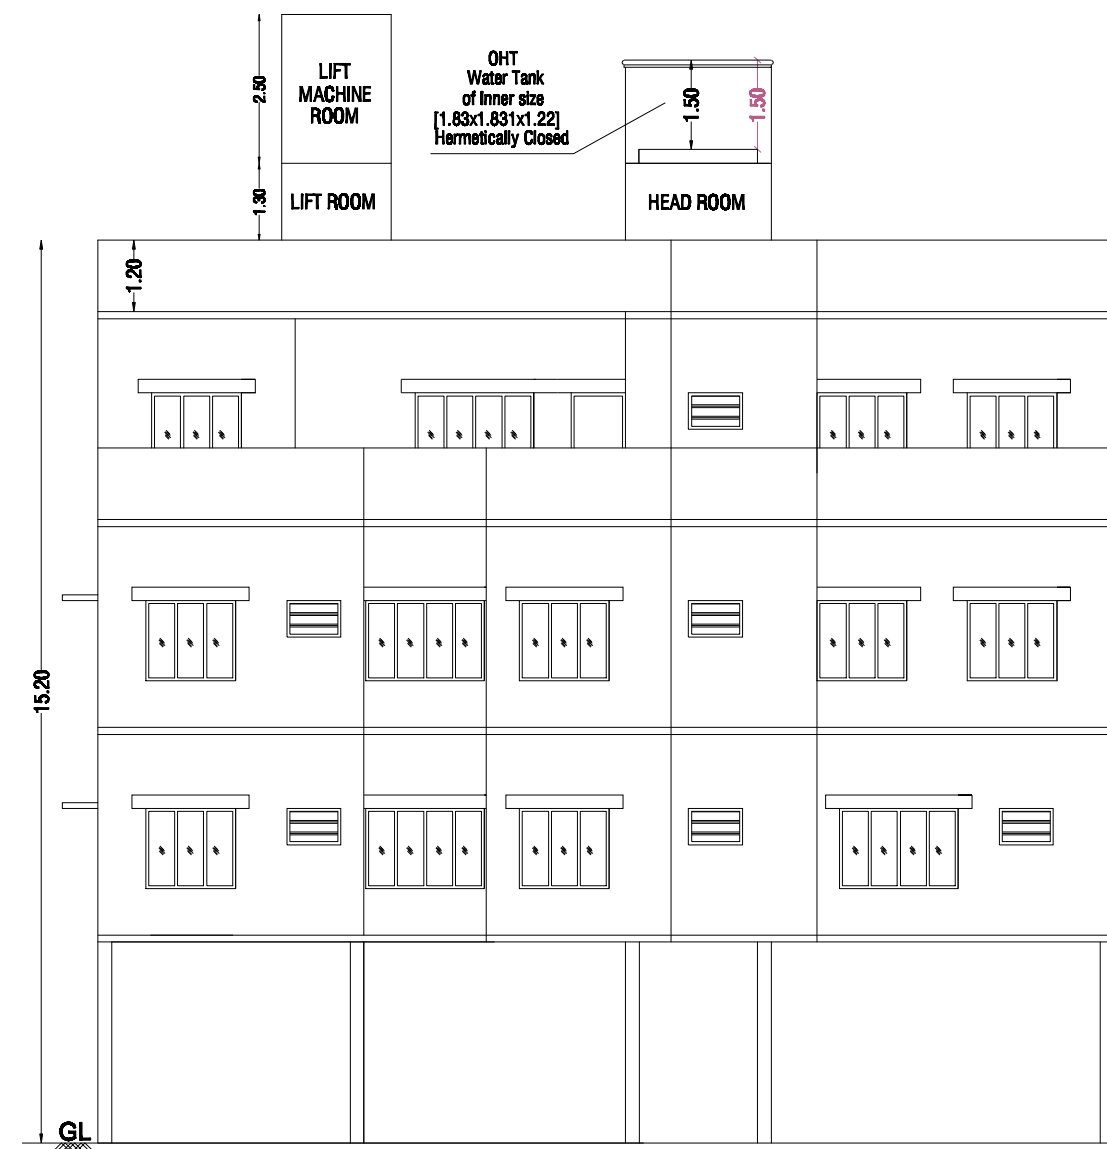

FRONT ELEVATION

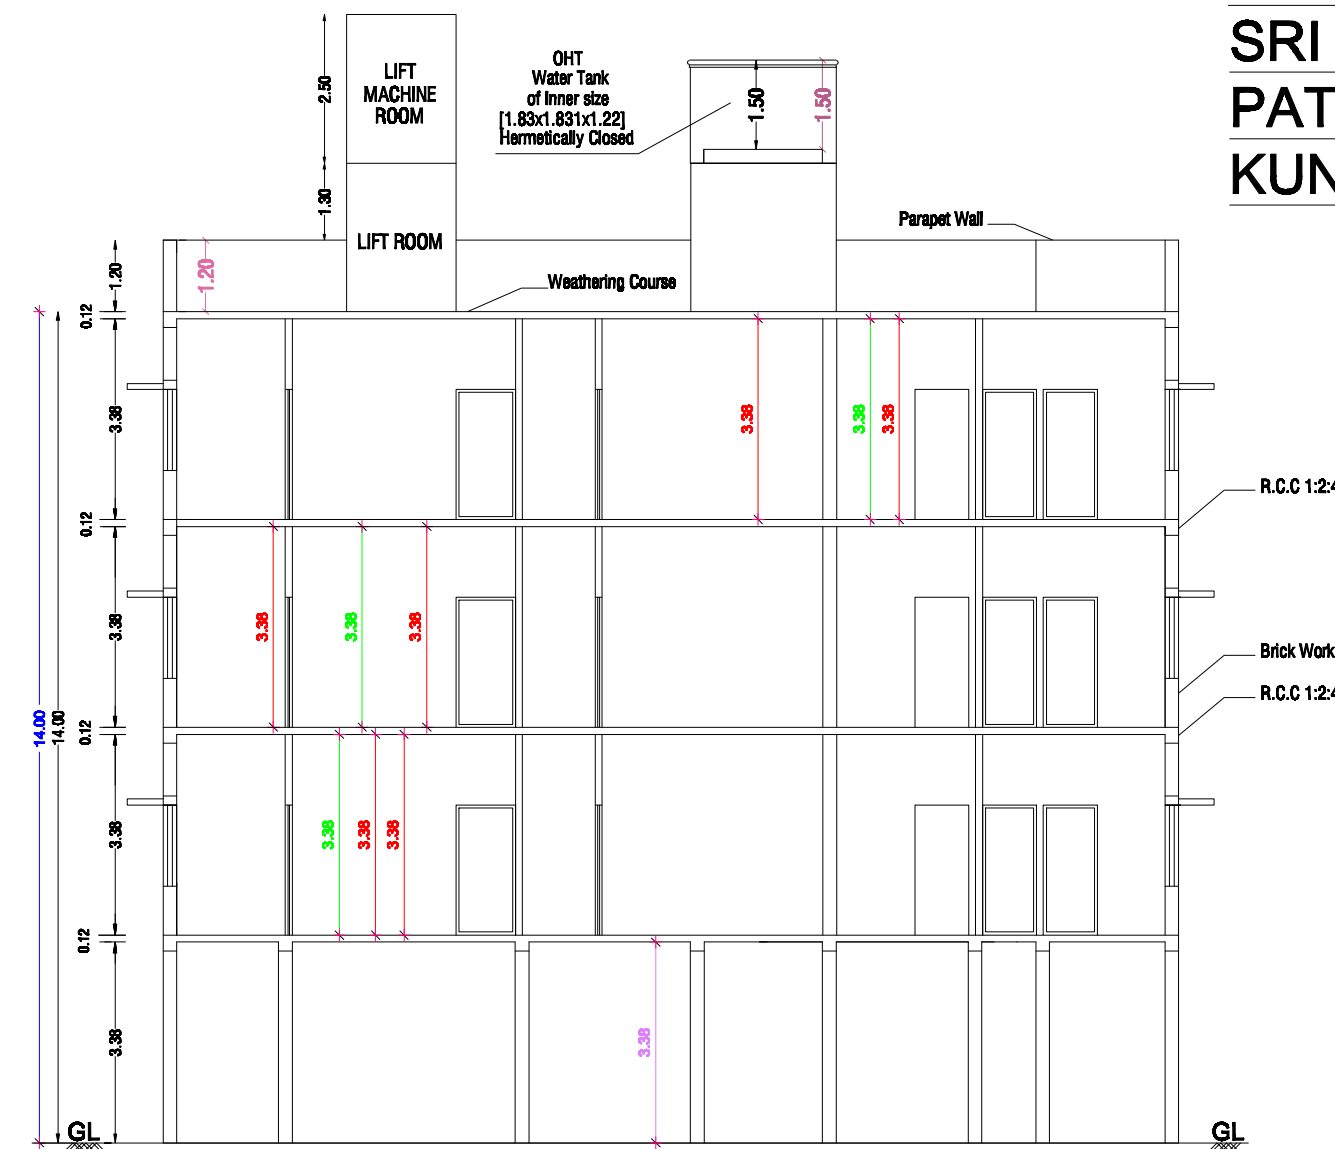


SECTION ON A-A

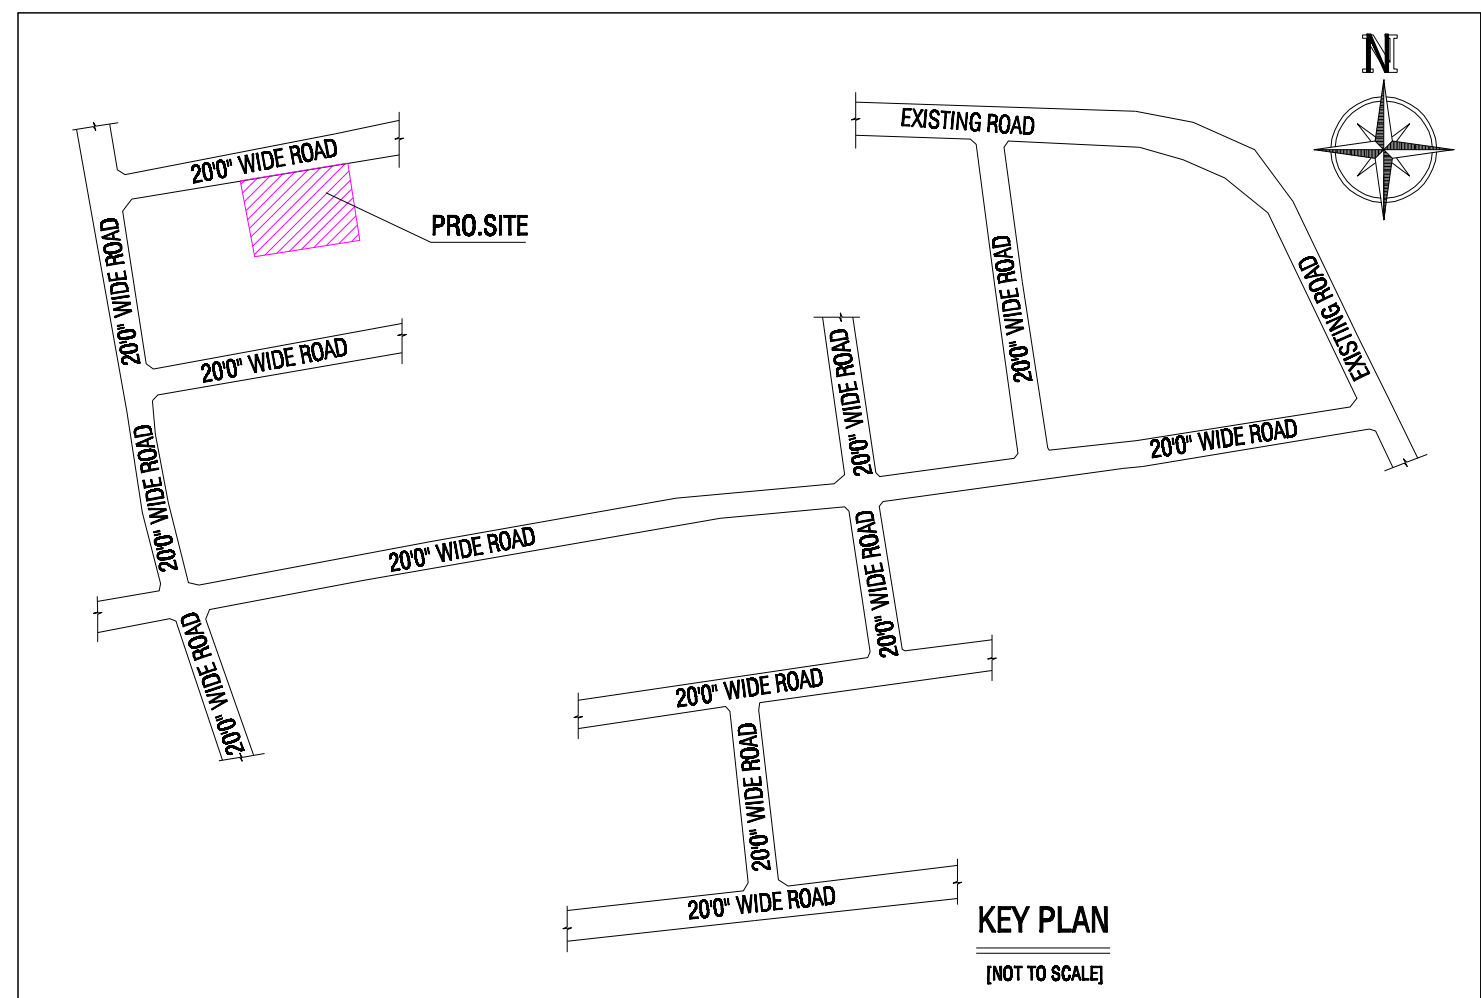


KEY PLAN

NOTE:
BEFORE LAYOUT ON 20-10-2016
G.O. (MS) NO.95
Housing and Urban Development [UD4(1)]
Department, Dated: 04 - 08 - 2023


JOINERY DETAILS		
MD	MAIN DOOR	1.00 x 2.13
D	DOOR	0.91 x 2.13
D1	DOOR	0.76 x 2.13
A/O	OPEN	0.91 x 2.13
W	WINDOW	1.52 x 1.37
W1	WINDOW	2.08 x 1.37
V	VENTILATOR	0.91 x 0.61

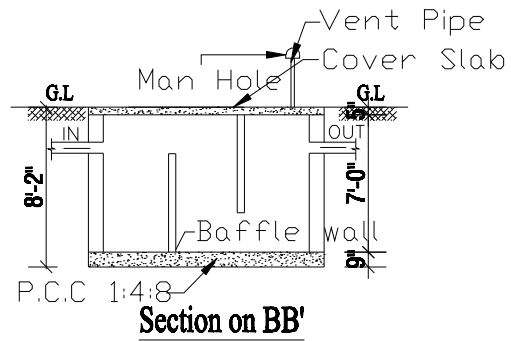


Section on BB'

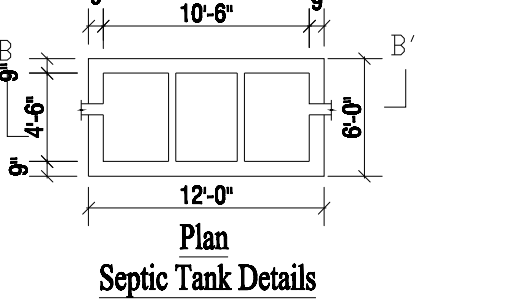


PLAN OF U.G. SUMP

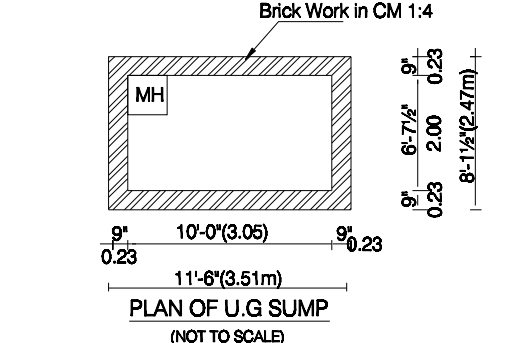


SECTION OF SUMP

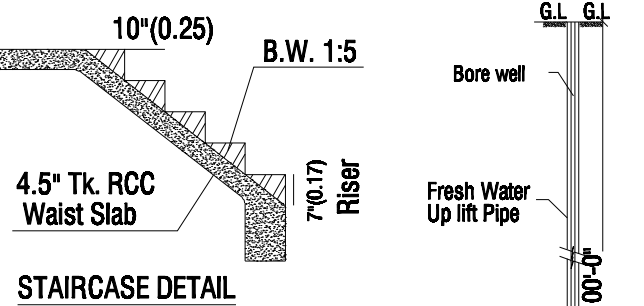


STAIRCASE DETAIL

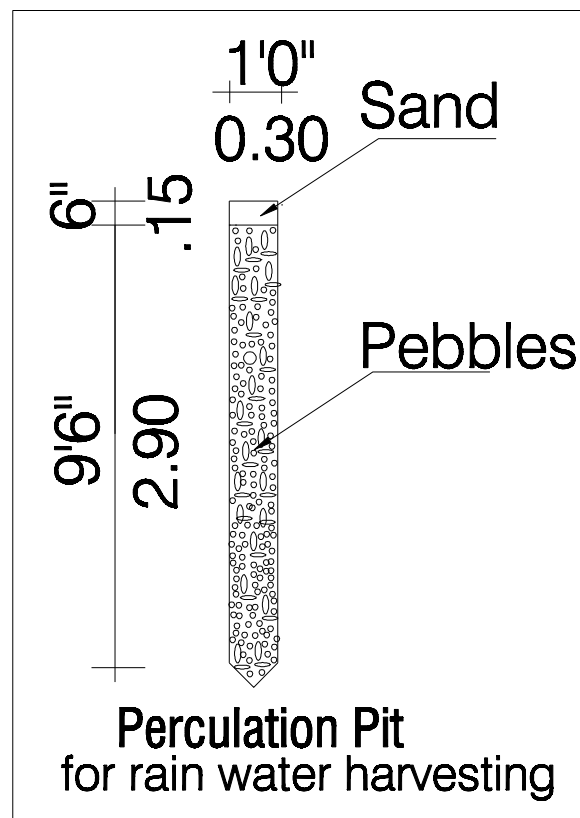

Percolation Pit for rain water harvesting

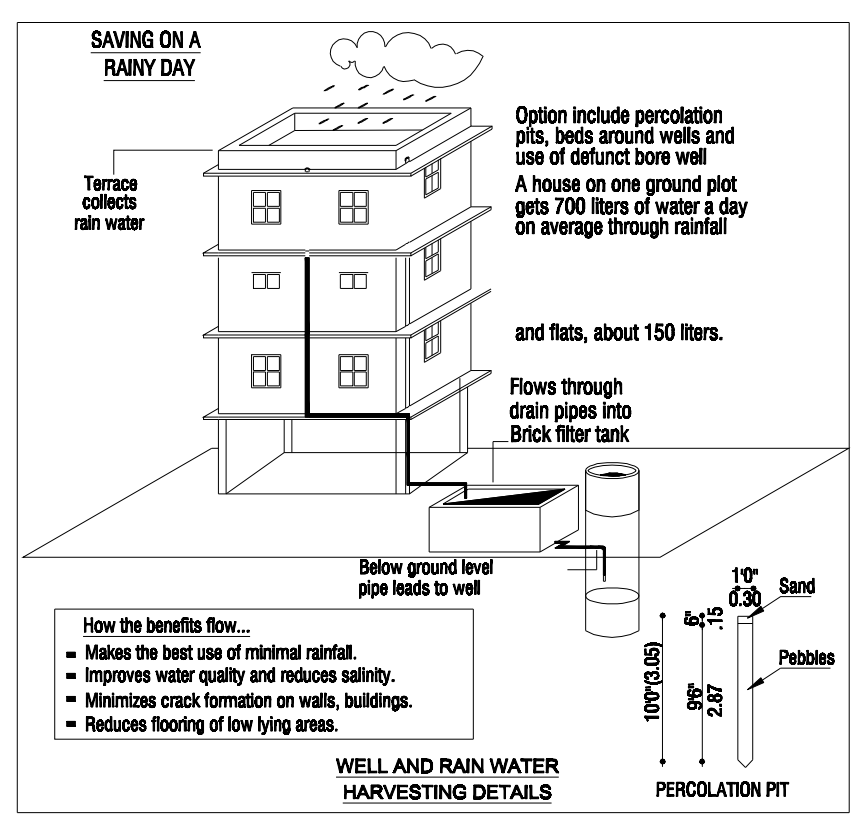


WELL AND RAIN WATER HARVESTING DETAILS

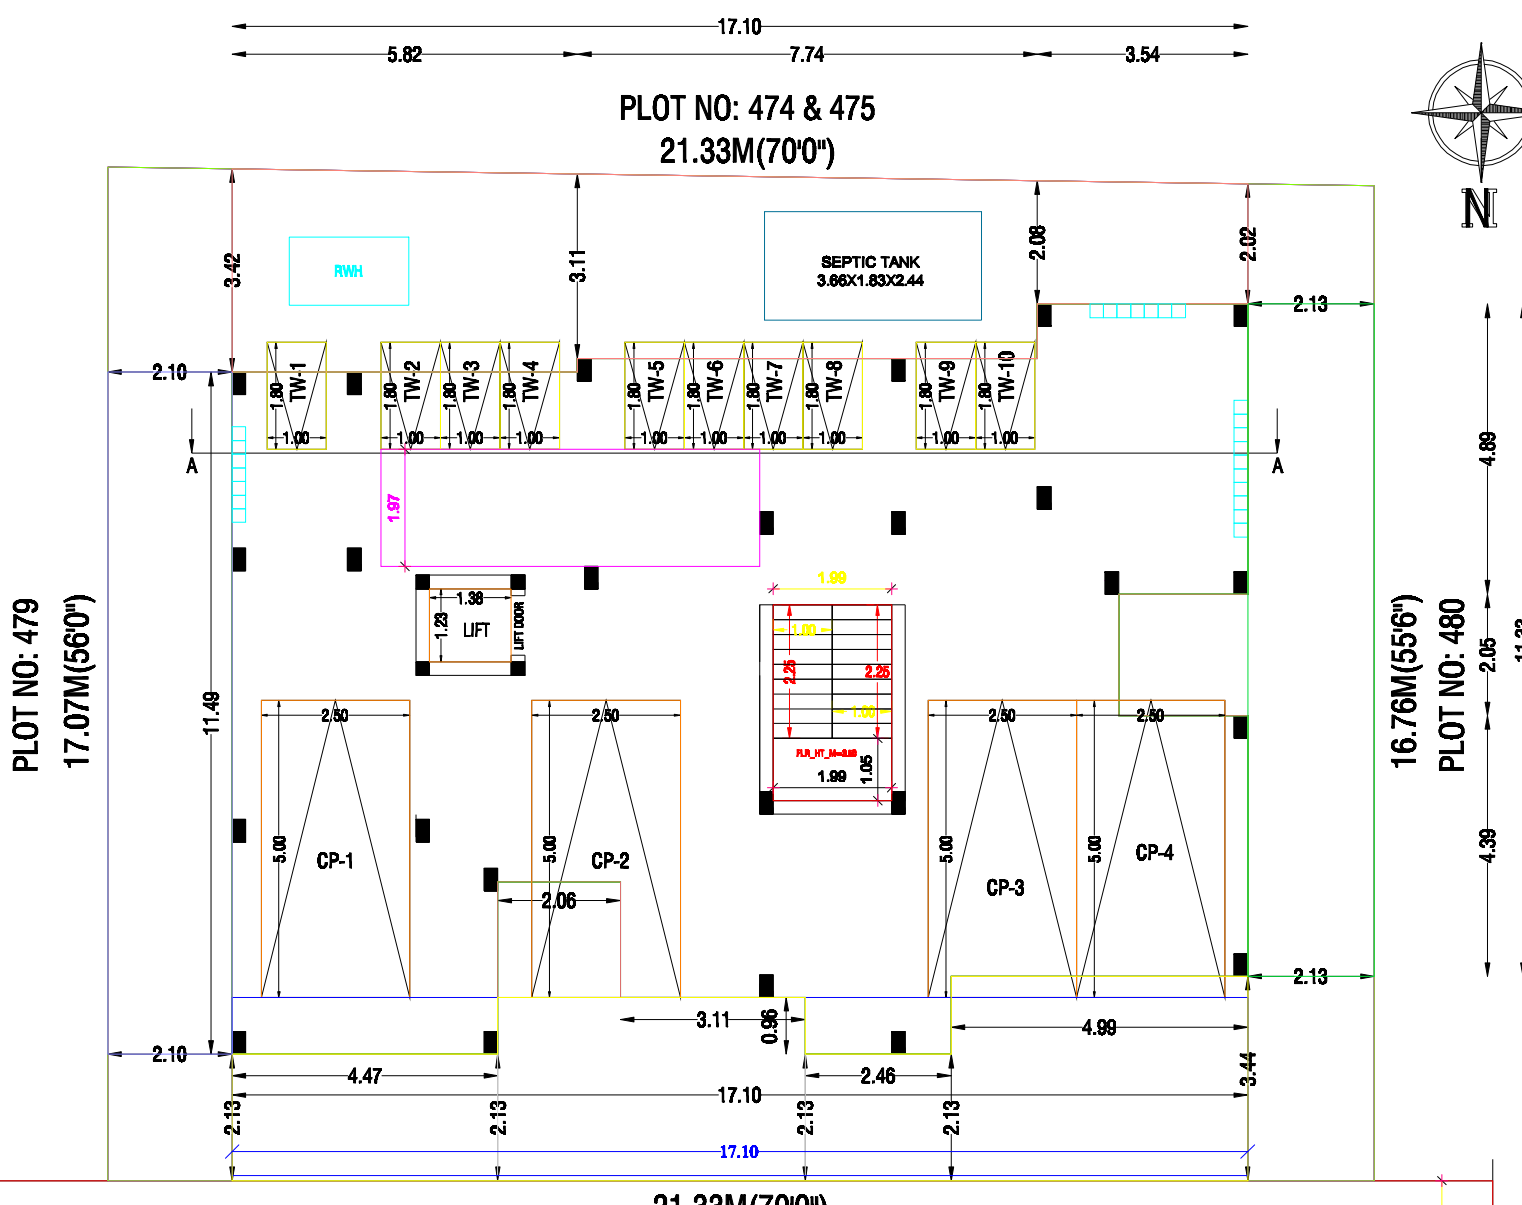


6M (20'0") WIDE ROAD


SITE CUM STILT FLOOR PLAN

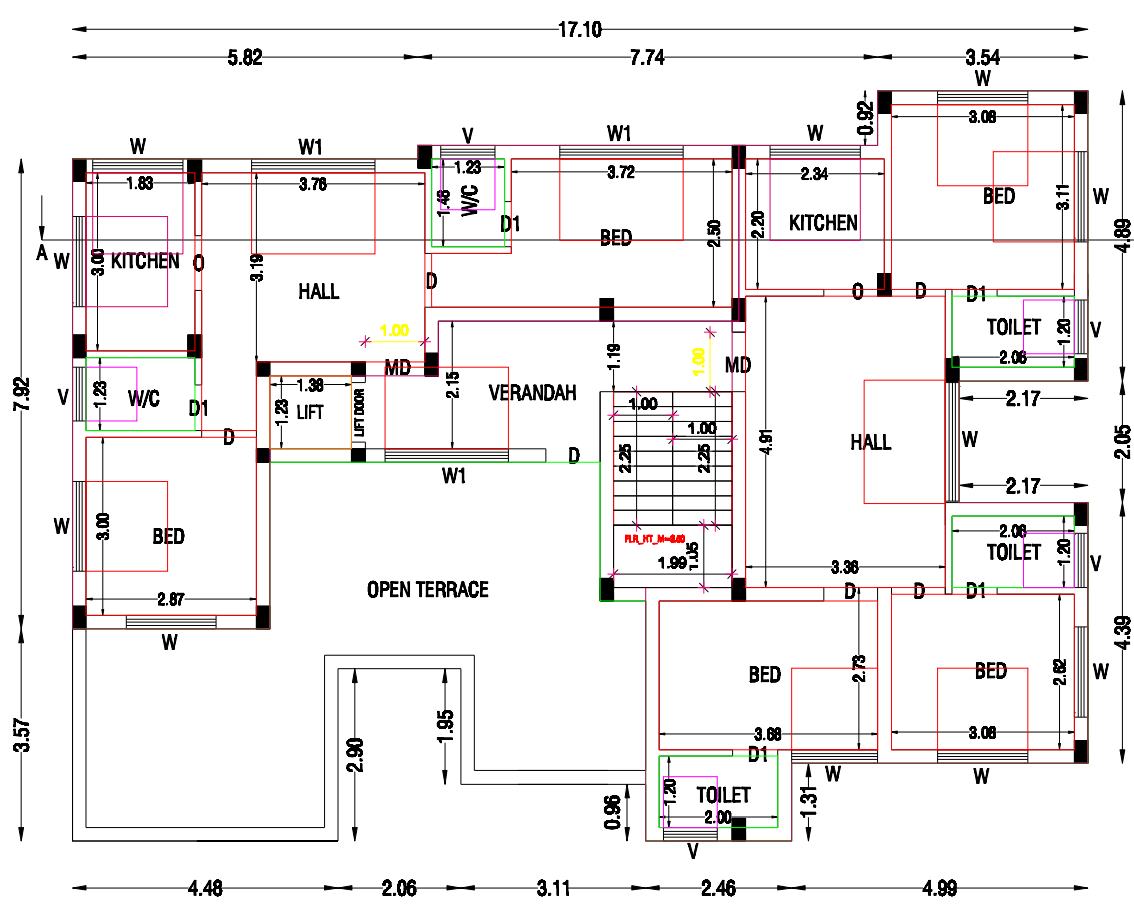


THIRD FLOOR PLAN

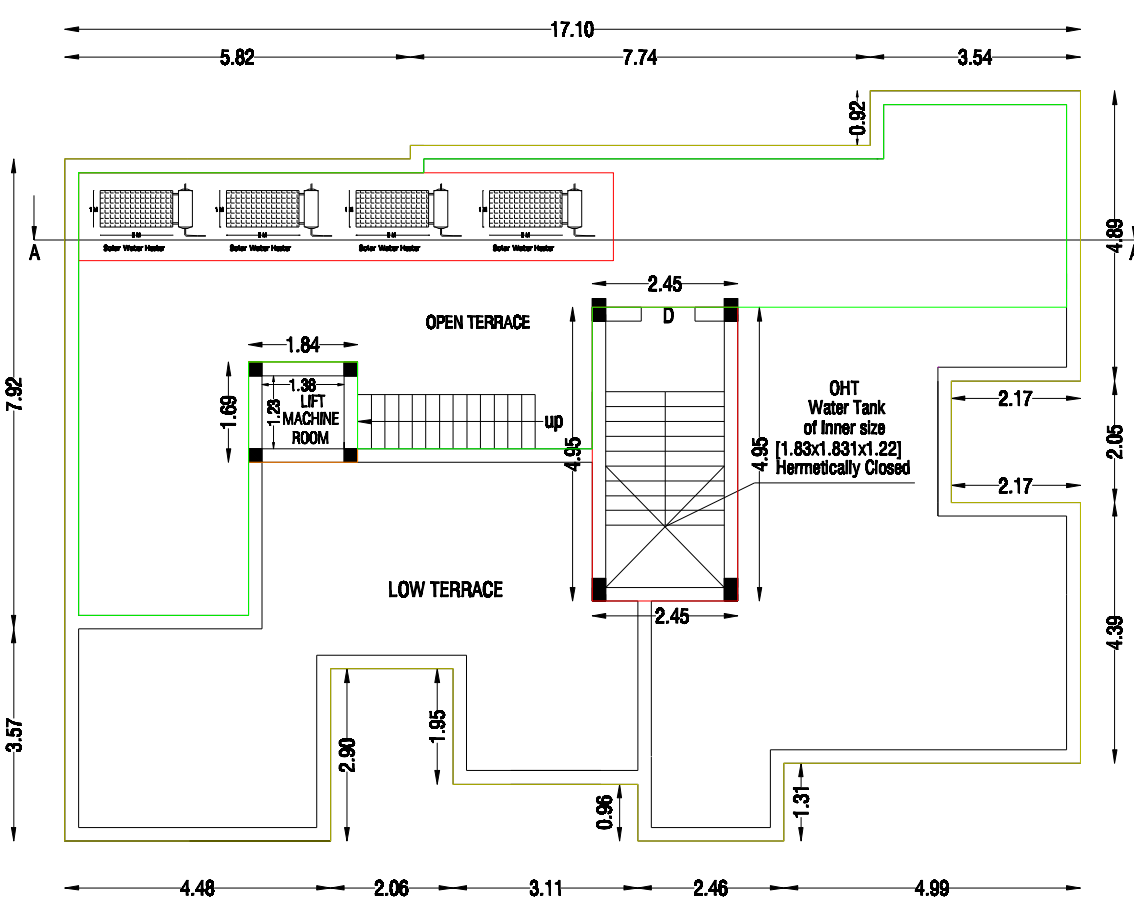


TERRACE FLOOR PLAN

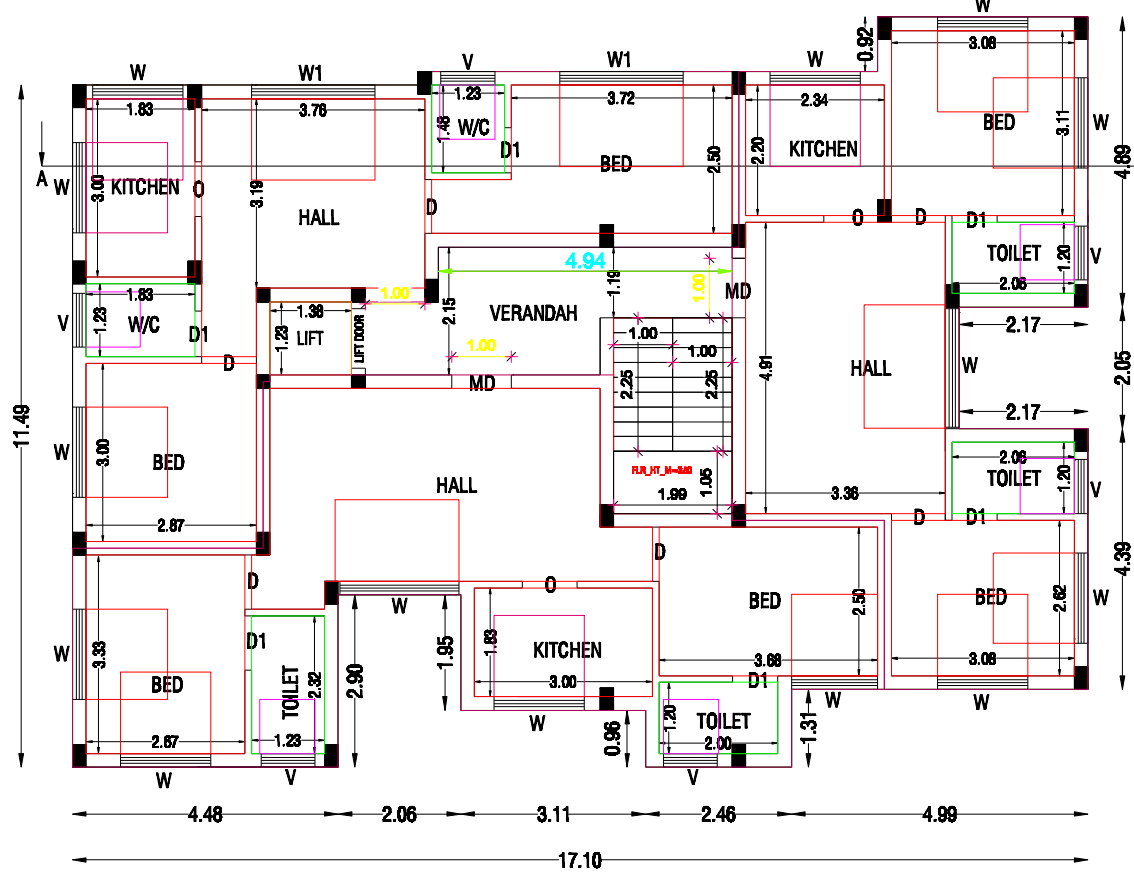


FIRST FLOOR PLAN

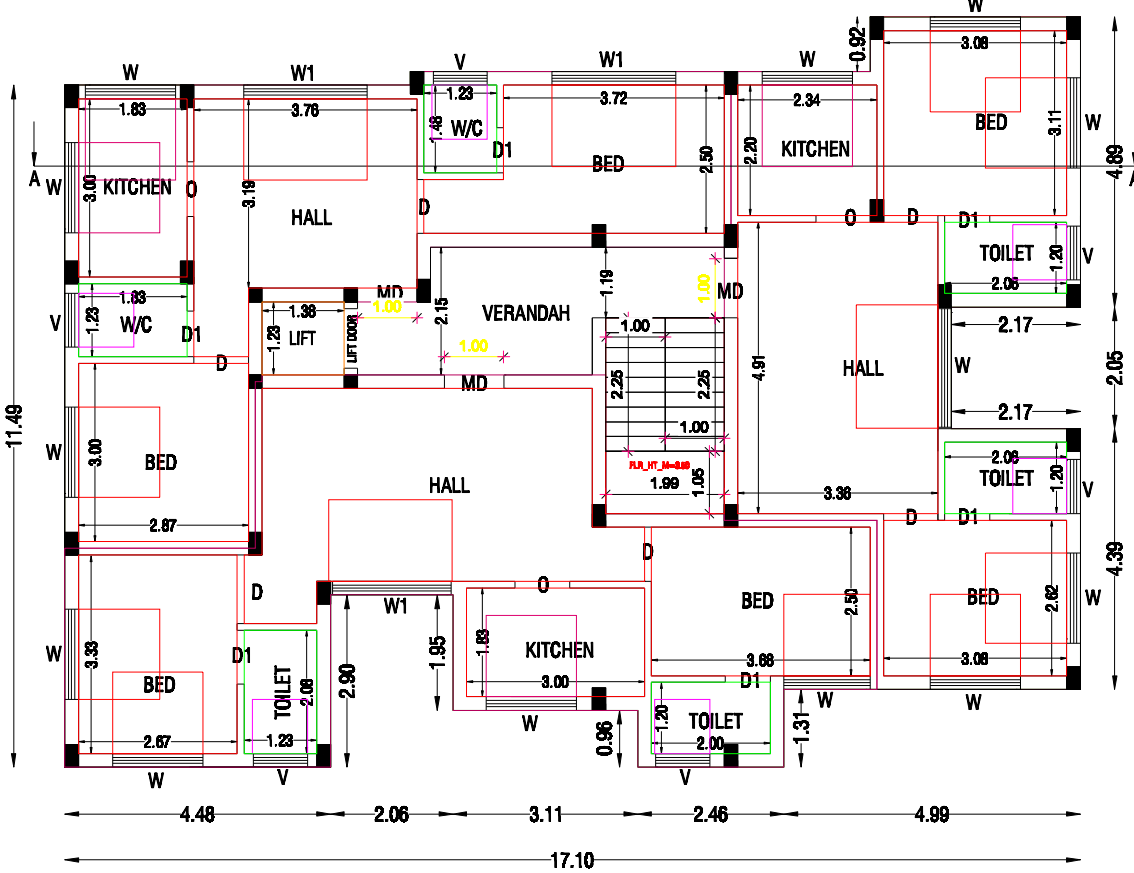


SECOND FLOOR PLAN

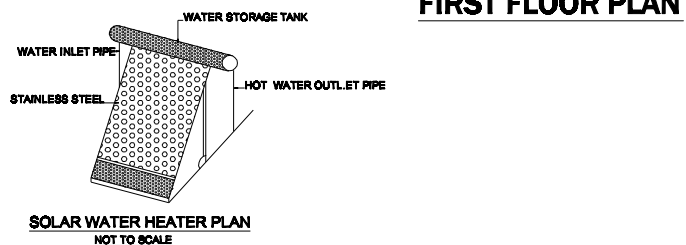


SOLAR WATER HEATER PLAN

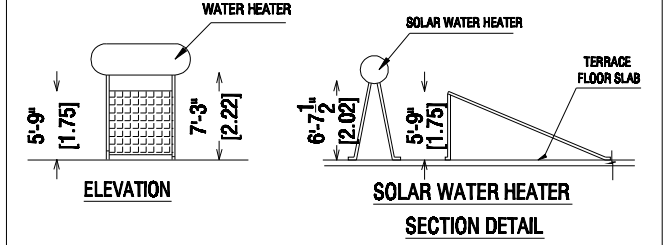

SOLAR WATER HEATER SECTION DETAIL

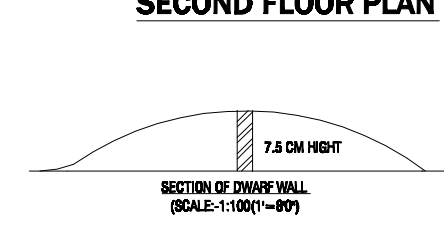


Rain Water Filter Tank

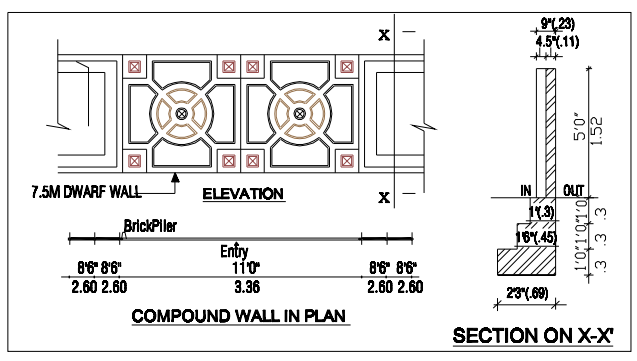

SECTION ON X-X'

16mm 4 Nos. 0.09
16mm 4 Nos. 0.09

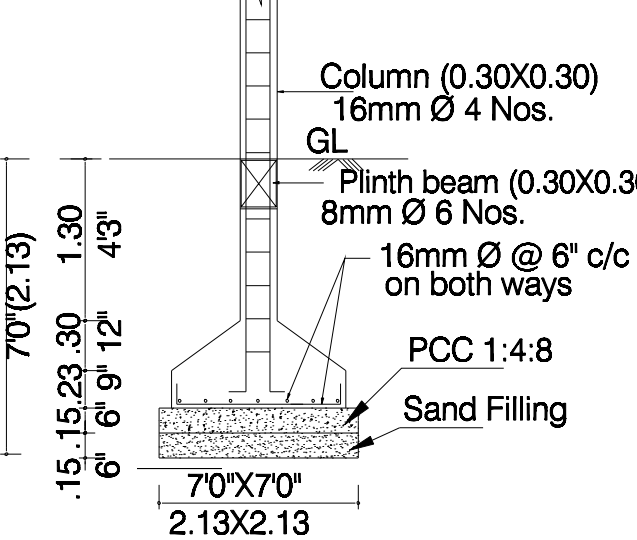

FOUNDATION DETAILS

- GENERAL SPECIFICATION
- RCC M25 COLOUMN FOOTING IN FOUNDATION
 - OVER 6" THICK PCC 1:5:10 OVER 6" THICK SAND FILLING.
 - BASEMENT WITH BRICK WORK IN C.M. 1:5 OVER 15" THICK RCC BEAM WITH M25 MIX.
 - FLOORING WITH CERAMIC TILES OVER 4" THICK PCC 1:5:10 6" T SAND FILLING.
 - SUPER STRUCTURE WITH 9" THICK BRICK WALL IN C.M. 1:3.
 - ROOF SLAB WITH RCC M25 MIX 41/4" THICK.

AREA DETAILS		Sq.Ft	Sq.Mt
PLOT AREA	As Per Patta	4396.00	400.00
	As Per Documnet	3885.00	360.89
	As Per Site	3883.80	360.78
F.S.I. AREA DETAILS			
FIRST FLOOR AREA		1963.32	182.38
SECOND FLOOR AREA		1963.32	182.38
THIRD FLOOR AREA		1516.90	140.91
TOTAL F.S.I AREA		5443.54	505.67
NON F.S.I. AREA DETAILS			
STILT FLOOR		1963.32	182.38
HEAD ROOM & LIFT MACHINE ROOM		164.06	15.24
TOTAL BUILTUP AREA		7570.92	703.29
FLOOR SPACE INDEX	- 1.401		
No. of Dwelling Units - 8 Nos			
PARKING DETAILS			
No. of Car Parking - 4 Nos			
No. of Two wheeler Parking - 10 Nos			

Mrs. R.NIRMALA
W/O. MICHEAL SUNDERARAJAN

Applicant Signature

VELAYAN PLANNERS
LICENSED SURVEYOR & REGISTERED ENGINEER
CMDA REG No. RE/GR-III/19/08/288
GREATER CHENNAI CORPORATION
REGISTRATION No. RE/3032/12019
DTP REGN. No. CGLRGN/REG/III/11/2820/01/003
127/01, GOLDEN COLONY, ANNA NAGAR WEST EXTN.
CHENNAI-600 050
Mobile No. 8056005765

Registered Engineer



Eight ways to know a piece of land before you pay for it.

This report covers one part of the picture. These cover the rest, drawn from the same government records, for any property in Tamil Nadu.

LandLens One

Ask anything about a property and get an answer grounded in live government records, with the sources shown.

[/landlens/one](#)



Verify My Land

Every record check run on one property and returned as a single report.

[/landlens/verify-my-land](#)



Legal Opinion

An advocate's written opinion on the title, built on the records we pull for it.

[/landlens](#)



One Map

Every layer on one map: the parcel, its boundary, zoning, water bodies and what sits around it.

[/landlens/one/map](#)



PriceMap

What land actually changed hands for around this plot, taken from the registered deeds.

[/landlens/pricemap](#)



Build Scope

What you are allowed to build here: floor space, height, coverage and setbacks.

[/landlens/build-scope](#)



Property Tracker

Watch a property and hear about it when something new is registered against it.

[/landlens/property-tracker](#)



Deal Room

Run the transaction in one place: documents, stamping, signatures and the parties.

[/landlens/deal-room](#)



Twenty-four checks you can run yourself, at no cost.

Records and verification

The registers themselves, read for you.

Encumbrance Certificate

Patta and Chitta

Field Measurement Sketch

EC Analyzer

Bank charge check

Court case search

Seller background check

Approval check by survey

Value and duty

What it is worth and what it costs to register.

Guideline value by street

Guideline value by survey

Stamp duty and registration fees

Capital gains

Floor space index

Area unit converter

Zoning and land use

What the plan says can happen on this land.

Land use zone finder

CMDA land use check

Coastal regulation zone

Master plan check

Water bodies finder

Airport height clearance

Registers and directories

Who holds it, and which office keeps the record.

Find your registering office

Temple property check

Waqf property check

RERA register



Every free tool
/tools



Services we run
for you
/services



The LandLens
suite
/landlens/one



Every claim in this document traces back to a government record.

Legal opinions, due diligence and title verification

Building plan, layout and sub-division approvals

Completion and occupancy certificates, regularisation

Escrow, negotiation and NRI property management

Land survey, soil testing, architecture and construction

Verified RealEstate
3/350/2 Mettukuppam,
OMR Thoraipakkam,
Chennai 600 097, India
hello@verified.realestate
+91 9996 12 9996

Prepared from the registers named on the page each finding sits on. Where a register could not be read, this document says so in its place rather than leaving the gap to be read as a clean result.

