

PP

APPROVAL RECORD

Planning Permission

Kancheepuram district, Tamil Nadu

APPROVAL TYPE

Building Plan

ISSUING AUTHORITY

Rural Panchayat

The approval as the planning authority issued it, reproduced in full behind this page.

An approval speaks to what was sanctioned, not to what was built. Completion is a separate record.

PLAN SHOWING THE PROPOSED CONSTRUCTION OF COMMERCIAL BUILDING AT COMPRISED IN S.NO.154/1C, PATTa NO.584, AS PER PATTa S.NO.154/1C2, PLOT NO.24 & 25, KILOY VILLAGE PANCHAYAT ROAD, "ARULMIGU ARUNACHALA NAGAR ", OF AYAKOLATHUR VILLAGE, SRIPERUMBUDUR TALUK, KANCHEEPURAM DISTRICT, KILOY VILLAGE PANCHAYAT, SRIPERUMBUDUR PANCHAYAT UNION.

OWNER : Mr. P.GUNA.

FRONT ELEVATION
(PROPOSED)

CROSS SECTION - AB
(PROPOSED)

KEY PLAN (N.T.S)

GENERAL SPECIFICATION

- * RCC M25 COLOUMN FOOTING IN FOUNDATION OVER 6" THICK PCC 1:5:10 OVER 6" THICK SAND FILLING.
- * BASEMENT WITH BRICK WORK IN C.M 1:5 OVER 15" THICK RCC BEAM WITH M25 MIX.
- * FLOORING WITH CERAMIC TILES OVER 4" THICK PCC 1:5:10 6" T SAND FILLING.
- * SUPER STRUCTURE WITH 9" THICK BRICK WALL IN C.M. 1:3.
- * ROOF SLAB WITH RCC M25 MIX 41/2" THICK.

AREA STATEMENT

SQ.MT

PLOT AREA	(AS PER PATTa)	370.00
	(AS PER DOCUMENT)	355.25
	(AS PER SITE)	370.00

F.S.I AREA

PROP.GROUND FLOOR AREA	183.82
TOTAL F.S.I AREA	183.82

NON FSI AREA

PROP.HEAD ROOM AREA	10.97
TOTAL NON FSI AREA	10.97
TOTEL BUILTUP AREA	194.79
PLOT COVERAGE	51.74 %
FLOOR SPACE INDEX	0.54

JOINERY DETAILS:






MD	MAIN DOOR	1.00 X 2.13M
D	DOOR	0.90 X 2.13M
D1	DOOR	0.75 X 2.13M
O	OPEN	0.90 X 2.13M
W	WINDOW	1.80 X 1.20M
V	VENTILATOR	0.75 X 0.60M

COLOUR INDEX:


APPLICANT SIGNATURE

A. Anbu Rajan, D.C.E.,
Avadi City Municipal Corporation
Registered Engineer Grade - III
Registration No : 13/2019.
Online Registration No : 249/2019.
No.93/A, N.M.Road, Avadi, CH - 54.


REGISTERED ENGINEER SIGNATURE

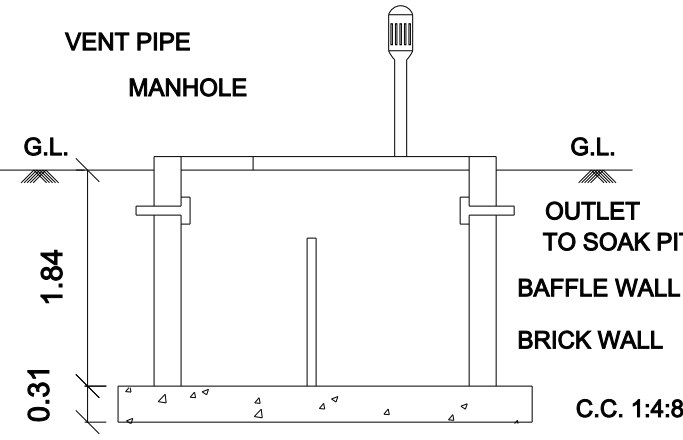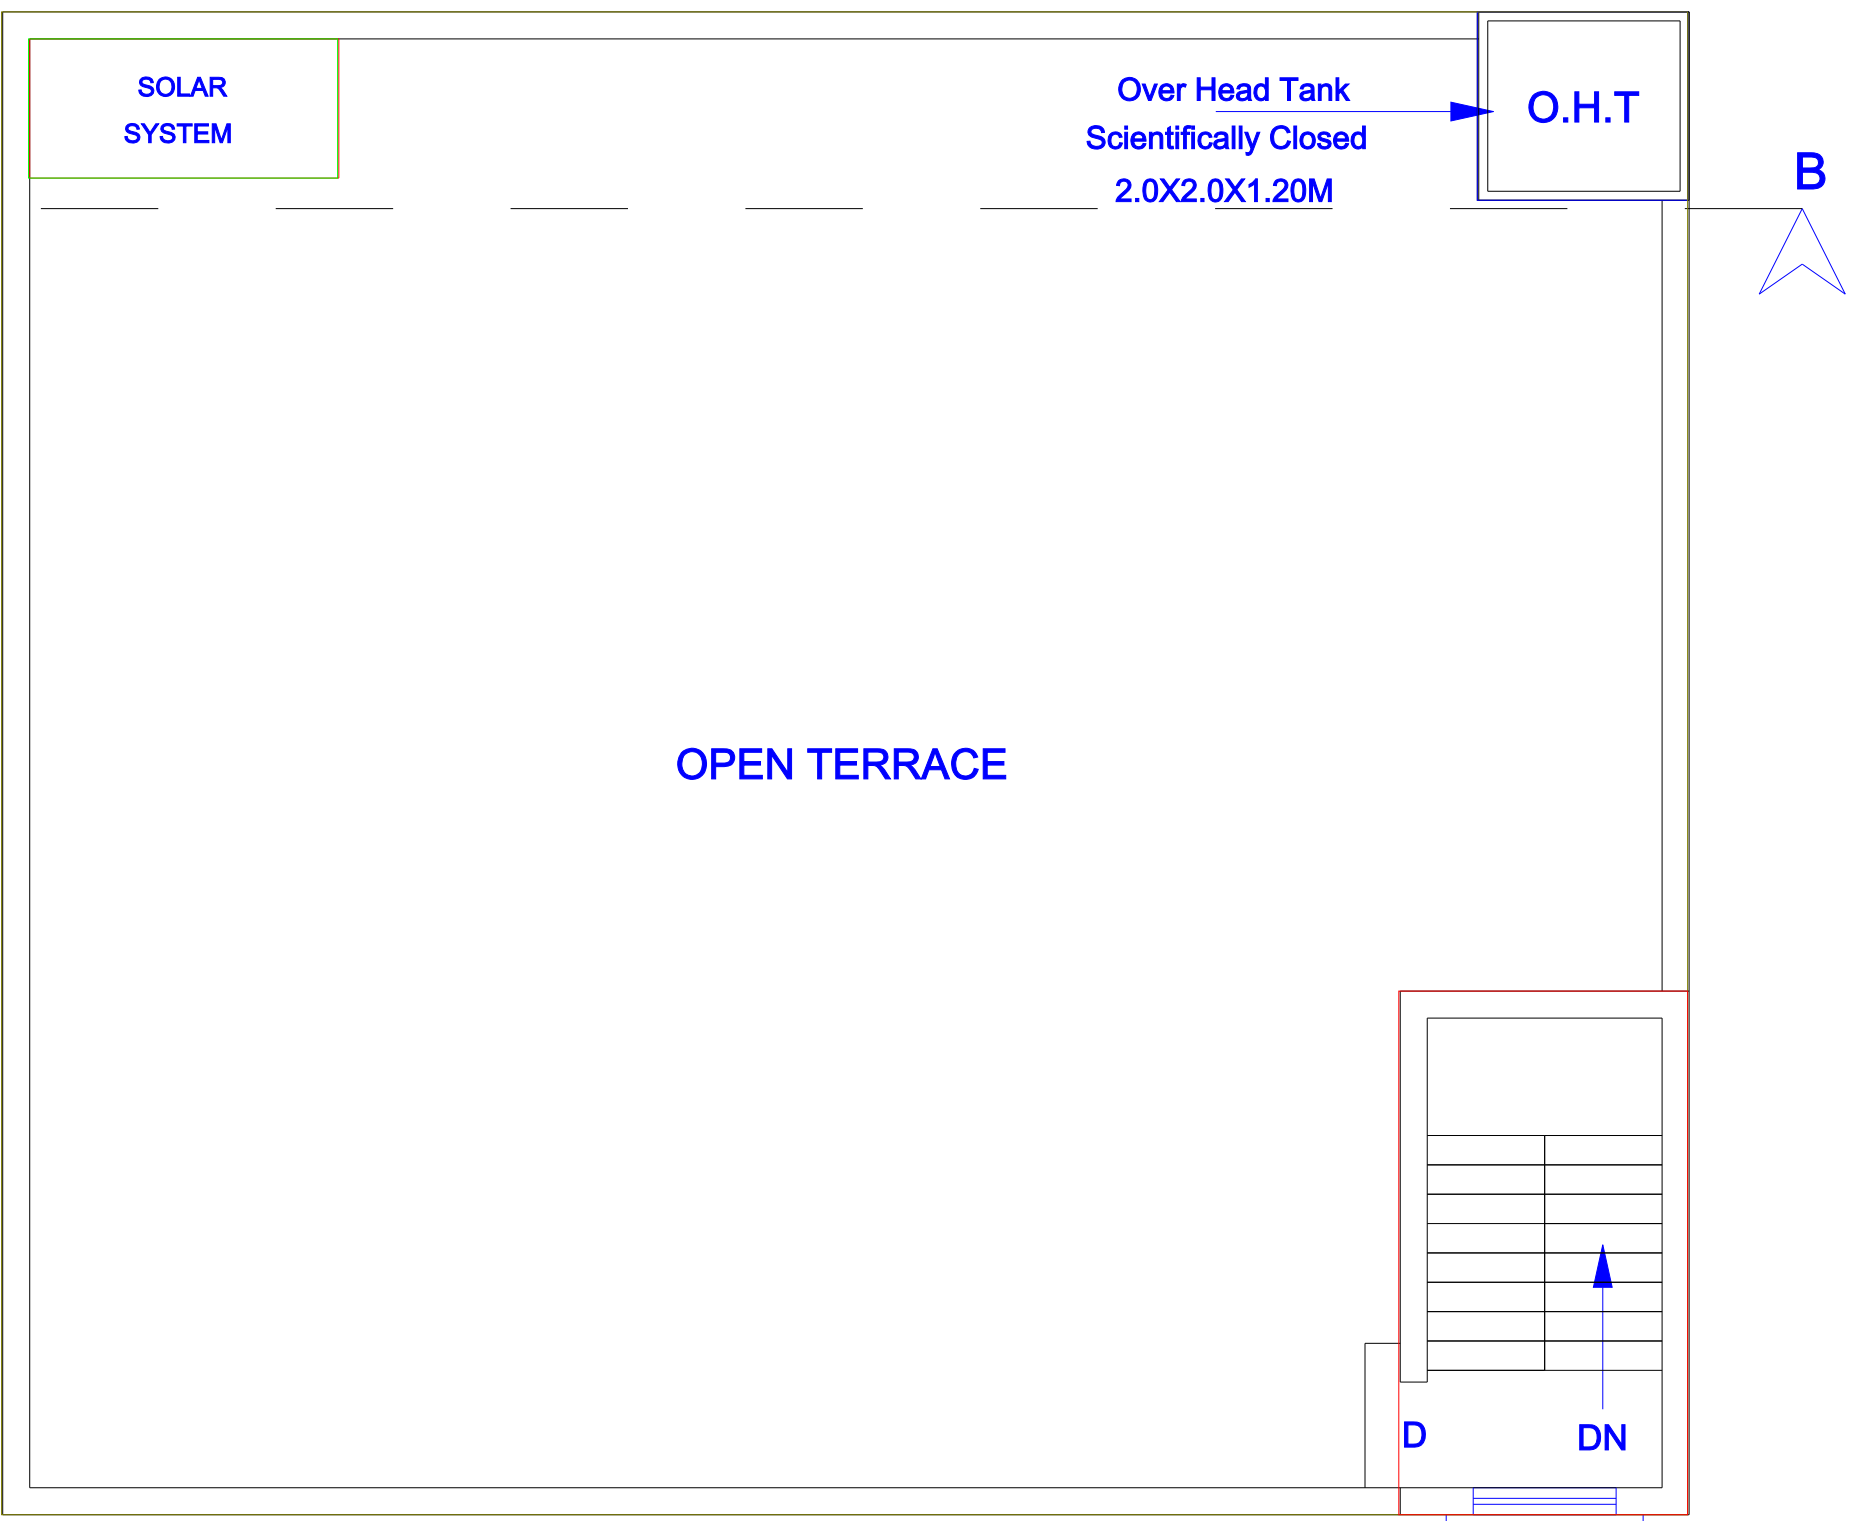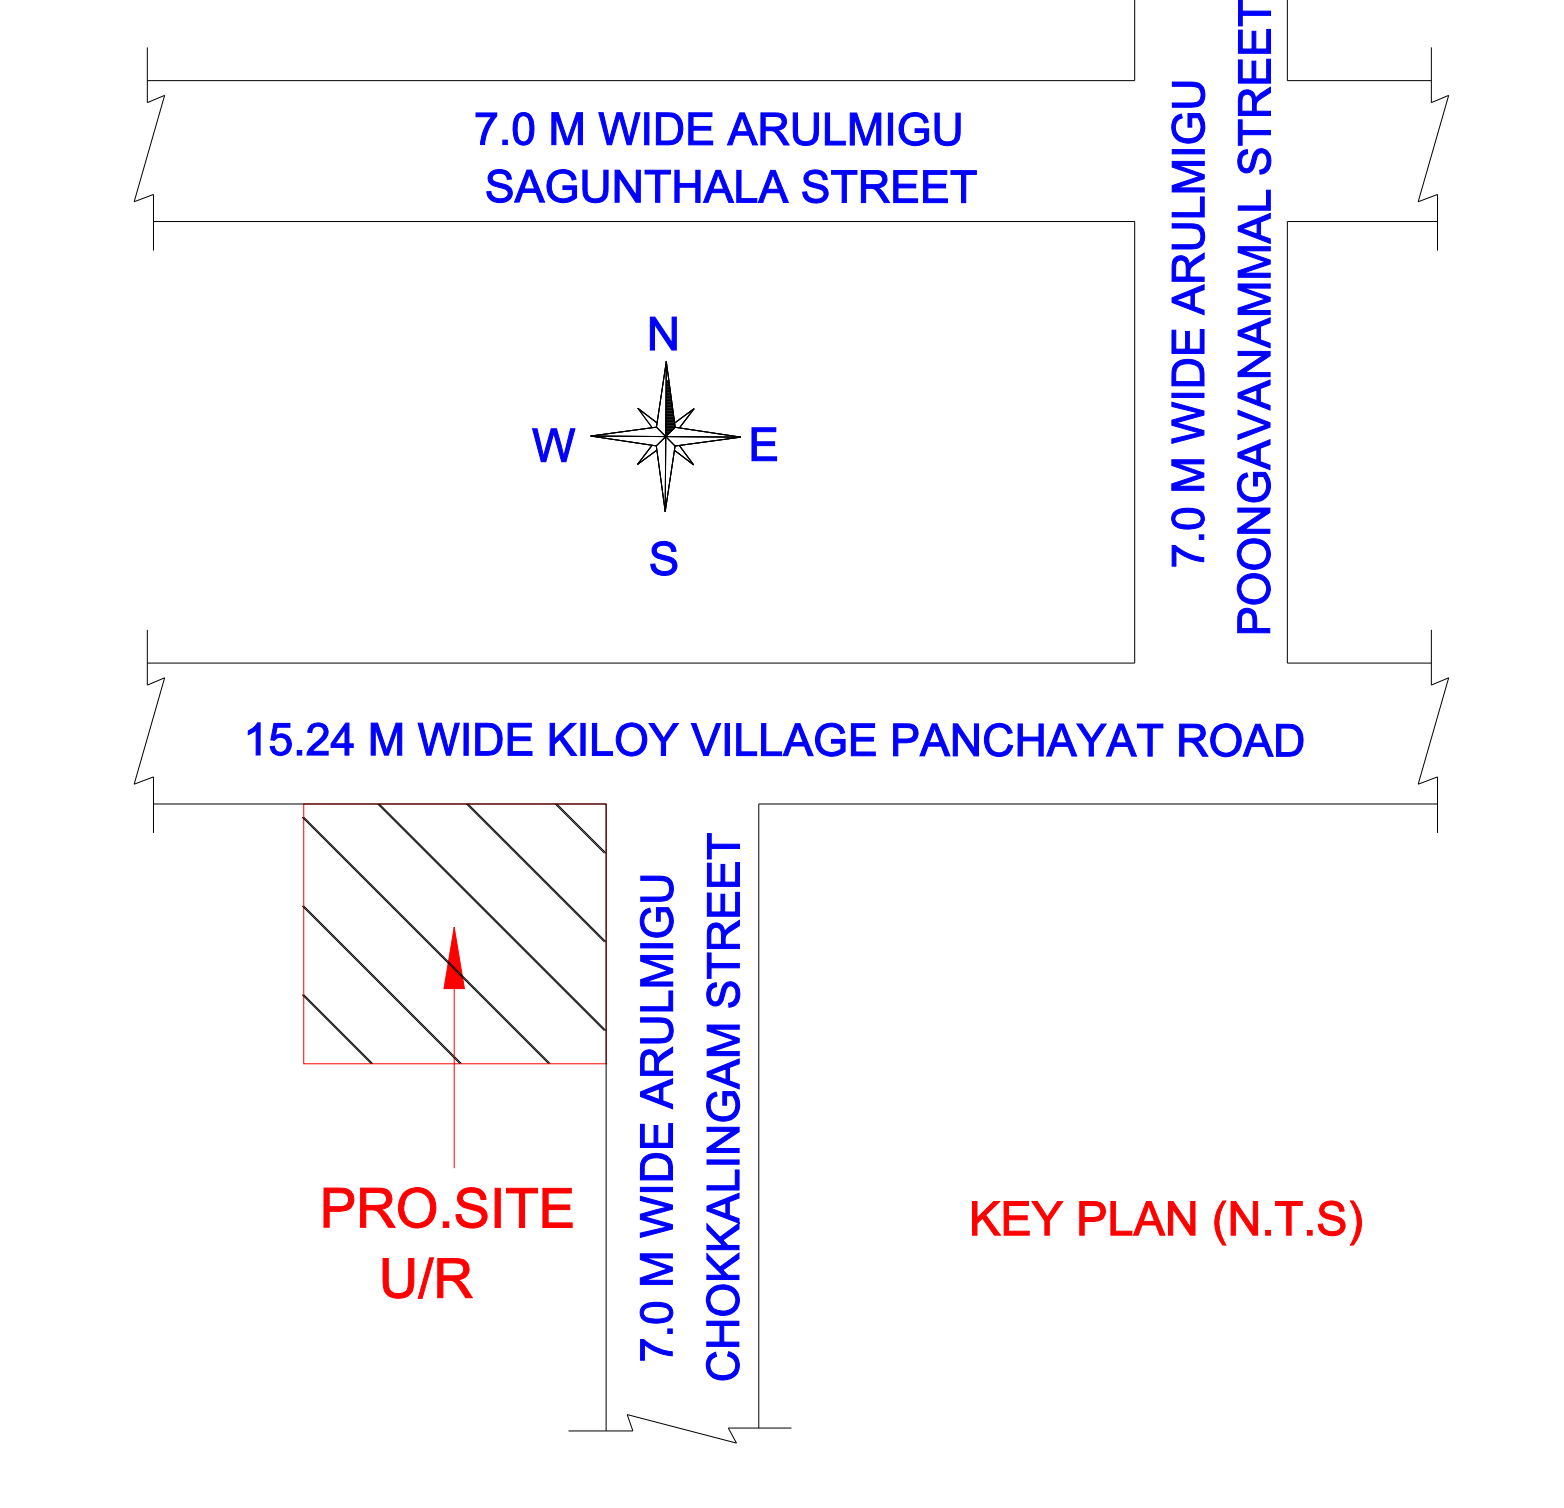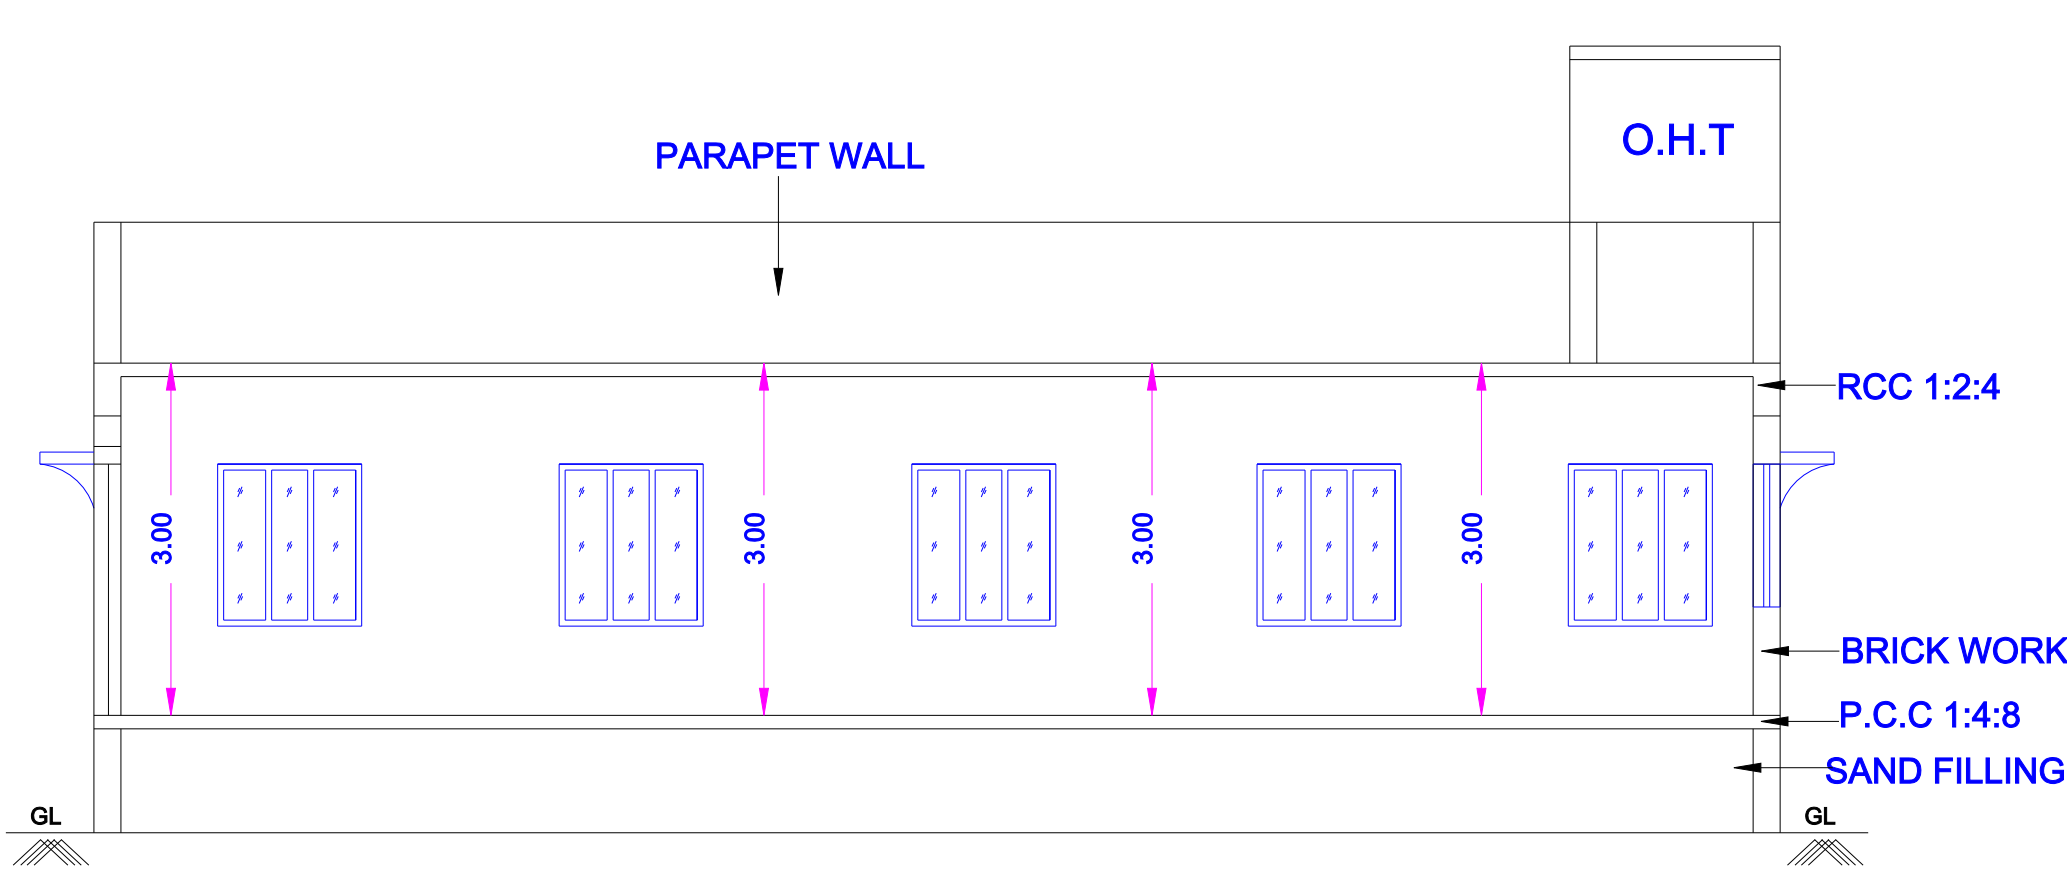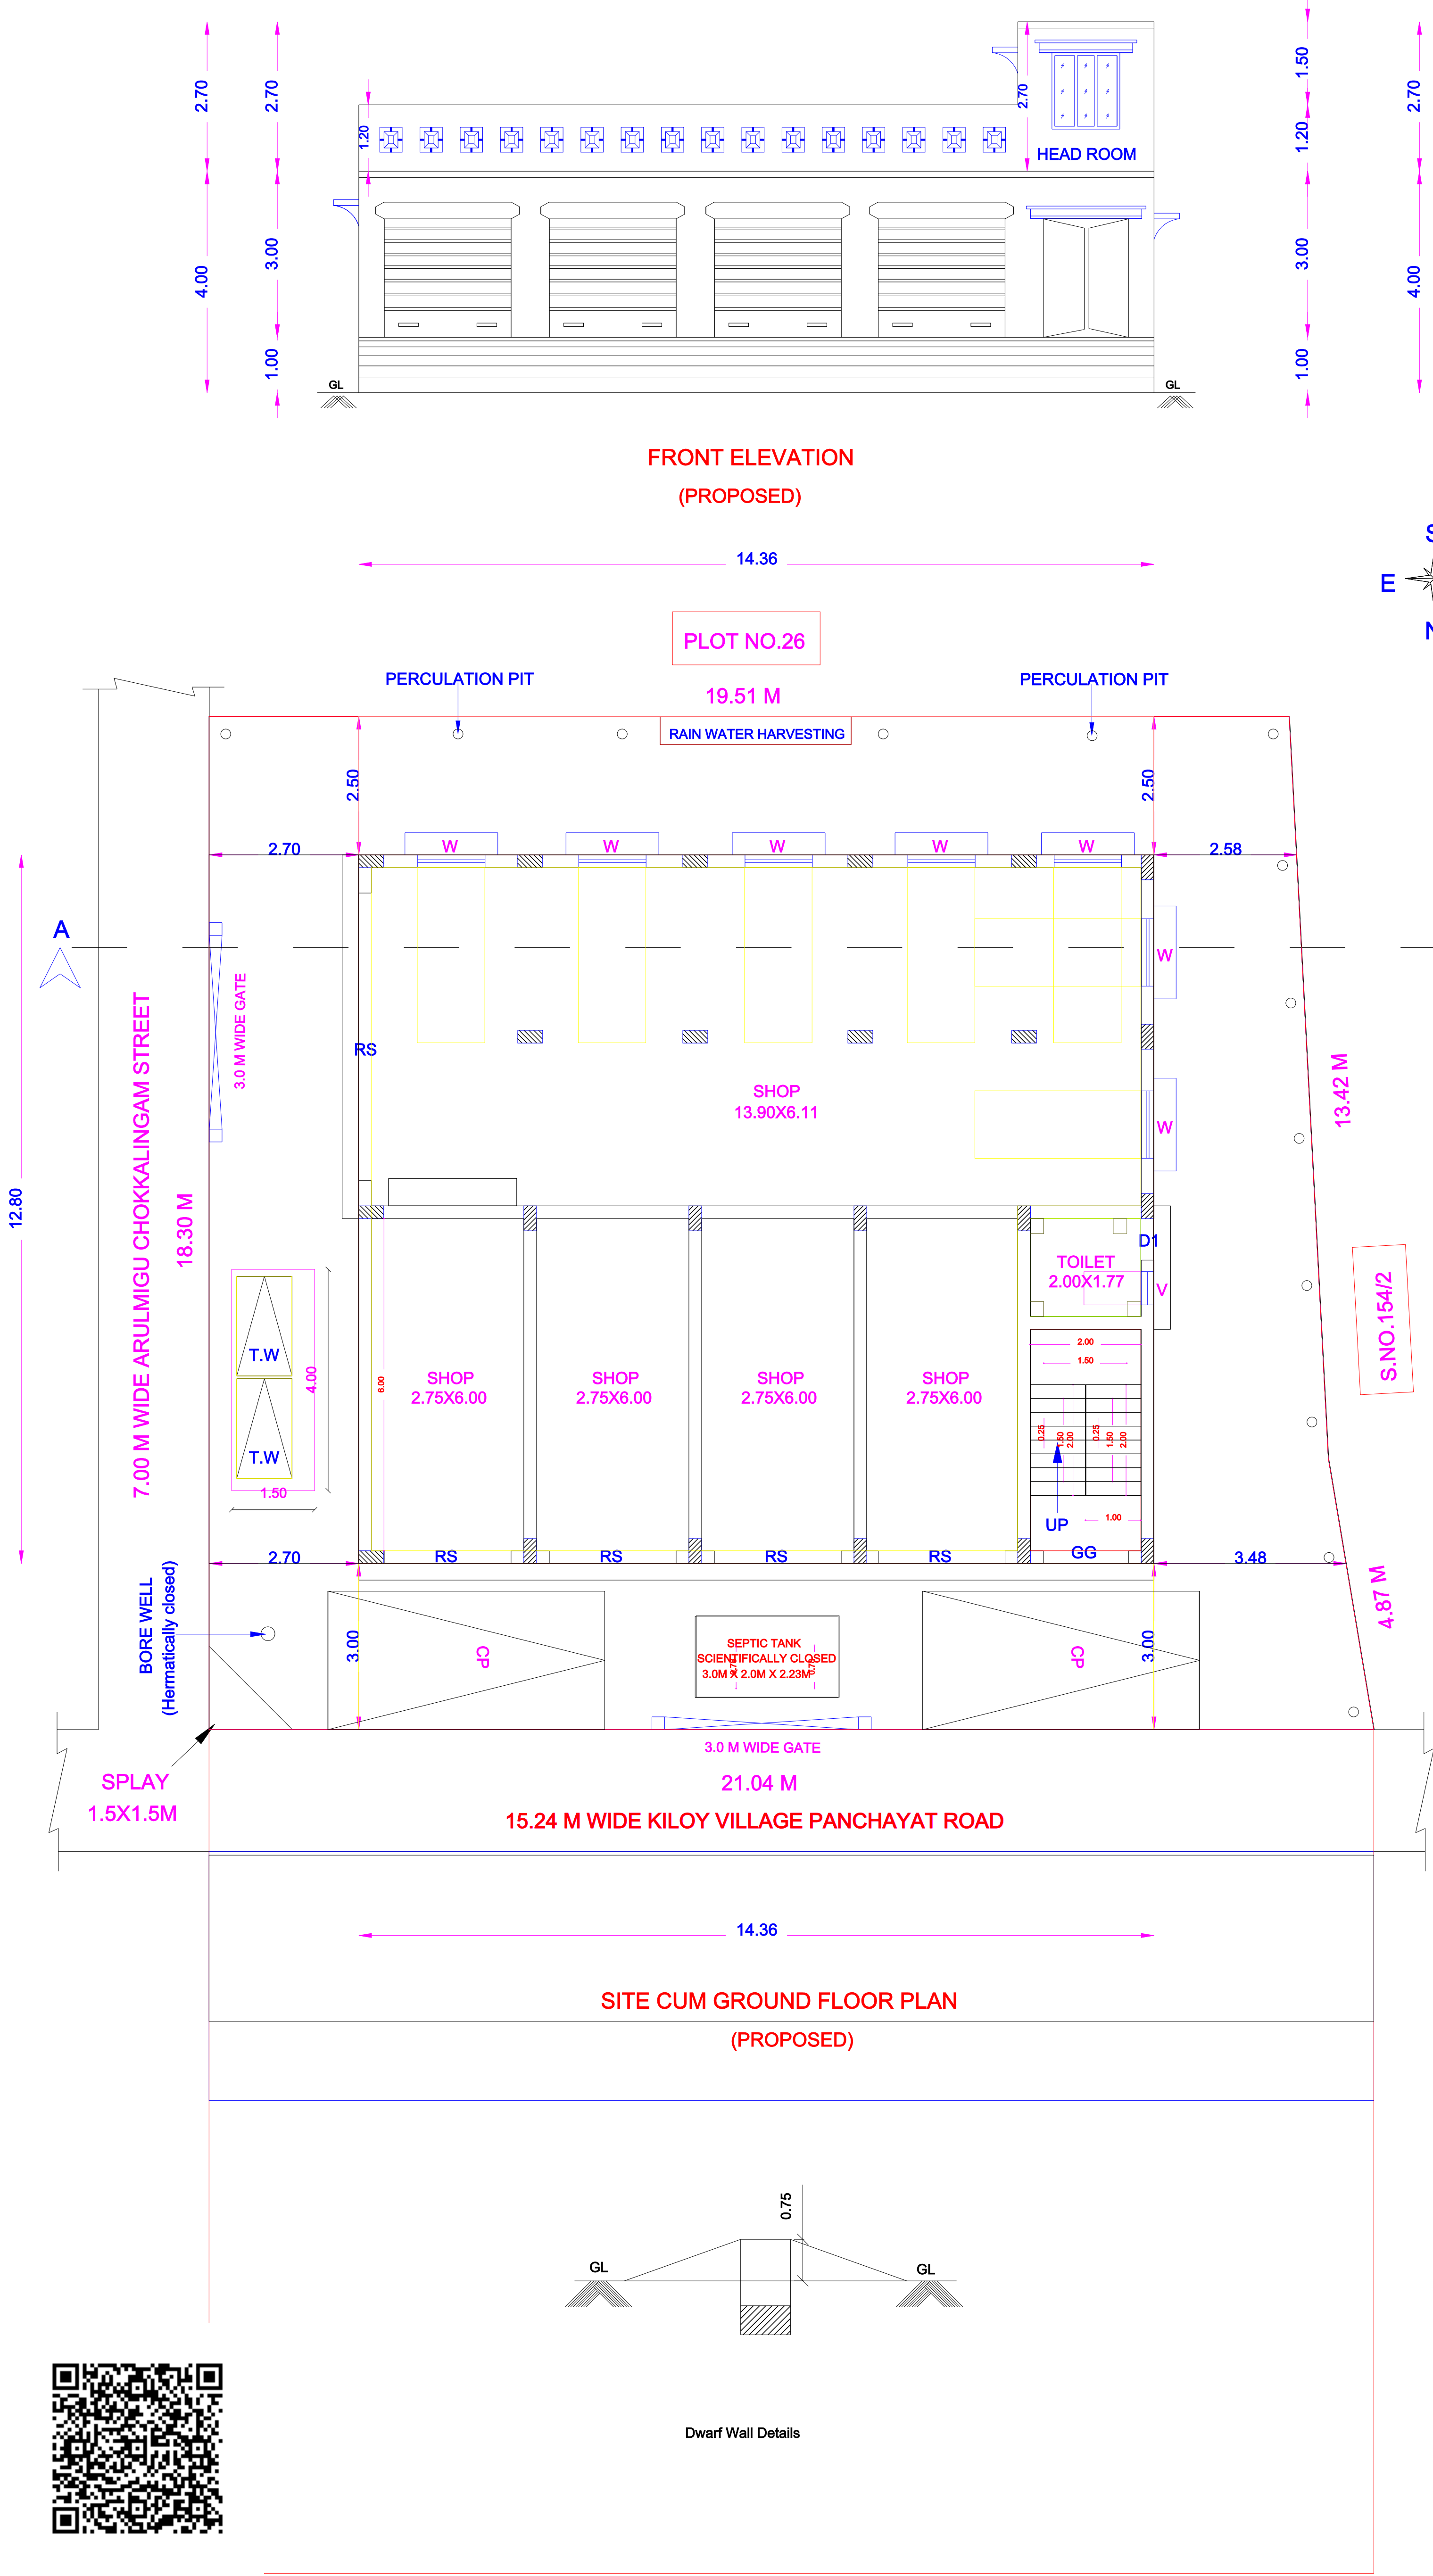


SECTION OF SEP. TANK

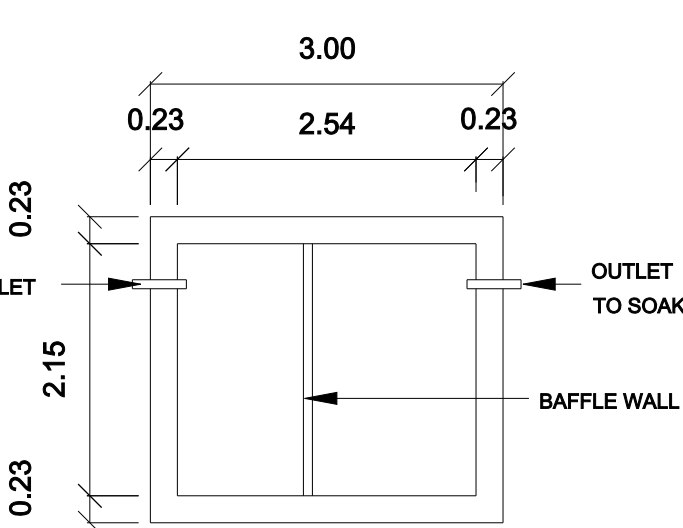


PLAN SEPTIC. TANK

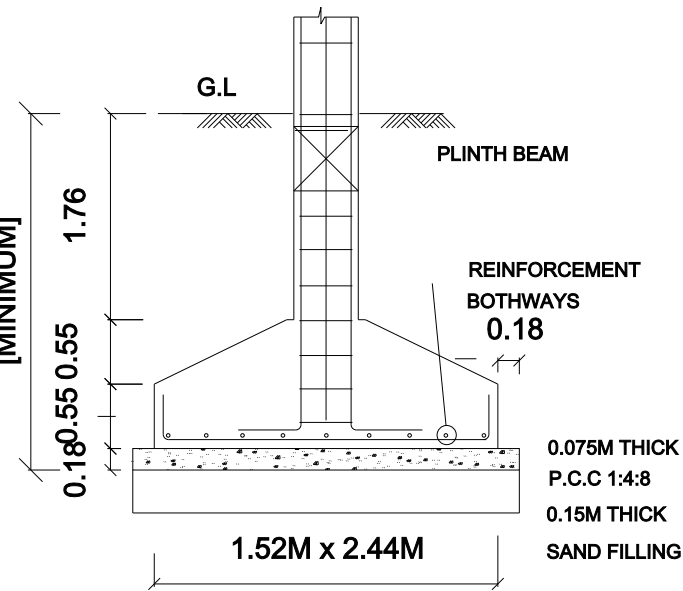


TYP. DET. COLUMN FOOTING

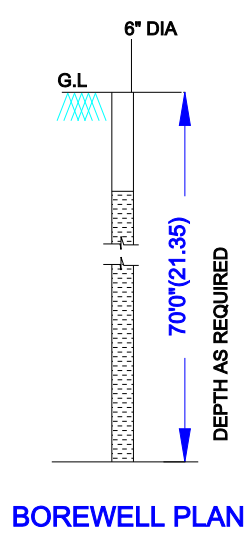


BOREWELL PLAN

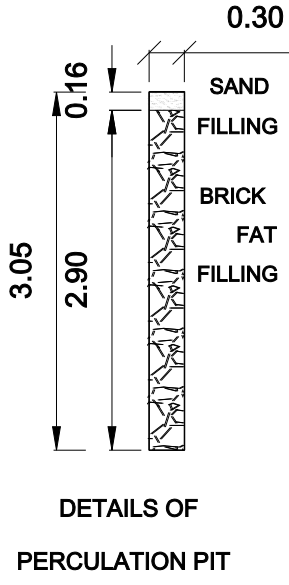


DETAILS OF PERCOLATION PIT

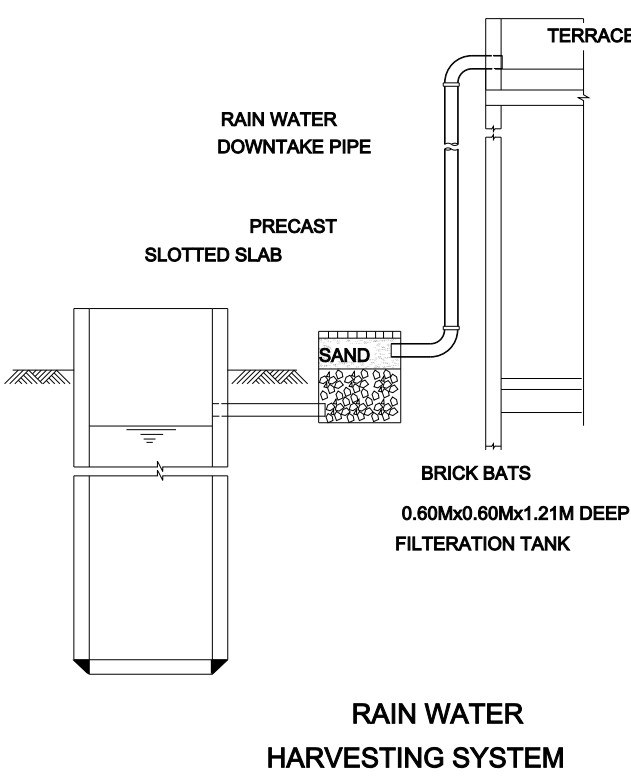


RAIN WATER HARVESTING SYSTEM

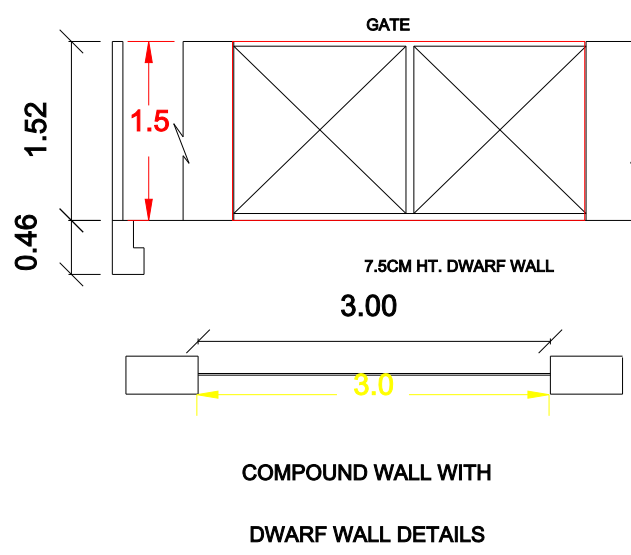

COMPOUND WALL WITH DWARF WALL DETAILS

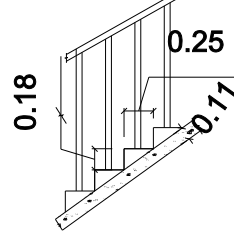

STAIRCASE DETAIL

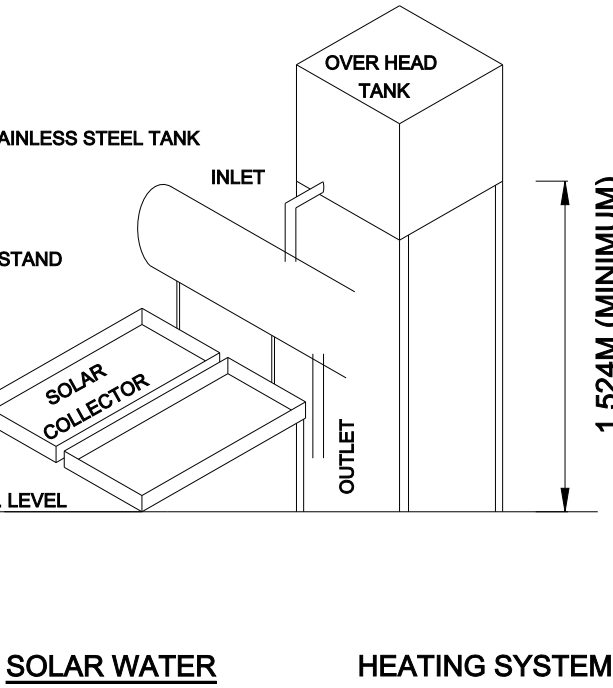

SOLAR WATER HEATING SYSTEM



Eight ways to know a piece of land before you pay for it.

This report covers one part of the picture. These cover the rest, drawn from the same government records, for any property in Tamil Nadu.

LandLens One

Ask anything about a property and get an answer grounded in live government records, with the sources shown.

[/landlens/one](#)



Verify My Land

Every record check run on one property and returned as a single report.

[/landlens/verify-my-land](#)



Legal Opinion

An advocate's written opinion on the title, built on the records we pull for it.

[/landlens](#)



One Map

Every layer on one map: the parcel, its boundary, zoning, water bodies and what sits around it.

[/landlens/one/map](#)



PriceMap

What land actually changed hands for around this plot, taken from the registered deeds.

[/landlens/pricemap](#)



Build Scope

What you are allowed to build here: floor space, height, coverage and setbacks.

[/landlens/build-scope](#)



Property Tracker

Watch a property and hear about it when something new is registered against it.

[/landlens/property-tracker](#)



Deal Room

Run the transaction in one place: documents, stamping, signatures and the parties.

[/landlens/deal-room](#)



Twenty-four checks you can run yourself, at no cost.

Records and verification

The registers themselves, read for you.

Encumbrance Certificate

Patta and Chitta

Field Measurement Sketch

EC Analyzer

Bank charge check

Court case search

Seller background check

Approval check by survey

Value and duty

What it is worth and what it costs to register.

Guideline value by street

Guideline value by survey

Stamp duty and registration fees

Capital gains

Floor space index

Area unit converter

Zoning and land use

What the plan says can happen on this land.

Land use zone finder

CMDA land use check

Coastal regulation zone

Master plan check

Water bodies finder

Airport height clearance

Registers and directories

Who holds it, and which office keeps the record.

Find your registering office

Temple property check

Waqf property check

RERA register



Every free tool
/tools



Services we run
for you
/services



The LandLens
suite
/landlens/one



Every claim in this document traces back to a government record.

Legal opinions, due diligence and title verification

Building plan, layout and sub-division approvals

Completion and occupancy certificates, regularisation

Escrow, negotiation and NRI property management

Land survey, soil testing, architecture and construction

Verified RealEstate
3/350/2 Mettukuppam,
OMR Thoraipakkam,
Chennai 600 097, India
hello@verified.realestate
+91 9996 12 9996

Prepared from the registers named on the page each finding sits on. Where a register could not be read, this document says so in its place rather than leaving the gap to be read as a clean result.

