

PP

APPROVAL RECORD

Planning Permission

Kanniyakumari
Kanniyakumari district, Tamil Nadu





APPROVAL TYPE
Building Plan

ISSUING AUTHORITY
DTCP

PURPOSE
Commercial

The approval as the planning authority issued it, reproduced in full behind this page.

An approval speaks to what was sanctioned, not to what was built. Completion is a separate record.

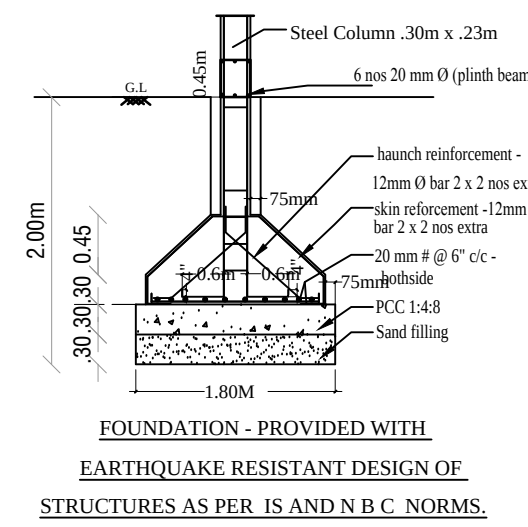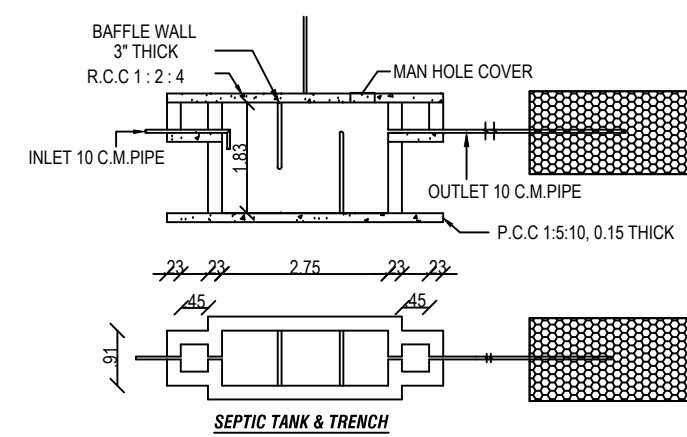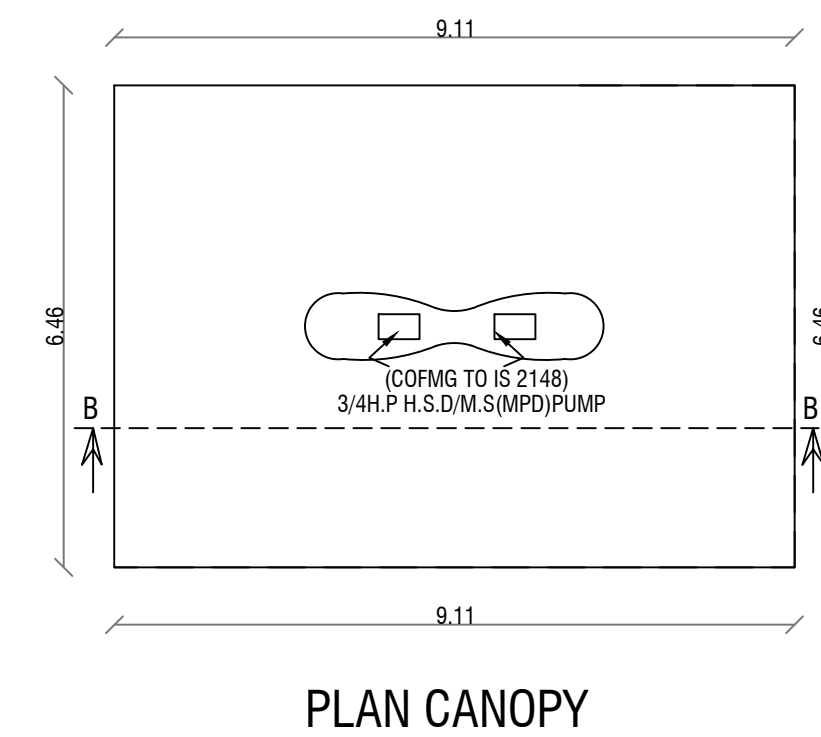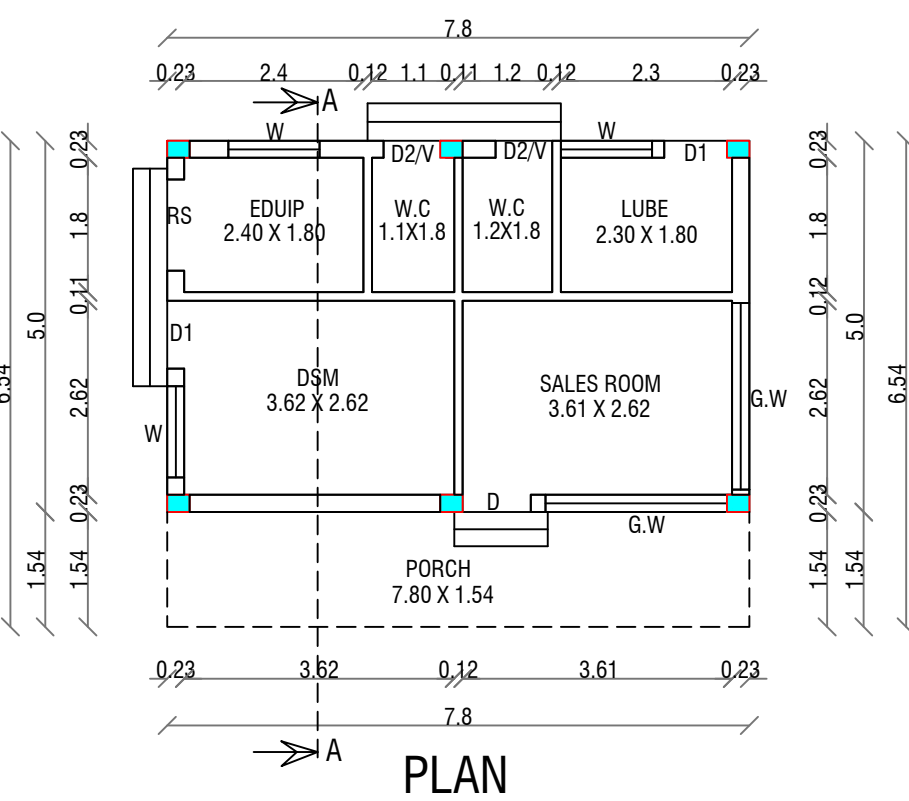

MEACHINER & HP DETAILS			
SL.NO	MEACHINER & HP (EACH)	NOS	HP
1	H.S.D.OUTLET / 1.50HP /20K.L	2	3.00
2	M.S.OUTLET / 1.50HP /10K.L	1	1.50
3	H.S.D.OUTLET / 1.50HP /45K.L	1	1.50
	TOTAL HP	4	6.00
JOINERY DETAILS:			
D	- DOOR	1.00	x 2.10
R.S	- ROLLING SHUTTER	1.22	x 2.10
D1	- DOOR	0.91	x 2.10
D2	- DOOR	0.76	x 2.10
W	- WINDOW	1.22	x 1.22
GW	- GLASS WINDOW	2.50	x 2.10
V	- VENTILATOR	0.91	x 0.61

NOTE :-

- ALL DIMENSIONS ARE IN "METRE", SCALE 1:100
- WASTE WATER USED FOR GARDEN
- FIRE EXTINGUISHER TO BE PROVIDED ☹
- EMERGENCY ALARM TO BE PROVIDED ☹
- DRINKING WATER TO BE PROVIDED








1. 2nos OF FIRE EXTINGUISHERS AT EACH PUMP ISLAND AND 12nos SAND BUCKETS PARADEVE AT SITE
2. NO SMOKE BOARD DISPLAYED AT SITE
3. EXTRACT OF PETROLEUM RULES EXHIBITED AT SITE
4. EXPLOSIVE DEPT. LICENCE NO.DISPLAYED AT SITE

ALL PUMP ARE ELECTRICALLY OPERATED CONFIRMS TO IS2418

ALL PUMP 4.0m HIGH ABOVE GROUND LEVEL AND FIRE ENDS COVERED WITH 2LAYERS OF NON CORRSIVE WIRE GUACE

11MESH/LCM

SOLAR SYSTEM WATER TANK TO BE PROVIDE

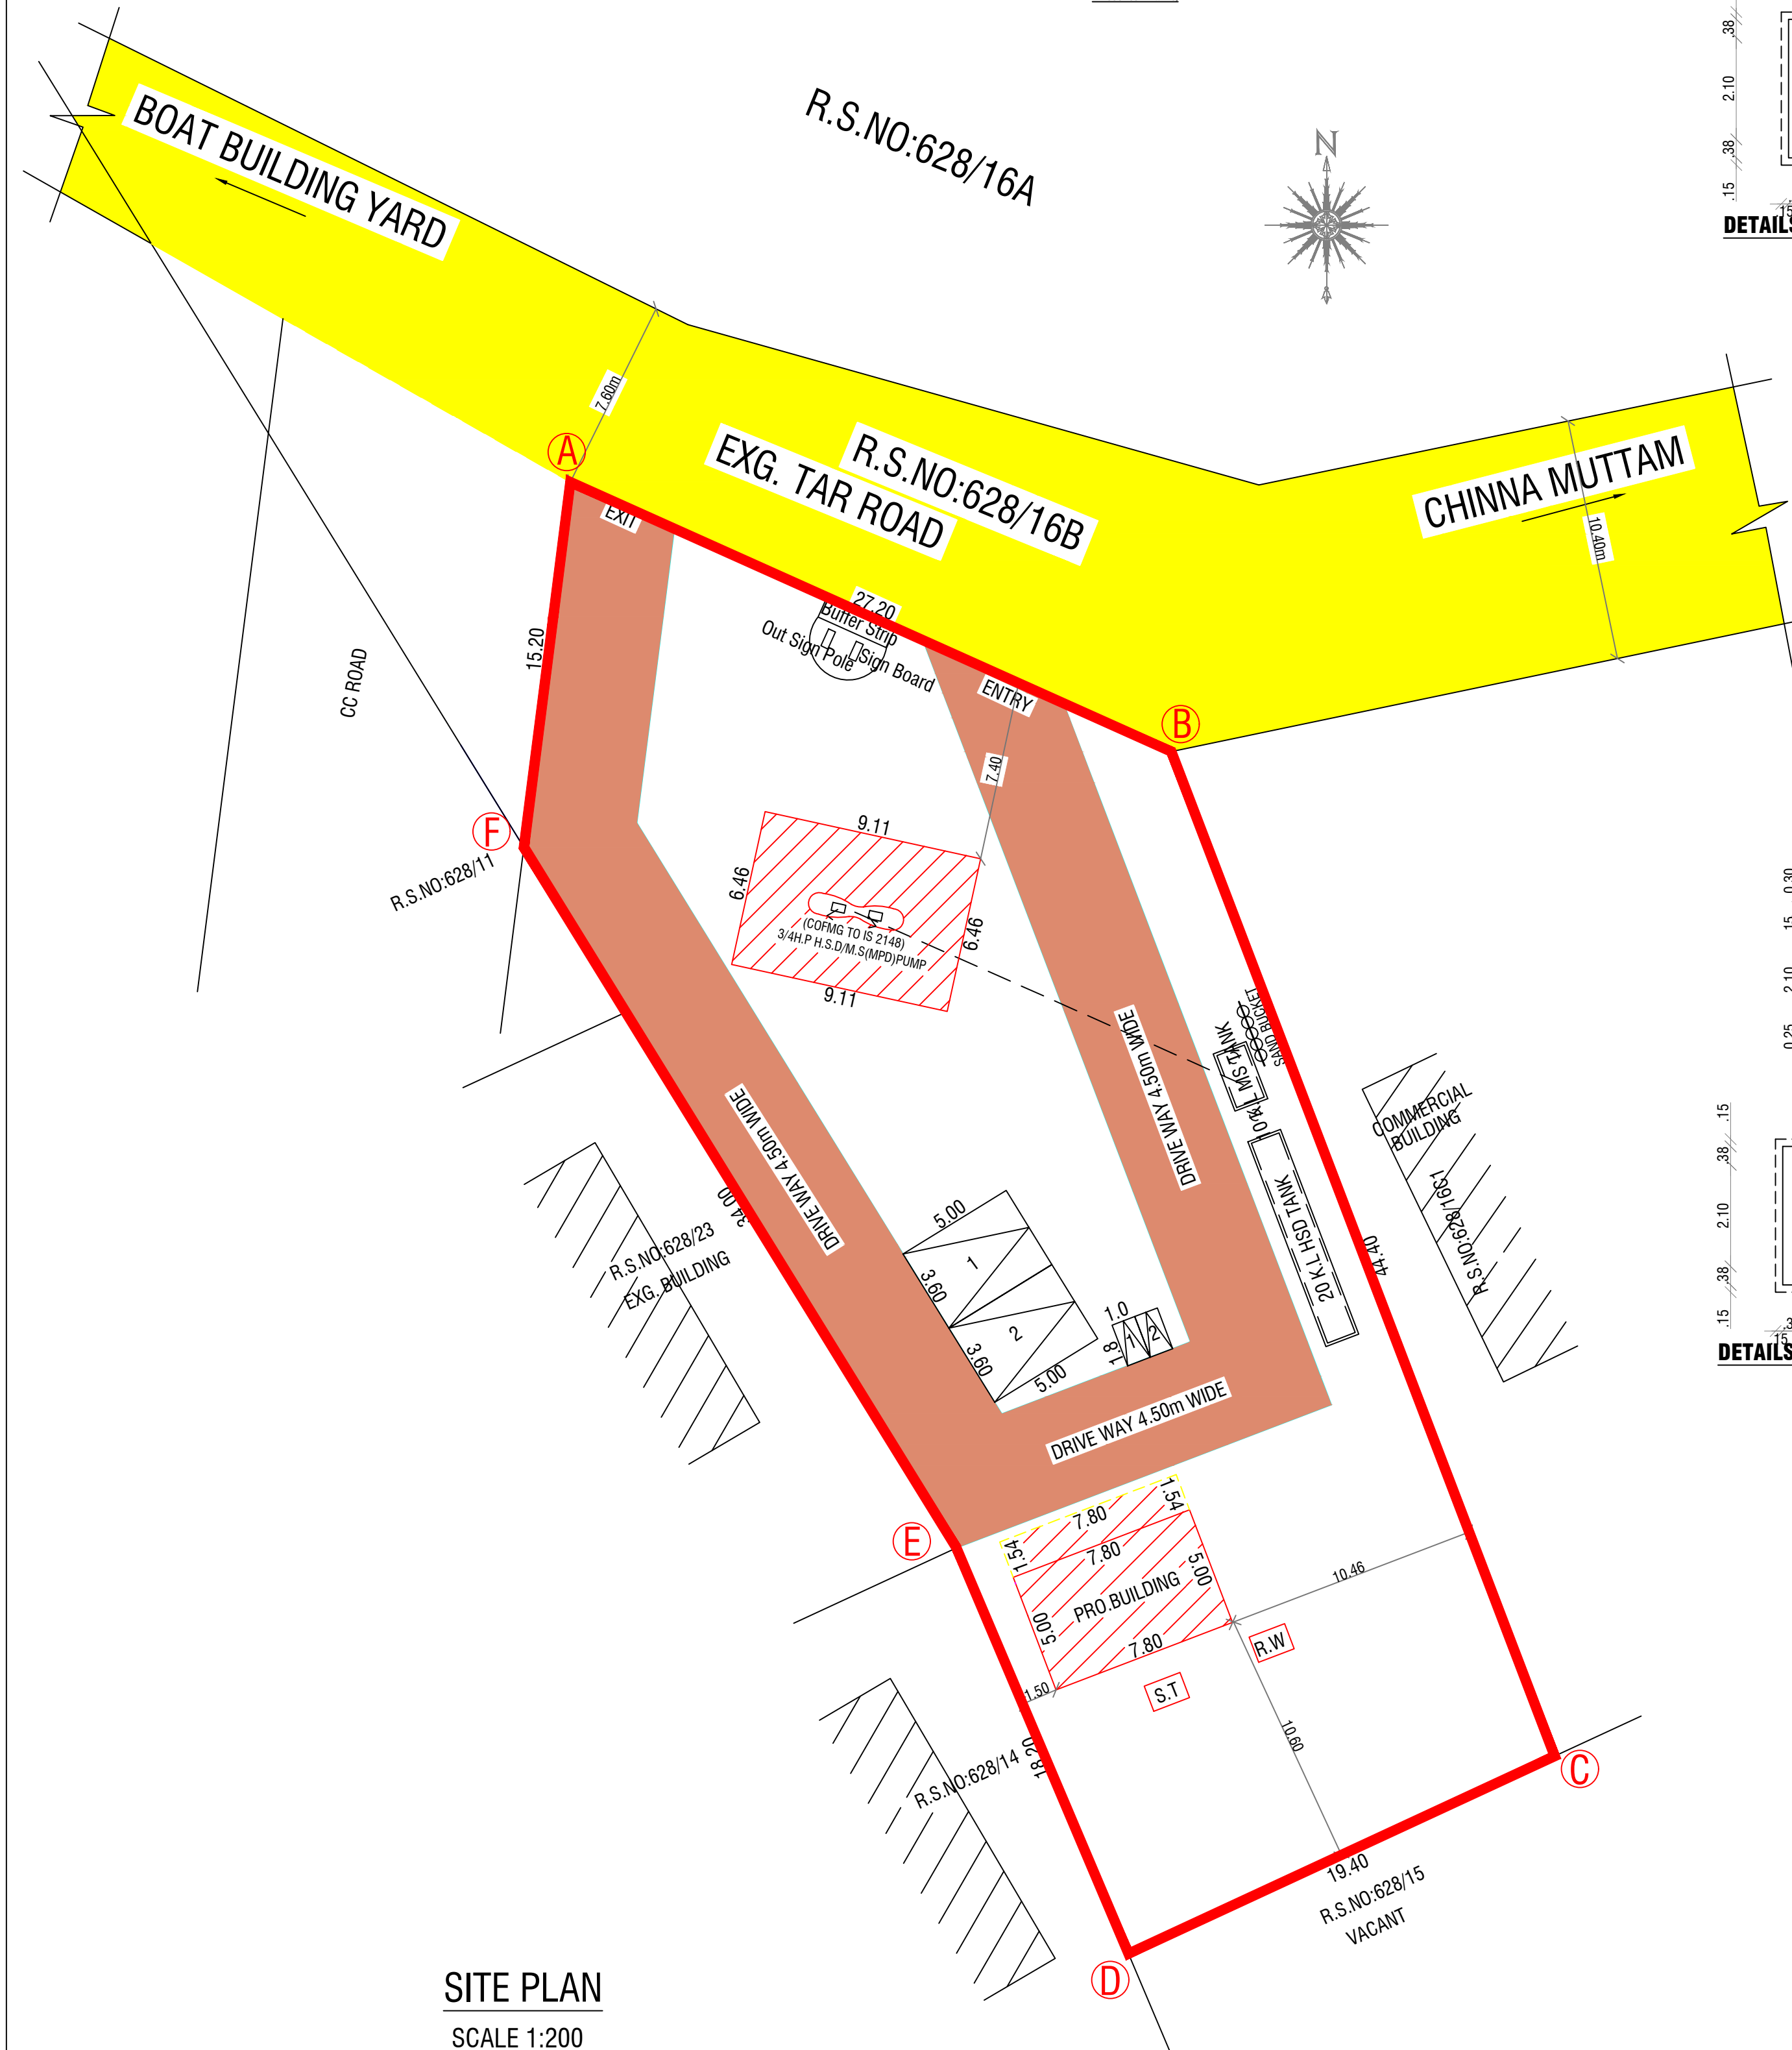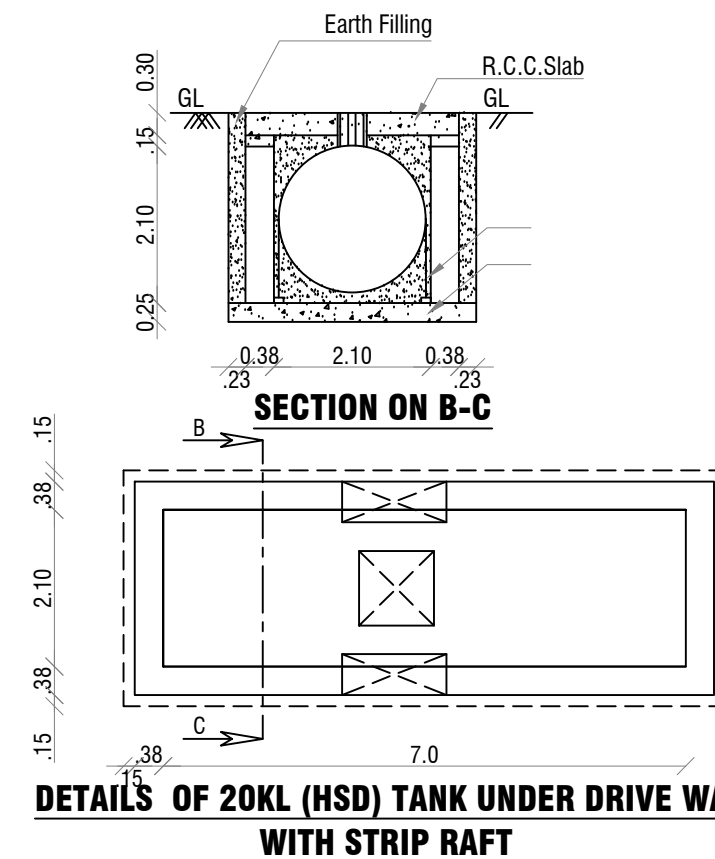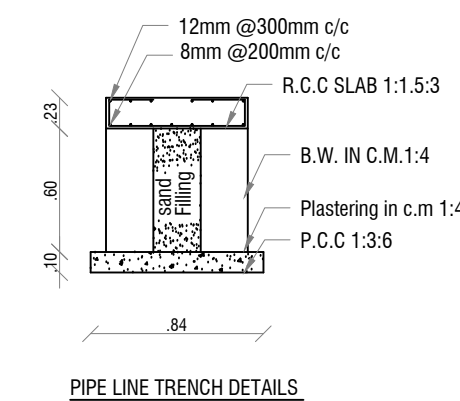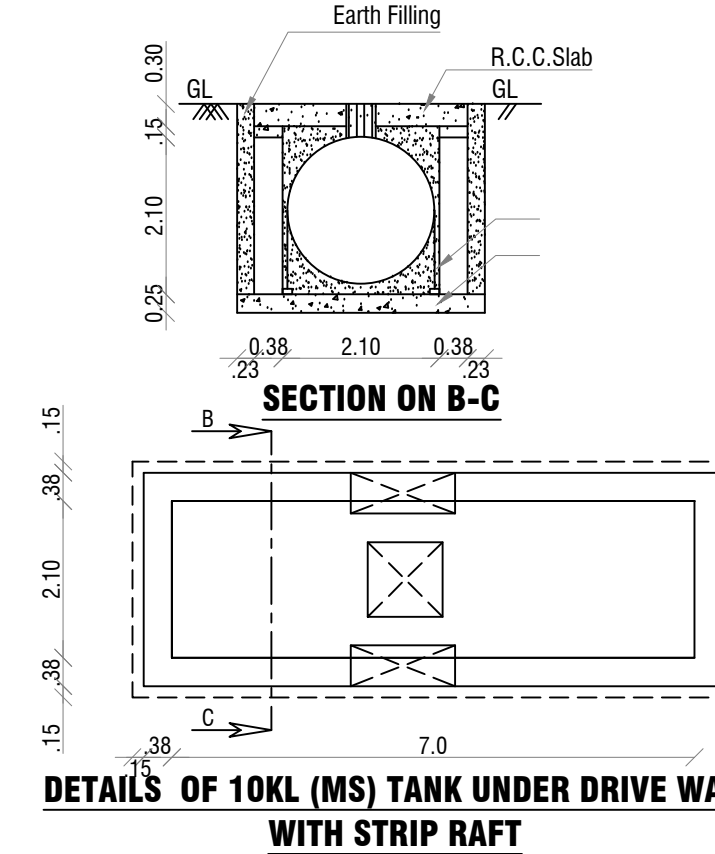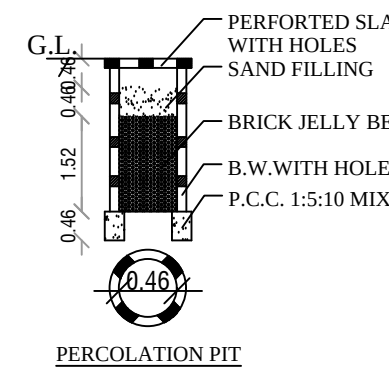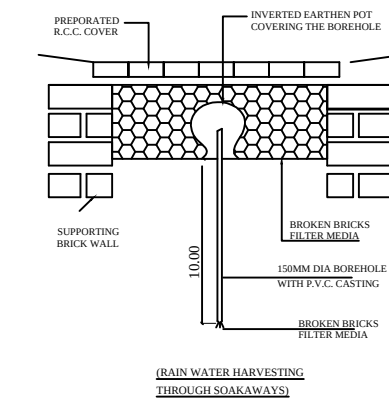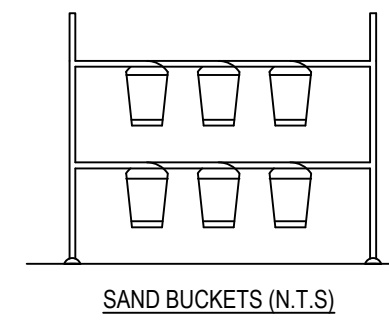

SITE PLAN
SCALE 1:200

PLAN SHOWING THE PROPOSED
CONSTRUCTION OF PETROL RETAIL SHOP IN
R.S.NO:628/16C2 OF KANYAKUMARI VILLAGE
AND KANYAKUMARI TOWN PANCHAYAT,
AGASTHEESWARAM TALUK, KANYAKUMARI
DISTRICT.

ALL DIMENSIONS ARE IN METER, SCALE 1:100, 1:200

NAME OF THE OWNER: J.JUSTIN			
COLOR CODE	AREA DETAILS	SQ.M	SQ.FT
	SITE AREA	1153.00	12410.89
	PRO.CANOPY AREA	58.85	633.46
	PRO.BUILDING AREA	51.00	548.96
	TOTAL BUILDING AREA	109.85	1182.42
	OPEN SPACE AREA	1043.15	11228.47
	DRIVE WAY		
	EXISTING ROAD		

FLOOR AREA RATIO		PARKING AREA CALCULATION	
$\frac{\text{TOTAL FLOOR AREA}}{\text{SITE AREA}}$		TOTAL PLINTH AREA 109.85 SQ.M REQUIRED PARKING 1 CAR PER 50SQ.M $\frac{109.85}{50} = 2 = \text{SAY 2 CARS}$	
$= \frac{109.85}{1153.00} = 0.095 < 2.0$		REQUIRED CAR PARKING = 2nos PROVIDED CAR PARKING = 2nos	

SWP/BP/KKDTCP NO: 21/2023
LP/KKDTCP NO: 08/2023

ONLINE APPLICATION NO: SWP.BPA/0007578/2023

Eight ways to know a piece of land before you pay for it.

This report covers one part of the picture. These cover the rest, drawn from the same government records, for any property in Tamil Nadu.

LandLens One

Ask anything about a property and get an answer grounded in live government records, with the sources shown.

[/landlens/one](#)



Verify My Land

Every record check run on one property and returned as a single report.

[/landlens/verify-my-land](#)



Legal Opinion

An advocate's written opinion on the title, built on the records we pull for it.

[/landlens](#)



One Map

Every layer on one map: the parcel, its boundary, zoning, water bodies and what sits around it.

[/landlens/one/map](#)



PriceMap

What land actually changed hands for around this plot, taken from the registered deeds.

[/landlens/pricemap](#)



Build Scope

What you are allowed to build here: floor space, height, coverage and setbacks.

[/landlens/build-scope](#)



Property Tracker

Watch a property and hear about it when something new is registered against it.

[/landlens/property-tracker](#)



Deal Room

Run the transaction in one place: documents, stamping, signatures and the parties.

[/landlens/deal-room](#)



Twenty-four checks you can run yourself, at no cost.

Records and verification

The registers themselves, read for you.

Encumbrance Certificate

Patta and Chitta

Field Measurement Sketch

EC Analyzer

Bank charge check

Court case search

Seller background check

Approval check by survey

Value and duty

What it is worth and what it costs to register.

Guideline value by street

Guideline value by survey

Stamp duty and registration fees

Capital gains

Floor space index

Area unit converter

Zoning and land use

What the plan says can happen on this land.

Land use zone finder

CMDA land use check

Coastal regulation zone

Master plan check

Water bodies finder

Airport height clearance

Registers and directories

Who holds it, and which office keeps the record.

Find your registering office

Temple property check

Waqf property check

RERA register



Every free tool
/tools



Services we run
for you
/services



The LandLens
suite
/landlens/one



Every claim in this document traces back to a government record.

Legal opinions, due diligence and title verification

Building plan, layout and sub-division approvals

Completion and occupancy certificates, regularisation

Escrow, negotiation and NRI property management

Land survey, soil testing, architecture and construction

Verified RealEstate
3/350/2 Mettukuppam,
OMR Thoraipakkam,
Chennai 600 097, India
hello@verified.realestate
+91 9996 12 9996

Prepared from the registers named on the page each finding sits on. Where a register could not be read, this document says so in its place rather than leaving the gap to be read as a clean result.

