
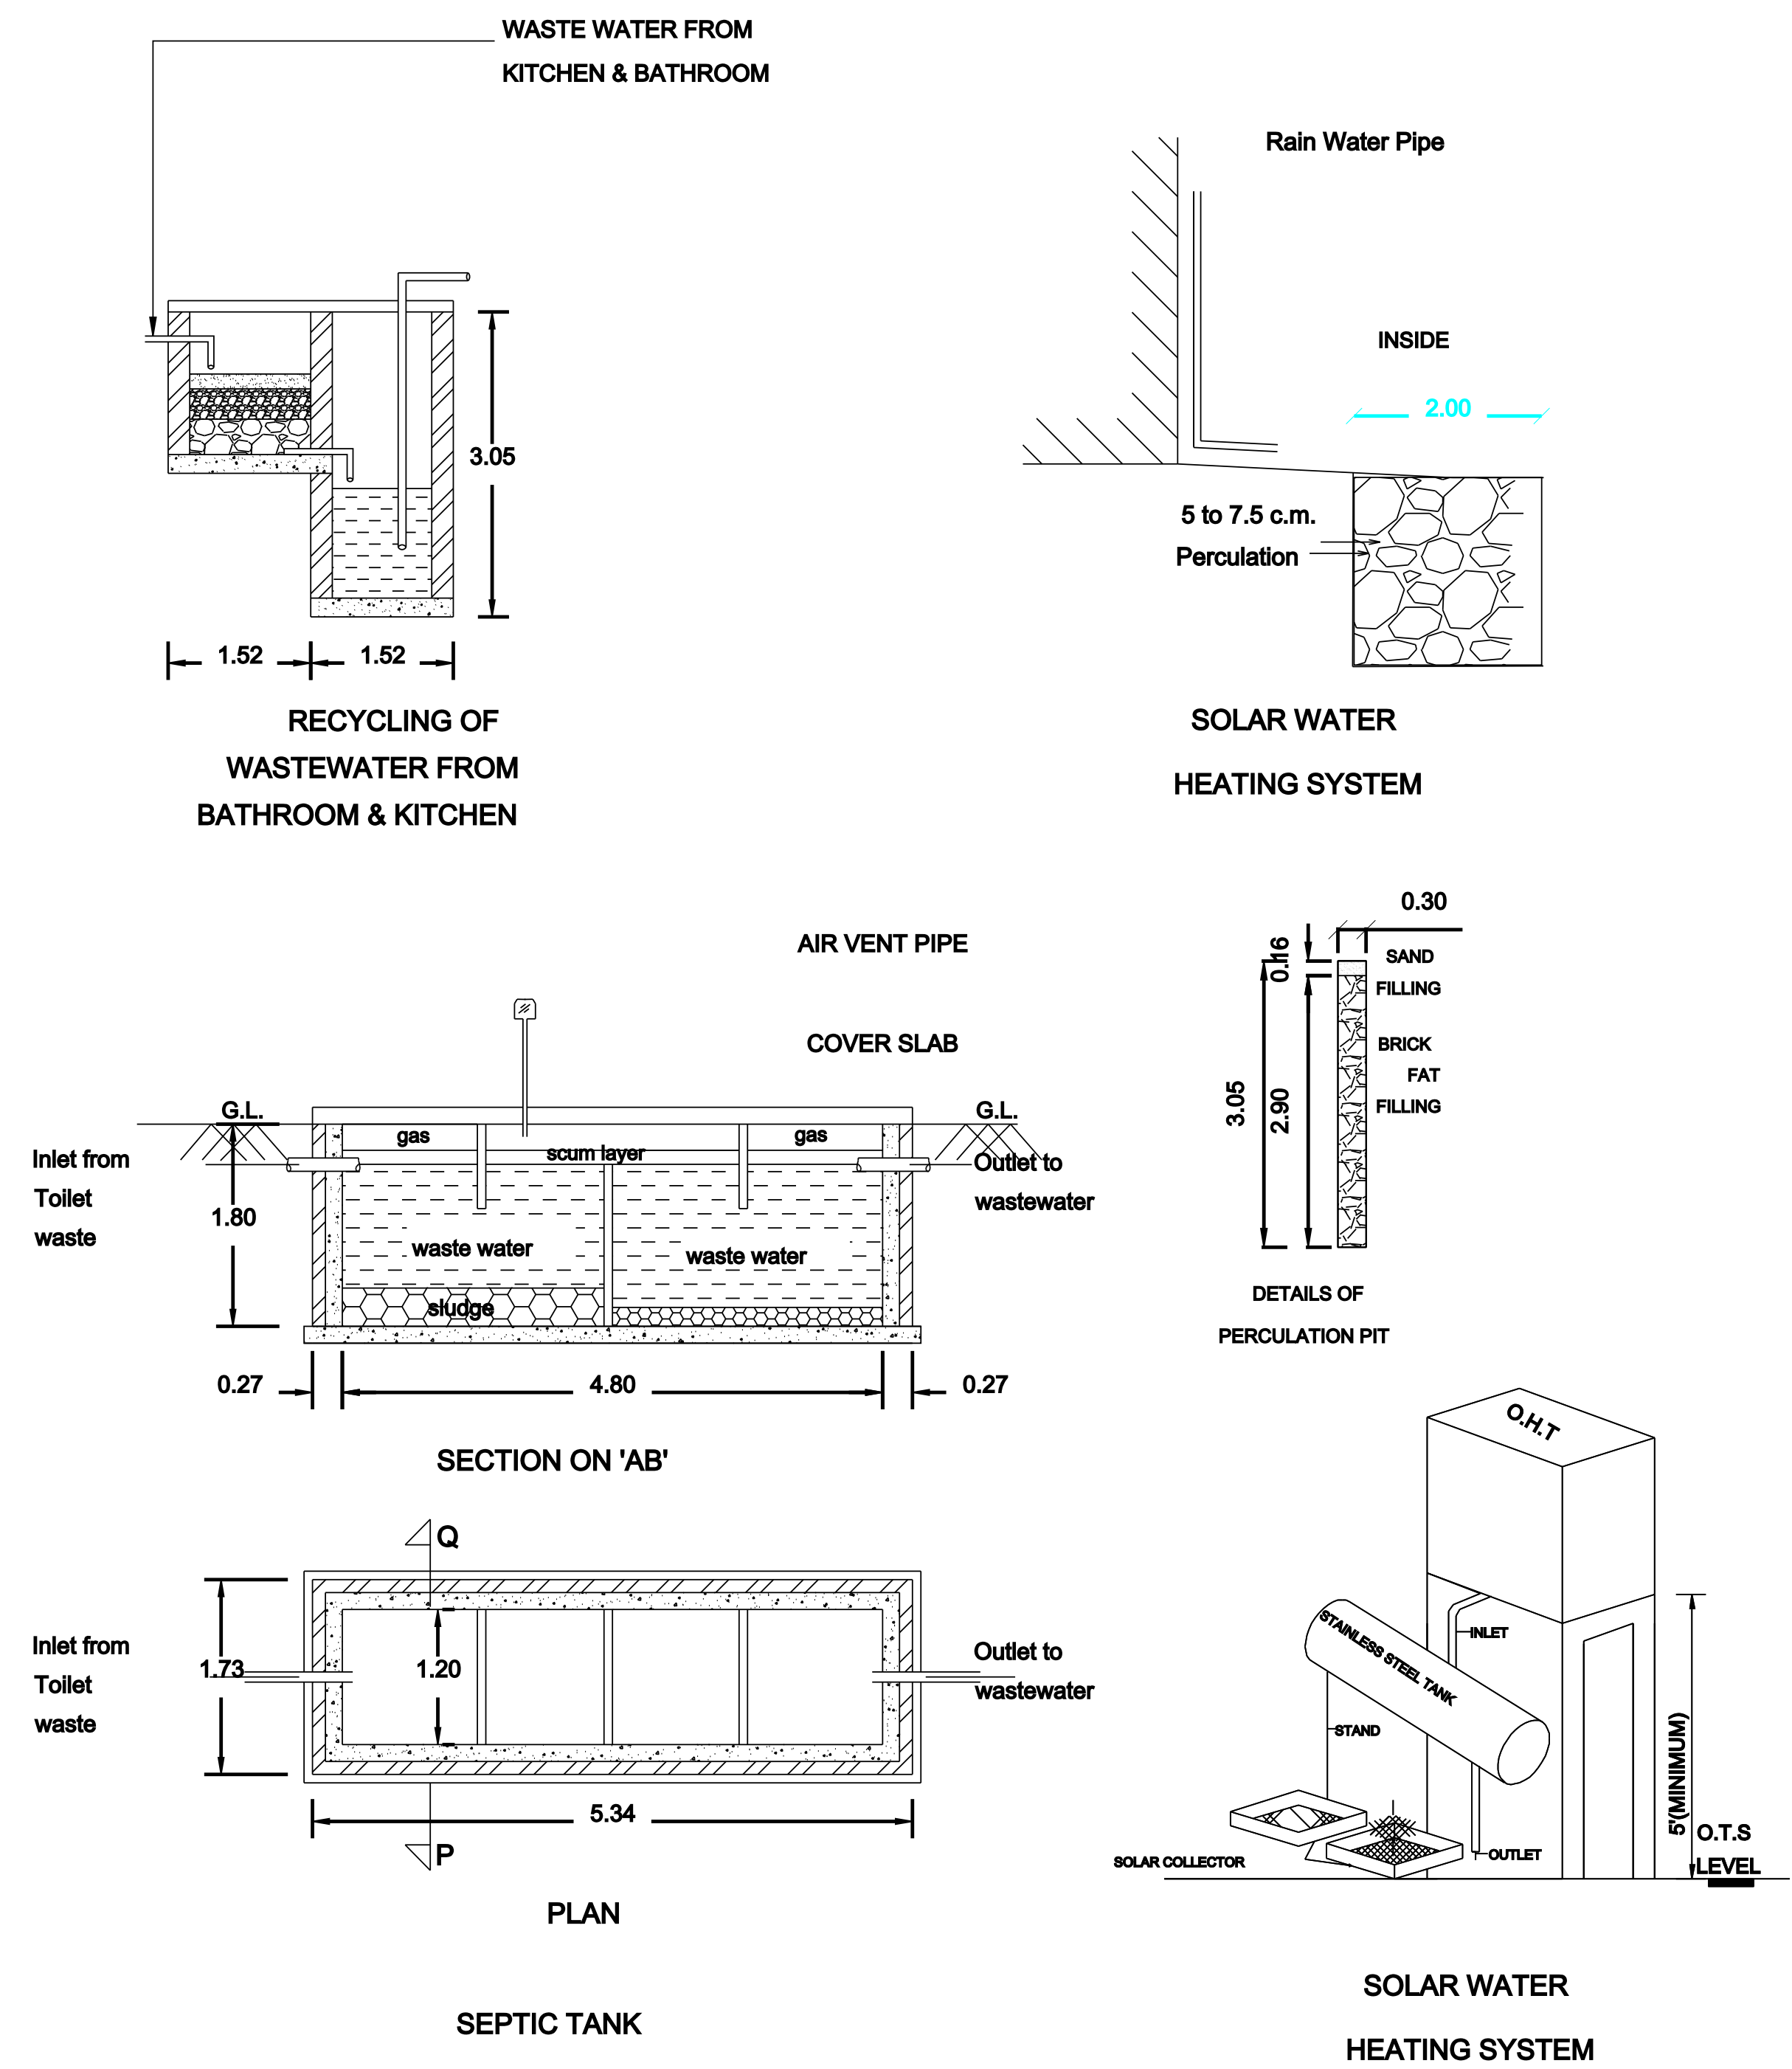
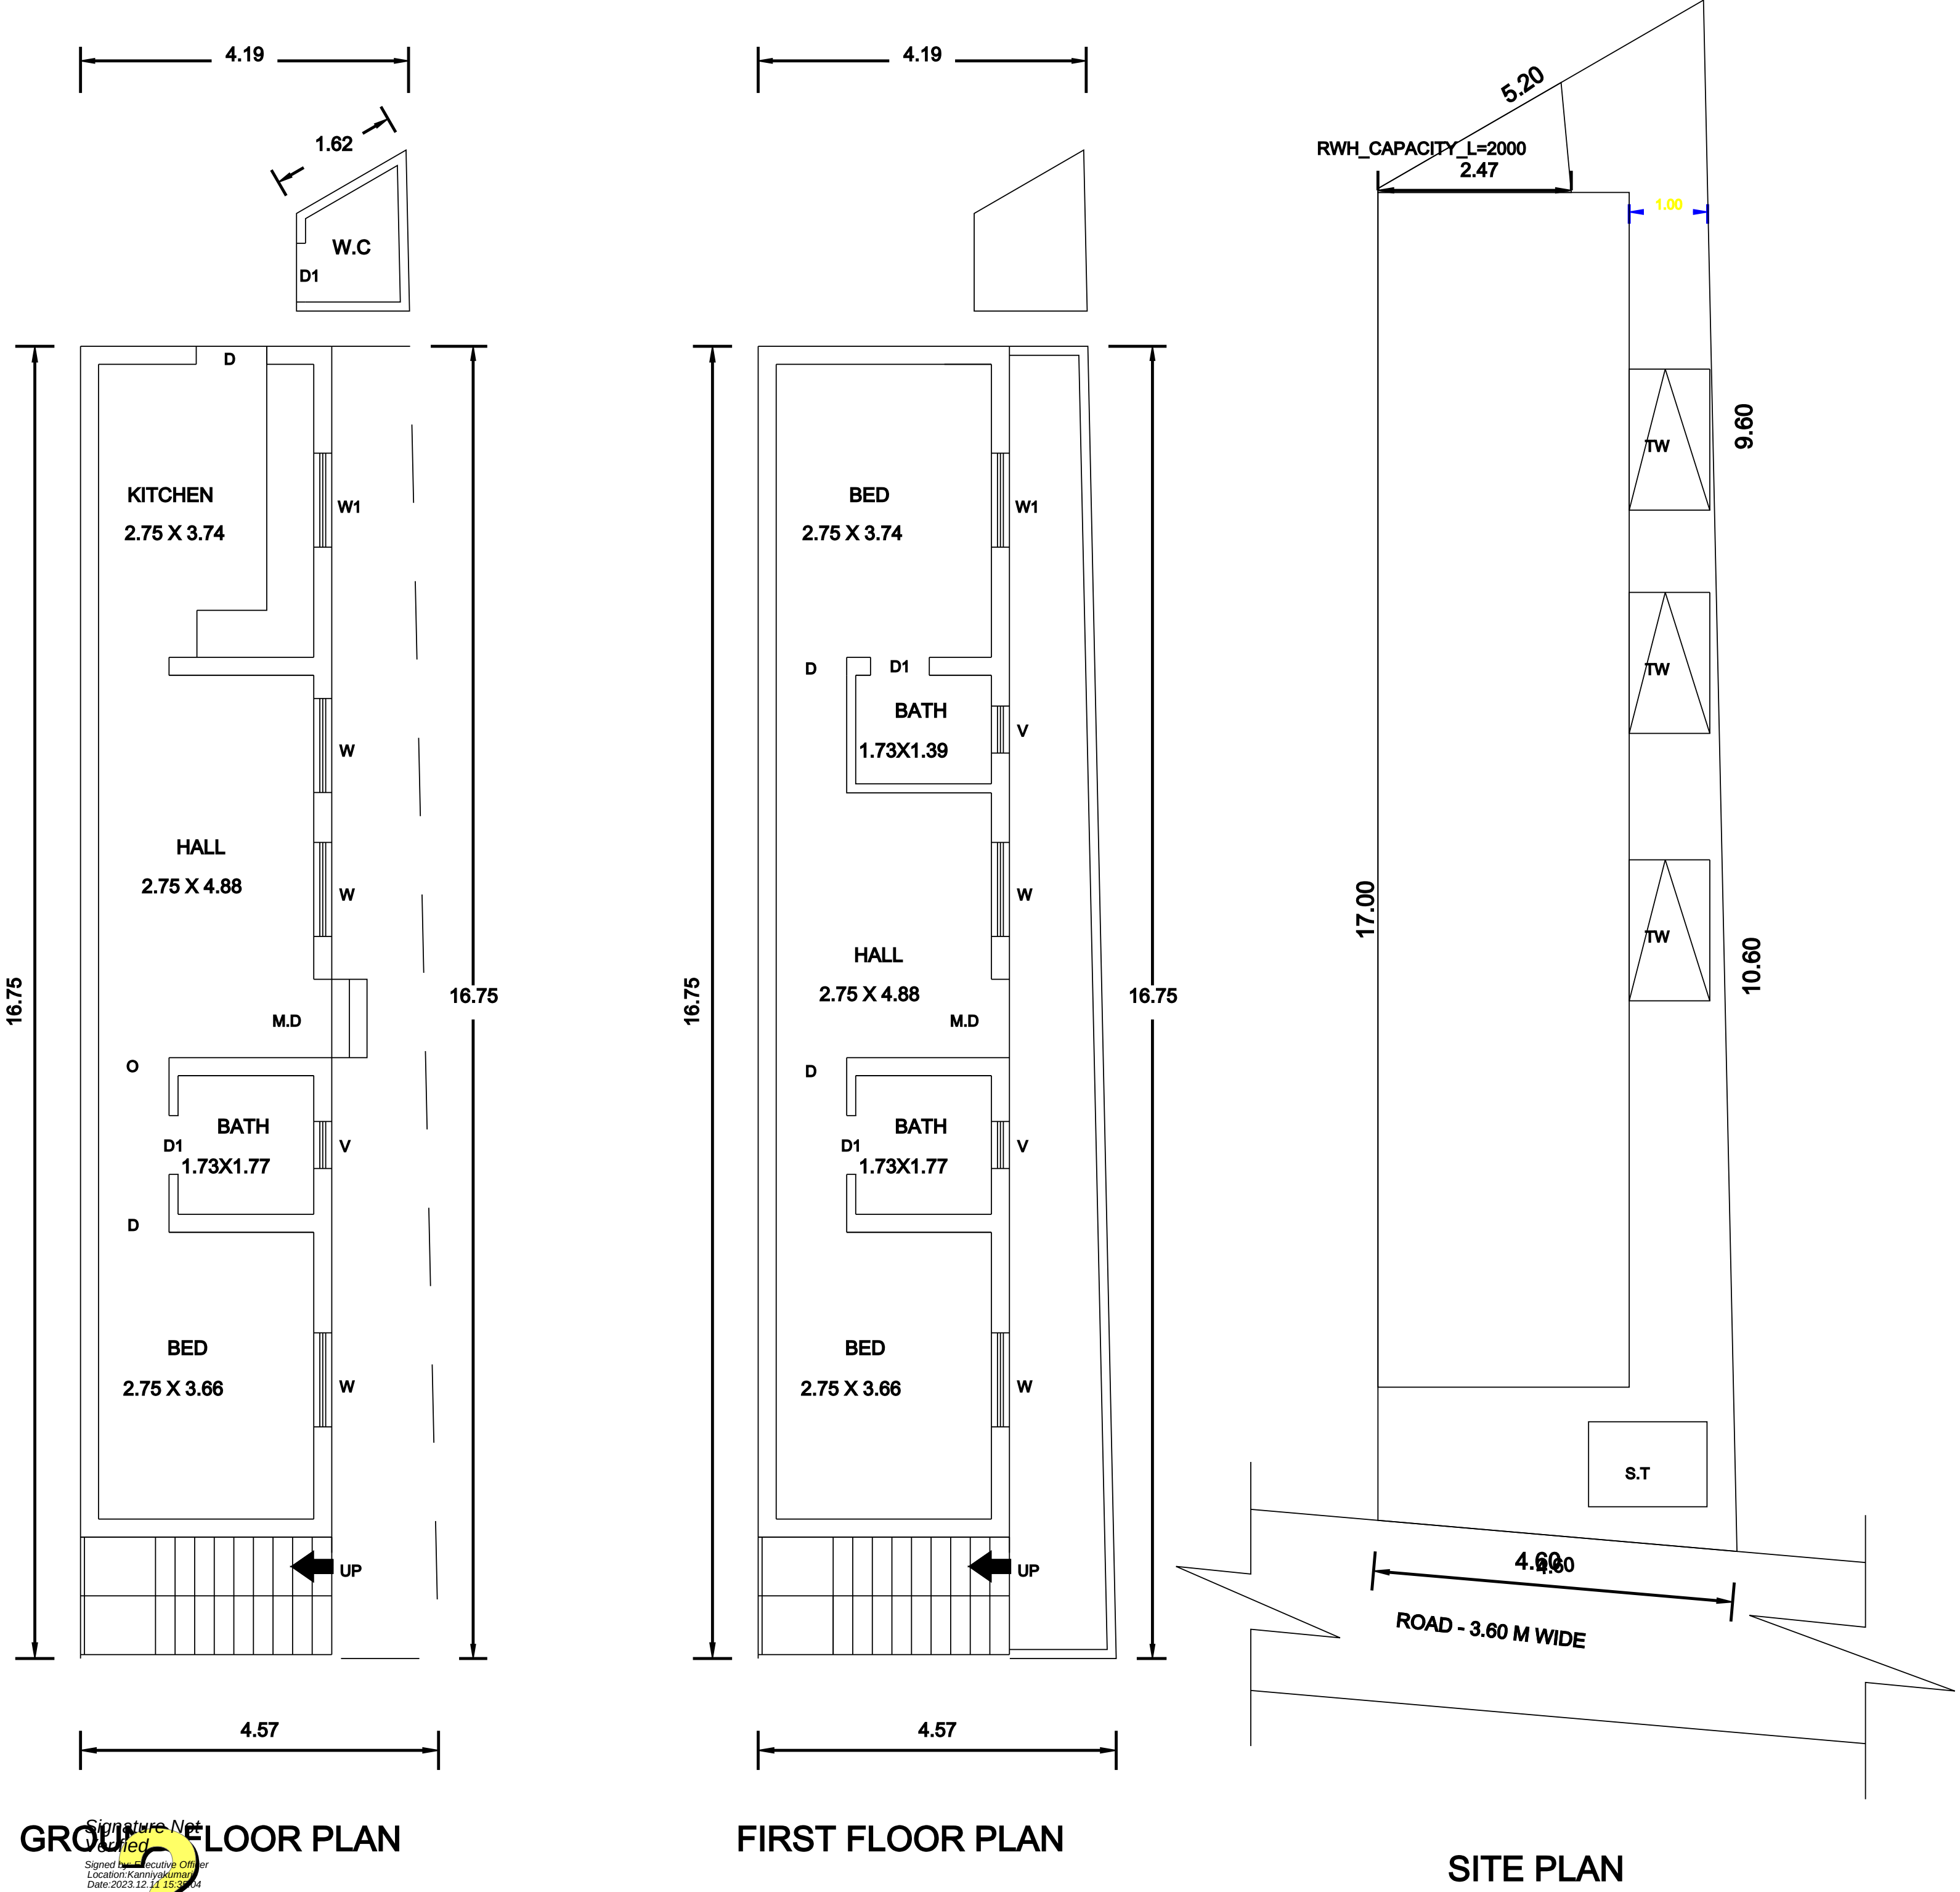


PLAN SHOWING THE PROPOSED CONSTRUCTION OF R.C.C ROOF DWELLING HOUSE IN R.S.NO : 34/2B2, PATTa NO : 6171,
PLOT NO : 3(PART) OF BOOTHAPANDY VILLAGE, RAHMATH NAGAR, THITTUVILAI, BOOTHAPANDY TOWN PANCHAYAT,
THOVALAI TALUK, KANYAKUMARI DISTRICT.

NAME OF OWNER : Mrs.H.SYEDALI, W/o.ABBAS

PLOT APPROVAL NO : 269/2018(TVL ZONE) DATED 04.07.2018

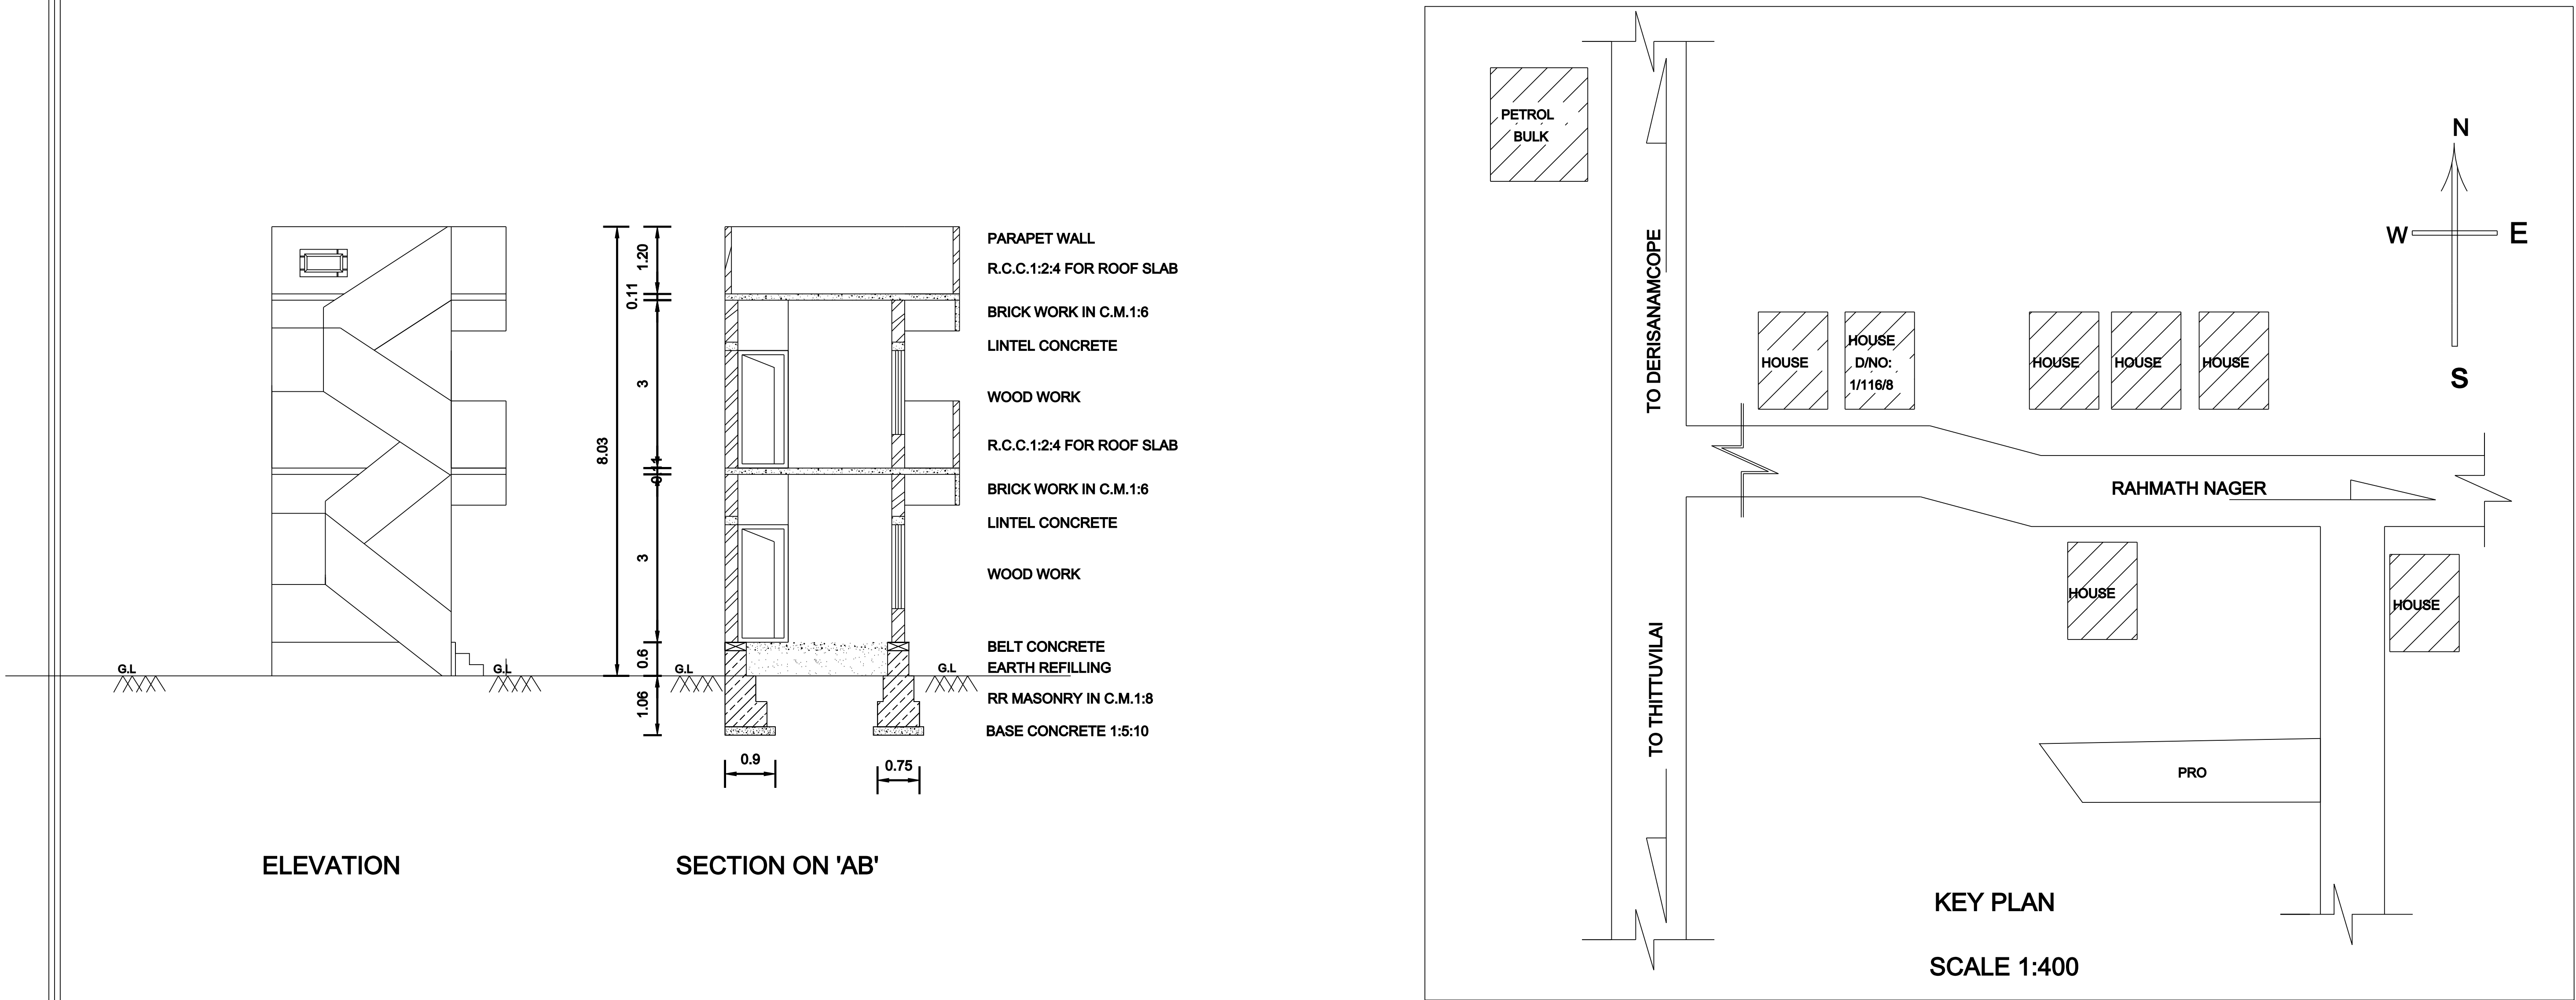

OFFICE USE

SPECIFICATION

1. P.C.C 1:4:8 USING 40MM HBG JELLY FOR FOUNDATION BED CONCRETE
2. R.C.C WORK 1:2:4 USING 20MM HBG STONE JELLY
3. BRICK WORK IN C.M 1:5 FOR FOUNDATION FOOTINGS & SUPERSTRUCTURE
4. 12MM TK CEMENT PLASTER IN C.M 1:4
5. ALL WOOD WORKS ARE IN SEASONED

SCHEDULE OF JOINERIES

MAIN DOOR	C.W PANELLED	MD	3'3"x7'0"	(1.00x2.14)
DOOR	C.W PANELLED	D	3'0"x7'0"	(0.90x2.14)
DOOR	C.W PANELLED	D1	2'6"x7'0"	(0.75x2.14)
WINDOW	C.W PANELLED	W	4'0"x4'6"	(1.20x1.38)
WINDOW	C.W& GLAZED	W1	4'0"x4'6"	(0.90x1.20)
VENTILATOR	C.W PANELLED	V	3'0"x2'0"	(0.60x0.60)

AREA STATEMENT

AREA STATEMENT	SQM
SITE AREA	80.45
PROP.GROUND FLOOR AREA	75.87
PROP.FIRST FLOOR AREA	73.52
TOTAL CONSTRUCTION AREA	149.39
PLOT COVERAGE	94.31 %
F.S.I	1.86

COLOUR INDEX

BOUNDARY [BLACK]	:	
PROPOSED [RED]	:	
EXISTING [BLUE]	:	
DEMOLISHED [YELLOW]	:	
ROAD [GREEN]	:	

(H.SYED ALI.)
OWNER

Er. L. MEHALARAJAGOPAL, BE.
Registered Engineer
JESUS CONSTRUCTION
No: 6/2A-12, ULS Complex, Balamore Road
Thittuvilai, Bhuthapandy Post - 629 852.
Ph: 8903371173, 7373555527

REGISTERED ENGINEER

ALL DIMENSION ARE IN 'METER'
SCALE 1:100

JESUS CONSTRUCTIONS
THITTUVILAI, KK DISTRICT
MOBILE NO : 8903371173
7373555527