


PLAN SHOWING THE PROPOSED CONSTRUCTION OF R.C.C ROOF RESIDENTIAL BUILDING AT THORANA VILAI IN
RE.SY.NO:10/18 OF KEEZH MIDALAM 'A' VILLAGE, IN PALAPPALLAM TOWN PANCHAYET, KILLIYOOR TALUK. K.K. DISTRICT.

Name of the Owner: Mr.K.Ayyappan, S/O.Mr.Kumara Swamy Asari, Thorana Vilai, Kanavoor Road,Devicode, Udayamarthandam (P.O).

Mob:9486203232

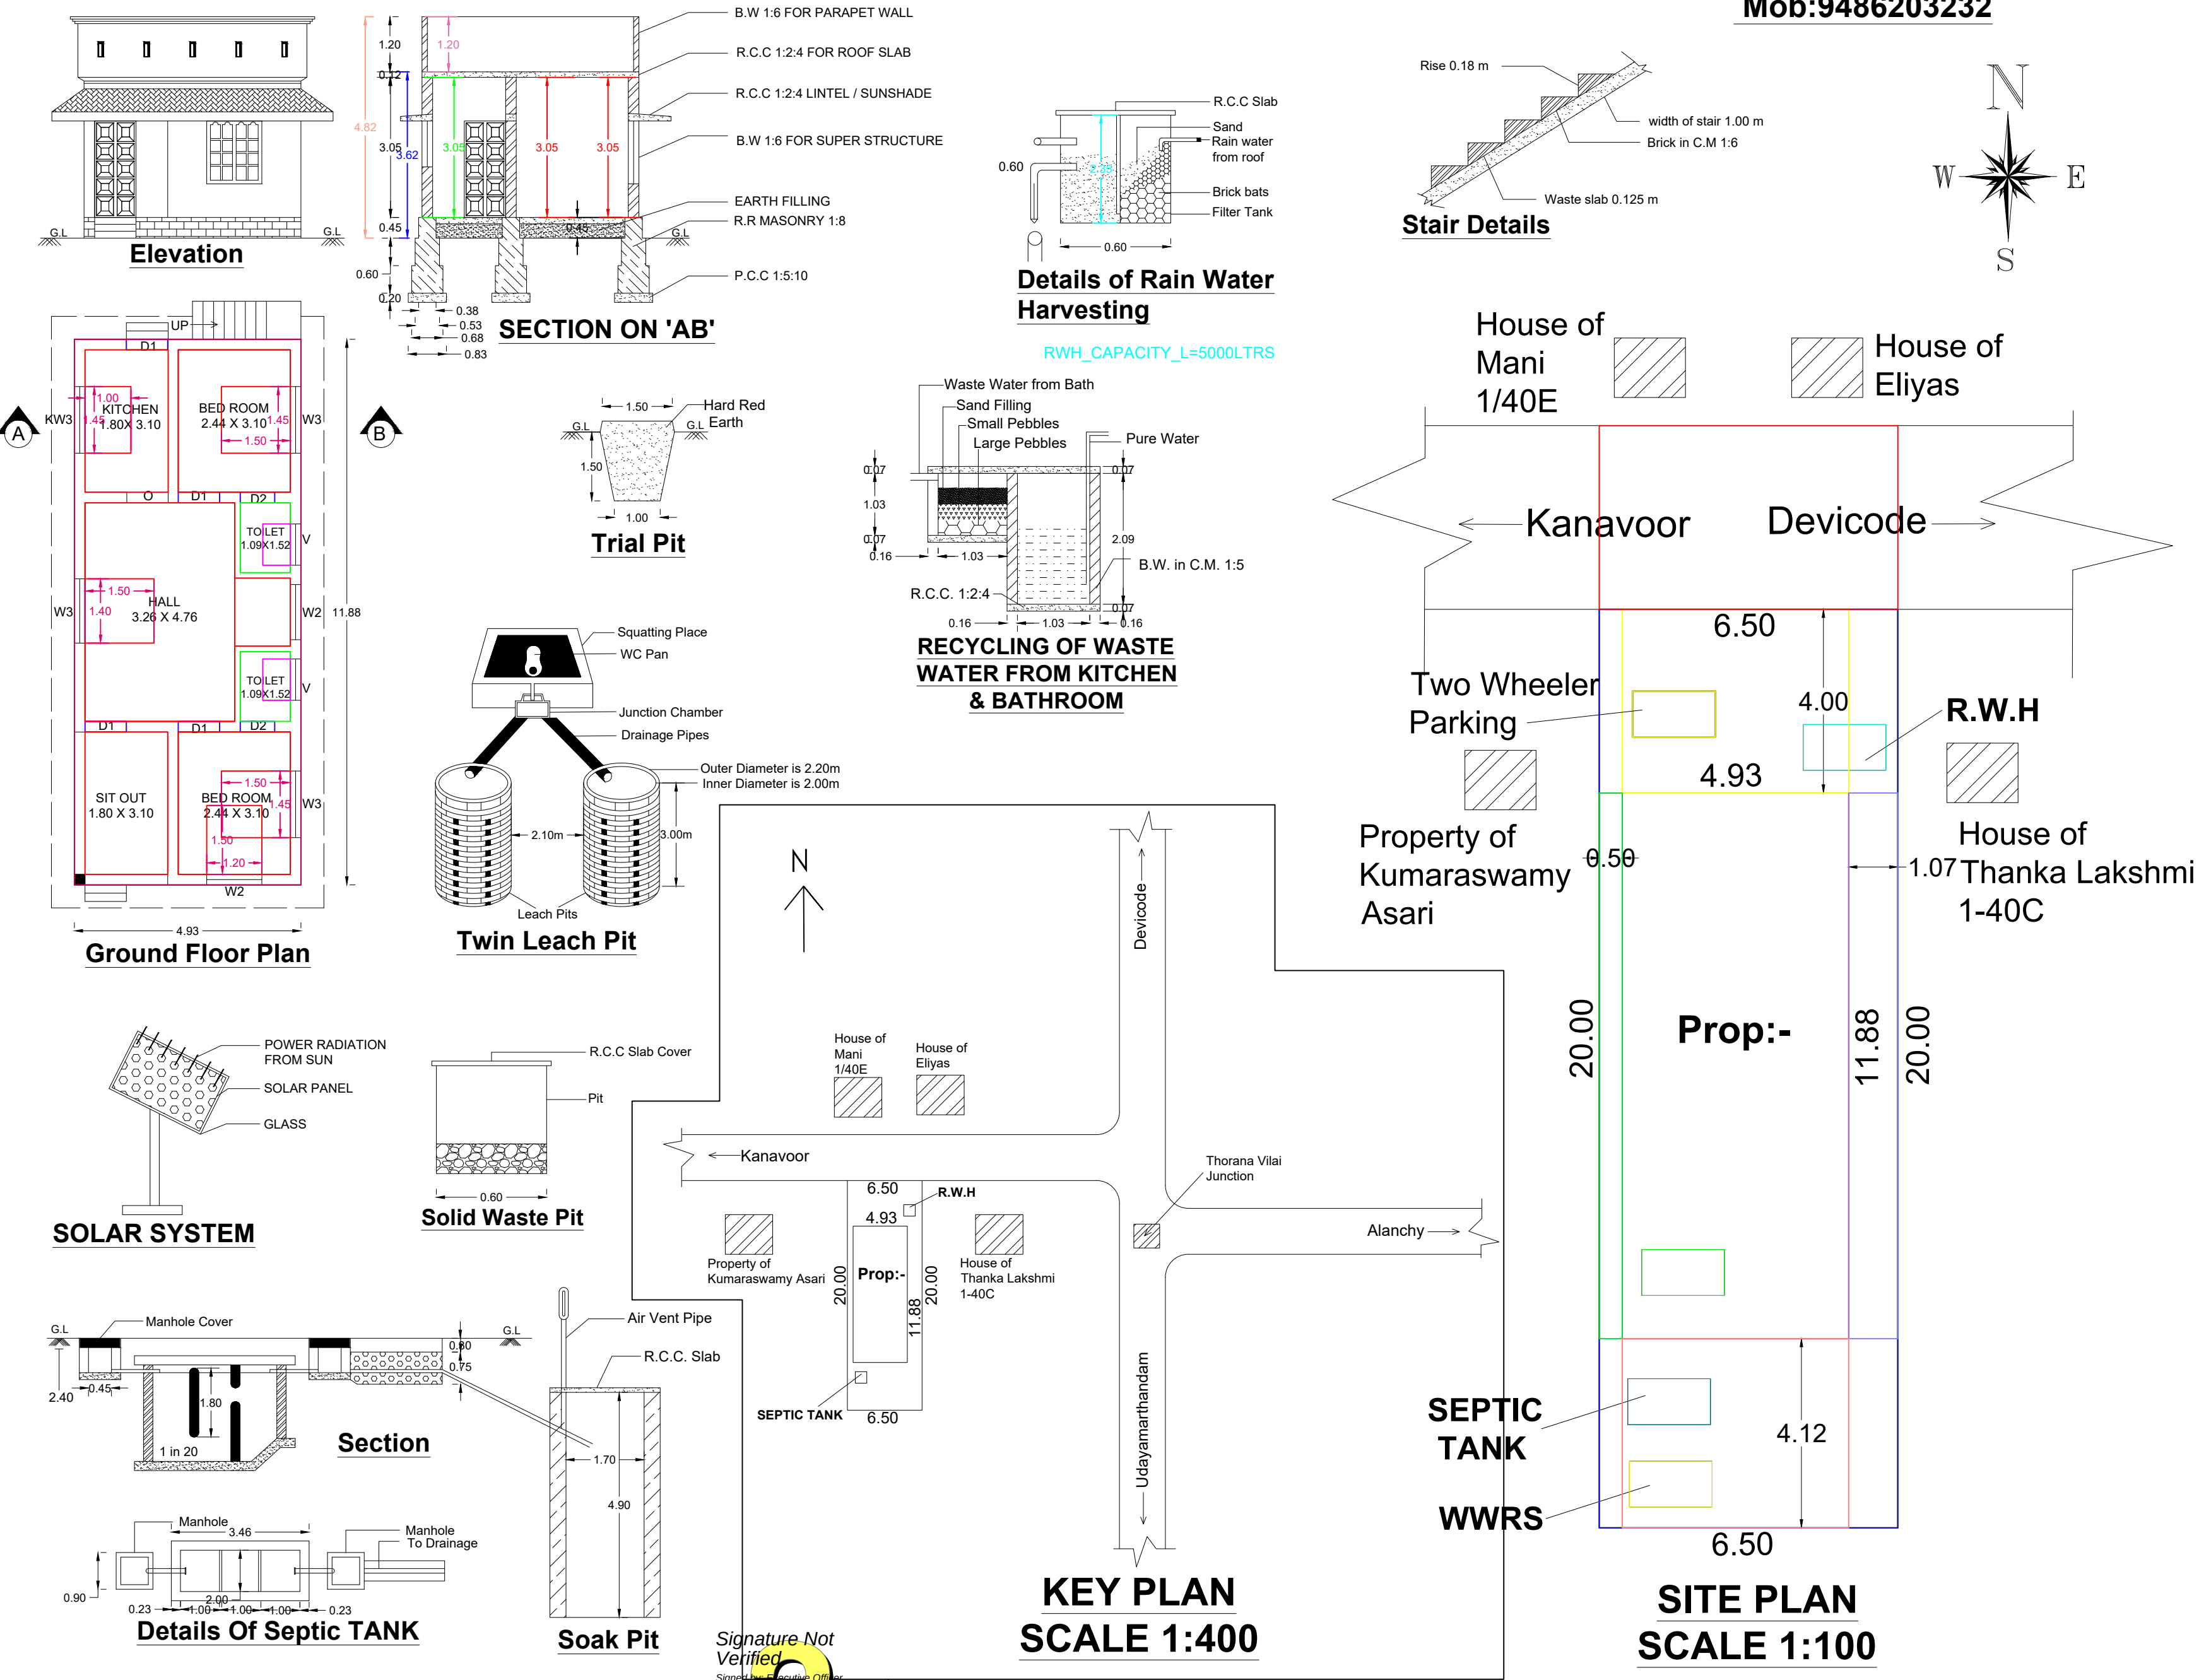

AREA DETAILS

SITE AREA : 3.250 Cents (1.31 Are)
VACANT AREA : 75.44 Sq.M (1.864 Cents)

G.F PLINTH AREA : 58.56 Sq.M (630.34 Sq.Ft)
G.F FLOOR AREA : 47.13 Sq.M (507.35 Sq.Ft)

SCHEDULE OF JOINERIES		SCALE 1:100	ALL DIMENSION ARE IN METER
DOOR.	D1 : 0.90 X 2.10	PROPOSED ROAD SITE BOUNDARY EXISTING	
DOOR.	D2 : 0.75 X 2.10		
OPENING.	O : 0.90 X 2.10		
WINDOW.	W3 : 1.45 X 1.37		
WINDOW.	W2 : 1.20 X 1.37		
WINDOW.	KW3 : 1.45 X 1.00		
VENTILATOR.	:0.60 X 0.45		

SIGNATURE OF OWNER

[Signature]

SIGNATURE OF ENGINEER

[Signature]
Er. D. DAVIDSON, DCE.
Licenced Engineer
Elshadai Construction
Devicode Jn., Udayamarthandam P.O.
Mob : +91-9488274478, +91-9445294773

FOR OFFICE USE ONLY

PLAN INFO
PLOT_AREA_M2=131.527
SINGLE_FAMILY_BLDG=YES
OSR_APPLICABLE=NO
OSR_SURR_BUYBACK_RETAIN=RETAIN
PREMIUM_FSI_REQUIRED=NO
OSR_SURRENDER_OR_BUYBACK=YES
IS_APPROVED_LAYOUT=YES
ORGANIZATION_TYPE=PRIVATE
CRZ=NO
ROAD_WIDTH=4.00
ROAD_LENGTH=100.00
AVG_PLOT_DEPTH= 20.00
AVG_PLOT_WIDTH= 6.50
LAND_USE_ZONE = RESIDENTIAL
PLOT_NO=0
DISTRICT=KANYAKUMARI
AREA_TYPE=OTHERS
SURVEY_NO=10/18
PATTA_NO=2381
TALUK=KILLIYOOR
AS_AT_SITE=130.00
FMB_OR_PLR=130.00
AS_PER_DOCUMENT=130.00
JURISDICTION_TYPE=TOWN PANCHAYAT
IS_SWIMMING_POOL_EXISTS=NO
RWH_DECLARED=YES
IF_HERITAGE_TOWN_LESSTHAN_1KM_RADIUS=YES