


PLAN SHOWING THE PROPOSED CONSTRUCTION OF R.C.C ROOF COMMERCIAL BUILDING AFTER DEMOILISHING THE EXISTING DOOR NO:5/14C AT KARUNGAL IN RE.SY.NO:604/12A2 OF KARUNGAL VILLAGE, IN KARUNGAL TOWN PANCHAYET, KILLIYOOR TALUK. K.K. DISTRICT.

Name of the Owner: 1) Mr.Raju, S/O.Mr.Ramachandran, Near Karungal Bus Stand, Karungal, Karungal (P.O),Mob:9443992968
2) Mrs.Suji,W/O.Mr.Raju, Near Karungal Bus Stand, Karungal, Karungal (P.O),Mob:6381977375

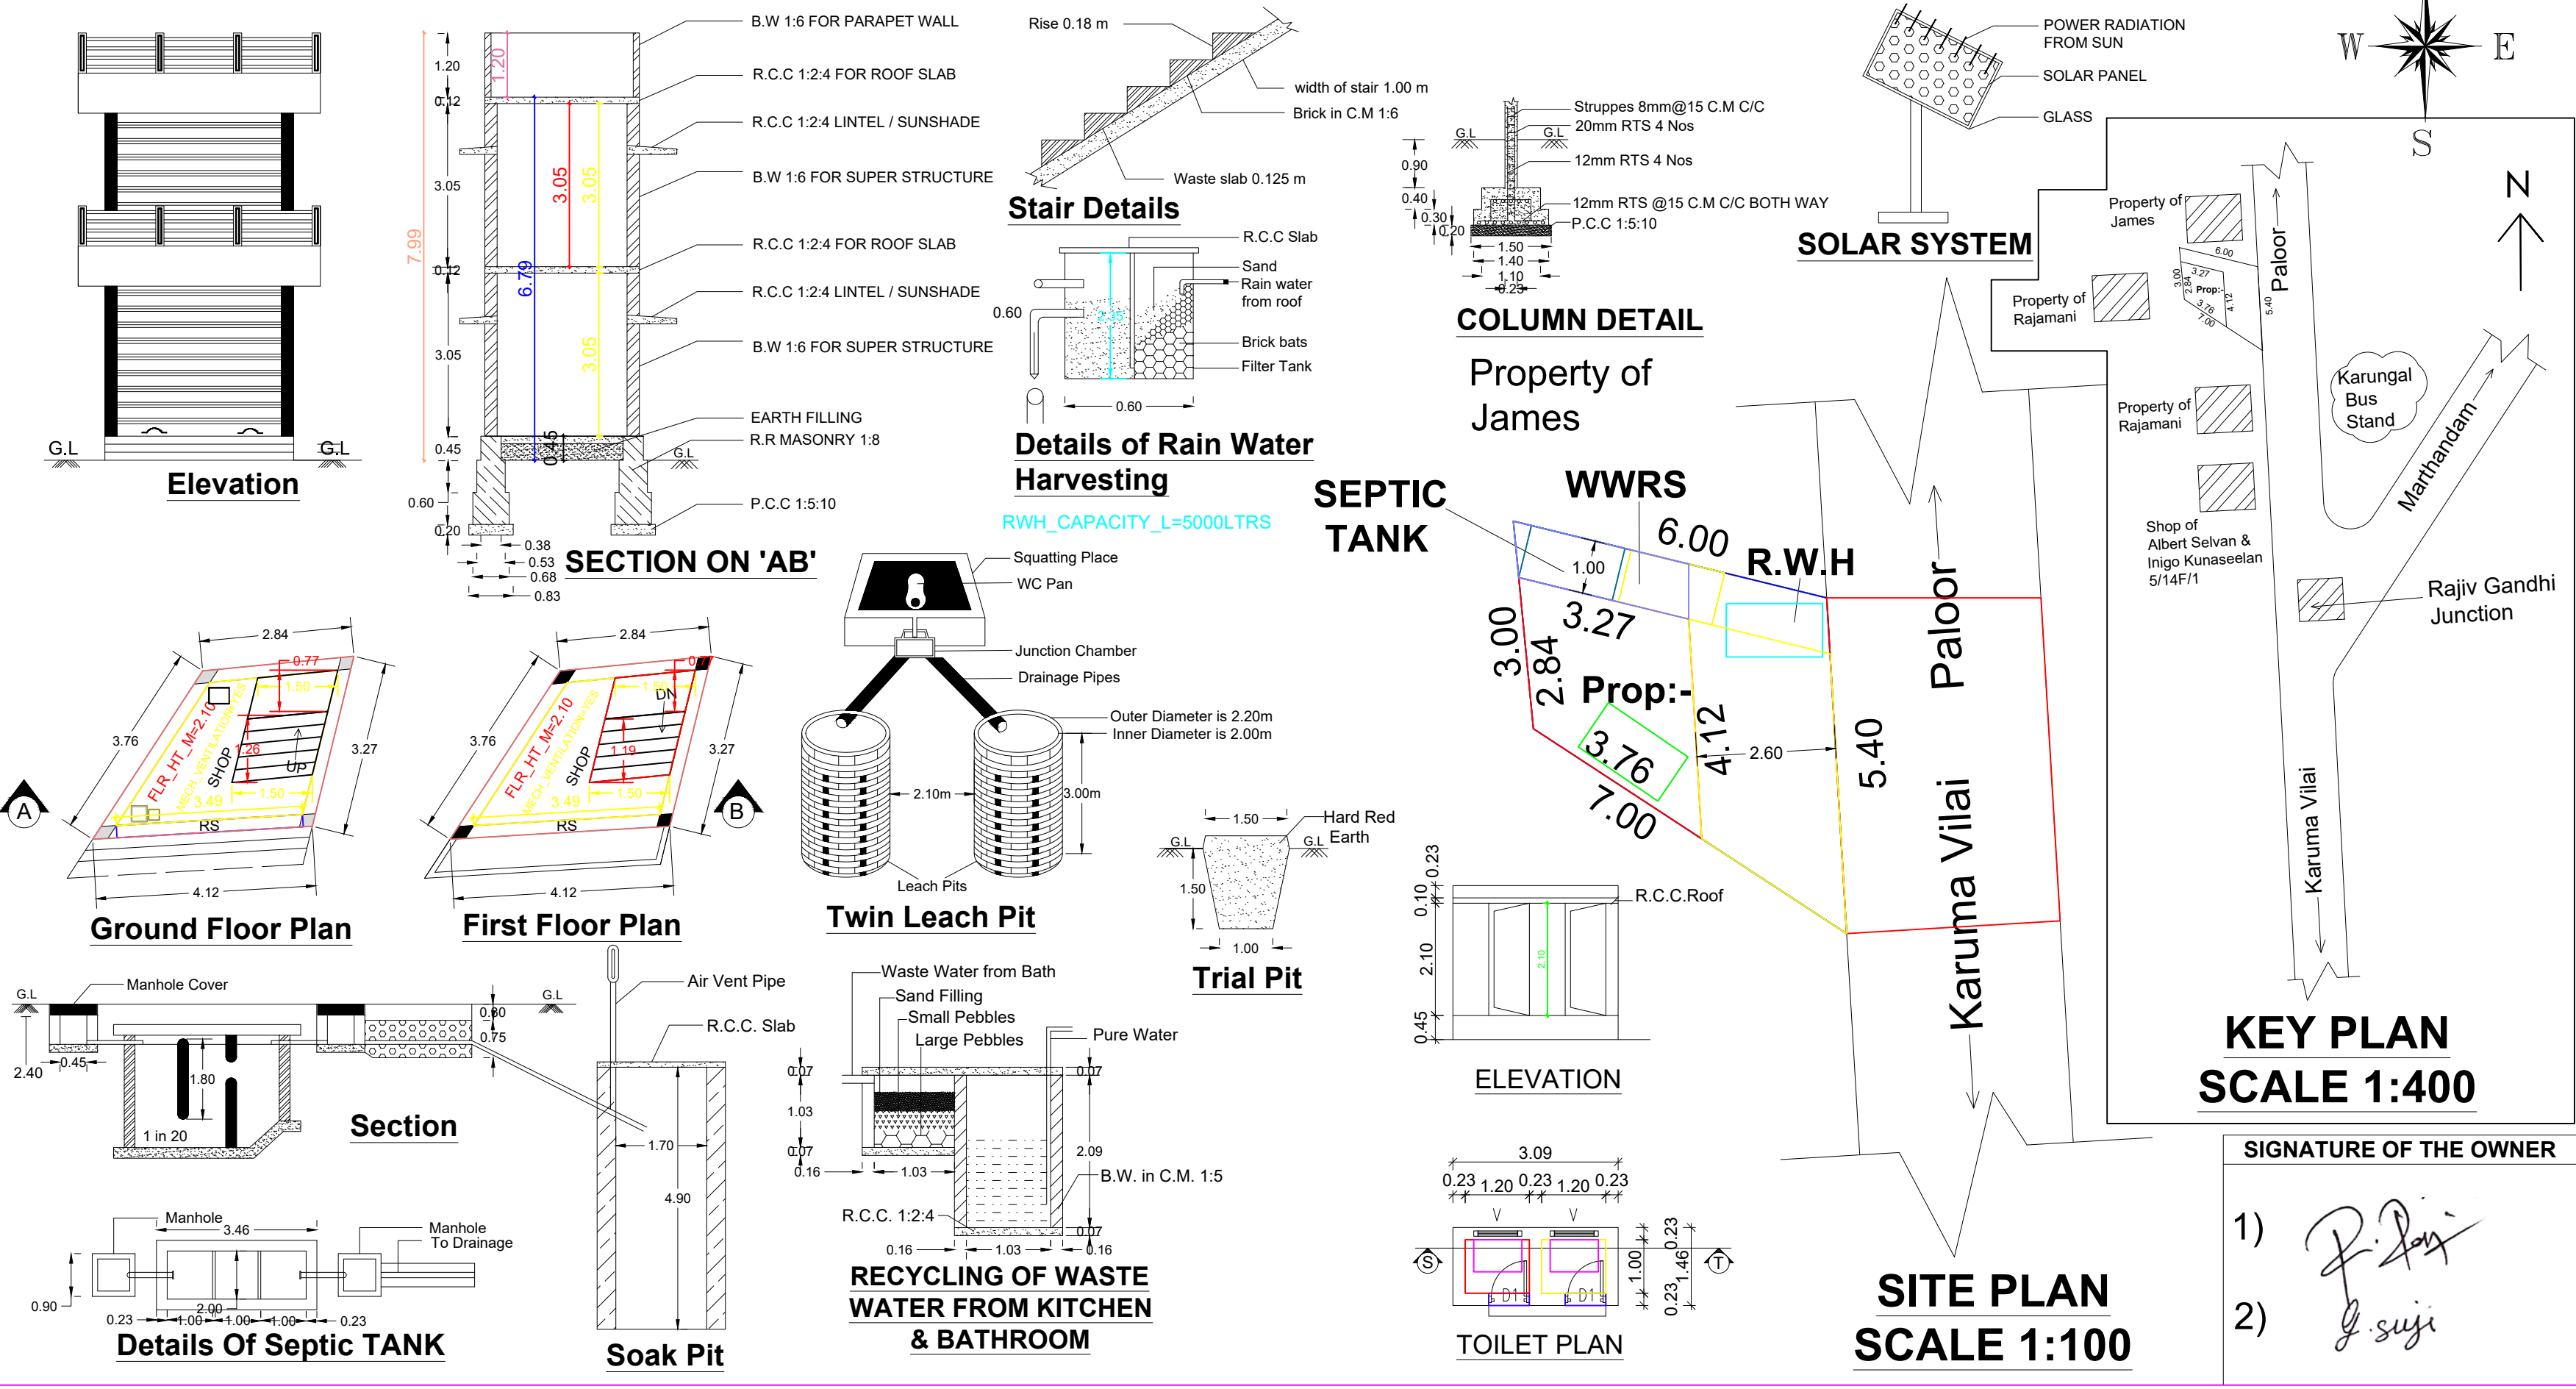

AREA DETAILS			
SITE AREA	: 0.555 Cents	(0.22 Are)	
VACANT AREA	: 11.85 Sq.M	(127.55 Sq.Ft)	
G.F PLINTH AREA	: 10.61 Sq.M	(114.22 Sq.Ft)	
F.F PLINTH AREA	: 10.61 Sq.M	(114.22 Sq.Ft)	
TOTAL	: 21.22 Sq.M	(228.42 Sq.Ft)	
G.F FLOOR AREA	: 7.63 Sq.M	(82.13 Sq.Ft)	
F.F FLOOR AREA	: 7.63 Sq.M	(82.13 Sq.Ft)	
TOTAL	: 15.26 Sq.M	(164.26 Sq.Ft)	
SCHEDULE OF JOINERIES		SCALE 1:100	ALL DIMENSION ARE IN METER
REF	DESCRIPTION	SIZE	NOS
RS	ROLLING SHUTTER	2.84 X 2.91	2
DOOR	D2 : 0.75 X 2.10		
VENTILATOR.	: 0.60 X 0.45		
		☐ PROPOSED	
		☐ ROAD	
		☐ SITE BOUNDRY	
		☒ EXISTING	
SIGNATURE OF ENGINEER			
Er. D. DAVIDSON, DCE. Licenced Engineer Elshadai Construction Devicode Jn., Udayamarthandam P.O. Mob : +91-9488274478, +91-9445294773			
FOR OFFICE USE ONLY			
PLAN INFO PLOT_AREA_M2=22.46 OSR_APPLICABLE=NO OSR_SURR_BUYBACK_RETAIN=RETAIN PREMIUM_FSI_REQUIRED=NO OSR_SURRENDER_OR_BUYBACK=YES IS_APPROVED_LAYOUT=YES ORGANIZATION_TYPE=PRIVATE CRZ=NO BLOCK_1_B-SHOP_MEMBER_COUNT=2 ROAD_WIDTH=4.00 ROAD_LENGTH=100.00 AVG_PLOT_DEPTH= 6.00 AVG_PLOT_WIDTH= 5.40 LAND_USE_ZONE = COMMERCIAL PLOT_NO=0 DISTRICT=KANYAKUMARI AREA_TYPE=OTHERS SURVEY_NO=604/12A2 PATTA_NO=15061 TALUK=KILLIYOOR AS_AT_SITE=28.79 FMB_OR_PLR=28.79 AS_PER_DOCUMENT=28.79 JURISDICTION_TYPE=TOWN PANCHAYAT IS_SWIMMING_POOL_EXISTS=NO RW_H_DECLARED=YES IF_HERITAGE_TOWN_LESSTHAN_1KM_RADIUS=YES			

Signature Not Verified
Signed by: Executive Officer
Location: Kanniyakumari
Date: 2023.12.16 15:39:36