


PLAN SHOWING THE PROPOSED CONSTRUCTION OF R.C.C ROOF RESIDENTIAL BUILDING AT WEST MATHRAVILAI
IN RE.SY.NO:417/1E OF KEEZHMDALAM 'B' VILLAGE, IN PALAPPALLAM TOWN PANCHAYET, KILLIYOOR TALUK. K.K. DISTRICT.

Name of the Owner: Mr.G.Dennis Raj, S/O.Mr.Gnanadhas, West Mathravilai, Thikkanamcode (P.O),Mob:9488335419

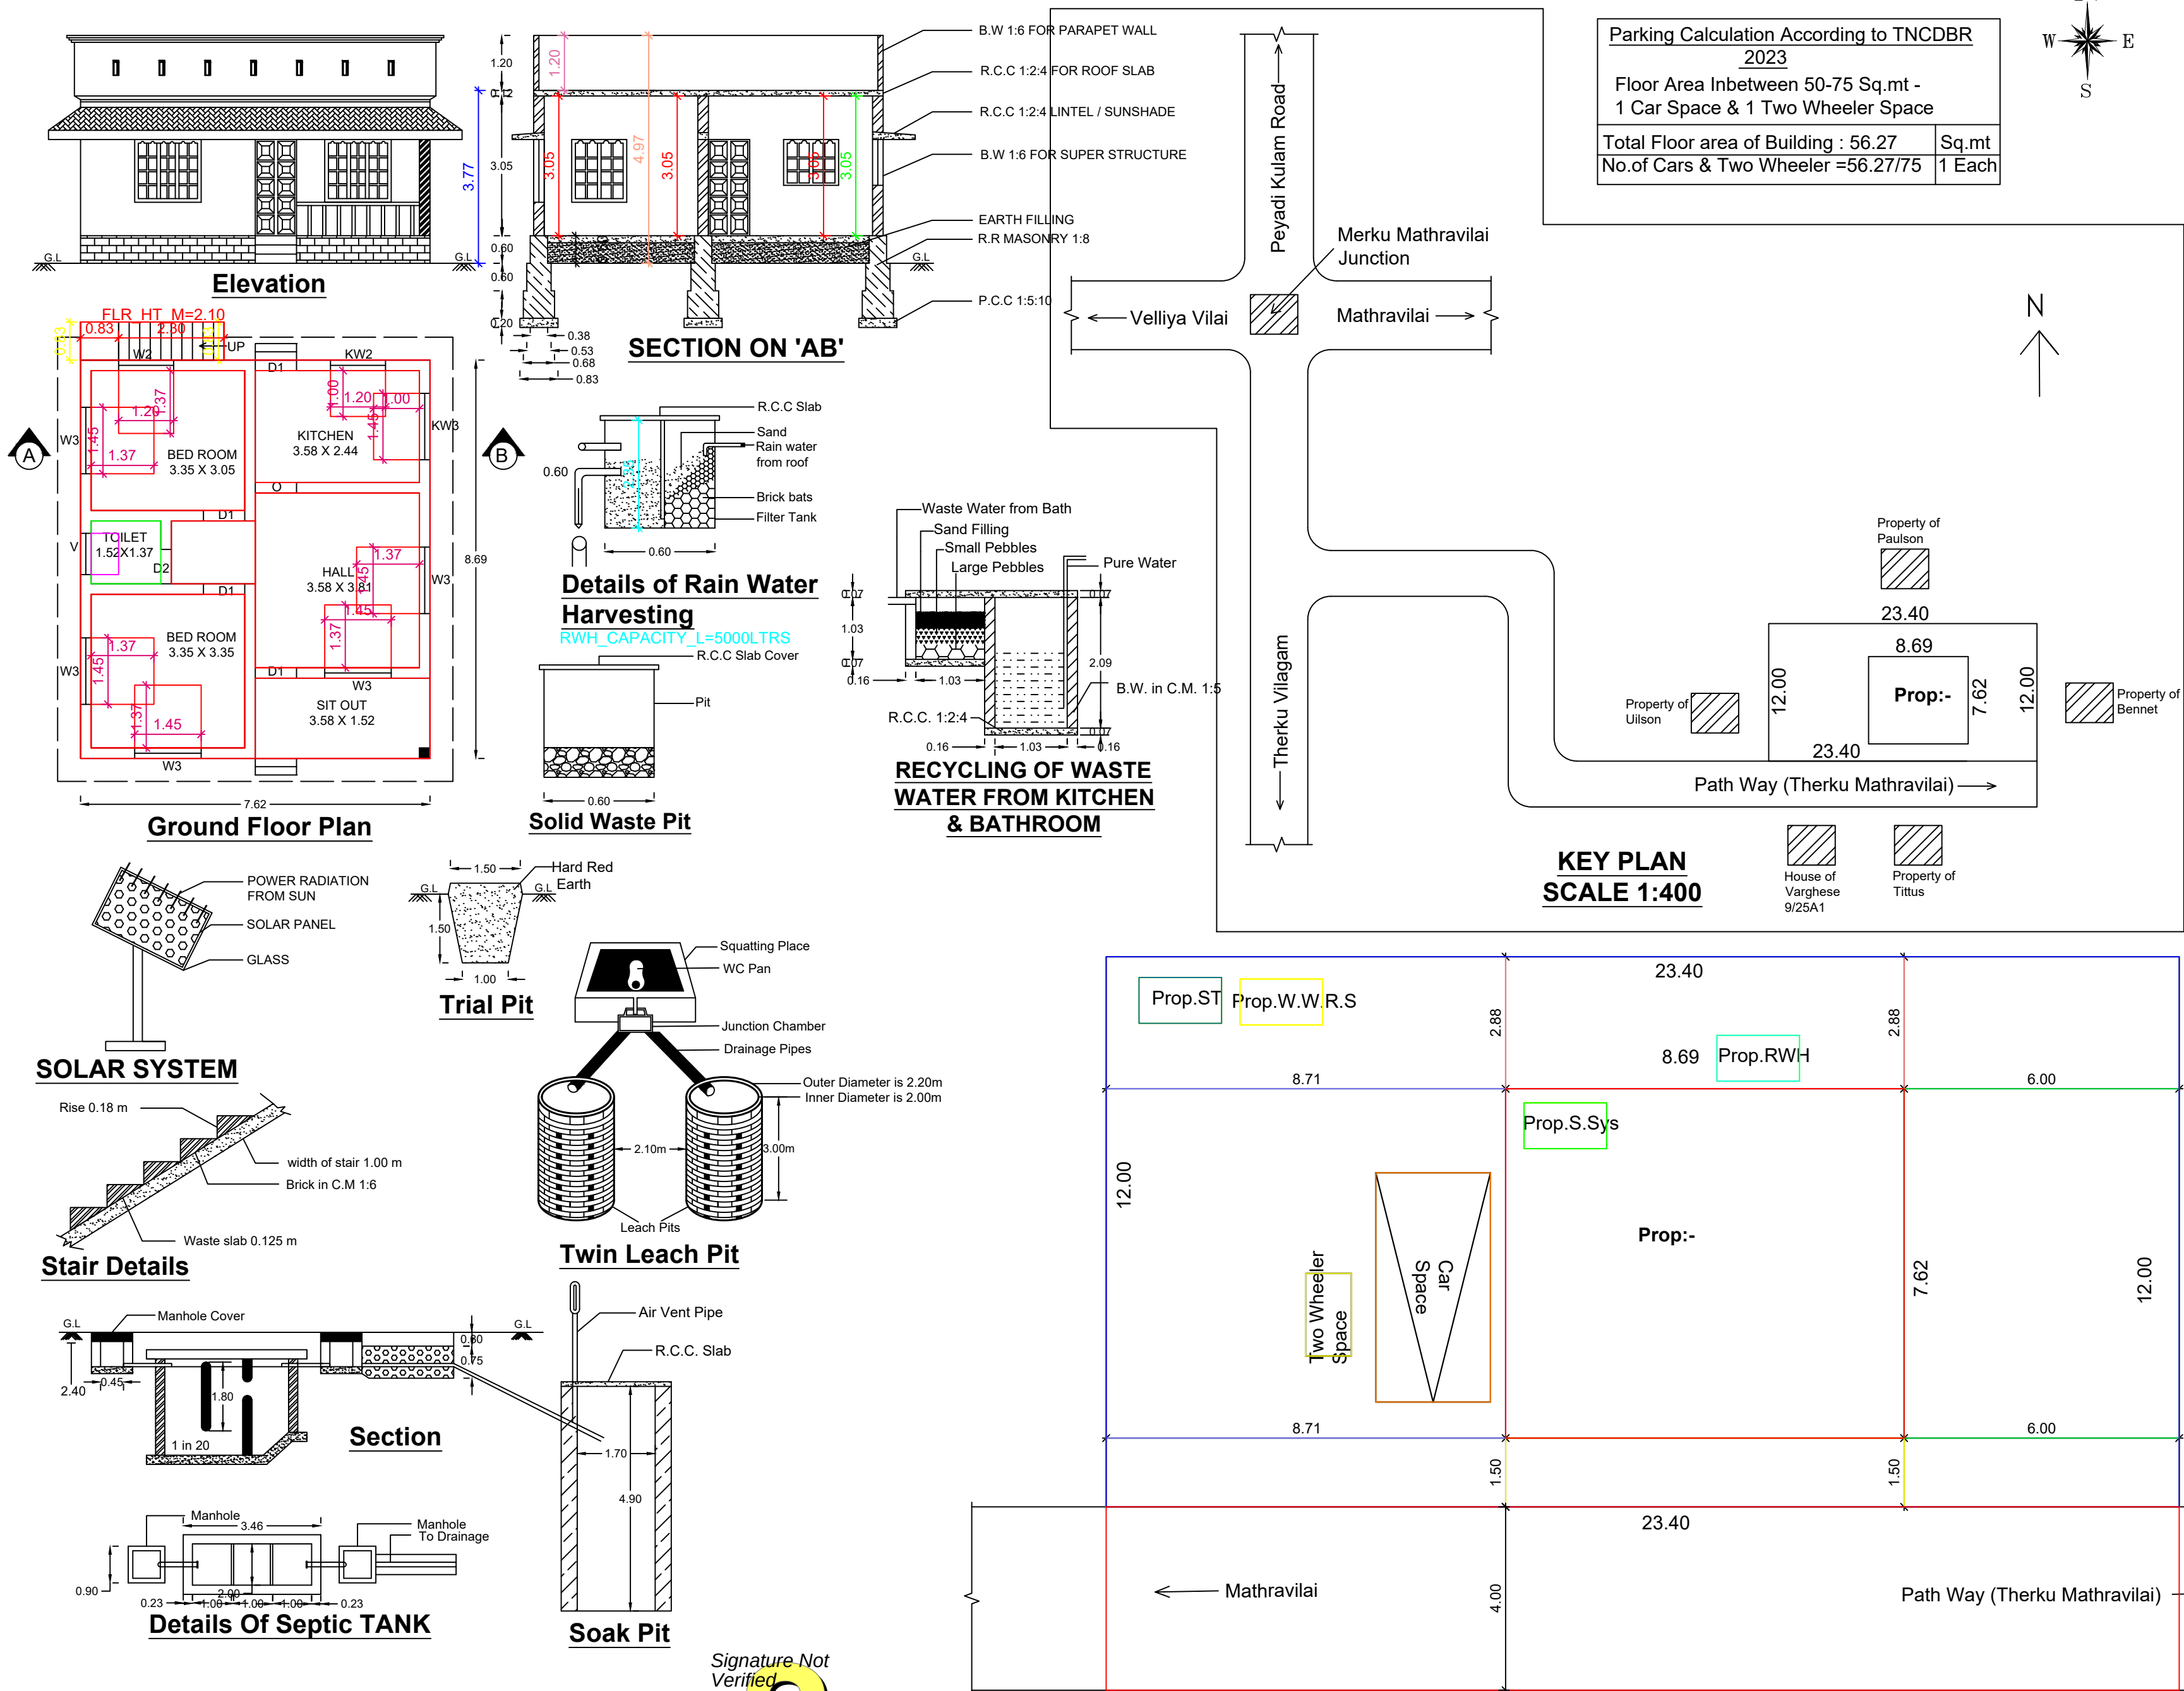

AREA DETAILS		
SITE AREA	: 7.000 Cents	(2.83 Are)
VACANT AREA	: 217.05 Sq.M	(5.363 Cents)
G.F PLINTH AREA	: 66.21 Sq.M	(712.74 Sq.Ft)
G.F FLOOR AREA	: 56.27 Sq.M	(605.74 Sq.Ft)
SCHEDULE OF JOINERIES	SCALE 1:100	ALL DIMENSION ARE IN METER
DOOR. D1 : 0.90 X 2.10	☐ PROPOSED ☐ ROAD ☐ SITE BOUNDRY ☒ EXISTING	
DOOR. D2 : 0.75 X 2.10		
OPENING. O : 0.90 X 2.10		
WINDOW. W3 : 1.45 X 1.37		
WINDOW. W2 : 1.20 X 1.37		
WINDOW. KW2 : 1.20 X 1.00		
WINDOW. KW3 : 1.45 X 1.00		
VENTILATOR. :0.90 X 0.60		
SIGNATURE OF BUILDING OWNER		
		
SIGNATURE OF LICENCED ENGINEER		
 Er. D. DAVIDSON, DCE. Licenced Engineer Signatfural of the Licenced Surveyor Devicade fir, Udayanarthandam P.O. 986-95346824476, +91 9445241773		
FOR OFFICE USE ONLY		
PLAN INFO PLOT_AREA_M2=283.29 SINGLE_FAMILY_BLDG=YES OSR_APPLICABLE=NO OSR_SURRENDER_OR_BUYBACK=NO PREMIUM_FSI_REQUIRED=NO OSR_SURRENDER_OR_BUYBACK=NO IS_APPROVED_LAYOUT=YES ORGANIZATION_TYPE=PRIVATE CRZ=NO ROAD_WIDTH=4.00 ROAD_LENGTH=100.00 AVG_PLOT_DEPTH= 12.00 AVG_PLOT_WIDTH= 23.40 LAND_USE_ZONE = RESIDENTIAL PLOT_NO=0 DISTRICT=KANNIYAKUMARI AREA_TYPE=OTHERS SURVEY_NO=417/1E PATTANUMBER=6810 TALUK=KILLIYOOR AS_AT_SITE=280.80 FMB_OR_PLR=283.29 AS_PER_DOCUMENT=283.29 JURISDICTION_TYPE=TOWN PANCHAYAT IS_SWIMMING_POOL_EXISTS=NO RWH_DECLARED=YES IF_HERITAGE_TOWN_LESS_THAN_1KM_RADIUS=YES		