



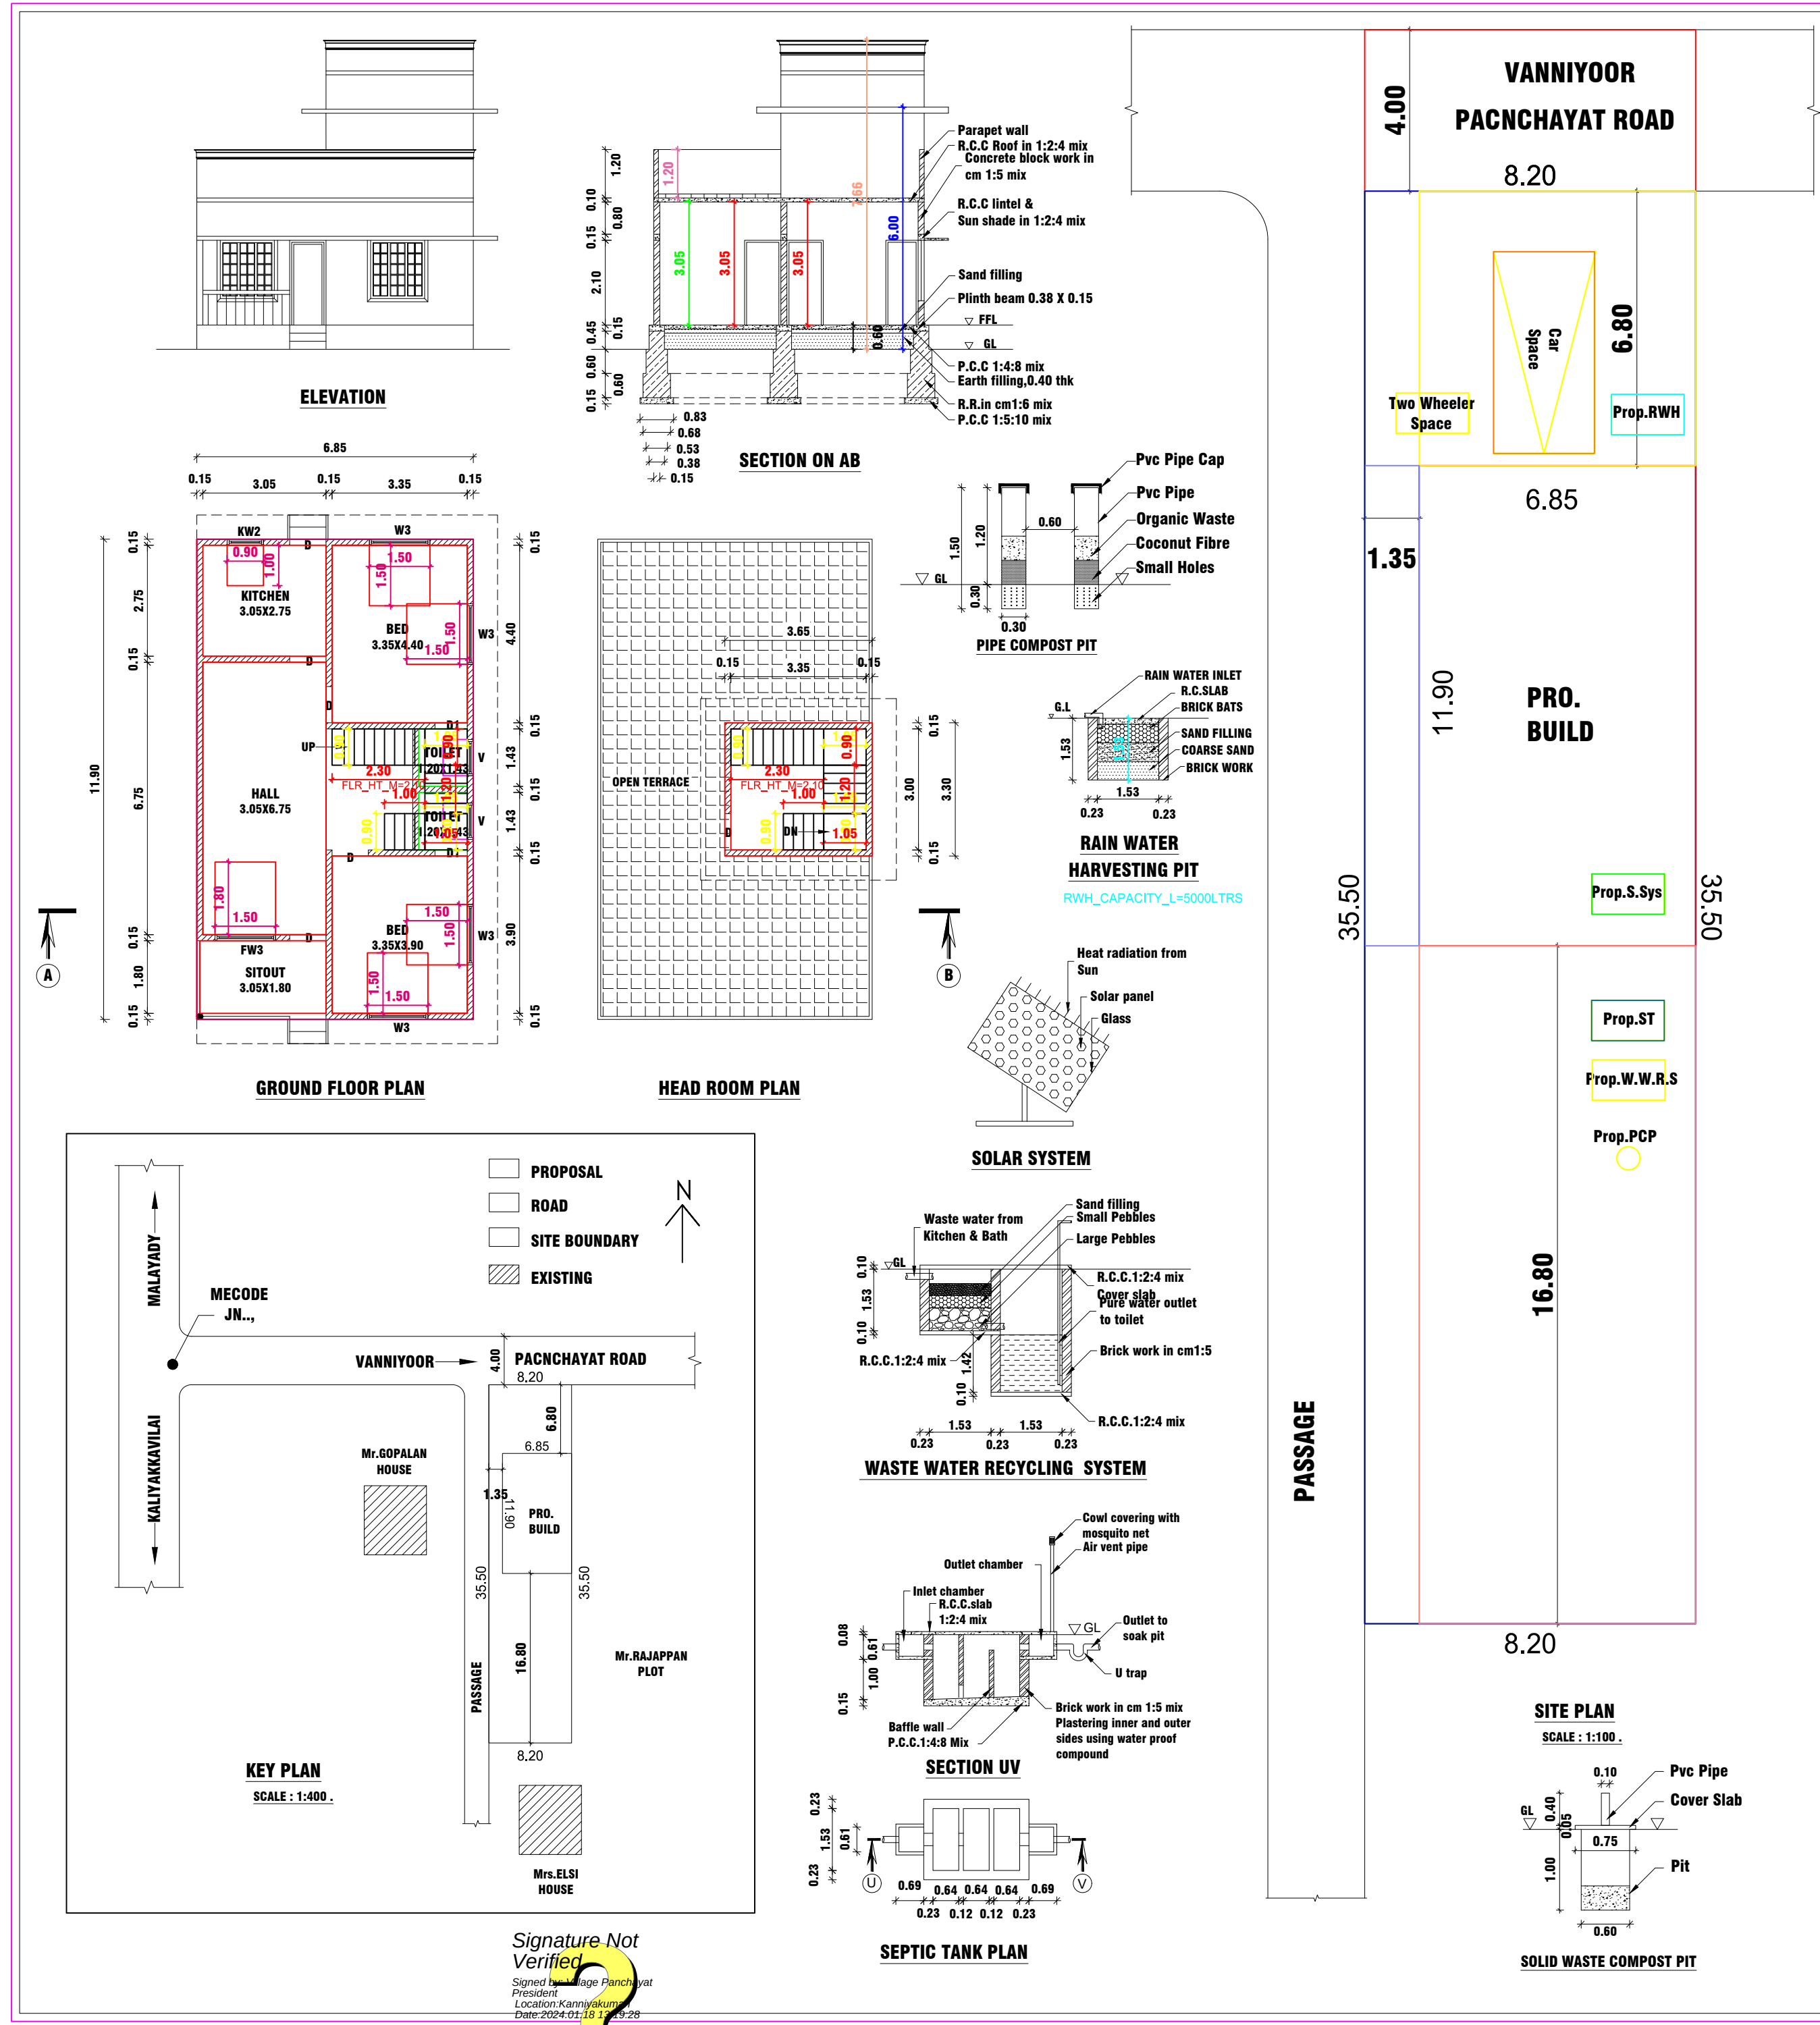

PLAN SHOWING THE PROPOSED CONSTRUCTION OF A TERRACE ROOF RESIDENTIAL BUILDING AFTER DEMOLISHED THE EXISTING BUILDING D.NO:1-1-57 IN RE.SY.NO:200 / 4 OF KALIYAKKAVILAI VILLAGE, VANNIYOOR VILLAGE PANCHAYAT, VILAVANCODE TALUK,K.K.DIST.

NAME OF OWNER:
MR.P.SUBIN, S/O MR.K.PAULRAJ,
PONNACHANVILAI,MECODE.

AREA DETAILS		
Site Area	7.000 Cents	(283.29 Sq.m)
PLINTH AREA		
Ground Floor	81.52 Sq m	(877.48 Sq.ft)
Head Room	12.05 Sq m	(129.71 Sq.ft)
Total	93.57 Sq m	(1007.19 Sq.ft)
FLOOR AREA		
Ground Floor	72.69 Sq m	(782.44 Sq.ft)
Head Room	10.05 Sq m	(108.18 Sq.ft)
Total	82.74 Sq m	(890.61 Sq.ft)
Vacant Area	201.77 Sq m	(2171.85 Sq.ft)

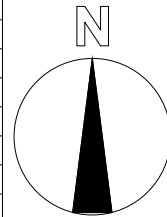

REF	DESCRIPTION	SIZE
D	Door	0.90X2.10
D1	Door	0.80X2.10
W3	Window	1.50X1.50
W2	Window	0.90X1.50
KW2	Window	0.90X1.00
V	Ventilator	0.90X0.60

SCALE : 1:100

ALL DIMENSIONS ARE IN METRE

DWG NO

0	0	9	1	6
1	2	2	3	

P. Subin

OWNER

Signature of Licensee Surveyor:

R. SICAL RAJ

BUILDING DESIGNER SUPERVISOR

WHITE CONSTRUCTIONS

10/10, R.C. STREET

PO BOX 153

KANNIYAKUMARI DIST

TAMIL NADU INDIA

ENGINEER

PLAN INFO

PLOT_AREA_M2=283.29

SINGLE_FAMILY_BLDG=YES

OSR_APPLICABLE=NO

OSR_SURRENDER_OR_BUYBACK=NO

PREMIUM_FSL_REQUIRED=NO

OSR_SURRENDER_OR_BUYBACK=YES

IS_APPROVED_LAYOUT=YES

ORGANIZATION_TYPE=PRIVATE

CRZ=NO

ROAD_WIDTH=4.00

ROAD_LENGTH=100.00

AVG_PLOT_DEPTH=35.50

AVG_PLOT_WIDTH=8.20

LAND_USE_ZONE = RESIDENTIAL

PLOT_NO=0

DISTRICT=KANYAKUMARI

AREA_TYPE=OTHERS

SURVEY_NO=200/4

PATTA_NO=2278

TALUK=VILAVANCODE

AS_AT_SITE=291.10

FMB_OR_PLR=283.29

AS_PER_DOCUMENT=283.29

JURISDICTION_TYPE=VILLAGE PANCHAYAT

IS_SWIMMING_POOL_EXISTS=NO

RWH_DECLARED=YES

IF_HERITAGE_TOWN_LESS THAN 1KM_RADIUS=NO

FOR OFFICE USE