

PP

APPROVAL RECORD

Planning Permission

Mathicode

Kanniyakumari district, Tamil Nadu

APPROVAL TYPE

Building Plan

ISSUING AUTHORITY

Rural Panchayat


PURPOSE

Residential


The approval as the planning authority issued it, reproduced in full behind this page.

An approval speaks to what was sanctioned, not to what was built. Completion is a separate record.


PLAN SHOWING THE PROPOSED CONSTRUCTION OF R. C. C. ROOF RESIDENTIAL HOUSES AND SHOPS R.Sy. No.853/1C1B MATHICODE VILLAGE PANCHAYAT, MATHICODE - VILLAGE, KILLIYOOR - TALUK , KANNIYA KUMARI - DIST.

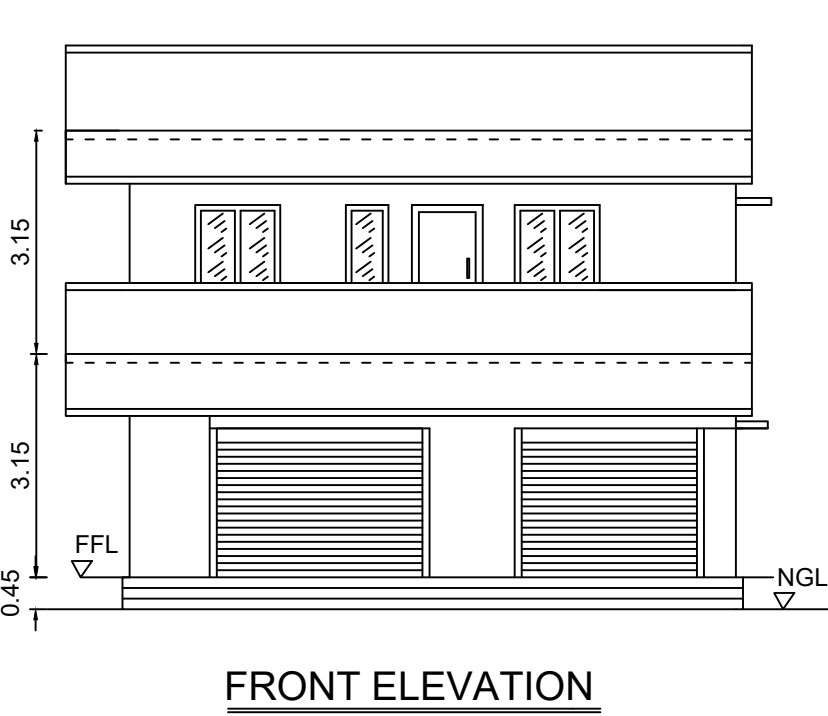


FRONT ELEVATION

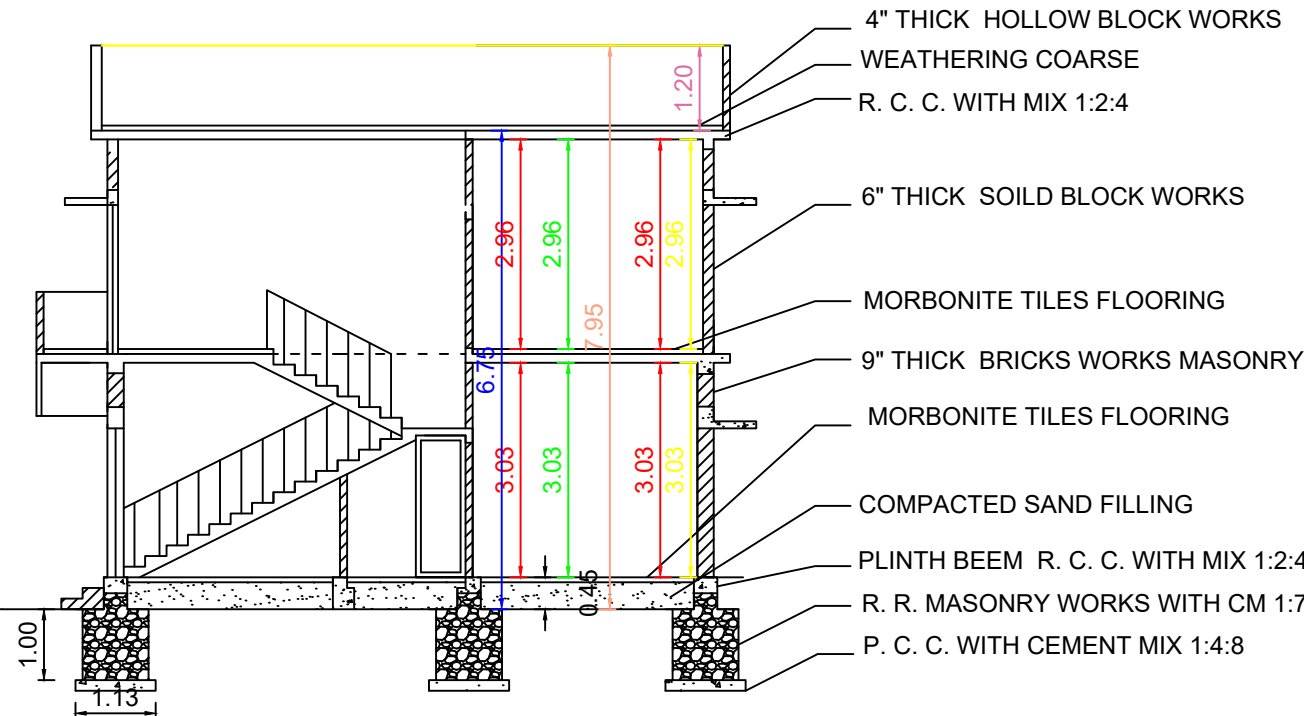

SECTION : A - A

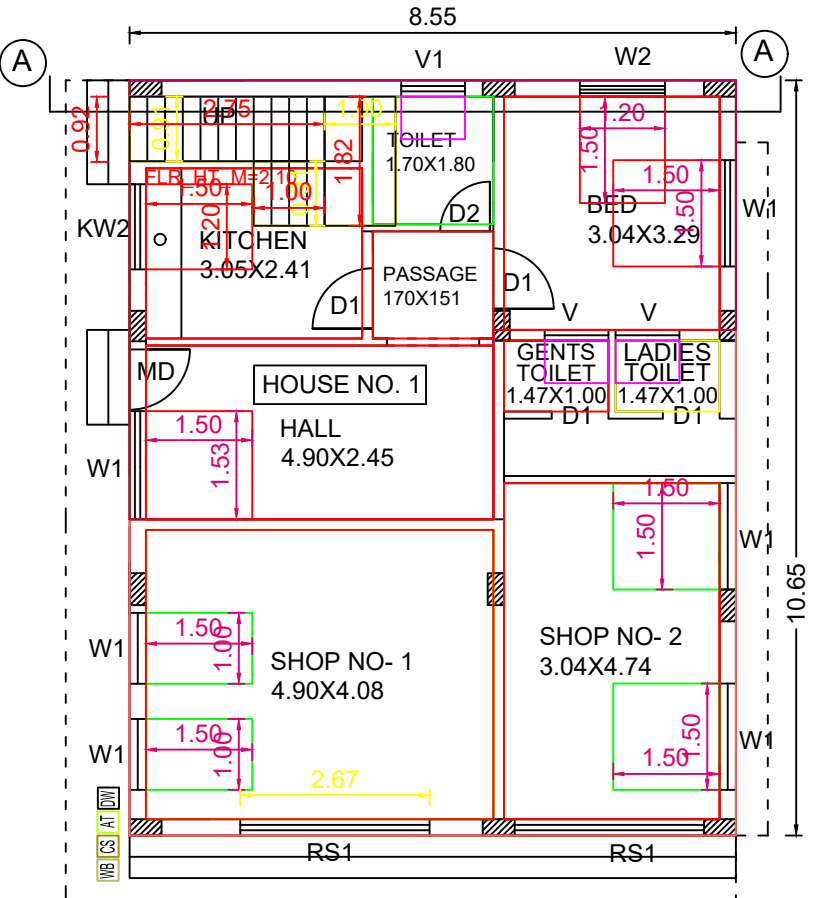


GROUND FLOOR PLAN

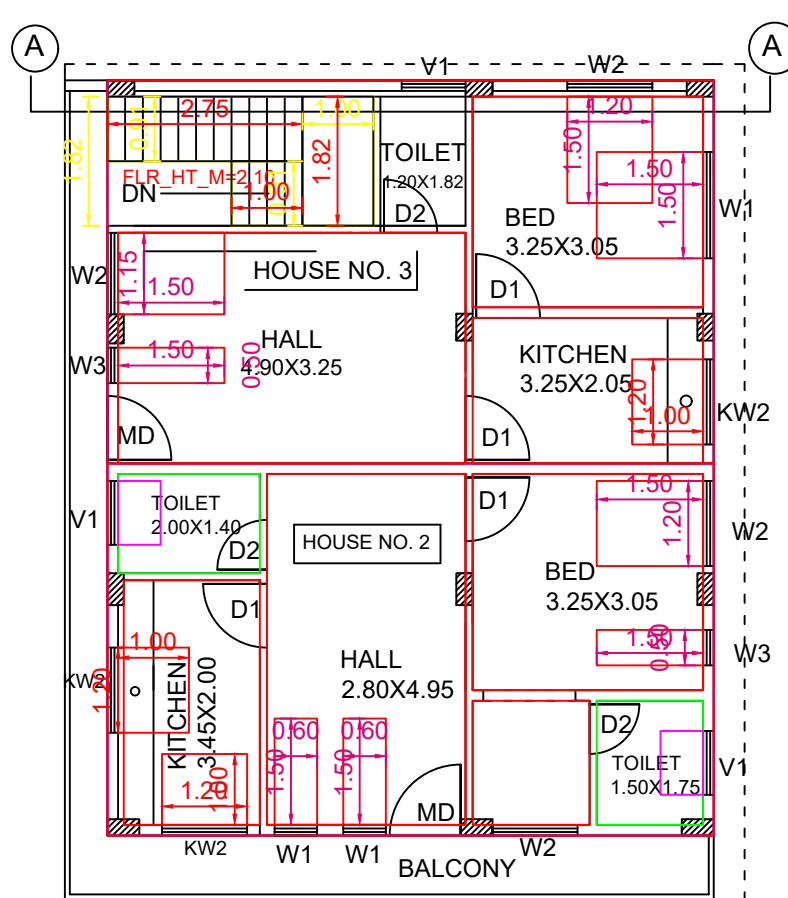


FIRST FLOOR PLAN


Stair case details
Riser: 15cm
Tread: 30.15cm

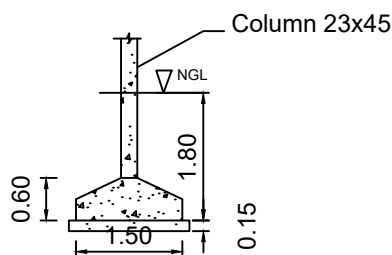


Foundation and columns details

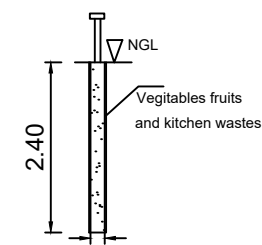

SAGGING PIPE (SP)

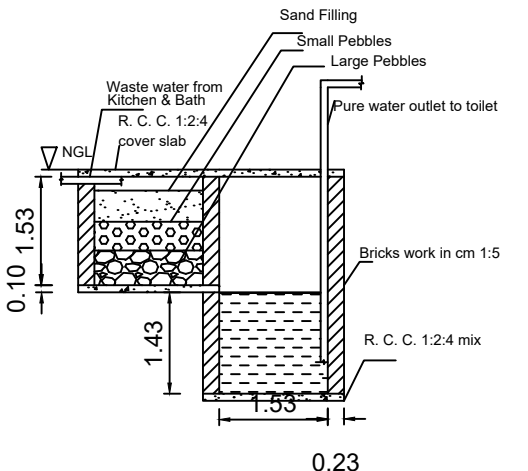


WASTE WATER RECYCLING SYSTEM

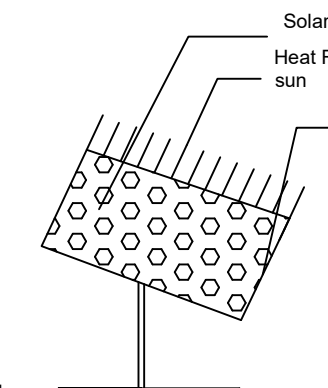


SOLAR SYSTEM


SEPTIC TANK DETAILS

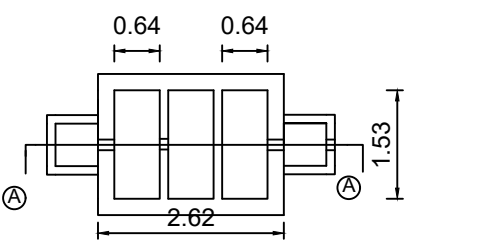

PLAN (SCALE - 1 : 100)

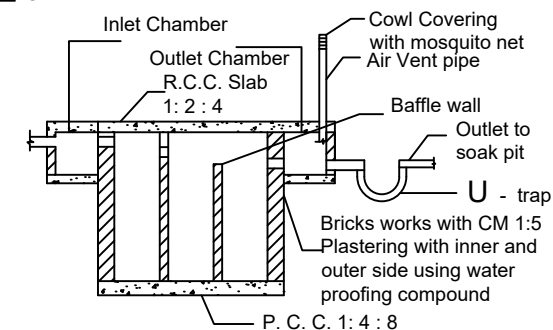


SECTION : A - A

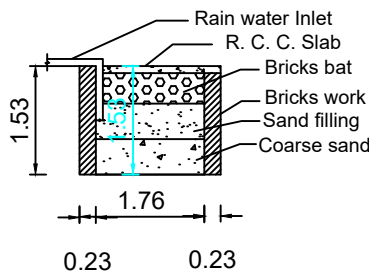


RAIN WATER HARVESTING TANK


RWH_CAPACITY_L=5000LTRS

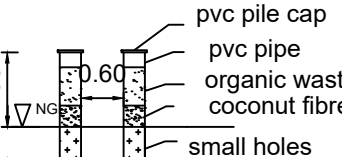

PIPE COMPOSITE PIT

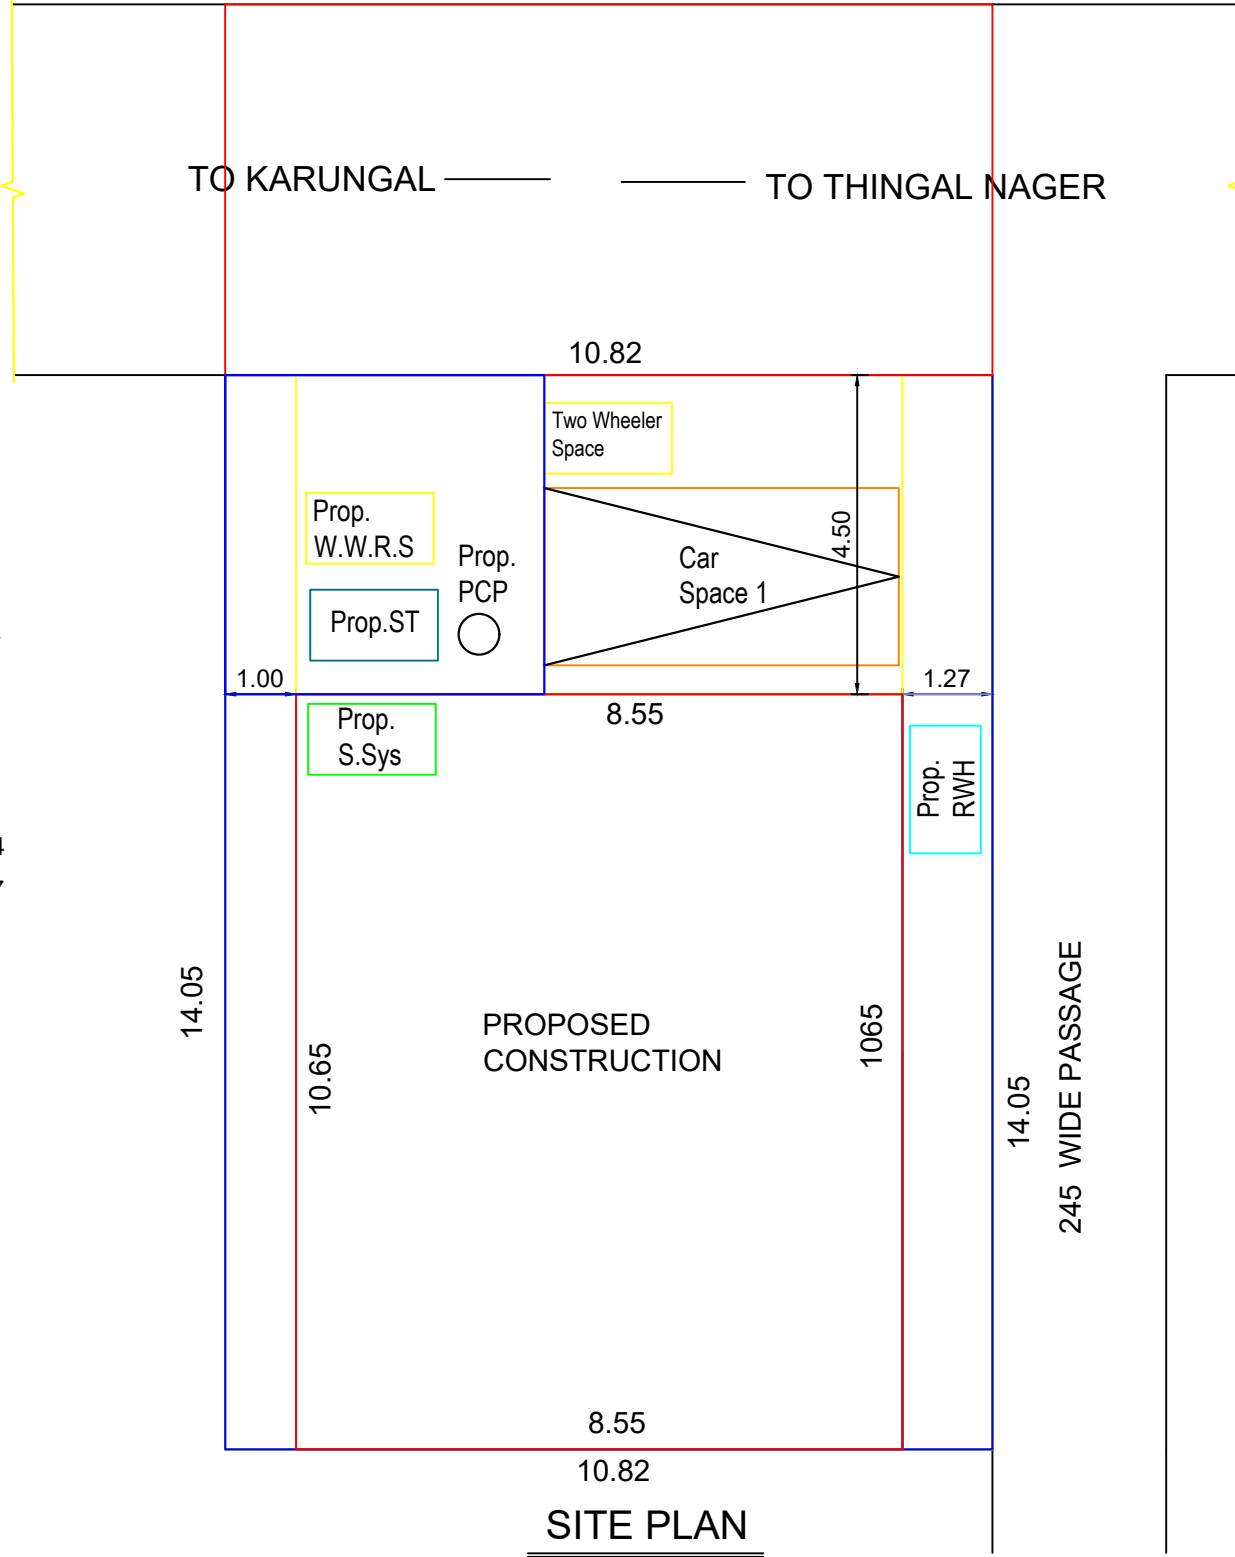

SITE PLAN
SCALE 1:100

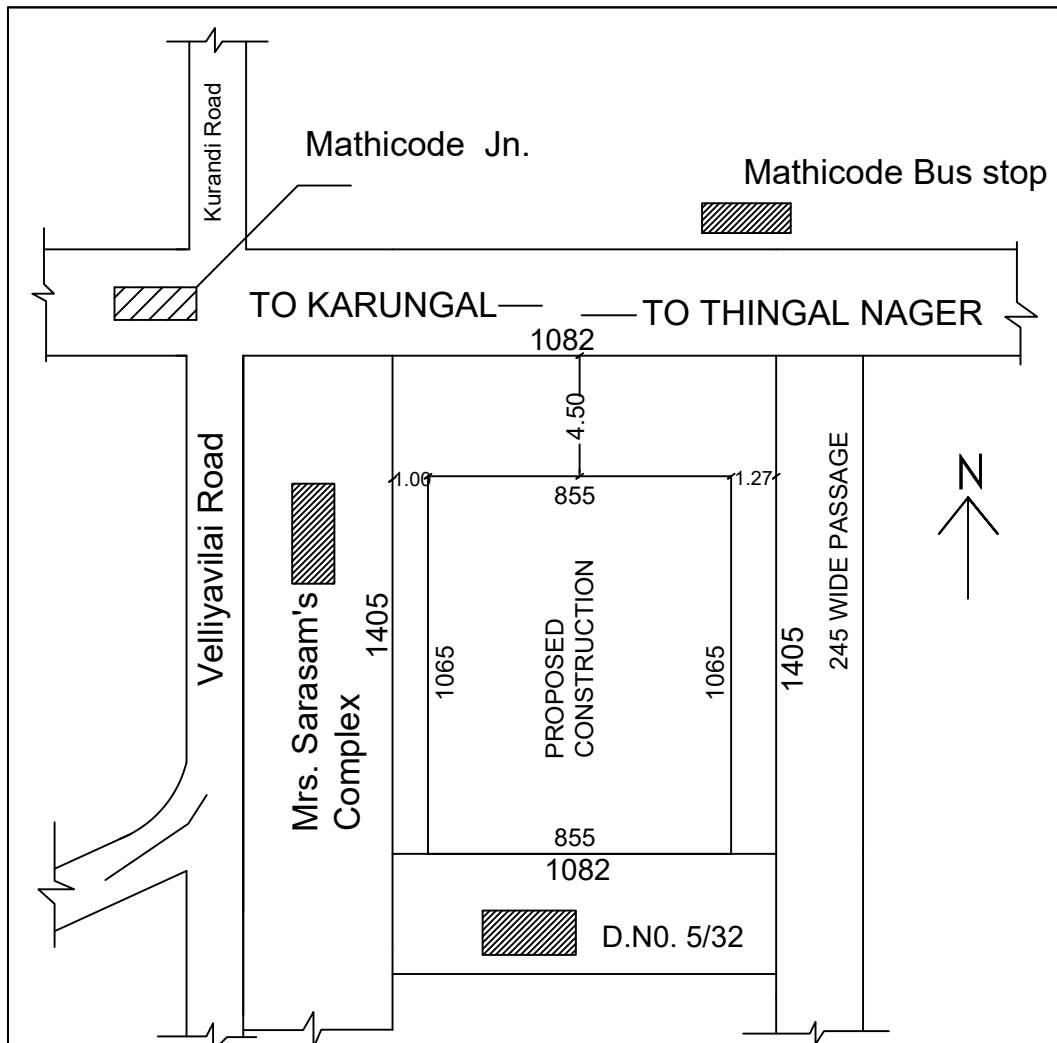

LOCATION PLAN
SCALE NTS



IT
3
SQ MT
SQ MT
SQ MT
SQ MT
SQ MT
iQ MT

FLOOR AREA		
GROUND FLOOR	859.638 SQ FT	79.892 SQ MT
FIRST FLOOR	1052.091 SQ FT	97.778 SQ MT
TOTAL	1911.729 SQ FT	177.670 SQ MT
VACANT AREA OF THE PLOT	740.105 SQ FT	68.783 SQ MT

SCHEDULE OF JOINERIES		
REF.	DESCRIPTION	SIZE
MD	T.wood Pannelled door	100X210
D1	Door	90X210
D2	PVC door	75X210
W1	Country wood 3 -shutter	150x150
W2	Country wood 2 -shutter	120x135
KW1	Country wood 2 -shutter	150X105
V1	Ventilator	90X75
RS1	Rolling shutter	240x210

OWNED BY
Mrs.SACHUTHA DHARMA RAJ
W/o. Thiru. Dharmaraj
5 - 32, Mayankumara vilai,
Mathicode,Thickanamcode - Post
Kanniyakumari -Dist.

OWNER

ENGINEER

Signature of Registered Professional
E. M. J. MEGARIN JOYE, M.E. (STRUCT), A.M.I.E. C. ENGR.
CHARTERED STRUCTURAL ENGINEER
GOVT. REGISTERED ENGINEER
APSARA CONSTRUCTIONS
Puthukkadai - 629 171
Ph : 81 899 888 37, 759873 33 38

OFFICE USE ONLY

PLAN INFO
PLOT_AREA_M2=161.88
SINGLE_FAMILY_BLDG=YES
OSR_APPLICABLE=NO
OSR_SURRE_BUYBACK_RETAIN=RETAIN
PREMIUM_FSI_REQUIRED=NO
OSR_SURRENDER_OR_BUYBACK=YES
IS_APPROVED_LAYOUT=YES
ORGANIZATION_TYPE=PRIVATE
CRZ=NO
ROAD_WIDTH=8.00
ROAD_LENGTH=100.00
AVG_PLOT_DEPTH=14.05
AVG_PLOT_WIDTH=10.82
LAND_USE_ZONE = RESIDENTIAL
PLOT_NO=0
BLOCK_1_B-SHOP_MEMBER_COUNT=5
DISTRICT=KANNIYAKUMARI
AREA_TYPE=OTHERS
SURVEY_NO=853/1C1B
PATTA_NO=14694
TALUK=KILLIYOOR
AS_AT_SITE=163.92
FMB_OR_PLR=161.88
AS_PER_DOCUMENT=161.88
JURISDICTION_TYPE=VILLAGE PANCHAYAT
IS_SWIMMING_POOL_EXISTS=NO
RWH_DECLARED=YES
IF_HERITAGE_TOWN_LESS THAN 1KM_RADIUS=NO

Eight ways to know a piece of land before you pay for it.

This report covers one part of the picture. These cover the rest, drawn from the same government records, for any property in Tamil Nadu.

LandLens One

Ask anything about a property and get an answer grounded in live government records, with the sources shown.

[/landlens/one](#)



Verify My Land

Every record check run on one property and returned as a single report.

[/landlens/verify-my-land](#)



Legal Opinion

An advocate's written opinion on the title, built on the records we pull for it.

[/landlens](#)



One Map

Every layer on one map: the parcel, its boundary, zoning, water bodies and what sits around it.

[/landlens/one/map](#)



PriceMap

What land actually changed hands for around this plot, taken from the registered deeds.

[/landlens/pricemap](#)



Build Scope

What you are allowed to build here: floor space, height, coverage and setbacks.

[/landlens/build-scope](#)



Property Tracker

Watch a property and hear about it when something new is registered against it.

[/landlens/property-tracker](#)



Deal Room

Run the transaction in one place: documents, stamping, signatures and the parties.

[/landlens/deal-room](#)



Twenty-four checks you can run yourself, at no cost.

Records and verification

The registers themselves, read for you.

Encumbrance Certificate

Patta and Chitta

Field Measurement Sketch

EC Analyzer

Bank charge check

Court case search

Seller background check

Approval check by survey

Value and duty

What it is worth and what it costs to register.

Guideline value by street

Guideline value by survey

Stamp duty and registration fees

Capital gains

Floor space index

Area unit converter

Zoning and land use

What the plan says can happen on this land.

Land use zone finder

CMDA land use check

Coastal regulation zone

Master plan check

Water bodies finder

Airport height clearance

Registers and directories

Who holds it, and which office keeps the record.

Find your registering office

Temple property check

Waqf property check

RERA register



Every free tool
/tools



Services we run
for you
/services



The LandLens
suite
/landlens/one



Every claim in this document traces back to a government record.

Legal opinions, due diligence and title verification

Building plan, layout and sub-division approvals

Completion and occupancy certificates, regularisation

Escrow, negotiation and NRI property management

Land survey, soil testing, architecture and construction

Verified RealEstate
3/350/2 Mettukuppam,
OMR Thoraipakkam,
Chennai 600 097, India
hello@verified.realestate
+91 9996 12 9996

Prepared from the registers named on the page each finding sits on. Where a register could not be read, this document says so in its place rather than leaving the gap to be read as a clean result.

