

PP

APPROVAL RECORD

Planning Permission

Kanniyakumari district, Tamil Nadu

APPROVAL TYPE

Building Plan

ISSUING AUTHORITY













Rural Panchayat

The approval as the planning authority issued it, reproduced in full behind this page.

An approval speaks to what was sanctioned, not to what was built. Completion is a separate record.

PLAN SHOWING THE PROPOSED CONSTRUCTION OF A RESIDENTIAL BUILDING IN R.S.NO: 868/4A, AT ALATHANKARAI ,
RAJAKKAMANGALAM VILLAGE, RAJAKKAMANGALAM VILLEGE PANCHAYAT. AGASTEESWARAM TALUK,
KANYAKUMARI DISTRICT.

NAME OF OWNER : Mrs. DEEPA

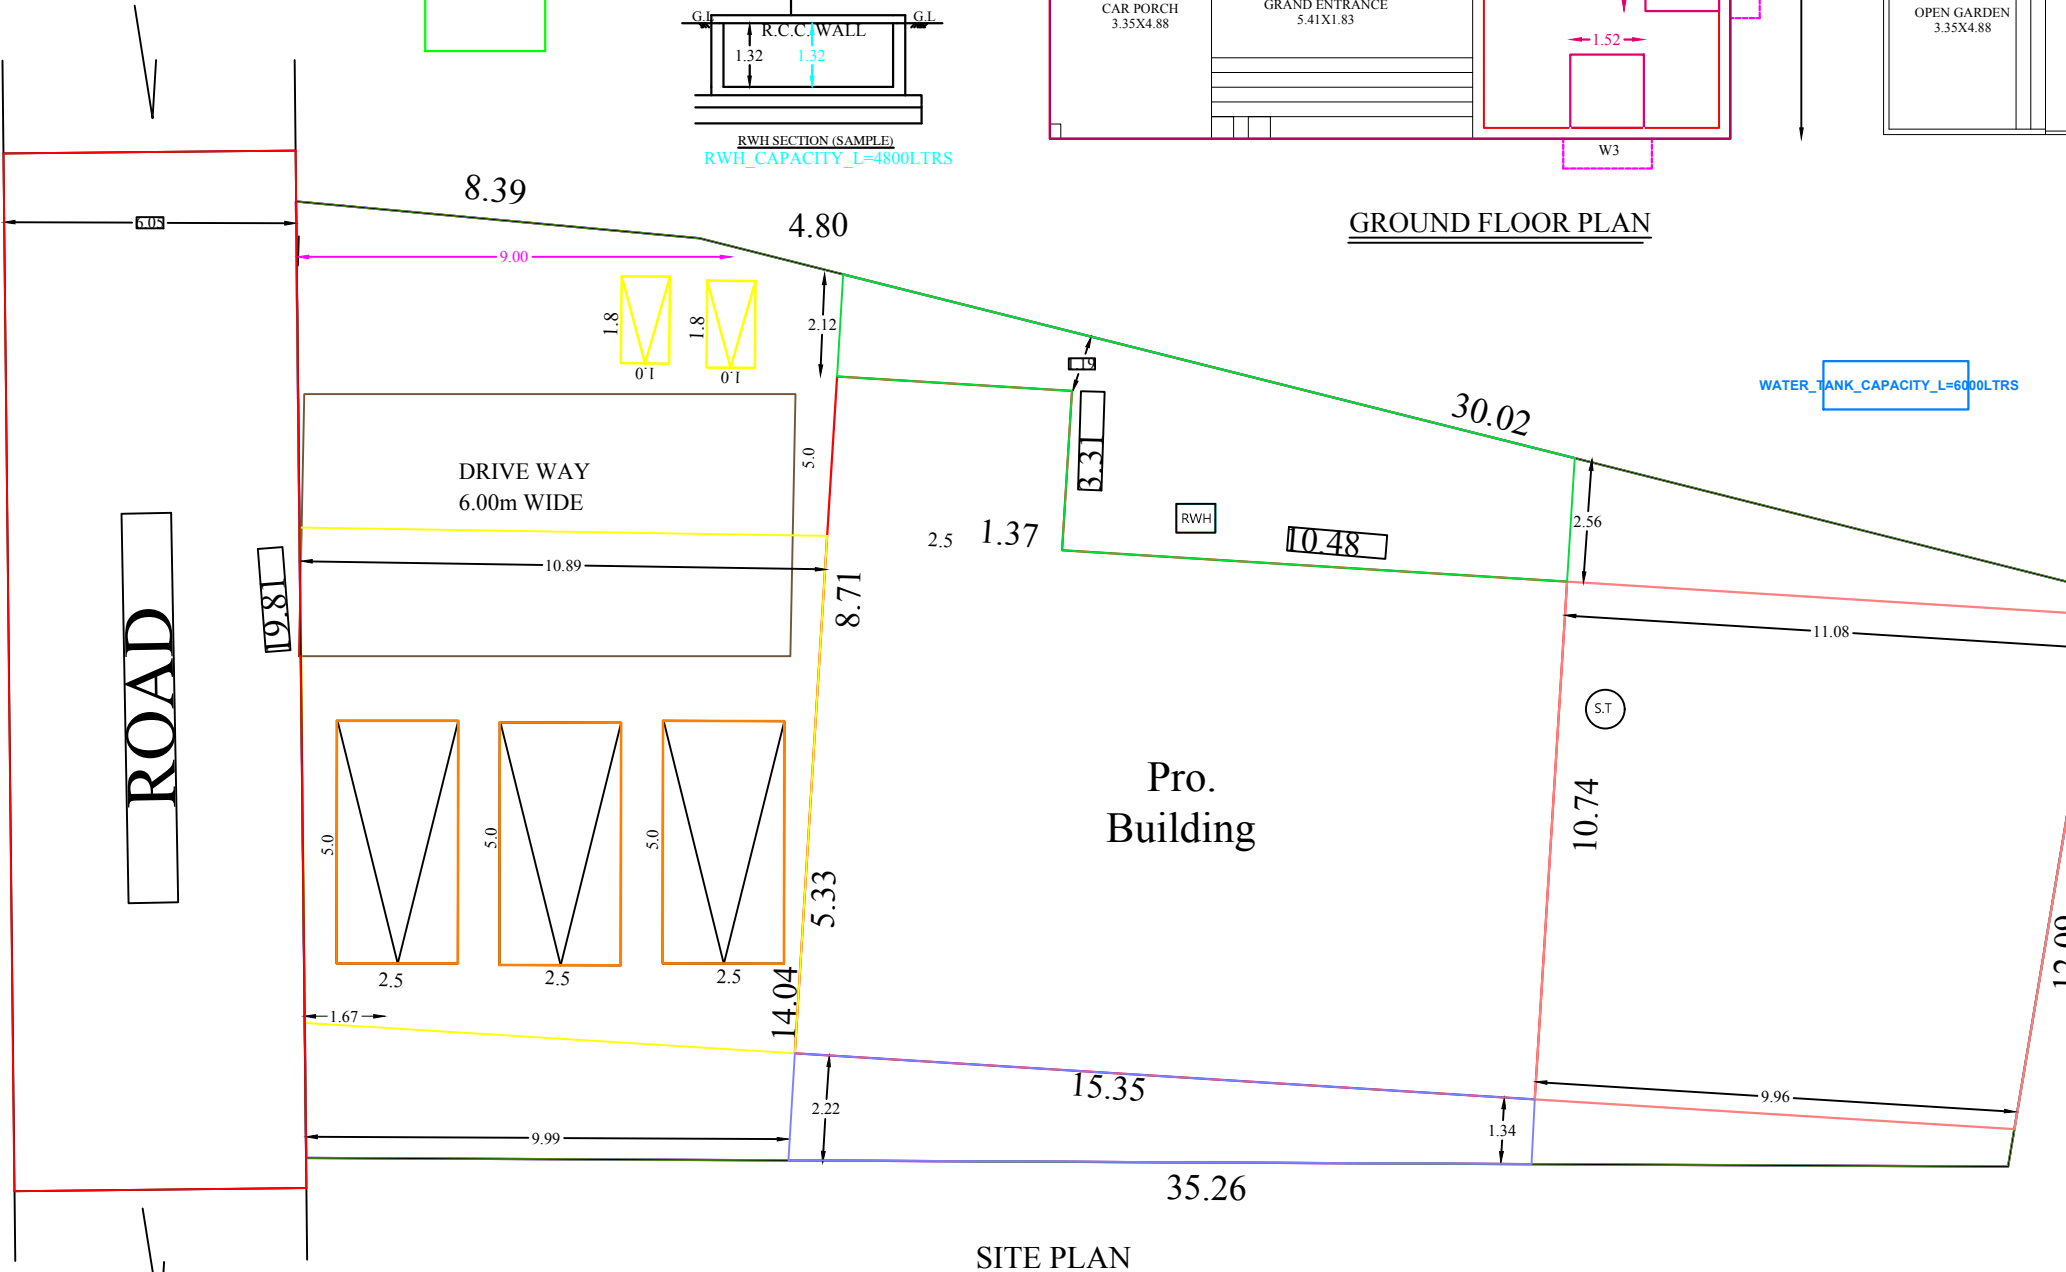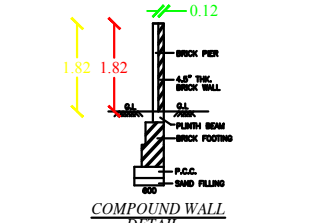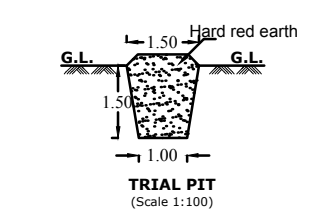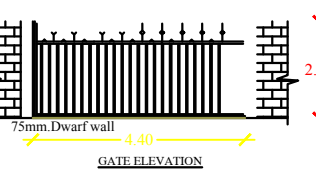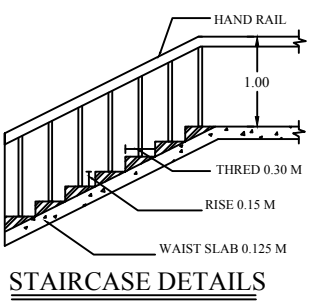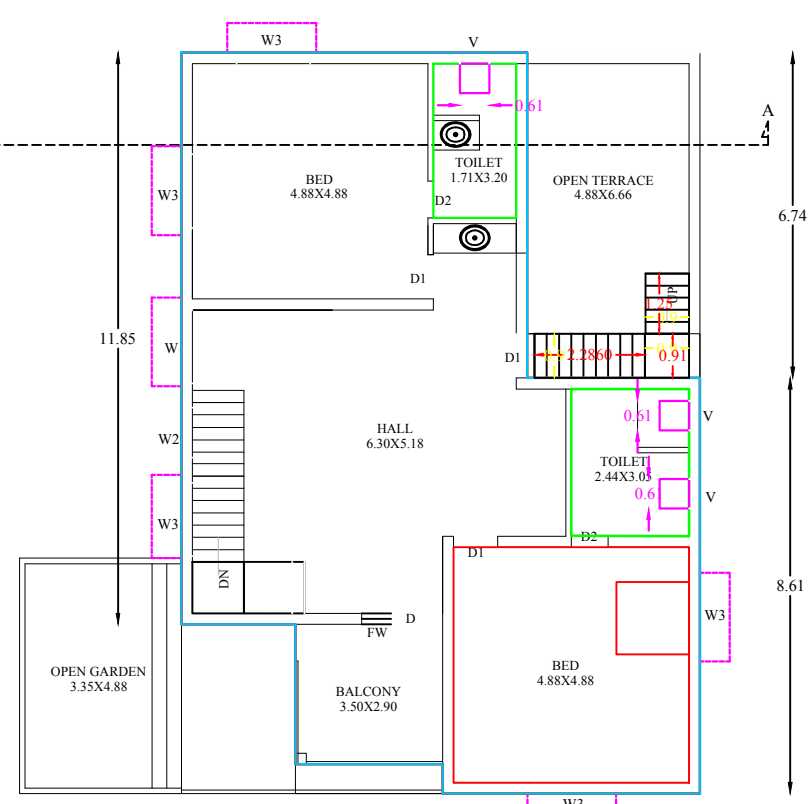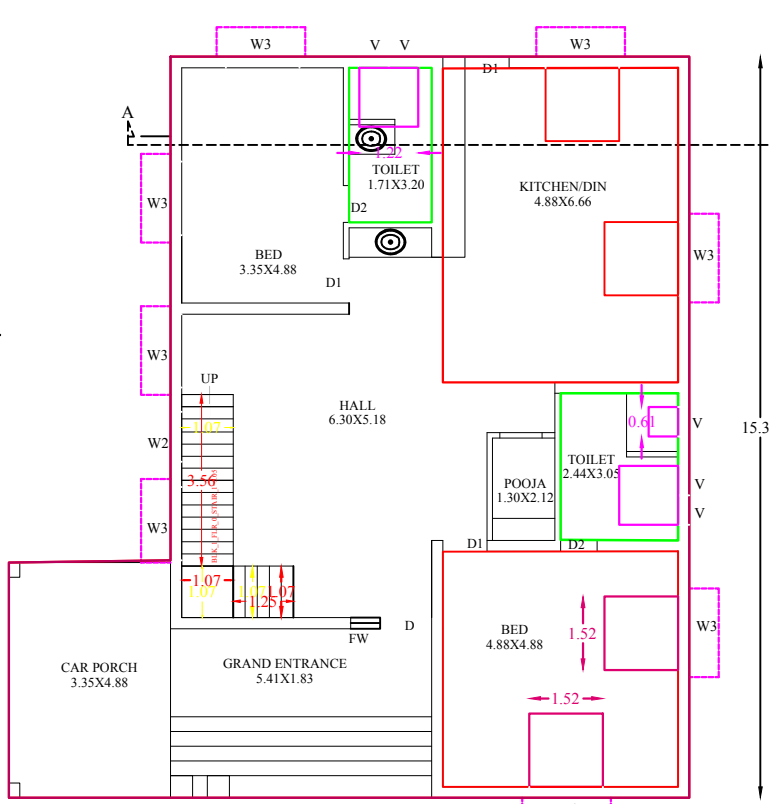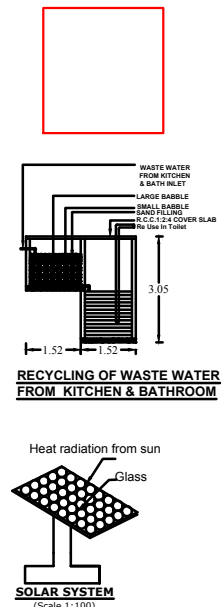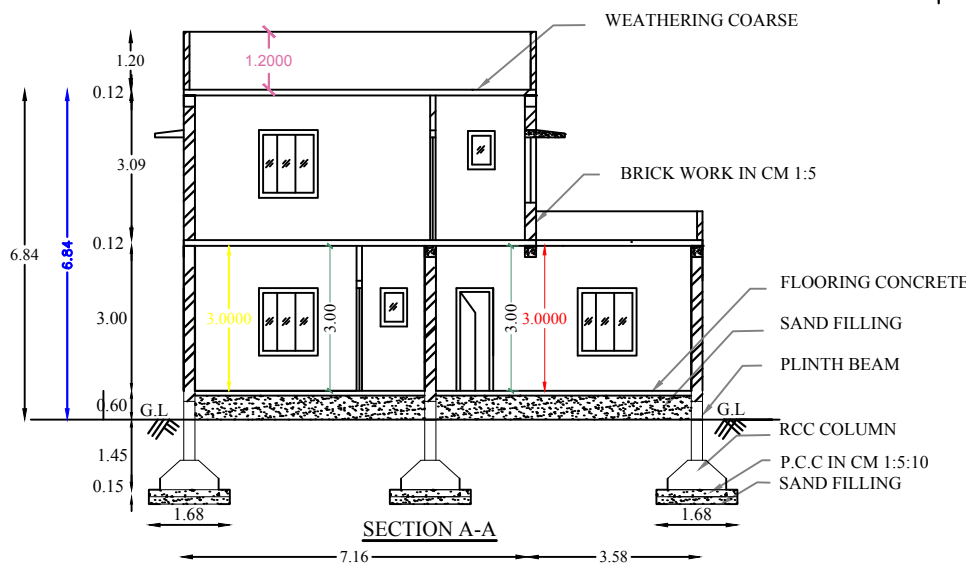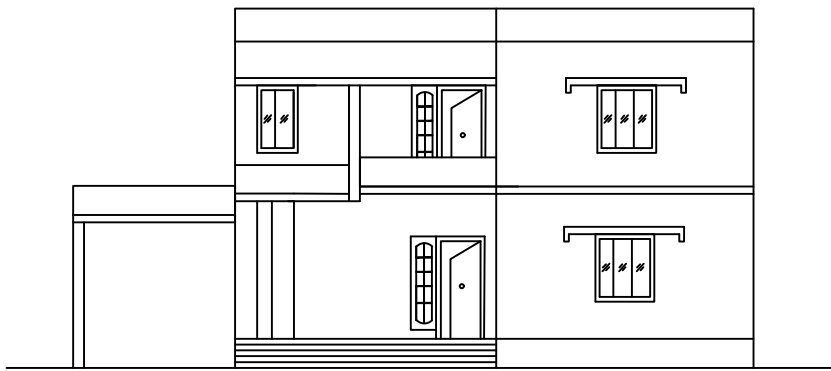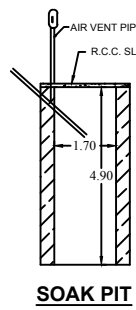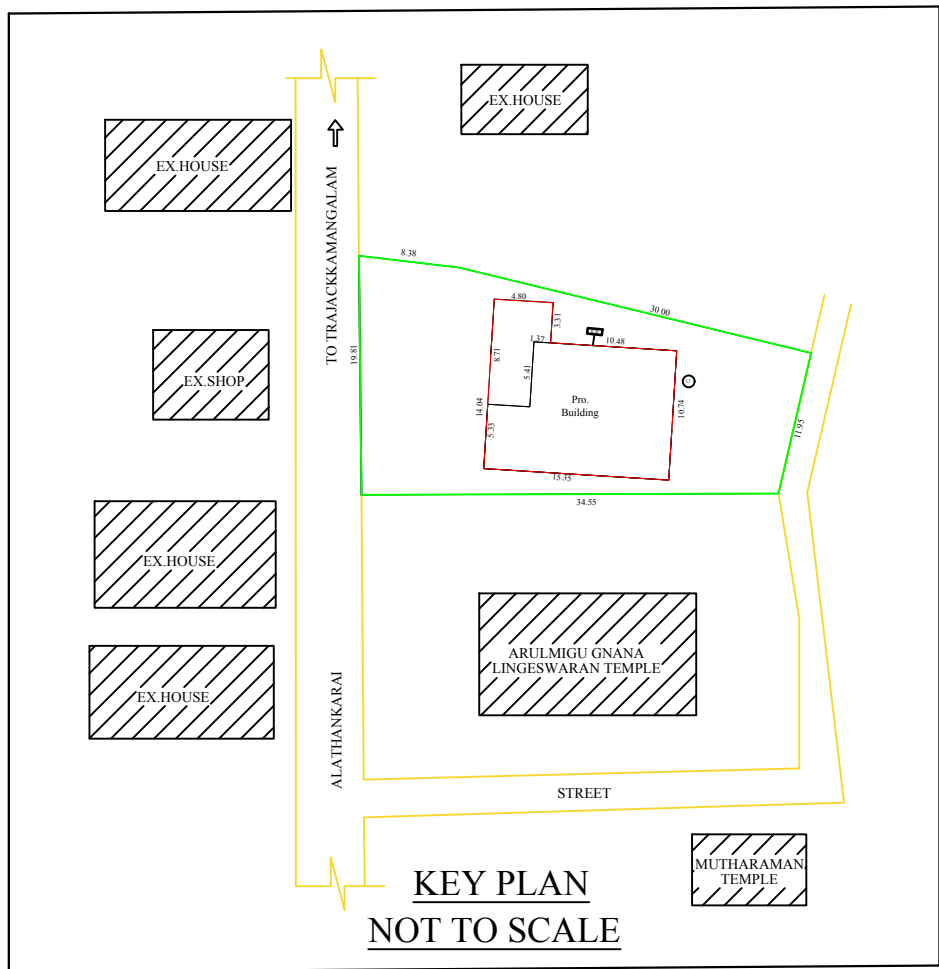

PLAN INFO
PATTA NO=14660
AS PER DOCUMENT=600.23
AS AT SITE=600.23
FMB OR PLR=600.23
PLOT AREA M2=600.23
IS SWIMMING POOL EXISTS=NO
SINGLE FAMILY BLDG=NO
CRZ=NO
SECURITY_ZONE=NO
ACCESS_WIDTH_M=6.05
WHETHER GOVT OR AIDED SCHOOL=NO
ROAD_WIDTH=6.05
ROAD_LENGTH=19.81
AVG PLOT DEPTH= 20.00
AVG PLOT WIDTH= 16.00
LAND_USE_ZONE =RESIDENTIAL
PREMIUM_FSI_REQUIRED=YES
DISTRICT=KANYAKUMARI
SURVEY_NO=868/4A
TALUK=AGASTHEESWARAM
JURISDICTION_TYPE=RAJAKKAMANGALAM VILLAGE PANCHAYAT
RWH DECLARED=YES
BUILDING_NEAR_TO_RIVER=NO
AREA_TYPE=OTHERS
IS_APPROVED_LAYOUT=NO
BUILDING_NEAR_MONUMENT=NO
BUILDING_NEAR_GOVT_BLDG=NO
PROVISION_FOR_GREEN_BUILDINGS_AND_SUSTAINABILITY=NO
FIRE_PROTECTION_AND_FIRE_SAFETY_REQUIREMENTS=YES
NOC_FOR_CONSTRUCTION_NEAR_MONUMENT=NO
NOC_FIRE_DEPT=NO
OSR_APPLICABLE=NO
IF_HERITAGE_TOWN_LESS_THAN_1KM_RADIUS=NO

AI		
SITE		
PRO- G.		
PRO- F.		
TOTAL		

EX	NIL	NIL
VACANT	418.68	4504.99
ROAD	6.05	19' 9"

SCHEDULE OF JOINERIES		
TYPE	DESCRIPTION	SIZE
D	DOOR	1.10 X 2.10
D1	DOOR	0.90 X 2.10
D2	DOOR	0.75 X 2.10
W2	DOOR	1.10 X 2.10
W3	WINDOW	1.52 X 1.50
V	VENTILATOR	0.90 X 0.90

CERTIFIED THAT THE PROVISIONAL
SHALL BE MADE A RAINWATER SOAKPIT
ARRANGEMENT SYSTEM IN PROPOSED
BUILDING

PLOT COVERAGE = $\frac{181.32}{600} \times 100 = 30.22\%$
F.S.I = $\frac{311.93}{600} = 0.52 < 2.0$

PARKING CALCULATION
FLOOR AREA
PRO GROUND FLOOR = 181.32sq.m(1951.00sq.ft)
(Kitchen-01)
PRO FIRST FLOOR = 130.68sq.m(1406.11sq.ft)
Total build up Area = 311.93sq.m(3356.36sq.ft)
Required Parking - $(311.93 - 75) / 75 = 3.16$ Nos
Required Parking = 4 Car Space
1 Two Wheeler Space

1 CAR SPACE FOR EVERY 2 DWELLING UNITS AND 1
TWO WHEELER SPACE FOR EVERY DWELLING UNIT

OWNER NAME : Mrs.N.Deepa

SCALE	
PLAN	: 1:100
SITE	: 1:100

ALL DIMENSION IN "m"

REGISTERED ENGINEER : Er.I.Kannan,ME.,MIE.,PEng.,
REGISTER NO:150/LS/2020/00010 GRADE II-RE

WINSTAR CONSTRUCTION
8-37A, Karthikaivadali,
North Soorankudy Post
Kanyakumari District-629501
Cell:9150893865 Drawn by: I.Kannan,ME.,MIE.,PEng.,
Size: A1 Checked by: I.Kannan,ME.,MIE.,PEng.,
Date:28.02.2024 gmail: winstarconstruction2017@gmail.com

Eight ways to know a piece of land before you pay for it.

This report covers one part of the picture. These cover the rest, drawn from the same government records, for any property in Tamil Nadu.

LandLens One

Ask anything about a property and get an answer grounded in live government records, with the sources shown.

[/landlens/one](#)



Verify My Land

Every record check run on one property and returned as a single report.

[/landlens/verify-my-land](#)



Legal Opinion

An advocate's written opinion on the title, built on the records we pull for it.

[/landlens](#)



One Map

Every layer on one map: the parcel, its boundary, zoning, water bodies and what sits around it.

[/landlens/one/map](#)



PriceMap

What land actually changed hands for around this plot, taken from the registered deeds.

[/landlens/pricemap](#)



Build Scope

What you are allowed to build here: floor space, height, coverage and setbacks.

[/landlens/build-scope](#)



Property Tracker

Watch a property and hear about it when something new is registered against it.

[/landlens/property-tracker](#)



Deal Room

Run the transaction in one place: documents, stamping, signatures and the parties.

[/landlens/deal-room](#)



Twenty-four checks you can run yourself, at no cost.

Records and verification

The registers themselves, read for you.

Encumbrance Certificate

Patta and Chitta

Field Measurement Sketch

EC Analyzer

Bank charge check

Court case search

Seller background check

Approval check by survey

Value and duty

What it is worth and what it costs to register.

Guideline value by street

Guideline value by survey

Stamp duty and registration fees

Capital gains

Floor space index

Area unit converter

Zoning and land use

What the plan says can happen on this land.

Land use zone finder

CMDA land use check

Coastal regulation zone

Master plan check

Water bodies finder

Airport height clearance

Registers and directories

Who holds it, and which office keeps the record.

Find your registering office

Temple property check

Waqf property check

RERA register



Every free tool
/tools



Services we run
for you
/services



The LandLens
suite
/landlens/one



Every claim in this document traces back to a government record.

Legal opinions, due diligence and title verification

Building plan, layout and sub-division approvals

Completion and occupancy certificates, regularisation

Escrow, negotiation and NRI property management

Land survey, soil testing, architecture and construction

Verified RealEstate
3/350/2 Mettukuppam,
OMR Thoraipakkam,
Chennai 600 097, India
hello@verified.realestate
+91 9996 12 9996

Prepared from the registers named on the page each finding sits on. Where a register could not be read, this document says so in its place rather than leaving the gap to be read as a clean result.

