

PP

APPROVAL RECORD

Planning Permission

Kanniyakumari district, Tamil Nadu

APPROVAL TYPE

Building Plan








ISSUING AUTHORITY

Rural Panchayat

The approval as the planning authority issued it, reproduced in full behind this page.

An approval speaks to what was sanctioned, not to what was built. Completion is a separate record.

NAME OF OWNER : Mr. R. SAHAYARAJ
S/o. RAJENDRAN

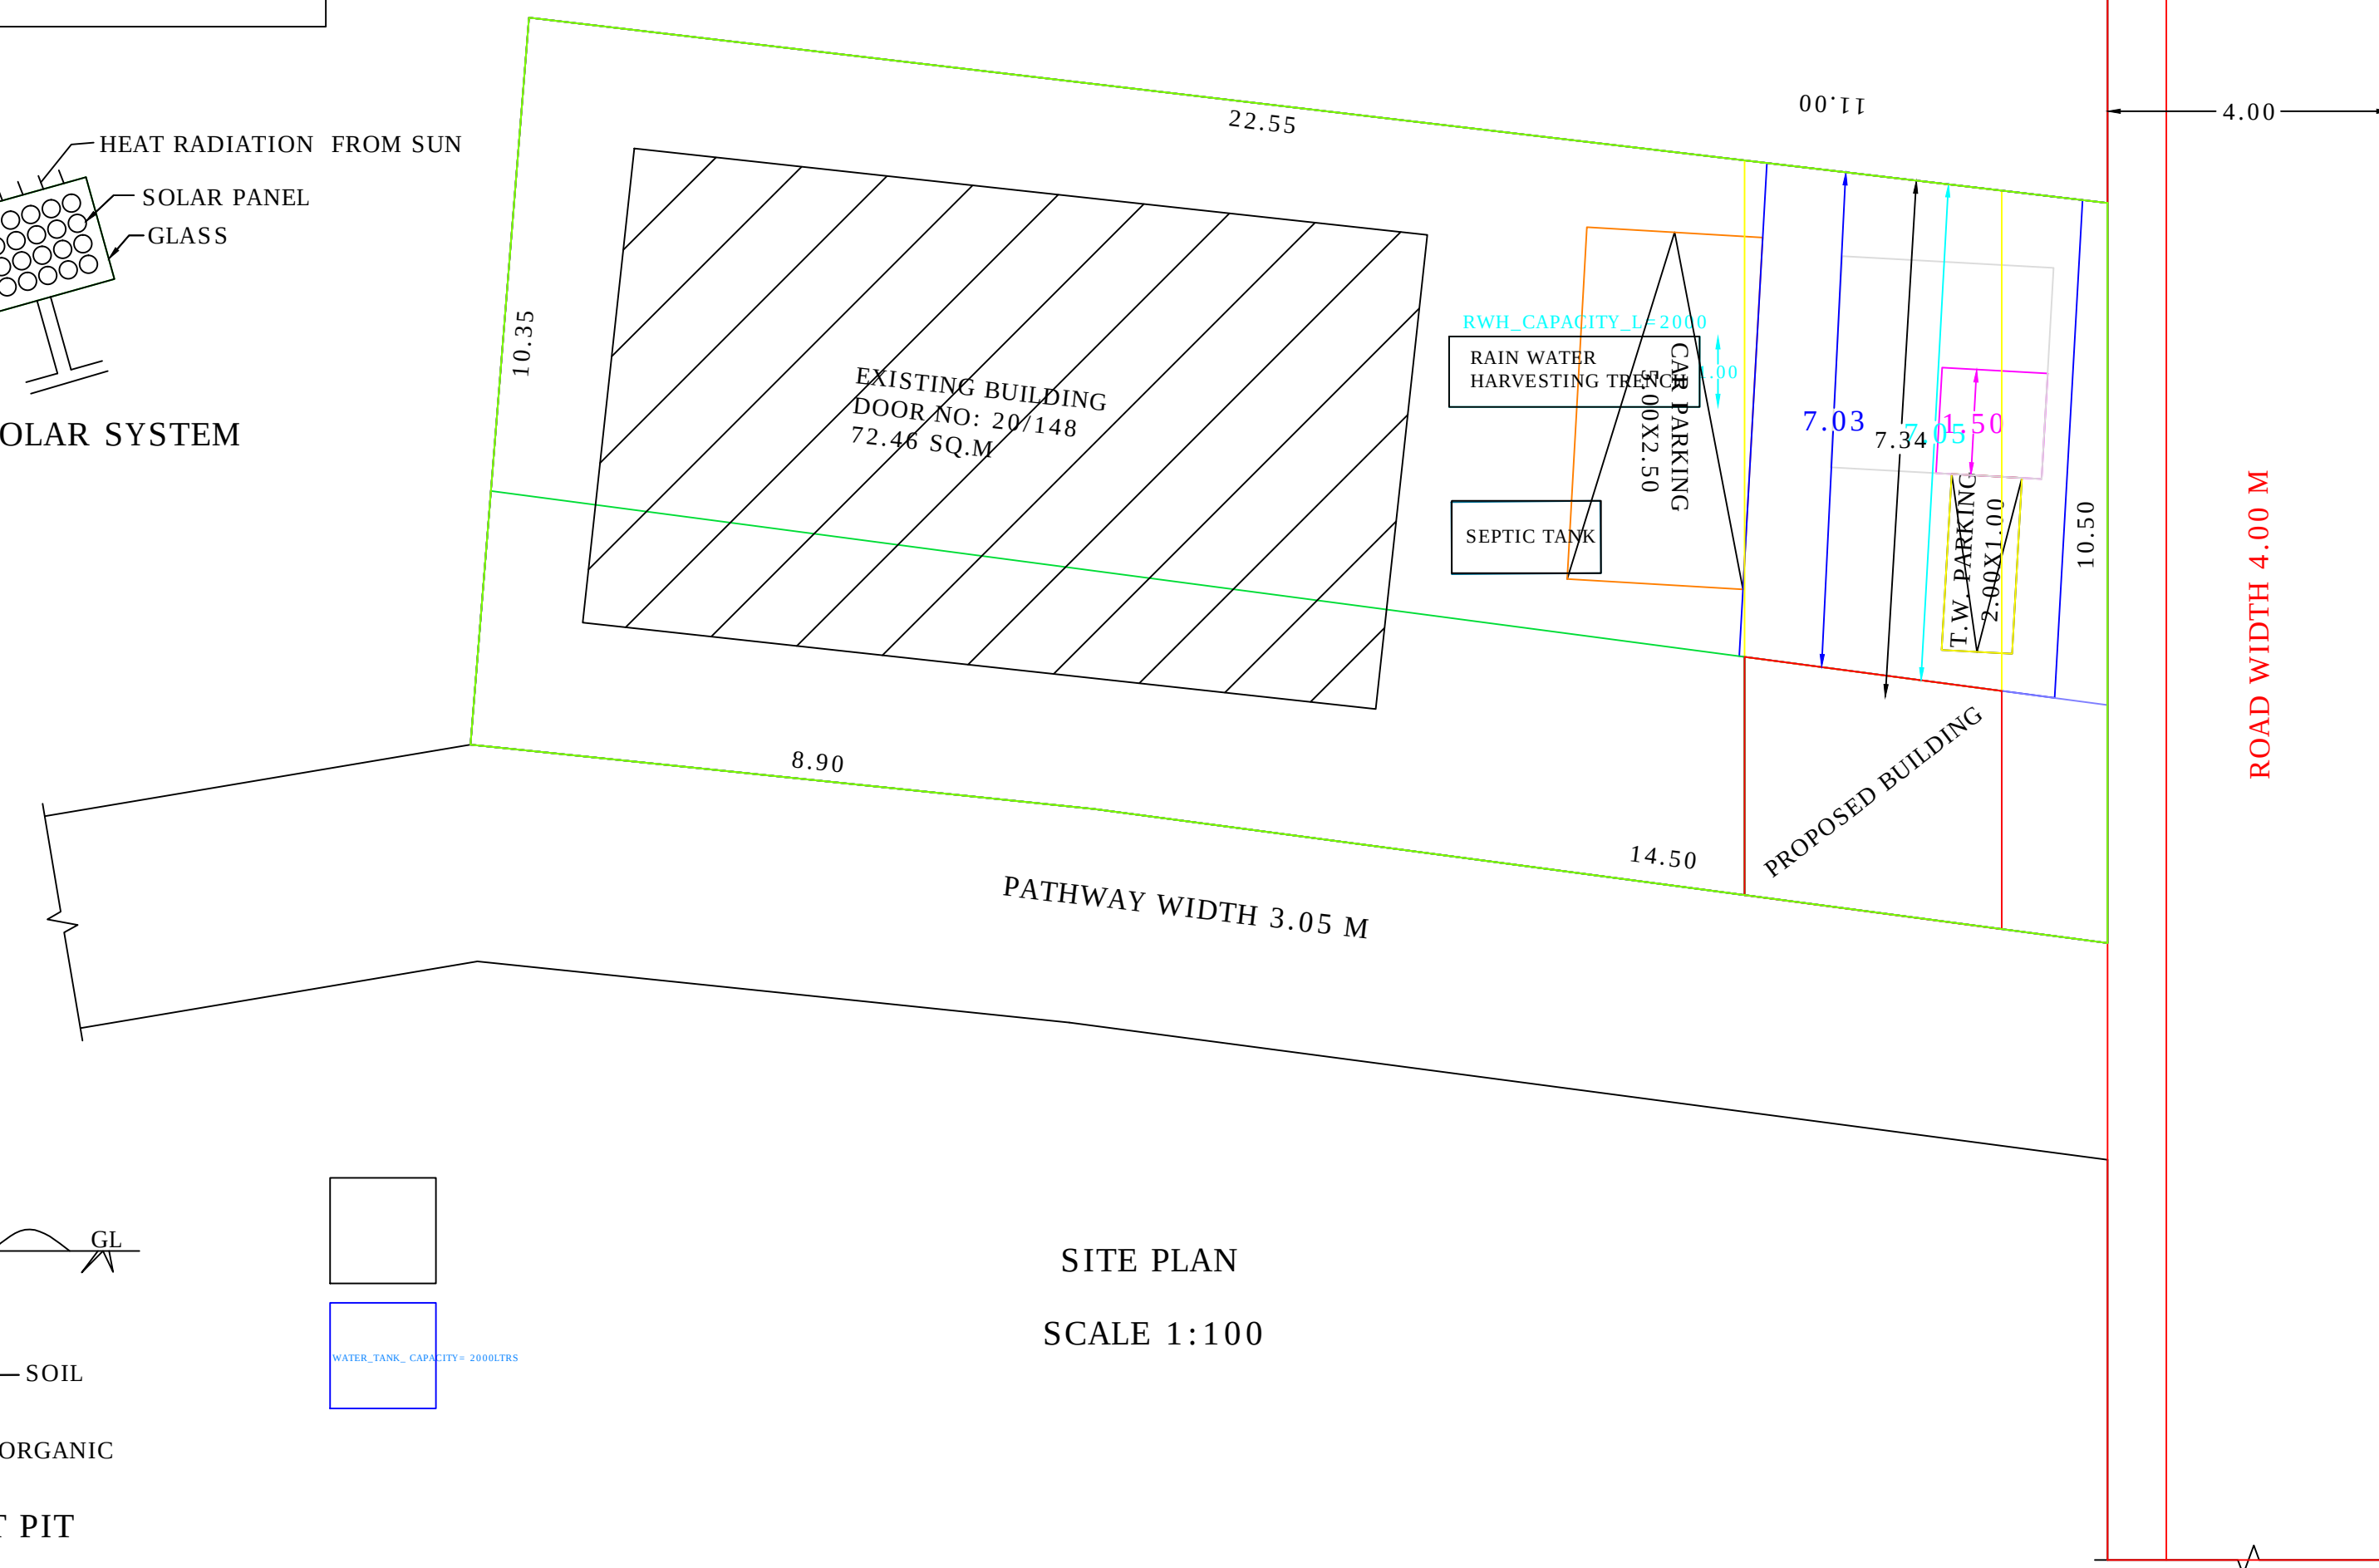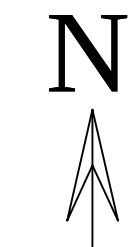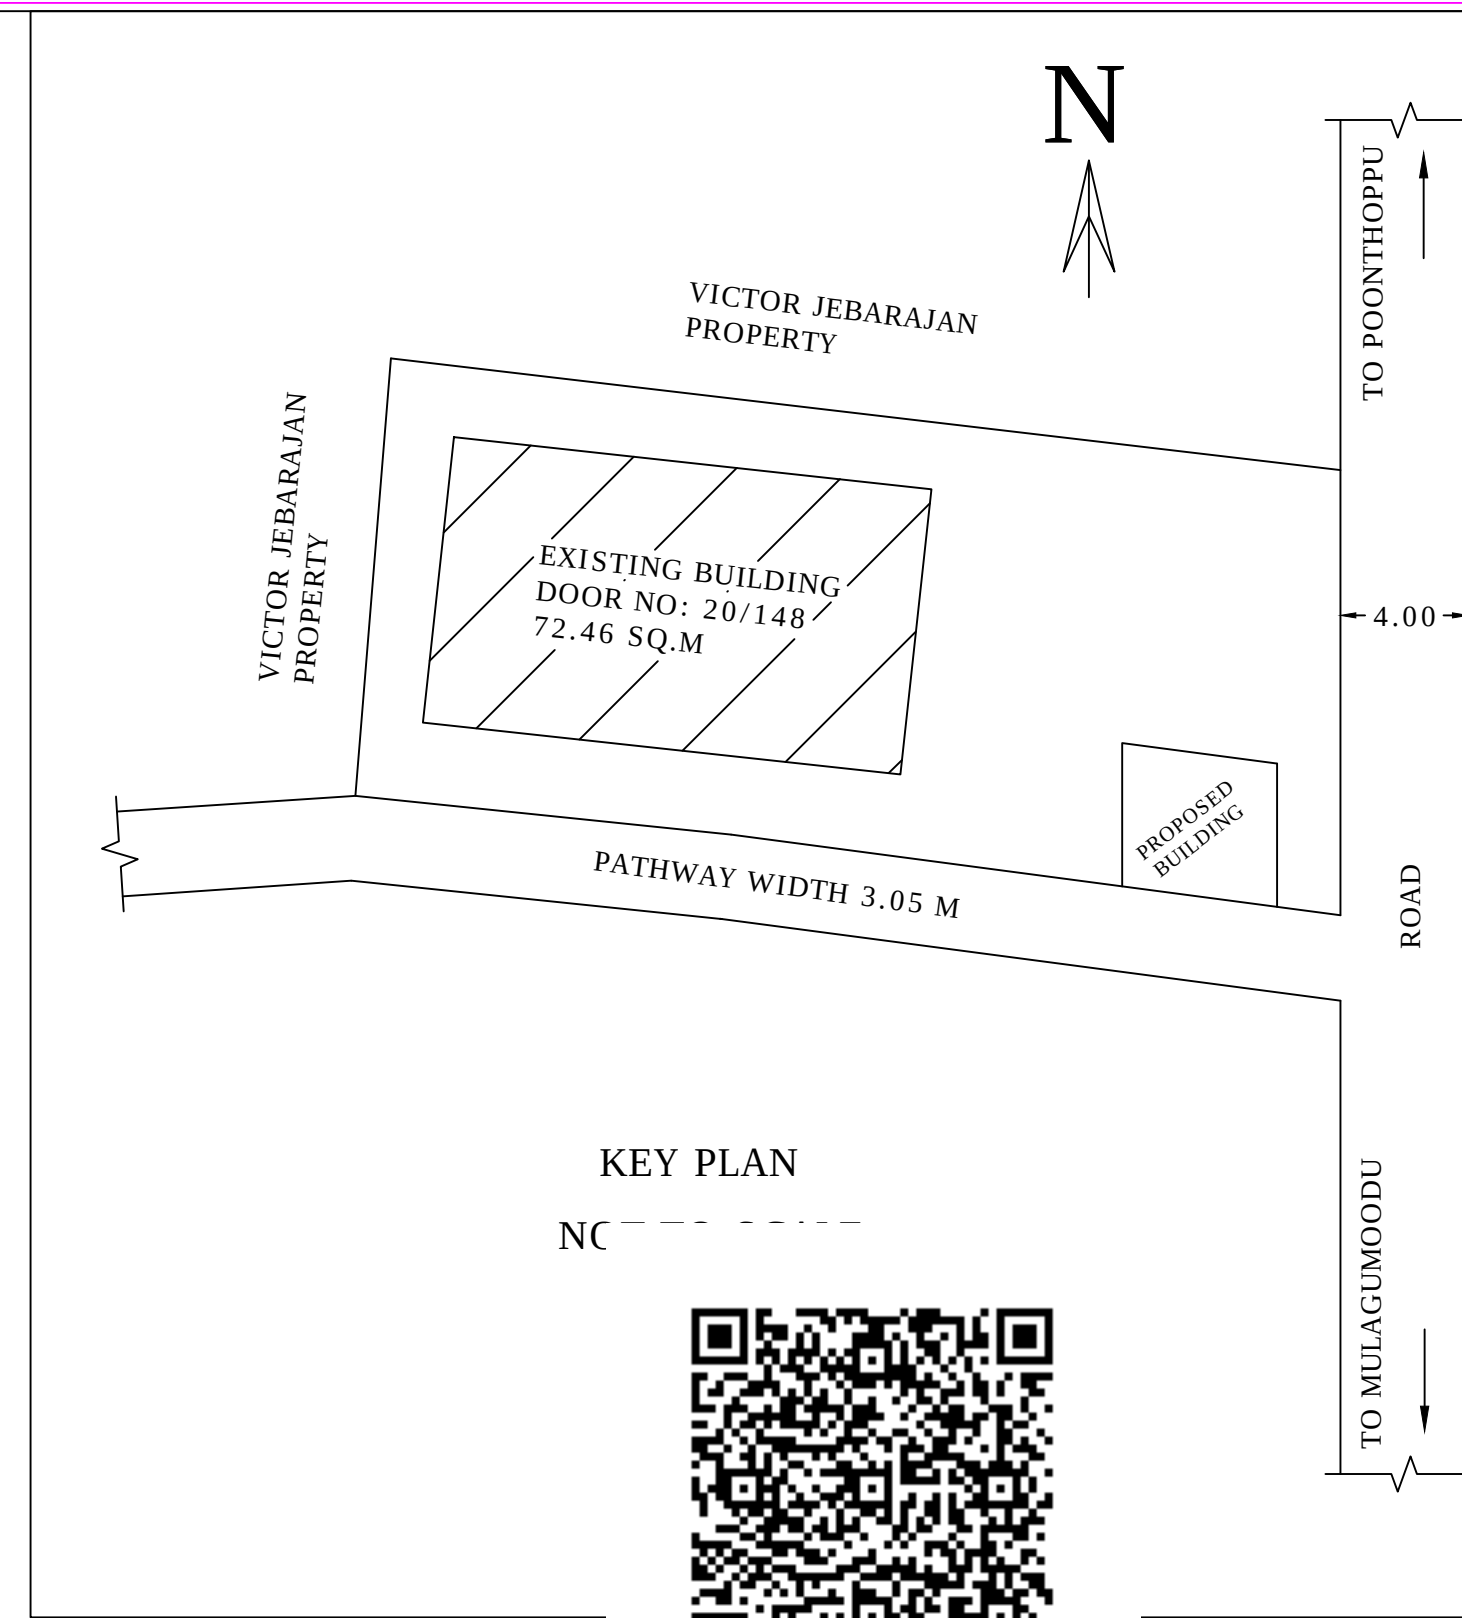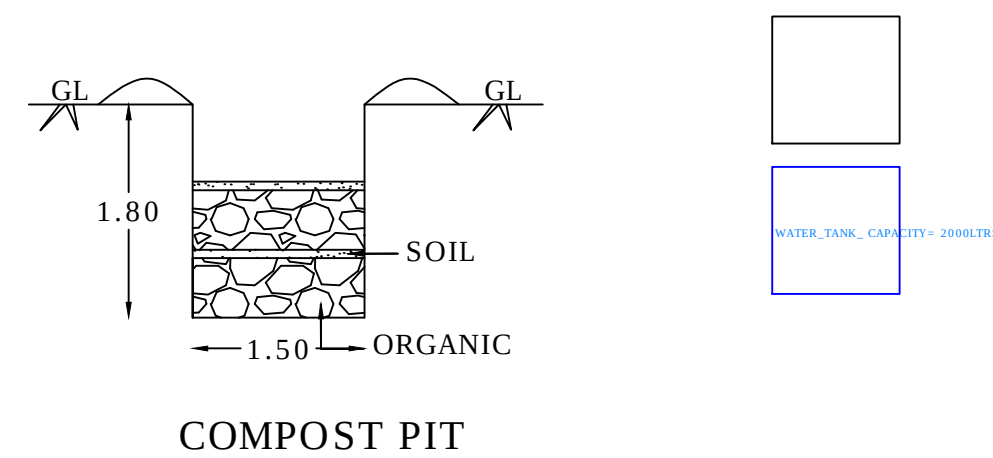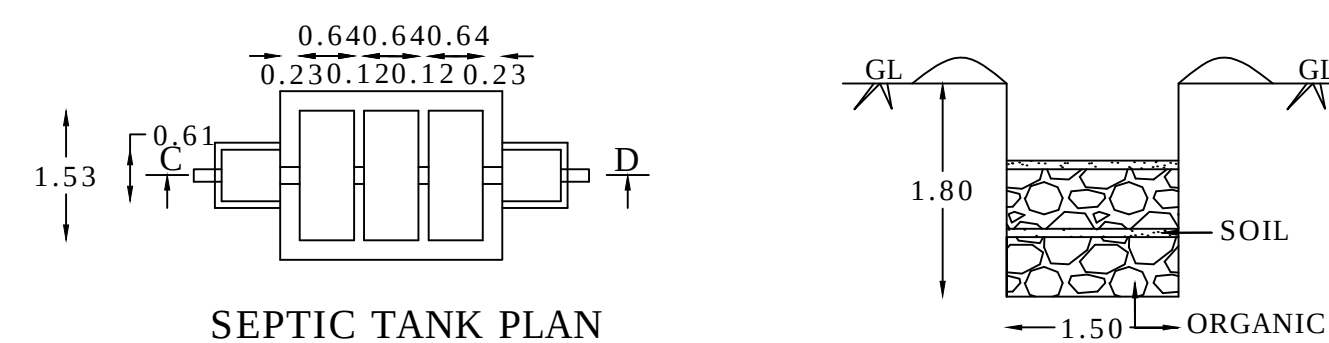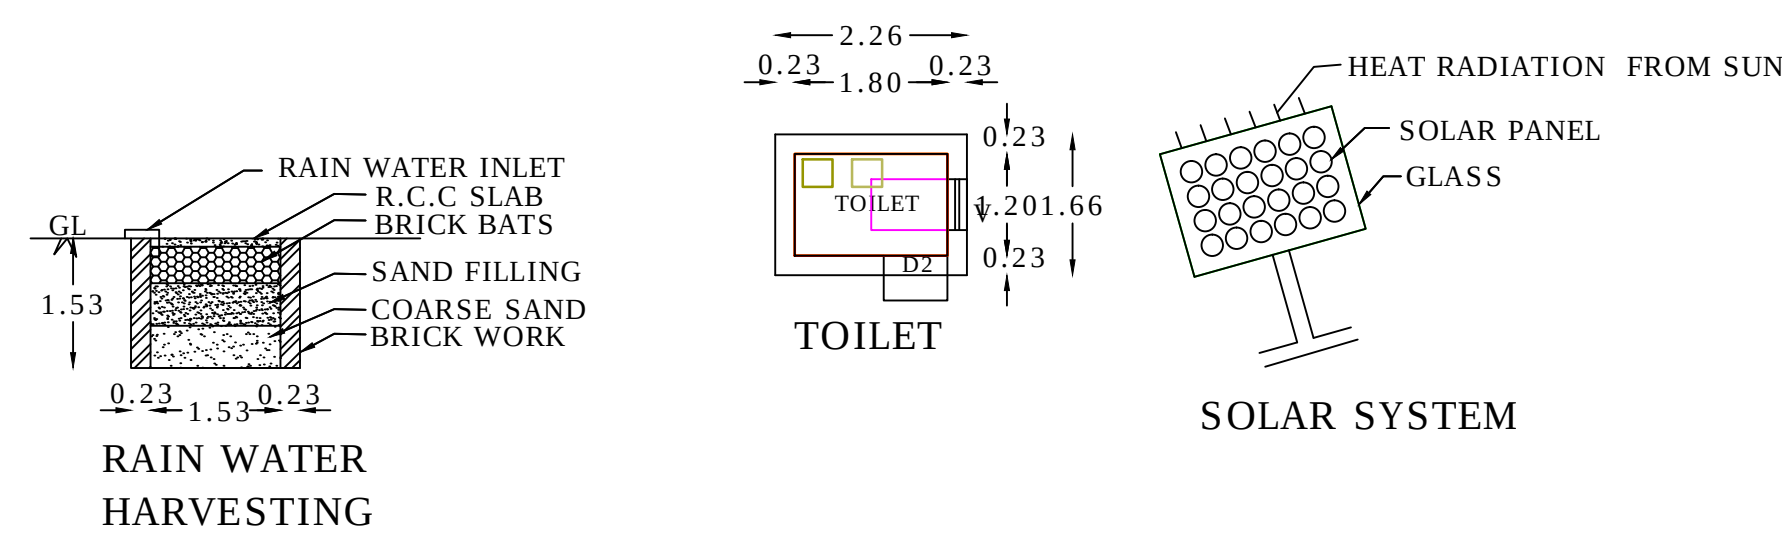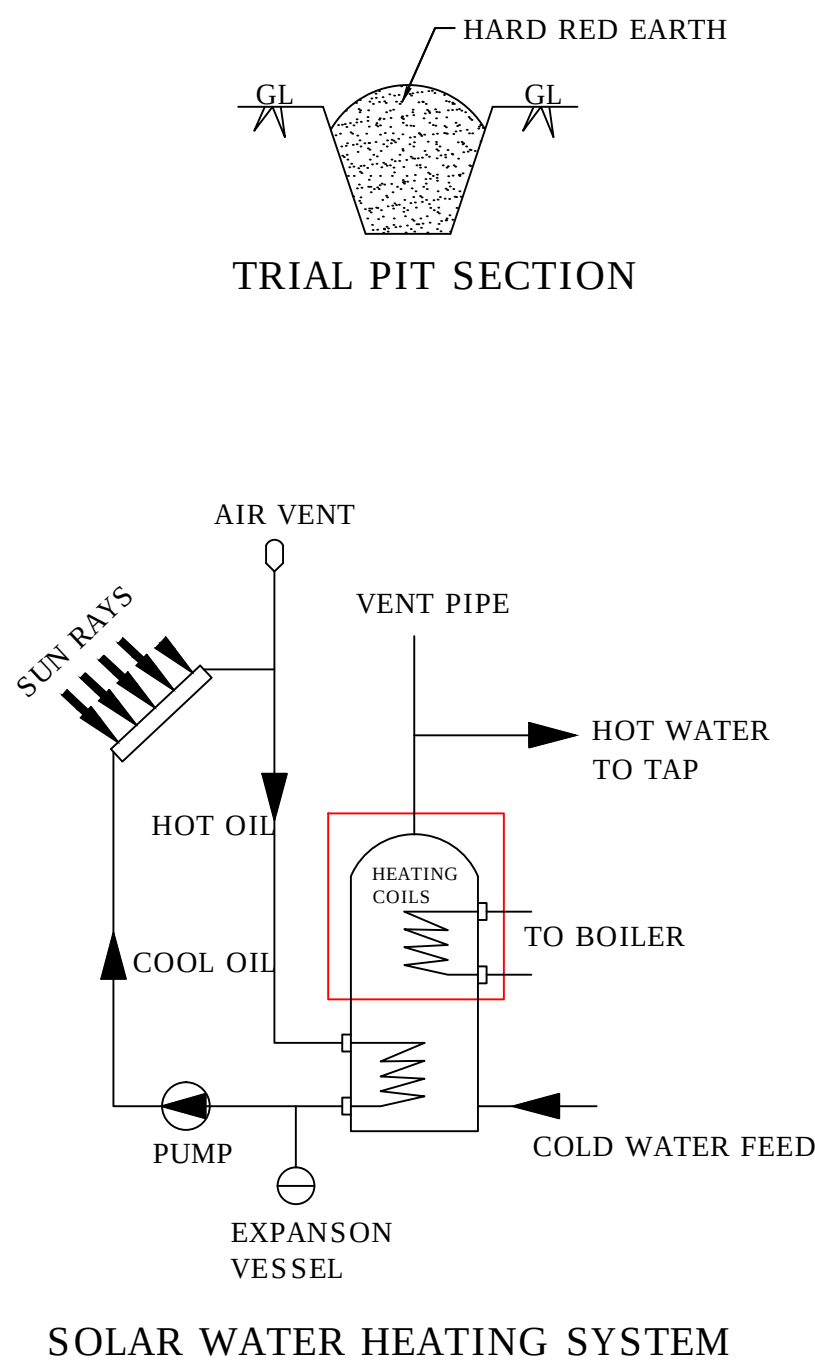

WATER_BODIES_BEYOND_15M=NO
 RESERVE_FOREST_WOODDED_LAND_BEYOND_150M=NO
 BLDG_LENGTH_MORETHAN_10M=NO
 BURIAL_PLACE_BEYOND_90M=NO
 IS_SWIMMING_POOL_EXISTS=NO
 CRZ=NO
 SECURITY_ZONE=NO
 SINGLE_FAMILY_BLDG=NO
 RWH_DECLARED=YES
 LAND_USE_ZONE=COMMERICAL
 FIRE_PROTECTION_AND_FIRE_SAFETY_REQUIREMENTS=NO
 JURISDICTION_TYPE=VILLAGE_PANCHAYAT
 OSR_APPLICABLE=NO
 PREMIUM_FS1_REQUIRED=NO
 IS_APPROVED_LAYOUT=YES
 AREA_TYPE=OTHERS
 IF_HERITAGE_TOWN_LESSTHAN_1KM_RADIUS=NO
 PLOT_NO=NO
 PLOT_AREA_M2=234.73
 AS_AT_SITE=236.71
 FMB_OR_PLR=234.73
 AS_PER_DOCUMENT=234.73
 ACCESS_WIDTH_M=23.40
 ROAD_WIDTH=4.00
 ROAD_LENGTH=150
 MIN_PLOT_DEPTH=22.55
 MIN_PLOT_WIDTH=10.35
 AVG_PLOT_DEPTH=22.98
 AVG_PLOT_WIDTH=10.43
 PATTANUMBER=7472
 SURVEY_NO=514/12A1
 VILLAGE=VEEYANOOR 'A'
 TALUK=THIRUVATTAR
 DISTRICT=KANNIYAKUMARI
 BLOCK_1_B_SHOP_MEMBER_COUNT=1

SITE BOUNDARY		
PROP. BUILDING		
ROAD, PATHWAY		
EXIST. BUILDING		

<u>JOINERY DETAILS</u>		
RS	: ROLLING SHUTTER	: 2.74 X 2.40
D1	: DOOR	: 0.75 X 2.10
V	: VENTILATOR	: 0.90X 0.60

PLINTH AREA : 12.23 M², 131.64 SQ.FT
FLOOR AREA : 10.22 M², 110.00 SQ.FT

EXISTING BUILDING PLINTH AREA : 72.46 M², 779.95 SQ.FT

FSI = 0.05	PLOT COVERAGE = 36.08 %
------------	-------------------------

5.800 CENTS, 234.73 M², 2526.61SQ.FT

VACANT AREA : 150.04 M², 1615.02 SQ.FT

VACANT AREA . 150
100

$\frac{1}{2} \left(\frac{1}{2} \right) = \frac{1}{4}$

the 1990s, the number of people in the United States who are 65 years of age or older is projected to increase from 20 million to 30 million, and the number of people 75 years of age or older is projected to increase from 10 million to 15 million (U.S. Census Bureau, 1996). The number of people 85 years of age or older is projected to increase from 2 million to 4 million (U.S. Census Bureau, 1996). The number of people 90 years of age or older is projected to increase from 500,000 to 1 million (U.S. Census Bureau, 1996). The number of people 95 years of age or older is projected to increase from 100,000 to 200,000 (U.S. Census Bureau, 1996). The number of people 100 years of age or older is projected to increase from 10,000 to 20,000 (U.S. Census Bureau, 1996).

1. The first part of the document is a list of names and dates, which appears to be a roster or a list of participants. The names are written in a cursive script, and the dates are written in a more formal, printed style. The list is organized into two columns, with names on the left and dates on the right.

1998, 1999, 2000,26

P. SAHAYA D. T

Dr. JAHAYA RAJ

1. The first group of people who are not in the labor force are those who are not in the labor force because they are not in the labor force. This group is the largest group of people who are not in the labor force.

$\frac{d}{dt} \left(\frac{\partial L}{\partial \dot{x}} \right) = \frac{\partial L}{\partial x}$

...the ...

© The Author(s) 2006. Reprints and permissions:
<http://www.sagepub.com/journalsPermissions.nav>

SIGNATURE OF OWNER

SIGNATURE OF OWNER:

[illegible]

Er. R. SENTHIL KUMAR
REGISTERED CIVIL ENGINEER
(Regd. No.151 / LS / 2019 / 00009)
CCC Associates
Near Anna Statue, Thuckalay- 629 175
☎ 9943992830 / 📠 04651 253830

Eight ways to know a piece of land before you pay for it.

This report covers one part of the picture. These cover the rest, drawn from the same government records, for any property in Tamil Nadu.

LandLens One

Ask anything about a property and get an answer grounded in live government records, with the sources shown.

[/landlens/one](#)



Verify My Land

Every record check run on one property and returned as a single report.

[/landlens/verify-my-land](#)



Legal Opinion

An advocate's written opinion on the title, built on the records we pull for it.

[/landlens](#)



One Map

Every layer on one map: the parcel, its boundary, zoning, water bodies and what sits around it.

[/landlens/one/map](#)



PriceMap

What land actually changed hands for around this plot, taken from the registered deeds.

[/landlens/pricemap](#)



Build Scope

What you are allowed to build here: floor space, height, coverage and setbacks.

[/landlens/build-scope](#)



Property Tracker

Watch a property and hear about it when something new is registered against it.

[/landlens/property-tracker](#)



Deal Room

Run the transaction in one place: documents, stamping, signatures and the parties.

[/landlens/deal-room](#)



Twenty-four checks you can run yourself, at no cost.

Records and verification

The registers themselves, read for you.

Encumbrance Certificate

Patta and Chitta

Field Measurement Sketch

EC Analyzer

Bank charge check

Court case search

Seller background check

Approval check by survey

Value and duty

What it is worth and what it costs to register.

Guideline value by street

Guideline value by survey

Stamp duty and registration fees

Capital gains

Floor space index

Area unit converter

Zoning and land use

What the plan says can happen on this land.

Land use zone finder

CMDA land use check

Coastal regulation zone

Master plan check

Water bodies finder

Airport height clearance

Registers and directories

Who holds it, and which office keeps the record.

Find your registering office

Temple property check

Waqf property check

RERA register



Every free tool
/tools



Services we run
for you
/services



The LandLens
suite
/landlens/one



Every claim in this document traces back to a government record.

Legal opinions, due diligence and title verification

Building plan, layout and sub-division approvals

Completion and occupancy certificates, regularisation

Escrow, negotiation and NRI property management

Land survey, soil testing, architecture and construction

Verified RealEstate
3/350/2 Mettukuppam,
OMR Thoraipakkam,
Chennai 600 097, India
hello@verified.realestate
+91 9996 12 9996

Prepared from the registers named on the page each finding sits on. Where a register could not be read, this document says so in its place rather than leaving the gap to be read as a clean result.

