

PP

APPROVAL RECORD

Planning Permission

Kanniyakumari district, Tamil Nadu

APPROVAL TYPE

Building Plan

ISSUING AUTHORITY

Rural Panchayat


The approval as the planning authority issued it, reproduced in full behind this page.

An approval speaks to what was sanctioned, not to what was built. Completion is a separate record.


PLAN SHOWING THE PROPOSED ADDITIONAL CONSTRUCTION OF FIRST FLOOR RICKY HOSPITAL ADDITIONAL BUILDING IN EXISTING GROUND FLOOR BUILDING

APPROVEL PLAN NO:17:58:12 & APPROVEL ORDER REPORT NO:17:56:25 IN MELASANGARANKUZHI VILLAGE PANCHAYAT OF Re.Sy.No:138/19A1A
IN NEENDAKARAI-A WEST VILLAGE AT PARUTHIVILAI.RAJAKKAMANGLAM PANCHAYAT UNION,AGASTHEESWARAM TALUK,KANYAKUMARI DISTRICT


NAME OF OWNER :- P.SURESH KUMAR , S/o. K.PERUMAL.

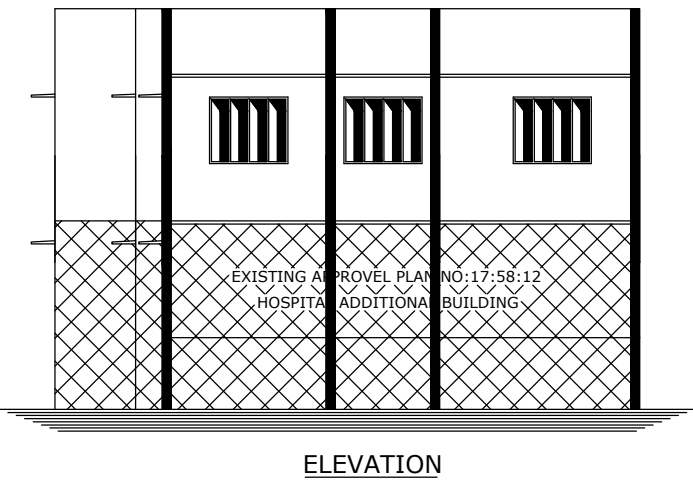

ELEVATION

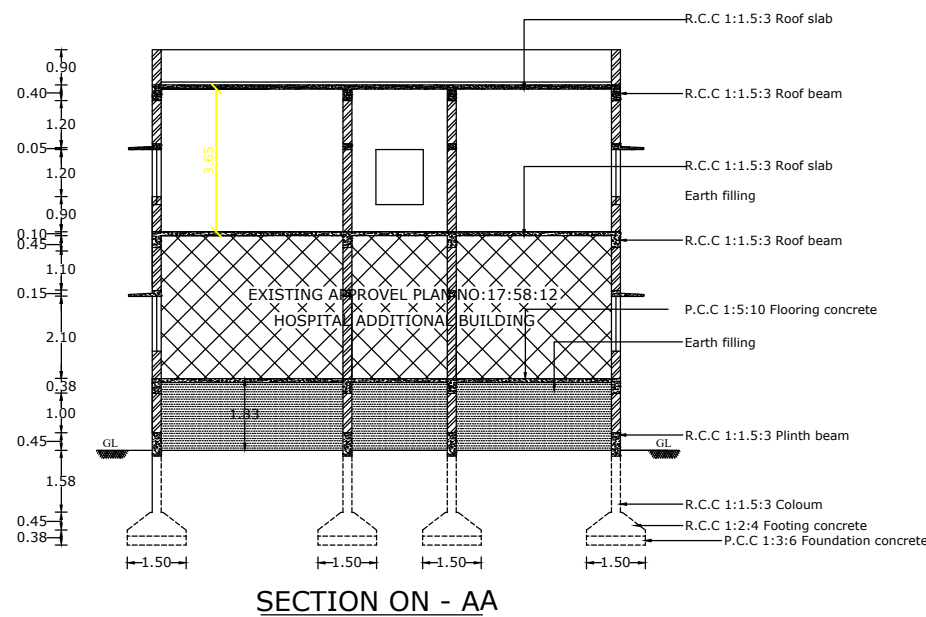


SECTION ON - AA

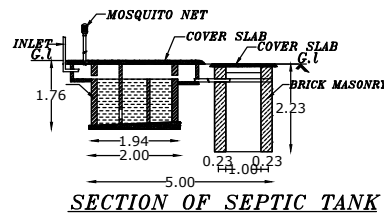


SECTION OF SEPTIC TANK




RECYCLING OF WASTE WATER
KITCHEN & BATH ROOM

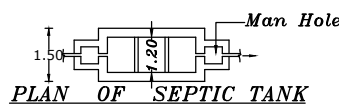


PLAN OF SEPTIC TANK

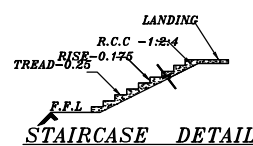


STAIRCASE DETAIL

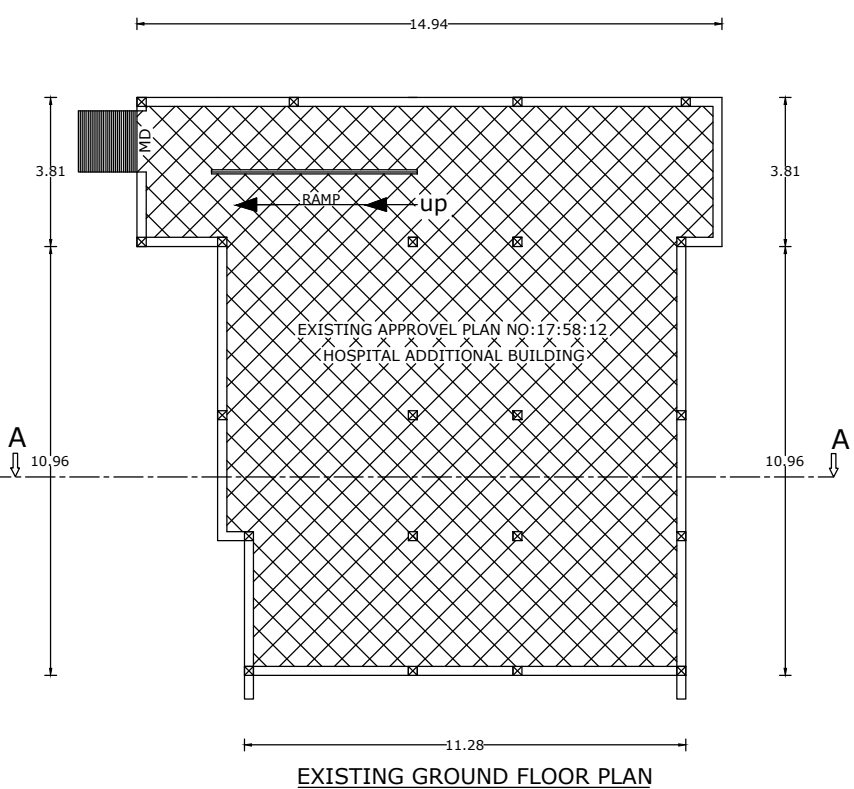


EXISTING GROUND FLOOR PLAN

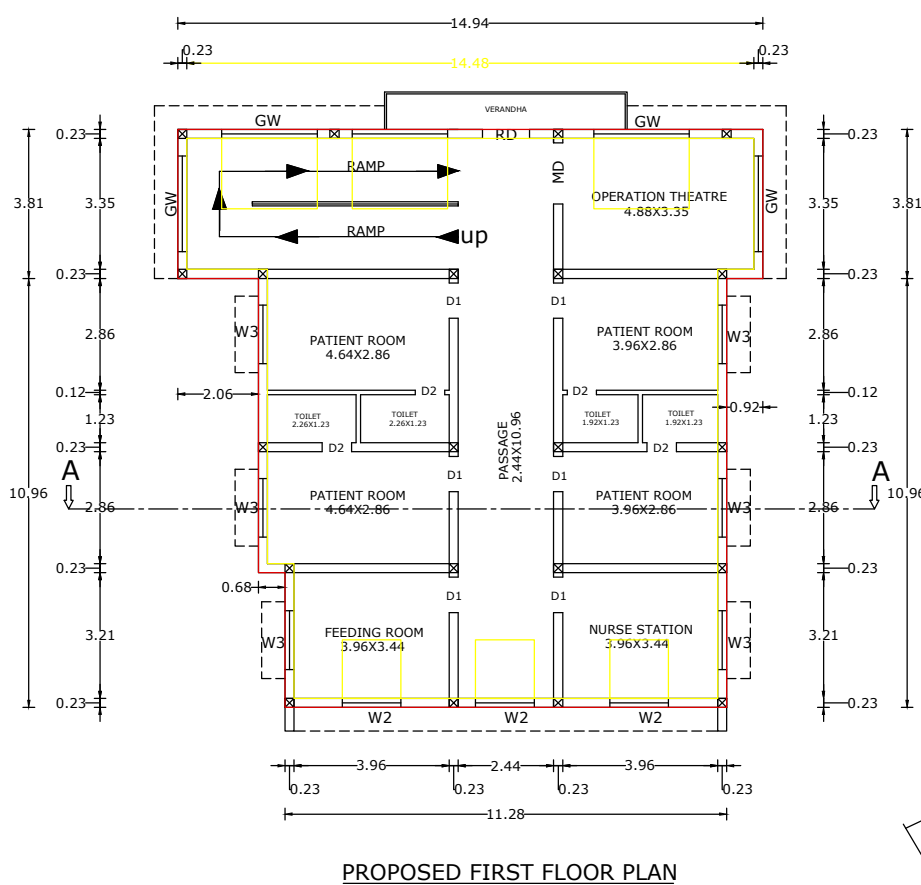

PROPOSED FIRST FLOOR PLAN

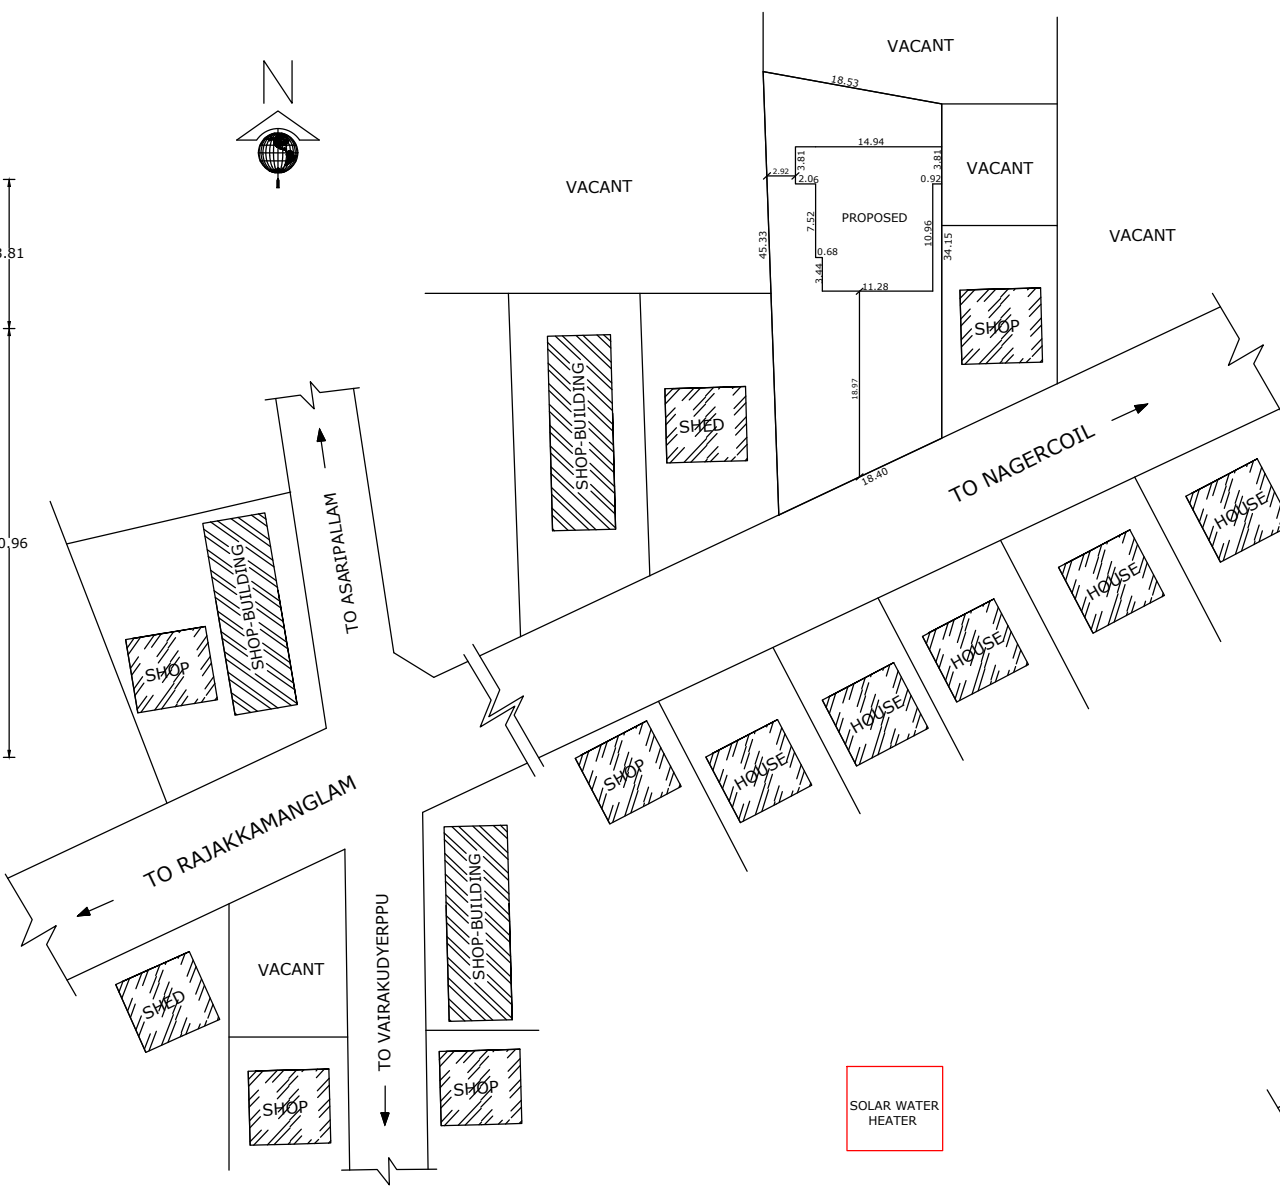


KEY PLAN SCALE 1:400

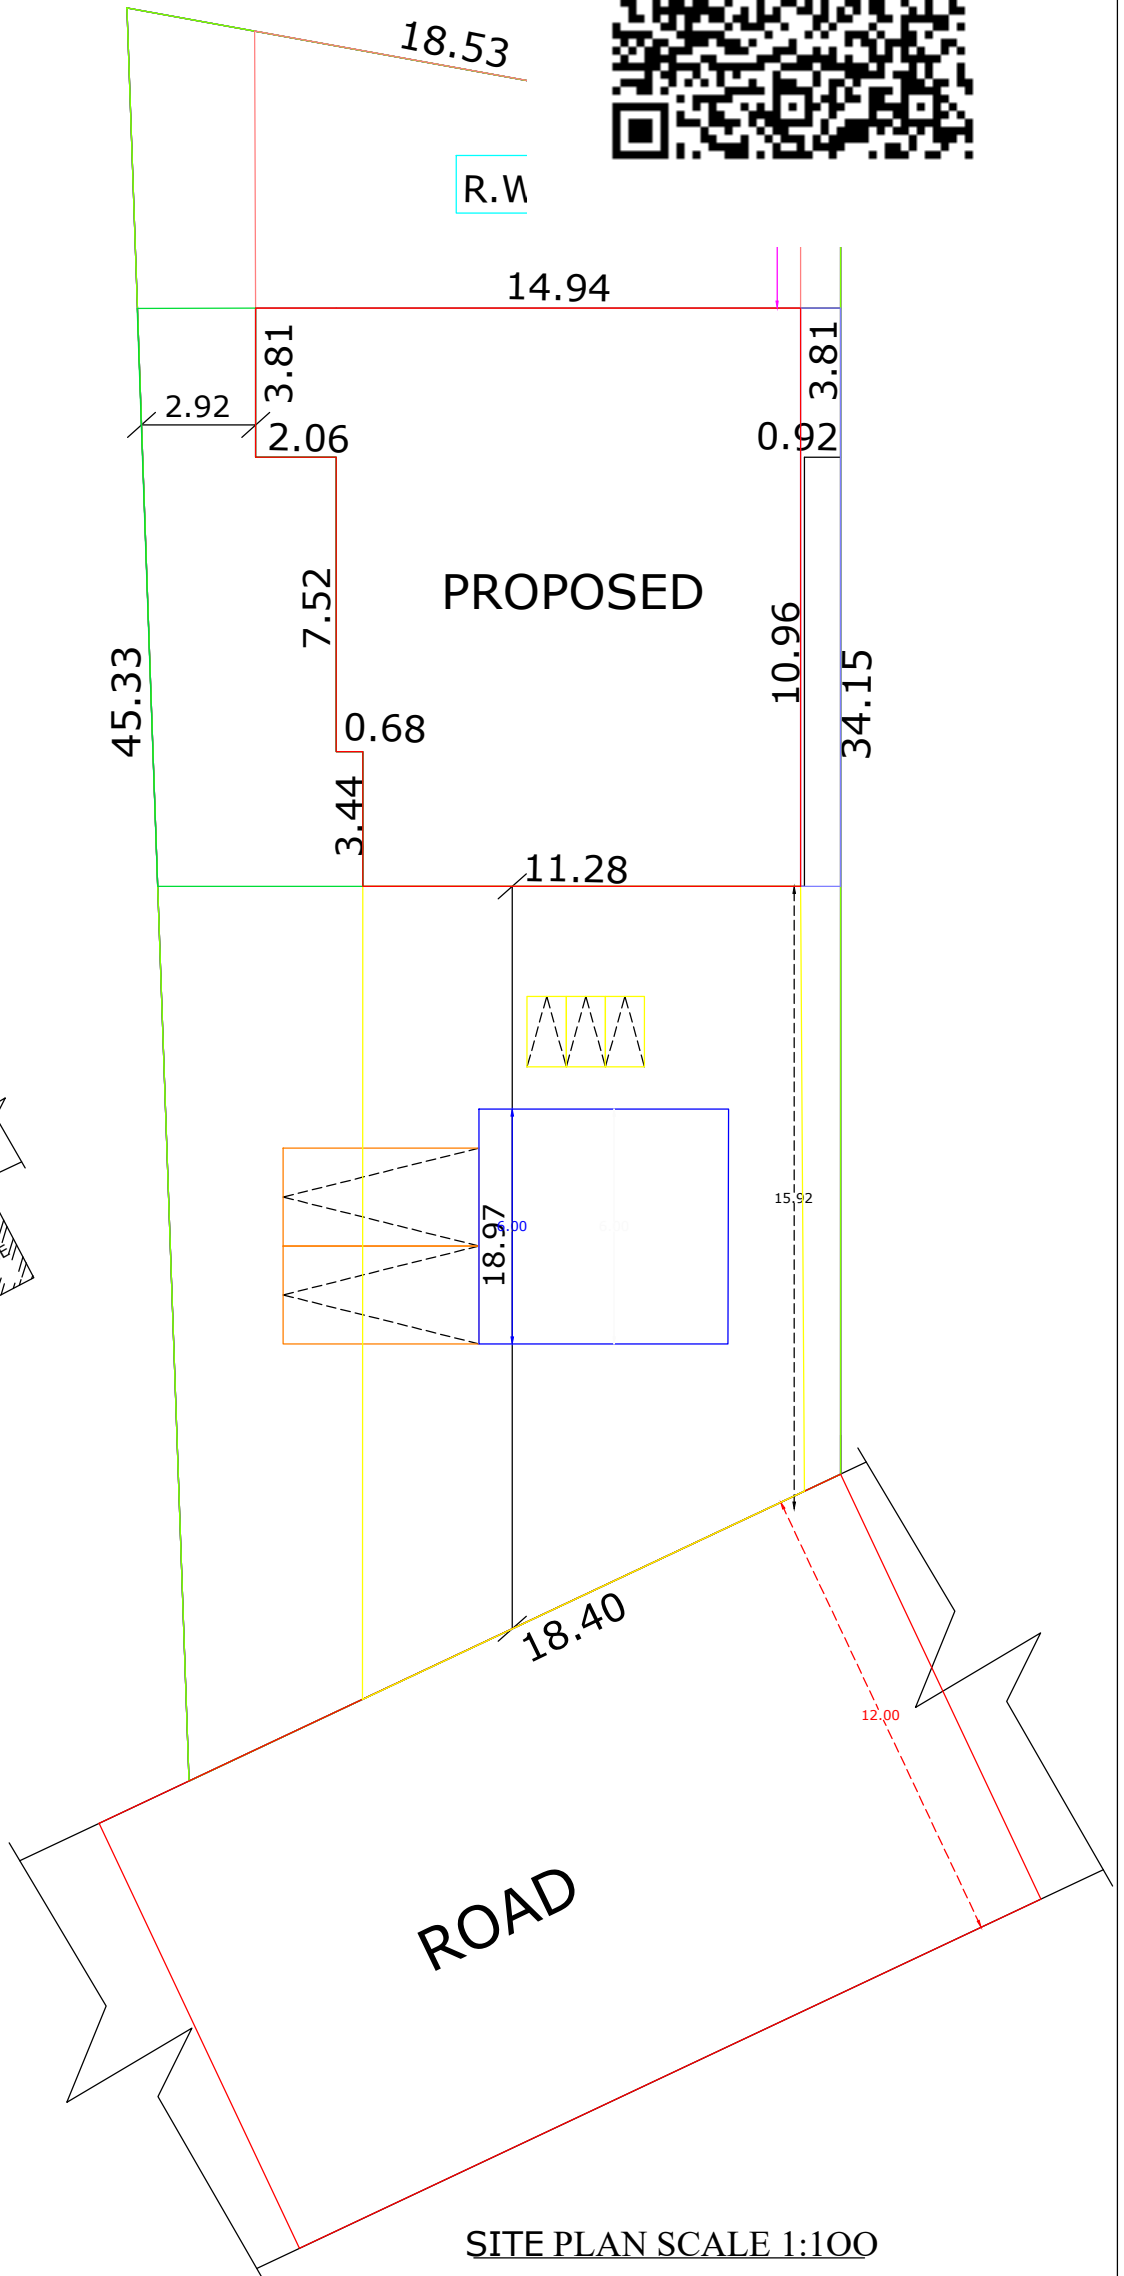


SITE PLAN SCALE 1:100


PLAN INFO
PLOT_NO=NO
TALUK=AGASTHEESWAM
DISTRICT=KANNYAKUMARI
PLOT_AREA_M2=667.92
JURISDICTION_TYPE=MELASANGARANKUZHI VILLAGE PANCHAYAT
PATTI_NO=8203
SINGLE_FAMILY_BLDG=YES
SURVEY_NO=138/19A1A
LAND_USE_ZONE = RESIDENTIAL
CRZ=NO
SECURITY_ZONE=NO
ACCESS_WIDTH_M=18.40
WHETHER_GOVT_OR_AIDED_SCHOOL=NO
AS_AT_SITE=694.57
FMB_OR_PLR=482.38
AS_PER_DOCUMENT=482.38
ROAD_WIDTH=12.00
ROAD_LENGTH=100
AVG_PLOT_DEPTH=34.15
AVG_PLOT_WIDTH= 18.40
RWH_DECLARED=YES
BUILDING_NEAR_TO_RIVER=NO
OSR_APPLICABLE =NO
OSR_SURRENDER_OR_BUYBACK=BUYBACK
PREMIUM_FSI_REQUIRED=NO
IS_APPROVED_LAYOUT=NO
AREA_TYPE=OTHERS
BUILDING_NEAR_MONUMENT=NO
BUILDING_NEAR_GOVT_BLDG=NO
PROVISION_FOR_GREEN_BUILDINGS_AND_SUSTAINABILITY=NO
FIRE_PROTECTION_AND_FIRE_SAFETY_REQUIREMENTS=NO
NOC_FOR_CONSTRUCTION_NEAR_MONUMENT=NO
BARRIER_FREE_ACCESS_FOR_PHYSICALLY_CHALLENGED_PEOPLE=YES
FIRE_PROTECTION_AND_FIRE_SAFETY_REQUIREMENTS=YES
NOC_FIRE_DEPT=YES
BLOCK_1_INDIVIDUAL_RESIDENCE_MEMBER_COUNT=4
BLOCK_1_INDIVIDUAL_NON_RESIDENTIAL_MEMBER_COUNT
BLOCK_1_B-SHOP_MEMBER_COUNT=5
BLOCK_1_B-PCO_MEMBER_COUNT=1
IS_SWIMMING_POOL_EXISTS=NO
IF_HERITAGE_TOWN_LESS_THAN_1KM_RADIUS=NO
BLOCK_1_B-HN_MEMBER_COUNT=100

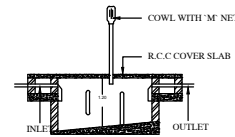


SEPTIC TANK DETAILS

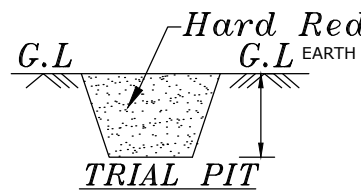

TRIAL PIT

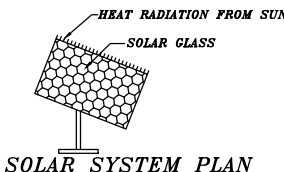

SOLAR SYSTEM PLAN

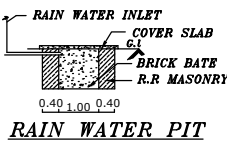

RAIN WATER PIT

Er. P. Rajakumar
Licensed Building Surveyor
RAJAKUMARAN CONSTRUCTION
Poochikadu, Ganapathipuram P.O.
Kanyakumari District

LICENSED ENGINEER

P. Suresh Kumar

SIGNATURE OF OWNER

ALL DIMENSIONS
ARE IN 'METRES'

AREA DETAILS				SPECIFICATIONS					
DETAILS OF AREA	SQM	SQFT	DOOR	D	1.00X2.10M	WINDOW	W2	1.00X1.40M	
PLINTH AREA-F.F	185.67	1998	DOOR	D1	0.90X2.10M	WINDOW	W3	1.50X0.75M	
FLOOR AREA	167.10	1798	DOOR	D2	0.75X2.10M	WINDOW	W4	1.00X0.75M	
SITE AREA	667.92	7187	WINDOW	W1	1.50X1.40M	VENTILATOR	V	0.75X0.45M	
VACANT AREA	482.25	5189	WINDOW	W3	2.00X1.40M	VENTILATOR	V	0.75X0.45M	
EXISTI-AREA-G.F	185.67	1998	REFERENCE						
SCALE 1:100	Er. P. Rajakumar 9443152584		ROAD			SITE BOUND			
			PROPOSED			EXISTING OTHER			

Eight ways to know a piece of land before you pay for it.

This report covers one part of the picture. These cover the rest, drawn from the same government records, for any property in Tamil Nadu.

LandLens One

Ask anything about a property and get an answer grounded in live government records, with the sources shown.

[/landlens/one](#)



Verify My Land

Every record check run on one property and returned as a single report.

[/landlens/verify-my-land](#)



Legal Opinion

An advocate's written opinion on the title, built on the records we pull for it.

[/landlens](#)



One Map

Every layer on one map: the parcel, its boundary, zoning, water bodies and what sits around it.

[/landlens/one/map](#)



PriceMap

What land actually changed hands for around this plot, taken from the registered deeds.

[/landlens/pricemap](#)



Build Scope

What you are allowed to build here: floor space, height, coverage and setbacks.

[/landlens/build-scope](#)



Property Tracker

Watch a property and hear about it when something new is registered against it.

[/landlens/property-tracker](#)



Deal Room

Run the transaction in one place: documents, stamping, signatures and the parties.

[/landlens/deal-room](#)



Twenty-four checks you can run yourself, at no cost.

Records and verification

The registers themselves, read for you.

Encumbrance Certificate

Patta and Chitta

Field Measurement Sketch

EC Analyzer

Bank charge check

Court case search

Seller background check

Approval check by survey

Value and duty

What it is worth and what it costs to register.

Guideline value by street

Guideline value by survey

Stamp duty and registration fees

Capital gains

Floor space index

Area unit converter

Zoning and land use

What the plan says can happen on this land.

Land use zone finder

CMDA land use check

Coastal regulation zone

Master plan check

Water bodies finder

Airport height clearance

Registers and directories

Who holds it, and which office keeps the record.

Find your registering office

Temple property check

Waqf property check

RERA register



Every free tool
/tools



Services we run
for you
/services



The LandLens
suite
/landlens/one



Every claim in this document traces back to a government record.

Legal opinions, due diligence and title verification

Building plan, layout and sub-division approvals

Completion and occupancy certificates, regularisation

Escrow, negotiation and NRI property management

Land survey, soil testing, architecture and construction

Verified RealEstate
3/350/2 Mettukuppam,
OMR Thoraipakkam,
Chennai 600 097, India
hello@verified.realestate
+91 9996 12 9996

Prepared from the registers named on the page each finding sits on. Where a register could not be read, this document says so in its place rather than leaving the gap to be read as a clean result.

