

PP

APPROVAL RECORD

Planning Permission

Kanniyakumari district, Tamil Nadu

APPROVAL TYPE

Building Plan

ISSUING AUTHORITY


Rural Panchayat

The approval as the planning authority issued it, reproduced in full behind this page.


An approval speaks to what was sanctioned, not to what was built. Completion is a separate record.

PLAN SHOWING THE PROPOSED CONSTRUCTION OF A R.C.C ROOF RESIDENTIAL BUILDING AT ROTARY NAGER,
PANANGALUMUKKU IN RE.SY.NO:425/15B1 OF THENGAPATTANAM VILLAGE, PAINKULAM VILLAGE PANCHAYATH,
KILLIYOOR TALUK, KANYAKUMARI DISTRICT.


NAME OF OWNER: Mr.S.DARVIN KENNADY,
S/O Mr.SORIS

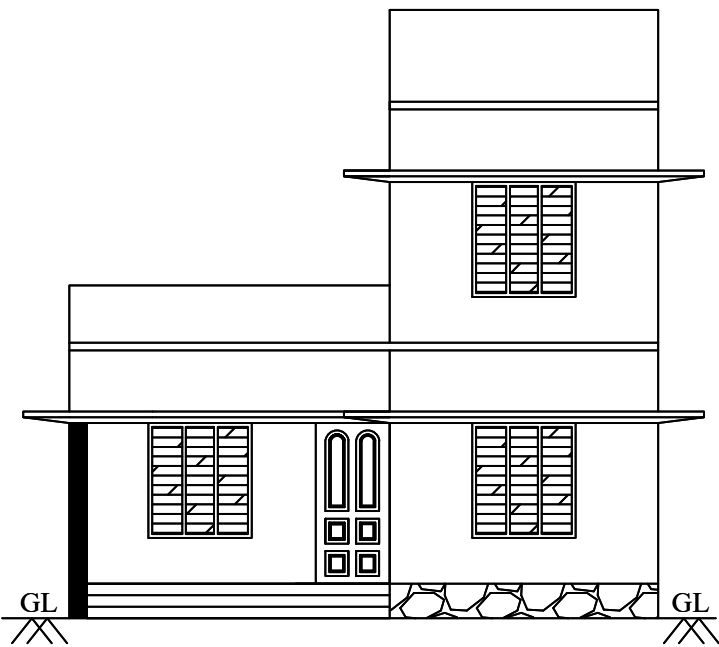


ELEVATION

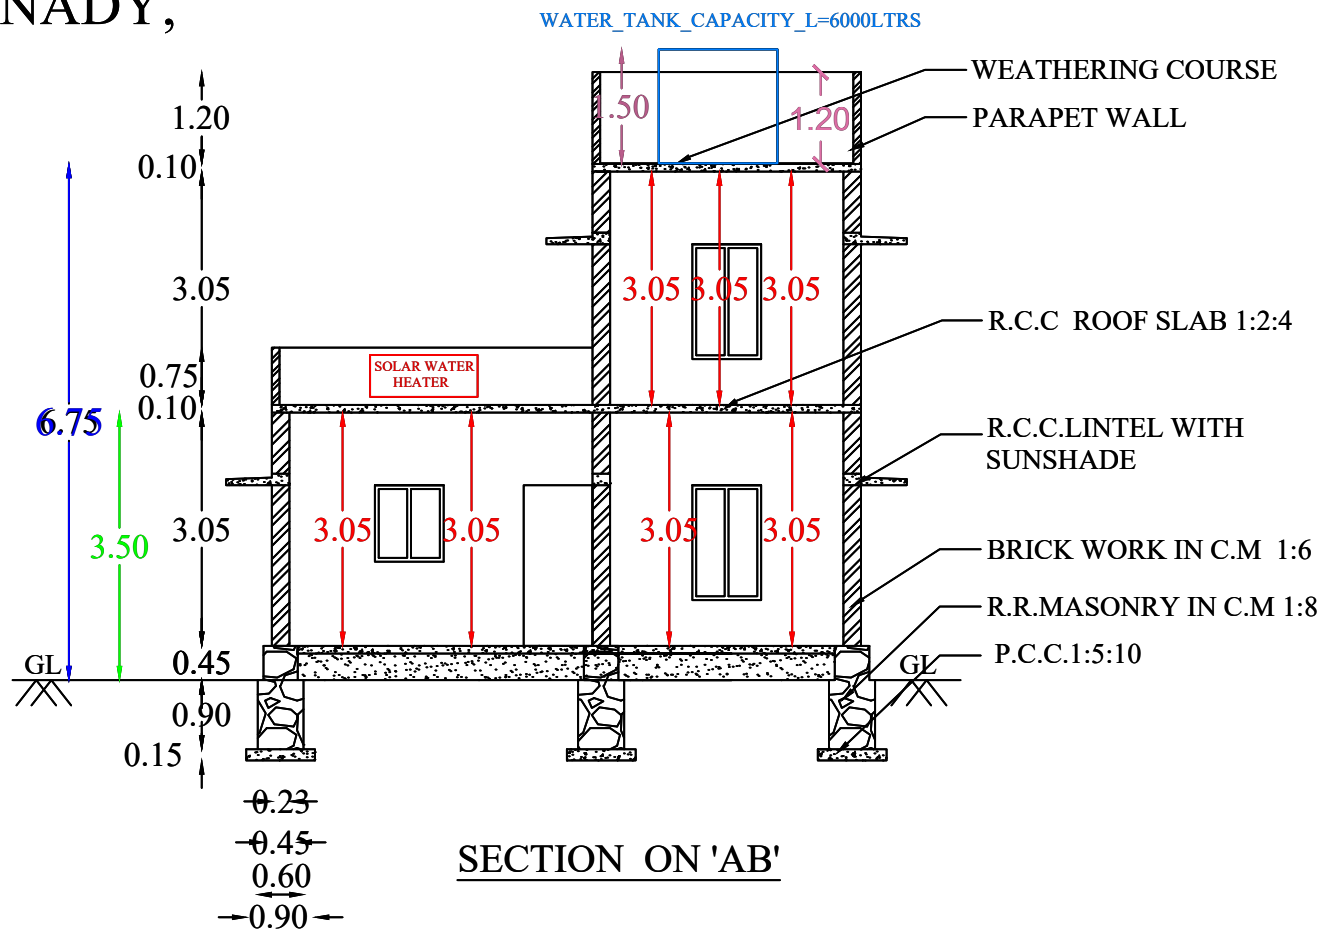


SECTION ON 'AB'

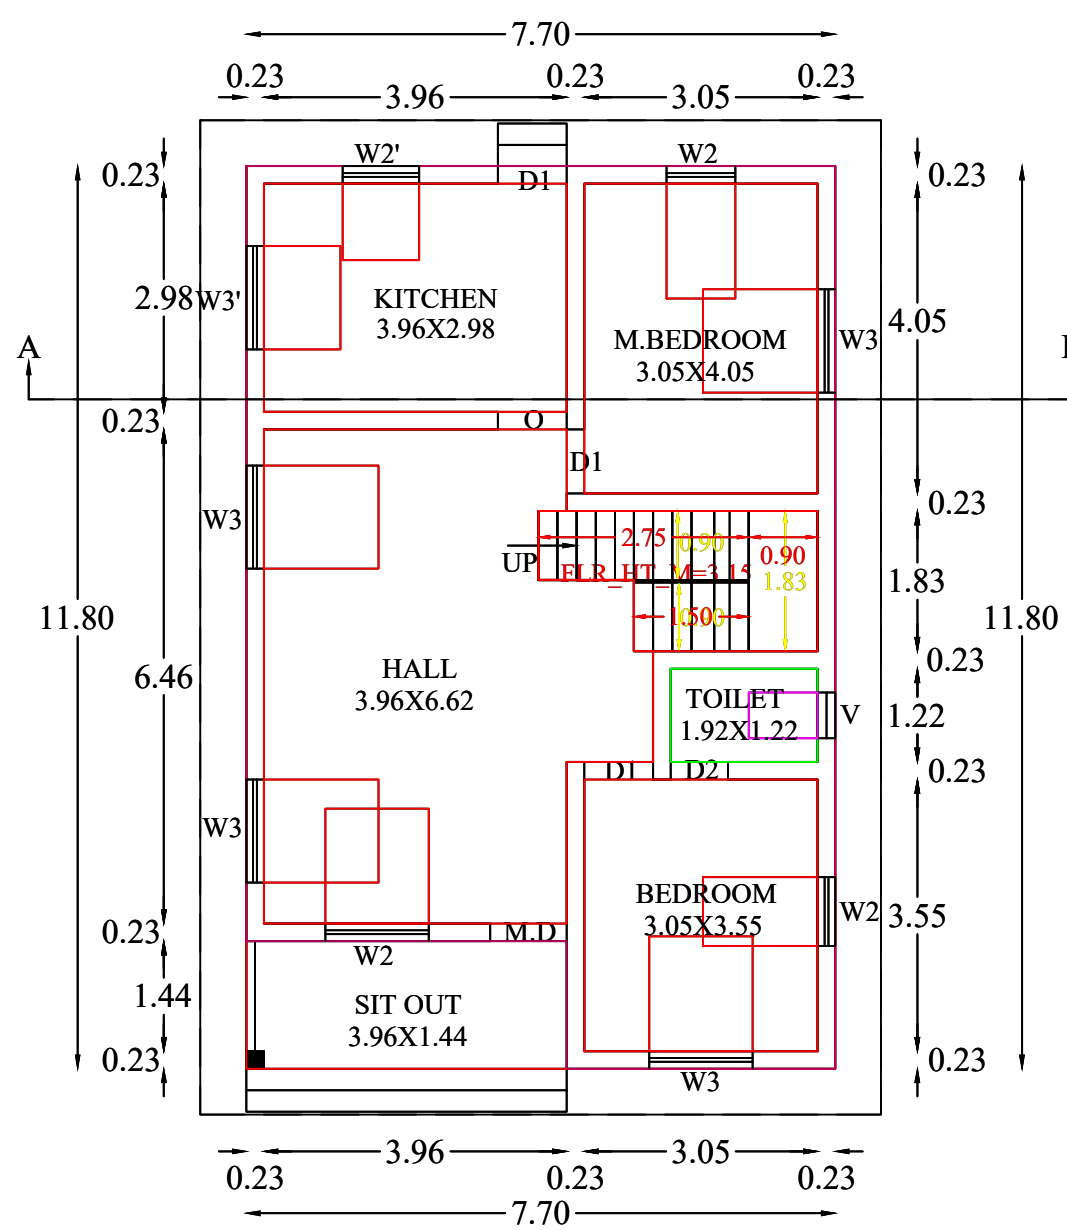


GROUND FLOOR PLAN

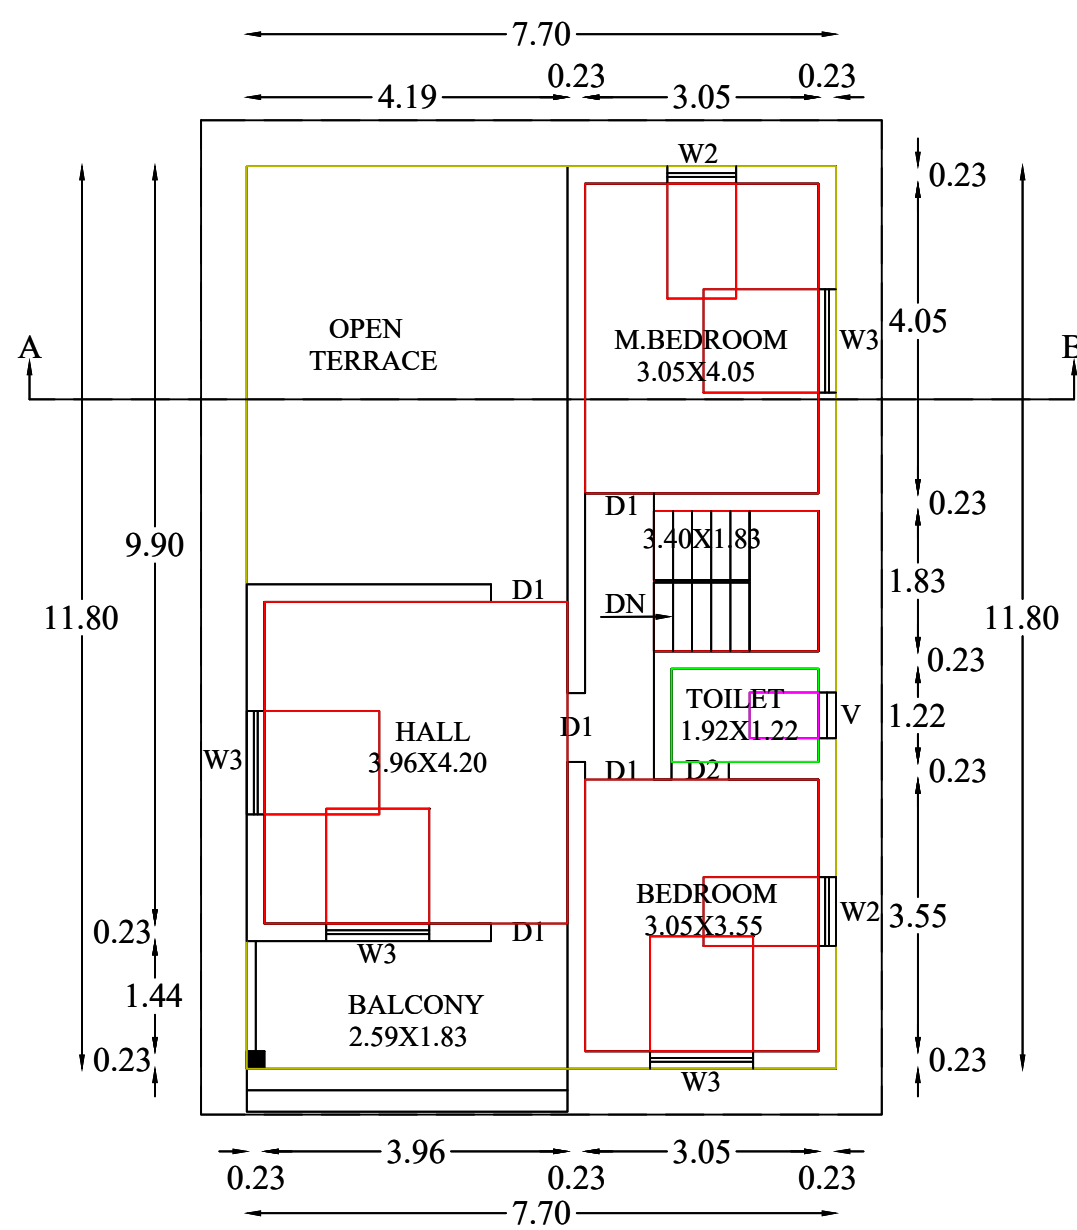


FIRST FLOOR PLAN

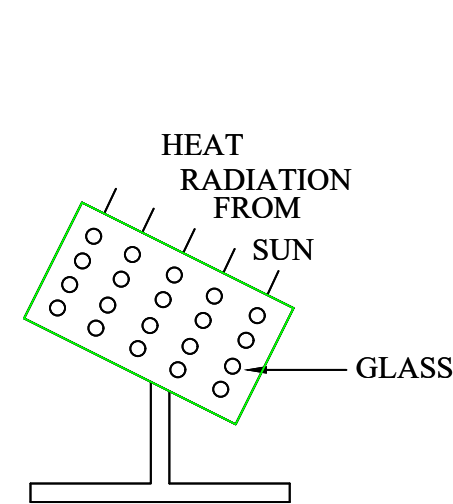


SOLAR SYSTEM

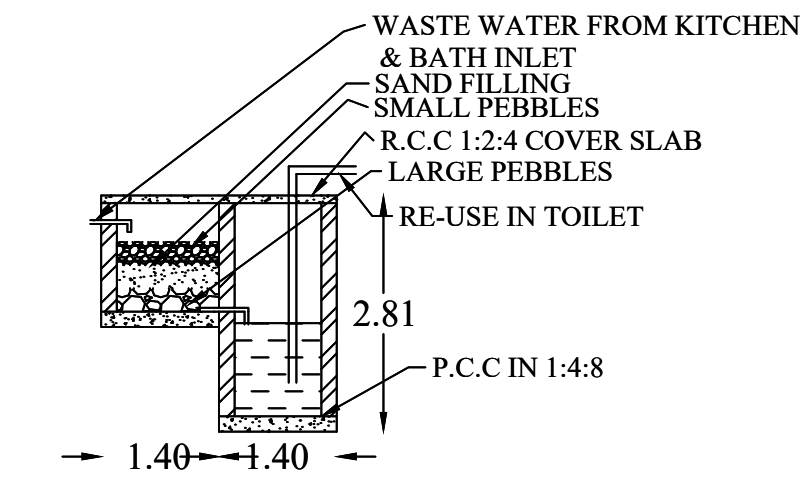


RECYCLING OF WASTE WATER
KITCHEN & BATHROOM

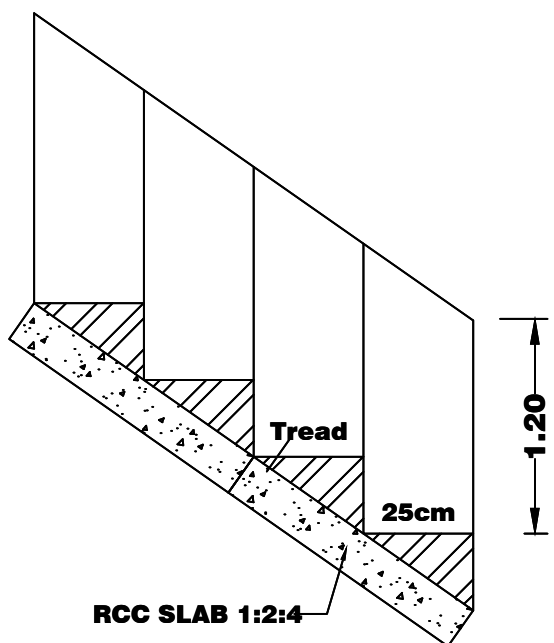


STAIR DETAILS

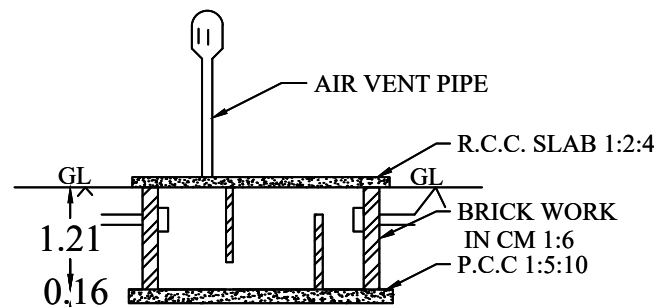


SECTION OF SEPTIC TANK

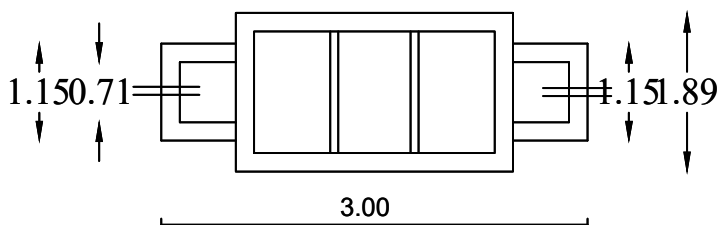


SEPTIC TANK PLAN

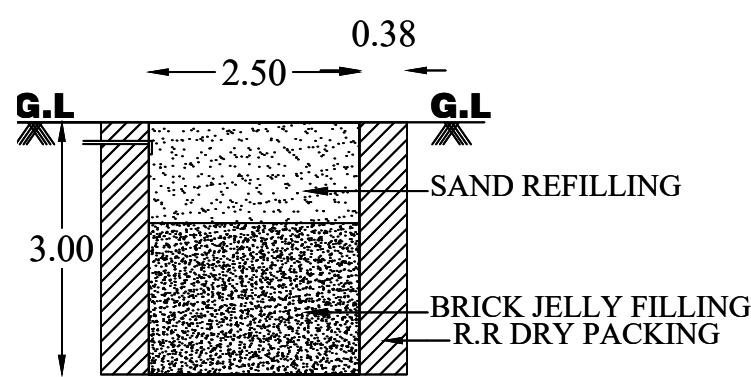


RAINWATER
HARVESTING

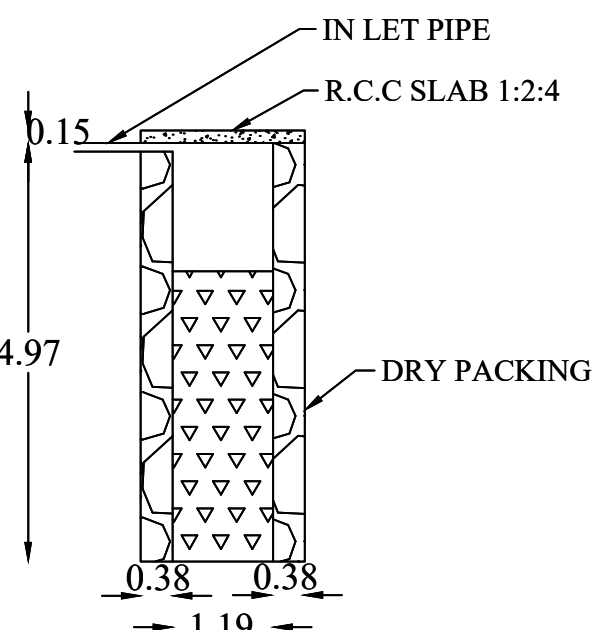

WASTE WATER TANK

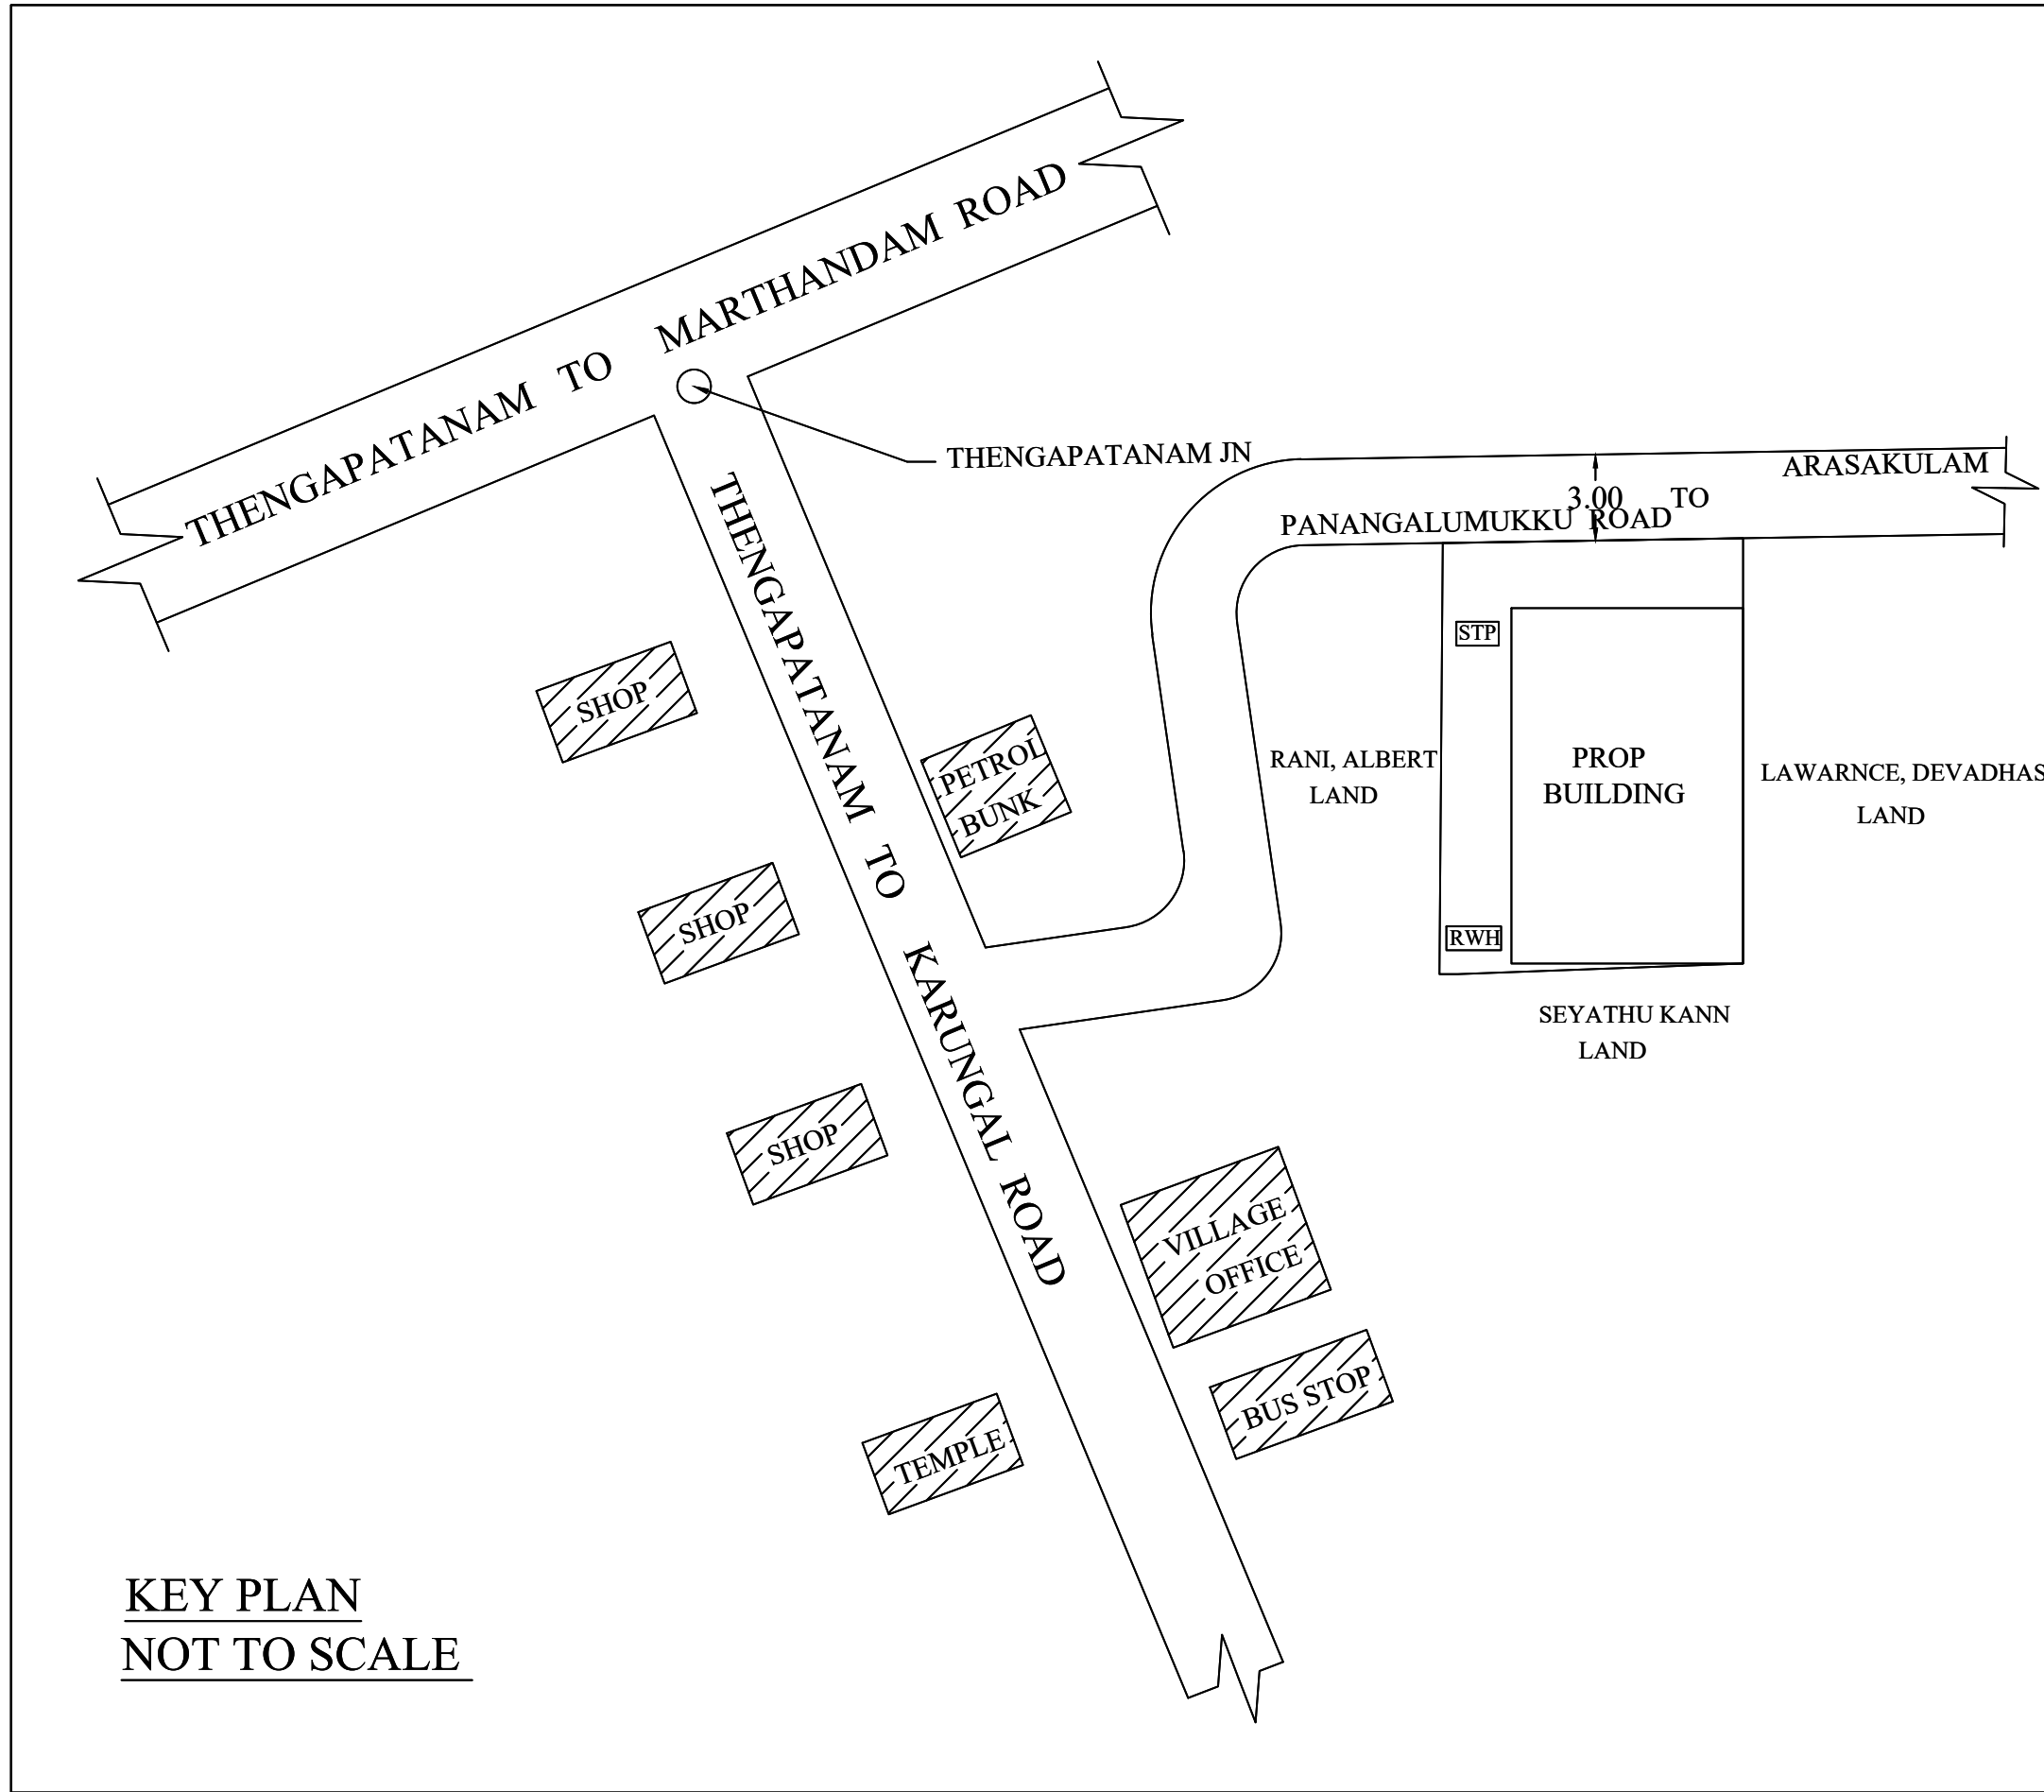


KEY PLAN
NOT TO SCALE

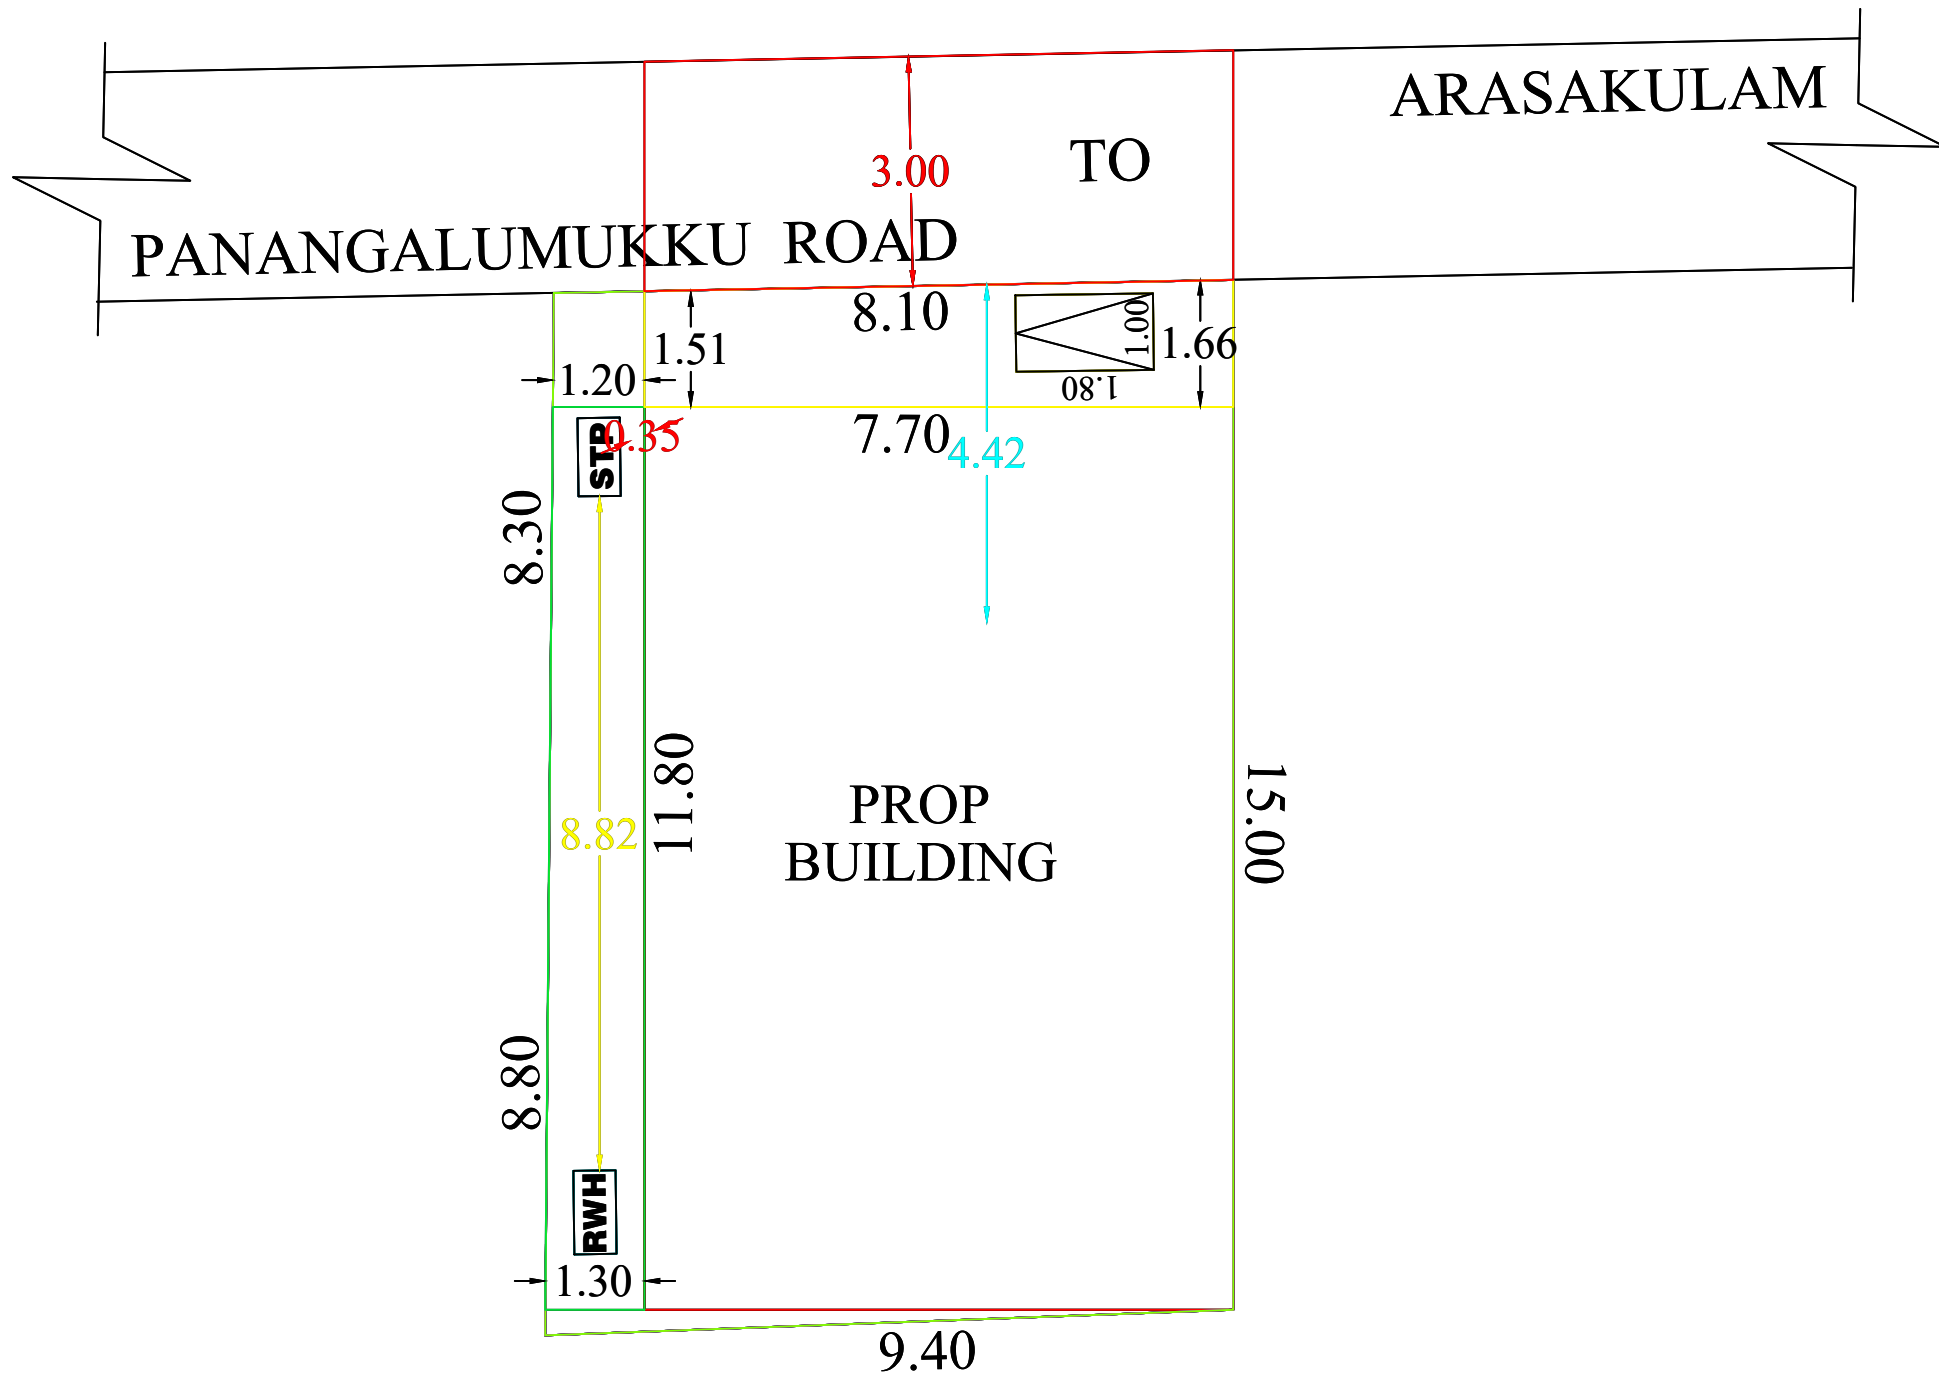

SITE PLAN
SCALE 1:100

PLAN INFO
PLOT NO=NO
PATTA NO=6312
TALUK=KILLIYOOR
DISTRICT=KANNYAKUMARI
SURVEY NO=425/15B1
PLOT AREA M2= 121.40
AS PER DOCUMENT=121.40
AS AT SITE=121.11
FMB OR PLR=121.40
JURISDICTION TYPE= VILLAGE PANCHAYAT
SINGLE FAMILY BLDG=NO
LAND USE ZONE = RESIDENTIAL
CRZ=NO
SECURITY ZONE=NO
WHETHER GOVT OR AIDED SCHOOL=NO
ROAD WIDTH=3.00
ROAD LENGTH=50.0
AVG PLOT DEPTH=16.05
AVG PLOT WIDTH=8.75
RWH DECLARED=YES
BUILDING NEAR TO RIVER=NO
OSR APPLICABLE=NO
OSR SURRENDER OR BUYBACK=BUYBACK
PREMIUM FSI REQUIRED=NO
IS APPROVED LAYOUT=NO
AREA TYPE=OTHERS
BUILDING NEAR MONUMENT=NO
BUILDING NEAR GOVT BLDG=NO
PROVISION FOR GREEN BUILDINGS AND SUSTAINABILITY=NO
FIRE PROTECTION AND FIRE SAFETY REQUIREMENTS=NO
NOC FOR CONSTRUCTION NEAR MONUMENT=NO
BARRIER FREE ACCESS FOR PHYSICALLY CHALLENGED PEOPLE=YES
FIRE PROTECTION AND FIRE SAFETY REQUIREMENTS=YES
NOC FIRE DEPT=NO
IS SWIMMING POOL EXISTS=NO
IF HERITAGE TOWN LESSTHAN 1KM RADIUS=NO
BLOCK 1 FMSBI MEMBER COUNT=2

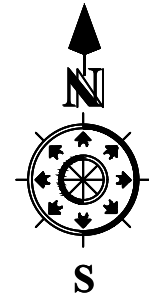

AREA DETAILS

SITE AREA : 121.40 Sq.m, 1306.80 Sq.ft, 3.000 Cents
VACANT AREA : 30.54 Sq.m, 328.76 Sq.ft

PLINTH AREA DETAILS

GROUND FLOOR AREA : 90.86 Sq.m, 978.110 Sq.ft
FIRST FLOOR AREA : 67.95 Sq.m, 731.500 Sq.ft
TOTAL PLINTH AREA : 158.81 Sq.m, 1709.610 Sq.ft

FLOOR AREA DETAILS

GROUND FLOOR AREA : 78.35 Sq.m, 843.437 Sq.ft
FIRST FLOOR AREA : 53.14 Sq.m, 572.050 Sq.ft
TOTAL FLOOR AREA : 131.49 Sq.m, 1415.487 Sq.ft

PLOT COVERAGE : (90.86/121.40)*100= 74.84%

PARKING AREA CALCULATION

UPTO 75 SQ.M : 1 TWO WHEELER SPACE

ABOVE 75 SQ.M : 1 CAR SPACE

REQUIRED AND PROVIDED PARKING

1 TWO WHEELER SPACE

JOINERY DETAILS

D : MAIN DOOR : 1.00 x 2.10
D1 : DOOR : 0.90 x 2.10
D2 : DOOR : 0.75 x 2.10
W3 : WINDOW : 1.35 x 1.50
W2 : WINDOW : 0.90 x 1.50
W2' : WINDOW : 1.00 x 1.00
W3' : WINDOW : 1.30 x 1.00
V : VENTILATOR : 0.60 x 0.90

SCALE

PLAN 1: 100
SITE PLAN 1: 100

SITE BOUNDARY ☐
PROP. BUILDING ☐
ROAD, PATHWAY ☐
EXIST. BUILDING ☒

சுருஷா சந்திரன்

SIGNATURE OF LAND AND
BUILDING OWNER:

Er.A.M. Justin Thiravira Raj, DCE, BE.
Registered Civil Engineer
Reg. No: 148/LS/2024/00007
Thozhickode, Keezhkulam Post
Cell: 9487634407, 9486960369

SIGNATURE OF LICENCE
SURVEYOR/ENGINEER

CERTIFICATE

Certified that provision shall be made to provide rain water
arrangements system in the proposed construction.

"ALL DIMENSIONS ARE IN METERS "



J&C Architecture
Er.A.M. Justin Thiravira Raj, DCE, BE.
Karungal Near KDOC Bank,
Karungal Post, Pin - 629157
Mobile : 9487634407, 9486960369
E-mail : justin17civil@gmail.com.

Eight ways to know a piece of land before you pay for it.

This report covers one part of the picture. These cover the rest, drawn from the same government records, for any property in Tamil Nadu.

LandLens One

Ask anything about a property and get an answer grounded in live government records, with the sources shown.

[/landlens/one](#)



Verify My Land

Every record check run on one property and returned as a single report.

[/landlens/verify-my-land](#)



Legal Opinion

An advocate's written opinion on the title, built on the records we pull for it.

[/landlens](#)



One Map

Every layer on one map: the parcel, its boundary, zoning, water bodies and what sits around it.

[/landlens/one/map](#)



PriceMap

What land actually changed hands for around this plot, taken from the registered deeds.

[/landlens/pricemap](#)



Build Scope

What you are allowed to build here: floor space, height, coverage and setbacks.

[/landlens/build-scope](#)



Property Tracker

Watch a property and hear about it when something new is registered against it.

[/landlens/property-tracker](#)



Deal Room

Run the transaction in one place: documents, stamping, signatures and the parties.

[/landlens/deal-room](#)



Twenty-four checks you can run yourself, at no cost.

Records and verification

The registers themselves, read for you.

Encumbrance Certificate

Patta and Chitta

Field Measurement Sketch

EC Analyzer

Bank charge check

Court case search

Seller background check

Approval check by survey

Value and duty

What it is worth and what it costs to register.

Guideline value by street

Guideline value by survey

Stamp duty and registration fees

Capital gains

Floor space index

Area unit converter

Zoning and land use

What the plan says can happen on this land.

Land use zone finder

CMDA land use check

Coastal regulation zone

Master plan check

Water bodies finder

Airport height clearance

Registers and directories

Who holds it, and which office keeps the record.

Find your registering office

Temple property check

Waqf property check

RERA register



Every free tool
/tools



Services we run
for you
/services



The LandLens
suite
/landlens/one



Every claim in this document traces back to a government record.

Legal opinions, due diligence and title verification

Building plan, layout and sub-division approvals

Completion and occupancy certificates, regularisation

Escrow, negotiation and NRI property management

Land survey, soil testing, architecture and construction

Verified RealEstate
3/350/2 Mettukuppam,
OMR Thoraipakkam,
Chennai 600 097, India
hello@verified.realestate
+91 9996 12 9996

Prepared from the registers named on the page each finding sits on. Where a register could not be read, this document says so in its place rather than leaving the gap to be read as a clean result.

