

PP

APPROVAL RECORD

Planning Permission

Kanniyakumari district, Tamil Nadu

APPROVAL TYPE

Building Plan

ISSUING AUTHORITY

Rural Panchayat


The approval as the planning authority issued it, reproduced in full behind this page.

An approval speaks to what was sanctioned, not to what was built. Completion is a separate record.


PLAN SHOWING THE PROPOSED CONSTRUCTION OF RESIDENCE BUILDING IN RE.SY.NO : 817/5A OF NORTH THAMARAIKULAM VILLAGE AT EAST MANAKUDY IN MANAKUDY VILLAGE PANCHAYAT.

NAME OF THE OWNER : MRS.M.LUNA MARY


W/O.MR.MOHAN

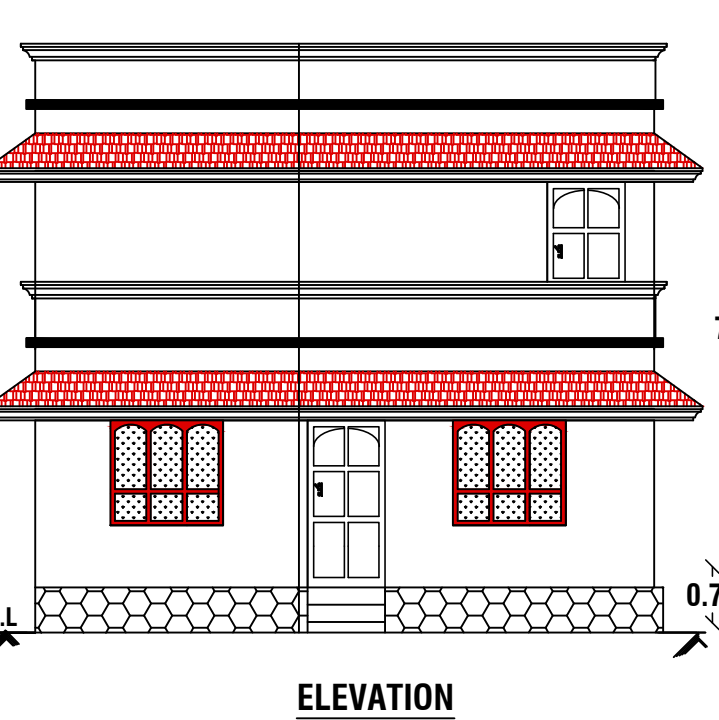


ELEVATION

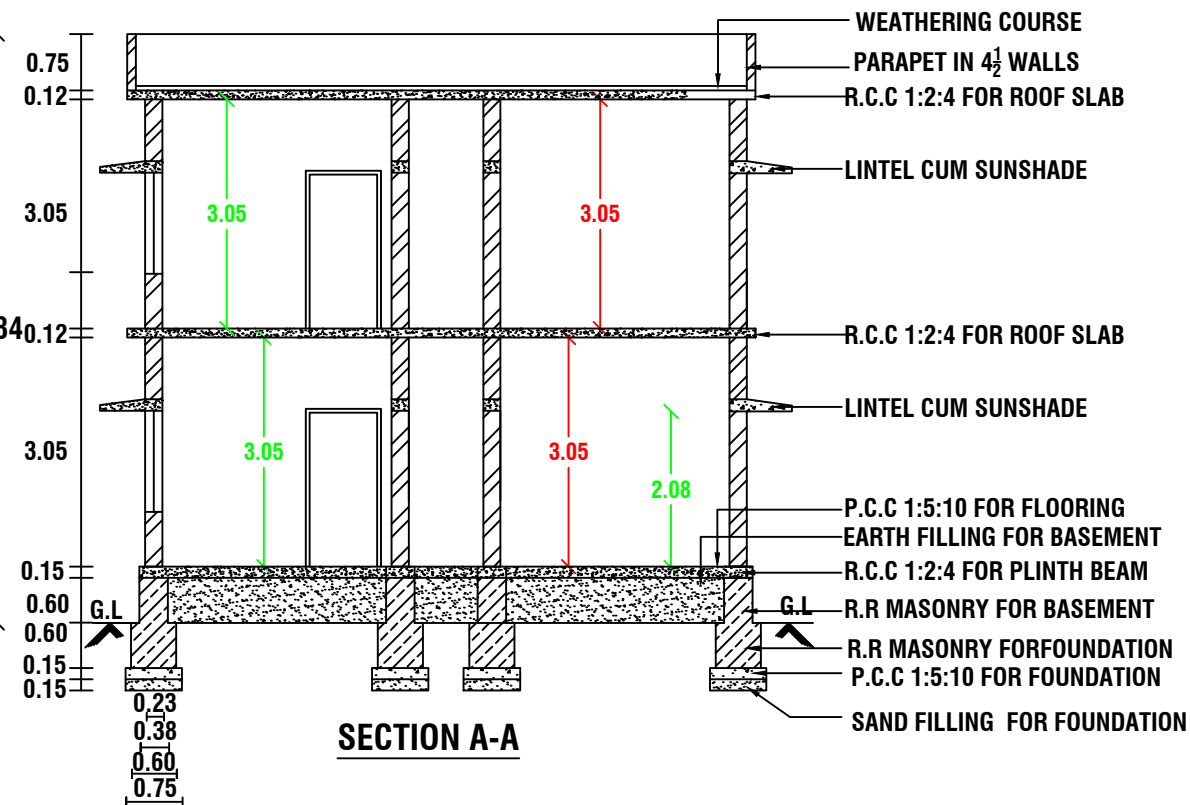

SECTION A-A

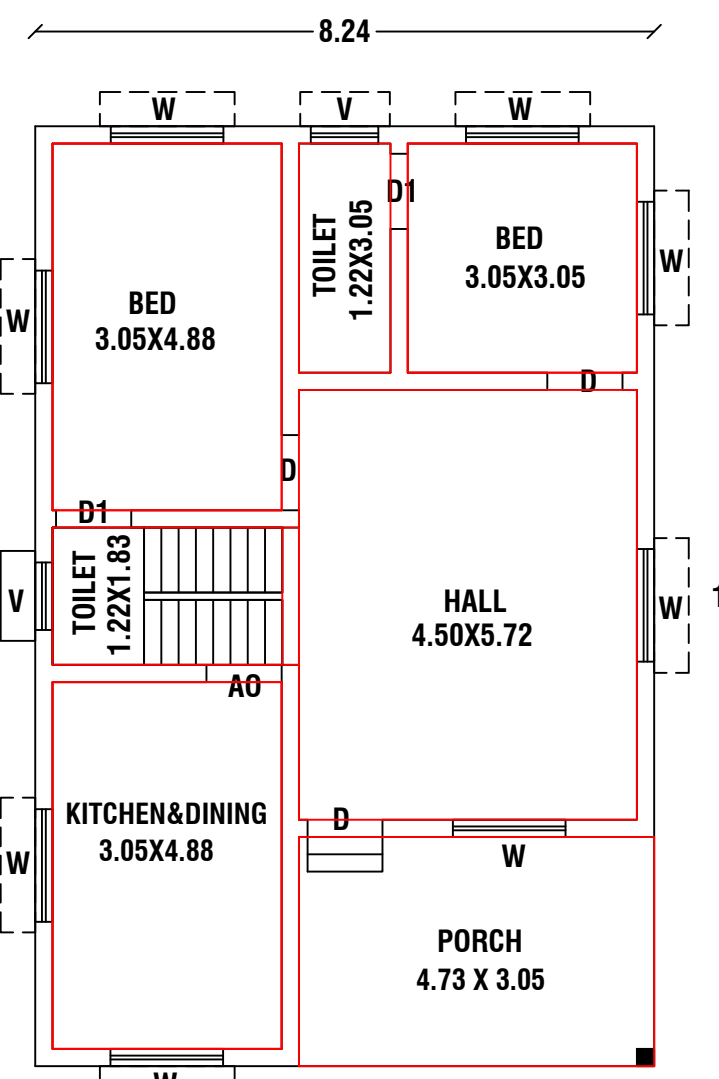


GROUND FLOOR PLAN

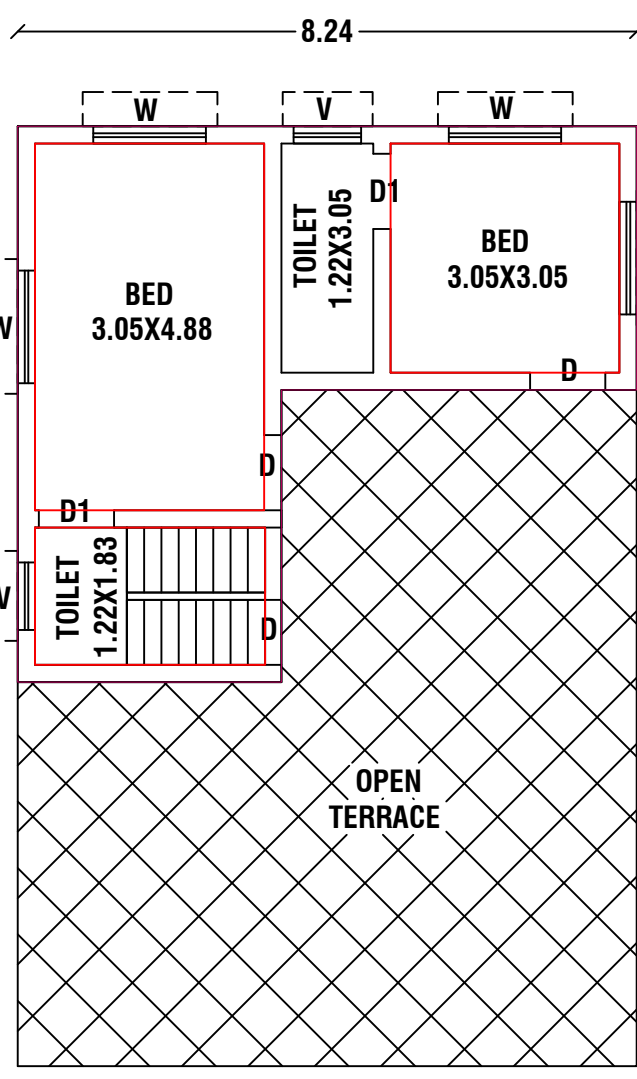


FIRST FLOOR PLAN

SCALE 1:100


ALL DIMENSIONS ARE IN METRE

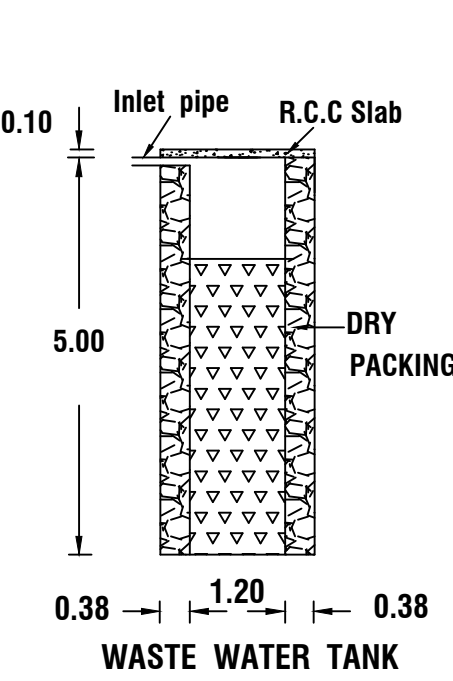


WASTE WATER TANK

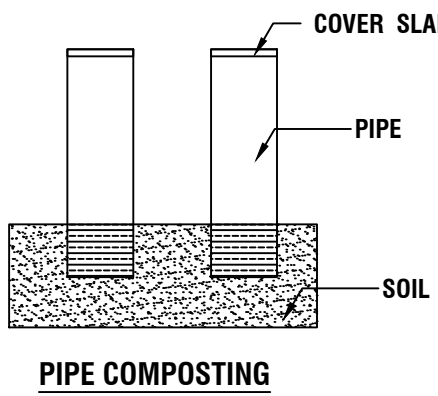


PIPE COMPOSTING

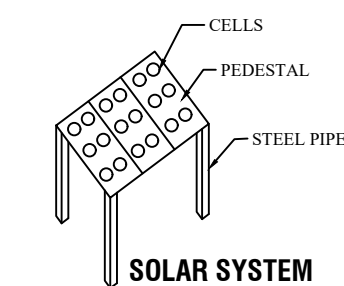

SOLAR SYSTEM

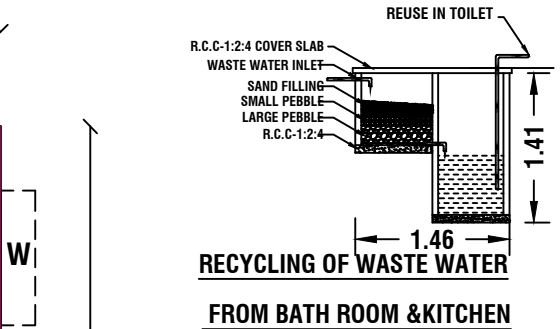


RECYCLING OF WASTE WATER

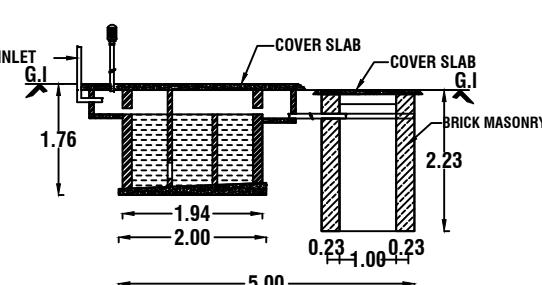


SECTION OF SEPTIC TANK


PLAN OF SEPTIC TANK

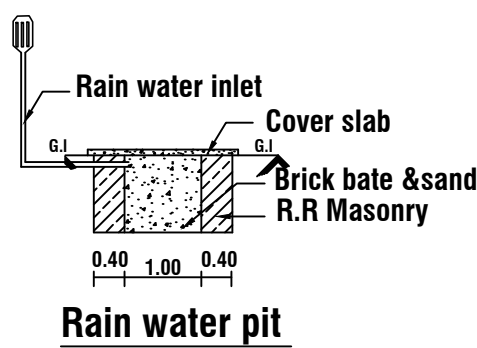

Rain water pit

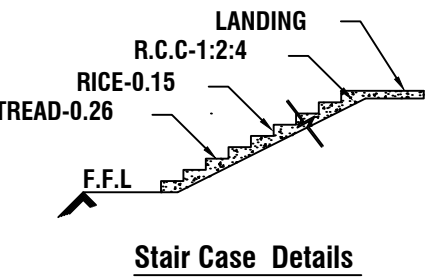

Stair Case Details

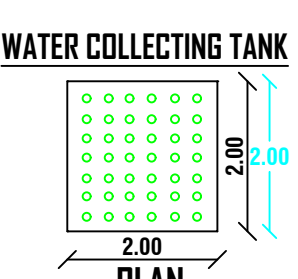

WATER COLLECTING TANK

PLAN

RWH_CAPACITY_L = 2000LTRS

3.05 M WIDTH STREET

14.72 M

12.51 M

PROPOSED

8.24 M


11.00 M

4.00 M WIDTH STREET


14.72 M

SITE PLAN

SCALE 1:100

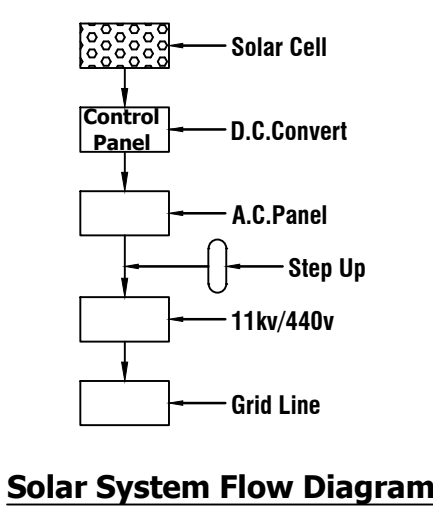


Solar System Flow Diagram

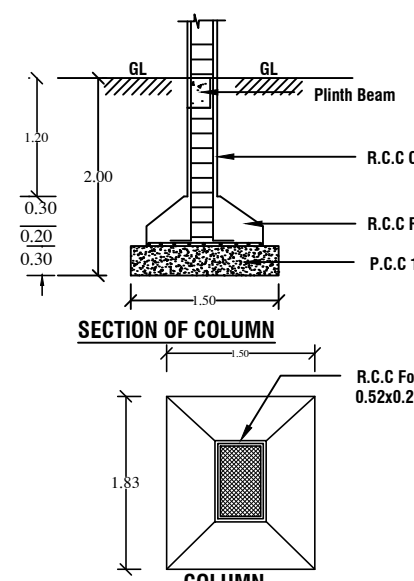


SECTION OF COLUMN

COLUMN


0.23 x 0.46

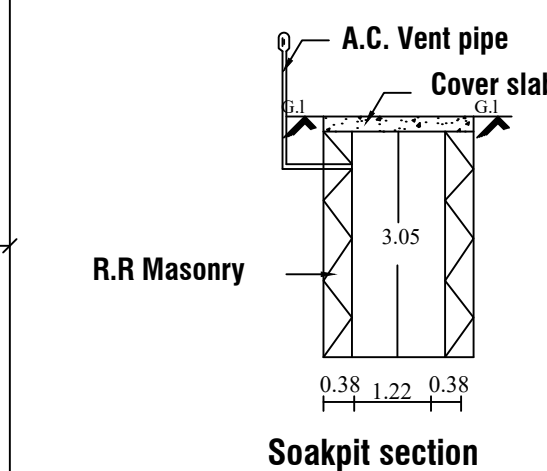

Soakpit section

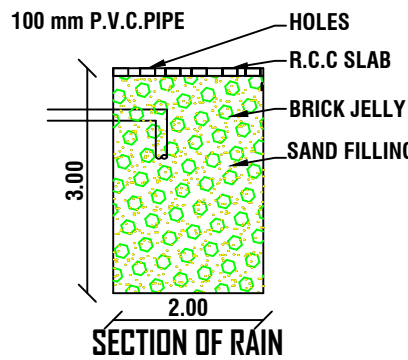

SECTION OF RAIN

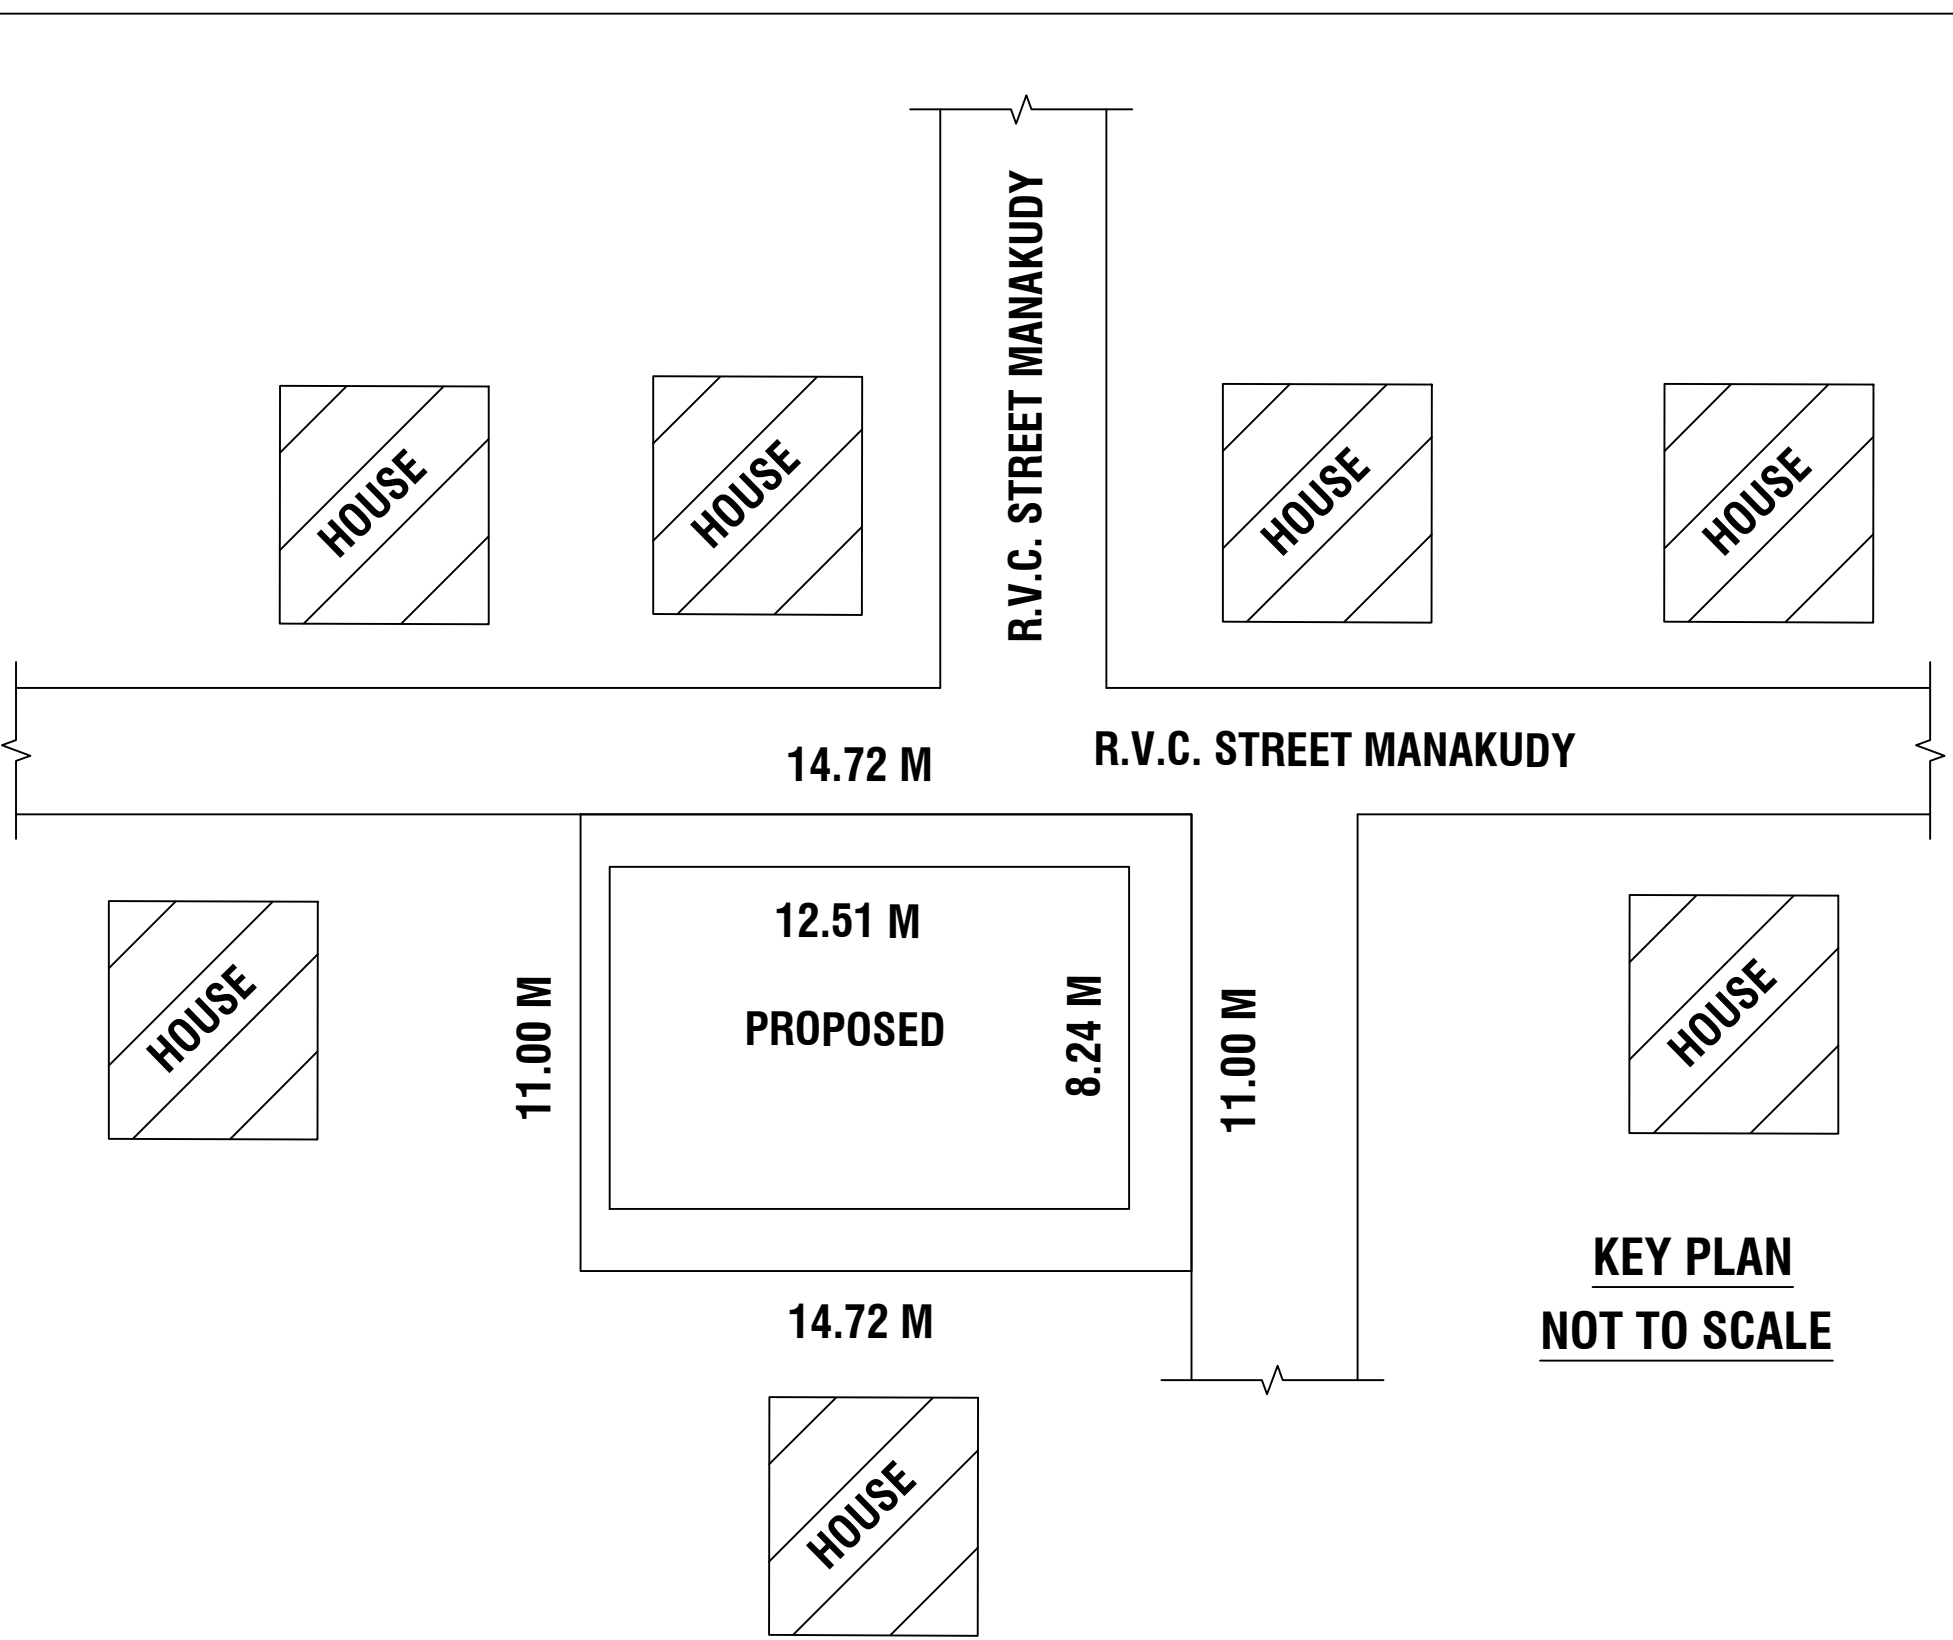

KEY PLAN

NOT TO SCALE

REFERENCE

SITE AREA : 4.000 CENT (161.88 Sq.m)

PROPOSED AREA:-

GROUND FLOOR AREA : 103.08 Sq.m.(1109.55 Sqft)

FIRST FLOOR AREA : 42.58 Sq.m.(458.33 Sqft)

TOTAL FLOOR AREA : 145.66 Sq.m.(1567.88 Sqft)

CARPET AREA : 124.68 Sq.m.(1342.05 Sqft)

VACANT AREA : 58.80 Sq.m.(632.92 Sqft)

JOINERY DETAILS

D	DOOR	-	1.00 X 2.10
D1	DOOR	-	0.90 X 2.10
W	WINDOW	-	1.50 X 1.50
V	VENTILATOR	-	0.90 X 0.60

ALL DIMENSIONS ARE IN METRE

PLAN SCALE 1:100

COLOUR INDEX

BOUNDARY OF THE SITE

PROPOSED BUILDING

EXISTING BUILDING

ROAD , STREET

SIGNATURE OF THE LAND OWNER

Mrs. M. Luna Mary

SIGNATURE OF THE REGISTERED ENGINEER

J.R. Builders
J.R. AMUTHAN, D.C.E., B.Tech
J.R. BUILDERS
105G-N.C. Complex,
Beach Road Jn., Nagercoil - 2.
Cell : 9443282265

FSI CALCULATION :

FSI =	TOTAL ALL FLOOR AREA	REQUIRED - 2
	PLOT AREA	
FSI =	145.66	= 0.899
	161.88	

PARKING CALCULATION :

	TOTAL ALL FLOOR AREA	
	75SQ.M	
	145.66	= 1.942
	75.00	
		SAY = 2 CAR



a Kannan.B.E.(CIVIL).
constructions.
m, Suchindrum
D:9443140785
D:9940845895
huconst@gmail.com

PLAN INFO
PLOT_AREA_M2=161.88
AS_PER_DOCUMENT=161.88
AS_AT_SITE=161.88
FMB_OR_PLR=161.88
SINGLE_FAMILY_BLDG=YES
IS_APPROVED_LAYOUT=NO
ACCESS_WIDTH_M=11.00
ROAD_WIDTH=4.00
AVG_PLOT_DEPTH=14.72
AVG_PLOT_WIDTH=11.00
SURVEY_NO=817/5A
PATTA_NO=2774
ROAD_LENGTH=1000
JURISDICTION_TYPE= PANCHAYAT
CRZ=NO
SECURITY_ZONE=NO
WHETHER_GOVT_OR_AIDED_SCHOOL=NO
AREA_TYPE=OTHERS
OCCUPANCY=RESIDENTIAL
RWH_DECLARED=YES
TALUK=AGASTHEESWARAM
LAND_USE_ZONE=PRZ
BUILDING_NEAR_MONUMENT=NO
BUILDING_NEAR_GOVT_BLDG=NO
BUILDING_NEAR_TO_RIVER=NO
BARRIER_FREE_ACCESS_FOR_PHYSICALLY_CHALLENGED_PEOPLE=YES
PROVISION_FOR_GREEN_BUILDINGS_AND_SUSTAINABILITY=NO
FIRE_PROTECTION_AND_FIRE_SAFETY_REQUIREMENTS=YES
NOC_FIRE_DEPT=NO
DISTRICT=KANYAKUMARI
OSR_APPLICABLE=NO
PREMIUM_FSI_REQUIRED=NO
IF_HERITAGE_TOWN_LESS_THAN_1KM_RADIUS=NO
IS_SWIMMING_POOL_EXISTS=NO

Eight ways to know a piece of land before you pay for it.

This report covers one part of the picture. These cover the rest, drawn from the same government records, for any property in Tamil Nadu.

LandLens One

Ask anything about a property and get an answer grounded in live government records, with the sources shown.

[/landlens/one](#)



Verify My Land

Every record check run on one property and returned as a single report.

[/landlens/verify-my-land](#)



Legal Opinion

An advocate's written opinion on the title, built on the records we pull for it.

[/landlens](#)



One Map

Every layer on one map: the parcel, its boundary, zoning, water bodies and what sits around it.

[/landlens/one/map](#)



PriceMap

What land actually changed hands for around this plot, taken from the registered deeds.

[/landlens/pricemap](#)



Build Scope

What you are allowed to build here: floor space, height, coverage and setbacks.

[/landlens/build-scope](#)



Property Tracker

Watch a property and hear about it when something new is registered against it.

[/landlens/property-tracker](#)



Deal Room

Run the transaction in one place: documents, stamping, signatures and the parties.

[/landlens/deal-room](#)



Twenty-four checks you can run yourself, at no cost.

Records and verification

The registers themselves, read for you.

Encumbrance Certificate

Patta and Chitta

Field Measurement Sketch

EC Analyzer

Bank charge check

Court case search

Seller background check

Approval check by survey

Value and duty

What it is worth and what it costs to register.

Guideline value by street

Guideline value by survey

Stamp duty and registration fees

Capital gains

Floor space index

Area unit converter

Zoning and land use

What the plan says can happen on this land.

Land use zone finder

CMDA land use check

Coastal regulation zone

Master plan check

Water bodies finder

Airport height clearance

Registers and directories

Who holds it, and which office keeps the record.

Find your registering office

Temple property check

Waqf property check

RERA register



Every free tool
/tools



Services we run
for you
/services



The LandLens
suite
/landlens/one



Every claim in this document traces back to a government record.

Legal opinions, due diligence and title verification

Building plan, layout and sub-division approvals

Completion and occupancy certificates, regularisation

Escrow, negotiation and NRI property management

Land survey, soil testing, architecture and construction

Verified RealEstate
3/350/2 Mettukuppam,
OMR Thoraipakkam,
Chennai 600 097, India
hello@verified.realestate
+91 9996 12 9996

Prepared from the registers named on the page each finding sits on. Where a register could not be read, this document says so in its place rather than leaving the gap to be read as a clean result.

