

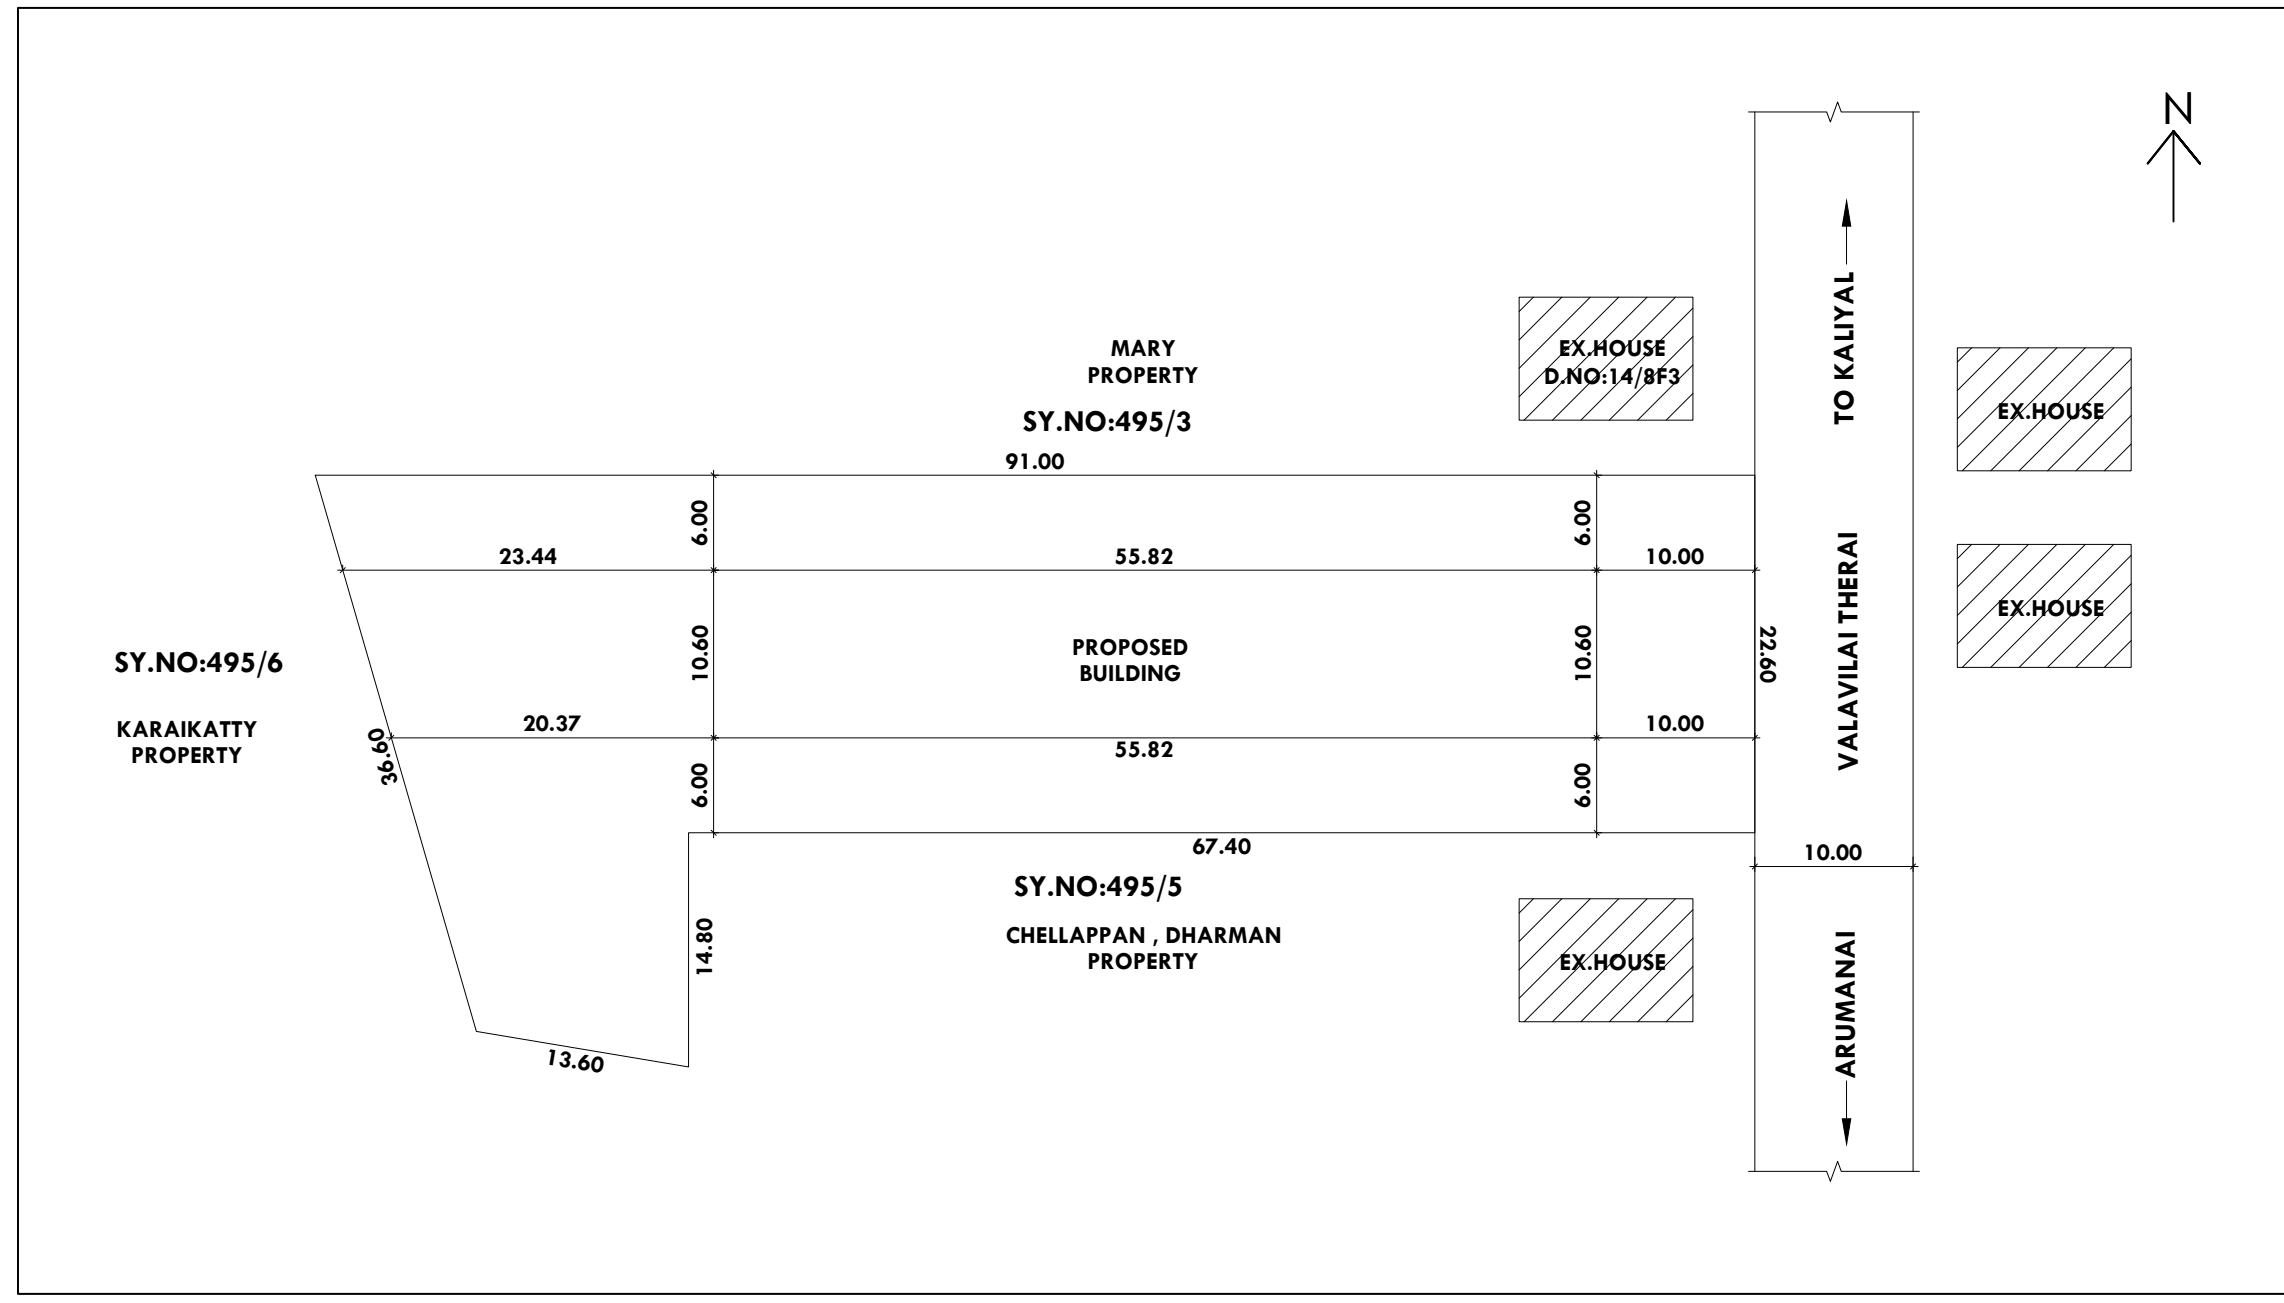
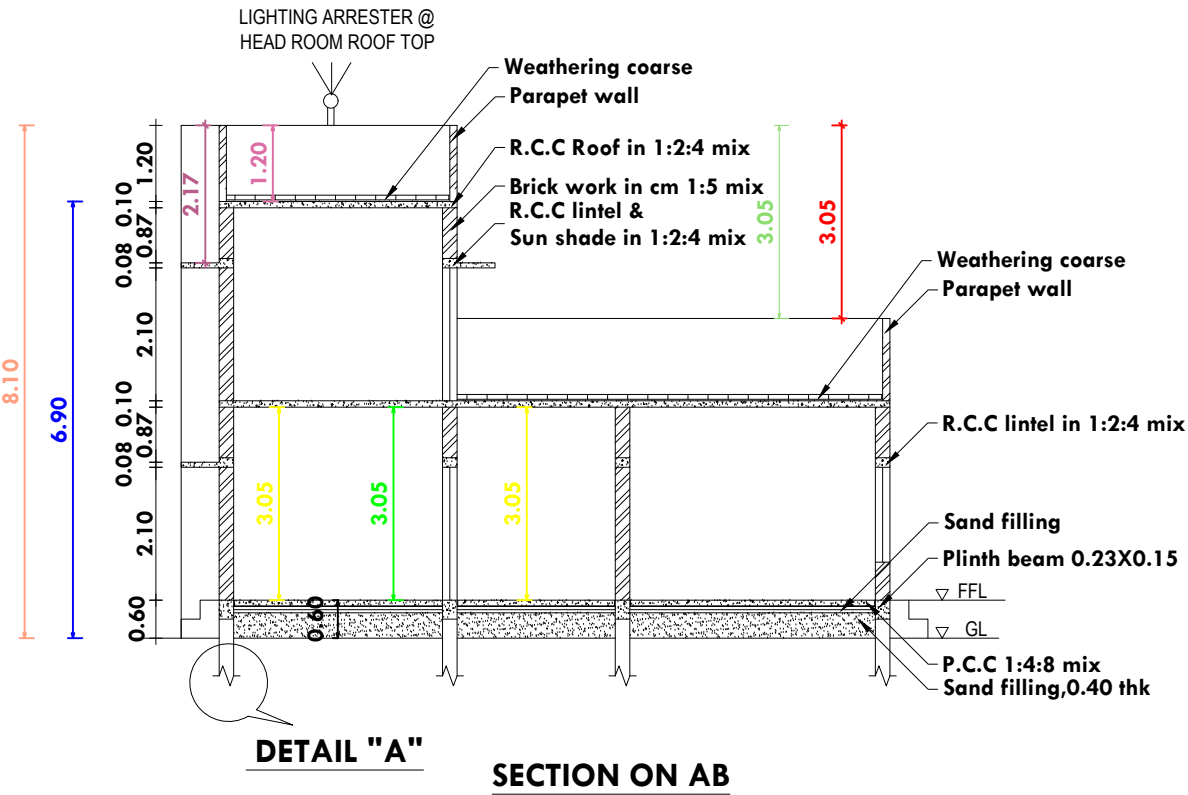
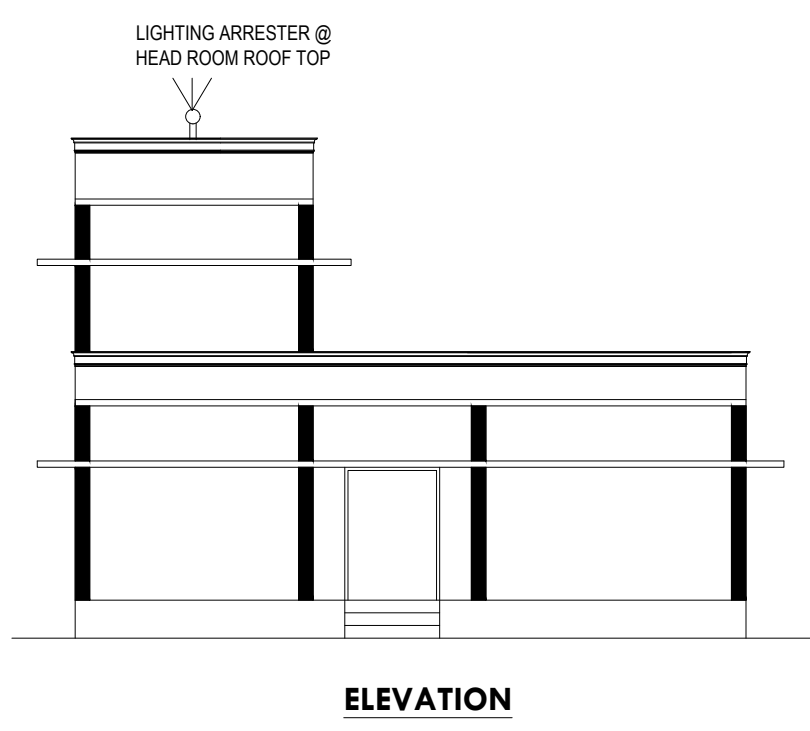


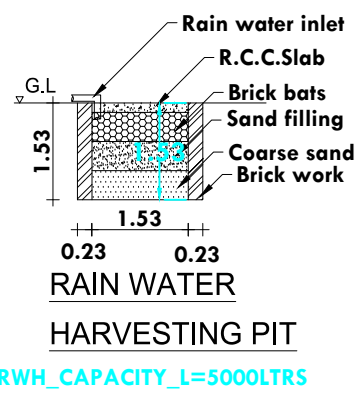

PLAN INFO
PLOT AREA, M2=2250.89
CZ=NO
OS APPLICABLE=NO
PREMIUM PL REQUIRED=NO
OS SURV TRACK RETAIN=RETAIN
IS APPROVED LAYOUT=YES
SECURITY ZONE=NO
ACCESS WIDTH, M=6.00
ROAD WIDTH=10.00
ROAD LENGTH=100
AVG. PLOT WIDTH=11.00
AVG. PLOT LENGTH=22.60
LAND USE ZONE=COMMERCIAL
BLOCK, 1, BHM, MEMBER, COUNT=5
PLOT, NO=1
DISTRICT=KANNIYAKUMARI
RWP, DECLARED=YES
BUILDING NEAR TO RIVER=NO
AREA TYPE=OTHERS
BUILDING NEAR RIVER=NO
BUILDING NEAR GOVT. BLDG=NO
PROVISION FIRE ARM, BRANDED AND SUSTAINABILITY=YES
FIRE PROTECTION AND FIRE SAFETY REQUIREMENTS=YES
MFG. FOR CONSTRUCTION NEAR MONUMENT=NO
IF HERITAGE TOWN, LESTMAN, TOWN, RADIOUS=YES
MFG. FIRE OFFICE=YES
SURVEY NO=495/442, 495/448
PATA, NO=1
TAX=VILAVANCODE
JUNCTION TYPE=PANCHAYAT
IS SWIMMING POOL EXIST=NO
AS AT 15/11/2018
FILE ON PLOT=2250.89
AL FILE DOCUMENT=2250.89

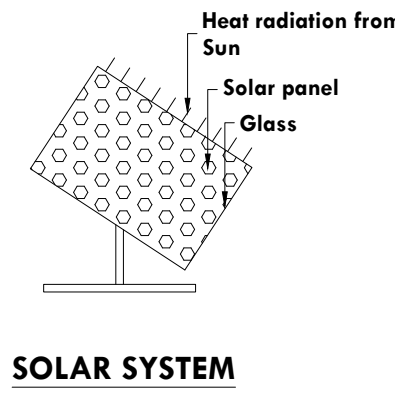

Parking Calculations for Hospital building
Total Area = 666.53 Sq.m
Parking for First 50 Sq.m = Nil
Parking for Above 50 Sq.m = 1 Car Space
= 666.53/50 = 13 Nos
= 61.685/50 = 12 Nos
Parking for Above 50 Sq.m = 1 Two Wheeler Space
= 666.53/50 = 13 Nos
= 61.685/50 = 12 Nos

Total Car Space required = 12 Nos
Total Two wheeler Space required = 12 Nos
Total Car Space Provided = 12 Nos
Total Two wheeler Space Provided = 12 Nos

SITE AREA DETAILS - AS PER PATTI		
SY.NO	EXTENT IN Cents	EXTENT IN Sq.m
495/ 442	50	000
495/ 441B	5	625
Total	55	625

Floor Area Ratio
= All Floor Area
= Site Area
= 666.53
= 2250.89
= 0.30 < 2.000

Abbreviation
AT - Ablution Tap
WB - Wash Basin
DW - Drinking Water Fountain
CS - Cleaner's Sink

PLAN SHOWING THE PROPOSED TERRACE ROOF HOSPITAL BUILDING IN
RE.SY.NO : 495 / 442, 495 / 441B IN KALIYAL VILLAGE, KADAYAL TOWN
PANCHAYAT, VILAVANCODE TALUK, KANNIYAKUMARI DISTRICT.

NAME AND ADDRESS :
1.Dr.K.R.RAKESH, 2.S.S.JAYASREE,
VALAVILAI THERAI,
THIRUVATTAR (P.O), K.K.DISTRICT.

PLINTH AREA DETAILS			
Description	FSI Area (Sq.mt)	Non FSI Area (Sq.mt)	Total Builtup Area
Ground Floor	591.99 Sq.mt	-	591.99 Sq.mt
First Floor	-	74.86 Sq.mt	74.86 Sq.mt
Total	591.99 Sq.mt	74.86 Sq.mt	666.85 Sq.mt





SCHEDULE OF JOINERIES		
REF	DESCRIPTION	SIZE
D	Door	0.90X2.10
D1	Door	0.80X2.10
W3	Window	1.80X1.50
KW2	Window	1.80X1.00
V	Ventilator	0.90X0.60

Waste Water Used for Garden
Rain Water harvesting Details provided
Solar System Water tank provided
Fire Resistance to be provided
Emergency alarm to be provided
Drinking water to be provided as per corporation norms
Rain water harvesting tank to be provided
Waste water from recycled water tank & Trench connected to sullage disposal tank
Solid waste tub to be provided
U' traps provided in septic tank to prevent curb breeding of mosquitoes
(As per 6.0 (M.S) No : 341 - dated 03.11.2004)


ONLINE APPLICATION : SWP/BPA/0XXXXX/2024
SWP/BPA/ADKX NO : /2024
LP/ADKX NO : /2024

PROPOSED BUILDING
ROAD / LANE
SITE BOUNDARY
INTERNAL ROAD

REGISTERED ENGINEER
STRUCTURAL ENGINEER / ARCHITECT
REGISTERED CONSTRUCTION ENGINEER

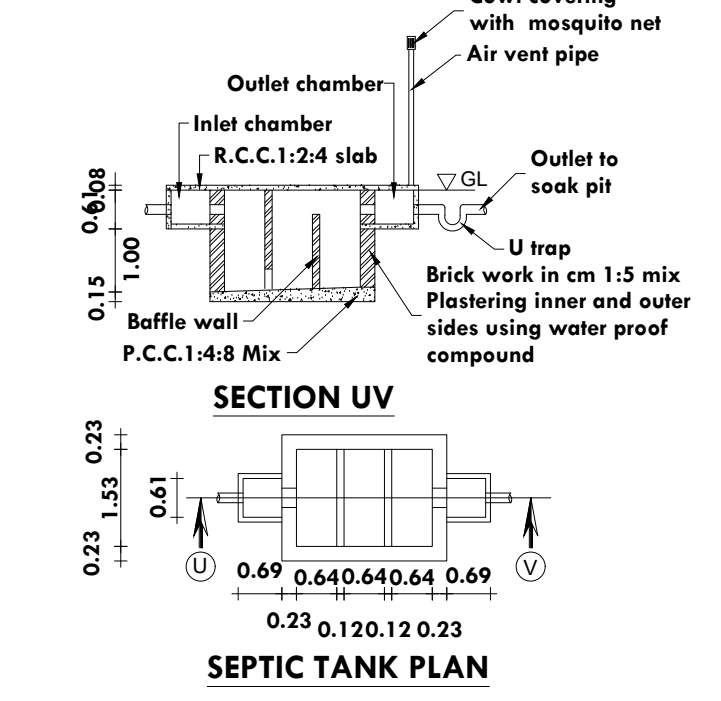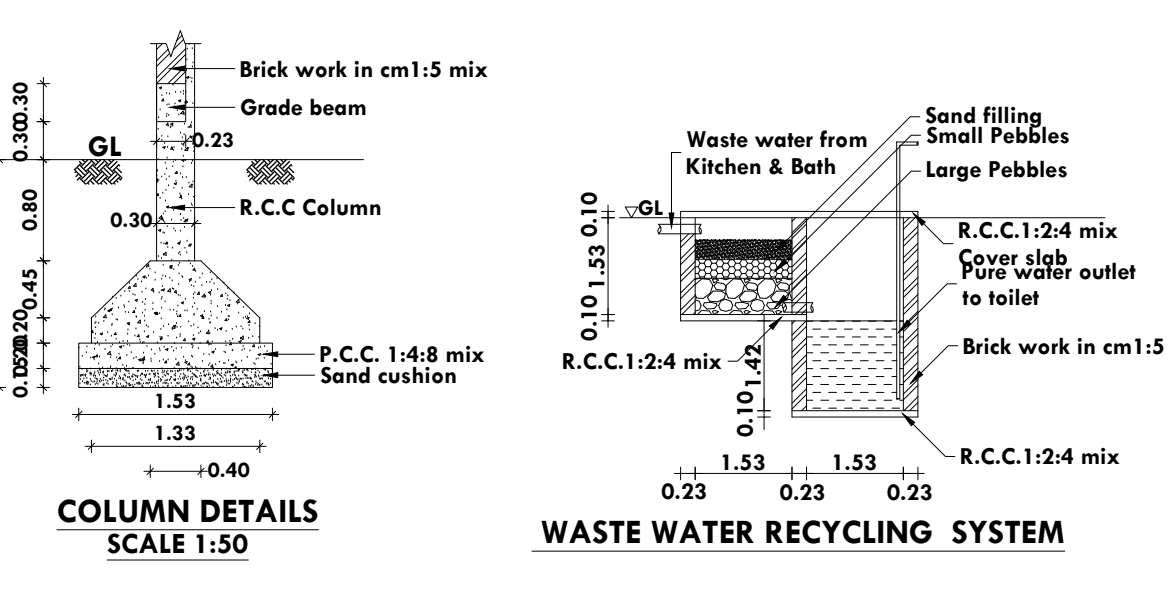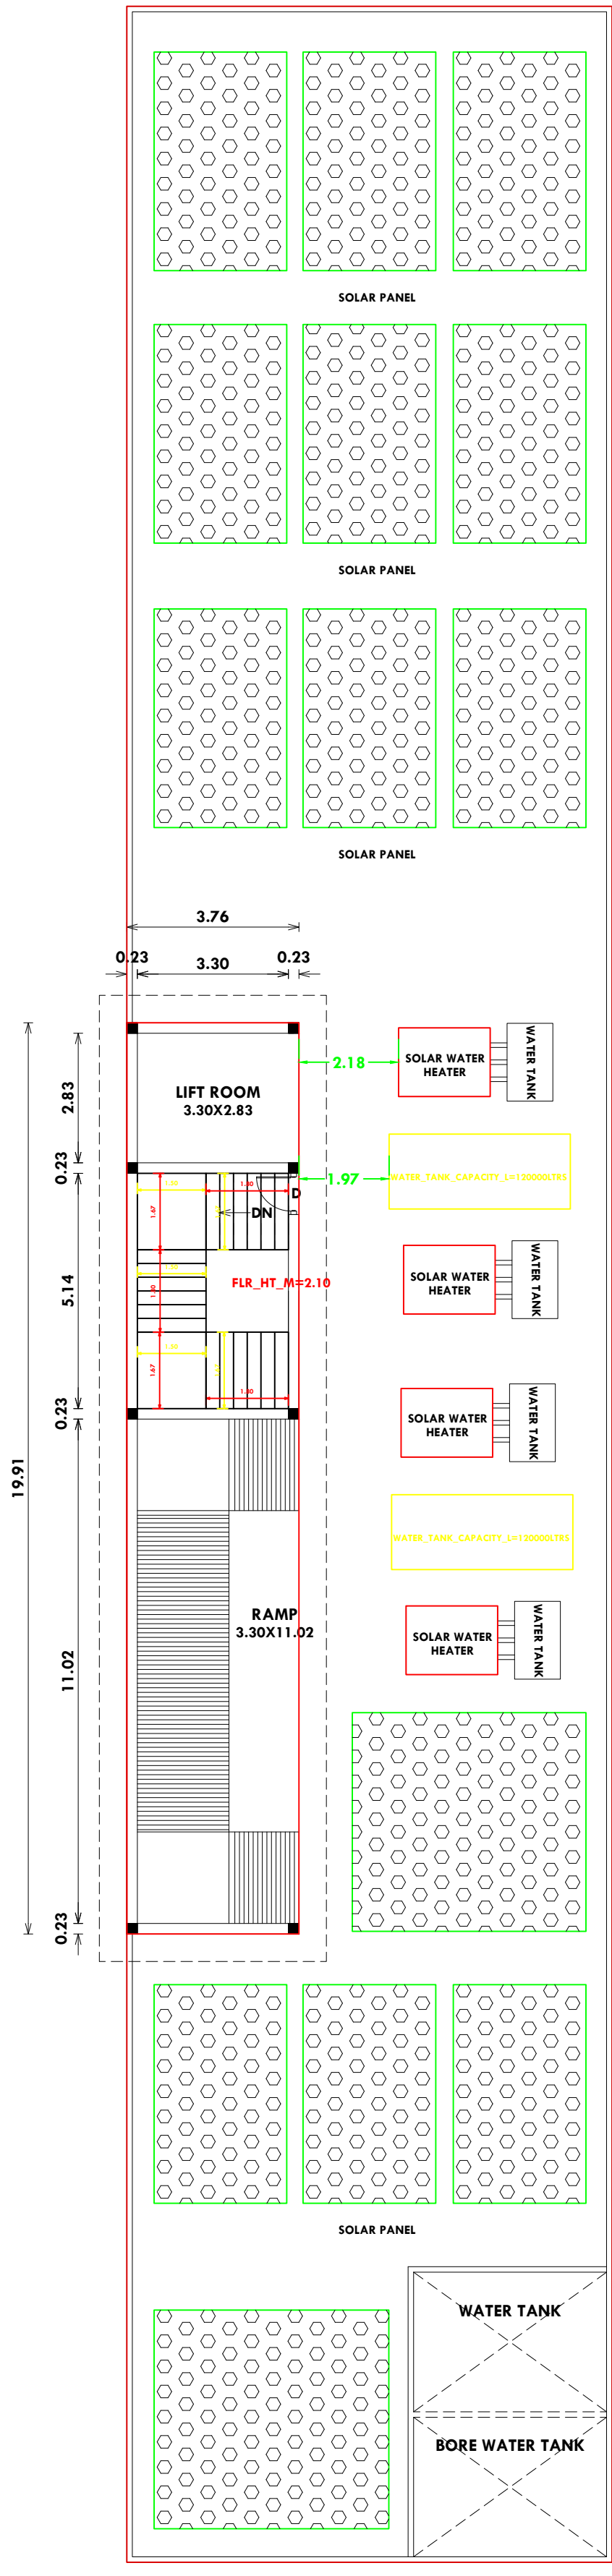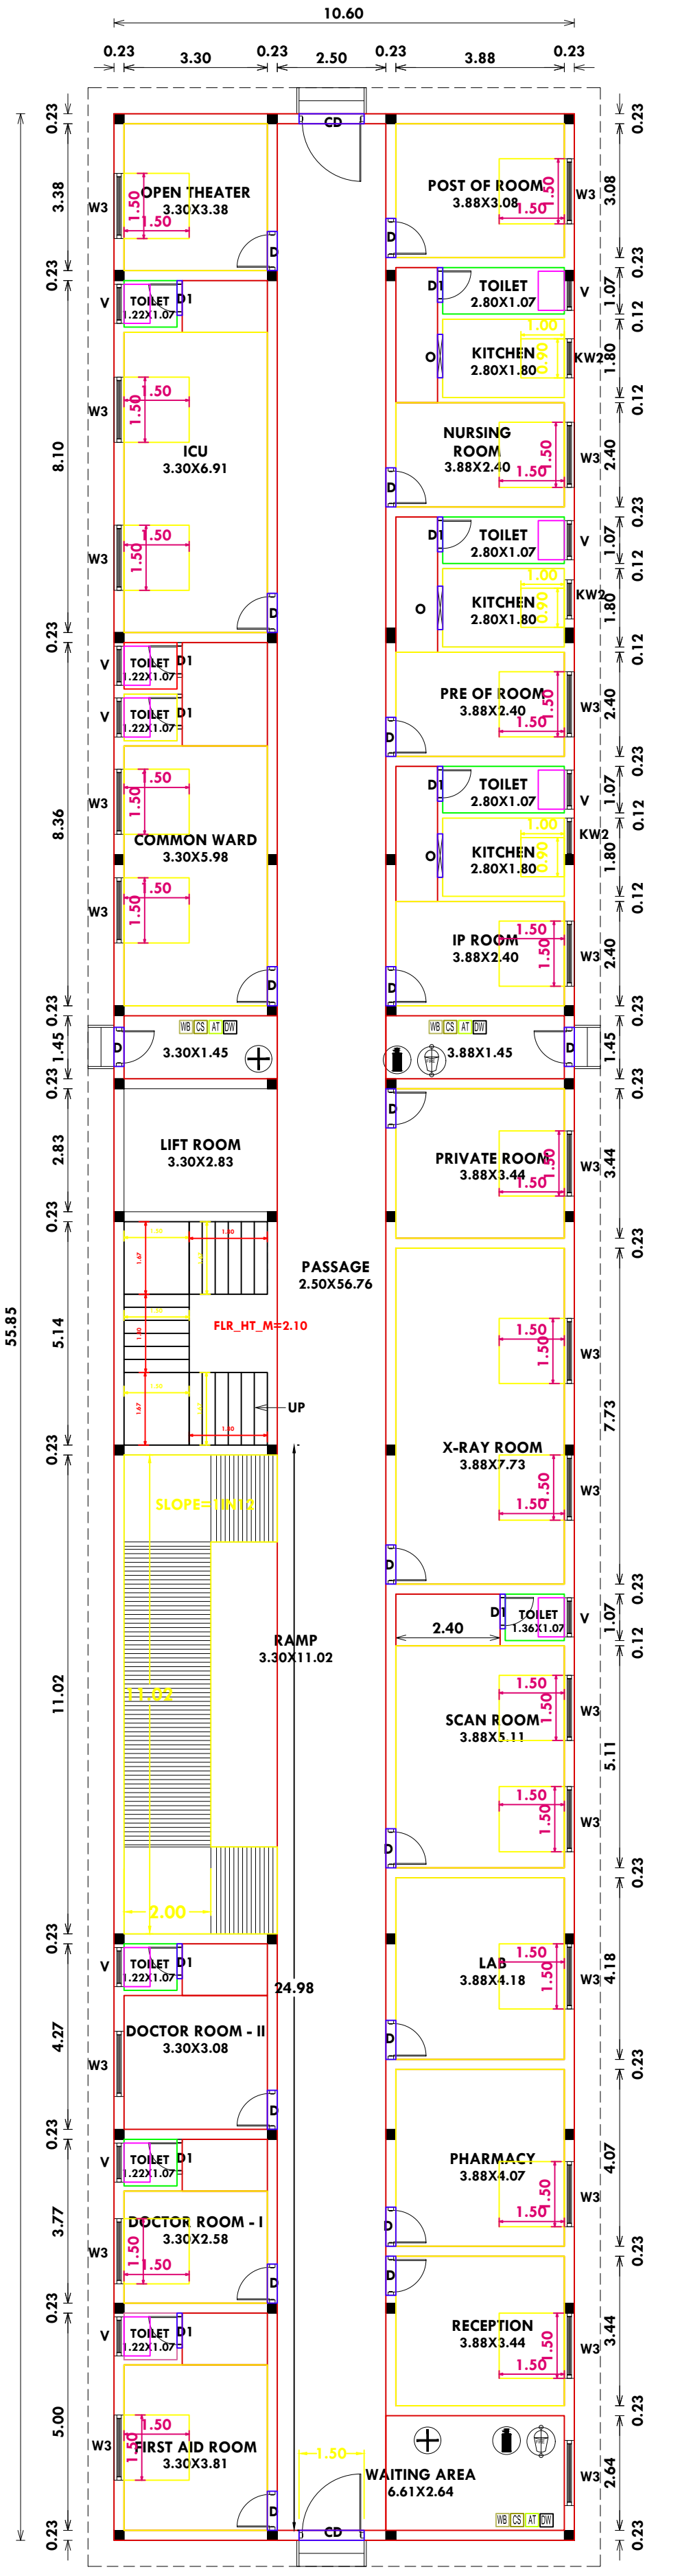

SY.NO:495/3
91.00

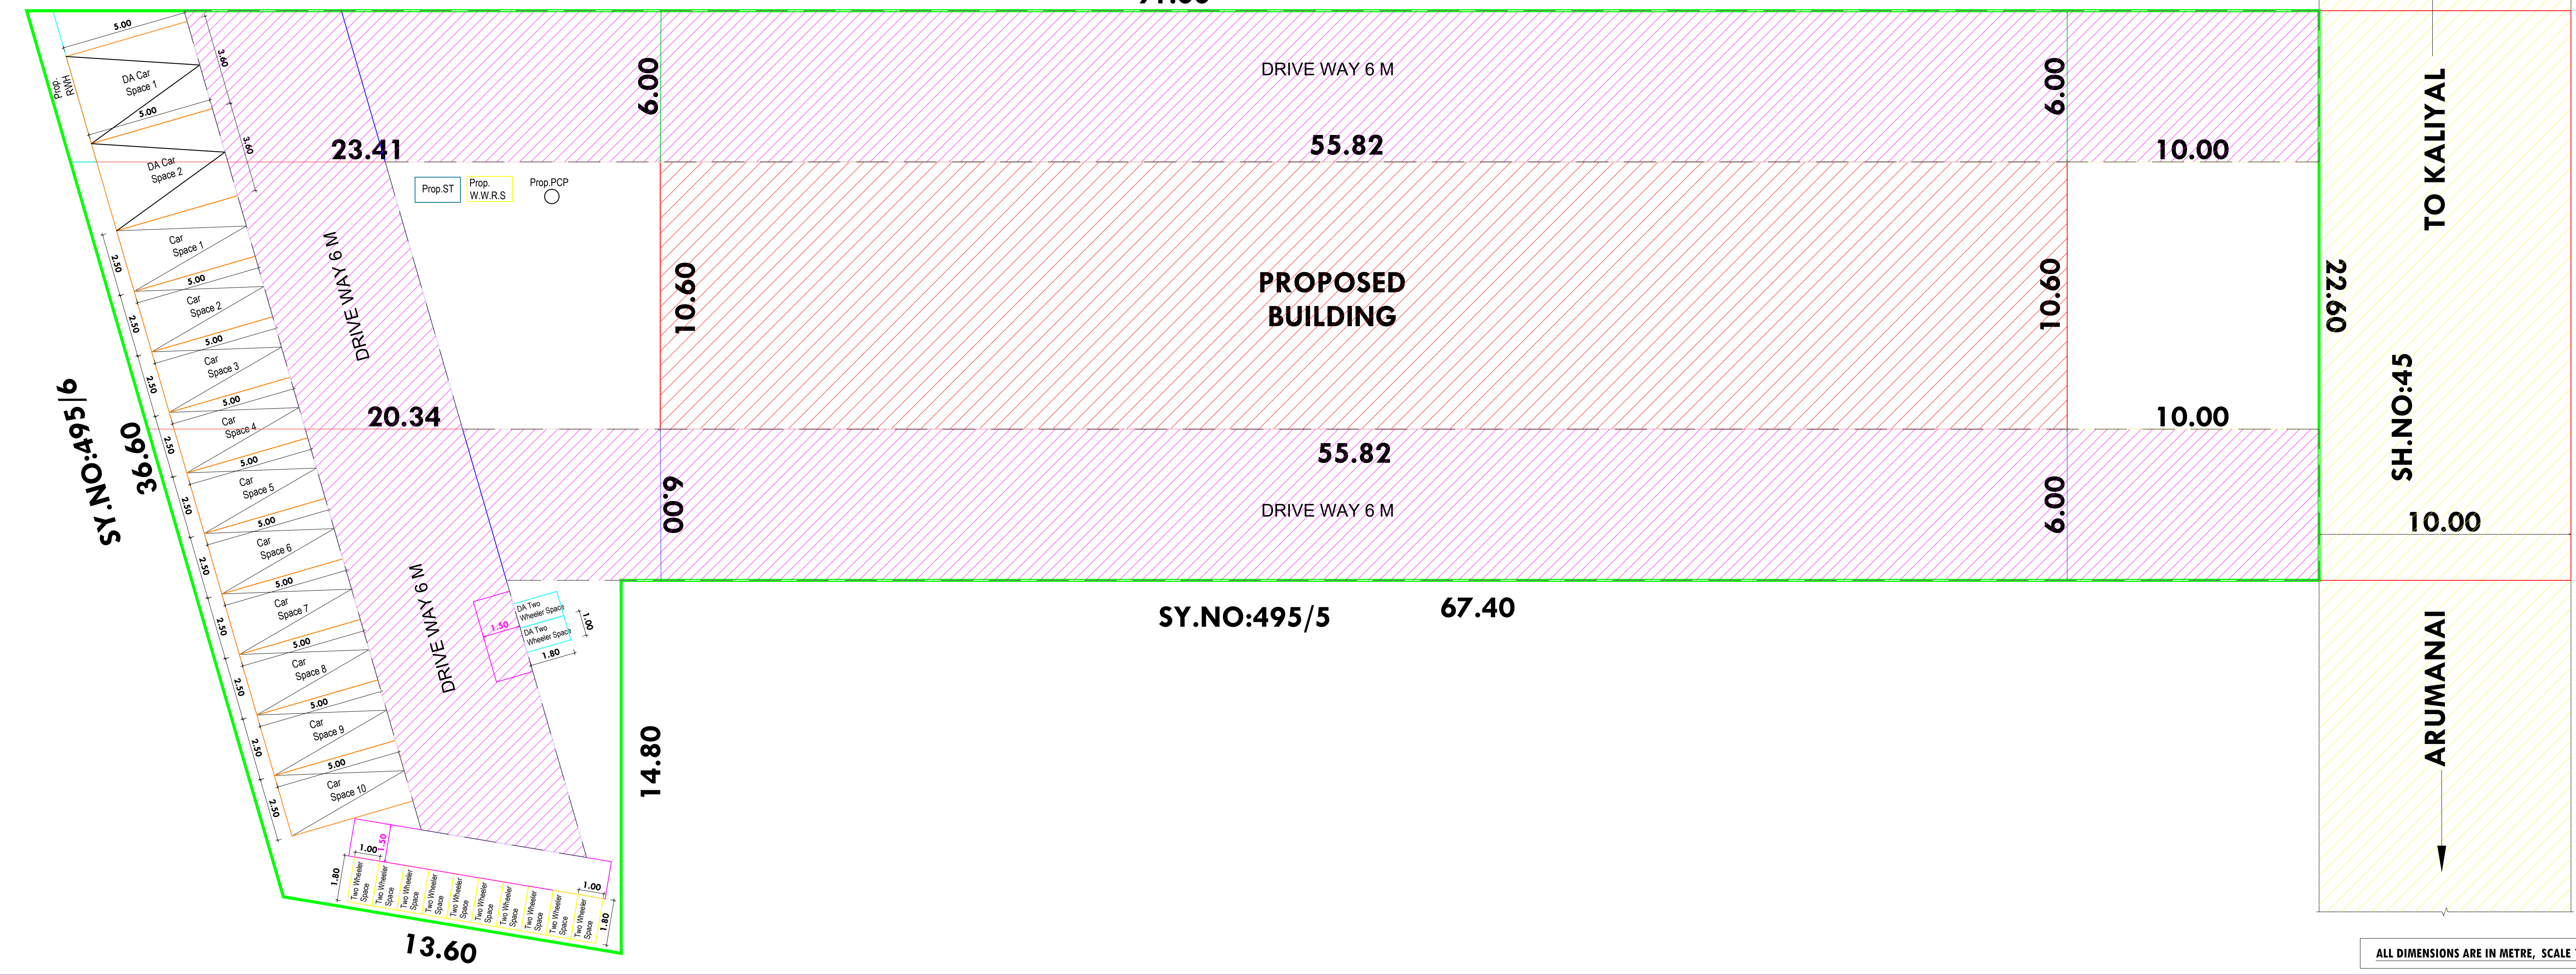

ALL DIMENSIONS ARE IN METRE, SCALE 1:100