

PP

APPROVAL RECORD

Planning Permission

Kanniyakumari district, Tamil Nadu

APPROVAL TYPE

Building Plan

ISSUING AUTHORITY








Rural Panchayat

The approval as the planning authority issued it, reproduced in full behind this page.

An approval speaks to what was sanctioned, not to what was built. Completion is a separate record.

PLAN SHOWING THE PROPOSED CONSTRUCTION OF A COMMERCIAL BUILDING IN R.S.No:467/2,OF DHARMAPURAM SOUTH VILLAGE AT DHARMAPURAM, EATHAMOZHI,OF DHARMAPURAM VILLAGE PANCHAYAT,AGASTHEESWARAM TALUK,K.K. DISTRICT.

NAME OF OWNER: Mrs.LEKHA , W/O .Mr.MUTHU VENGADESH.
D.NO: 9/116,MELASANKARANKUZHI
SANTHAPURAM,VEMPA NOOR
KANNIYAKUMARI -629201.

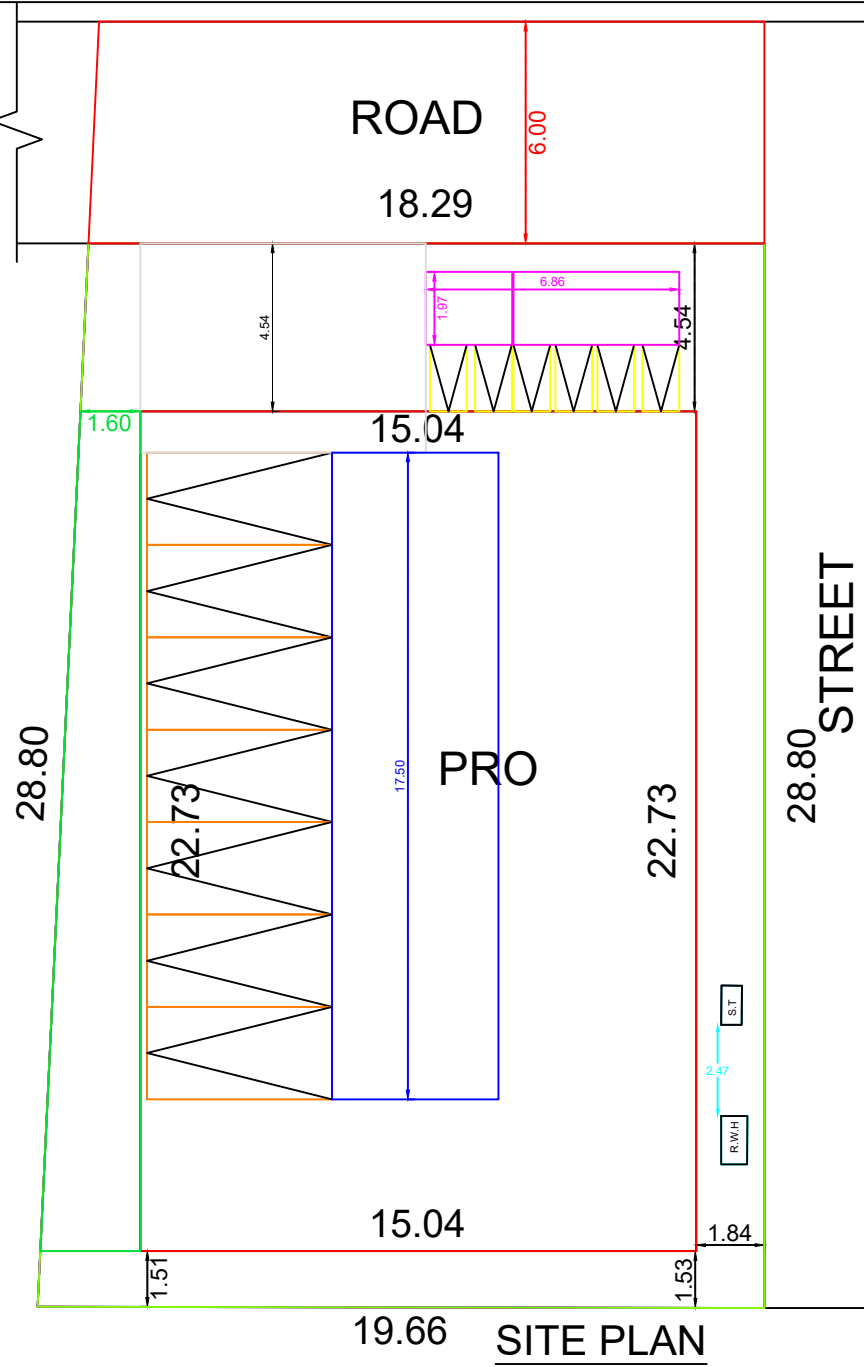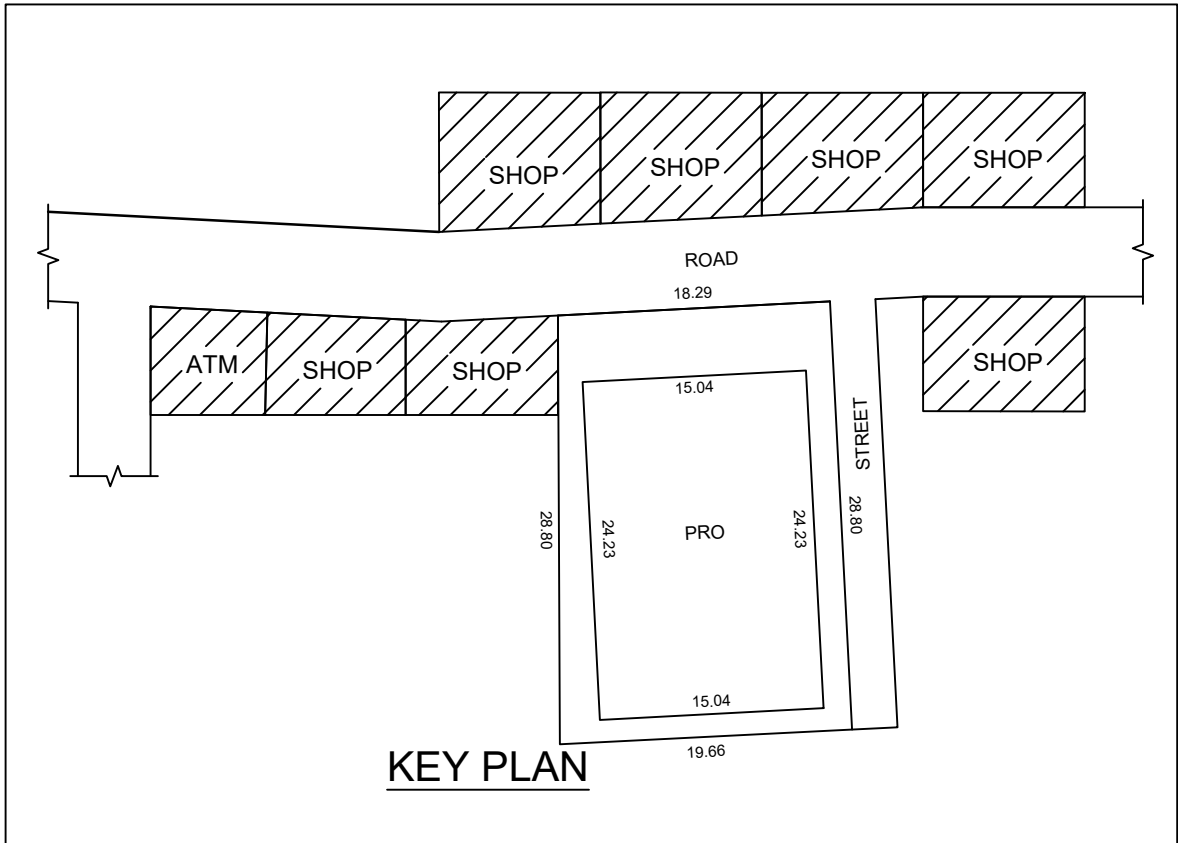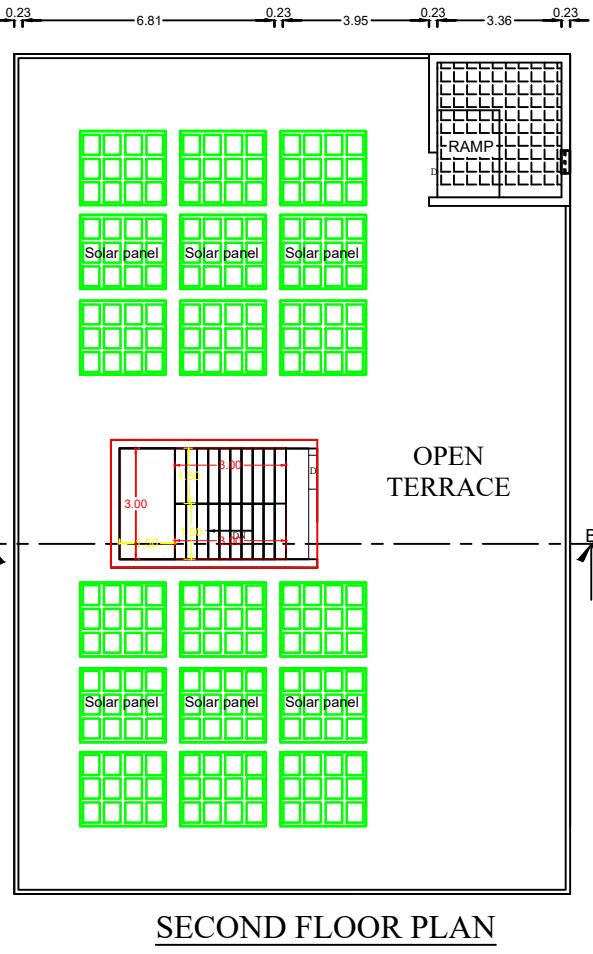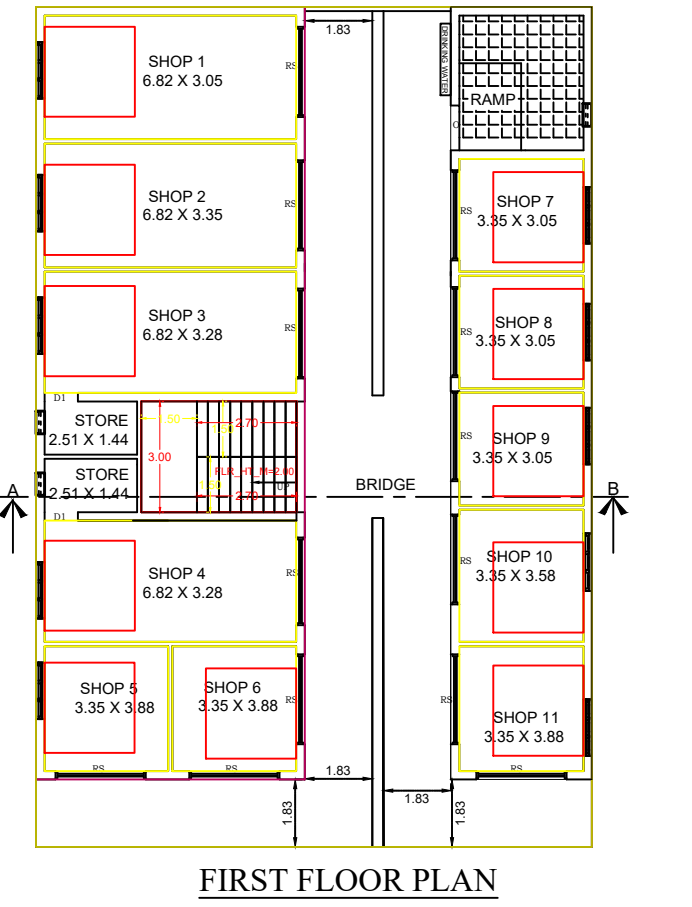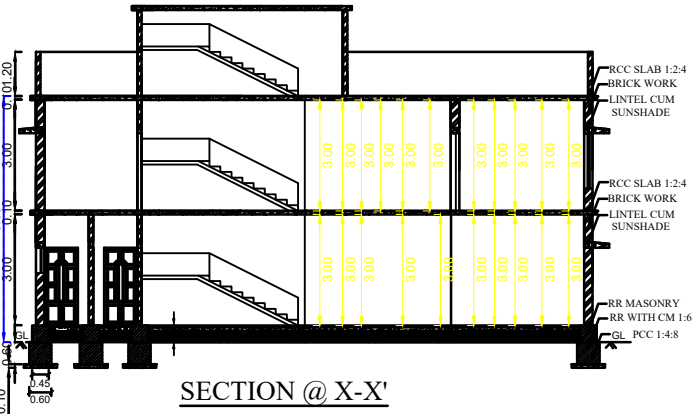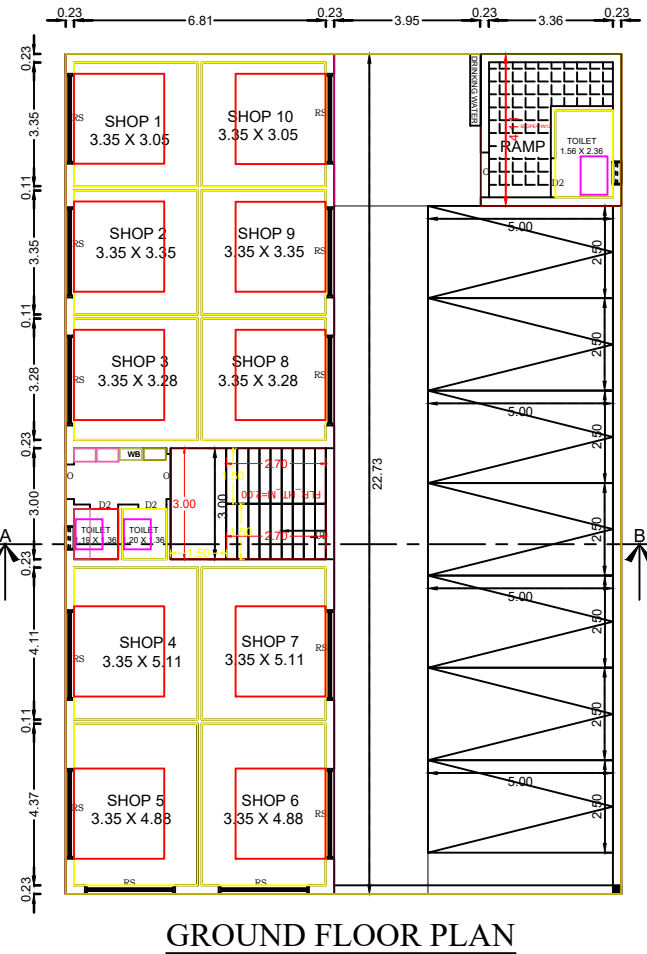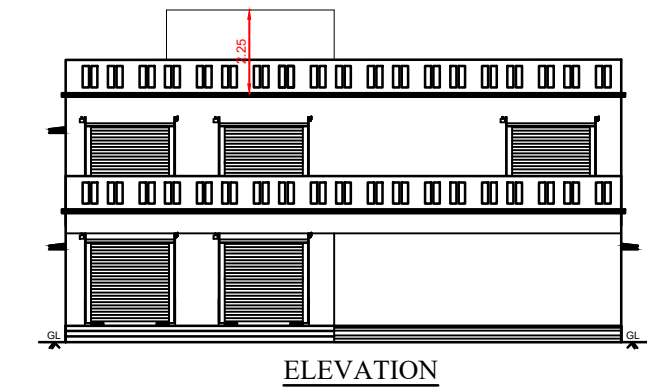

CERTIFIED THAT PROVISIONS SHALL BE MADE TO "RAIN WATER HARVESTING" ARRANGEMENTS SYSTEM IN THE PROPOSED CONSTRUCTION		
AREA IN SQM	SQM	SQ.FT
AS PER DOUCMENT	549.92	5919.34
AS PER PATTA	549.92	5919.34
AS PER FMB	549.92	5919.34
AS PER SITE	546.21	5879.40
PROPOSED GROUND FLOOR	341.82	3677.98
FIRST FLOOR	341.82	3677.98
TERRACE FLOOR	19.29	207.56
TOTAL	702.93	7563.52
VACANT	208.10	2241.36
PLOT COVERAGE AREA	FSI CALCULATION	
341.82 549.92	$\frac{412.52}{549.92} = 0.75 < 2.0$	

FLOOR AREA ABOVE 50 SQ.M AND UPTO 75 SQ.M
1 CAR SPACE FOR EVERY 2 DWELLING UNITS AND
1 TWO WHEELER SPACE FOR EVERY DWELLING UNIT

PARKING CALCULATION:		
GROUND FLOOR	:180.82 Sq.m	
FIRST FLOOR	:231.70 Sq.m	
TOTAL AREA	:412.52 Sq.m	
SAY 6 NOS OF CAR SPACE AND 6 NOS OF TWO WHEELER SPACE		

SCHEDULE OF JOINERY			SCALE
TYPE	DESCRIPTION	SIZE	
D	DOOR	1.00 X 2.10	KEY PLAN 1 : 200 PLAN 1 : 100
D1	DOOR	0.75 X 2.10	
O	OPEN	0.75 X 2.10	ALL DIMENSIONS ARE IN METER
W3	WINDOW	1.50 X 1.40	
KW3	WINDOW	1.50 X 1.00	
W2	WINDOW	1.00 X 1.40	
V	VENTILATOR	0.90 X 0.60	

OFFICE USE ONLY:

Er. Y. Sahaya Viju, M.E.,
Registered Engineer Grade-II
Reg. No: KE-II/KKDTCP/001/2022
Registered Construction Engineer
Reg. No: CE/KKDTCP/001/2022
Heaven Makers Construction
29/2C, 1st Floor, S.F.R.S. Complex, Arasanoodu In.,
Near SP Office, Nagercoil - 01. Ph: 9008635347

CONSTRUCTION ENGINEER

A. I. M. T.
Sahaya Kelvin Anto Daniel A. B.Arch.
Registered Architect
RA / KKDTCP / 001 / 2022
Town & Country Planning
Kanyakumari District.

SIGNATURE OF ARCHITECT

Lekha
SIGNATURE OF OWNER

Er. Y. Sahaya Viju, M.E.,
Registered Engineer Grade-II
Reg. No: KE-II/KKDTCP/001/2022
Registered Construction Engineer
Reg. No: CE/KKDTCP/001/2022
Heaven Makers Construction
29/2C, 1st Floor, S.F.R.S. Complex, Arasanoodu In.,
Near SP Office, Nagercoil - 01. Ph: 9008635347


SIGNATURE OF REGISTERED ENGINEER

PREPARED BY :
Er.K.MATHIARASAN
REGISTERED ENGINEER GRADE -II
Reg.no:-150/LS/2019/00173
NAGERCOIL CITY MUNICIPAL CORPORATION
REAL VIEW CONSTRUCTION
36/C-D, DISTILLERY
ROAD, NAGERCOIL-1, K.K. DIST
Ph.NO:+91 9486072995, 8667486600

PLAN INFO
PLOT_AREA_M2=549.92
AS_AT_SITE=546.21
FMB_OR_PLR=549.92
AS_PER_DOCUMENT=549.92
DISTRICT=KANNIYAKUMARI
TALUK=AGASTHEESWARAM
SURVEY_NO= 467/2
PATTA_NO= 9944
IS_SWIMMING_POOL_EXISTS=NO
IS_APPROVED_LAYOUT=YES
SINGLE_FAMILY_BLDG=NO
CRZ=NO
SECURITY_ZONE=NO
ACCESS_WIDTH_M=7.5
ROAD_WIDTH=7.5
ROAD_LENGTH=250.00
AVG_PLOT_DEPTH=28.80
AVG_PLOT_WIDTH=18.98
LAND_USE_ZONE = COMMERCIAL
PLOT_NO=NO
RWH_DECLARED=YES
OSR_APPLICABLE=NO
OSR_SURR_BUYBACK_RETAIN=NO
PREMIUM_FSI_REQUIRED=NO
BUILDING_NEAR_TO_RIVER=NO
AREA_TYPE=OTHERS
BUILDING_NEAR_MONUMENT=NO
BUILDING_NEAR_GOVT_BLDG=NO
PROVISION_FOR_GREEN_BUILDINGS_AND_SUSTAINABILITY=NO
FIRE_PROTECTION_AND_FIRE_SAFETY_REQUIREMENTS=NO
JURISDICTION_TYPE= PANCHAYAT
IF_HERITAGE_TOWN_LESSTHAN_1KM_RADIUS=NO
BLOCK_1_B-SHOP_MEMBER_COUNT=21

Er. K. MATHIARASAN, M.E.(Structural)
Registered Structural Engineer
Real View Construction
36/C,D, State Bank Road, Vadasery
Nagercoil - 629 001
Mob: 9486072995

SIGNATURE OF STRUCTURAL ENGINEER

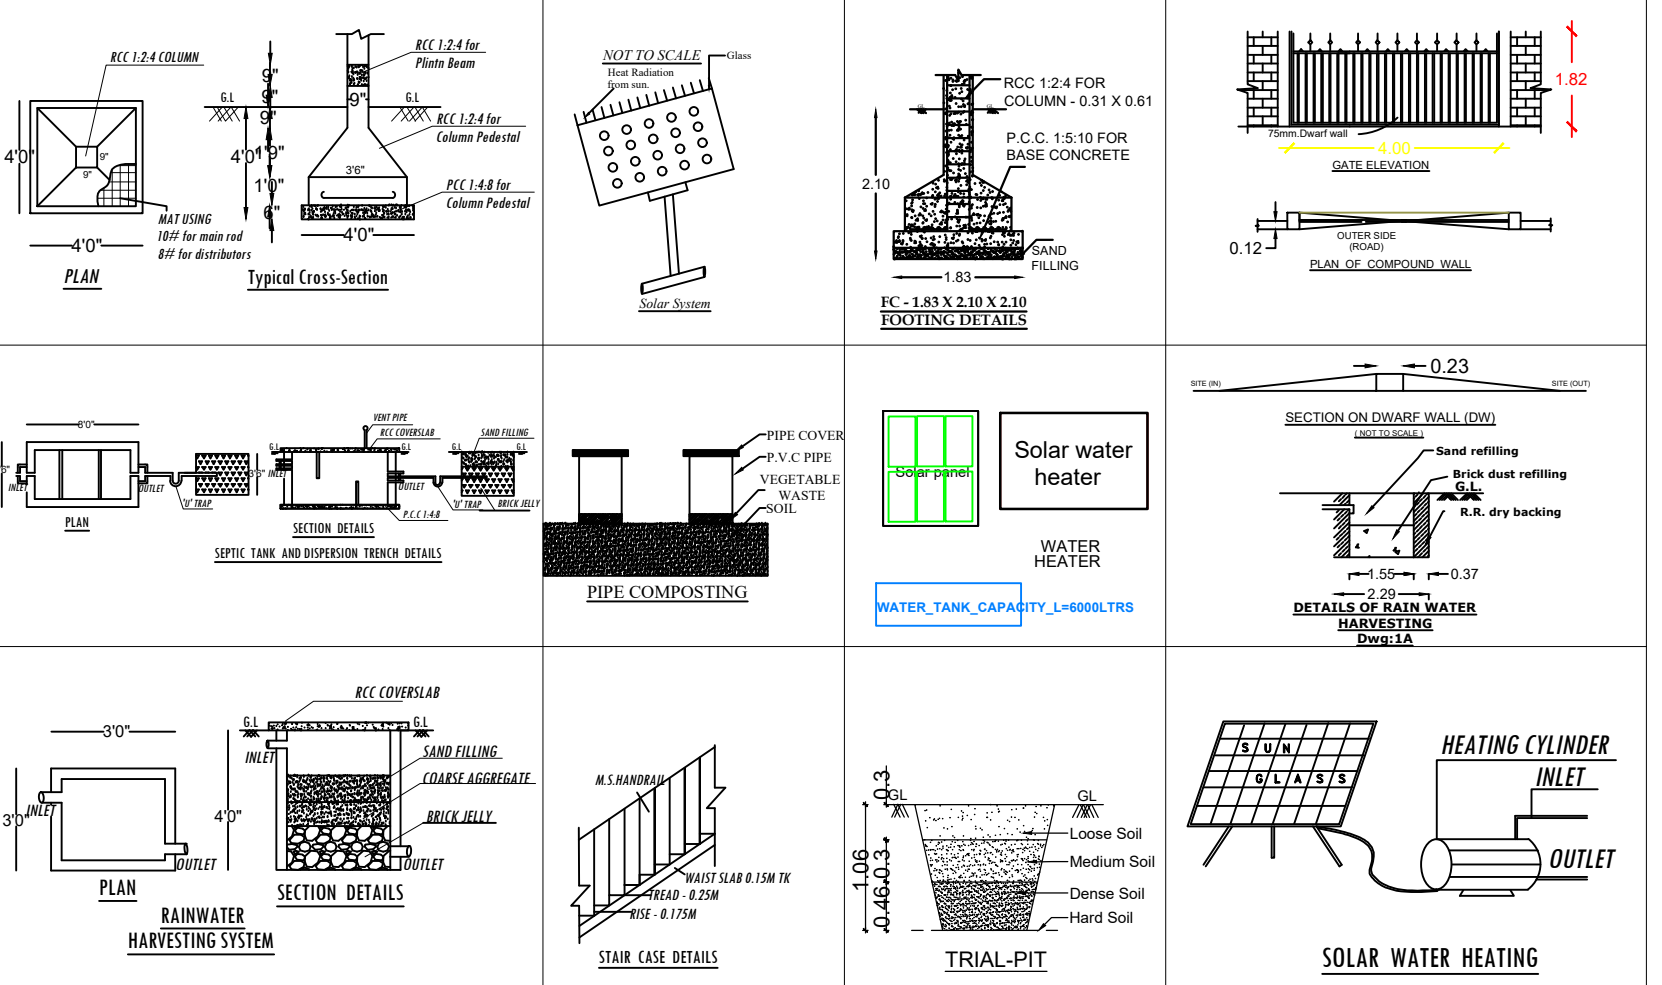

Eight ways to know a piece of land before you pay for it.

This report covers one part of the picture. These cover the rest, drawn from the same government records, for any property in Tamil Nadu.

LandLens One

Ask anything about a property and get an answer grounded in live government records, with the sources shown.

[/landlens/one](#)



Verify My Land

Every record check run on one property and returned as a single report.

[/landlens/verify-my-land](#)



Legal Opinion

An advocate's written opinion on the title, built on the records we pull for it.

[/landlens](#)



One Map

Every layer on one map: the parcel, its boundary, zoning, water bodies and what sits around it.

[/landlens/one/map](#)



PriceMap

What land actually changed hands for around this plot, taken from the registered deeds.

[/landlens/pricemap](#)



Build Scope

What you are allowed to build here: floor space, height, coverage and setbacks.

[/landlens/build-scope](#)



Property Tracker

Watch a property and hear about it when something new is registered against it.

[/landlens/property-tracker](#)



Deal Room

Run the transaction in one place: documents, stamping, signatures and the parties.

[/landlens/deal-room](#)



Twenty-four checks you can run yourself, at no cost.

Records and verification

The registers themselves, read for you.

Encumbrance Certificate

Patta and Chitta

Field Measurement Sketch

EC Analyzer

Bank charge check

Court case search

Seller background check

Approval check by survey

Value and duty

What it is worth and what it costs to register.

Guideline value by street

Guideline value by survey

Stamp duty and registration fees

Capital gains

Floor space index

Area unit converter

Zoning and land use

What the plan says can happen on this land.

Land use zone finder

CMDA land use check

Coastal regulation zone

Master plan check

Water bodies finder

Airport height clearance

Registers and directories

Who holds it, and which office keeps the record.

Find your registering office

Temple property check

Waqf property check

RERA register



Every free tool
/tools



Services we run
for you
/services



The LandLens
suite
/landlens/one



Every claim in this document traces back to a government record.

Legal opinions, due diligence and title verification

Building plan, layout and sub-division approvals

Completion and occupancy certificates, regularisation

Escrow, negotiation and NRI property management

Land survey, soil testing, architecture and construction

Verified RealEstate
3/350/2 Mettukuppam,
OMR Thoraipakkam,
Chennai 600 097, India
hello@verified.realestate
+91 9996 12 9996

Prepared from the registers named on the page each finding sits on. Where a register could not be read, this document says so in its place rather than leaving the gap to be read as a clean result.

