

PP

APPROVAL RECORD

Planning Permission

Kanniyakumari district, Tamil Nadu

APPROVAL TYPE

Building Plan

ISSUING AUTHORITY

Rural Panchayat


The approval as the planning authority issued it, reproduced in full behind this page.

An approval speaks to what was sanctioned, not to what was built. Completion is a separate record.

PLAN SHOWING THE PROPOSED RE CONSTRUCTION OF A RESIDENTIAL BUILDING AFTER DEMOLISHING THE EX. TILED ROOF HOUSE
BEARING DOOR NO: 6/76 , DEVAR NAGAR, IN RE.SY.NO : 629/12A, OF THOVALAI VILLAGE, THOVALAI VILLAGE PANCHAYAT,
THOVALAI TALUK, KANNIYAKUMARI DISTRICT.

NAME OF WORK : MRS. AVVAIYAR , W/O MR. SIVASANKAR

PLAN INFO
PLOT_NO=-
PATTA_NO=3076
TALUK=THOVALAI
DISTRICT=KANNIYAKUMARI
SURVEY_NO= RE.SY : 627/12A
PLOT_AREA_M2=67.48
AS_PER_DOCUMENT=67.48
AS_AT_SITE=67.45
FMB_OR_PLR=67.48
JURISDICTION_TYPE= PANCHAYAT
SINGLE_FAMILY_BLDG=YES
LAND_USE_ZONE = RESIDENTIAL
CRZ=NO
SECURITY_ZONE=NO
WHETHER_GOVT_OR_AIDED_SCHOOL=NO
ROAD_WIDTH=4.87
ROAD_LENGTH=15.00
AVG_PLOT_DEPTH=6.11
AVG_PLOT_WIDTH=11.04
RWH_DECLARED=YES
BUILDING_NEAR_TO_RIVER=NO
OSR_APPLICABLE=NO
PREMIUM_FSI_REQUIRED=NO
IS_APPROVED_LAYOUT=NO
AREA_TYPE=OTHERS
BUILDING_NEAR_MONUMENT=NO
BUILDING_NEAR_GOVT_BLDG=NO
PROVISION_FOR_GREEN_BUILDINGS_AND_SUSTAINABILITY=NO
FIRE_PROTECTION_AND_FIRE_SAFETY_REQUIREMENTS=NO
NOC_FOR_CONSTRUCTION_NEAR_MONUMENT=NO
NOC_FIRE_DEPT=NO
IS_SWIMMING_POOL_EXISTS=NO
IF_HERITAGE_TOWN_LESSTHAN_1KM_RADIUS=NO

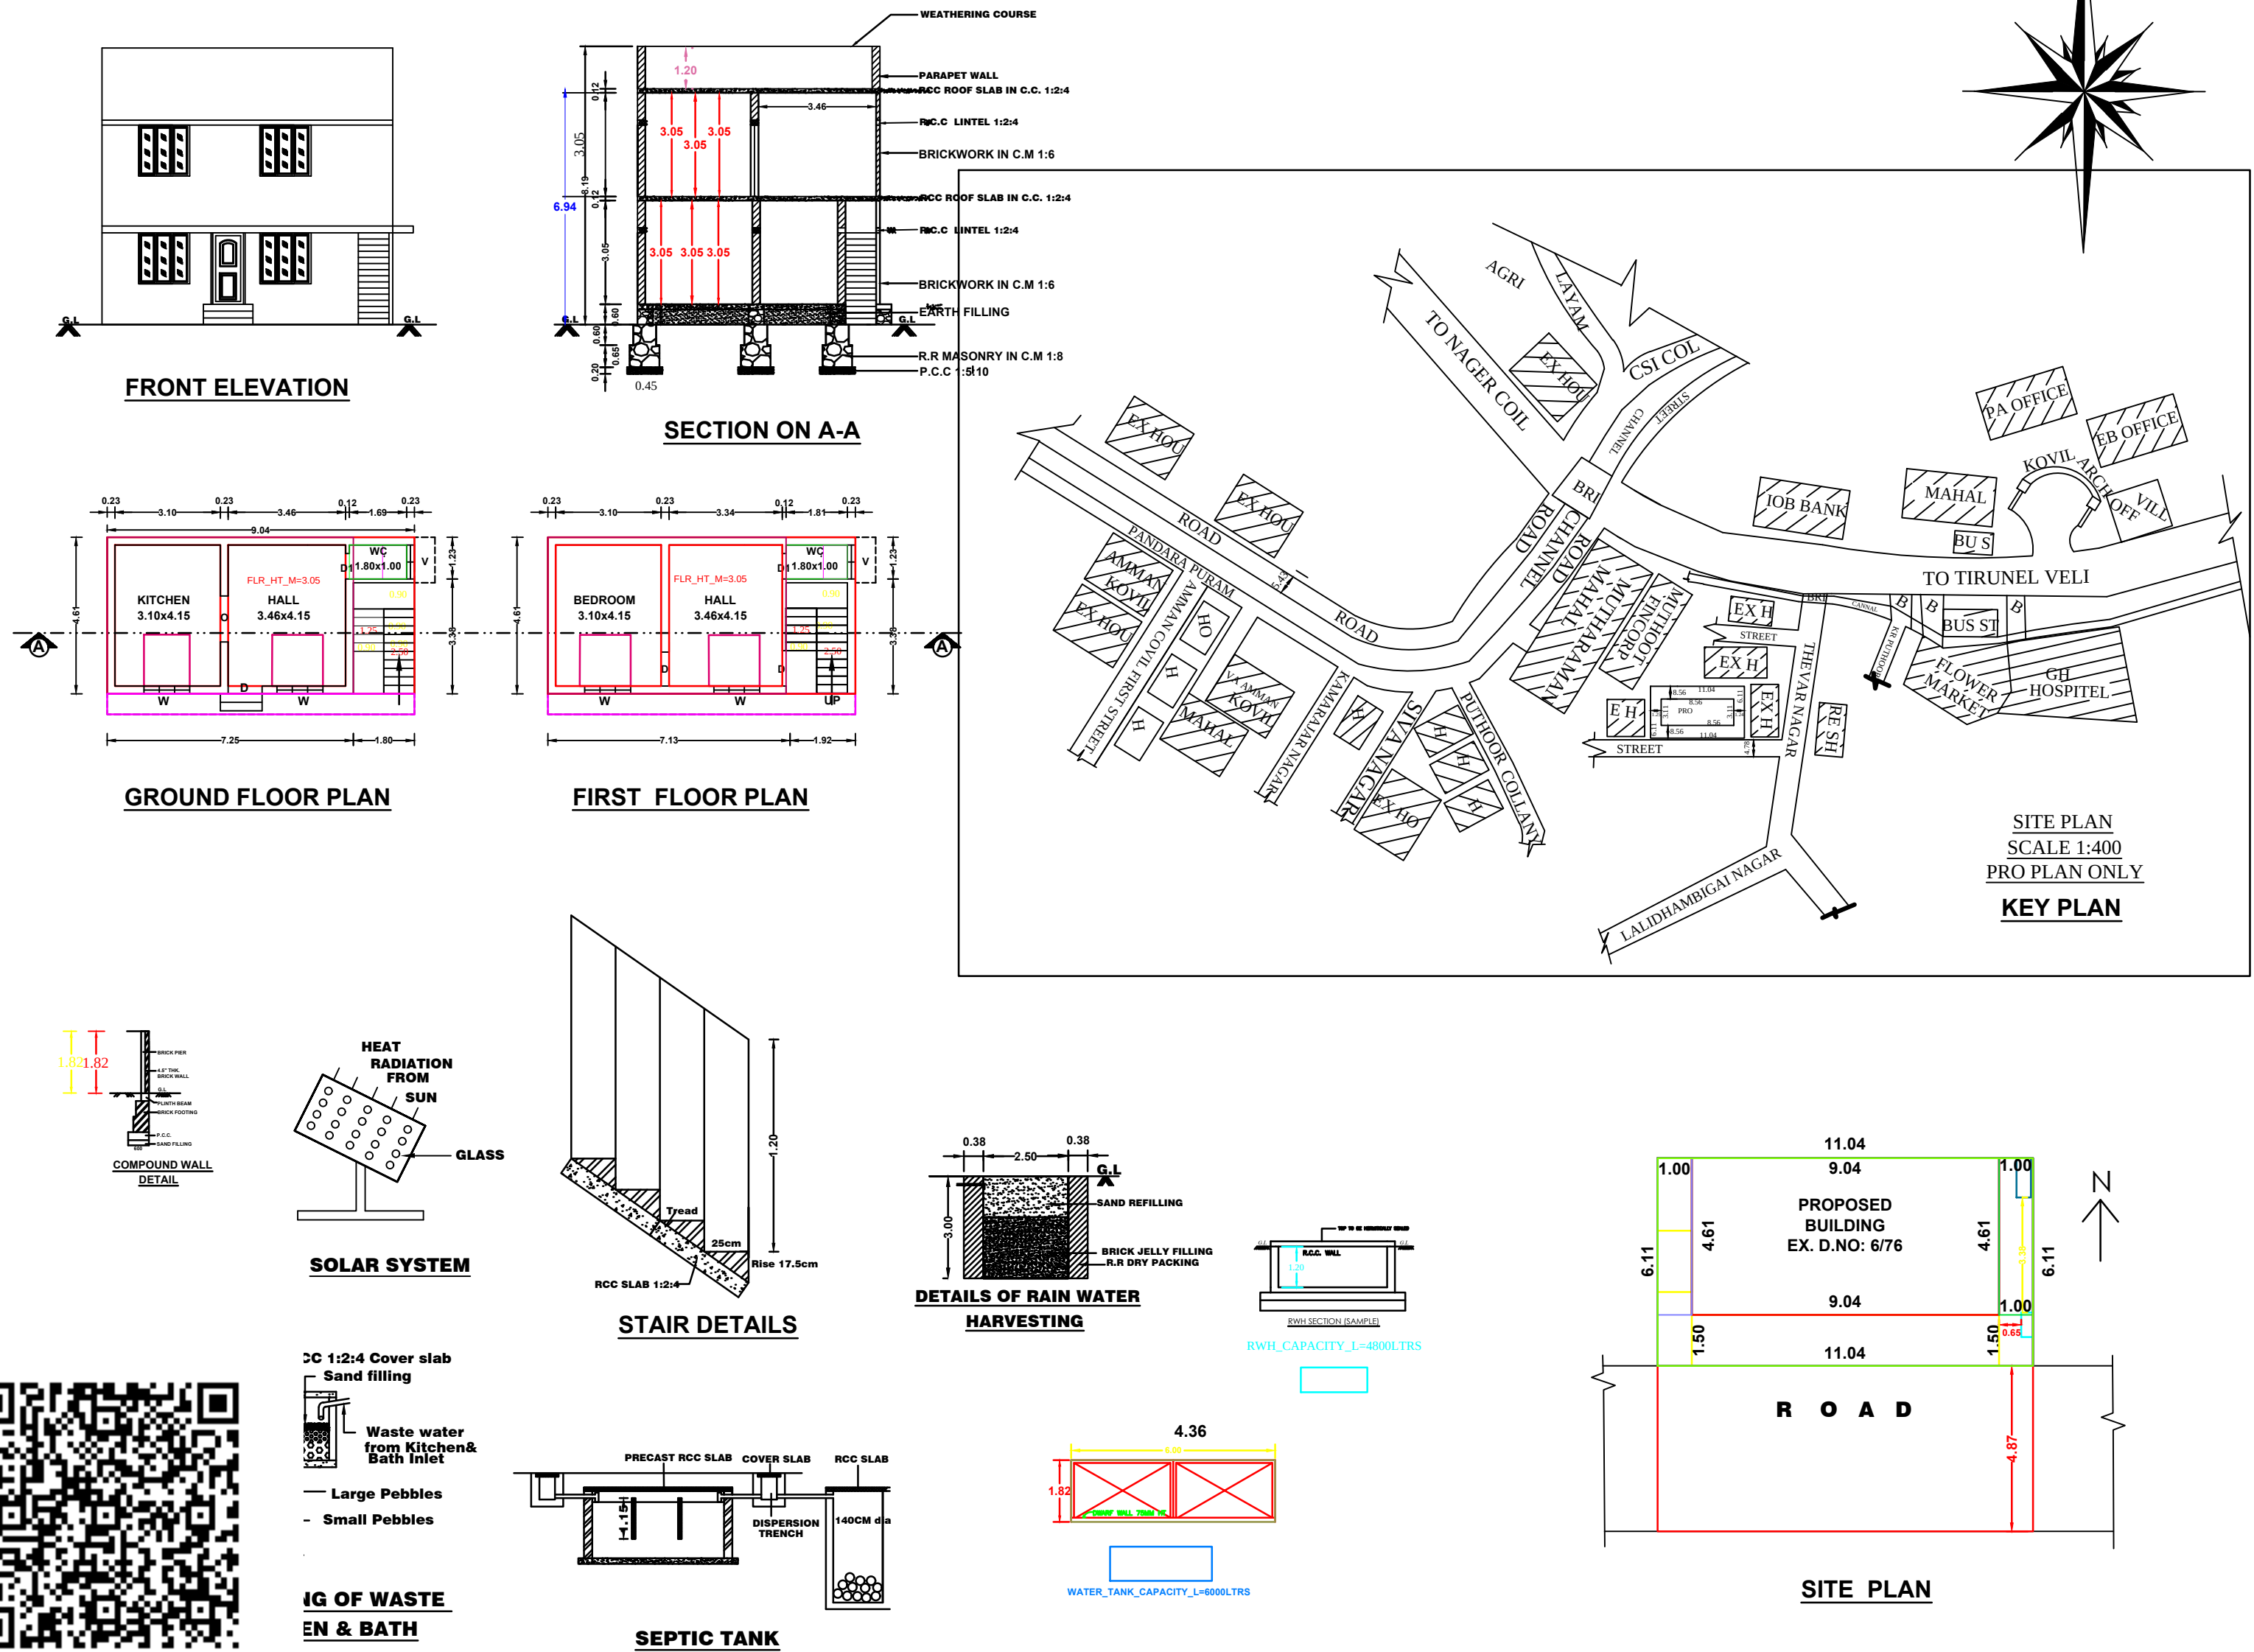

REFERENCE		
TYPE	SIZE	DESCRIPTION
D	1.00x2.10	DOOR
D1	0.80x2.10	DOOR
W	1.50x1.50	WINDOW
W1	0.90x1.50	WINDOW
KW	0.90x1.00	WINDOW
V	0.41x0.60	VENTILATOR

AREA DETAILS		
AREA OF SITE	: 67.48 SQ.M ; 726 SQ.FT	(1.66 CENTS)
PLINTH AREA DETAILS		
GROUND FLOOR	: 41.67 SQ.M ; 448 SQ.FT.	
FIRST FLOOR	: 41.67 SQ.M ; 448 SQ.FT.	
TOTAL AREA	: 83.34 SQ.M ; 896 SQ.FT.	
FLOOR AREA DETAILS		
GROUND FLOOR	: 33.40 SQ.M ; 360 SQ.FT.	
GROUND FLOOR	: 33.40 SQ.M ; 360 SQ.FT.	
TOTAL AREA	: 66.80 SQ.M ; 720 SQ.FT.	
VACANT AREA	: 25.81SQ.M , 278 SQ FT	

SCALE 1:100
ALL DIMENSION'S ARE IN METERS

NAME OF OWNER: A. AVVAIYAR.
W/O. P.SIVA SANGAR.

SIGNATURE OF OWNER

Er. S.SABINA BERBIN , M.E. (Structural),
Registered Engineer Grade III

DRAWN BY
M.NAMBI IYAPPAN,DCE,BE.,

DRAWING PREPARED BY:
MNI CONSTRUCTION,(CONTRACT ENGINEER),
AMMAN COVIL 1ST STREET, PANDARA PURAM
THOVALAI-629 302
PHONE : 9787012506.
thasarathnambi666@gmail.com.

Eight ways to know a piece of land before you pay for it.

This report covers one part of the picture. These cover the rest, drawn from the same government records, for any property in Tamil Nadu.

LandLens One

Ask anything about a property and get an answer grounded in live government records, with the sources shown.

[/landlens/one](#)



Verify My Land

Every record check run on one property and returned as a single report.

[/landlens/verify-my-land](#)



Legal Opinion

An advocate's written opinion on the title, built on the records we pull for it.

[/landlens](#)



One Map

Every layer on one map: the parcel, its boundary, zoning, water bodies and what sits around it.

[/landlens/one/map](#)



PriceMap

What land actually changed hands for around this plot, taken from the registered deeds.

[/landlens/pricemap](#)



Build Scope

What you are allowed to build here: floor space, height, coverage and setbacks.

[/landlens/build-scope](#)



Property Tracker

Watch a property and hear about it when something new is registered against it.

[/landlens/property-tracker](#)



Deal Room

Run the transaction in one place: documents, stamping, signatures and the parties.

[/landlens/deal-room](#)



Twenty-four checks you can run yourself, at no cost.

Records and verification

The registers themselves, read for you.

Encumbrance Certificate

Patta and Chitta

Field Measurement Sketch

EC Analyzer

Bank charge check

Court case search

Seller background check

Approval check by survey

Value and duty

What it is worth and what it costs to register.

Guideline value by street

Guideline value by survey

Stamp duty and registration fees

Capital gains

Floor space index

Area unit converter

Zoning and land use

What the plan says can happen on this land.

Land use zone finder

CMDA land use check

Coastal regulation zone

Master plan check

Water bodies finder

Airport height clearance

Registers and directories

Who holds it, and which office keeps the record.

Find your registering office

Temple property check

Waqf property check

RERA register



Every free tool
/tools



Services we run
for you
/services



The LandLens
suite
/landlens/one



Every claim in this document traces back to a government record.

Legal opinions, due diligence and title verification

Building plan, layout and sub-division approvals

Completion and occupancy certificates, regularisation

Escrow, negotiation and NRI property management

Land survey, soil testing, architecture and construction

Verified RealEstate
3/350/2 Mettukuppam,
OMR Thoraipakkam,
Chennai 600 097, India
hello@verified.realestate
+91 9996 12 9996

Prepared from the registers named on the page each finding sits on. Where a register could not be read, this document says so in its place rather than leaving the gap to be read as a clean result.

