

PP

APPROVAL RECORD

Planning Permission

Kanniyakumari

Kanniyakumari district, Tamil Nadu

APPROVAL TYPE

Building Plan

ISSUING AUTHORITY

Town Panchayat


PURPOSE

Residential


The approval as the planning authority issued it, reproduced in full behind this page.

An approval speaks to what was sanctioned, not to what was built. Completion is a separate record.


PLAN SHOWING THE PROPOSED CONSTRUCTION OF R.C.C ROOF RESIDENTIAL BUILDING AT KARIARAVILAI,MEENACHEL IN RE.SY.NO:217/9A, KALIYAKKAVILAI VILLAGE, KALIYAKKAVILAI TOWN PANCHAYAT IN VILAVANCODE TALUK, K.K.DISTRICT.

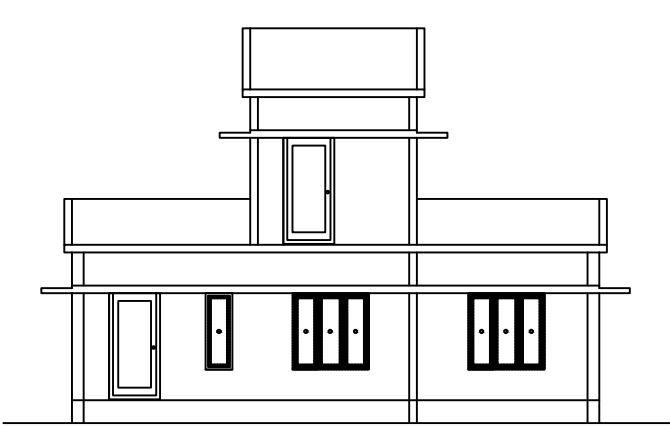

ELEVATION

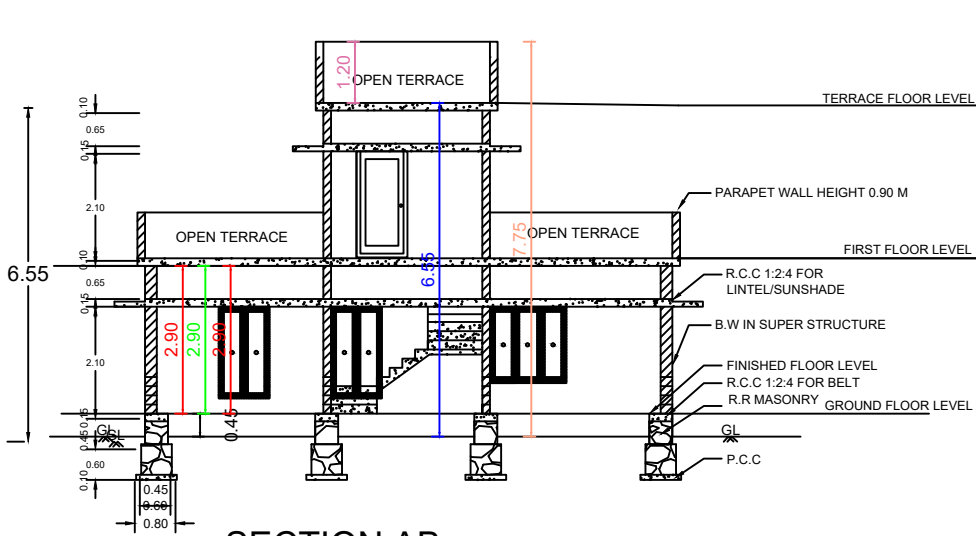


SECTION AB

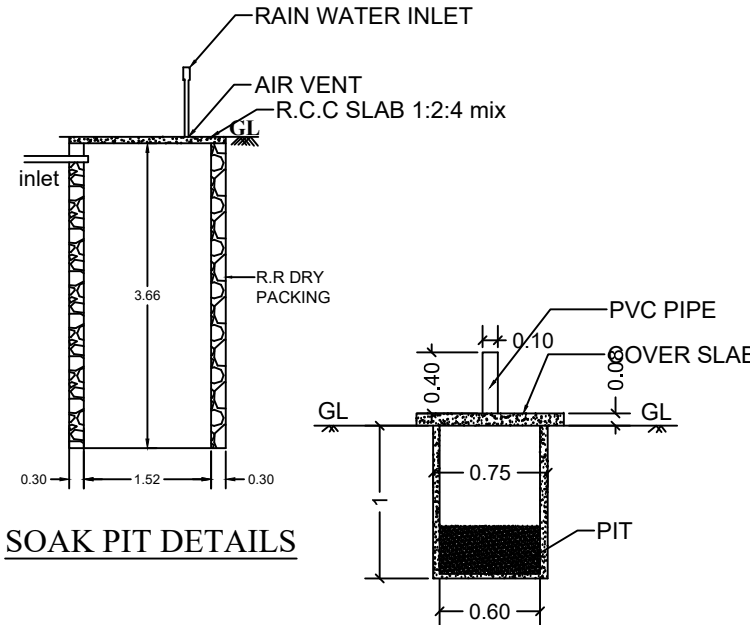


SOAK PIT DETAILS


SCHEDULE OF JOINERY				
NO			WIDTH	HEIGHT
1	D	DOOR	1.00	2.10
2	D1	DOOR	0.90	2.10
3	D2	DOOR	0.80	2.10
4	W1	WINDOW	0.50	1.50
5	W2	WINDOW	1.00	1.50
6	W3	WINDOW	1.50	1.50
7	KW3	WINDOW	1.50	1.00
8	KW2	WINDOW	1.00	1.00
9	V	VENTILATOR	0.80	0.60

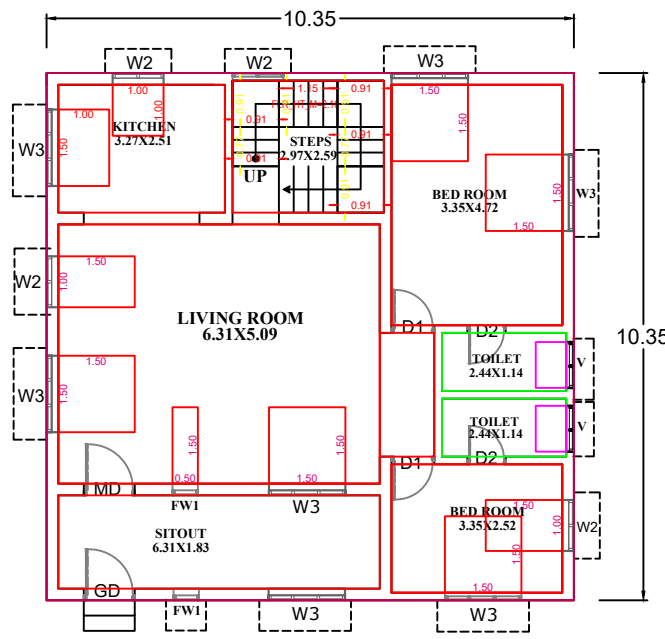

GROUND FLOOR PLAN

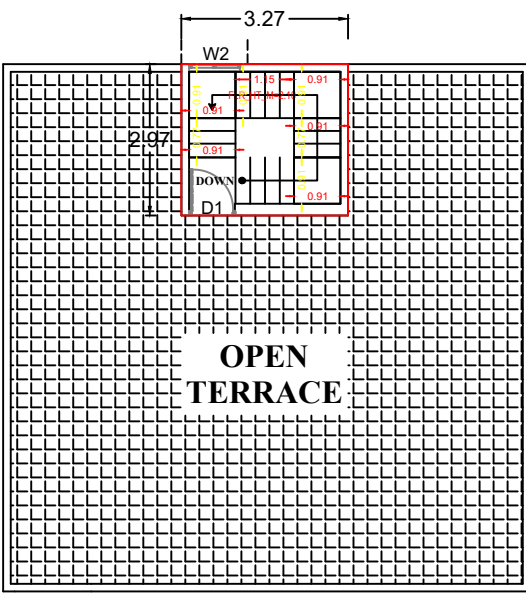


FIRST FLOOR PLAN

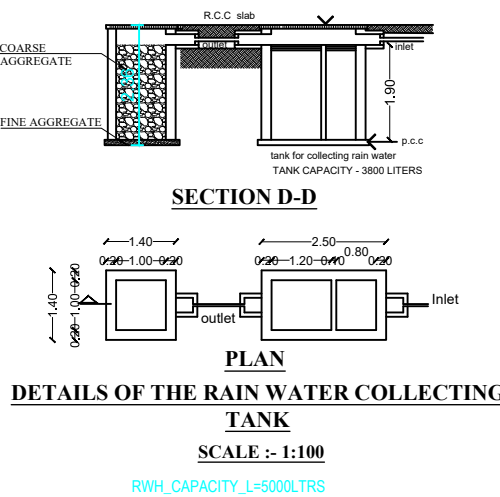


DETAILS OF THE RAIN WATER COLLECTING TANK


SOLID WASTE COMPOST PIT

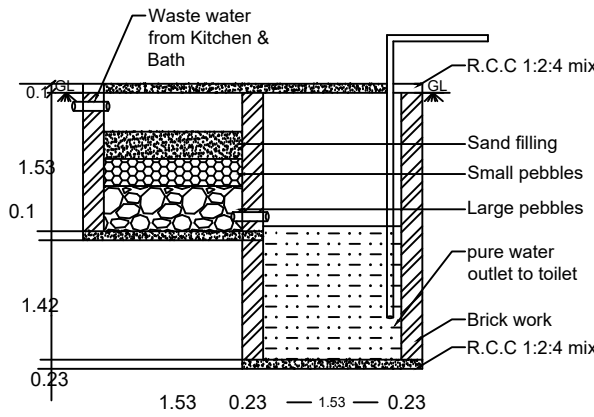



WASTE WATER RECYCLING SYSTEM

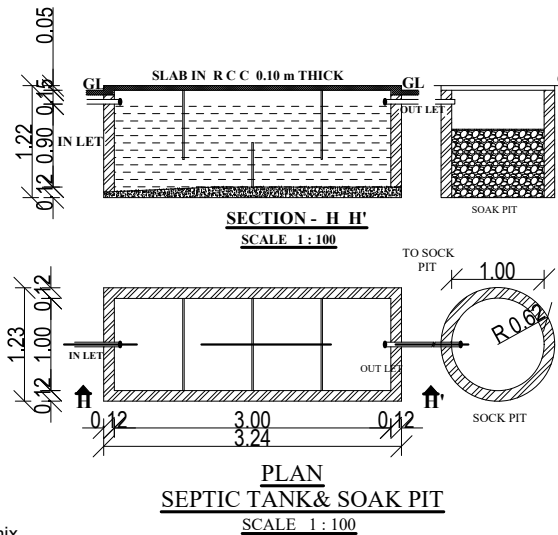

PLAN SEPTIC TANK & SOAK PIT

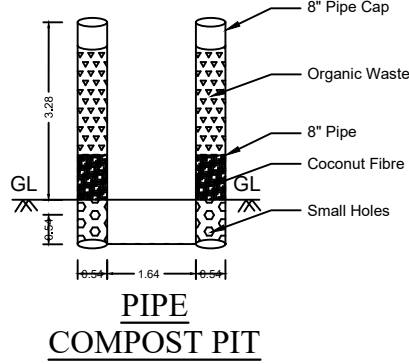

PIPE COMPOST PIT

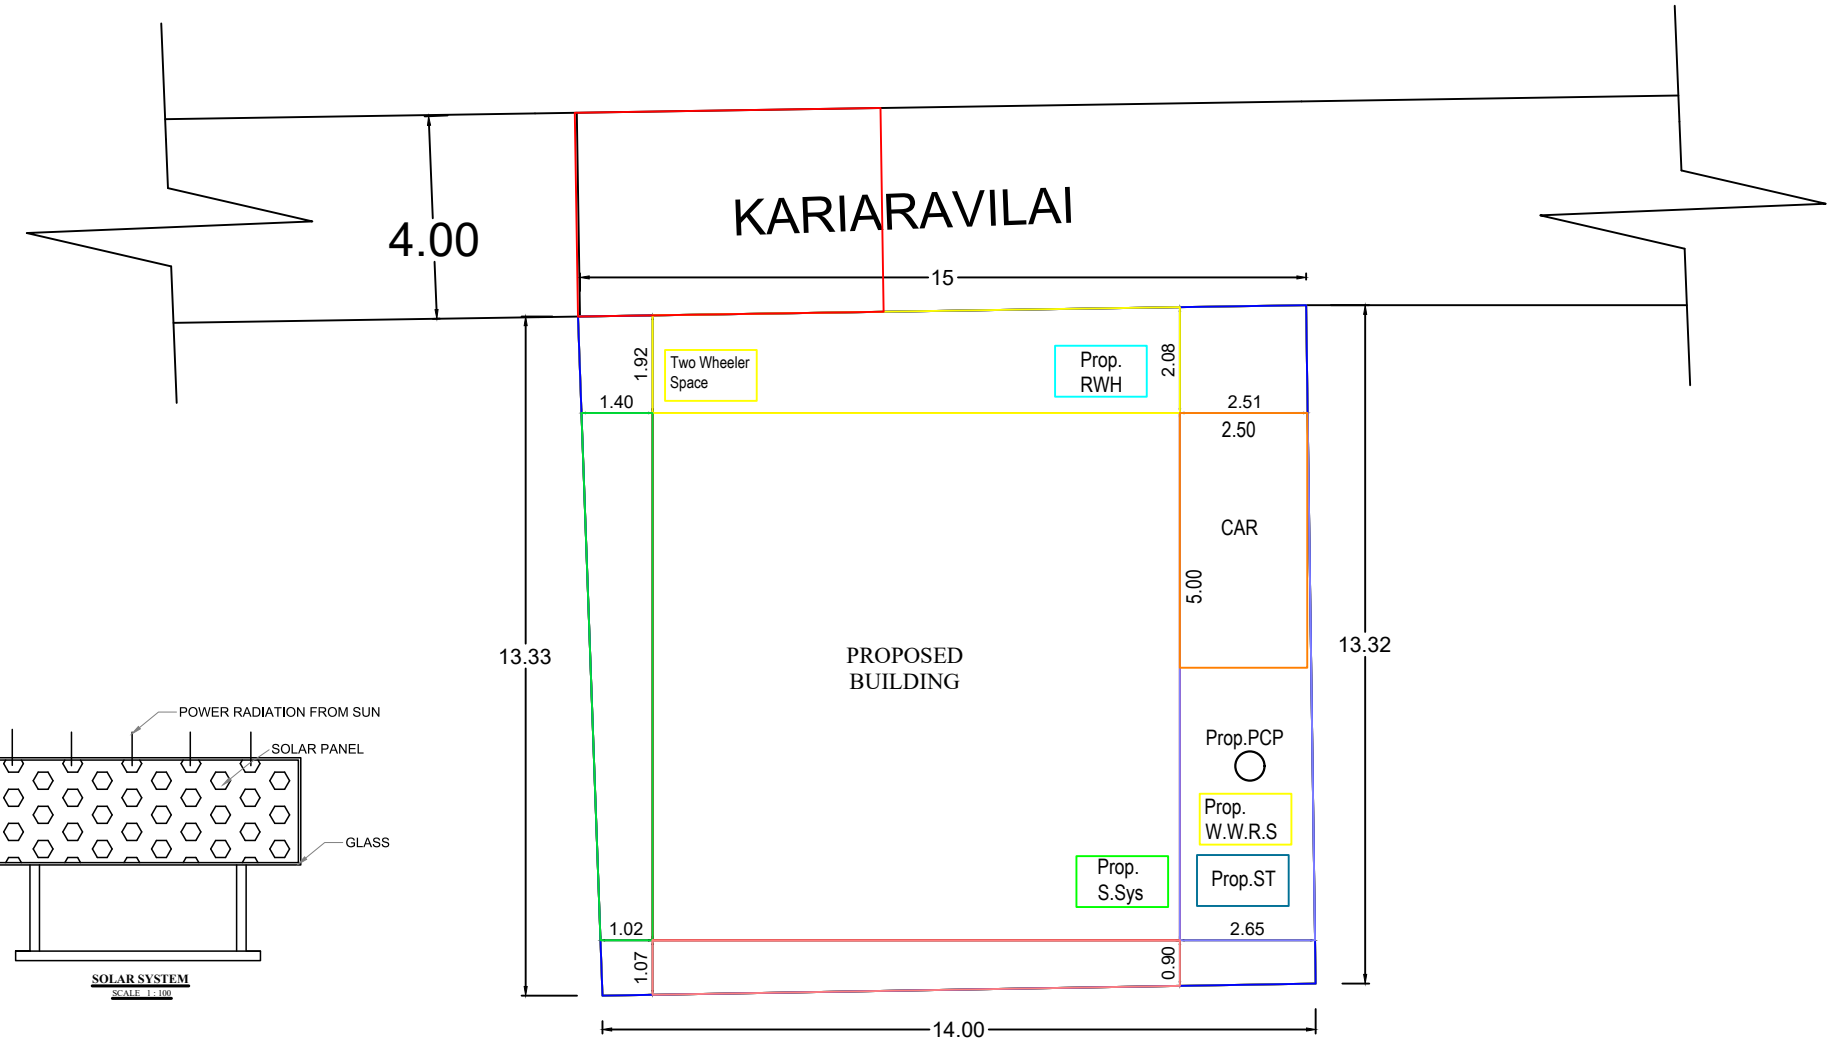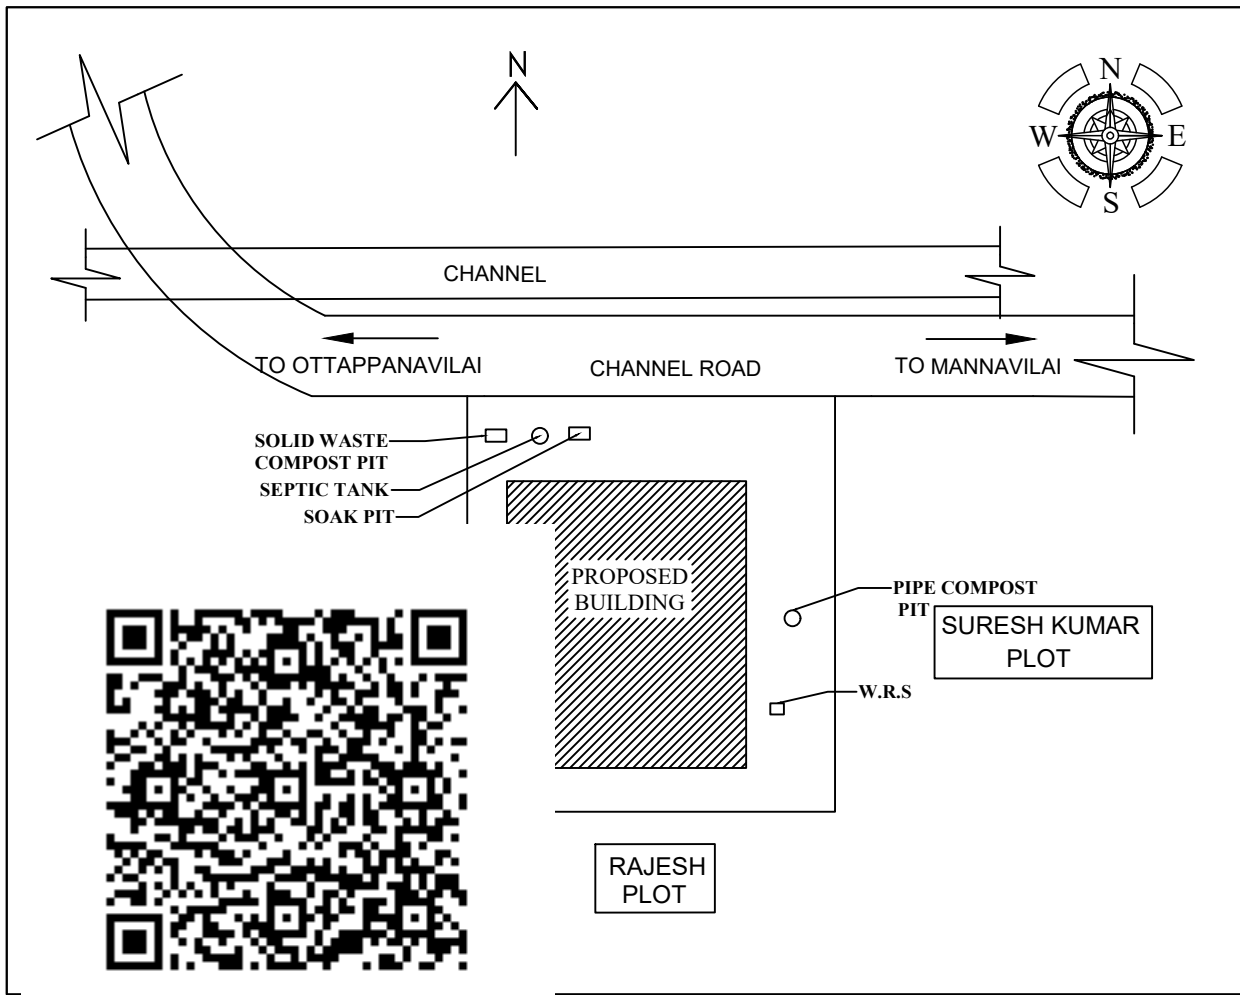

SITE PLAN

BUILDING APPLICATION

1	APPLICANT				
NAME AND ADDRESS					
Mrs.JAYAKUMARI , W/o.Mr.SELVA RAJ NADAR , KARIARAVILAI, MEENACHEL, KALIYAKKAVILAI P.O, KANYAKUMARI-629 153. <i>Jayakumar</i>					
SIGNATURE					
2	LAND	EXTENT	SY.NO	VILLAGE	TALUK
		4.5 cents	217/9A	KALIYAKKAVILAI	VILAVANCODE
3	BUILDING	FLOOR	GROUND FLOOR	FIRST FLOOR	TOTAL
		PLINTH AREA	107.12 Sq.m 1153 Sq.Ft	9.72 Sq.m (104 Sq.ft)	116.84 Sq.m (1257 Sq.ft)
		FLOOR AREA	85.70 Sq.m (922 Sq.ft)	7.78 Sq.m (84 Sq.ft)	93.48 Sq.m (1006 Sq.ft)
PRO : BUILDING ☒ EXI : BOUNDARY ☐ EXI : ROAD ☐					

4	ARCHITECT/ENGINEER
CERTIFICATE	
1. Certified that the site plan is prepared after verification of Ownership document , site and the measurements shown are found to be correct.	
<i>K. M. Manoharan</i> Eng. K. MANOHARAN, B.A.,D.C.E. LICENSED BUILDING SURVEYOR, GRADE - 3 Reg.No : 149/LS/2020/00008 STALIN BUILDING CONSTRUCTION VAIKEL NADAR COMPOUND MAIN ROAD VETTUVERNI, MARTHANDAM P.O. NEAR DHAS STUDIO Cell : 984555315	
SIGNATURE WITH SEAL	

PLAN INFO	
PLOT_AREA_M2=182.12	
AS_AT_SITE=188.53	
FMB_OR_PLR=182.12	
AS_PER_DOCUMENT=182.12	
ROAD_WIDTH=4.00	
AVG_PLOT_WIDTH=15.00	
AVG_PLOT_DEPTH=13.33	
ROAD_LENGTH=100.00	
AREA_TYPE=OTHERS	
SURVEY_NO=217/9A	
PATTI_NO=4478	
TALUK=VILAVANCODE	
JURISDICTION_TYPE=PANCHAYAT	
SINGLE_FAMILY_BLDG=YES	
OSR_APPLICABLE=NO	
OSR_SURR_BUYBACK_RETAIN=RETAIN	
PREMIUM_FSI_REQUIRED=NO	
OSR_SURRENDER_OR_BUYBACK=YES	
IS_APPROVED_LAYOUT=YES	
ORGANIZATION_TYPE=PRIVATE	
CZ=NO	
LAND_USE_ZONE=RESIDENTIAL	
PLOT_NO=0	
DISTRICT=KANYAKUMARI	
IS_SWIMMING_POOL_EXISTS=NO	
RW_H_DECLARED=YES	
IF_HERITAGE_TOWN_LESS_THAN_1KM_RADIUS=NO	

FOR OFFICE USE ONLY		
'LVIC' Architects and Builders		
JOB NO - RE/215/22/07/25	SCALE	MELPURAM, PACODE POST, KANYAKUMARI DISTRICT, 629168. MOB-+91 9445539680
SHEET OF - 1/1	1:100 1:200 NOT TO SCALE	
REVISION		

Eight ways to know a piece of land before you pay for it.

This report covers one part of the picture. These cover the rest, drawn from the same government records, for any property in Tamil Nadu.

LandLens One

Ask anything about a property and get an answer grounded in live government records, with the sources shown.

[/landlens/one](#)



Verify My Land

Every record check run on one property and returned as a single report.

[/landlens/verify-my-land](#)



Legal Opinion

An advocate's written opinion on the title, built on the records we pull for it.

[/landlens](#)



One Map

Every layer on one map: the parcel, its boundary, zoning, water bodies and what sits around it.

[/landlens/one/map](#)



PriceMap

What land actually changed hands for around this plot, taken from the registered deeds.

[/landlens/pricemap](#)



Build Scope

What you are allowed to build here: floor space, height, coverage and setbacks.

[/landlens/build-scope](#)



Property Tracker

Watch a property and hear about it when something new is registered against it.

[/landlens/property-tracker](#)



Deal Room

Run the transaction in one place: documents, stamping, signatures and the parties.

[/landlens/deal-room](#)



Twenty-four checks you can run yourself, at no cost.

Records and verification

The registers themselves, read for you.

Encumbrance Certificate

Patta and Chitta

Field Measurement Sketch

EC Analyzer

Bank charge check

Court case search

Seller background check

Approval check by survey

Zoning and land use

What the plan says can happen on this land.

Land use zone finder

CMDA land use check

Coastal regulation zone

Master plan check

Water bodies finder

Airport height clearance

Value and duty

What it is worth and what it costs to register.

Guideline value by street

Guideline value by survey

Stamp duty and registration fees

Capital gains

Floor space index

Area unit converter

Registers and directories

Who holds it, and which office keeps the record.

Find your registering office

Temple property check

Waqf property check

RERA register



Every free tool
/tools



Services we run
for you
/services



The LandLens
suite
/landlens/one



Every claim in this document traces back to a government record.

Legal opinions, due diligence and title verification

Building plan, layout and sub-division approvals

Completion and occupancy certificates, regularisation

Escrow, negotiation and NRI property management

Land survey, soil testing, architecture and construction

Verified RealEstate
3/350/2 Mettukuppam,
OMR Thoraipakkam,
Chennai 600 097, India
hello@verified.realestate
+91 9996 12 9996

Prepared from the registers named on the page each finding sits on. Where a register could not be read, this document says so in its place rather than leaving the gap to be read as a clean result.

