

PP

APPROVAL RECORD

Planning Permission

Kanniyakumari district, Tamil Nadu

APPROVAL TYPE

Building Plan

ISSUING AUTHORITY





Rural Panchayat

The approval as the planning authority issued it, reproduced in full behind this page.





An approval speaks to what was sanctioned, not to what was built. Completion is a separate record.

PLAN SHOWING THE PROPOSED CONSTRUCTION OF A GODOWN BUILDING IN R.S.No:250/1E1A,250/1E2,250/1E1B OF THIRUPPATHISARAM VILLAGE AT MAHALEKSHMI NAGAR PHASE-II, BEEMANAGARI OF BEEMANAGARI VILLAGE PANCHAYAT, THOVALAI TALUK, K.K. DISTRICT.

NAME OF OWNER :Mr.I.MARIA MICHAEL CHRISTOPHER, S/O.MR.IRUTHAYADASAN, Mrs.NISHAL LEENUS FERNANDO ,W/O.MR.MARIA MICHAEL CHRISTOPHER, D.NO:4/75Q, BEEMA NAGARI,THIRUPPATHISARAM,THAZHAKUDY-629901.

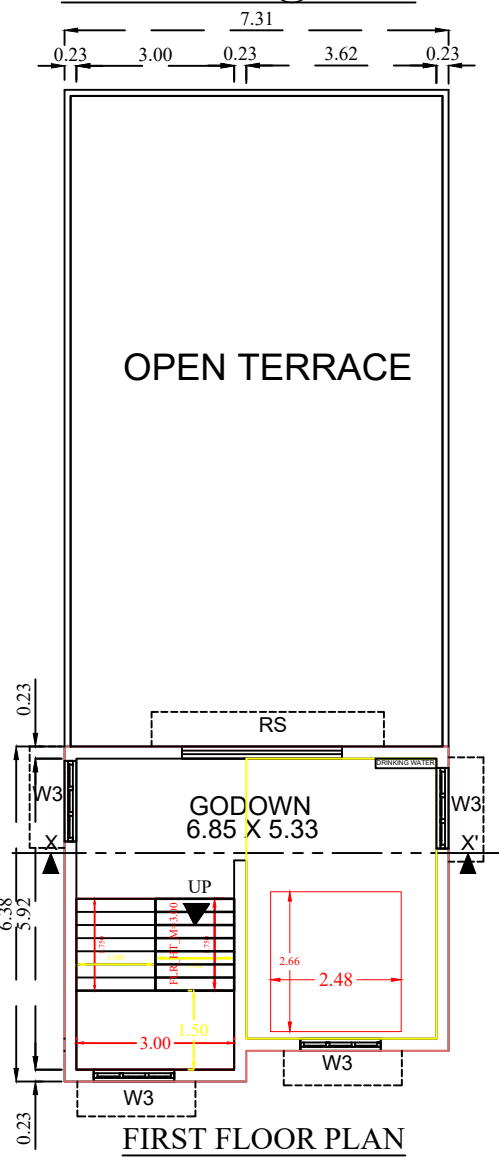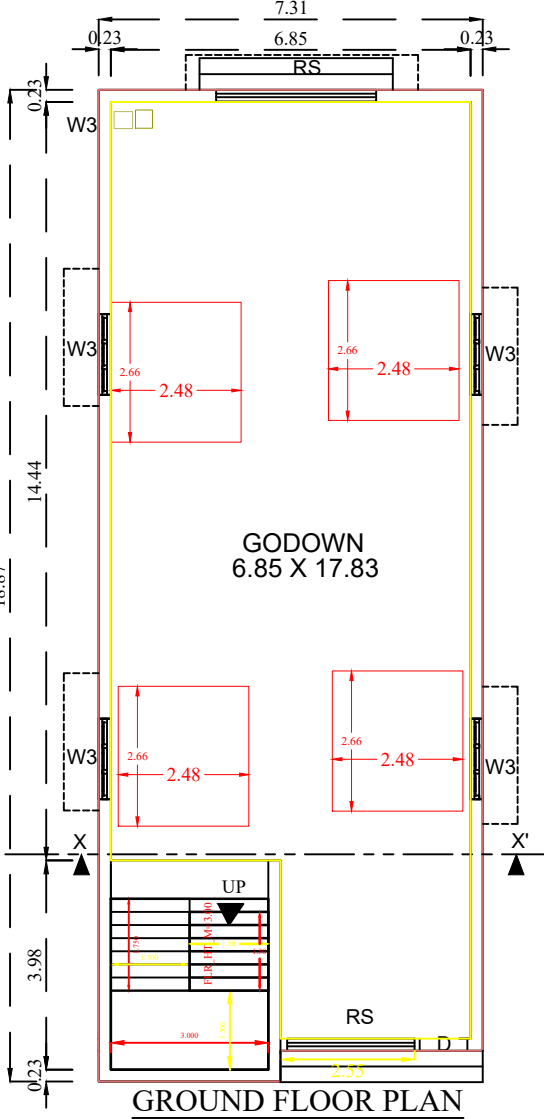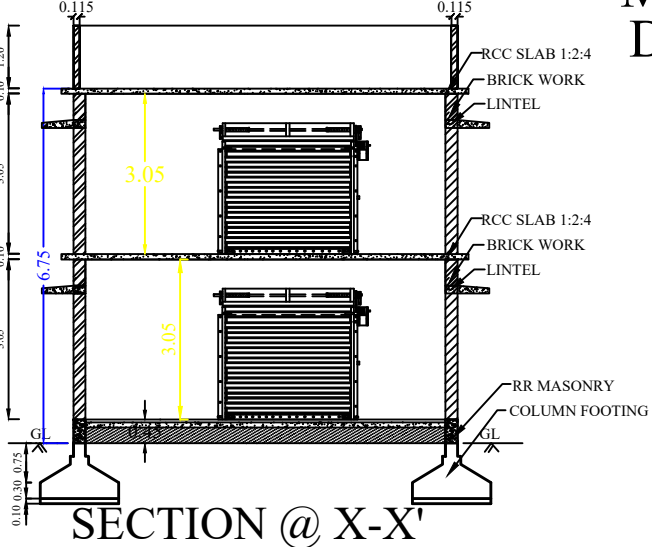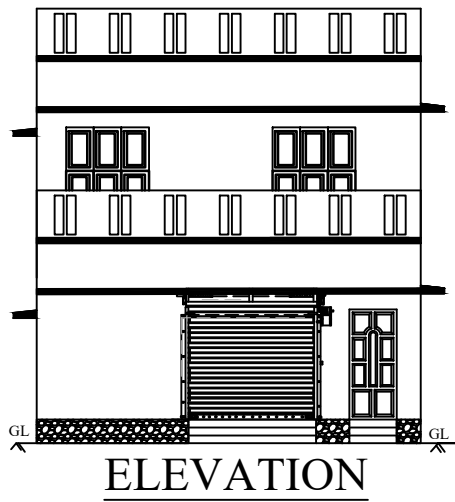

PLAN INFO
PLOT No= -
PATTI No=6634
TALUK=THOVALAI
DISTRICT=KANNIYAKUMARI
SURVEY No=250/1E1A,250/1E2,250/1E1B
PLOT AREA M2=398.43
AS PER DOCUMENT=398.43
AS AT SITE=399.96
FMB OR PLR=398.43
JURISDICTION TYPE=PANCHAYAT
SINGLE FAMILY BLDG=YES
LAND USE_ZONE=COMMERCIAL
CRZ=NO
SECURITY_ZONE=NO
WHETHER GOVT OR AIDED SCHOOL=NO
ROAD_WIDTH=8.30
ROAD_LENGTH=7.50
AVG PLOT DEPTH=37.63
AVG PLOT WIDTH=10.6
RWH DECLARED=YES
BUILDING NEAR TO RIVER=NO
OSR APPLICABLE=NO
OSR SURRENDER OR BUYBACK=BUYBACK
PREMIUM FSI REQUIRED=NO
IS APPROVED LAYOUT=YES
AREA TYPE=OTHERS
BUILDING NEAR MONUMENT=NO
BUILDING NEAR GOVT BLDG=NO
PROVISION FOR GREEN BUILDINGS AND SUSTAINABILITY=NO
FIRE PROTECTION AND FIRE SAFETY REQUIREMENTS=NO
NOC FOR CONSTRUCTION NEAR MONUMENT=NO
BARRIER FREE ACCESS FOR PHYSICALLY CHALLENGED PEOPLE=YES
FIRE PROTECTION AND FIRE SAFETY REQUIREMENTS=YES
NOC FIRE DEPT=NO
IS SWIMMING POOL EXISTS=NO
IF HERITAGE TOWN LESSTHAN 1KM RADIUS=NO
BLK 1 LVL 0 REAR BACK=NO
BLOCK 1 B-SHOP_MEMBER_COUNT=2

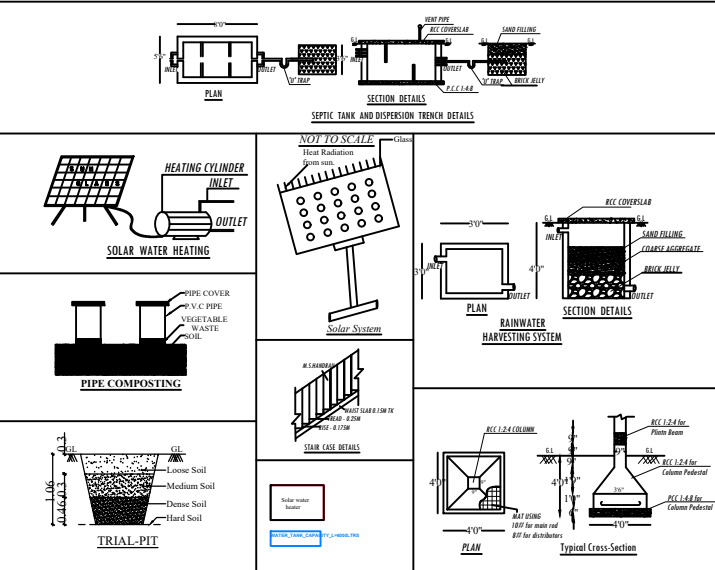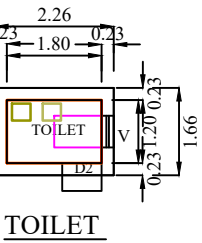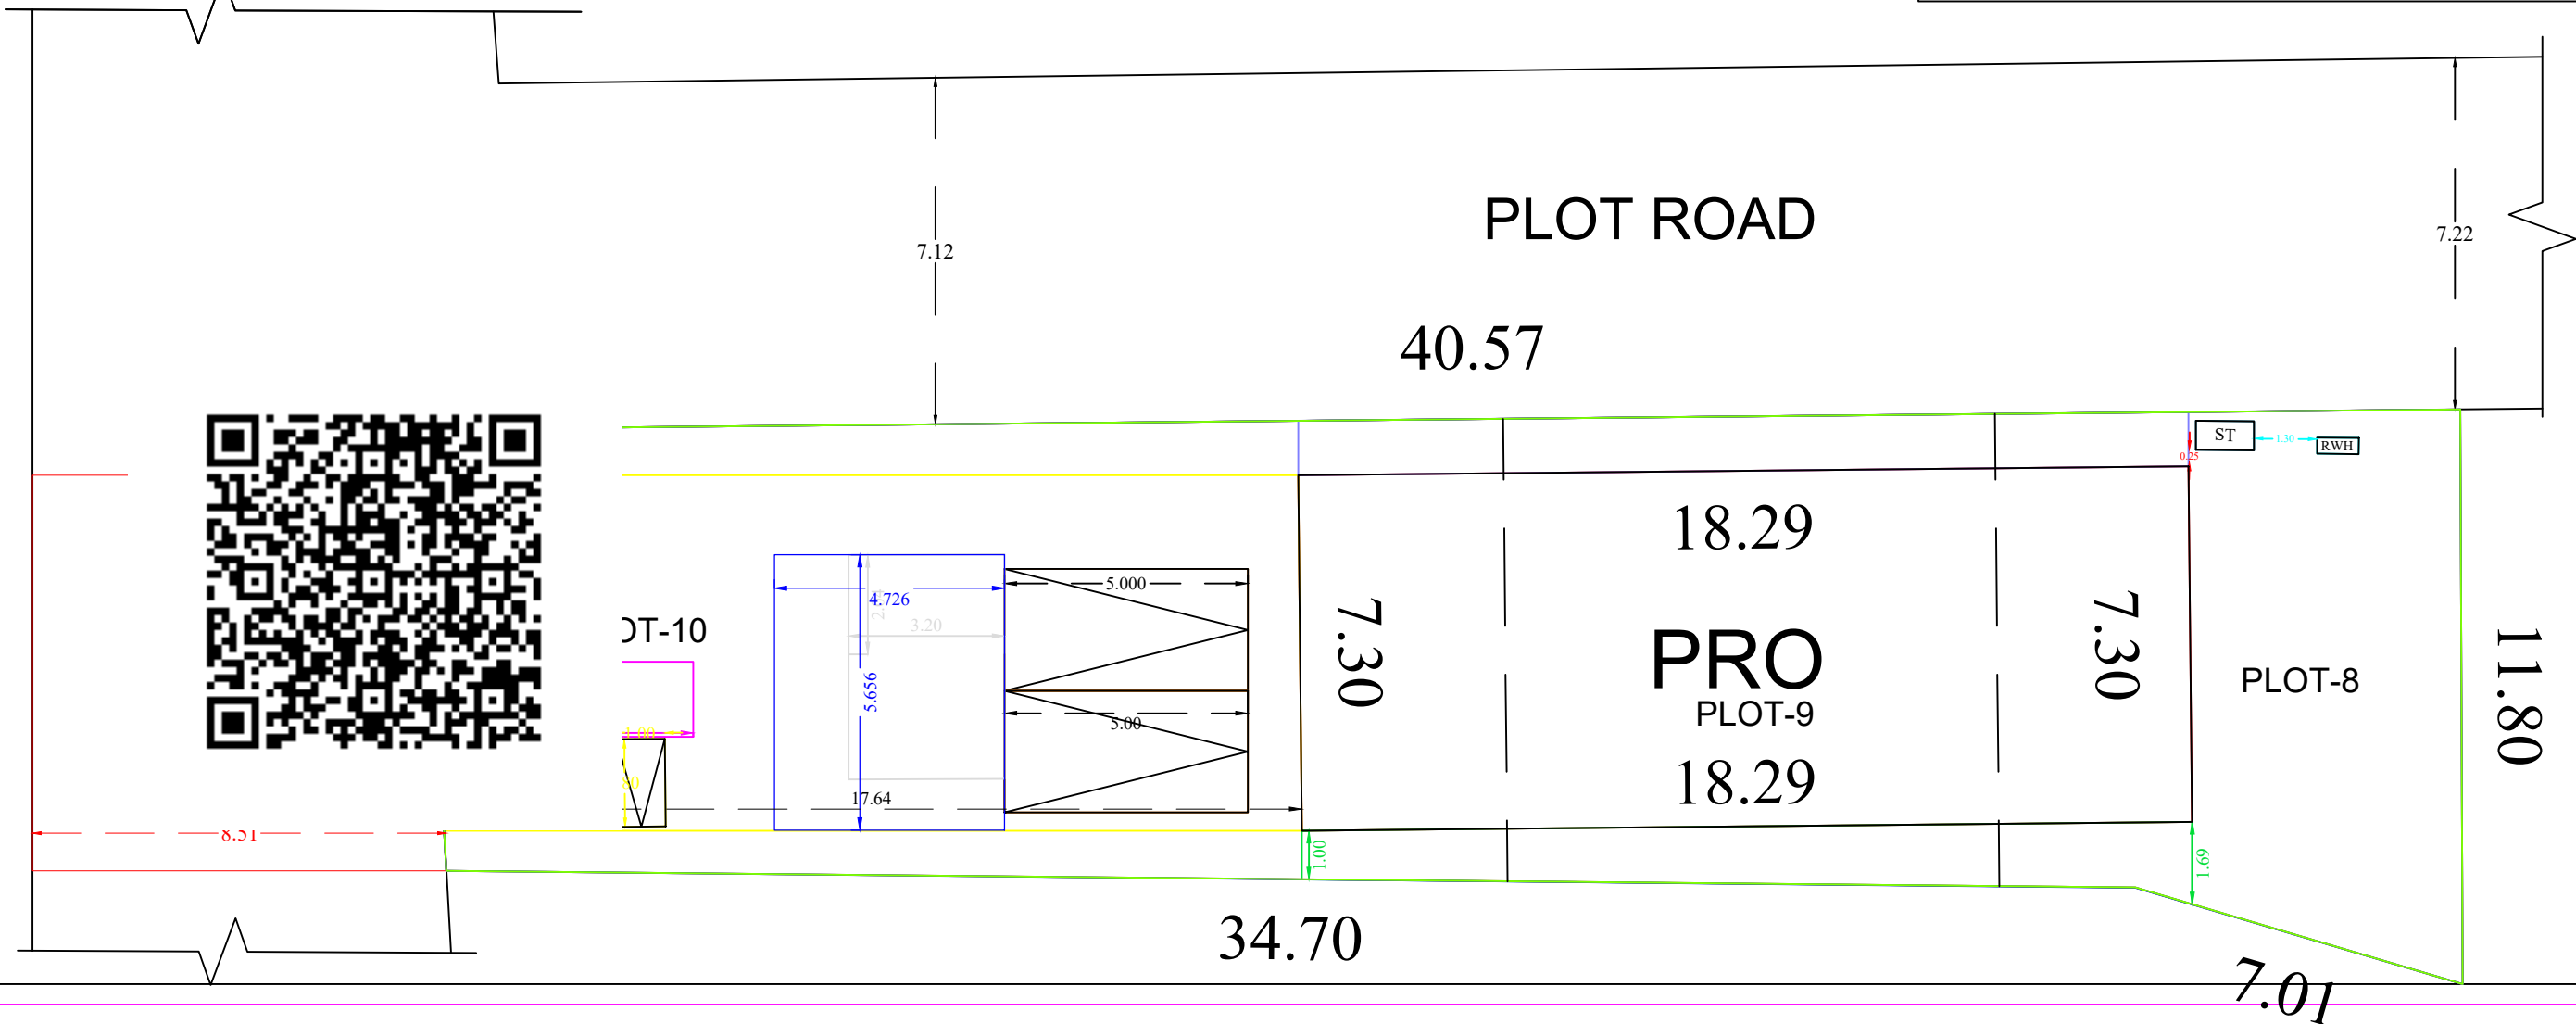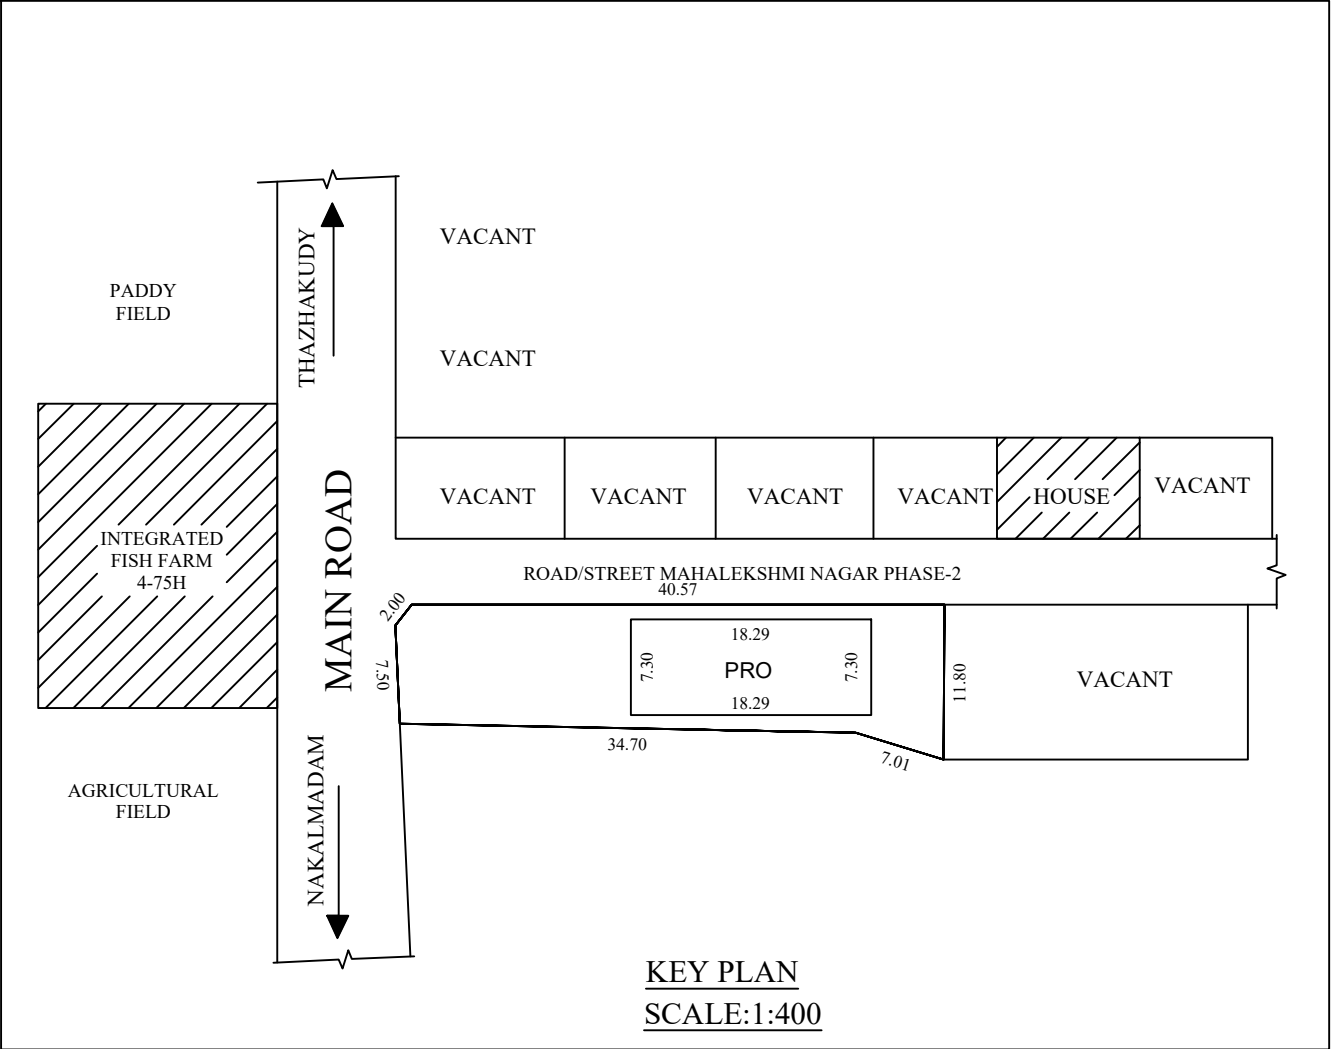

QR CODE		
CERTIFIED THAT PROVISIONS SHALL BE MADE TO "RAIN WATER HARVESTING" ARRANGEMENTS SYSTEM IN THE PROPOSED CONSTRUCTION		
AREA IN SQM	SQM	SQ.FT
SITE	398.43	4288.70
PROPOSED GROUND FLOOR	135.71	1460.78
FIRST FLOOR	44.46	478.56
TOTAL	180.17	1939.34
VACANT	262.72	2827.91
PLOT COVERAGE AREA $\frac{135.71}{398.43} \times 100 = 34.06\%$		
1 CAR SPACE AND 1 TWO WHEELER SPACE FOR EVERY 100 SQ.M OR PART THEROF EXCLUDING THE FIRST 100 SQ.M.		
PARKING CALCULATION	FSI CALCULATION	
GROUND FLOOR = 135.71	$\frac{180.17}{398.43}$	=0.45<2.0
FIRST FLOOR = 44.46		
TOTAL = 180.17		
180.17-100=80.17/100 = 0.80 CAR SPACE		
PARKING PROVIDED = 2 CAR SPACE 3 TWO WHEELER SPACE		
SCALE		
SITE	1 : 100	
PLAN	1 : 100	
ALL DIMENSIONS ARE IN METER		
SCHEDULE OF JOINERY		
TYPE	DESCRIPTION	SIZE
D	DOOR	1.00 X 2.10
D1	DOOR	0.75 X 2.10
O	OPEN	0.75 X 2.10
W3	WINDOW	1.50X 1.40
KW3	WINDOW	1.50X 1.00
W2	WINDOW	1.00 X 1.40
V	VENTILATOR	0.90X 0.60
 SIGNATURE OF OWNER		
 Er.GNANARAJ, D.Arch.,M.E., (Govt. Registered Engineer - Grade-I) Registration No : 150/L/S/2019/00194 JOANA BUILDERS 1st Floor, Supreme Mall, Balaram Nagar, Puthur, Nagercoil-1 SIGNATURE OF REGISTERED ENGINEER		
PREPARED BY : Er.K.MATHIASAN REDISTERED ENGINEER GRADE -II Reg.no:-150/L/S/2019/00173 NAGERCOIL CITY MUNICIPAL CORPORATION REAL VIEW CONSTRUCTION 36/C-D,DISTILLERY ROAD,NAGERCOIL-1,K.K.DIST Ph.NO:-+91 9486072995,8667486600		

Eight ways to know a piece of land before you pay for it.

This report covers one part of the picture. These cover the rest, drawn from the same government records, for any property in Tamil Nadu.

LandLens One

Ask anything about a property and get an answer grounded in live government records, with the sources shown.

[/landlens/one](#)



Verify My Land

Every record check run on one property and returned as a single report.

[/landlens/verify-my-land](#)



Legal Opinion

An advocate's written opinion on the title, built on the records we pull for it.

[/landlens](#)



One Map

Every layer on one map: the parcel, its boundary, zoning, water bodies and what sits around it.

[/landlens/one/map](#)



PriceMap

What land actually changed hands for around this plot, taken from the registered deeds.

[/landlens/pricemap](#)



Build Scope

What you are allowed to build here: floor space, height, coverage and setbacks.

[/landlens/build-scope](#)



Property Tracker

Watch a property and hear about it when something new is registered against it.

[/landlens/property-tracker](#)



Deal Room

Run the transaction in one place: documents, stamping, signatures and the parties.

[/landlens/deal-room](#)



Twenty-four checks you can run yourself, at no cost.

Records and verification

The registers themselves, read for you.

Encumbrance Certificate

Patta and Chitta

Field Measurement Sketch

EC Analyzer

Bank charge check

Court case search

Seller background check

Approval check by survey

Zoning and land use

What the plan says can happen on this land.

Land use zone finder

CMDA land use check

Coastal regulation zone

Master plan check

Water bodies finder

Airport height clearance

Value and duty

What it is worth and what it costs to register.

Guideline value by street

Guideline value by survey

Stamp duty and registration fees

Capital gains

Floor space index

Area unit converter

Registers and directories

Who holds it, and which office keeps the record.

Find your registering office

Temple property check

Waqf property check

RERA register



Every free tool
/tools



Services we run
for you
/services



The LandLens
suite
/landlens/one



Every claim in this document traces back to a government record.

Legal opinions, due diligence and title verification

Building plan, layout and sub-division approvals

Completion and occupancy certificates, regularisation

Escrow, negotiation and NRI property management

Land survey, soil testing, architecture and construction

Verified RealEstate
3/350/2 Mettukuppam,
OMR Thoraipakkam,
Chennai 600 097, India
hello@verified.realestate
+91 9996 12 9996

Prepared from the registers named on the page each finding sits on. Where a register could not be read, this document says so in its place rather than leaving the gap to be read as a clean result.

