

PP

APPROVAL RECORD

Planning Permission


Kanniyakumari

Kanniyakumari district, Tamil Nadu


APPROVAL TYPE
Building PlanISSUING AUTHORITY
Town PanchayatPURPOSE
Residential

The approval as the planning authority issued it, reproduced in full behind this page.


An approval speaks to what was sanctioned, not to what was built. Completion is a separate record.

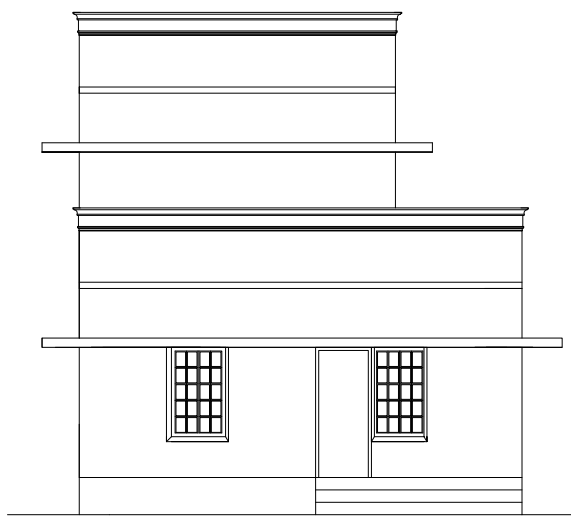


ELEVATION

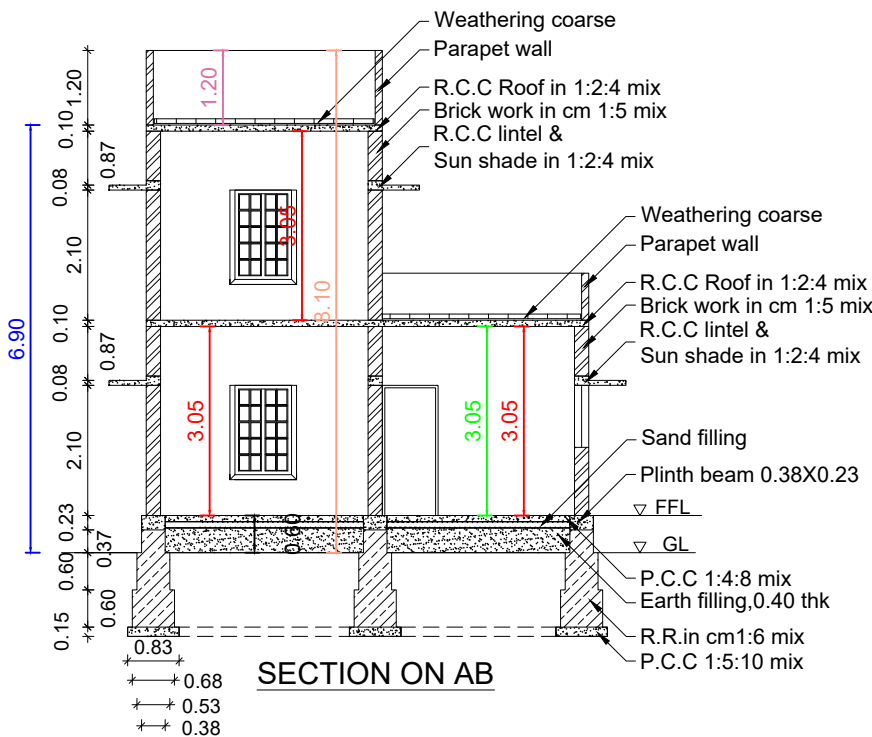


SECTION ON AB

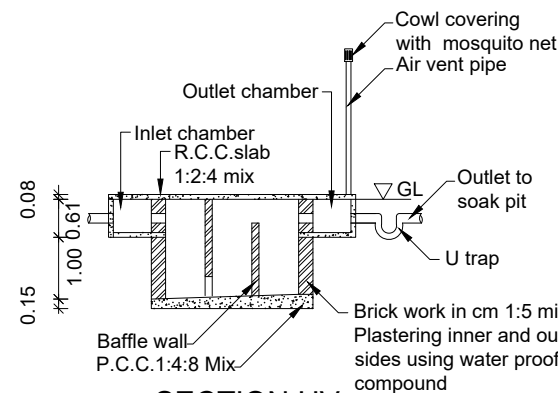

SECTION UV

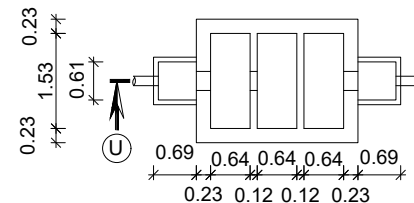


SEPTIC TANK PLAN

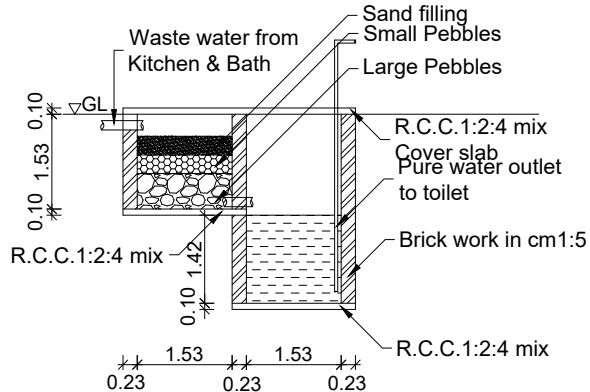


WASTE WATER RECYCLING SYSTEM


PLAN INFO
PLOT AREA M2=202.35
AS AT SITE=202.27
FMB OR PLR=202.35
AS PER DOCUMENT=202.35
ROAD WIDTH=3.00
AVG PLOT WIDTH=8.30
AVG PLOT DEPTH=25.50
ROAD LENGTH=100.00
AREA TYPE=EWS
SURVEY NO=787/21A1A2
PATTU NO=11040
TALUK=VILAVANCODE
JURISDICTION TYPE=PANCHAYAT
SINGLE FAMILY BLDG=YES
OSR APPLICABLE=NO
OSR SURR BUYBACK RETAIN=RETAIN
PREMIUM FSI REQUIRED=NO
OSR SURRENDER OR BUYBACK=YES
IS APPROVED LAYOUT=YES
ORGANIZATION TYPE=PRIVATE
CRZ=NO
LAND USE_ZONE = RESIDENTIAL
PLOT_NO=0
DISTRICT=KANYAKUMARI
IS SWIMMING POOL EXISTS=NO
RWH DECLARED=YES
IF HERITAGE TOWN LESS THAN 1KM_RADIUS=NO

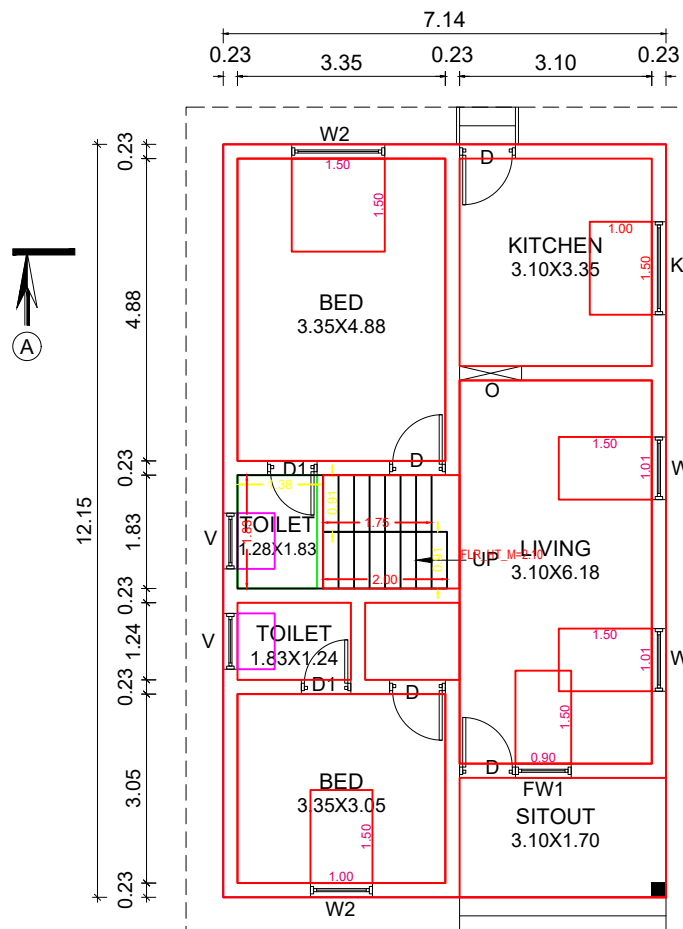


GROUND FLOOR PLAN

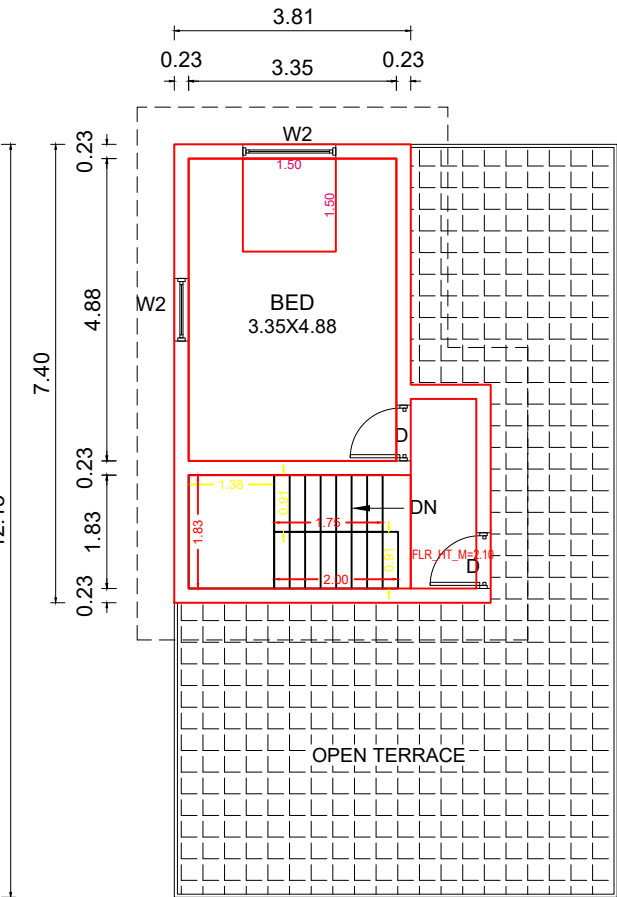

FIRST FLOOR PLAN

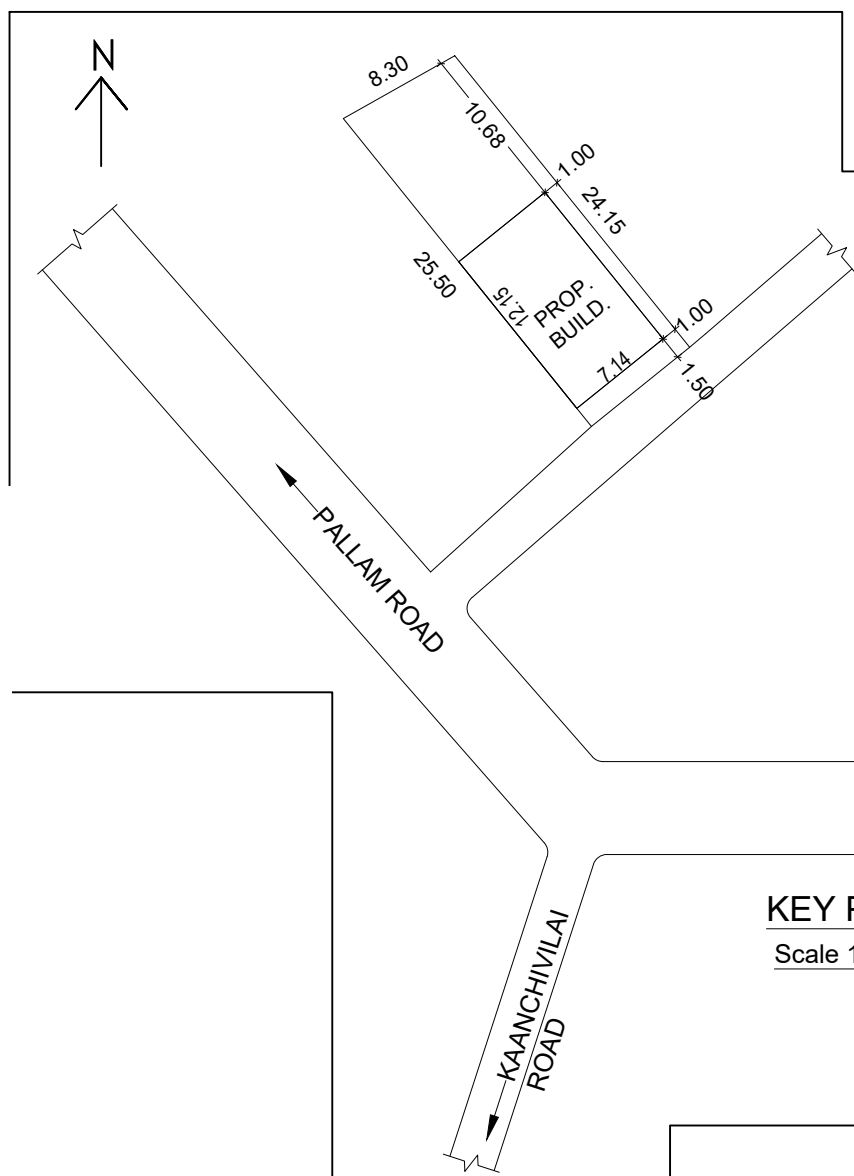

KEY PLAN
Scale 1:400

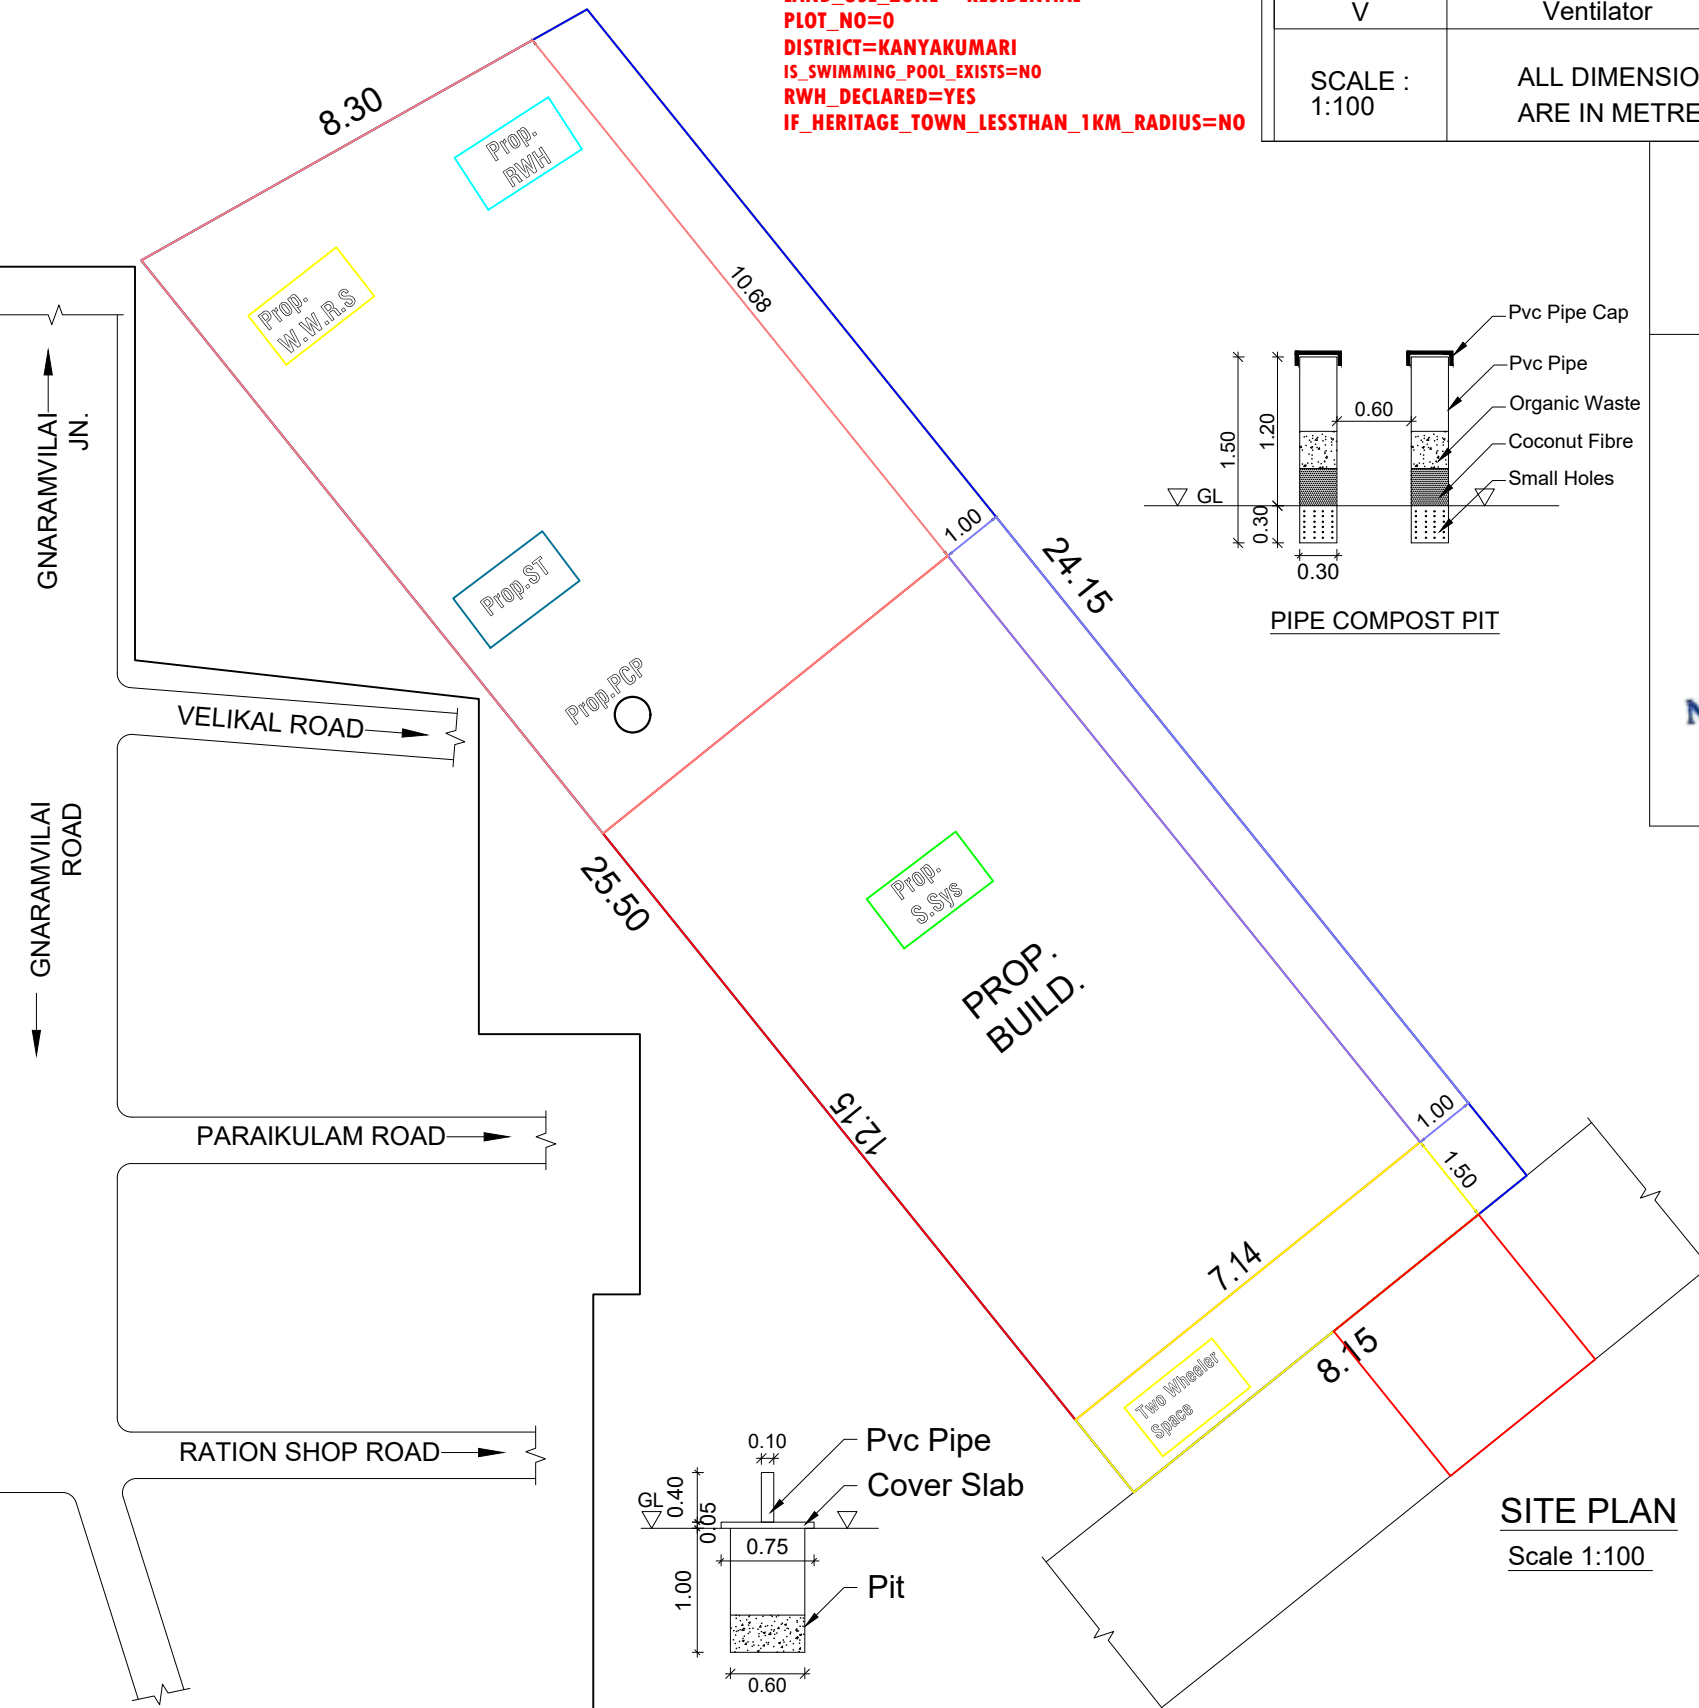

SITE PLAN
Scale 1:100

**PLAN SHOWING THE PROPOSED
CONSTRUCTION OF A TERRACE ROOF
RESIDENTIAL BUILDING IN RE.SY.NO:
787 / 21A1A2 OF PACODE "B" VILLAGE,
PACODE TOWN PANCHAYAT,
VILAVANCODE TALUK, K.K.DIST.**

NAME OF OWNER :
Mrs.SANTHI,
W/O.Mr.MURUGAN,
38-51, KANNANKARAVILAI,
THICKURICHY.

AREA DETAILS - BUILDING

PLINTH AREA		
Ground Floor	86.76 Sq.m	933.88 Sq.ft
First Floor	32.74 Sq.m	352.41 Sq.ft
Total	119.50 Sq.mt	1286.30 Sq.ft

FLOOR AREA

Ground Floor	73.07 Sq.m	786.53 Sq.ft
First Floor	26.14 Sq.m	281.37 Sq.ft
Total	99.21 Sq.mt	1067.90 Sq.ft


AREA DETAILS - PLOT

Site Area	5.000 Cents	2.02 Are
(202.350 Sq.m) (2178.00 Sq.ft)		
Vacant Area	115.59 Sq.m	1244.21 Sq.ft
F.S.I	119.50 / 202.35	0.59 < 2.00
PC	86.76 / 202.35	42.88 < 50

SCHEDULE OF JOINERIES

REF	DESCRIPTION	SIZE
D	Door	0.90X2.10
D1	Door	0.80X2.10
FW1	Window	0.90X1.50
W2	Window	0.90X1.50
KW3	Window	1.50X1.00
V	Ventilator	0.90X0.60

SCALE :	ALL DIMENSIONS ARE IN METRE	DWG NO : 0 1 7 0 0 1 1 1 2 2
---------	--------------------------------	------------------------------------

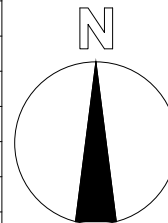


M. Santhi


OWNER

Er. A John Robin, B.E.,
Engineers Grade III RE
JOE CONSTRUCTIONS
Neduvilai, Pacode -629 168
Mob : 9443607353


ENGINEER

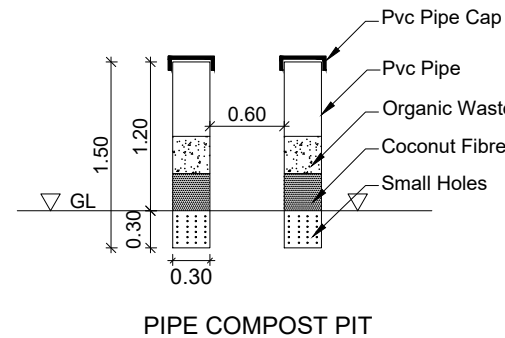

PIPE COMPOST PIT

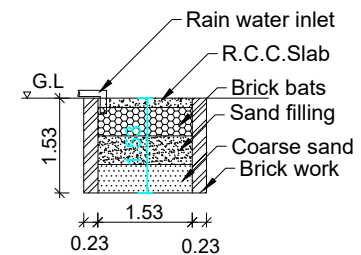

RAIN WATER
HARVESTING PIT

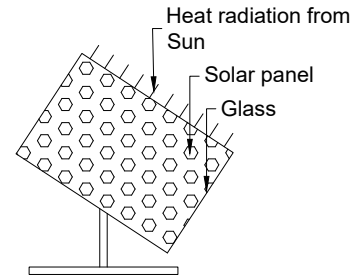

SOLAR SYSTEM



Eight ways to know a piece of land before you pay for it.

This report covers one part of the picture. These cover the rest, drawn from the same government records, for any property in Tamil Nadu.

LandLens One

Ask anything about a property and get an answer grounded in live government records, with the sources shown.

[/landlens/one](#)



Verify My Land

Every record check run on one property and returned as a single report.

[/landlens/verify-my-land](#)



Legal Opinion

An advocate's written opinion on the title, built on the records we pull for it.

[/landlens](#)



One Map

Every layer on one map: the parcel, its boundary, zoning, water bodies and what sits around it.

[/landlens/one/map](#)



PriceMap

What land actually changed hands for around this plot, taken from the registered deeds.

[/landlens/pricemap](#)



Build Scope

What you are allowed to build here: floor space, height, coverage and setbacks.

[/landlens/build-scope](#)



Property Tracker

Watch a property and hear about it when something new is registered against it.

[/landlens/property-tracker](#)



Deal Room

Run the transaction in one place: documents, stamping, signatures and the parties.

[/landlens/deal-room](#)



Twenty-four checks you can run yourself, at no cost.

Records and verification

The registers themselves, read for you.

Encumbrance Certificate

Patta and Chitta

Field Measurement Sketch

EC Analyzer

Bank charge check

Court case search

Seller background check

Approval check by survey

Value and duty

What it is worth and what it costs to register.

Guideline value by street

Guideline value by survey

Stamp duty and registration fees

Capital gains

Floor space index

Area unit converter

Zoning and land use

What the plan says can happen on this land.

Land use zone finder

CMDA land use check

Coastal regulation zone

Master plan check

Water bodies finder

Airport height clearance

Registers and directories

Who holds it, and which office keeps the record.

Find your registering office

Temple property check

Waqf property check

RERA register



Every free tool
/tools



Services we run
for you
/services



The LandLens
suite
/landlens/one



Every claim in this document traces back to a government record.

Legal opinions, due diligence and title verification

Building plan, layout and sub-division approvals

Completion and occupancy certificates, regularisation

Escrow, negotiation and NRI property management

Land survey, soil testing, architecture and construction

Verified RealEstate
3/350/2 Mettukuppam,
OMR Thoraipakkam,
Chennai 600 097, India
hello@verified.realestate
+91 9996 12 9996

Prepared from the registers named on the page each finding sits on. Where a register could not be read, this document says so in its place rather than leaving the gap to be read as a clean result.

