

PP

APPROVAL RECORD

Planning Permission

Kanniyakumari
Kanniyakumari district, Tamil Nadu

APPROVAL TYPE
Building Plan

ISSUING AUTHORITY
Town Panchayat



PURPOSE
Residential

The approval as the planning authority issued it, reproduced in full behind this page.









An approval speaks to what was sanctioned, not to what was built. Completion is a separate record.

PLAN SHOWING THE PROPOSED CONSTRUCTION OF A RESIDENTIAL BUILDING IN R.S NO:640/9A2,OF MANAVALAKURICHI VILLAGE AT ASARI STREET,MANAVALAKURICHI, OF MANAVALAKURICHI TOWN PANCHAYAT,KALKULAM TALUK,KK DISTRICT.

NAME OF OWNER: Mrs.S.MUTHARASI,
W/O:KARUPPASWAMY ,
D/NO:A-35,Second floor,Sipcot housing colony,
Dharga,Hosur indi.complex
Krishnagiri-635126.

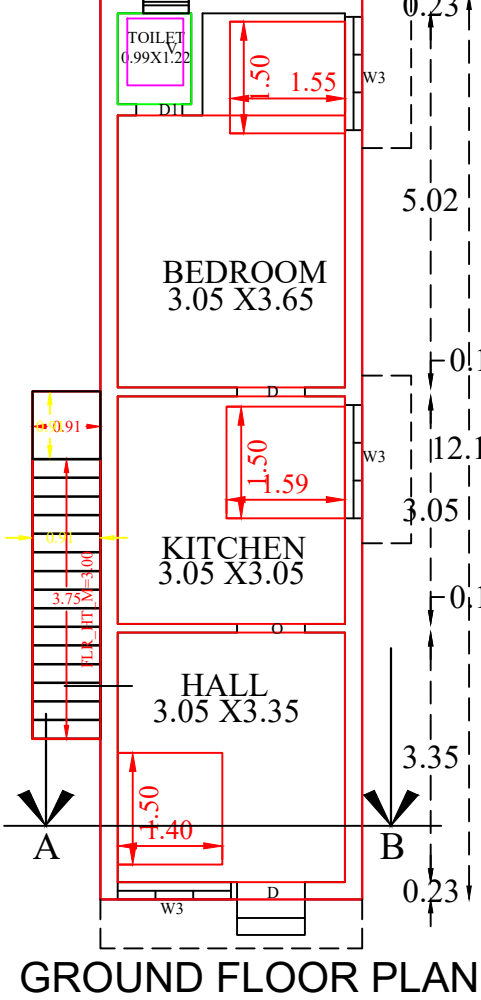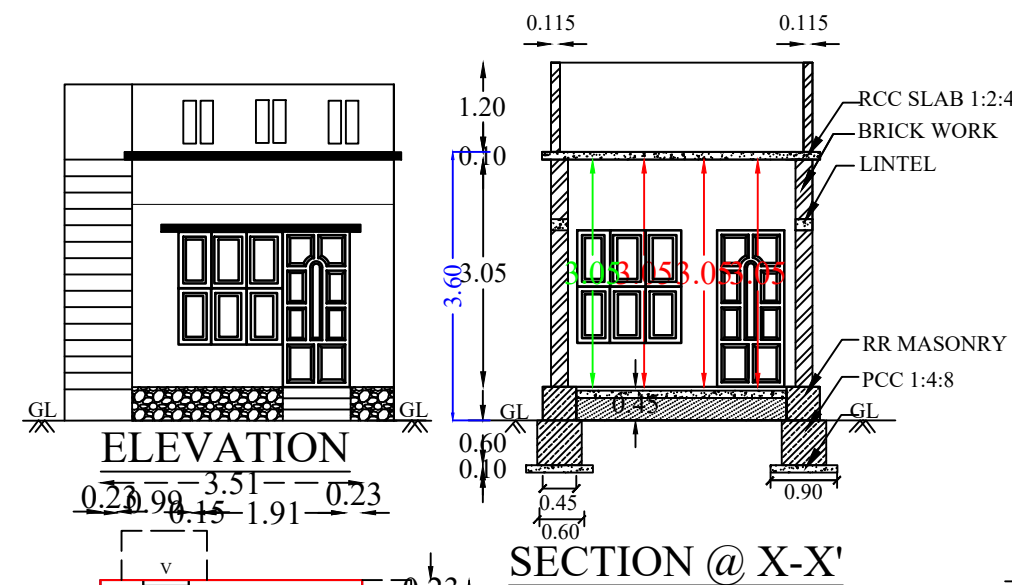

PLAN INFO
PLOT NO=NO
PATTI NO=12159
TALUK=KALKULAM
DISTRICT=KANNIYAKUMARI
SURVEY NO=640/9A2
PLOT AREA M2=187.17
AS AT SITE=189.68
AS PER DOCUMENT=187.17
FMB OR PLR=187.17
JURISDICTION TYPE=PANCHAYAT
LAND USE_ZONE = RESIDENTIAL
CRZ=NO
SECURITY_ZONE=NO
REAR SETBACK =NO
WHETHER GOVT OR AIDED SCHOOL=NO
ROAD WIDTH=3.05
ROAD LENGTH=14.90
AVG PLOT DEPTH=28.44
AVG PLOT WIDTH=6.70
RWH DECLARED=YES
BUILDING NEAR TO RIVER=NO
OSR APPLICABLE=NO
OSR SURRENDER OR BUYBACK=BUYBACK
PREMIUM FSI REQUIRED=NO
IS APPROVED LAYOUT=YES
AREA TYPE=ECONOMICALLY WEAKER SECTION
BUILDING NEAR MONUMENT=NO
BUILDING NEAR GOVT BLDG=NO
PROVISION FOR GREEN BUILDINGS AND SUSTAINABILITY=NO
FIRE PROTECTION AND FIRE SAFETY REQUIREMENTS=NO
NOC FOR CONSTRUCTION NEAR MONUMENT=NO
BARRIER FREE ACCESS FOR PHYSICALLY CHALLENGED PEOPLE=YES
FIRE PROTECTION AND FIRE SAFETY REQUIREMENTS=YES
NOC FIRE DEPT=NO
IS SWIMMING POOL EXISTS=NO
IF HERITAGE TOWN_LESS THAN 1KM_RADIUS =NO

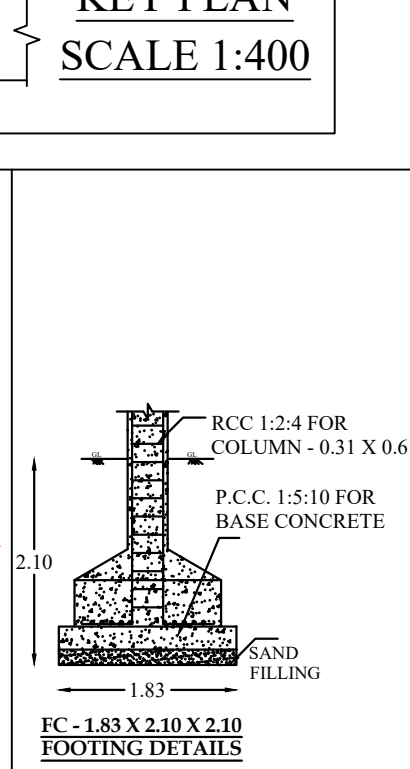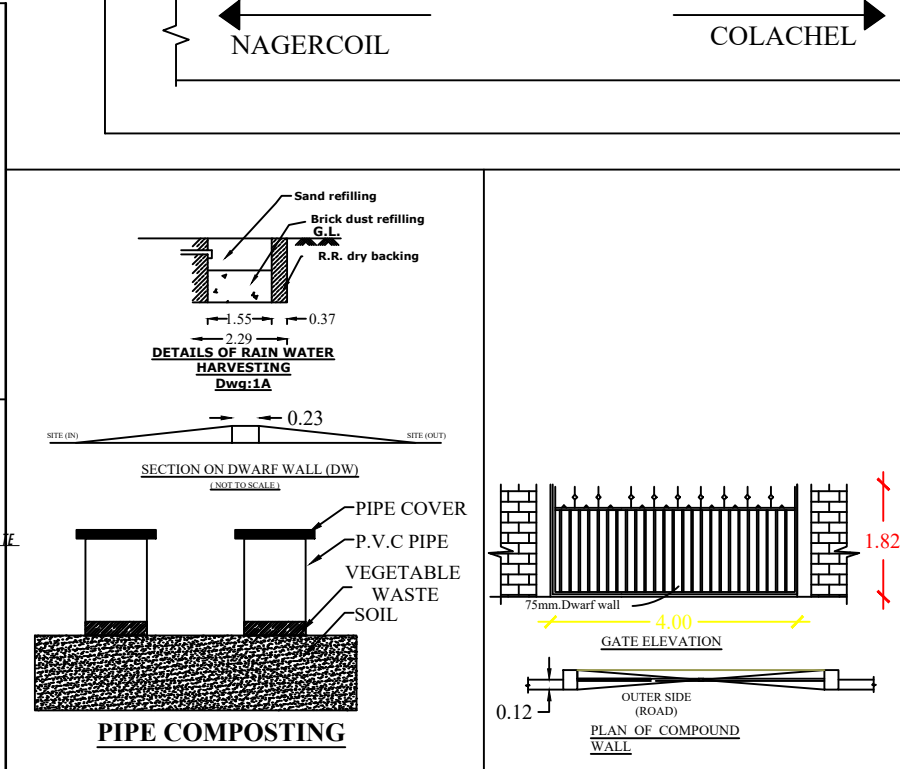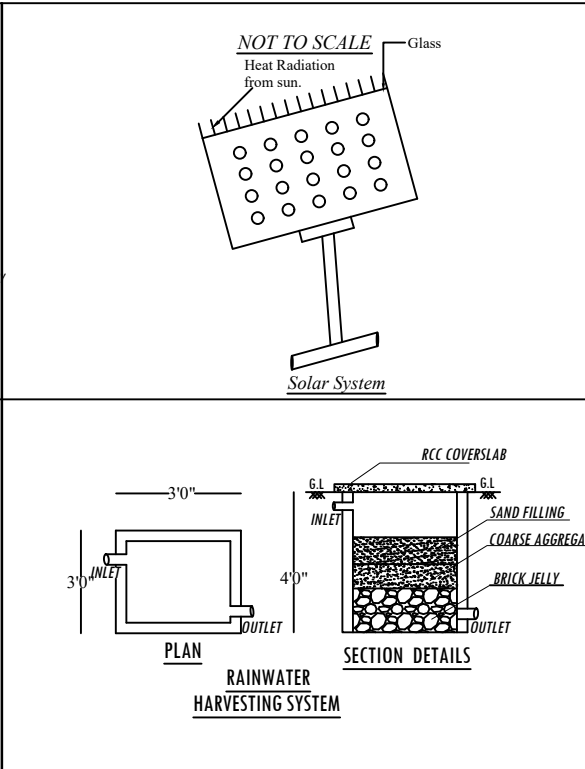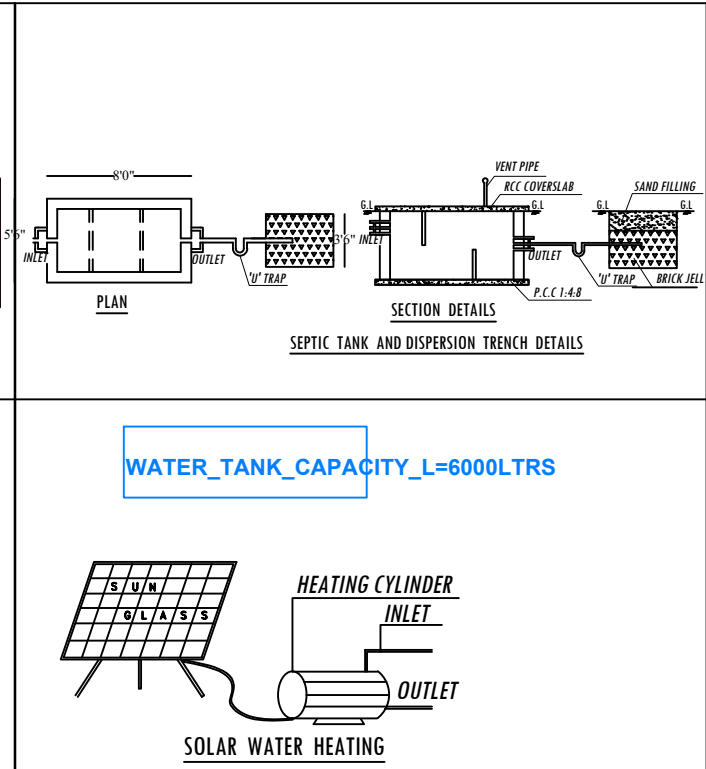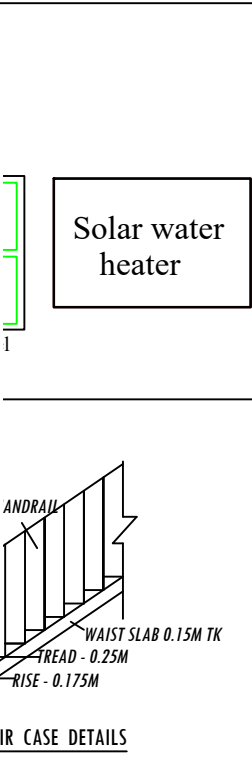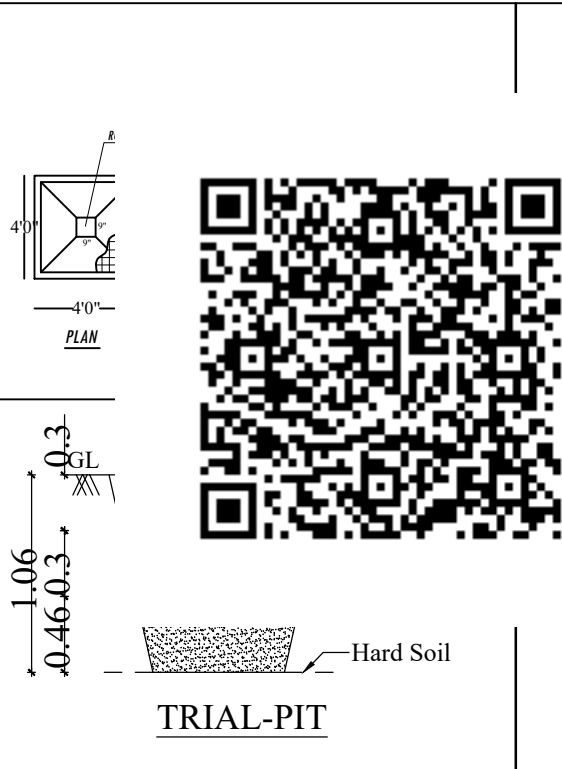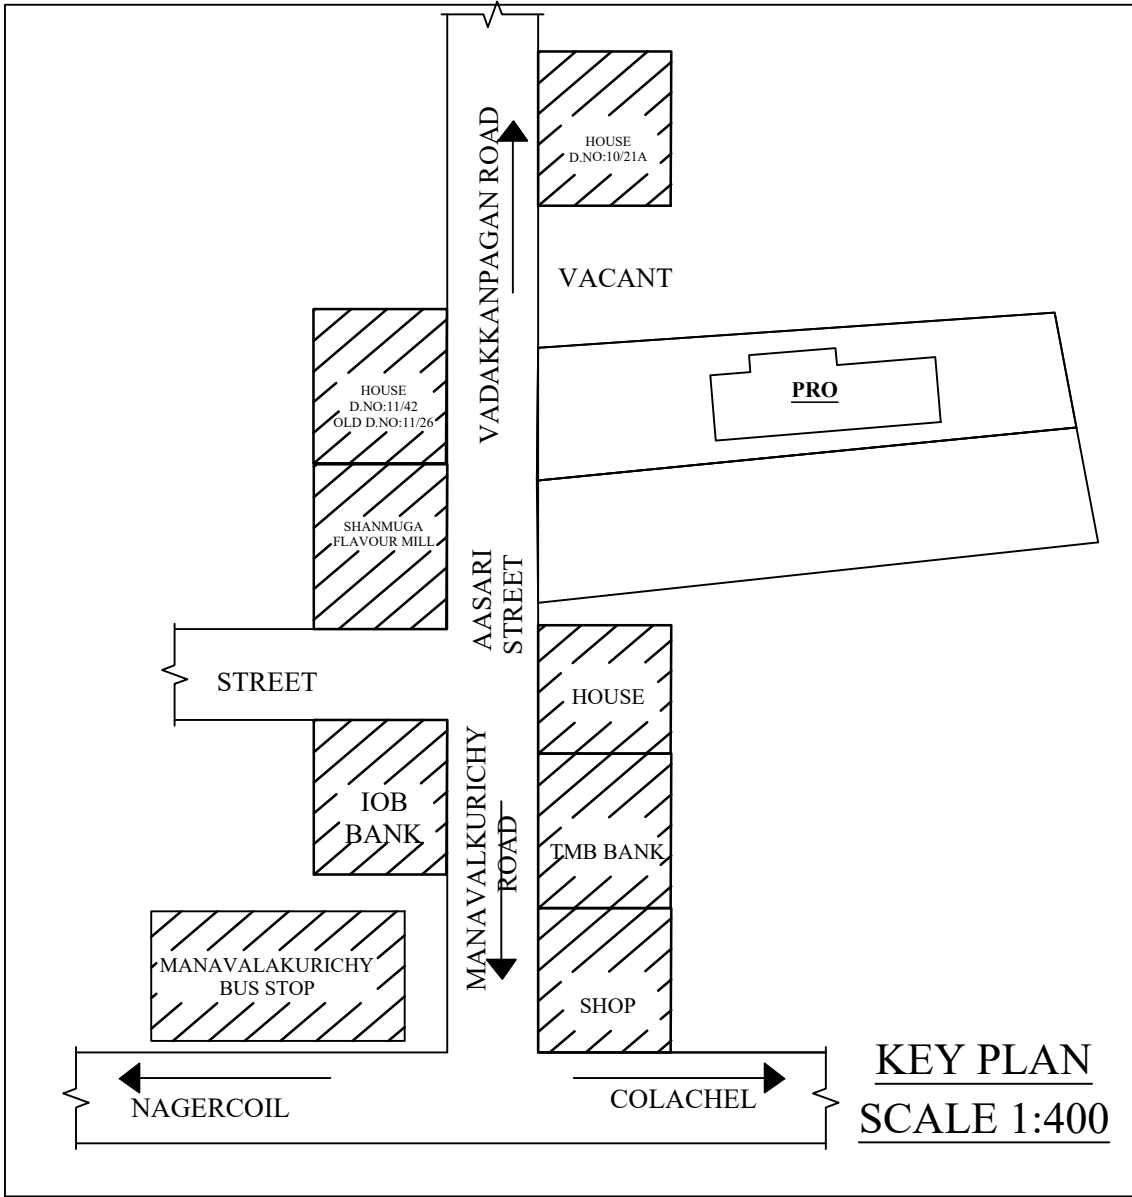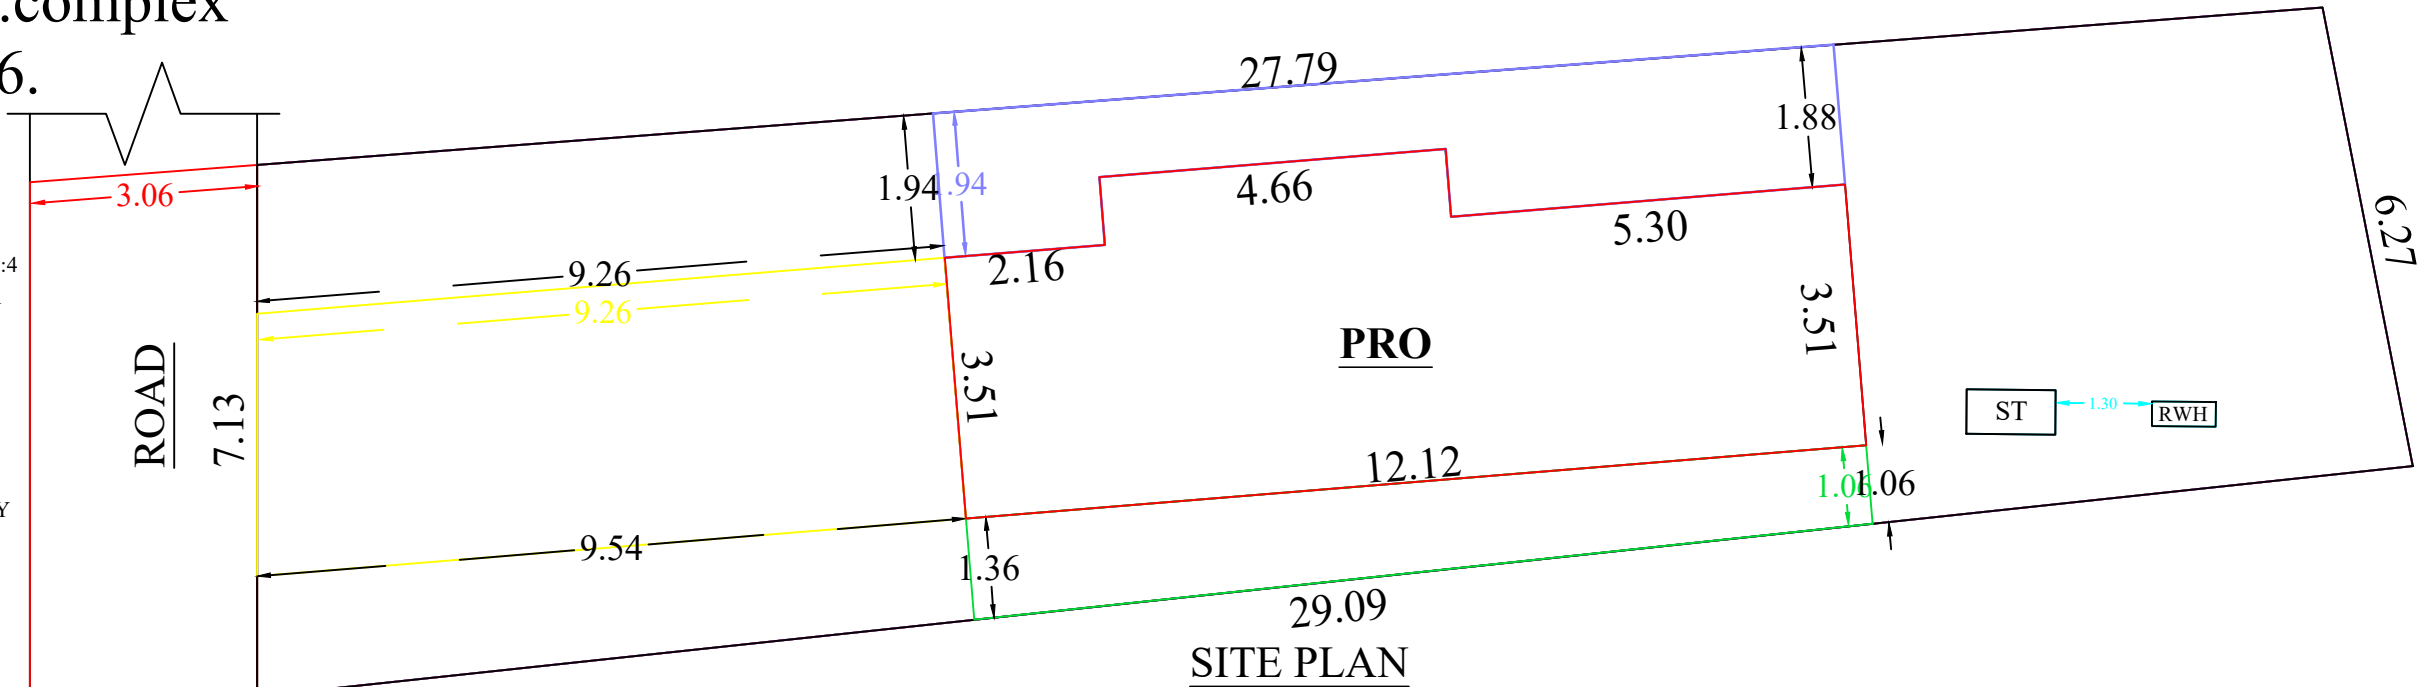

QR CODE

OFFICE USE

CERTIFIED THAT PROVISIONS SHALL BE MADE TO "RAIN WATER HARVESTING" ARRANGEMENTS SYSTEM IN THE PROPOSED CONSTRUCTION

AREA IN SQM	SQM	SQ.FT
SITE	187.17	2014.69
PROPOSED GROUND FLOOR	46.78	503.54
TOTAL	46.78	503.54
VACANT	140.39	1511.15

PLOT COVERAGE AREA $\frac{46.78}{187.17} \times 100 = 25\%$

1 CAR SPACE AND 1 TWO WHEELER SPACE FOR EVERY 100 SQ.M OR PART THERE OF EXCLUDING THE FIRST 100SQ.M.

PARKING CALCULATION	FSI CALCULATION
GROUND FLOOR = 42.54	$\frac{42.54}{187.17} = 0.22 < 2.0$
TOTAL = 42.54	

$42.54 - 100 = 57.46 / 100 = 0.57$ CAR SPACE

PARKING PROVIDED = 0 CAR SPACE
1 TWO WHEELER SPACE

SCHEDULE OF JOINERY			SCALE	
TYPE	DESCRIPTION	SIZE	SITE	PLAN
D	DOOR	1.00 X 2.10		
D1	DOOR	0.75 X 2.10	1 : 100	
O	OPEN	0.75 X 2.10	1 : 100	
W3	WINDOW	1.50 X 1.40	ALL DIMENSIONS ARE IN METER	
KW3	WINDOW	1.50 X 1.00		
W2	WINDOW	1.00 X 1.40		
V	VENTILATOR	0.90 X 0.60		

S. Mutharasi
SIGNATURE OF OWNER

Er.GHANARAJ, D.Arch,M.E.,
(Govt. Registered Engineer - Grade-I)
Registration No : 150/L/3/2019/00194
JOANA BUILDERS
1st Floor, Supreme Mall, Balamore Road
Putheri, Nagercoil-1
SIGNATURE OF REGISTERED ENGINEER

PREPARED BY :
Er.K.MATHIARASAN
REGISTERED ENGINEER GRADE -II
Reg.no:-150/L/3/2019/00173
NAGERCOIL CITY MUNICIPAL CORPORATION
REAL VIEW CONSTRUCTION
36/C-D,DISTILLERY ROAD,NAGERCOIL-1,K.K.DIST
Ph.NO:-91 9486072995,8667486600

Eight ways to know a piece of land before you pay for it.

This report covers one part of the picture. These cover the rest, drawn from the same government records, for any property in Tamil Nadu.

LandLens One

Ask anything about a property and get an answer grounded in live government records, with the sources shown.

[/landlens/one](#)



Verify My Land

Every record check run on one property and returned as a single report.

[/landlens/verify-my-land](#)



Legal Opinion

An advocate's written opinion on the title, built on the records we pull for it.

[/landlens](#)



One Map

Every layer on one map: the parcel, its boundary, zoning, water bodies and what sits around it.

[/landlens/one/map](#)



PriceMap

What land actually changed hands for around this plot, taken from the registered deeds.

[/landlens/pricemap](#)



Build Scope

What you are allowed to build here: floor space, height, coverage and setbacks.

[/landlens/build-scope](#)



Property Tracker

Watch a property and hear about it when something new is registered against it.

[/landlens/property-tracker](#)



Deal Room

Run the transaction in one place: documents, stamping, signatures and the parties.

[/landlens/deal-room](#)



Twenty-four checks you can run yourself, at no cost.

Records and verification

The registers themselves, read for you.

Encumbrance Certificate

Patta and Chitta

Field Measurement Sketch

EC Analyzer

Bank charge check

Court case search

Seller background check

Approval check by survey

Value and duty

What it is worth and what it costs to register.

Guideline value by street

Guideline value by survey

Stamp duty and registration fees

Capital gains

Floor space index

Area unit converter

Zoning and land use

What the plan says can happen on this land.

Land use zone finder

CMDA land use check

Coastal regulation zone

Master plan check

Water bodies finder

Airport height clearance

Registers and directories

Who holds it, and which office keeps the record.

Find your registering office

Temple property check

Waqf property check

RERA register



Every free tool
/tools



Services we run
for you
/services



The LandLens
suite
/landlens/one



Every claim in this document traces back to a government record.

Legal opinions, due diligence and title verification

Building plan, layout and sub-division approvals

Completion and occupancy certificates, regularisation

Escrow, negotiation and NRI property management

Land survey, soil testing, architecture and construction

Verified RealEstate
3/350/2 Mettukuppam,
OMR Thoraipakkam,
Chennai 600 097, India
hello@verified.realestate
+91 9996 12 9996

Prepared from the registers named on the page each finding sits on. Where a register could not be read, this document says so in its place rather than leaving the gap to be read as a clean result.

