

PP

APPROVAL RECORD

Planning Permission

Kanniyakumari

Kanniyakumari district, Tamil Nadu

APPROVAL TYPE

Building Plan

ISSUING AUTHORITY

Town Panchayat

PURPOSE


Residential

The approval as the planning authority issued it, reproduced in full behind this page.


An approval speaks to what was sanctioned, not to what was built. Completion is a separate record.

PLAN SHOWING THE PROPOSED CONSTRUCTION OF A R.C.C ROOF RESIDENTIAL BUILDING AFTER DEMOLISHED THE EXISTING BUILDING
DOOR NO: 29 / 254 IN RE.SY.NO:137 / 1A OF THUMBACODE 'A' VILLAGE , THIRPARAPPU TOWN PANCHAYAT, THIRUVATTAR TALUK,
K.K.DISTRICT.


NAME OF OWNER : 1.Mr.K.R.BIJU, S/O.Mr.RAJENDRAN, 2. Mrs.S.DEEPA, W/O.Mr.BIJU,THENNOOR VILAI, ARAMANNAM.

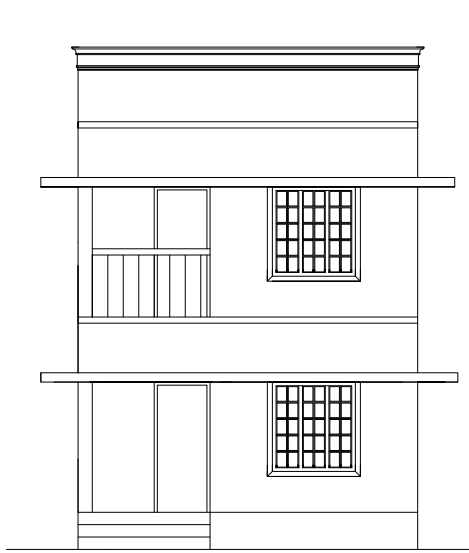

ELEVATION

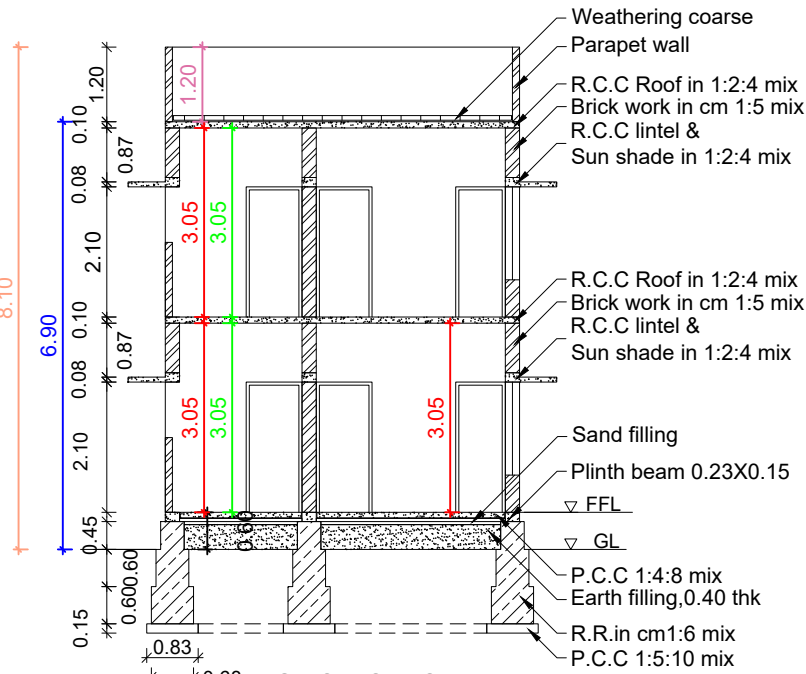

SECTION ON AB

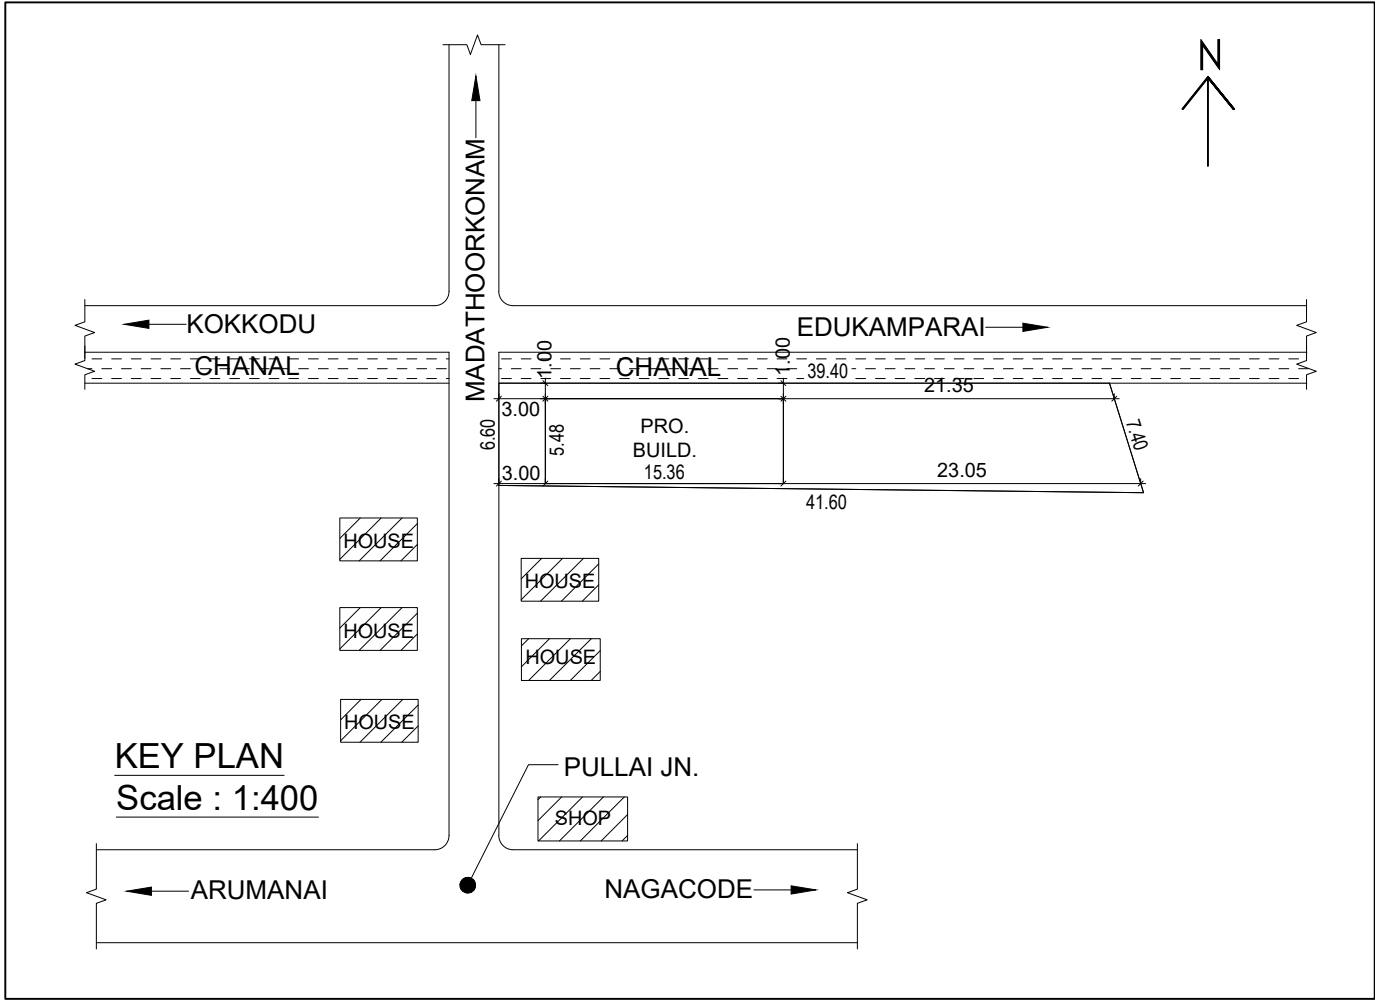

KEY PLAN
Scale : 1:400

AREA DETAILS - BUILDING			
PLINTH AREA			
Ground Floor	84.17 Sq.m	906.01 Sq.ft	
First Floor	84.17 Sq.m	906.01 Sq.ft	
Total	168.34 Sq.mt	1812.01 Sq.ft	
FLOOR AREA			
Ground Floor	75.35 Sq.m	811.07 Sq.ft	
First Floor	74.65 Sq.m	803.53 Sq.ft	
Total	150.00 Sq.mt	1614.60 Sq.ft	
AREA DETAILS - PLOT			
Site Area	7.500 Cents	3.04 Are	
	(303.525 Sq.m)	(3267.00 Sq.ft)	
Vacant Area	219.36 Sq.m	2361.14 Sq.ft	
F.S.I	168.34 / 303.53	0.55 < 2.00	
PC	84.17 / 303.53	27.73 < 50	


SCHEDULE OF JOINERIES

REF	DESCRIPTION	SIZE
D	Door	0.90X2.10
D1	Door	0.76X2.10
W3	Window	1.50X1.50
KW3	Window	1.50X1.00
V	Ventilator	0.90X0.60


SCALE : 1:100	ALL DIMENSIONS ARE IN METRE	DWG NO : 0 0 7 8 2 0 8 2 5
------------------	--------------------------------	----------------------------------

Biju.K.R Deepa
APPLICANT


S. RAMPRASATH
MALAVIKA ASSOCIATES
Licenced Building Designer & Surveyor
Achaleswaram Kovil Road, Thumbacode,
Kulasekharam P.O. K.K. Dist.
Cell: 91724005550
ENGINEER

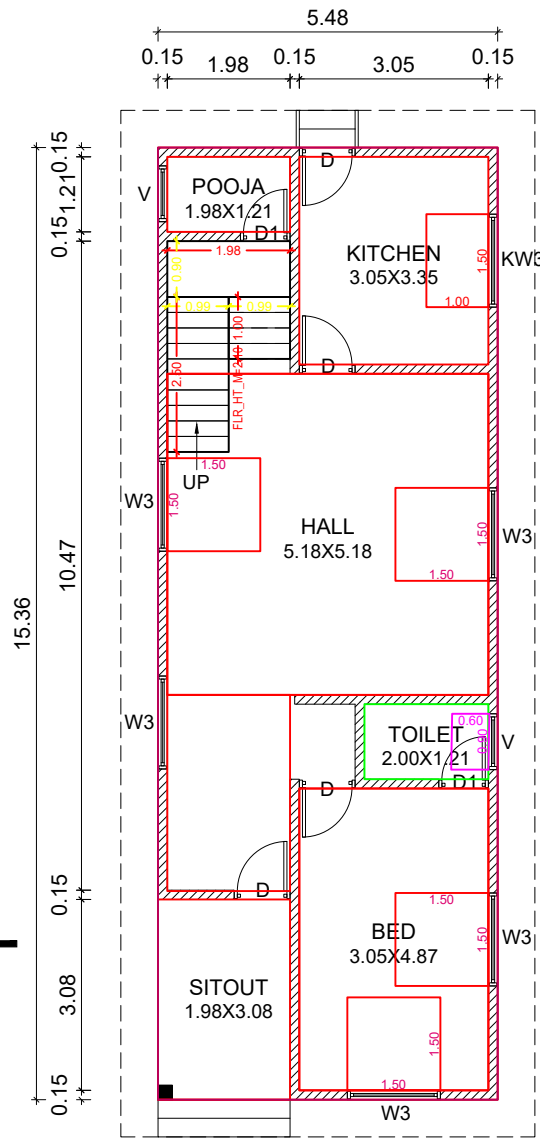

GROUND FLOOR PLAN

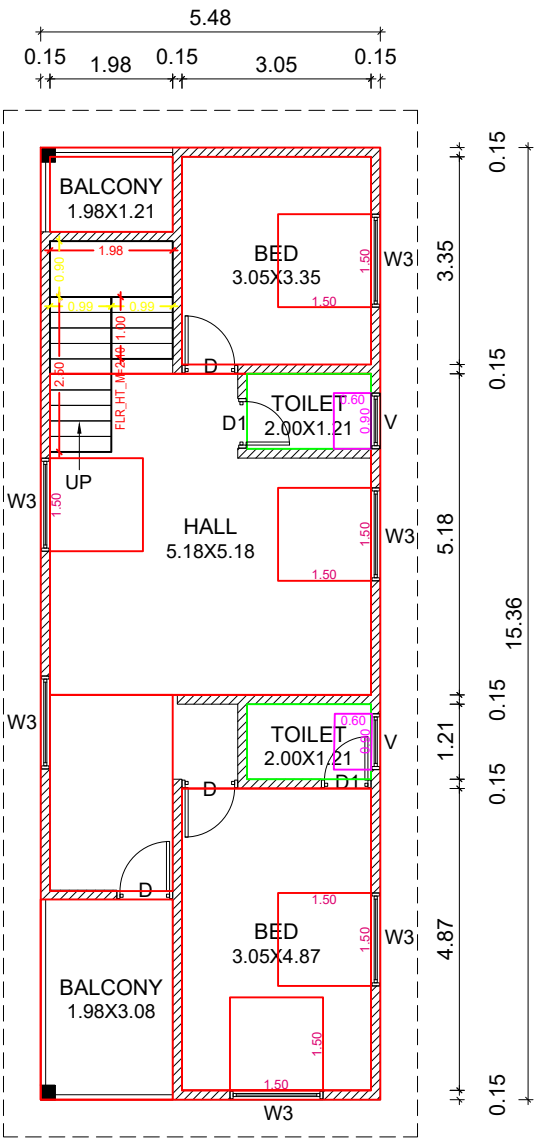


FIRST FLOOR PLAN

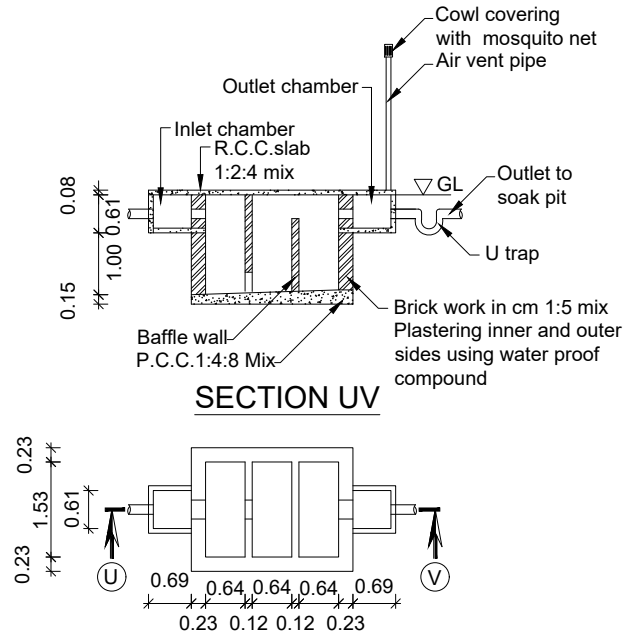


SECTION UV


SEPTIC TANK PLAN

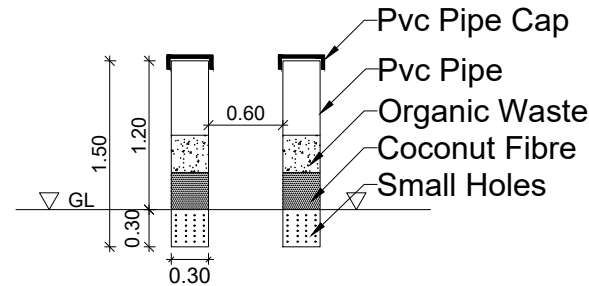

PIPE COMPOST PIT

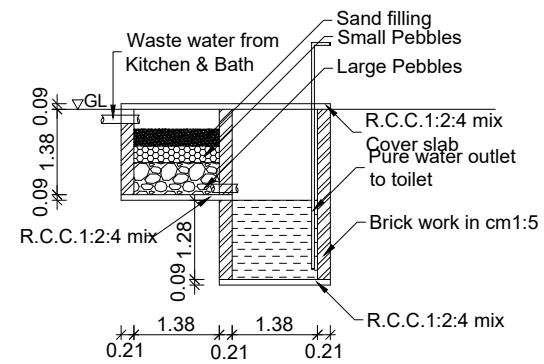


WASTE WATER RECYCLING SYSTEM

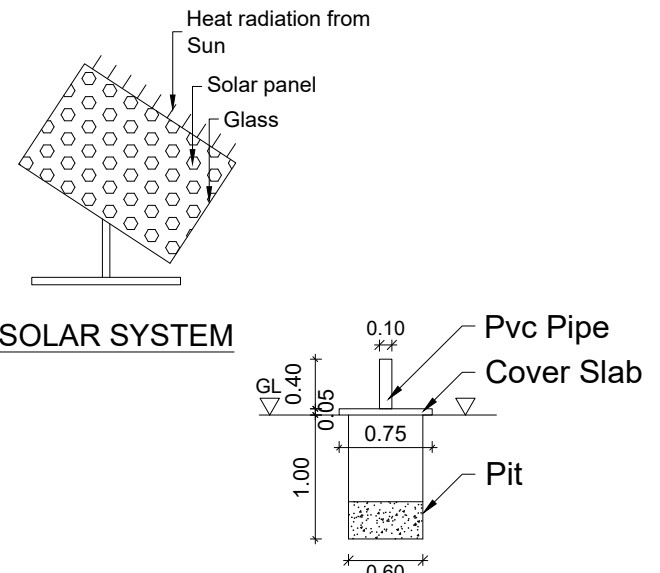


SOLAR SYSTEM

SOLID WASTE COMPOST PIT

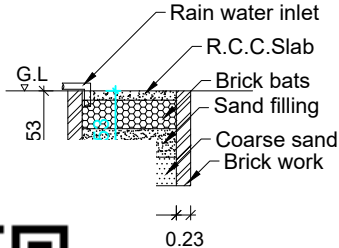

DETAIL OF RAIN WATER INLET
DETAIL OF RAIN WATER INLET

PLAN INFO
PLOT AREA = 303.53
AS AT SITE = 276.48
FMB OR PLR = 303.53
AS PER DOCUMENT = 303.53
ROAD WIDTH = 3.00
AVG. PLOT WIDTH = 6.60
AVG. PLOT DEPTH = 15.36
ROAD LENGTH = 100.00
AREA TYPE = OTHERS
SURVEY NO = 137/1A
PATTI NO = 6187
TALUK = THIRUVATTAR
JURISDICTION TYPE = PANCHAYAT
SINGLE FAMILY BLDG = YES
OSR APPLICABLE = NO
OSR SURR. BUYBACK RETAIN = RETAIN
PREMIUM FSI REQUIRED = NO
OSR SURRENDER OR BUYBACK = YES
IS APPROVED LAYOUT = YES
ORGANIZATION TYPE = PRIVATE
CRZ = NO
LAND USE ZONE = RESIDENTIAL
PLOT NO = 0
DISTRICT = KANYAKUMARI
IS SWIMMING POOL EXISTS = NO
RWH DECLARED = YES
IF HERITAGE TOWN LESS THAN 1KM RADIUS = NO

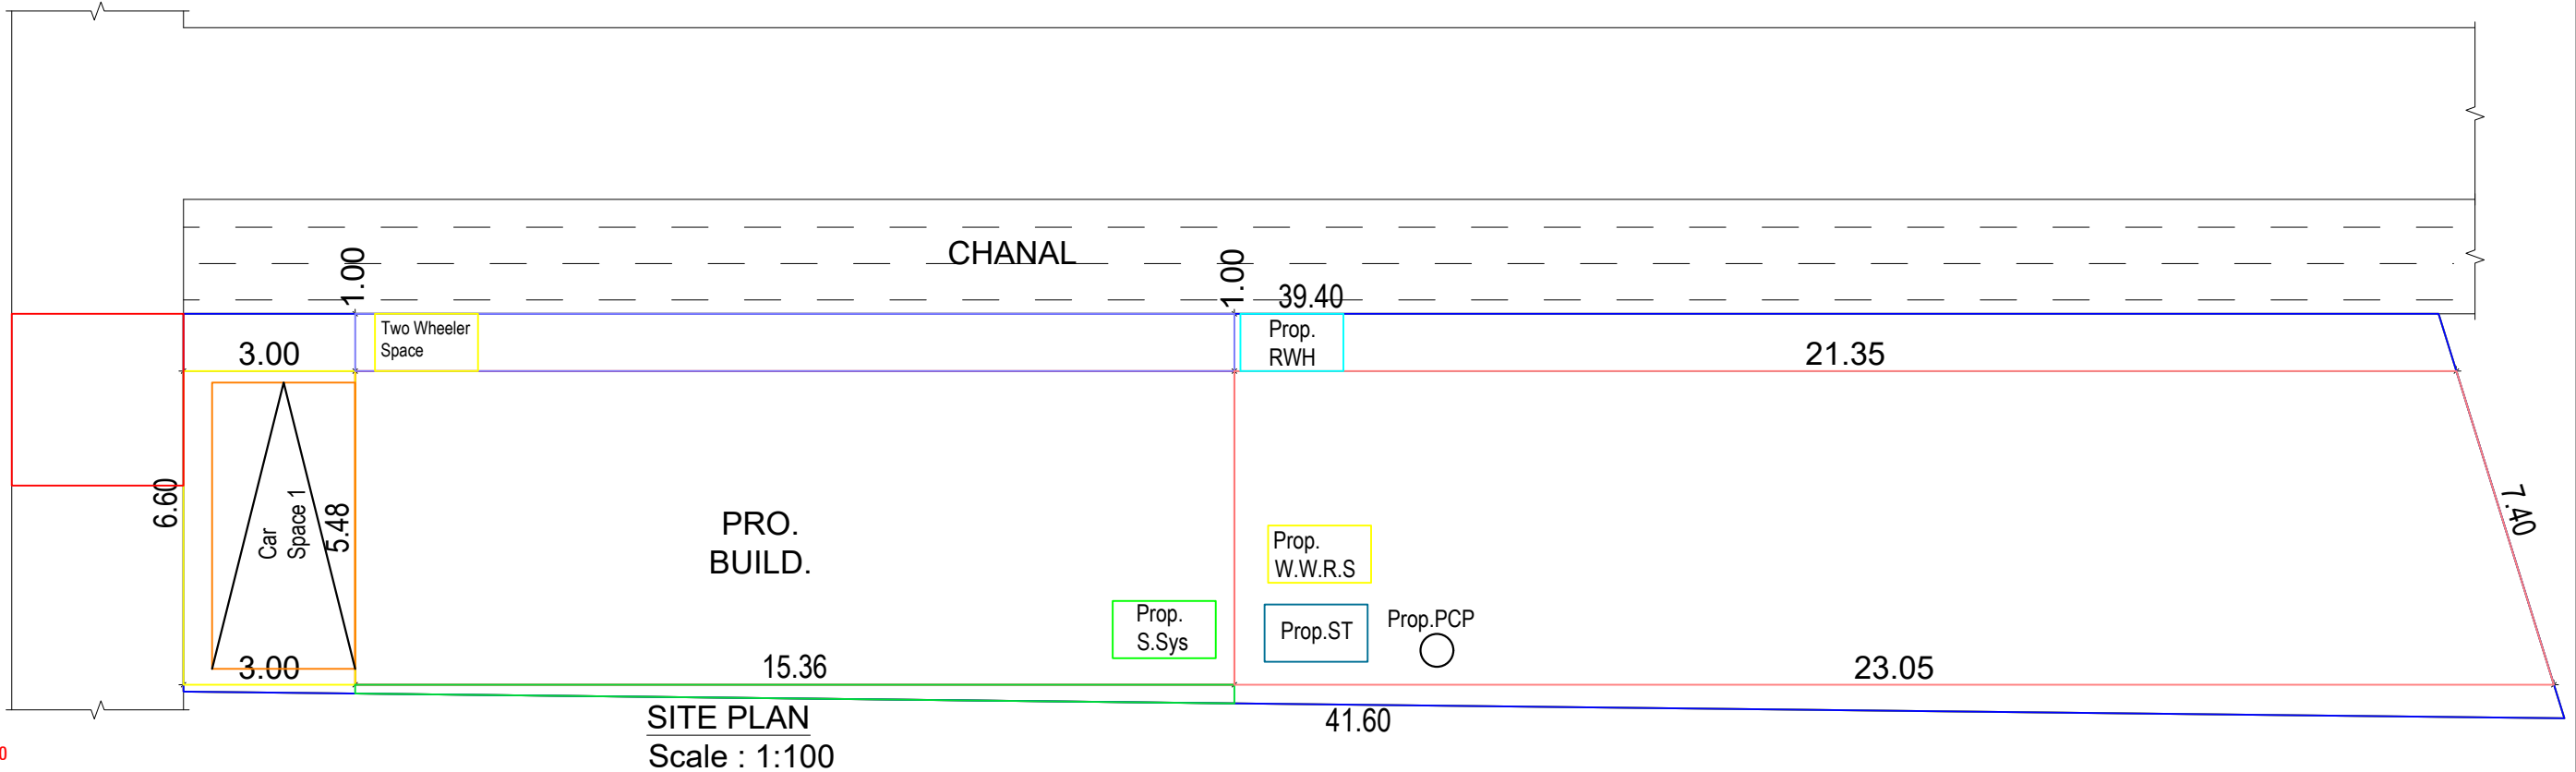

SITE PLAN
Scale : 1:100

Eight ways to know a piece of land before you pay for it.

This report covers one part of the picture. These cover the rest, drawn from the same government records, for any property in Tamil Nadu.

LandLens One

Ask anything about a property and get an answer grounded in live government records, with the sources shown.

[/landlens/one](#)



Verify My Land

Every record check run on one property and returned as a single report.

[/landlens/verify-my-land](#)



Legal Opinion

An advocate's written opinion on the title, built on the records we pull for it.

[/landlens](#)



One Map

Every layer on one map: the parcel, its boundary, zoning, water bodies and what sits around it.

[/landlens/one/map](#)



PriceMap

What land actually changed hands for around this plot, taken from the registered deeds.

[/landlens/pricemap](#)



Build Scope

What you are allowed to build here: floor space, height, coverage and setbacks.

[/landlens/build-scope](#)



Property Tracker

Watch a property and hear about it when something new is registered against it.

[/landlens/property-tracker](#)



Deal Room

Run the transaction in one place: documents, stamping, signatures and the parties.

[/landlens/deal-room](#)



Twenty-four checks you can run yourself, at no cost.

Records and verification

The registers themselves, read for you.

Encumbrance Certificate

Patta and Chitta

Field Measurement Sketch

EC Analyzer

Bank charge check

Court case search

Seller background check

Approval check by survey

Zoning and land use

What the plan says can happen on this land.

Land use zone finder

CMDA land use check

Coastal regulation zone

Master plan check

Water bodies finder

Airport height clearance

Value and duty

What it is worth and what it costs to register.

Guideline value by street

Guideline value by survey

Stamp duty and registration fees

Capital gains

Floor space index

Area unit converter

Registers and directories

Who holds it, and which office keeps the record.

Find your registering office

Temple property check

Waqf property check

RERA register



Every free tool
/tools



Services we run
for you
/services



The LandLens
suite
/landlens/one



Every claim in this document traces back to a government record.

Legal opinions, due diligence and title verification

Building plan, layout and sub-division approvals

Completion and occupancy certificates, regularisation

Escrow, negotiation and NRI property management

Land survey, soil testing, architecture and construction

Verified RealEstate
3/350/2 Mettukuppam,
OMR Thoraipakkam,
Chennai 600 097, India
hello@verified.realestate
+91 9996 12 9996

Prepared from the registers named on the page each finding sits on. Where a register could not be read, this document says so in its place rather than leaving the gap to be read as a clean result.

