

PP

APPROVAL RECORD

Planning Permission

Kanniyakumari
Kanniyakumari district, Tamil Nadu

APPROVAL TYPE
Building Plan

ISSUING AUTHORITY
Town Panchayat

PURPOSE
Residential

The approval as the planning authority issued it, reproduced in full behind this page.

An approval speaks to what was sanctioned, not to what was built. Completion is a separate record.




PLAN SHOWING THE ADDITIONAL CONSTRUCTION OF FIRST FLOOR RESIDENCE BUILDING IN EXISTING DOOR NO :3/64 AND

RE.SY.NO : 698/10 OF KOTTARAM EAST VILLAGE AT NORTH VADUGAN PATTU IN AGASTEESWARAM TOWN PANCHAYAT.


NAME OF THE OWNER : MR.A.SENTHIL VELNATHAN.

S/O. MR.AYYAVU NADAR.





PLAN INFO
PLOT AREA M2=303.52
AS PER DOCUMENT=303.52
AS AT SITE=303.52
FMB OR PLR=303.52
SINGLE FAMILY BLDG=YES
ACCESS WIDTH M=4.00
ROAD WIDTH=3.66
BLK 1 EXISTING NO OF DWELLING UNITS=1
IS APPROVED LAYOUT=NO
AVG PLOT DEPTH=14.20
AVG PLOT WIDTH=13.60
SURVEY NO=698/10
PATTA NO=7721
ROAD LENGTH=1000
CRZ=NO
SECURITY_ZONE=NO
WHETHER GOVT OR AIDED SCHOOL=NO
AREA_TYPE=OTHERS
OCCUPANCY=RESIDENTIAL
RWH DECLARED=YES
TALUK=AGASTEESWARAM
LAND USE_ZONE=RESIDENTIAL
BUILDING NEAR MONUMENT=NO
BUILDING NEAR GOVT BLDG=NO
BUILDING NEAR TO RIVER=NO
BARRIER FREE ACCESS FOR PHYSICALLY CHALLENGED PEOPLE=YES
PROVISION FOR GREEN BUILDINGS AND SUSTAINABILITY=NO
FIRE PROTECTION AND FIRE SAFETY REQUIREMENTS=YES
NOC FIRE DEPT=NO
DISTRICT=KANYAKUMARI
JURISDICTION TYPE= PANCHAYAT
OSR APPLICABLE=NO
PREMIUM FSI REQUIRED=NO
IF HERITAGE TOWN LESS THAN 1KM RADIUS=NO
IS SWIMMING POOL EXISTS=NO

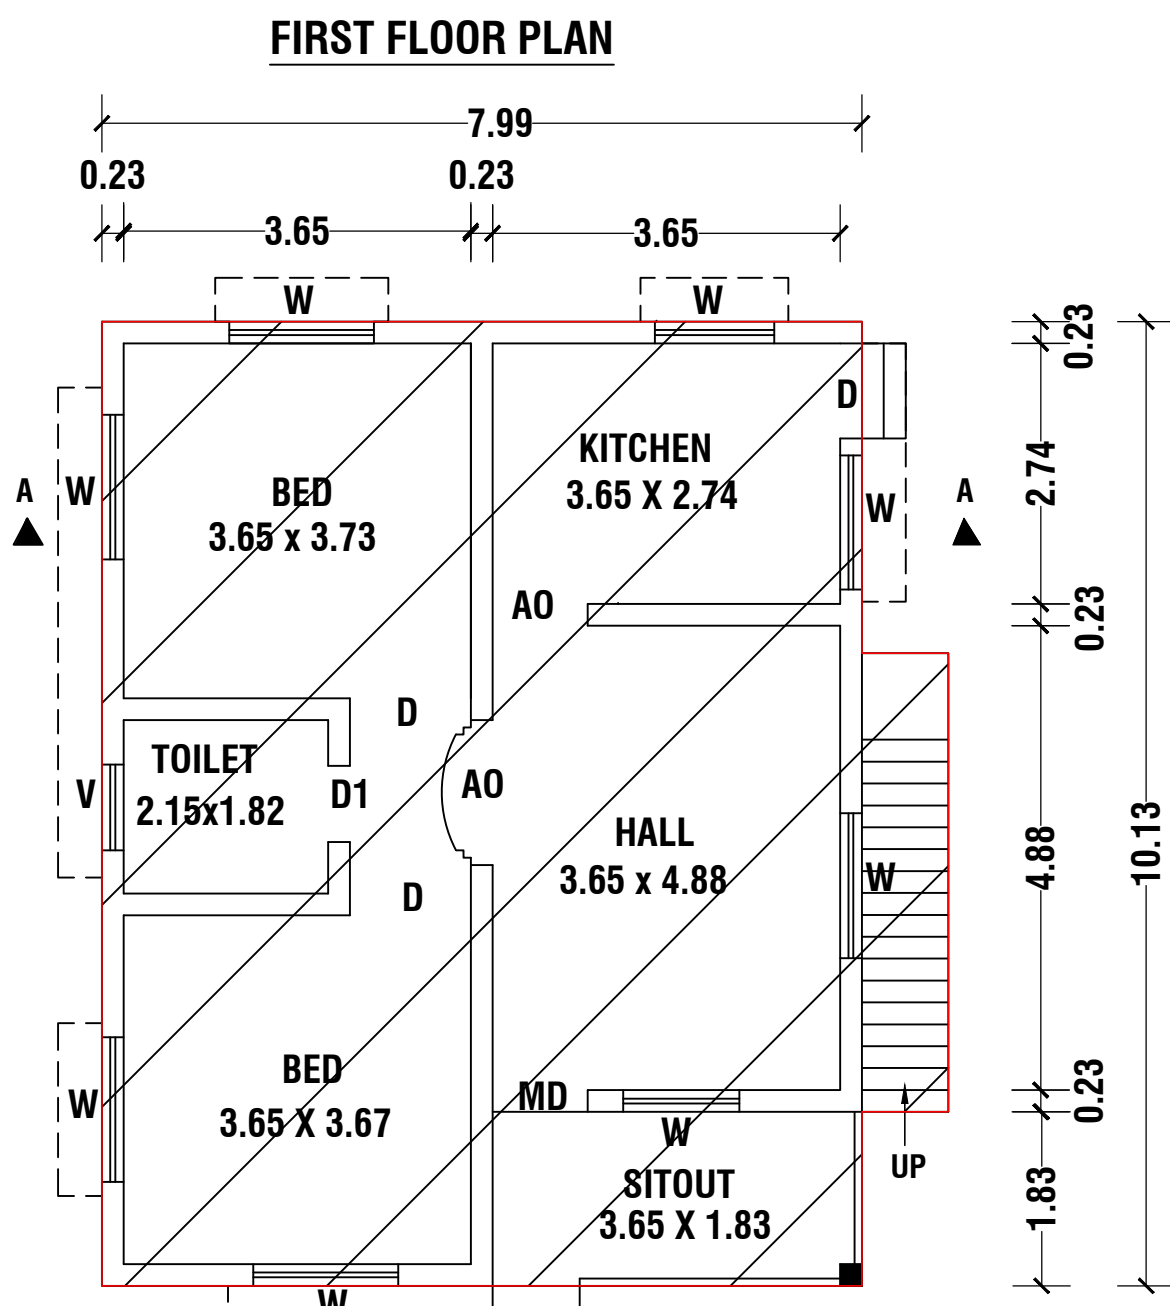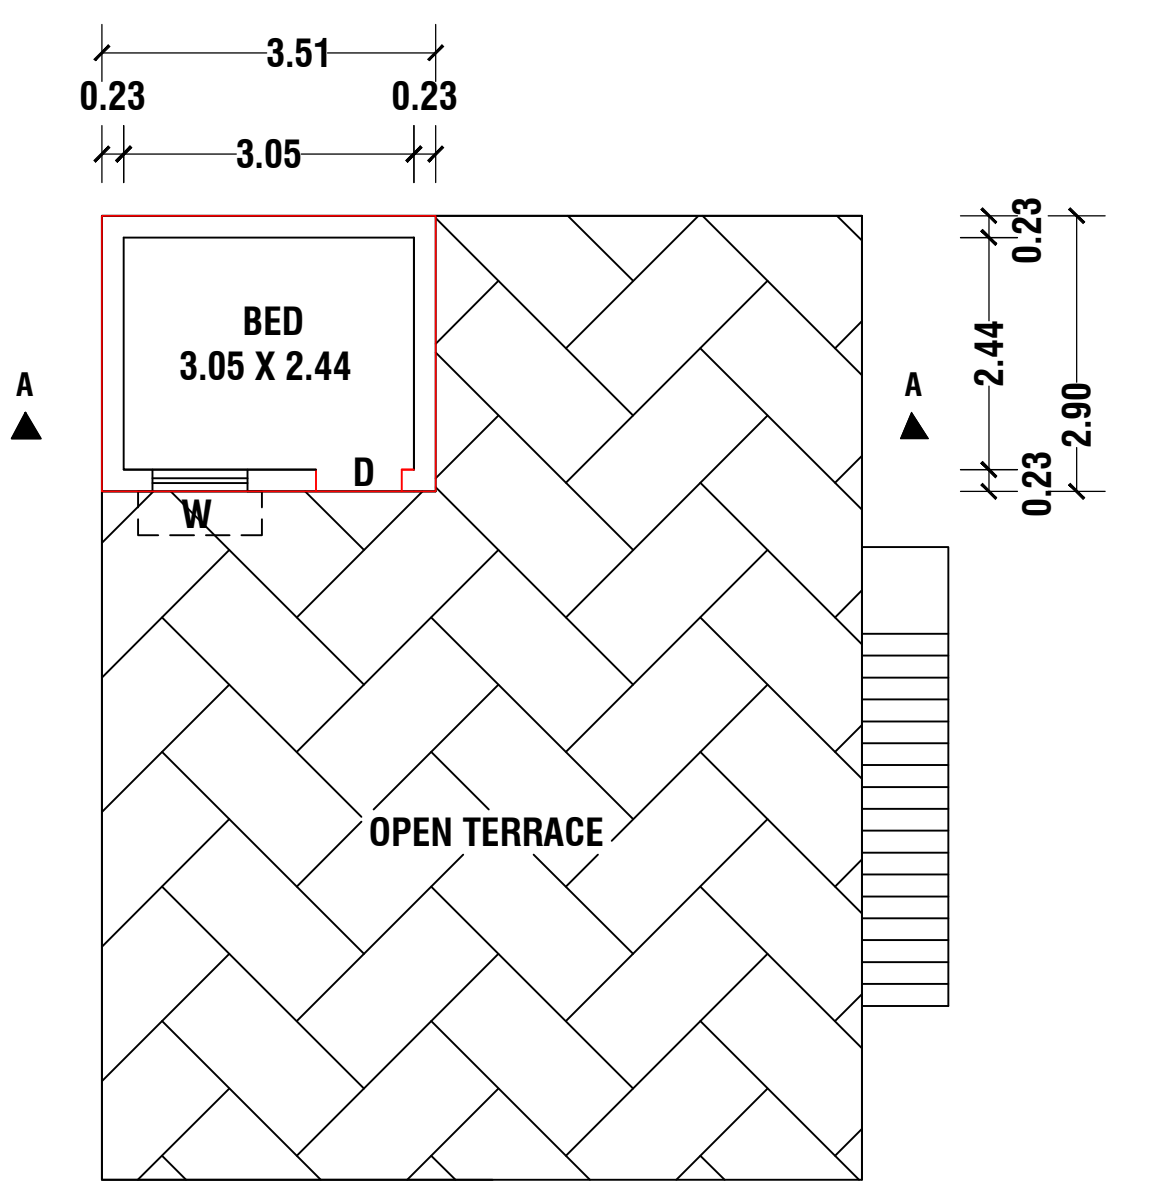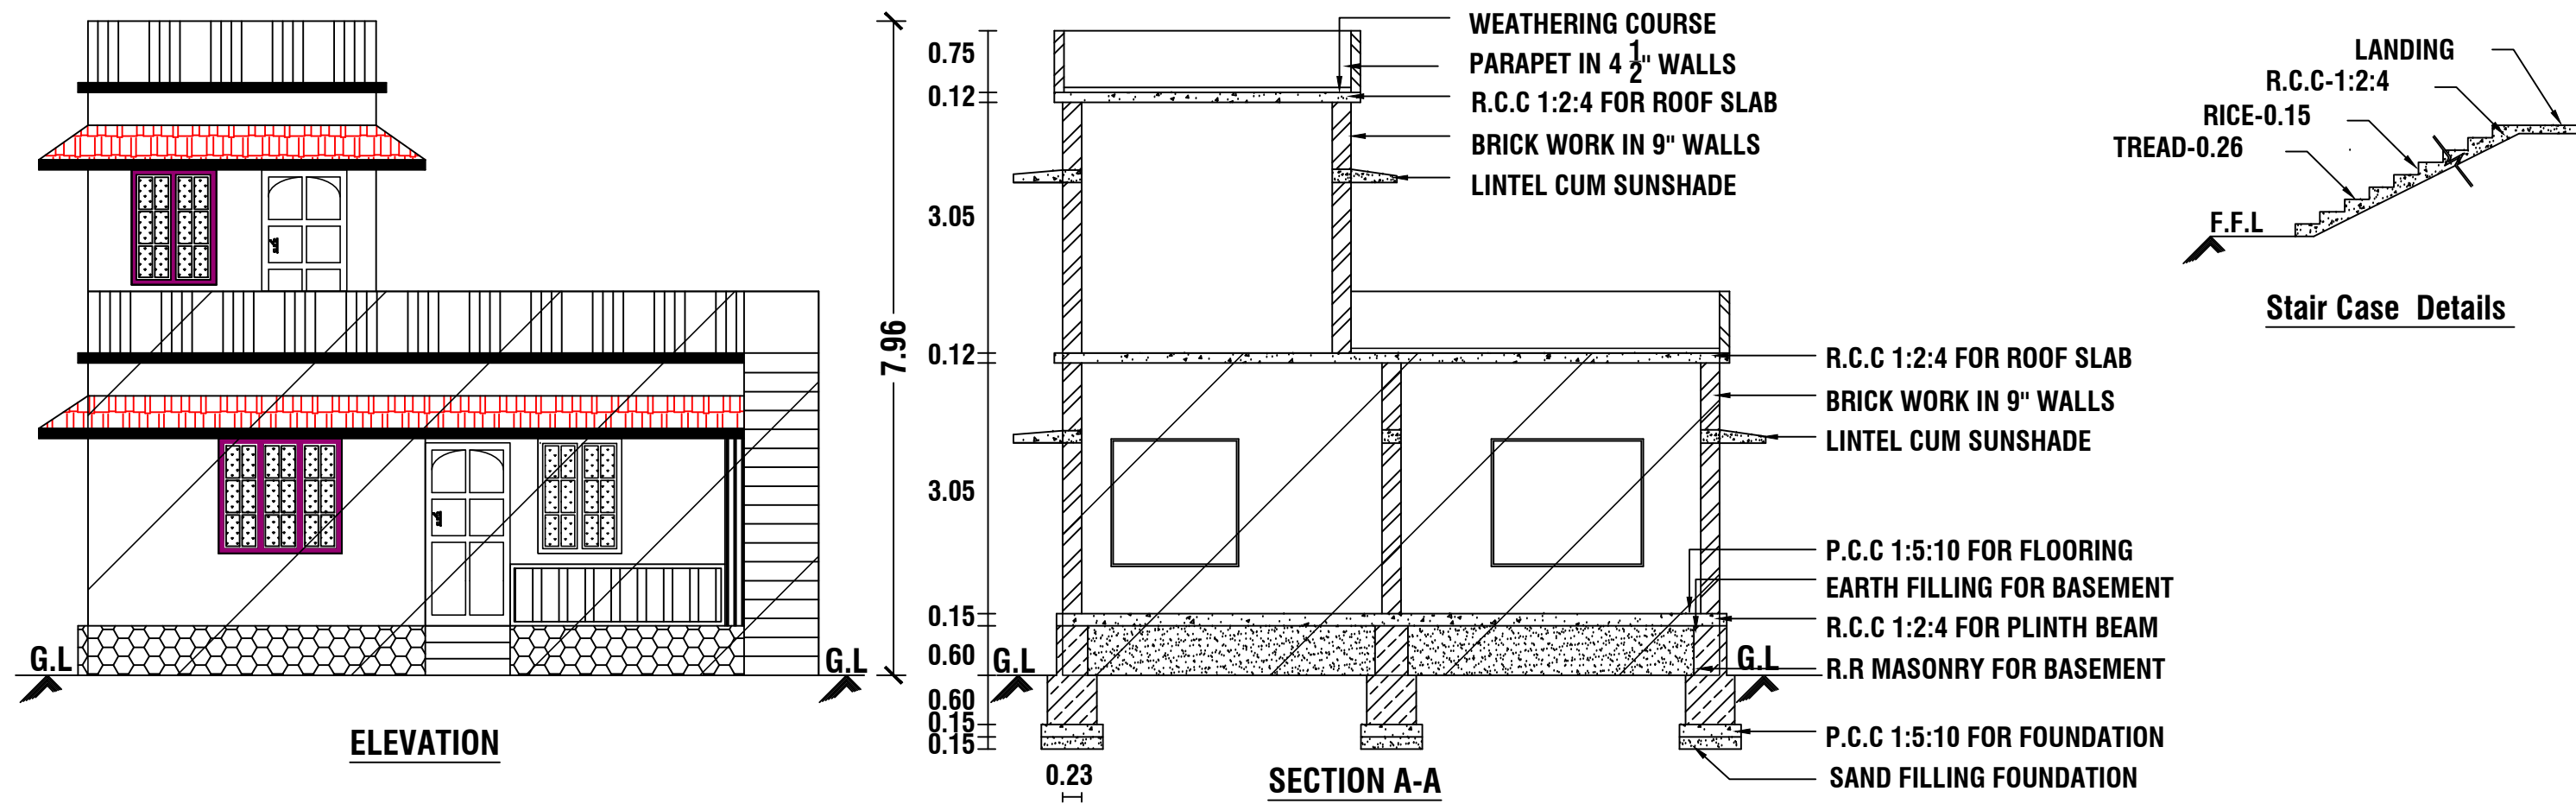


SCALE 1:100
ALL DIMENSIONS ARE IN METRE

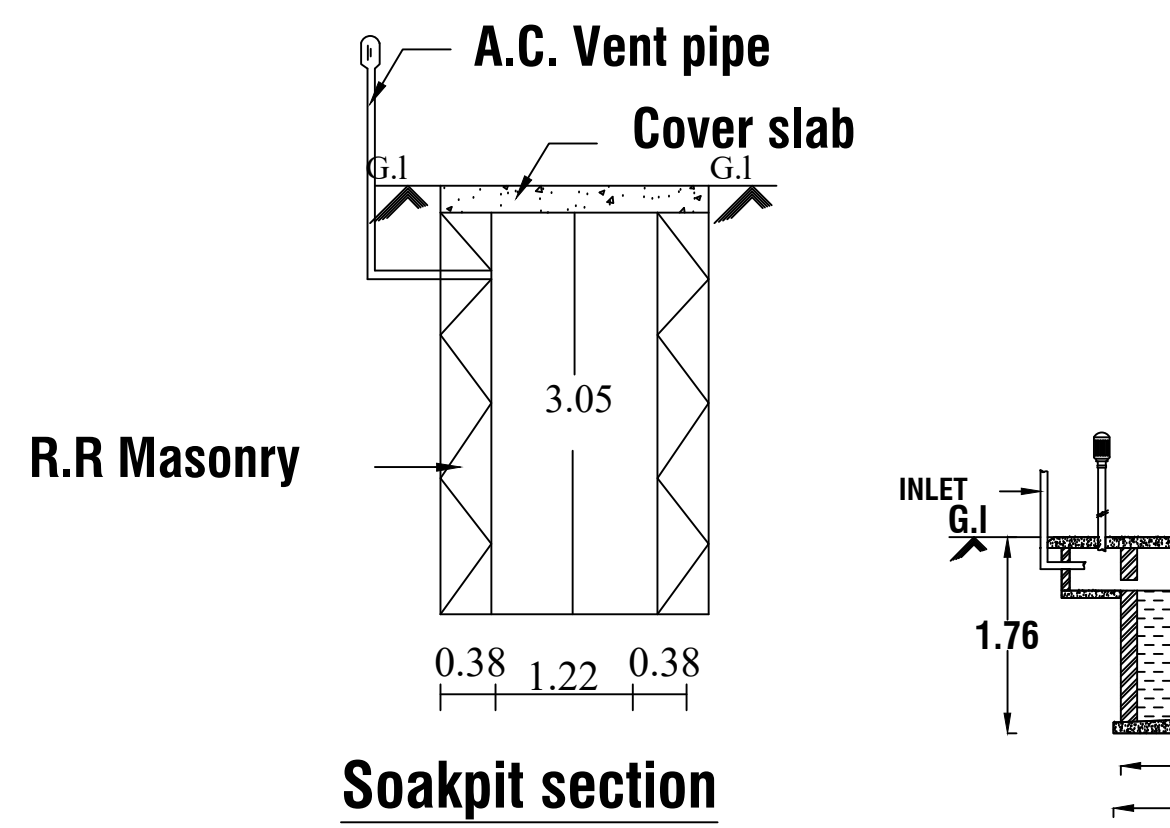

Man Hole

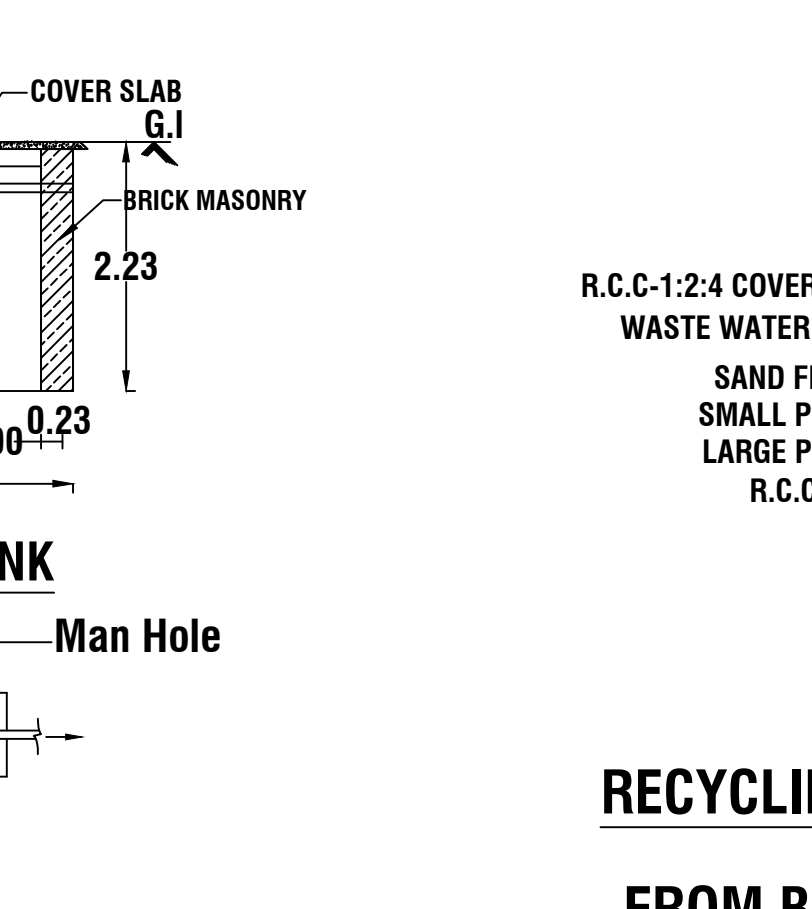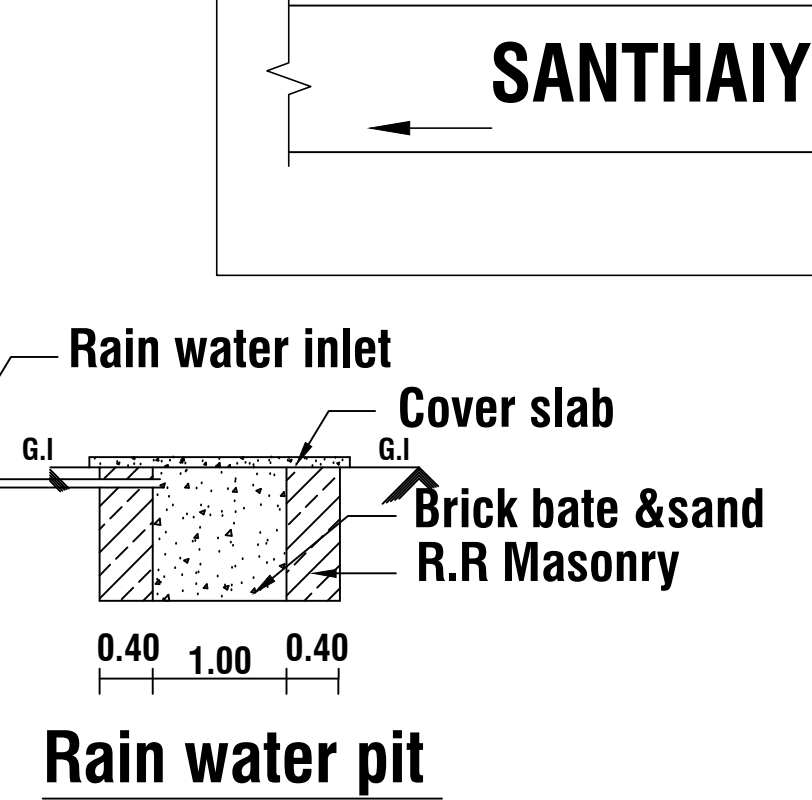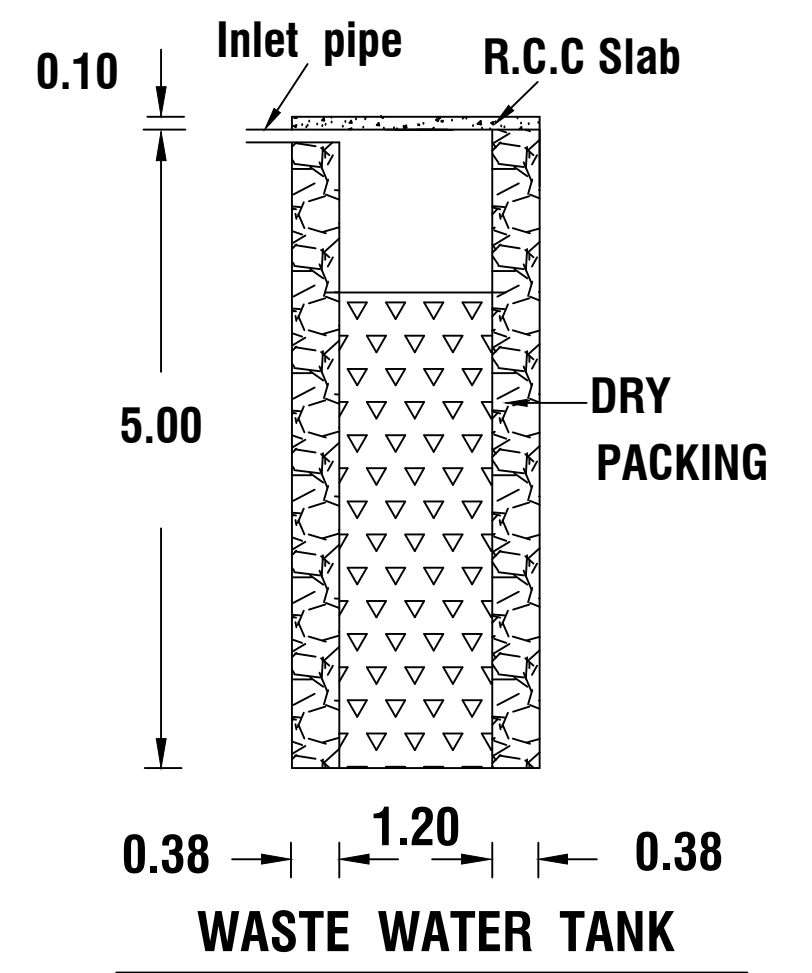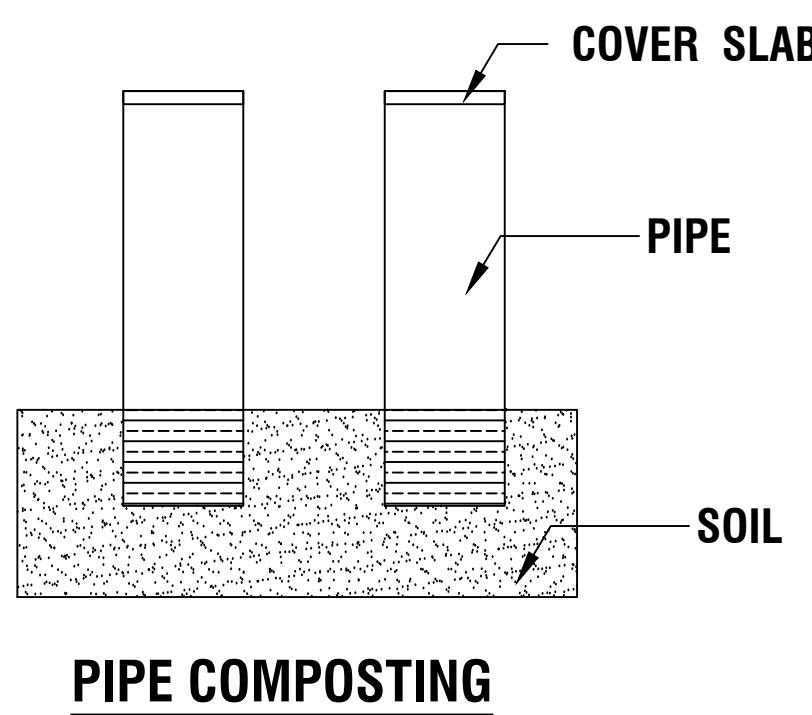

PLAN OF SEPTIC TANK

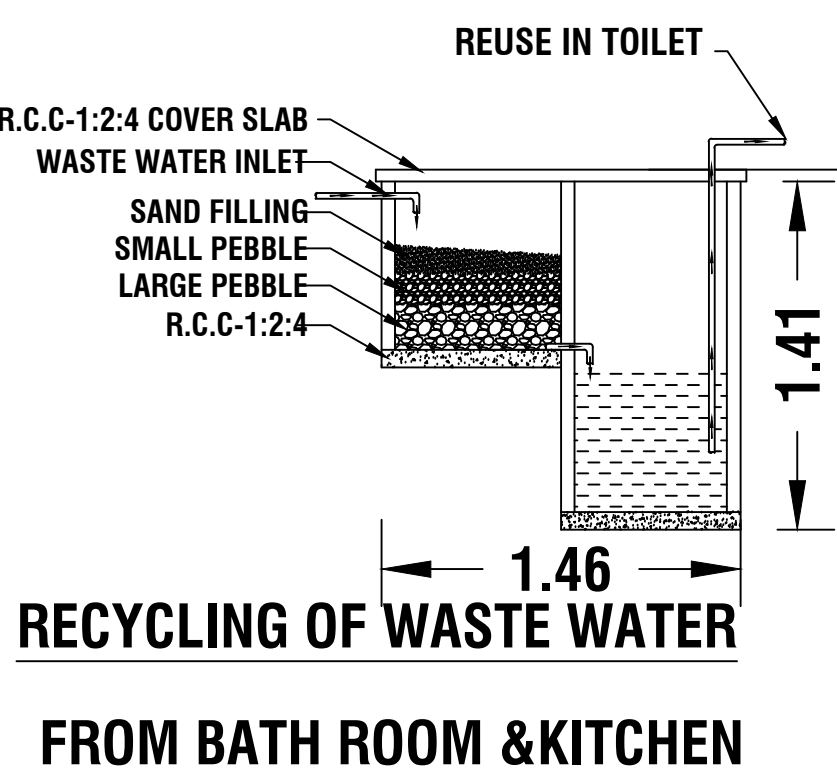

FROM BATH ROOM & KITCHEN


KOTTARAM

TO


AGASTEESWARAM

AGASTIYAR KOVIL


NORTH VADUGAN PATHU

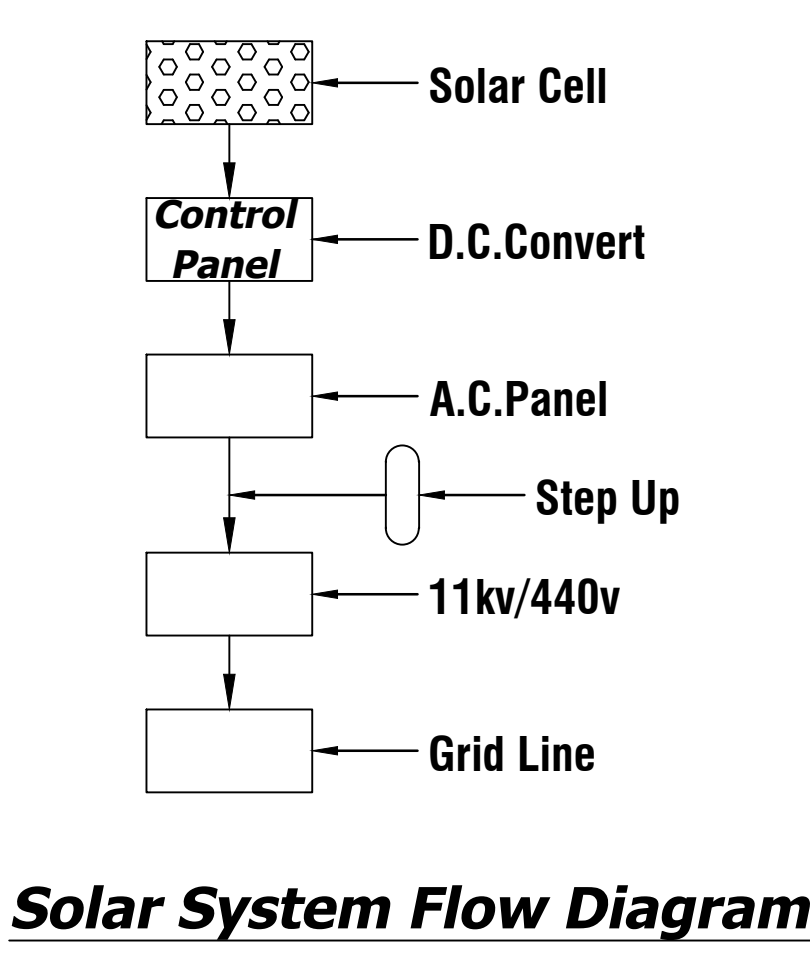


Solar System Flow Diagram

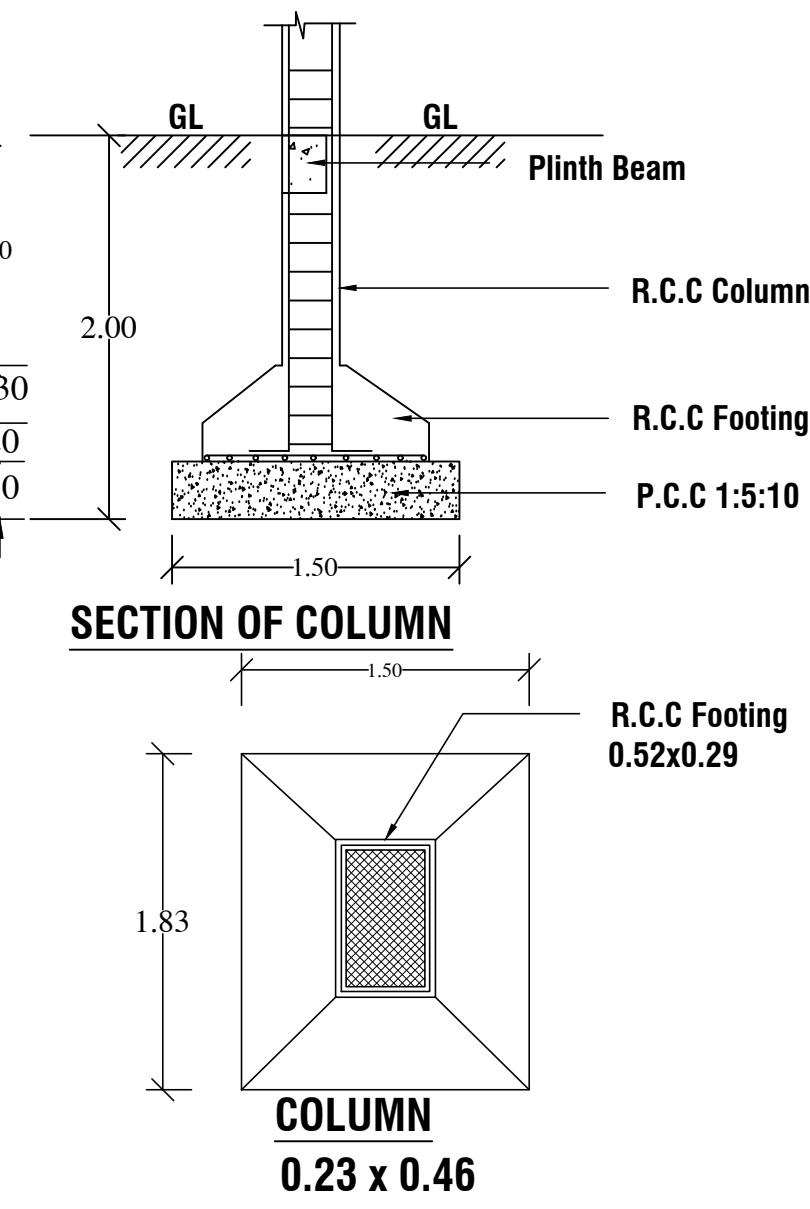


COLUMN 0.23 x 0.46

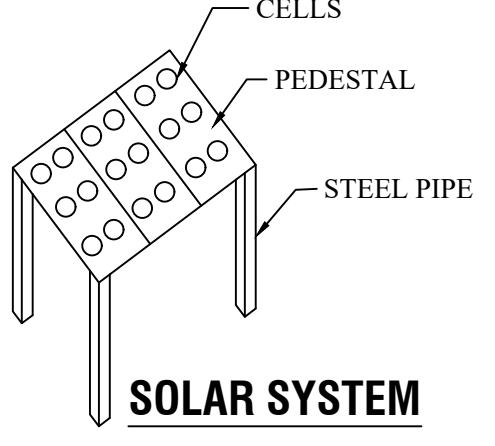


SOLAR SYSTEM

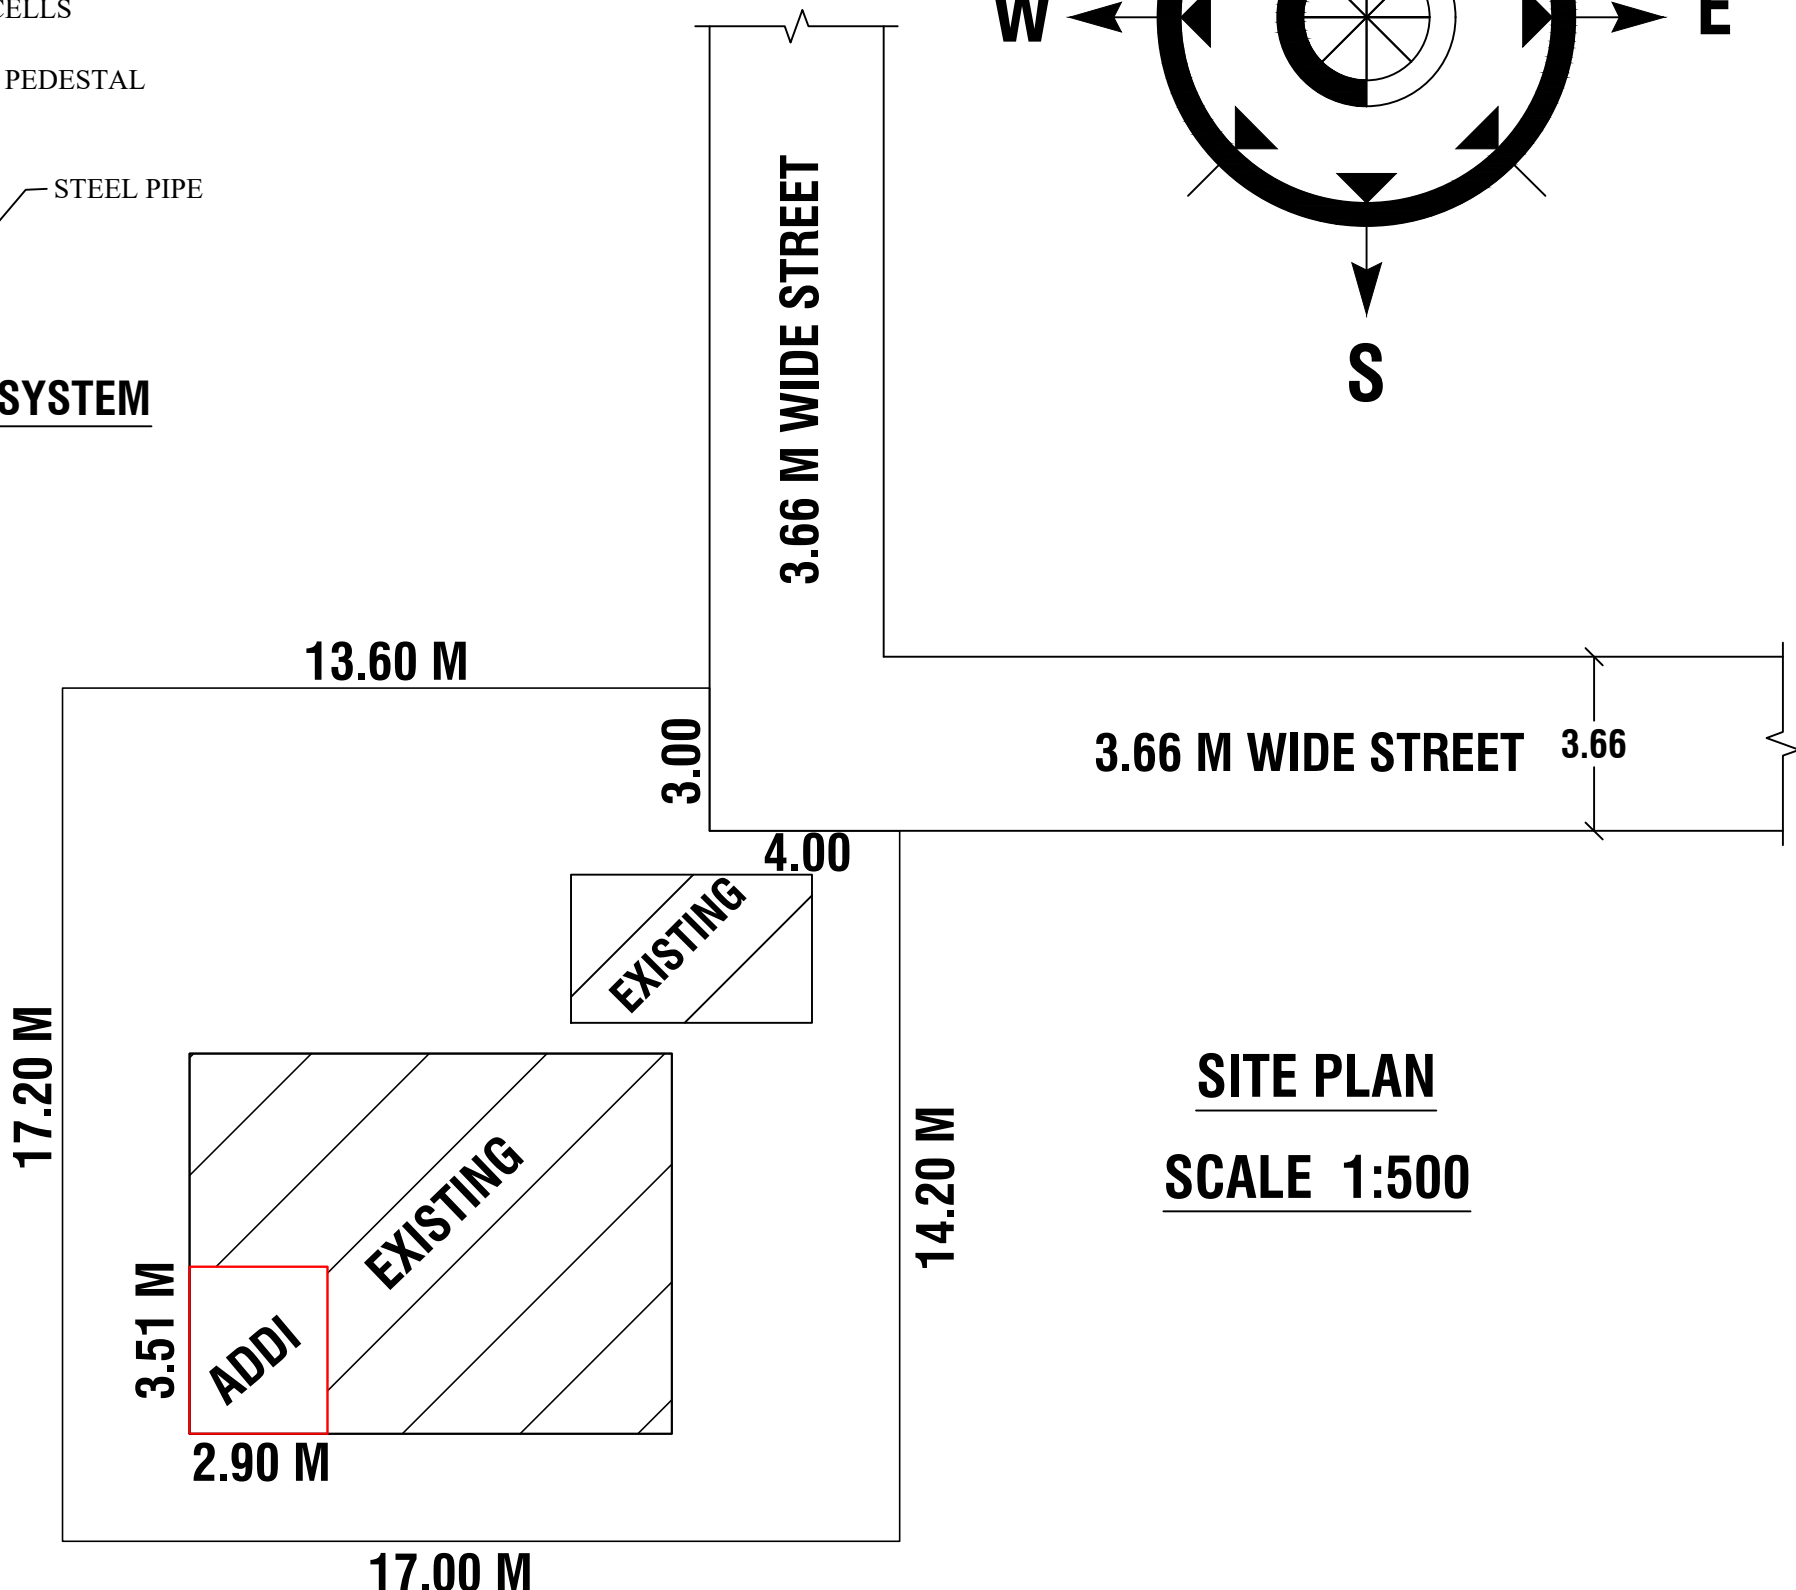


SITE PLAN
SCALE 1:500

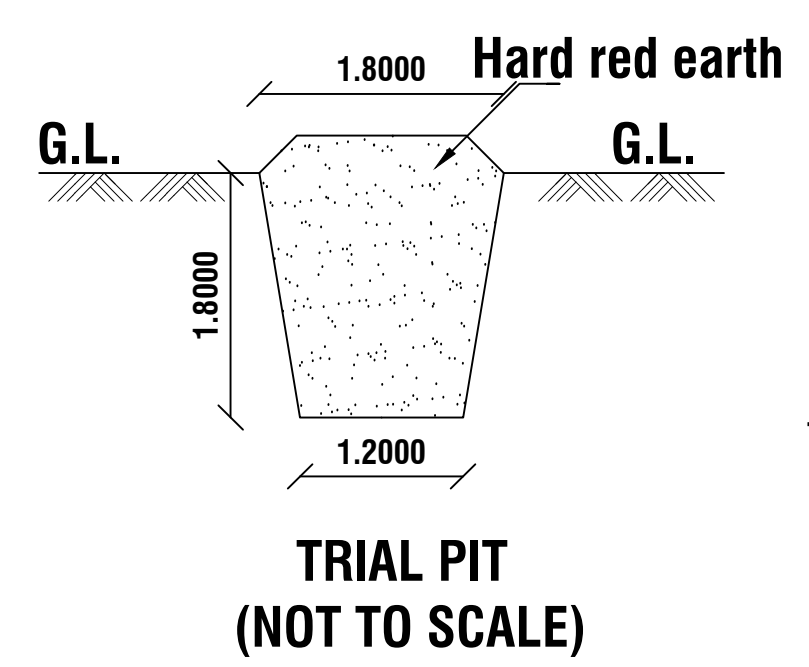


TRIAL PIT
(NOT TO SCALE)

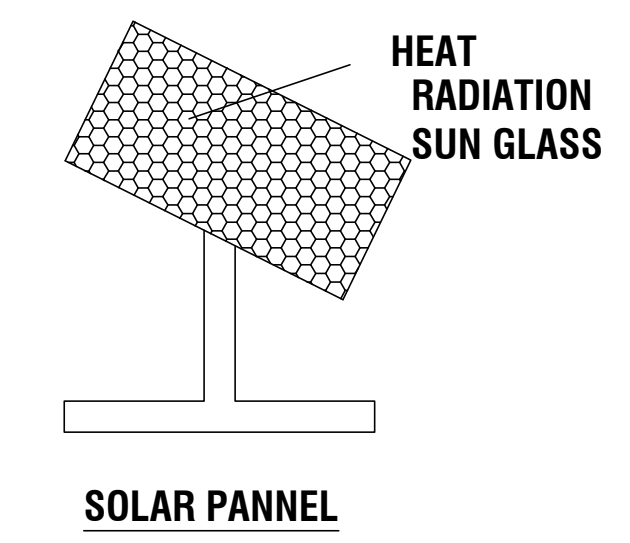

SOLAR PANNEL

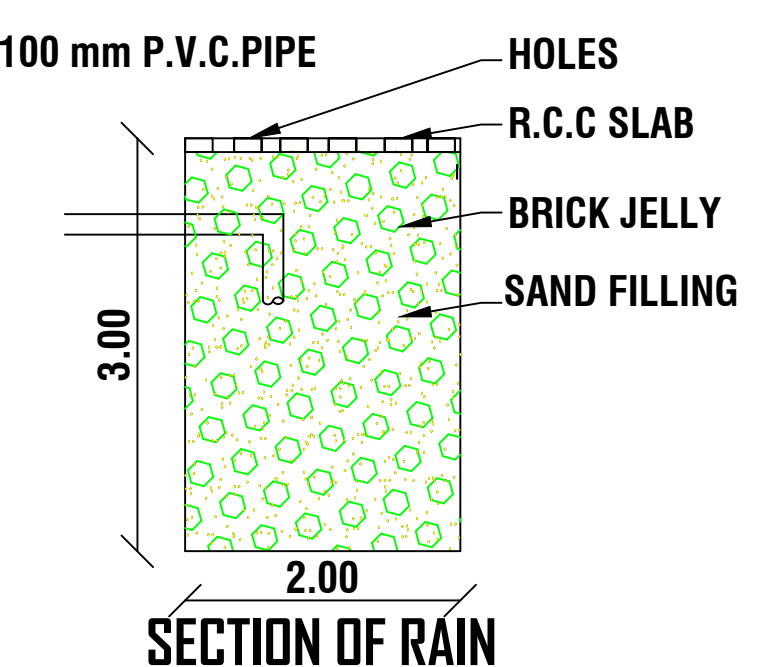

SECTION OF RAIN

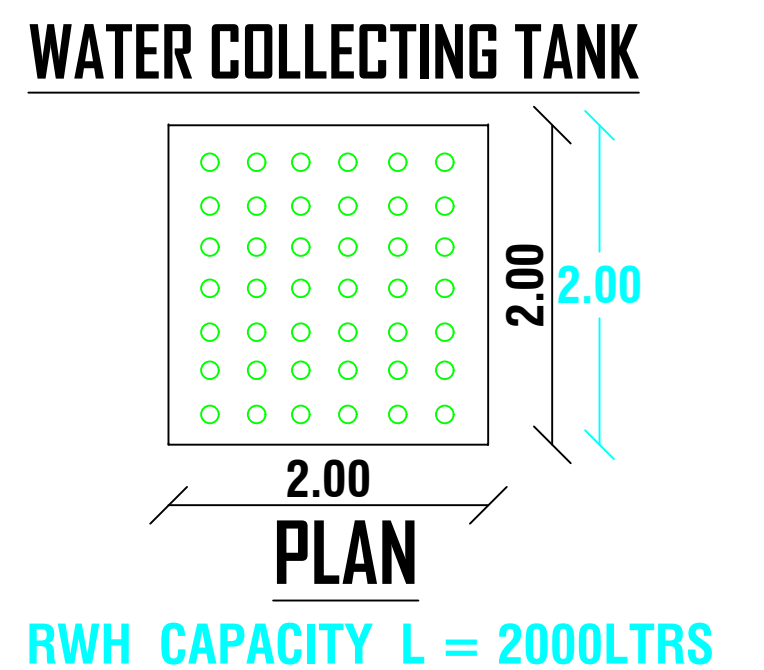

WATER COLLECTING TANK
PLAN
RWH_CAPACITY_L = 2000LTRS

STREET

STREET

VACANT

KEY PLAN
NOT TO SCALE

REFERENCE

SITE AREA : 7.500 CENT (303.52 Sq.m)

ADDITIONAL AREA :-

FIRST FLOOR AREA : 10.16 Sq.m.(109.36 Sqft)

CARPET AREA : 7.44 Sq.m

EXISTING AREA :-

GROUND FLOOR AREA : 85.30 Sq.m.(918.16 Sq.ft).

VACANT AREA : 218.22 Sq.m.

JOINERY DETAILS

D	DOOR	-	1.00 X 2.10
D1	DOOR	-	0.90 X 2.10
W	WINDOW	-	1.50 X 1.50
V	VENTILATOR	-	0.90 X 0.60

ALL DIMENSIONS ARE IN METRE

PLAN SCALE 1:100

COLOUR INDEX

BOUNDARY OF THE SITE

ADDITIONAL BUILDING

EXISTING BUILDING

ROAD , STREET

SIGNATURE OF THE LAND OWNER

A. Senthil velnathan

SIGNATURE OF THE REGISTERED ENGINEER

Er. A. ANANDHA KANNAN B.E
Register Engineer - Grade III - Re
Register No : 150/LS/2022/00051
Sub Register Office Road, Kottaram - 629 703
Ph : 94431 40785

FSI CALCULATION :

REQUIRED - 2
TOTAL ALL FLOOR AREA
FSI = $\frac{75.00}{303.52} = 0.314$

PARKING CALCULATION :

TOTAL ALL FLOOR AREA
= 75.00 SQ.M
= $\frac{95.46}{75.00} = 1.272$
@ SAY = 2 CAR



Kannan.B.E.(CIVIL).
nstructions.
Suchindrum
143140785
140845895

email :- suchindconst@gmail.com

Eight ways to know a piece of land before you pay for it.

This report covers one part of the picture. These cover the rest, drawn from the same government records, for any property in Tamil Nadu.

LandLens One

Ask anything about a property and get an answer grounded in live government records, with the sources shown.

[/landlens/one](#)



Verify My Land

Every record check run on one property and returned as a single report.

[/landlens/verify-my-land](#)



Legal Opinion

An advocate's written opinion on the title, built on the records we pull for it.

[/landlens](#)



One Map

Every layer on one map: the parcel, its boundary, zoning, water bodies and what sits around it.

[/landlens/one/map](#)



PriceMap

What land actually changed hands for around this plot, taken from the registered deeds.

[/landlens/pricemap](#)



Build Scope

What you are allowed to build here: floor space, height, coverage and setbacks.

[/landlens/build-scope](#)



Property Tracker

Watch a property and hear about it when something new is registered against it.

[/landlens/property-tracker](#)



Deal Room

Run the transaction in one place: documents, stamping, signatures and the parties.

[/landlens/deal-room](#)



Twenty-four checks you can run yourself, at no cost.

Records and verification

The registers themselves, read for you.

Encumbrance Certificate

Patta and Chitta

Field Measurement Sketch

EC Analyzer

Bank charge check

Court case search

Seller background check

Approval check by survey

Zoning and land use

What the plan says can happen on this land.

Land use zone finder

CMDA land use check

Coastal regulation zone

Master plan check

Water bodies finder

Airport height clearance

Value and duty

What it is worth and what it costs to register.

Guideline value by street

Guideline value by survey

Stamp duty and registration fees

Capital gains

Floor space index

Area unit converter

Registers and directories

Who holds it, and which office keeps the record.

Find your registering office

Temple property check

Waqf property check

RERA register



Every free tool
/tools



Services we run
for you
/services



The LandLens
suite
/landlens/one



Every claim in this document traces back to a government record.

Legal opinions, due diligence and title verification

Building plan, layout and sub-division approvals

Completion and occupancy certificates, regularisation

Escrow, negotiation and NRI property management

Land survey, soil testing, architecture and construction

Verified RealEstate
3/350/2 Mettukuppam,
OMR Thoraipakkam,
Chennai 600 097, India
hello@verified.realestate
+91 9996 12 9996

Prepared from the registers named on the page each finding sits on. Where a register could not be read, this document says so in its place rather than leaving the gap to be read as a clean result.

