

PP

APPROVAL RECORD

Planning Permission

Kanniyakumari district, Tamil Nadu

APPROVAL TYPE

Building Plan

ISSUING AUTHORITY



Town Panchayat

The approval as the planning authority issued it, reproduced in full behind this page.


An approval speaks to what was sanctioned, not to what was built. Completion is a separate record.

PLAN SHOWING THE PROPOSED CONSTRUCTION OF A R.C.C. DWELLING HOUSE AT CHADAVILAI PUTHUVILAI IN RE . SY. NO : 322/1C1A AT THALAKULAM VILLAGE THINGAL NAGER TOWN PANCHAYAT KALKULAM TALUK KANYAKUMARI DISTRICT :


NAME OF OWNER :- Mrs. M .RAJAM , W/O. MURUGAN,
CHADAVILAI PUTHUVILAI, NEYYOOR (P.O)

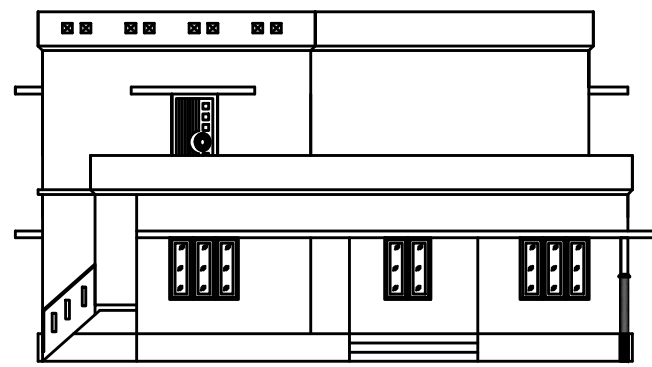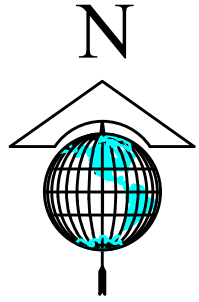


ELEVATION

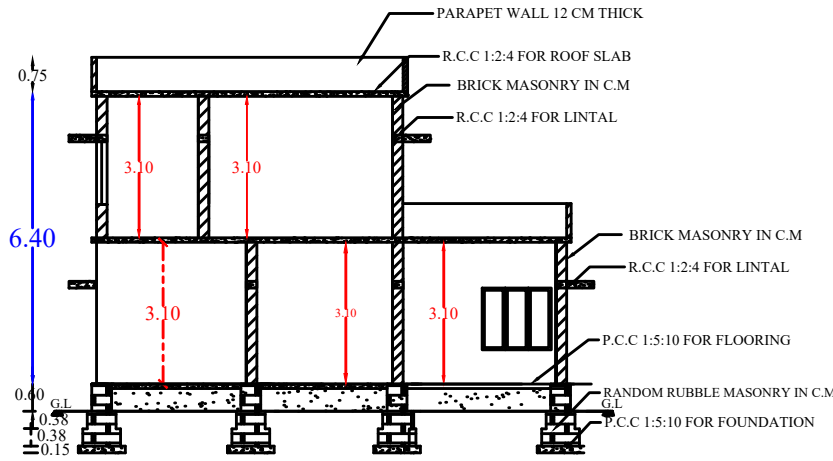


SECTION

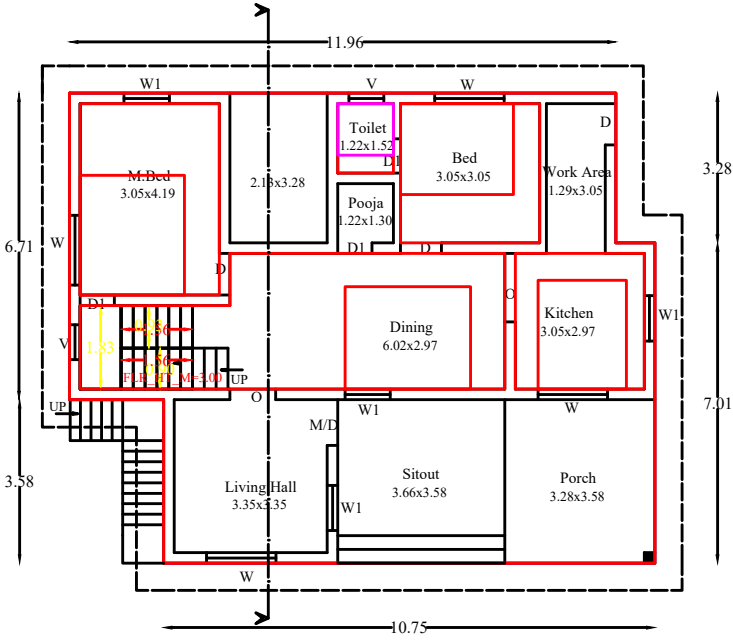


GROUND FLOOR PLAN

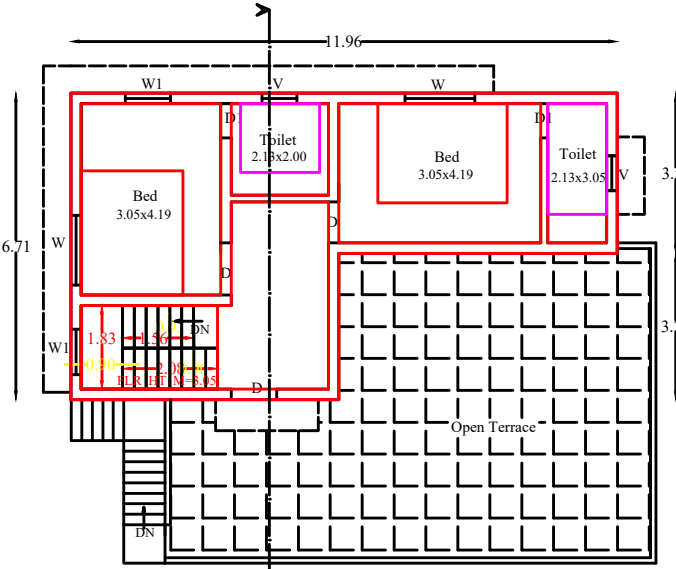


FIRST FLOOR PLAN

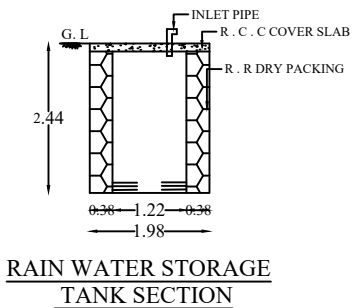


RAIN WATER STORAGE
TANK SECTION

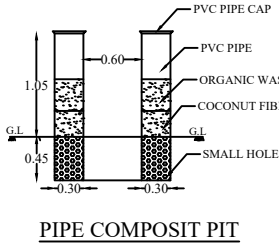


PIPE COMPOSITE PIT

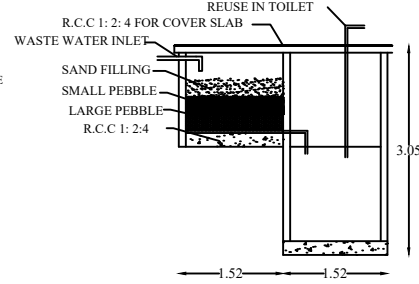


RECYCLING OF WASTE
WATER

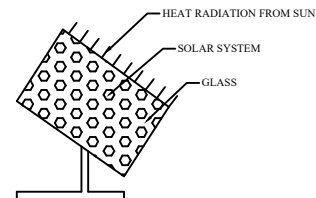


SOLAR SYSTEM

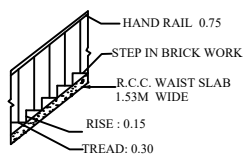


STAIR CASE SECTION

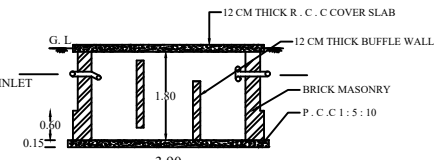


SECTION ON B-B

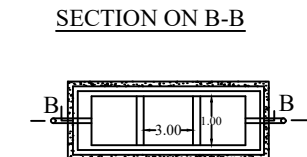


SEPTIC TANK PLAN

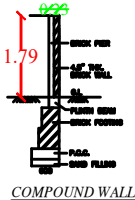


COMPOUND WALL
DETAIL

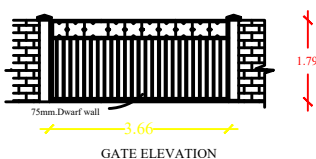

GATE ELEVATION

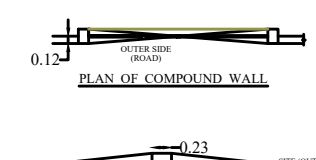


PLAN OF COMPOUND WALL

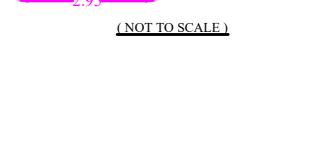


(NOT TO SCALE)

PLAN INFO
PLOT NO=NO
TALUK=KALKULAM
DISTRICT=KANNYAKUMARI
PLOT AREA M2=181.43
JURISDICTION TYPE= PANCHAYAT
PATTA NO=626
SINGLE FAMILY BLDG=YES
SURVEY NO=322/1C1A
LAND USE ZONE=RESIDENTIAL
CRZ=NO
SECURITY ZONE=NO
ACCESS WIDTH M=6.48
WHETHER GOVT OR AIDED SCHOOL=NO
AS AT SITE=181.43
FMB OR PLR=181.43
AS PER DOCUMENT=181.43
ROAD WIDTH=3.96
ROAD LENGTH=100.00
AVG PLOT DEPTH=16.13
AVG PLOT WIDTH=10.4
RWH DECLARED=NO
BUILDING NEAR TO RIVER=NO
OSR APPLICABLE=NO
OSR SURRENDER OR BUYBACK=BUYBACK
PREMIUM FSI REQUIRED=NO
IS APPROVED LAYOUT=NO
AREA TYPE=OTHERS
BUILDING NEAR MONUMENT=NO
BUILDING NEAR GOVT BLDG=NO
PROVISION FOR GREEN BUILDINGS AND SUSTAINABILITY=NO
FIRE PROTECTION AND FIRE SAFETY REQUIREMENTS=NO
NOC FOR CONSTRUCTION NEAR MONUMENT=NO
BARRIER FREE ACCESS FOR PHYSICALLY CHALLENGED PEOPLE=NO
FIRE PROTECTION AND FIRE SAFETY REQUIREMENTS=NO
NOC FIRE DEPT=NO
BLOCK 1 INDIVIDUAL RESIDENCE MEMBER COUNT=4
BLOCK 1 INDIVIDUAL NON RESIDENTIAL MEMBER COUNT
BLOCK 1 B-SHOP MEMBER COUNT=5
BLOCK 1 B-PCO MEMBER COUNT=1
IS SWIMMING POOL EXISTS=NO
IF HERITAGE TOWN LESS THAN 1KM RADIUS=NO

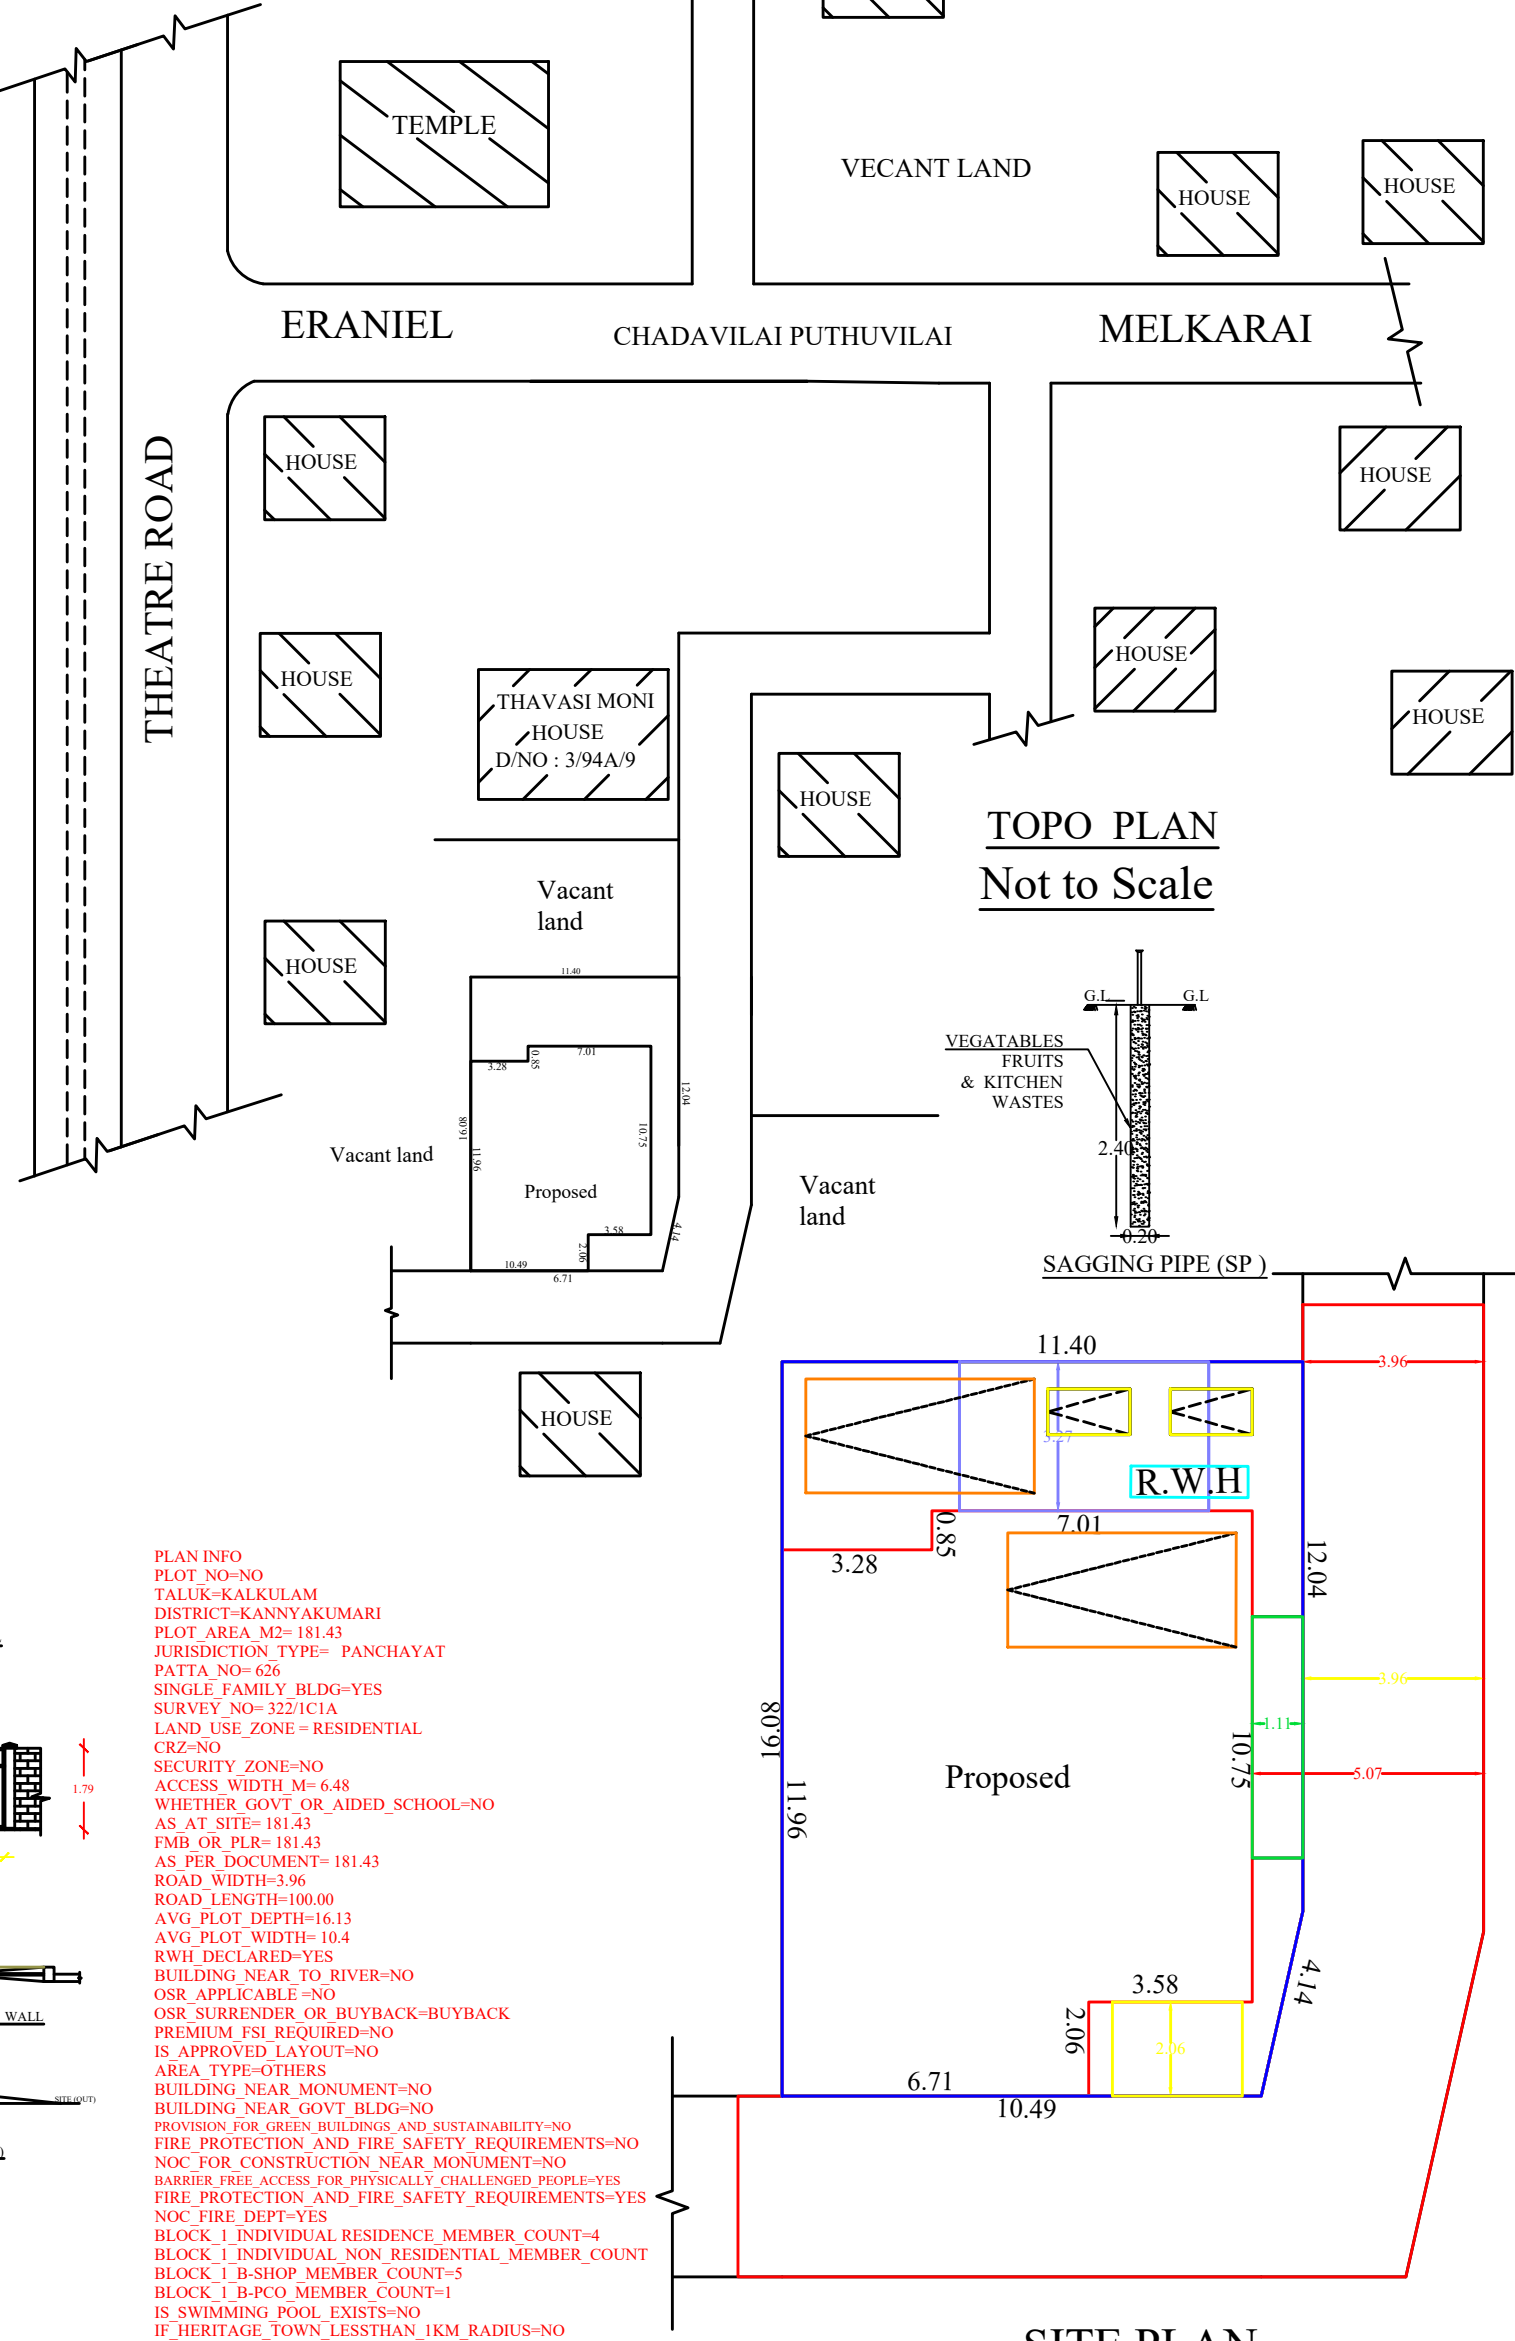

TOPO PLAN
Not to Scale

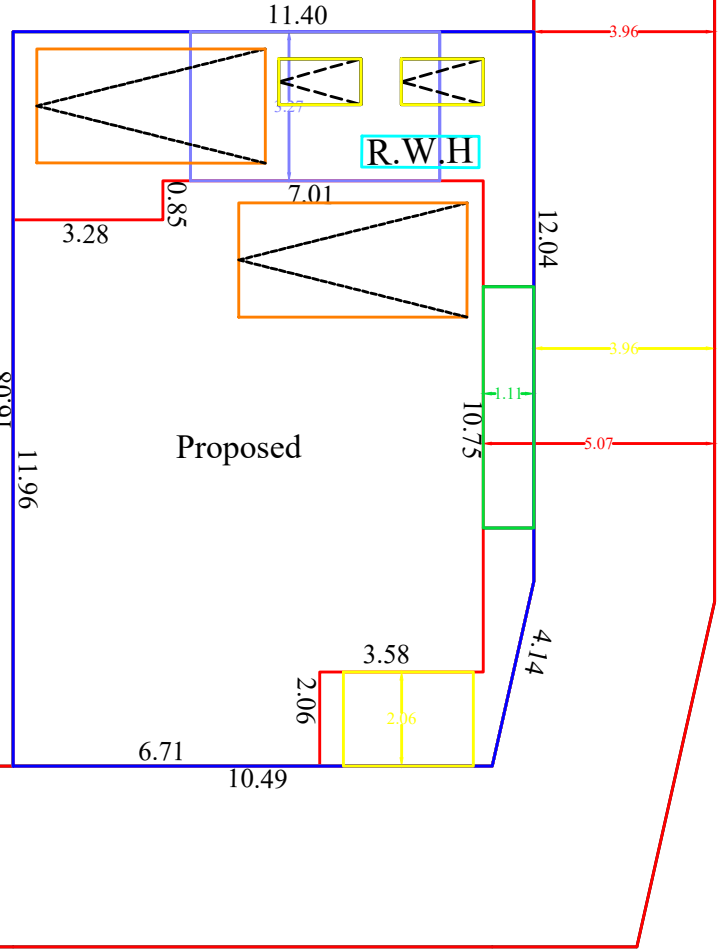

SITE PLAN
SCALE : 1:100

NOTE : ALL DIMENSIONS ARE IN METER , SCALE :1:100

AREA OF SITE 1.82ARE 4,500 CENTS

AREA IN SQ "M" AREA IN SQ "FT"

SITE AREA : 182.115 1960.20

PROPOSED PLINTH AREA
GROUND FLOOR : 121.65 1309.44
FIRST FLOOR : 60.76 654.02
TOTAL : 182.41 1963.46

PROPOSED FLOOR AREA
GROUND FLOOR : 63.08 678.99
FIRST FLOOR : 49.94 537.55
TOTAL : 113.02 1216.54

LENGTH OF COMPOUND WALL 26.67 M

VACANT : 60.46 650.76

F.S.I : 161.04/182.115 0.88 <2.00

PARKING CALCULATION :-
Required parking :-
Total plinth area = 161.04 sq.m
1 Two Wheeler space = 1.00 x 1.80
First 50 sq.m 1 dwelling unit = 1 Two Wheeler space
1 Car space = 2.50x5.00
Required car space = 161.04 / 2.50 = 64.42
= 2.00 car
SOPHIA CONSTRUCTION
M.SOPHIA
Licenced Building Surveyor
Reg.no: 148/LS/2024/00001
Near BSNL office , Neyyoor Road, Thingal Nager
Mob: 9345414218 , 9442711952

ENTER VALUE	ENTER MATTERIAL	ENTER SIZE
M/D	PANELLED DOOR	1.00 x 2.10
D	PANELLED DOOR	0.90 x 2.10
D1	PANELLED DOOR	0.75 x 2.10
W	GLAZED WINDOW	1.50 x 1.34
W1	GLAZED WINDOW	1.00 x 1.34
K.W	KITCHEN WINDOW	1.00 x 1.00
V	GLAZED VENTILATOR	0.75 x 0.45

ROAD : ☐ PROPOSED : ☐
SITE : ☐ EXISTING : ☒

H. Sophia
Er. M. SOPHIA,
Registered Civil Engineer
Reg.No: 148/LS/2024/00001
SOPHIA CONSTRUCTION
Near BSNL Office
Neyyoor Road, Thingal Nagar
Cell: 9345414218

SIGNATURE OF LICENCED SURVEYOUR

M. Rajam

SIGNATURE OF APPLICANT

Eight ways to know a piece of land before you pay for it.

This report covers one part of the picture. These cover the rest, drawn from the same government records, for any property in Tamil Nadu.

LandLens One

Ask anything about a property and get an answer grounded in live government records, with the sources shown.

[/landlens/one](#)



Verify My Land

Every record check run on one property and returned as a single report.

[/landlens/verify-my-land](#)



Legal Opinion

An advocate's written opinion on the title, built on the records we pull for it.

[/landlens](#)



One Map

Every layer on one map: the parcel, its boundary, zoning, water bodies and what sits around it.

[/landlens/one/map](#)



PriceMap

What land actually changed hands for around this plot, taken from the registered deeds.

[/landlens/pricemap](#)



Build Scope

What you are allowed to build here: floor space, height, coverage and setbacks.

[/landlens/build-scope](#)



Property Tracker

Watch a property and hear about it when something new is registered against it.

[/landlens/property-tracker](#)



Deal Room

Run the transaction in one place: documents, stamping, signatures and the parties.

[/landlens/deal-room](#)



Twenty-four checks you can run yourself, at no cost.

Records and verification

The registers themselves, read for you.

Encumbrance Certificate

Patta and Chitta

Field Measurement Sketch

EC Analyzer

Bank charge check

Court case search

Seller background check

Approval check by survey

Value and duty

What it is worth and what it costs to register.

Guideline value by street

Guideline value by survey

Stamp duty and registration fees

Capital gains

Floor space index

Area unit converter

Zoning and land use

What the plan says can happen on this land.

Land use zone finder

CMDA land use check

Coastal regulation zone

Master plan check

Water bodies finder

Airport height clearance

Registers and directories

Who holds it, and which office keeps the record.

Find your registering office

Temple property check

Waqf property check

RERA register



Every free tool
/tools



Services we run
for you
/services



The LandLens
suite
/landlens/one



Every claim in this document traces back to a government record.

Legal opinions, due diligence and title verification

Building plan, layout and sub-division approvals

Completion and occupancy certificates, regularisation

Escrow, negotiation and NRI property management

Land survey, soil testing, architecture and construction

Verified RealEstate
3/350/2 Mettukuppam,
OMR Thoraipakkam,
Chennai 600 097, India
hello@verified.realestate
+91 9996 12 9996

Prepared from the registers named on the page each finding sits on. Where a register could not be read, this document says so in its place rather than leaving the gap to be read as a clean result.

