

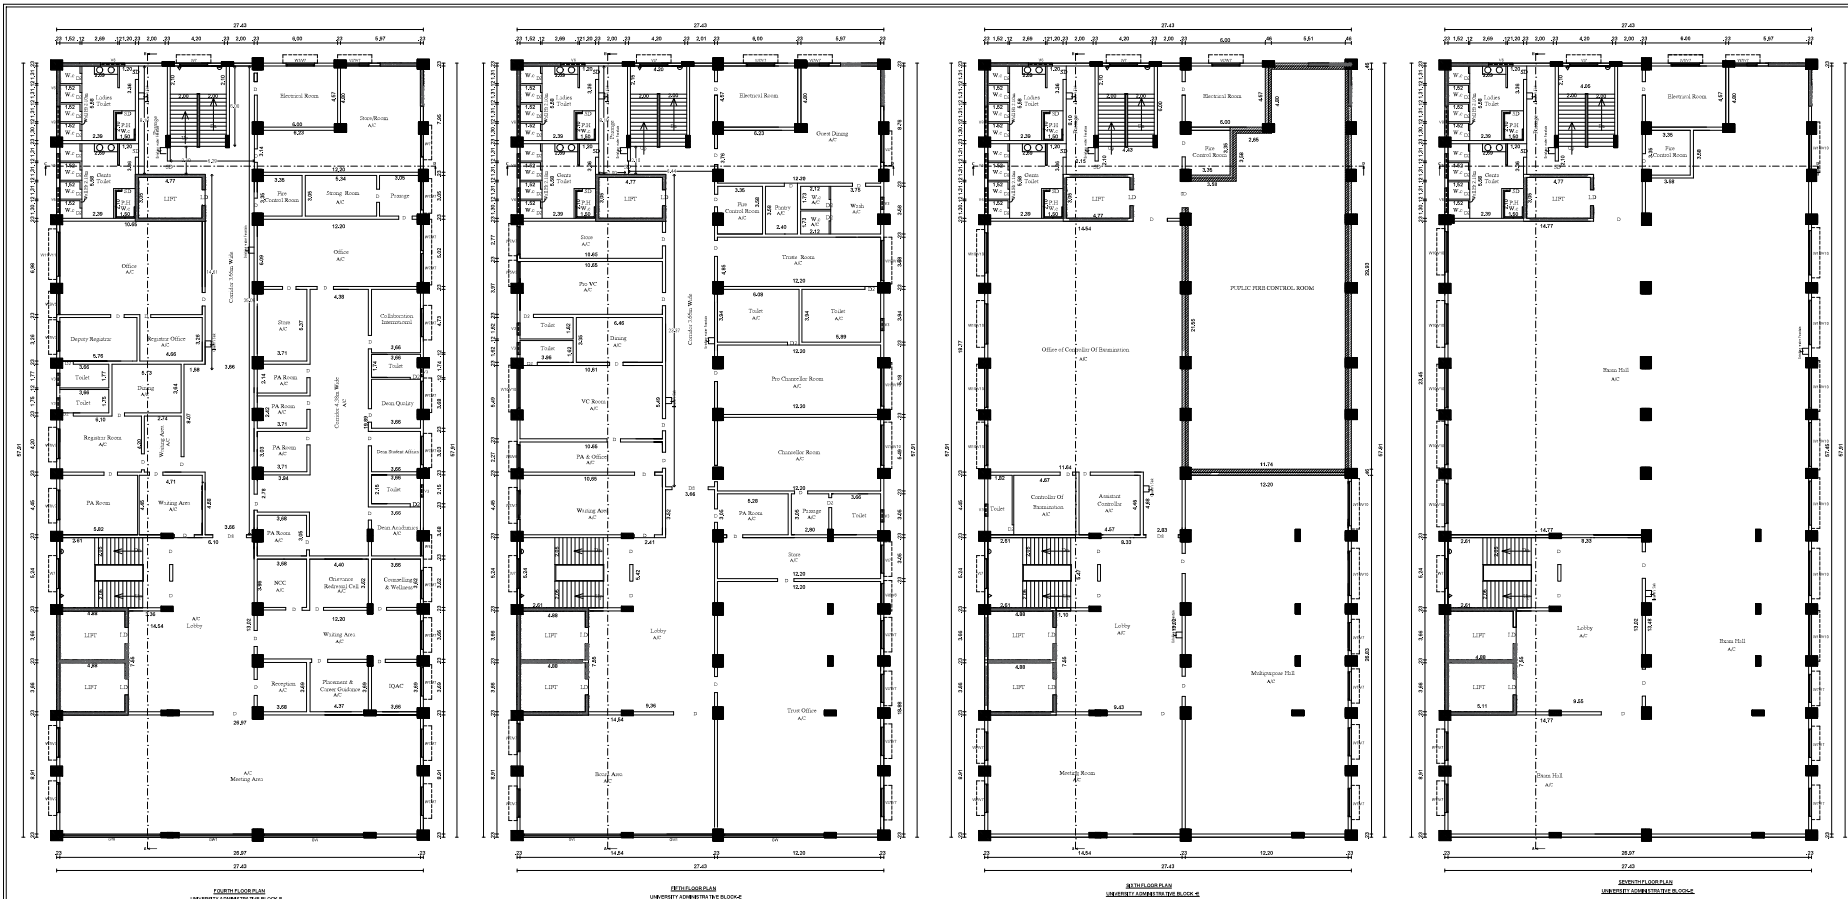
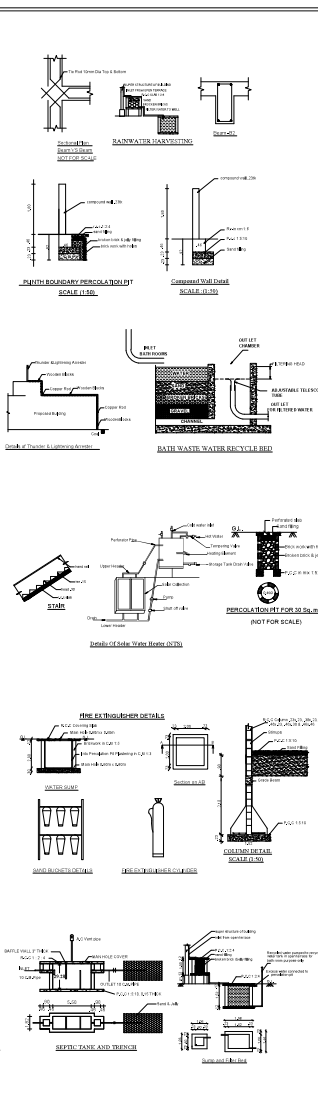
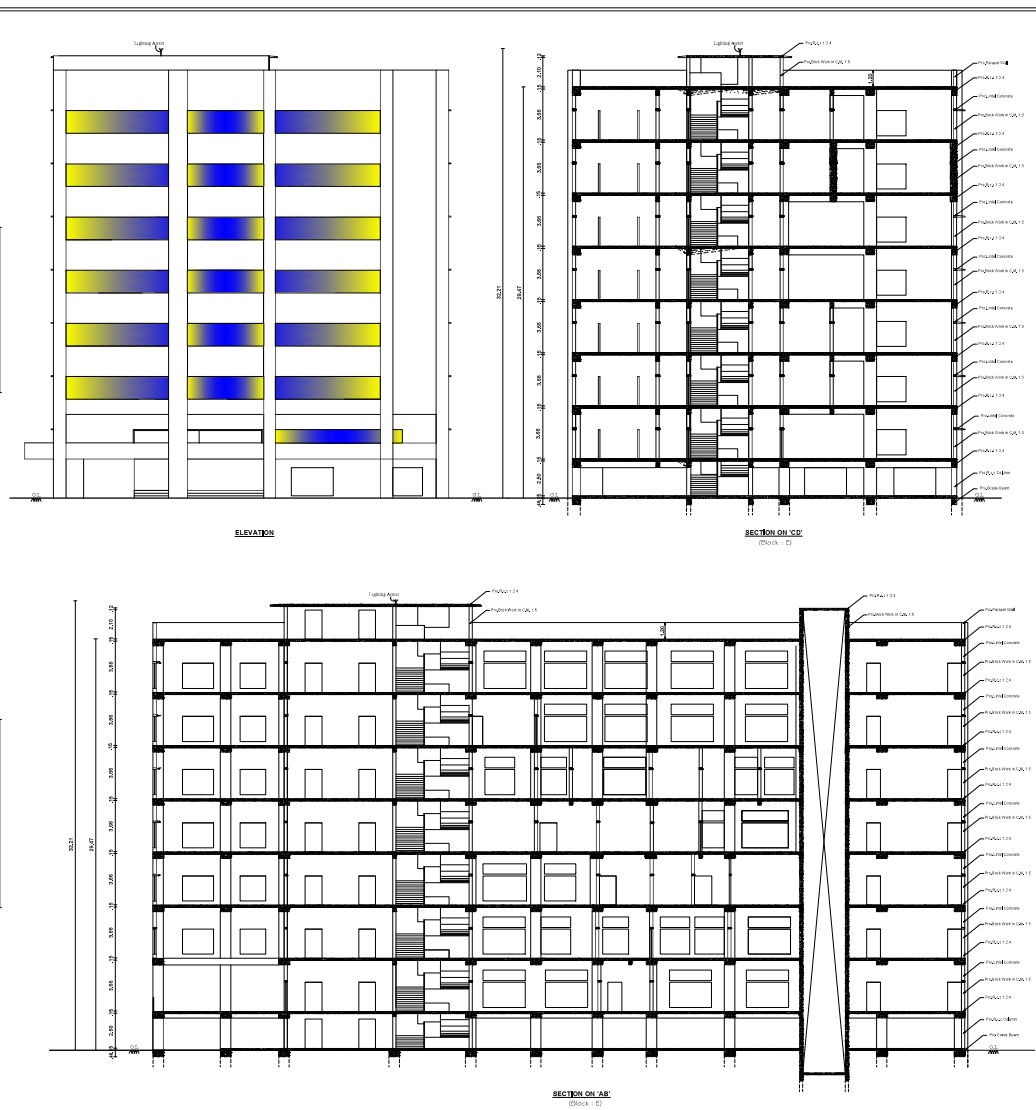


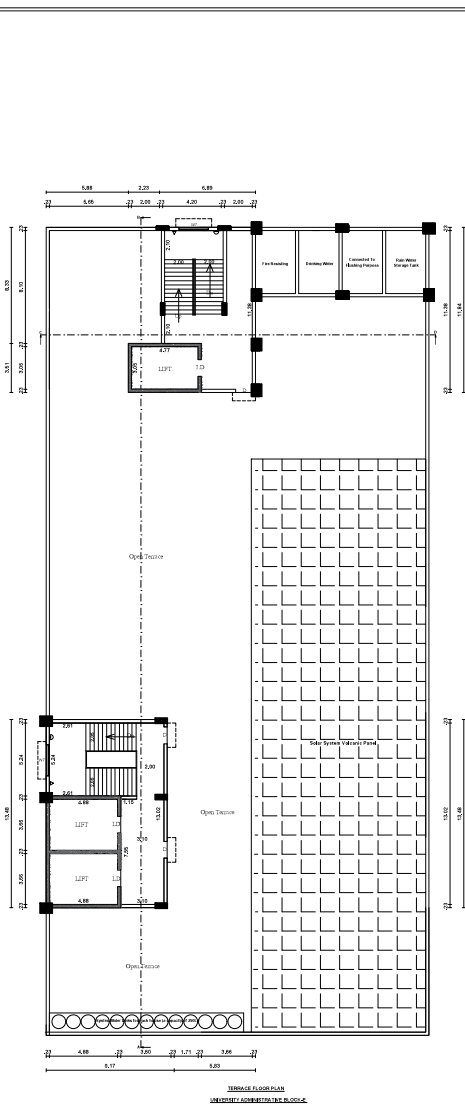



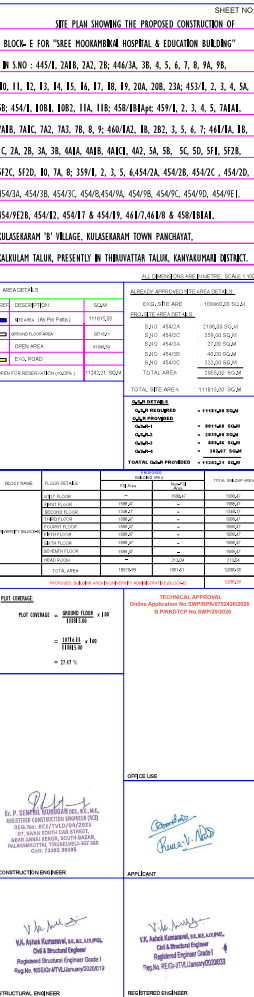

PLAN SHOWING THE PROPOSED CONSTRUCTION OF	
BLOCK - E FOR "SRI MOOKAMBI HOSPITAL & EDUCATION BUILDING"	
IN S.NO : 445/1, 241R, 242, 28, 446/3A, 3B, 4, 5, 6, 7, 8, 9A, 9B,	
10, 11, 12, 13, 14, 15, 16, 17, 18, 19, 20A, 20B, 23A, 433/1, 2, 3, 4, 5A,	
5B, 454/1, 10B, 10B2, 11A, 11B, 458/18/1, 458/18/2, 2, 3, 4, 5, 7A/1A, 1B,	
7A/1B, 7A/1C, 7A/2, 7A/3, 7B, 8, 9, 440/1A2, 1B, 2B2, 3, 5, 6, 7, 441/1A, 1B,	
1C, 2A, 2B, 3A, 3B, 4A/1A, 4A/1B, 4A/1C, 4B2, 5A, 5B, 5C, 5D, 5F1, 5F2B,	
5F2C, 5F2D, 10, 7A, 8, 11B/1, 2, 3, 5, 6, 454/2A, 454/2B, 454/2C, 454/2D,	
ALL DIMENSIONS ARE IN METERS - SCALE 1:100	
[illegible]

Signature Not Verified
Signed by: Assistant Director
Location: Kanniyakumari
Date: 2026.03.17 16:43:20

Signature valid