

PP

APPROVAL RECORD

Planning Permission

Kanniyakumari district, Tamil Nadu

APPROVAL TYPE

Building Plan

ISSUING AUTHORITY


Rural Panchayat

The approval as the planning authority issued it, reproduced in full behind this page.


An approval speaks to what was sanctioned, not to what was built. Completion is a separate record.

PLAN SHOWING THE PROPOSED CONSTRUCTION OF A RCC ROOF RESIDENTIAL BUILDING IN RE .SY. NO :282/29A4
PER PATTA NO:10731 IN KULAPPURAM VILLAGE AT VAZHAPAZHATHIKAZHLY VEEDU, THYALUMOODU, METHUKUMMAL POST ,
KILLIYOOR TALUK , KANYAKUMARI DIST IN METHUKUMMAL VILLAGE PANCHAYAT .


NAME OF OWNER: Mr.JOHNFRED M, S/O.Mr.MUTHUMANICKAM
& Mrs N.VASANTHA , W/O Mr.JOHNFRED
9-59 VAZHAPAZHATHIKAZHLY VEEDU, THYALUMOODU
METHUKUMMAL POST
KANYAKUMARI DISTRICT, PIN 629172.

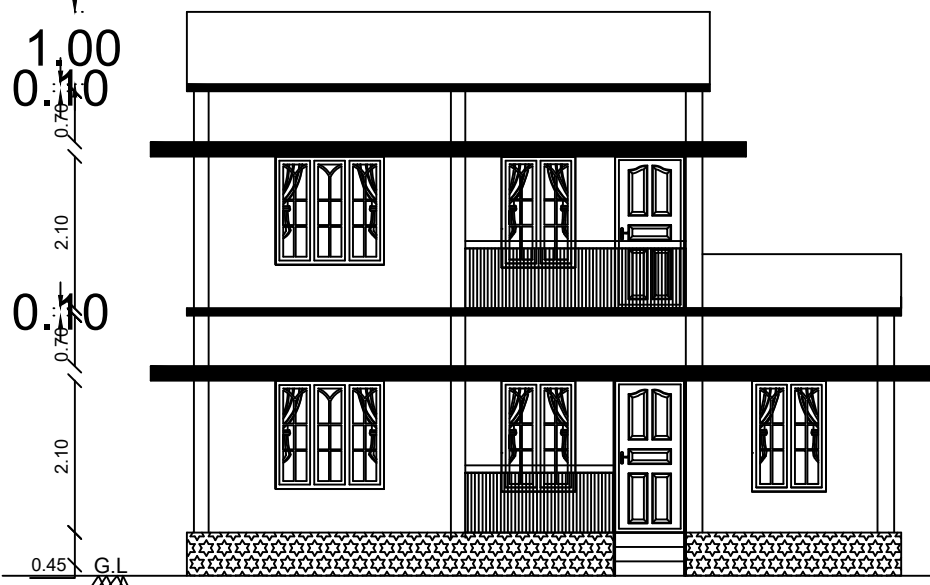


ELEVATION

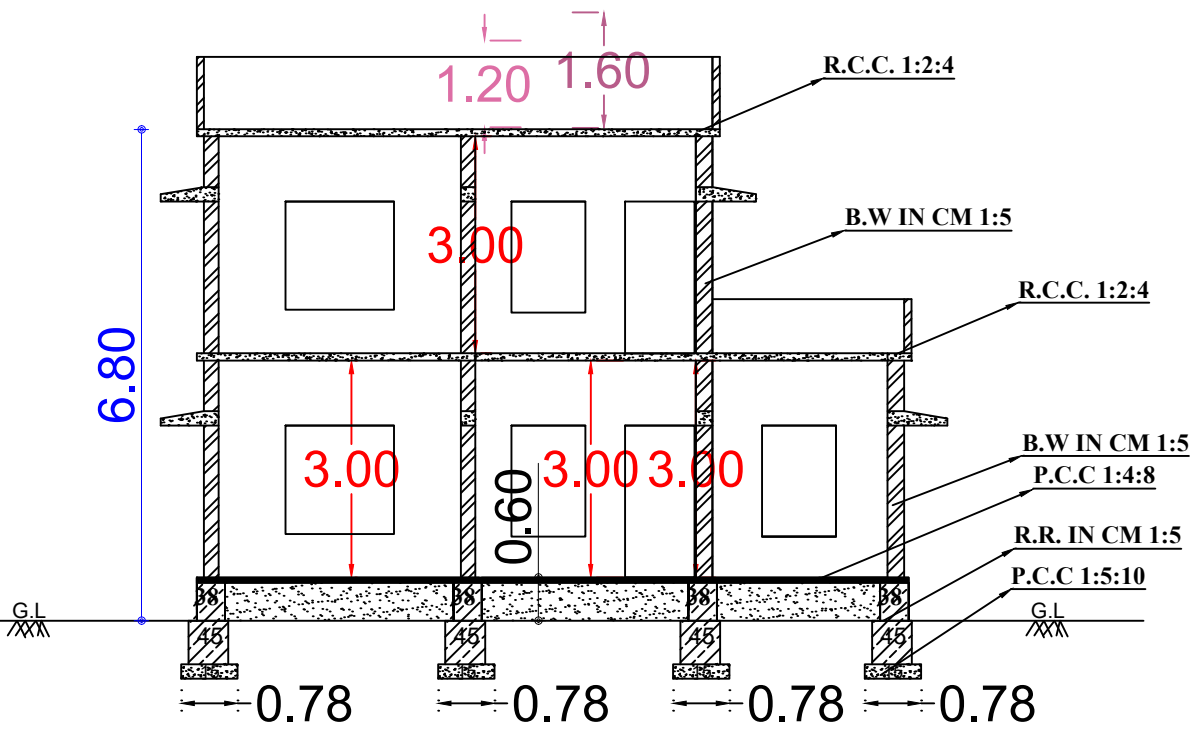

SECTION ON - AB

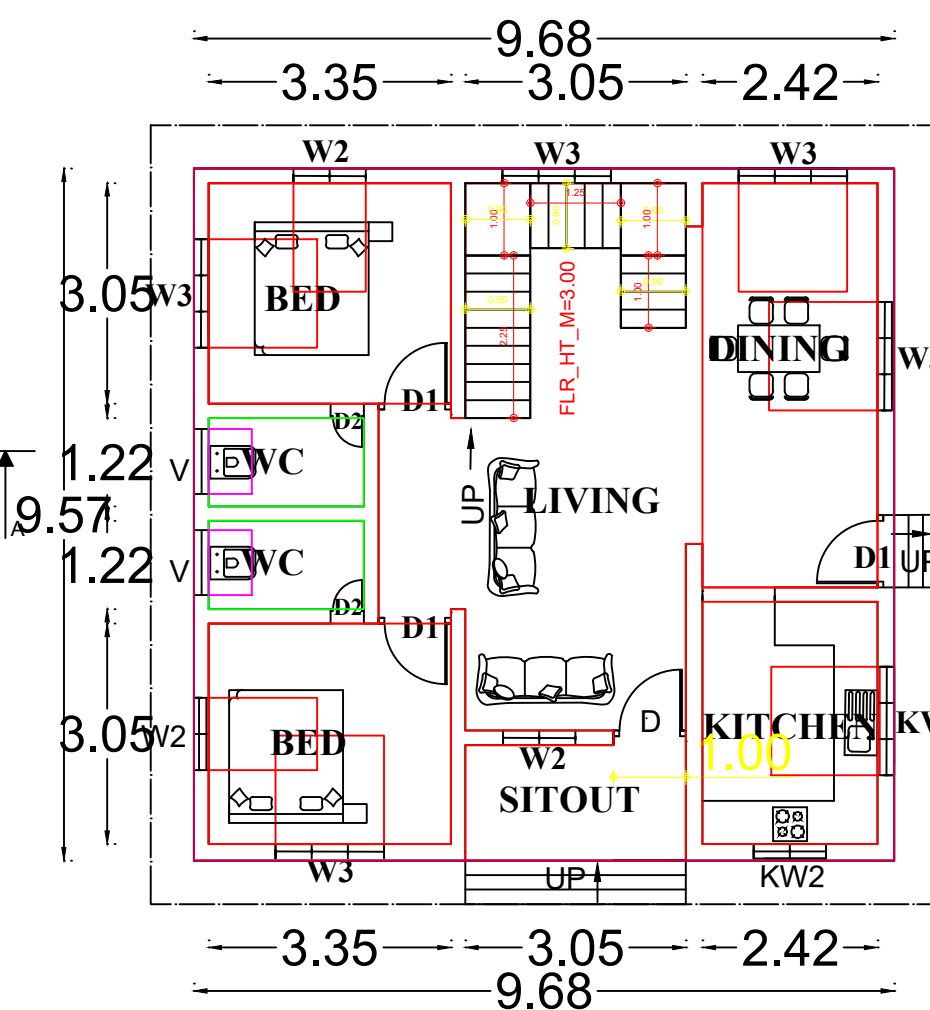


GROUND FLOOR PLAN

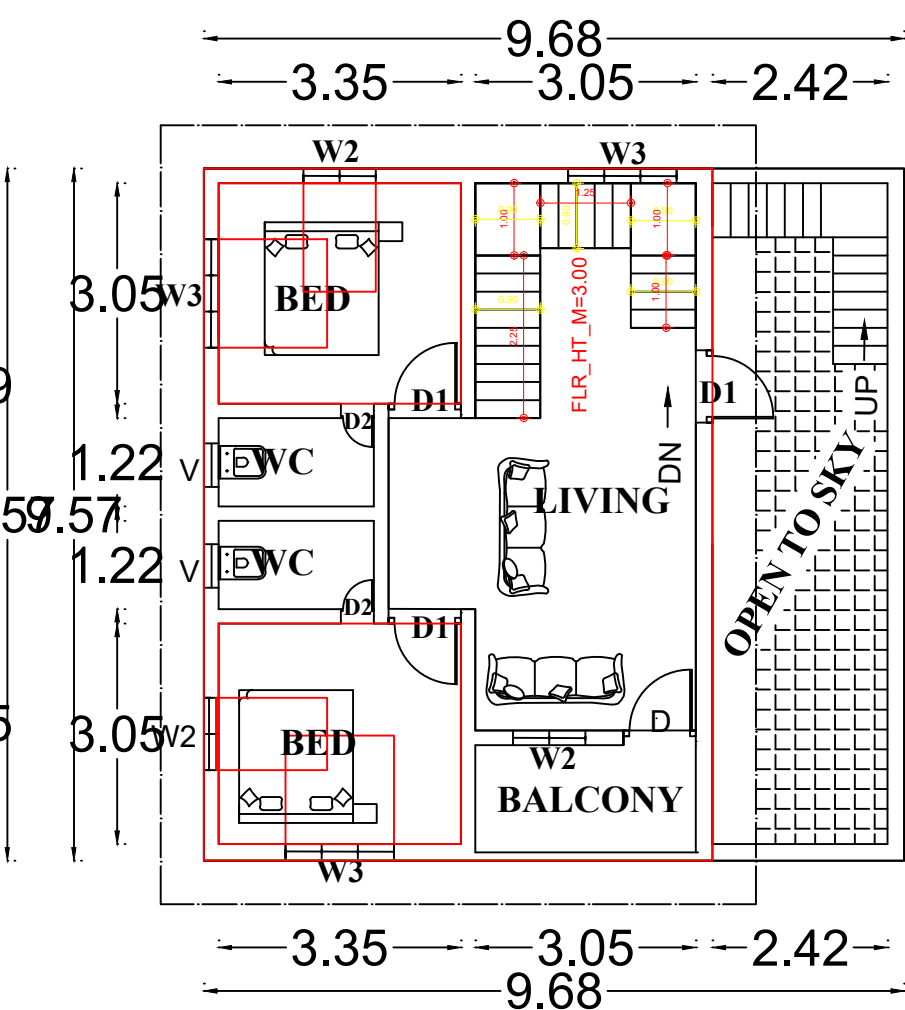


FIRST FLOOR PLAN


PLAN INFO
PATTA_NO=10731
AS_PER_DOCUMENT=320.00
AS_AT_SITE=318.02
FMB_OR_PLR=320.00
PLOT_AREA_M2=320.00
IS_SWIMMING_POOL_EXISTS=NO
SINGLE_FAMILY_BLDG=YES
CRZ=NO
SECURITY_ZONE=NO
ACCESS_WIDTH_M=3.00
WHETHER_GOVT_OR_AIDED_SCHOOL=NO
ROAD_WIDTH=3.15
ROAD_LENGTH=16.20
AVG_PLOT_DEPTH=16.00
AVG_PLOT_WIDTH=20.60
LAND_USE_ZONE=RESIDENTIAL
PREMIUM_FSI_REQUIRED=NO
DISTRICT=KANNIYAKUMARI
SURVEY_NO=282/29A4
TALUK=KILLIYOOR
JURISDICTION_TYPE= PANCHAYAT
RWH_DECLARED=YES
BUILDING_NEAR_TO_RIVER=NO
AREA_TYPE=OTHERS
IS_APPROVED_LAYOUT=NO
BUILDING_NEAR_MONUMENT=NO
BUILDING_NEAR_GOVT_BLDG=NO
PROVISION_FOR_GREEN_BUILDINGS_AND_SUSTAINABILITY=NO
FIRE_PROTECTION_AND_FIRE_SAFETY_REQUIREMENTS=YES
NOC_FOR_CONSTRUCTION_NEAR_MONUMENT=NO
NOC_FIRE_DEPT=NO
OSR_APPLICABLE=NO
IF_HERITAGE_TOWN_LESS THAN 1KM_RADIUS=NO
GREEN_PLANTING_STRIP=NO

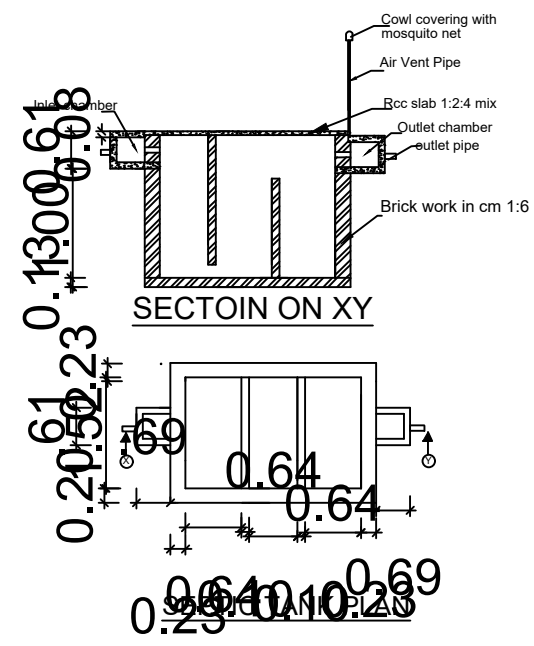

SECTION ON XY


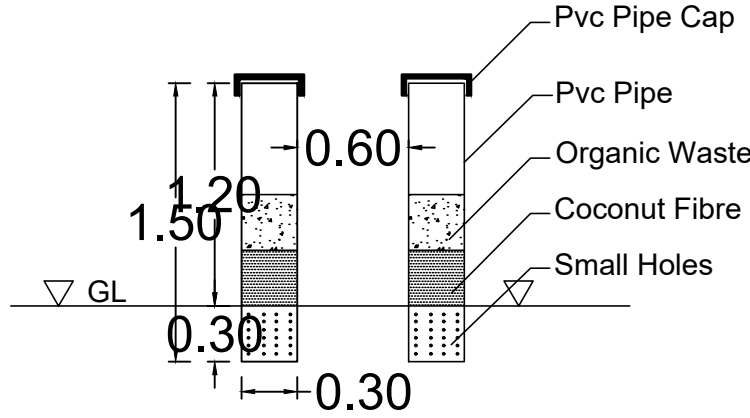


PIPE COMPOST PIT

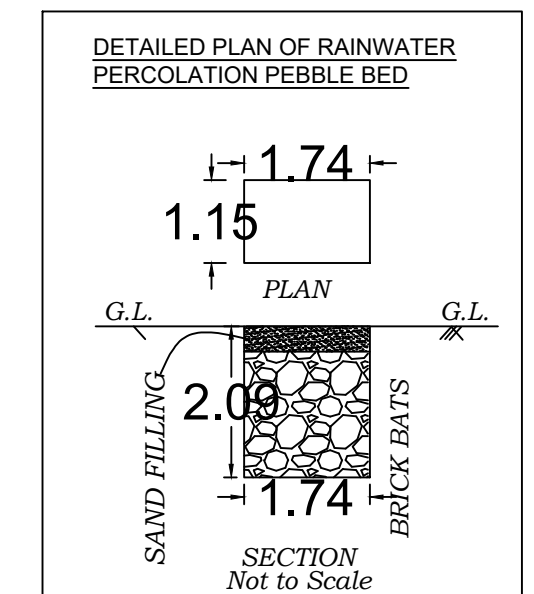

DETAILED PLAN OF RAINWATER PERCOLATION PEBBLE BED

OFFICE USE.

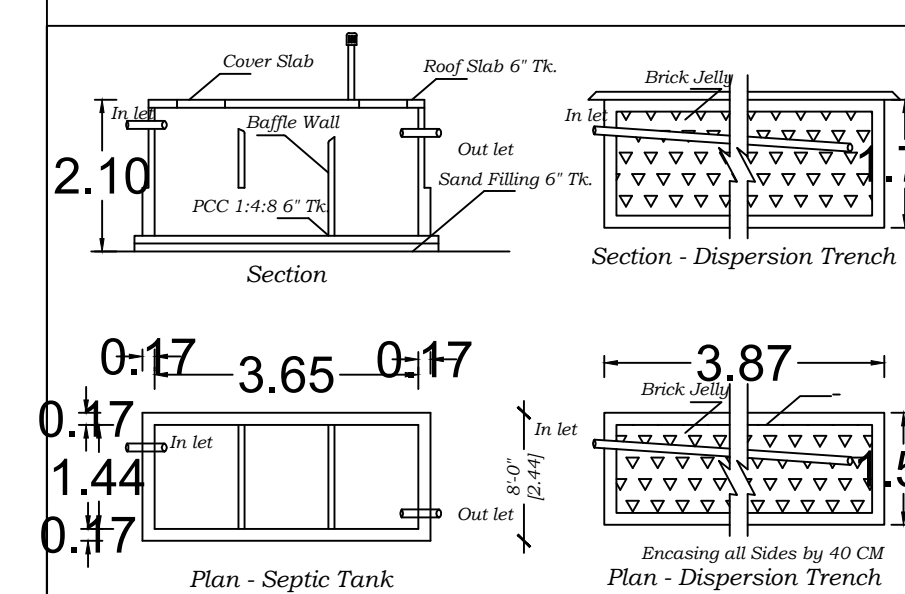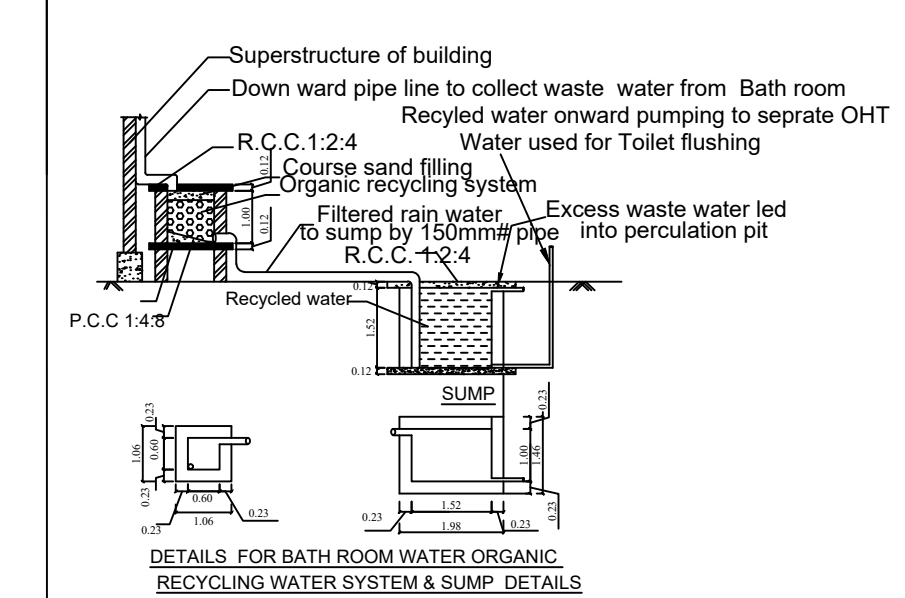


Section

Section - Dispersion Trench

Plan - Septic Tank

Plan - Dispersion Trench

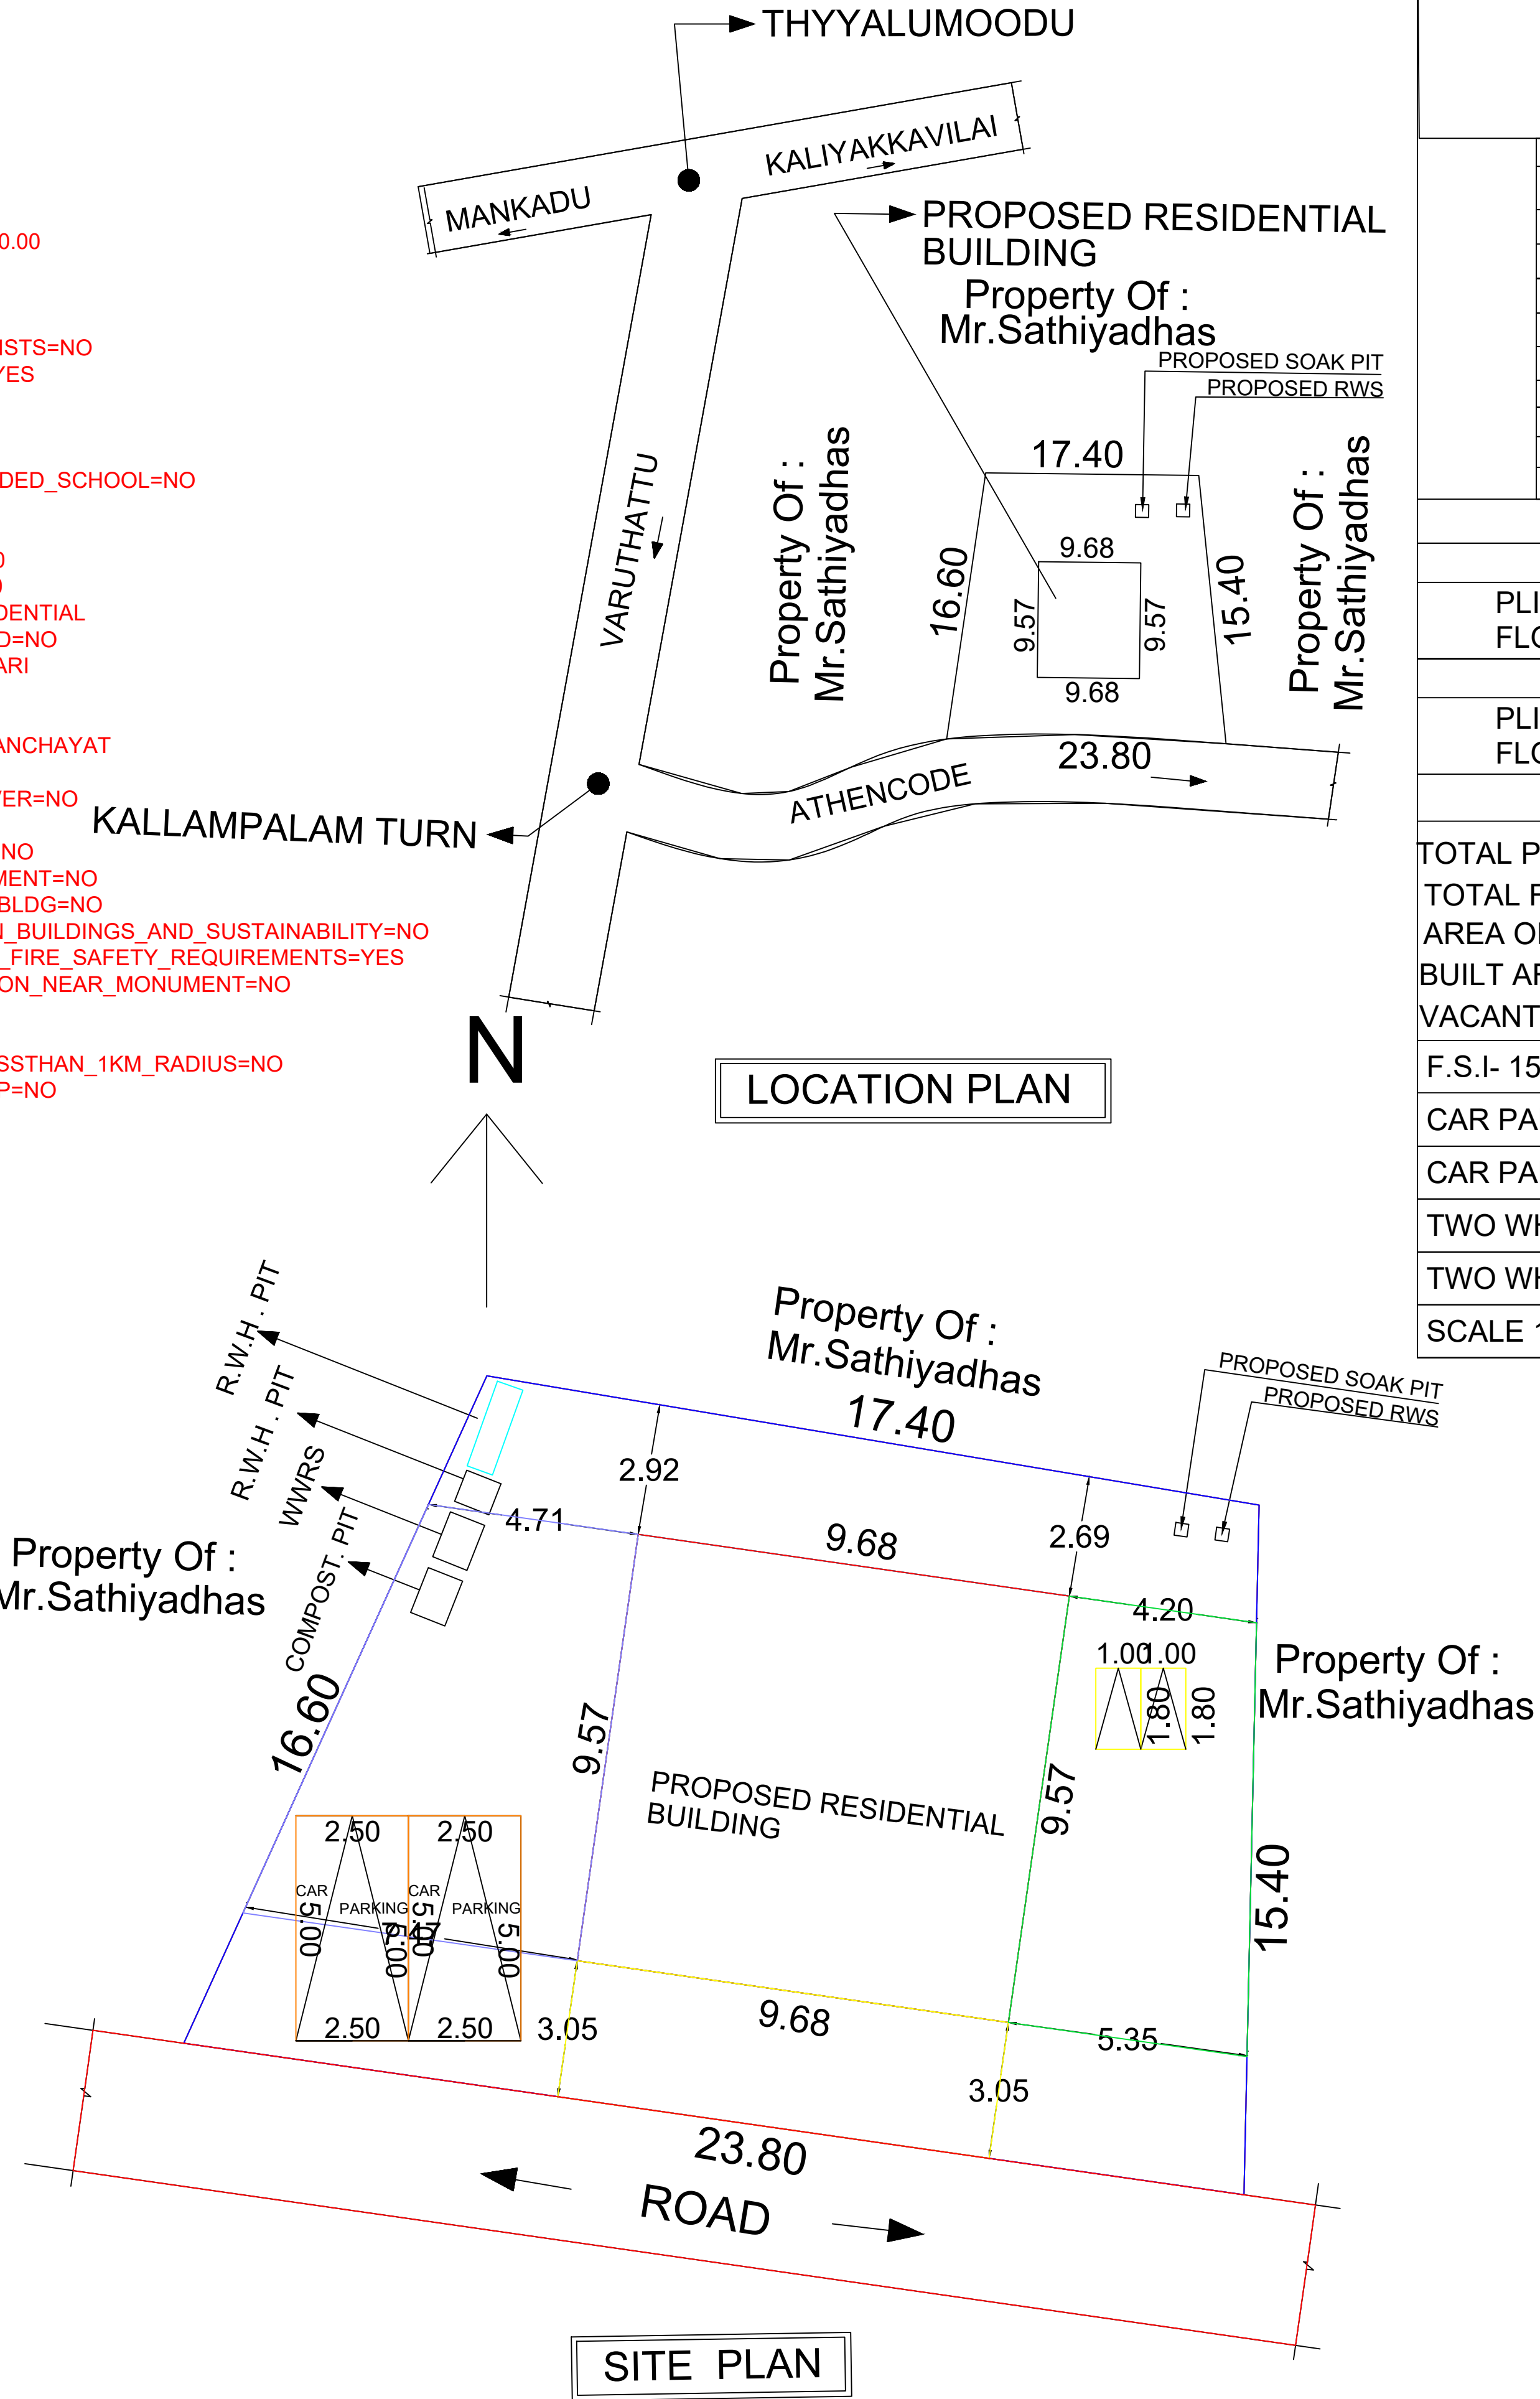

LOCATION PLAN

SITE PLAN

Schedule of Joineries			
REF	DISCRIPTION	SIZE	NOS
D	DOOR	1.05 X 2.10	2
D1	DOOR	0.90 X 2.10	6
D2	DOOR	0.75 X 2.10	4
W3	WINDOW	1.50 X 1.50	7
GW3	GLASS WINDOW	1.50 X 1.50	1
W2	WINDOW	1.00 X 1.50	6
KW3	KITCHEN WINDOW	1.65 X 1.50	1
KW2	KITCHEN WINDOW	1.25 X 1.50	1
V	VENTILLATION	0.75 X 0.60	4

AREA DETAILS - BUILDING

PROPOSED GROUND FLOOR

PLINTH AREA :92.64m²(996.81 SQ.FT.)
FLOOR AREA:79.68m²(857.36 SQ.FT.)

PROPOSED FIRST FLOOR

PLINTH AREA :67.27m²(723.83 SQ.FT.)
FLOOR AREA:56.48m²(607.72 SQ.FT.)

AREA DETAILS

TOTAL PLINTH. AREA:159.91m²(1720.64 SQ.FT.)
TOTAL FLOOR AREA:136.16m²(1465.08 SQ.FT.)
AREA OF THE PLOT-7.907CENT(3444.44SQ.FT.)
BUILT AREA: 92.64m²(996.81 SQ.FT.)
VACANT AREA:227.36m²(2446.39 SQ.FT.)

F.S.I- 159.91/320.00=0.49<2

CAR PARKING REQUIRED : 1NO

CAR PARKING PROVIDED : 1NO

TWO WHEELER PARKING REQUIRED :1NO


TWO WHEELER PARKING PROVIDED :1NO

SCALE 1:100

DATE:06-02-2026

ALL DIMENSIONS ARE IN METRE

COLOUR INDEX

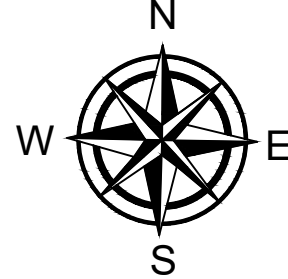

SIGNATURE OF OWNER

F.NIRMALA, M.A.D.C.D.C.A.,
Reg. Engineer Grade - III
Reg. No : RE-III/KK DTCP/001/2023
LEO ASSOCIATES
KUZHITHURAI
Mob : 9787303764, 9865223583

SIGNATURE OF ENGINEER

Eight ways to know a piece of land before you pay for it.

This report covers one part of the picture. These cover the rest, drawn from the same government records, for any property in Tamil Nadu.

LandLens One

Ask anything about a property and get an answer grounded in live government records, with the sources shown.

[/landlens/one](#)



Verify My Land

Every record check run on one property and returned as a single report.

[/landlens/verify-my-land](#)



Legal Opinion

An advocate's written opinion on the title, built on the records we pull for it.

[/landlens](#)



One Map

Every layer on one map: the parcel, its boundary, zoning, water bodies and what sits around it.

[/landlens/one/map](#)



PriceMap

What land actually changed hands for around this plot, taken from the registered deeds.

[/landlens/pricemap](#)



Build Scope

What you are allowed to build here: floor space, height, coverage and setbacks.

[/landlens/build-scope](#)



Property Tracker

Watch a property and hear about it when something new is registered against it.

[/landlens/property-tracker](#)



Deal Room

Run the transaction in one place: documents, stamping, signatures and the parties.

[/landlens/deal-room](#)



Twenty-four checks you can run yourself, at no cost.

Records and verification

The registers themselves, read for you.

Encumbrance Certificate

Patta and Chitta

Field Measurement Sketch

EC Analyzer

Bank charge check

Court case search

Seller background check

Approval check by survey

Value and duty

What it is worth and what it costs to register.

Guideline value by street

Guideline value by survey

Stamp duty and registration fees

Capital gains

Floor space index

Area unit converter

Zoning and land use

What the plan says can happen on this land.

Land use zone finder

CMDA land use check

Coastal regulation zone

Master plan check

Water bodies finder

Airport height clearance

Registers and directories

Who holds it, and which office keeps the record.

Find your registering office

Temple property check

Waqf property check

RERA register



Every free tool
/tools



Services we run
for you
/services



The LandLens
suite
/landlens/one



Every claim in this document traces back to a government record.

Legal opinions, due diligence and title verification

Building plan, layout and sub-division approvals

Completion and occupancy certificates, regularisation

Escrow, negotiation and NRI property management

Land survey, soil testing, architecture and construction

Verified RealEstate
3/350/2 Mettukuppam,
OMR Thoraipakkam,
Chennai 600 097, India
hello@verified.realestate
+91 9996 12 9996

Prepared from the registers named on the page each finding sits on. Where a register could not be read, this document says so in its place rather than leaving the gap to be read as a clean result.

