




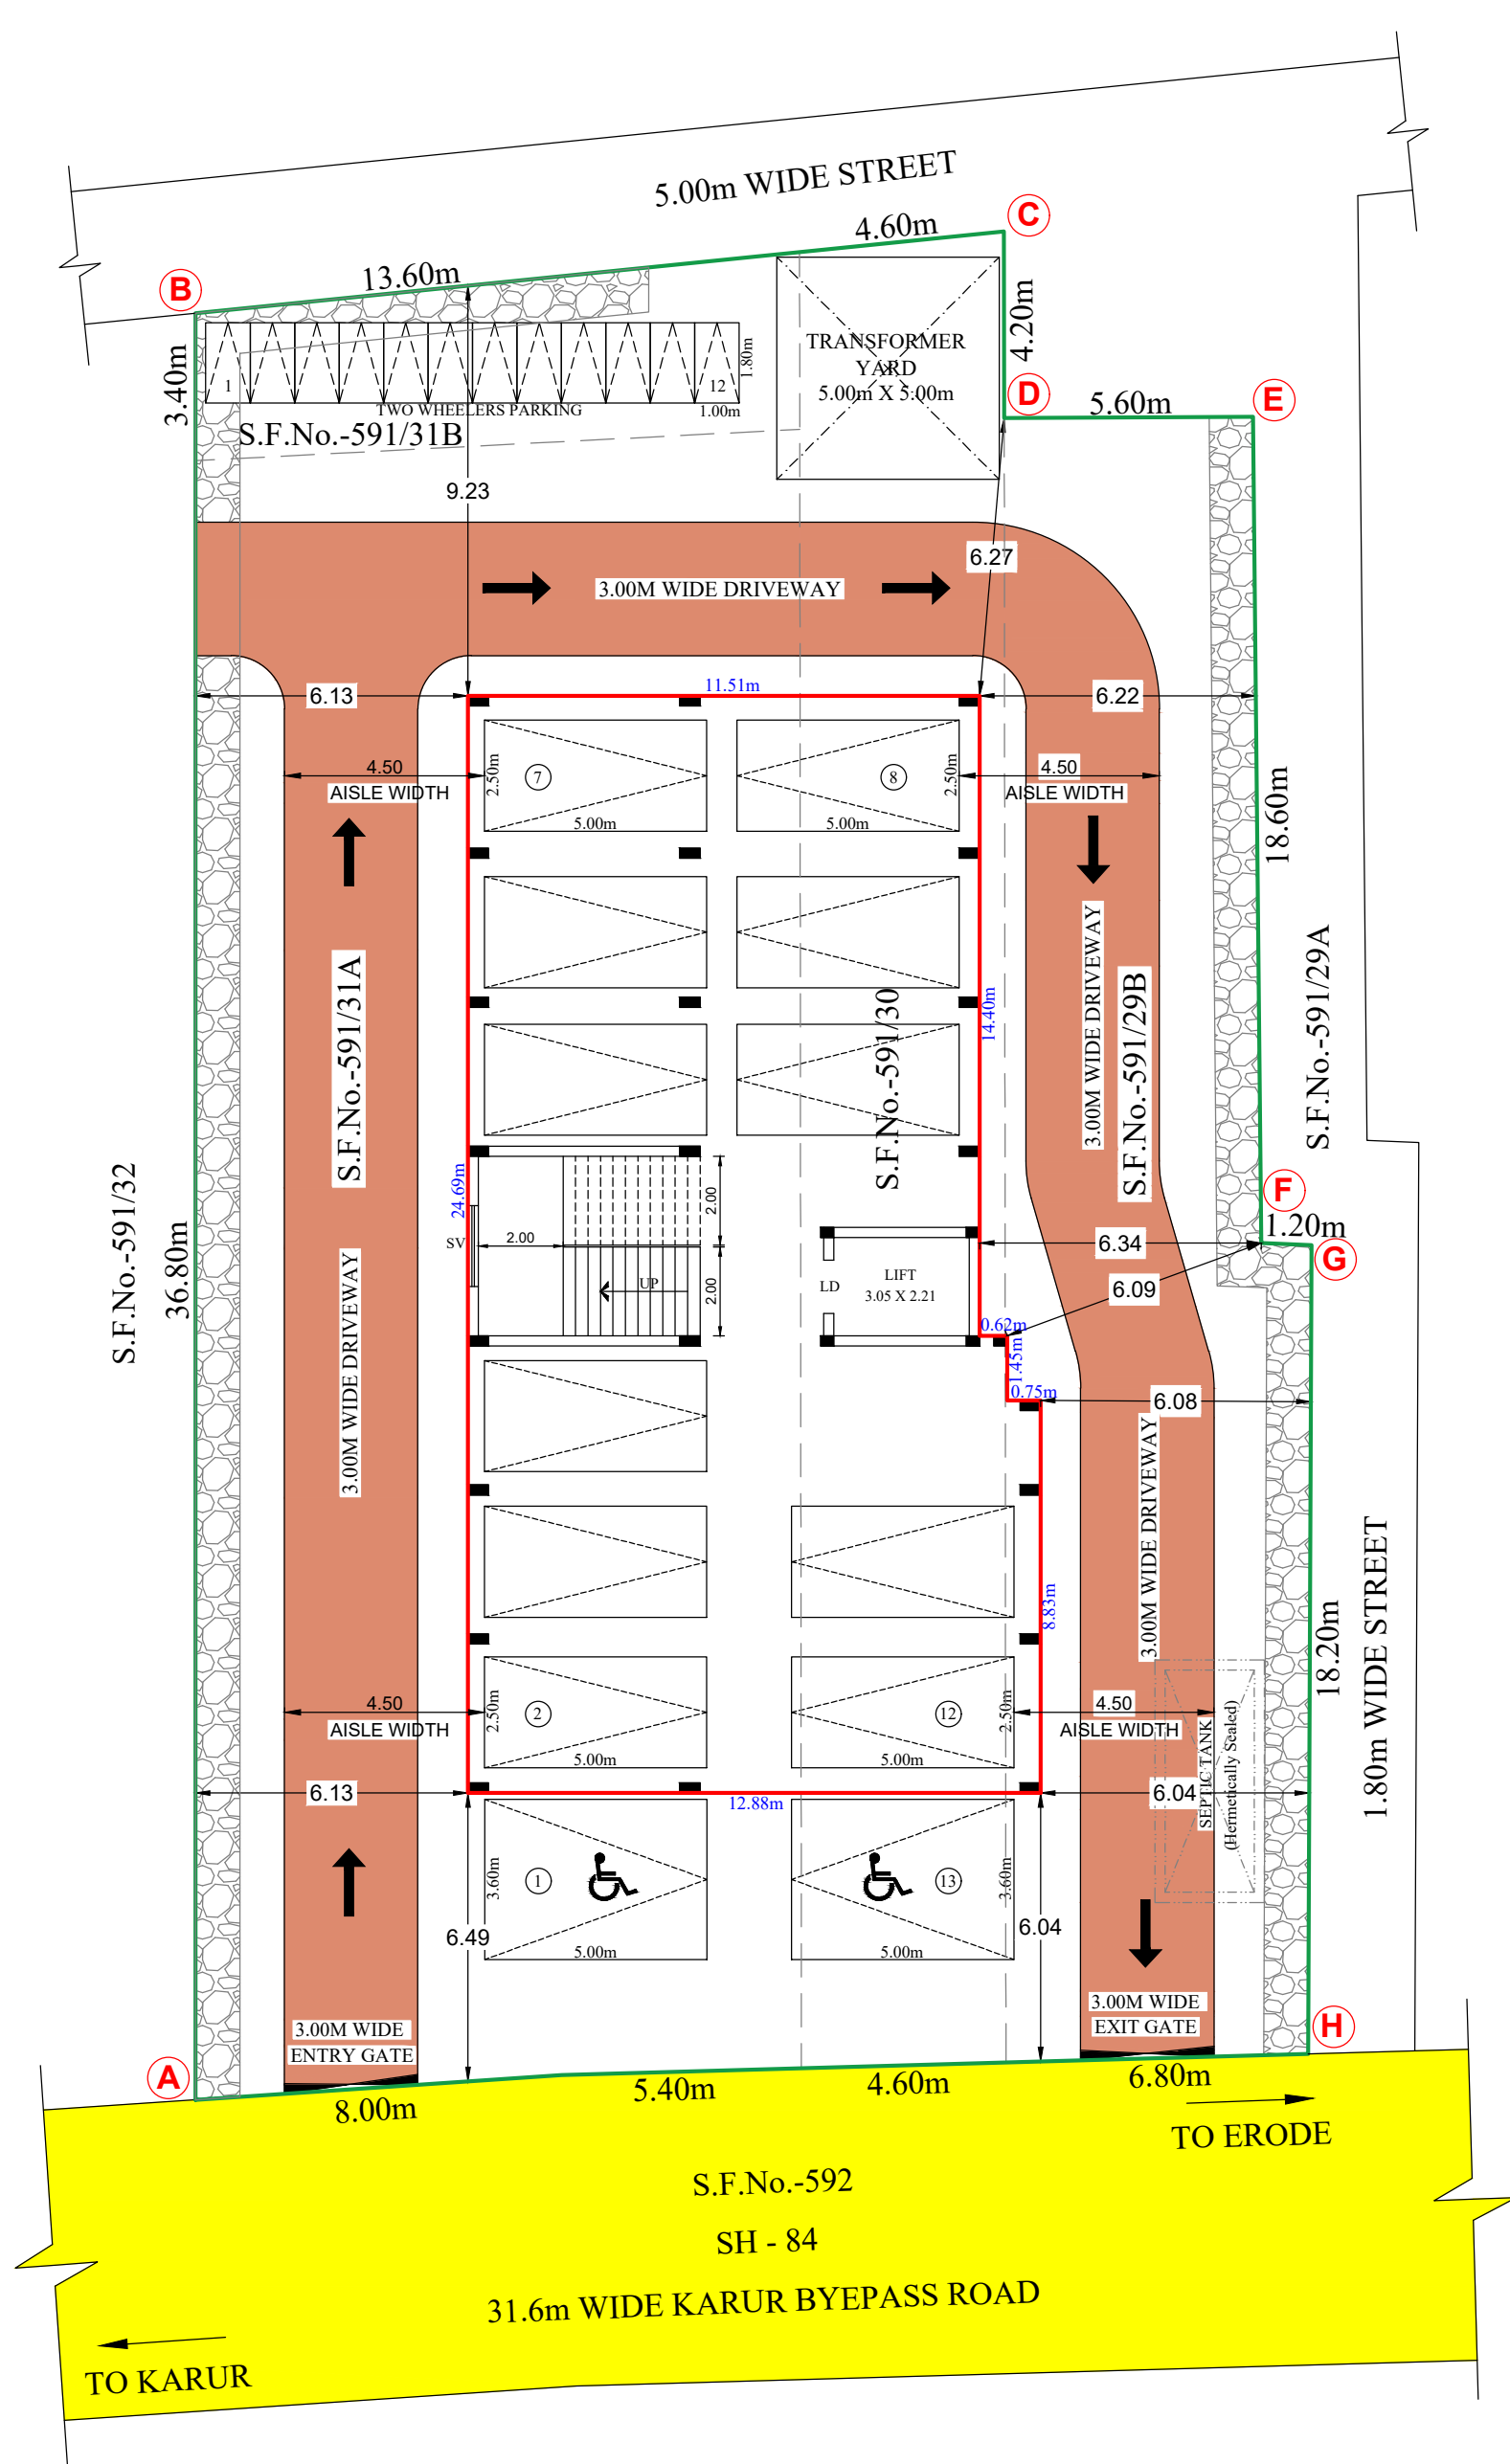


SITE CUM STILT FLOOR PLAN

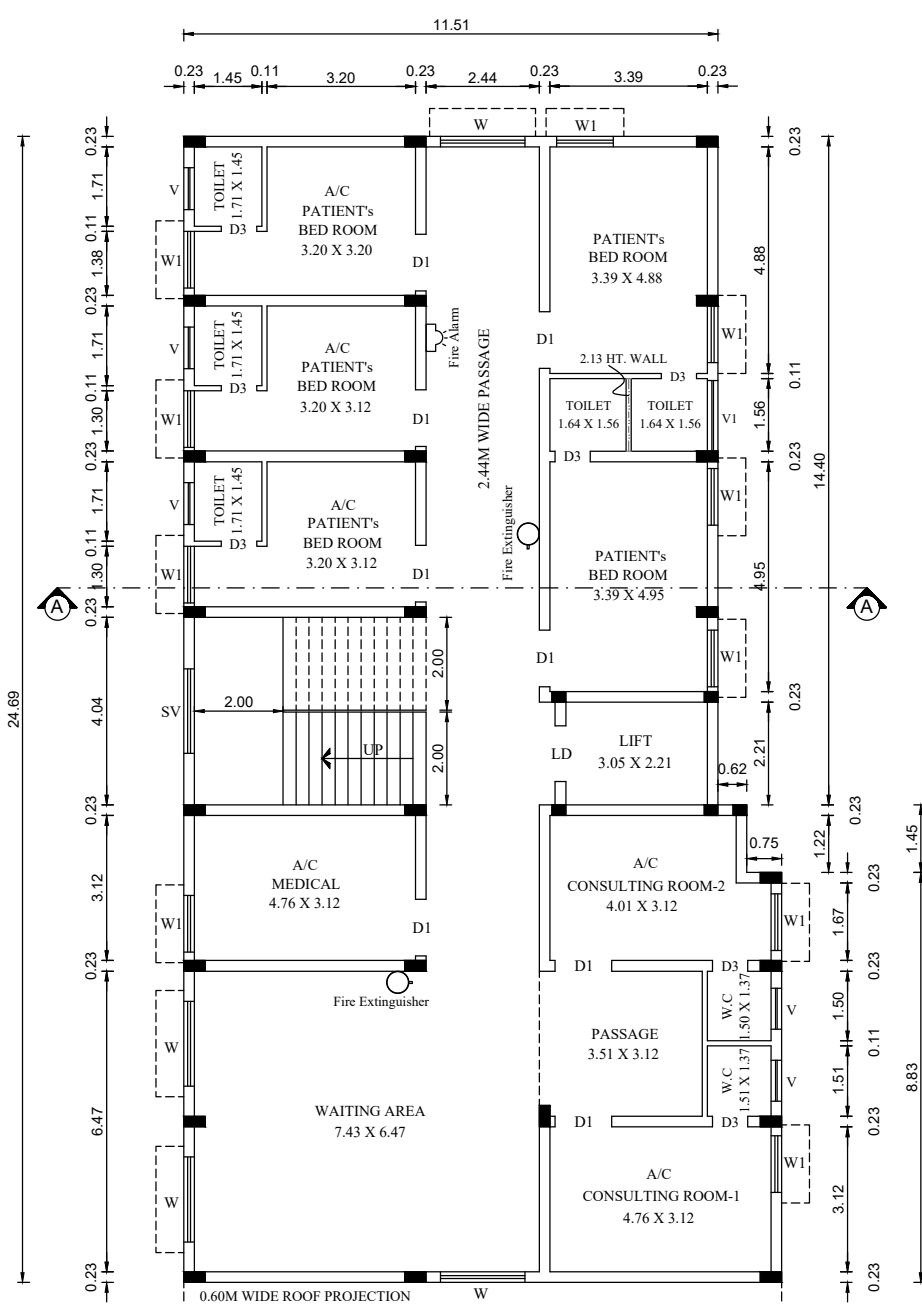


FIRST FLOOR PLAN

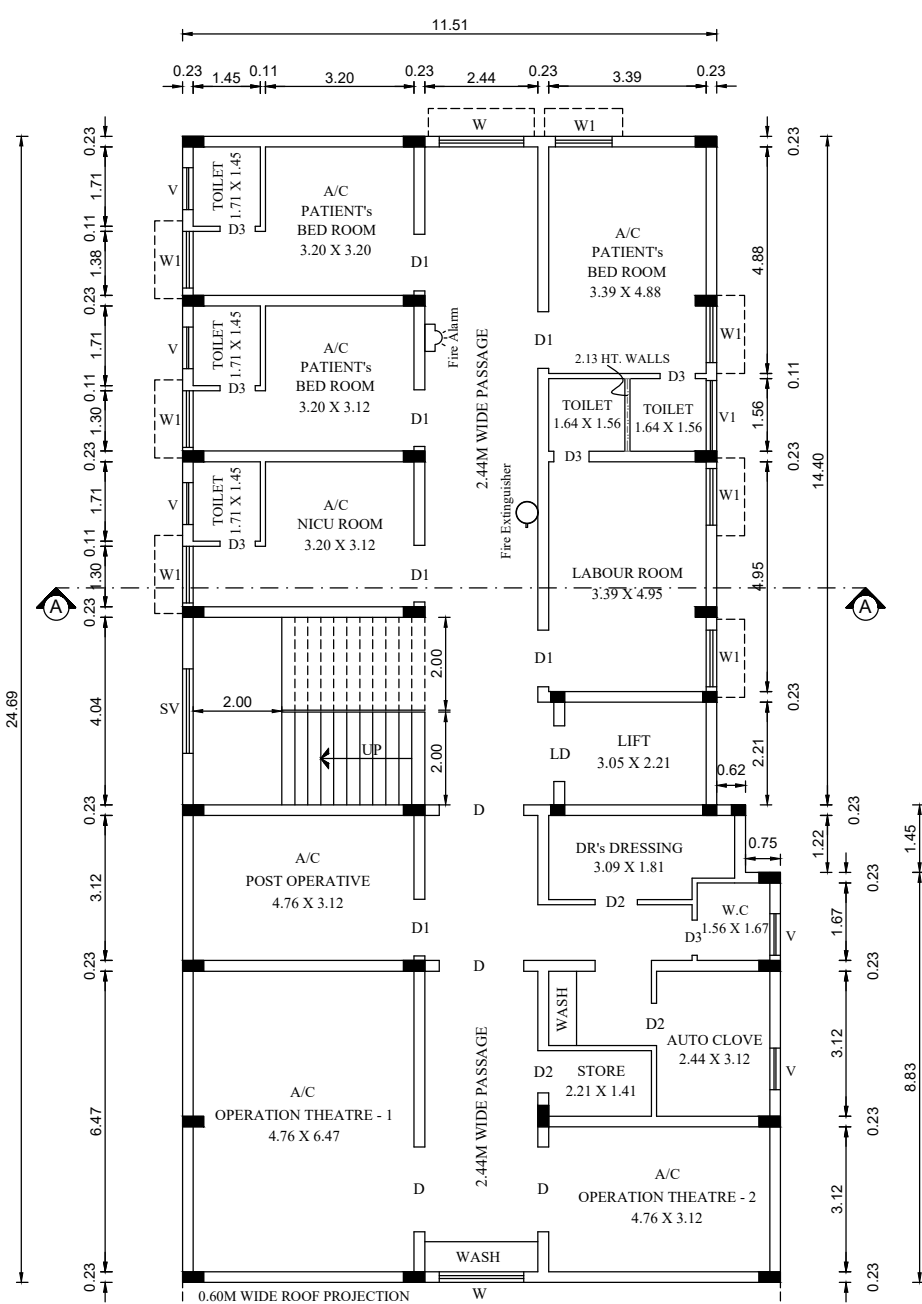

SECOND FLOOR PLAN

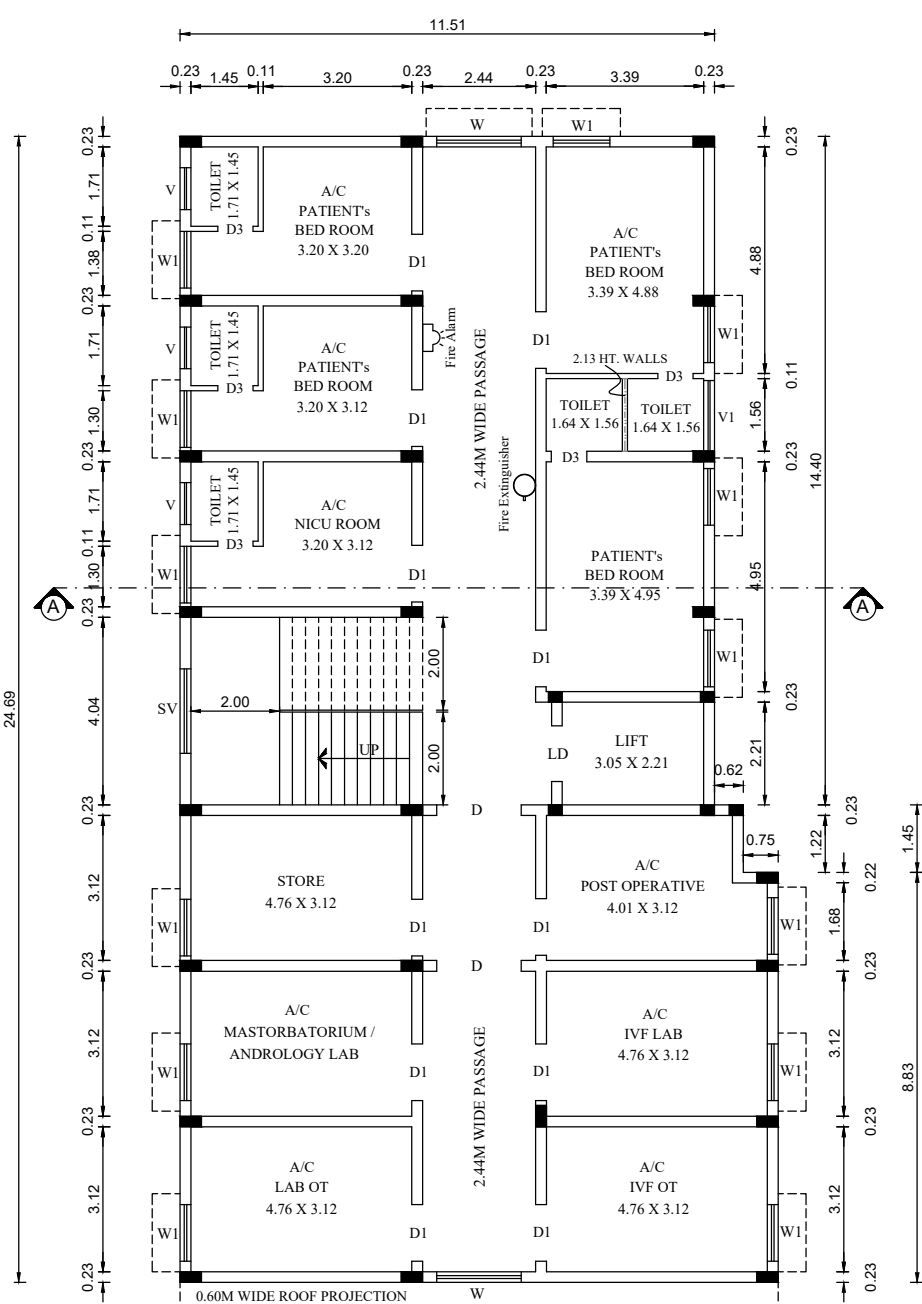


THIRD FLOOR PLAN

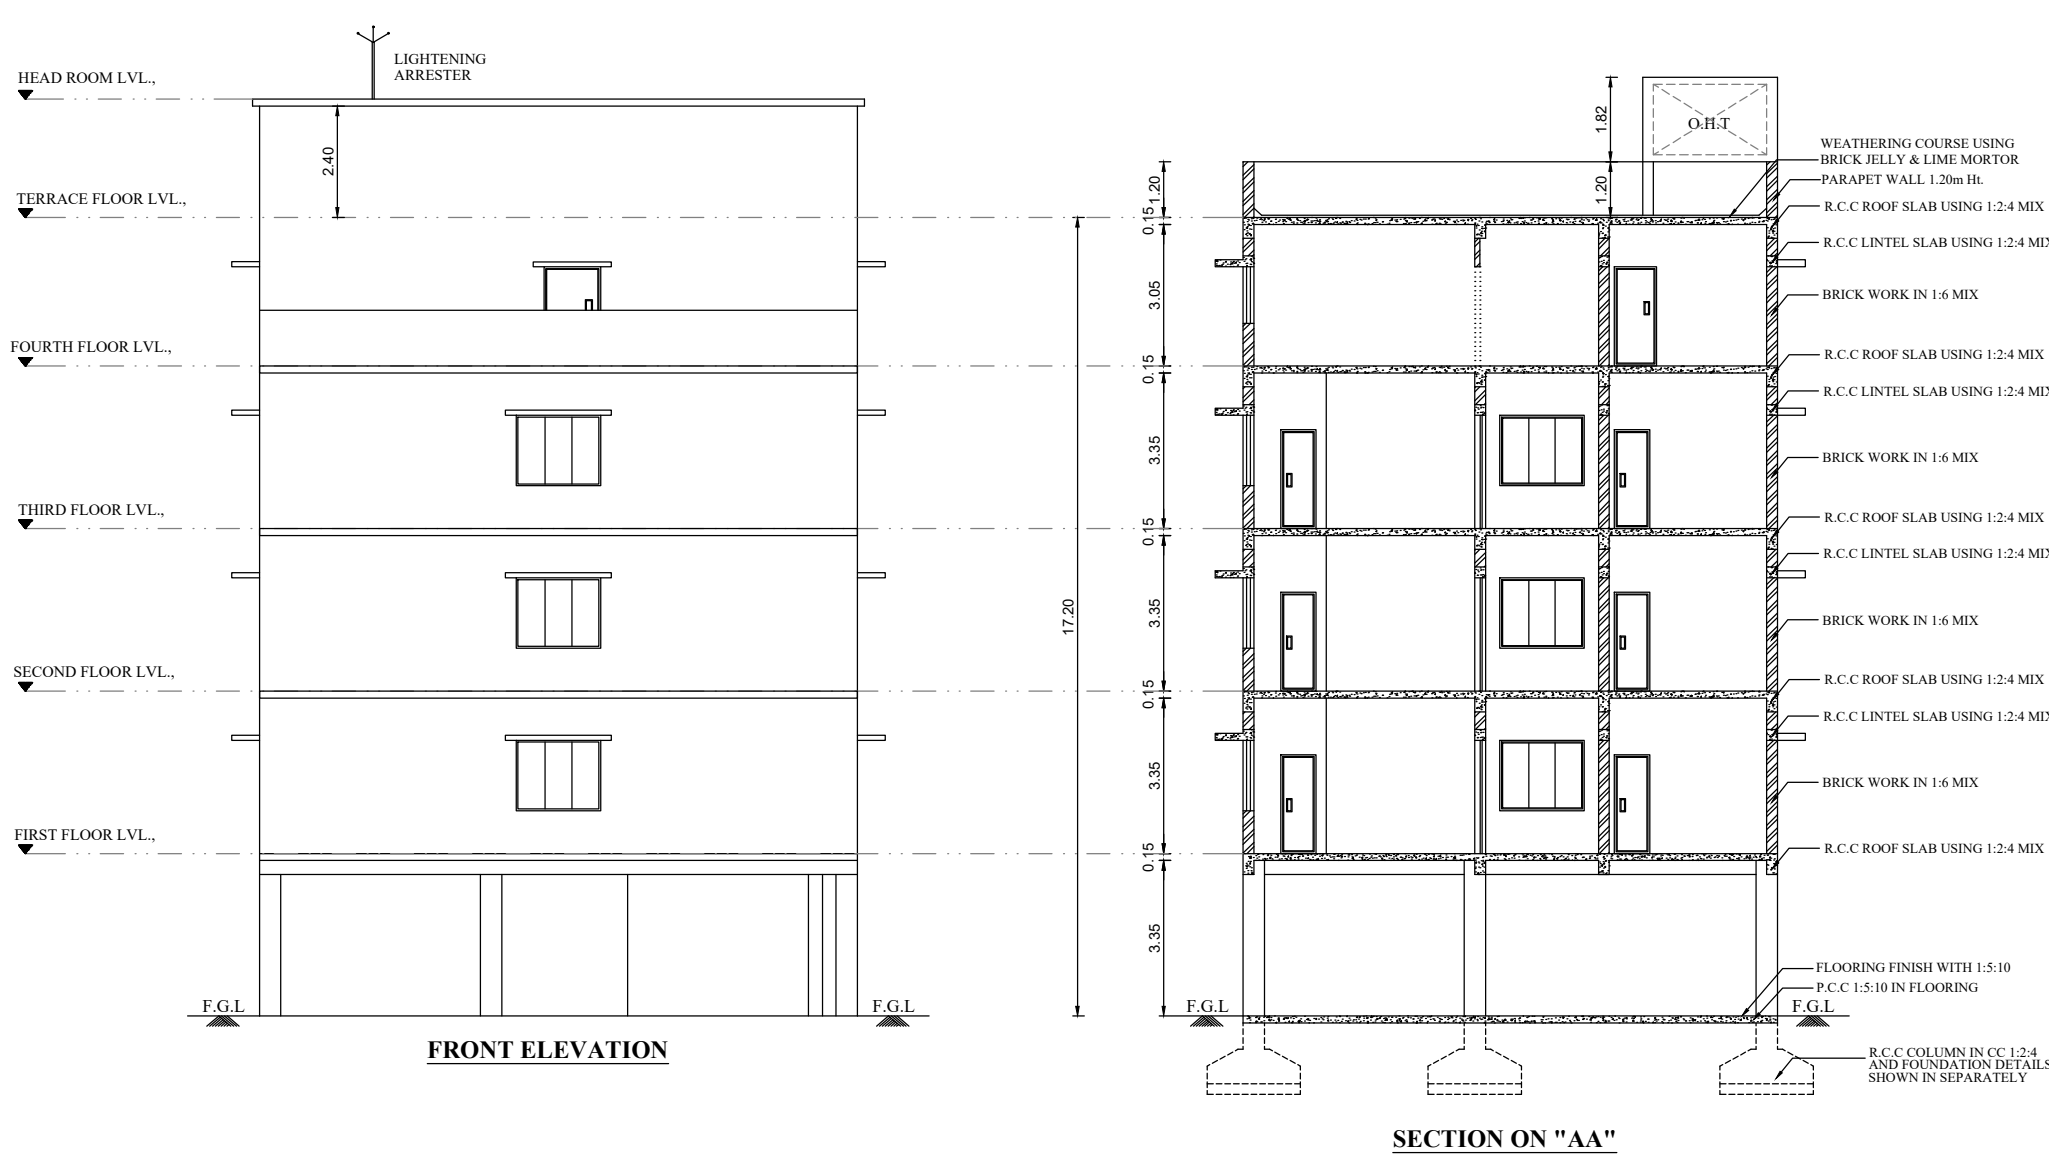


FRONT ELEVATION

SECTION ON "AA"

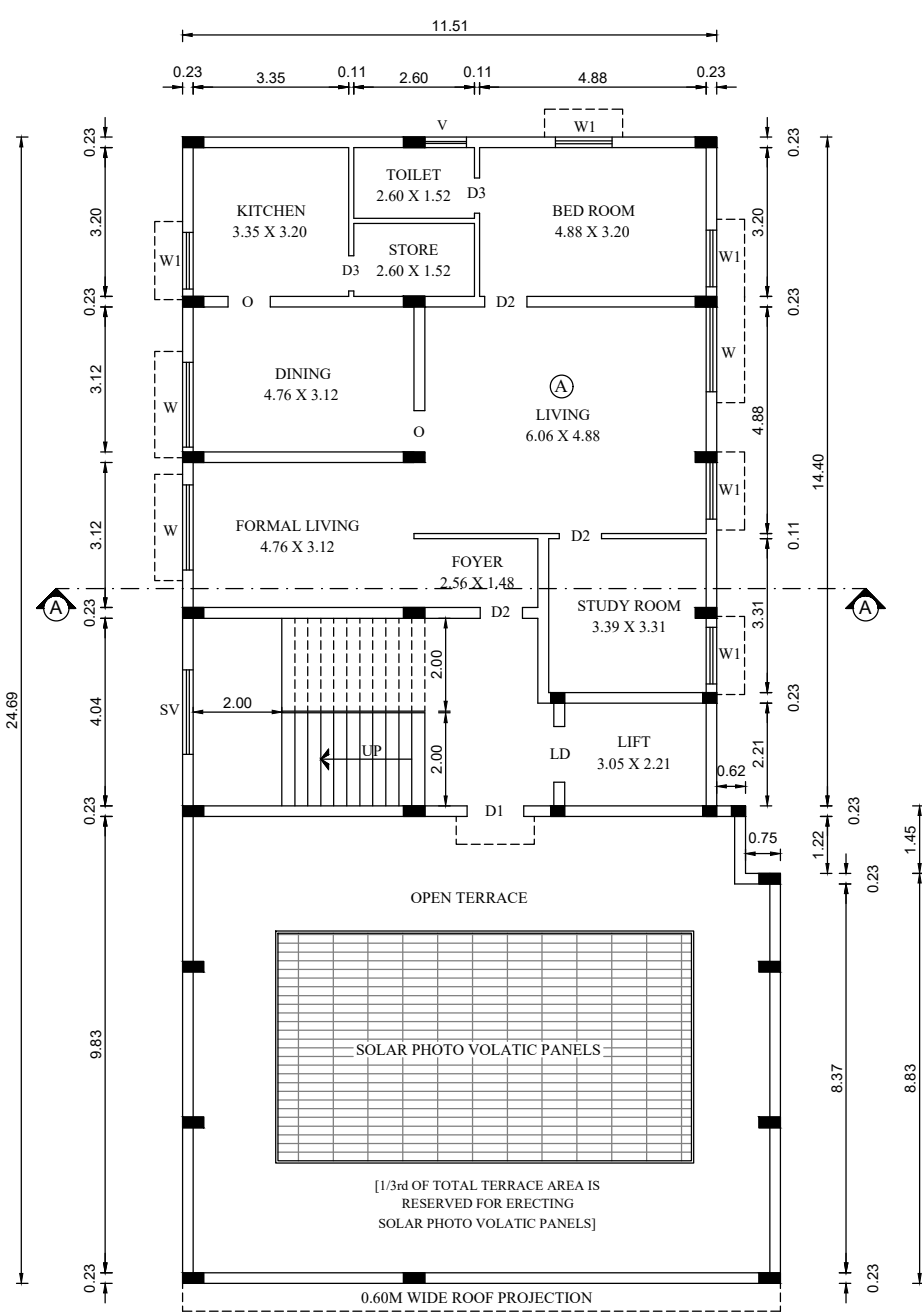







FOURTH FLOOR PLAN

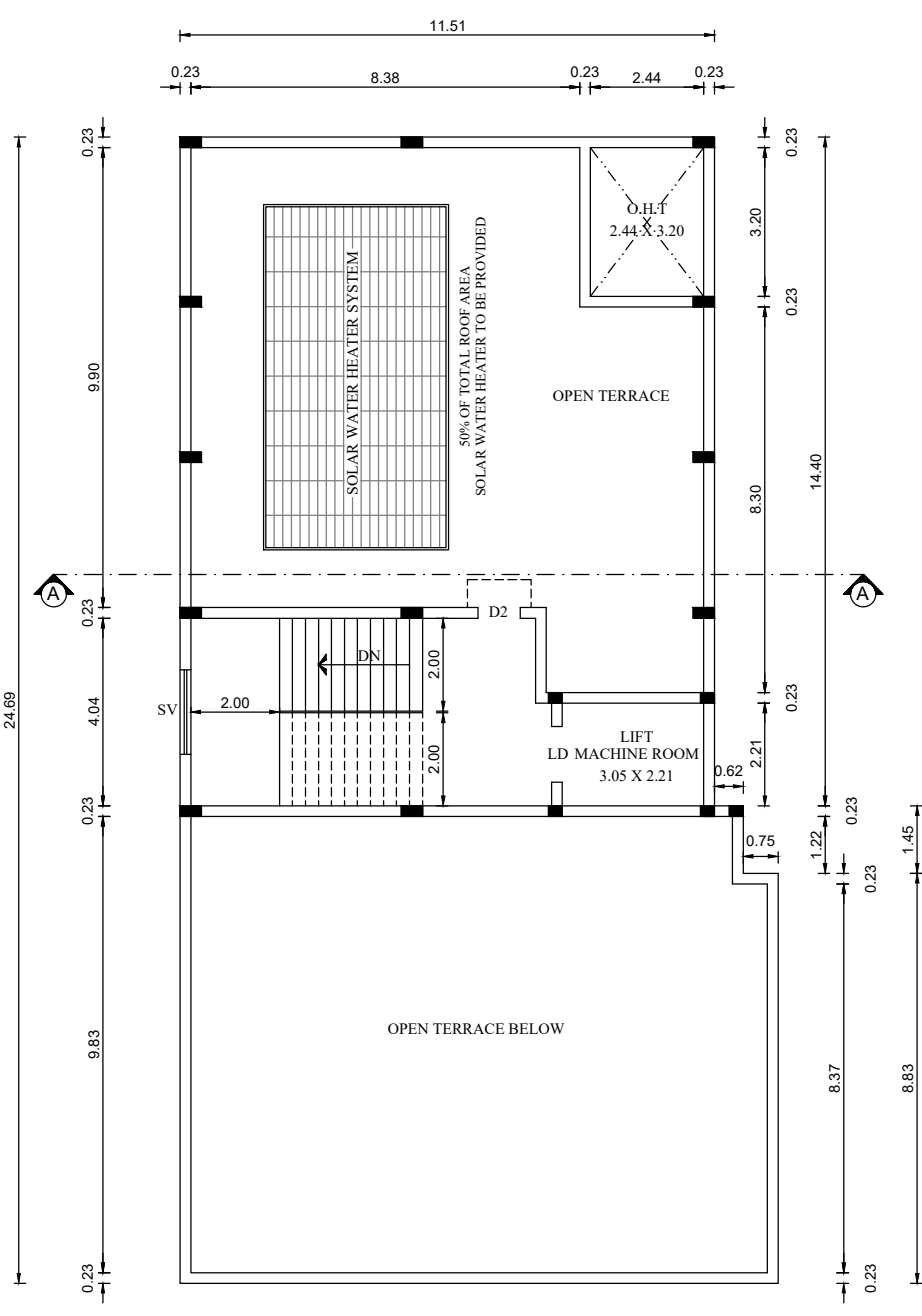

TERRACE FLOOR PLAN

PLAN SHOWING THE PROPOSED CONSTRUCTION OF R.C.C TERRACED ROOF
HOSPITAL CUM RESIDENTIAL BUILDING (STILT + 4 FLOORS), IN S.F.Nos. - 591/29B,
591/30, 591/31A & 591/31B, AT ANDANKOVIL EAST VILLAGE, MANMANGALAM
TALUK, KARUR DISTRICT.

APPLICANTS:- 1. Dr. K.SELVAM, S/o.Mr.MKRISHNASAMY,
2. Mrs. P.R.DEEPA W/o. Dr. K.SELVAM,
3. Mr.MKRISHNASAMY, S/o.MARUTHAIYANNAGOUNDER.

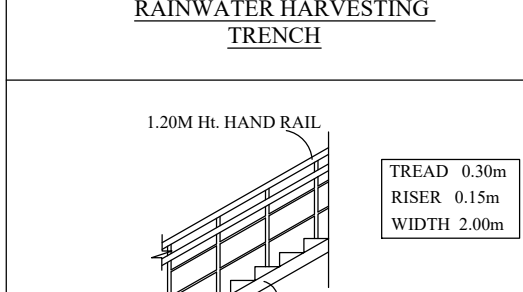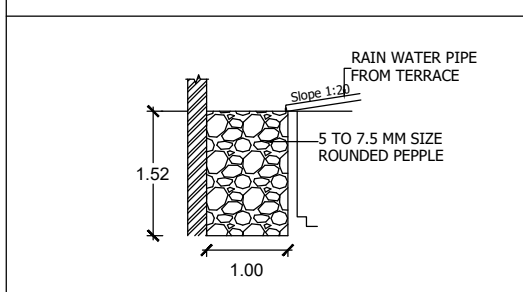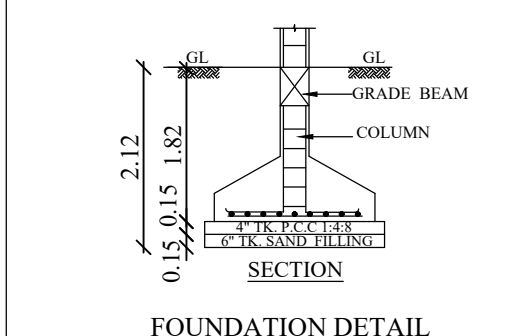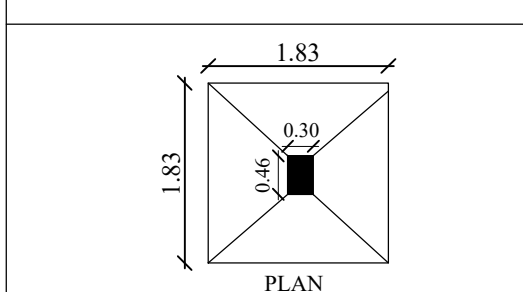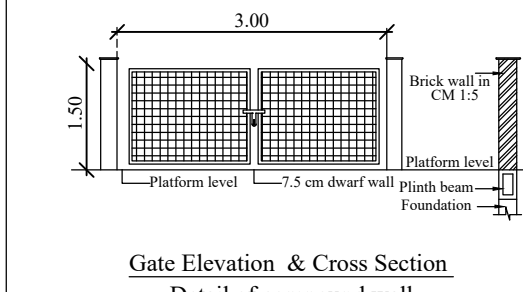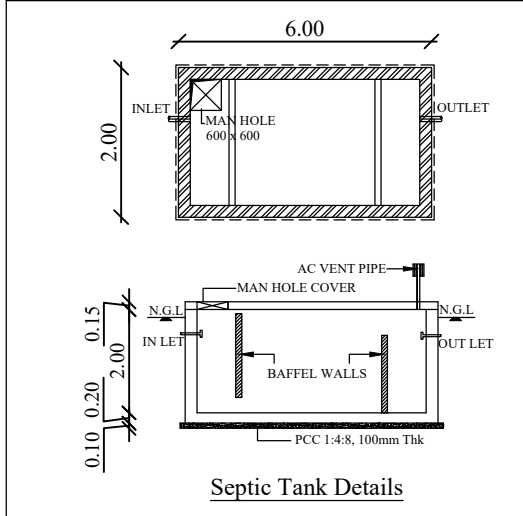

PARKING CALCULATION :		
As per TNCDBR 2019, for Hospital Buildings in Panchayat Areas, 1 Car Space and 1 Two Wheeler space for every 100 Sq.m of floor area		
Car Parking	$\frac{1059.63}{100} = 10.59$	
Car Parking Required	$= 09 + 02 \text{ Nos.}$	(2 Cars for P.H Persons includes)
Two Wheeler Parking	$\frac{1059.63}{100} = 10.59$	
Two Wheeler Parking Required	$= 11 \text{ Nos.}$	
As per TNCDBR 2019, for Residential Buildings in Panchayat Areas, 1 Car Space for every 100 Sq.m of Dwelling area		
Car Parking	$\frac{125.84}{100} = 1.25$	
Car Parking Required	$= 02 \text{ Nos.}$	
PARKING TYPE	REQUIRED	PROVIDED
CAR PARKING	11 Nos.	11 Nos.
P.H CAR PARKING	02 Nos.	02 Nos.
TWO WHEELERS	11 Nos.	12 Nos.

FOR OFFICE USE :

APPLICANTS :

K. Selvam
D. R. R.
M. Krishnasamy

SITE APPROVAL
Application No. : SWP / BPA / 077364 / 2023
Site Boundary shown as "A to H" and
numbered as SWP / DTCP / KARUR /
Site Approval No. : 06 / 2024

TECHNICAL APPROVAL
Application No. : SWP / BPA / 077364 / 2023
SWP / KARUR / BP Approval No. : 01 / 2024

GEO - TECHNICAL ENGINEER :

Dr. S.SENTHAMIL KUNAR, B.E.M.E,PH.D,FGS,MIE,
Registered Geotechnical Engineer,
(TJR / RCE / 2019 / 083), Chartered Engineer,
TJR, Plot No.29, CH Rapo Nagar,
Near New Bus Stand, THANJAVUR-613 005.

CONSTRUCTION ENGINEER :

Er.S.VELUSAMY, B.E.MIE, FIV.C.ENGGO(I),
Registered Construction Engineer,
Regn. No. RDD SALEW / RCE/003/2019
193 W.C, High School Road,
Velur - 636102, Namakkal (DT).

STRUCTURAL ENGINEER :

K.R. KESAVAN, M.E. (Struc.)
Civil & Structural Consultant,
Opp. Sankar College, Visu Complex,
SALEM - 636 016.
Registered Structural Engineer Grade-I
License No. 16R/SE-1/2019

REGISTERED ENGINEER :

Er. A. SEENIVASAN, S.E.,
Registered Engineer Grade-I,
Regn. No. 014/RE-1/2019
Registered Structural Engineer Grade-II
Regn. No. 01/2022/SE-G-II
Registered Construction Engineer
Regn. No. 03/2022/CE
#5/316-B, State Bank Colony-II
Junction Main Road, SALEM-4.