PP APPROVAL RECORD

Planning Permission

East

Karur district, Tamil Nadu

APPROVAL TYPE
Building Plan

ISSUING AUTHORITY
Rural Panchayat

PURPOSE
Industrial

The approval as the planning authority issued it, reproduced in full behind this page.

An approval speaks to what was sanctioned, not to what was built. Completion is a separate record.

Verified RealEstate™
3/350/2 Mettukuppam,
OMR Thoraipakkam,
Chennai 600 097, India

hello@verified.realestate
+91 9996 12 9996
verified.realestate

BLOCK 1 / MAIN BUILDING



ELEVATION

BLOCK 1 / MAIN PRODUCTION BUILDING

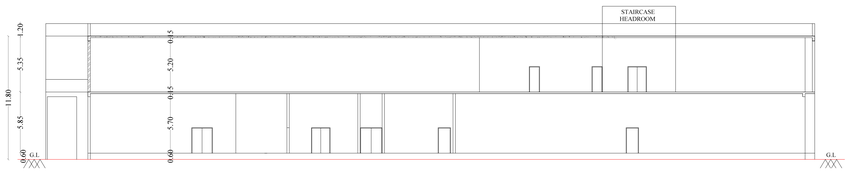

SECTION A-A

BLOCK 1 / MAIN PRODUCTION BUILDING

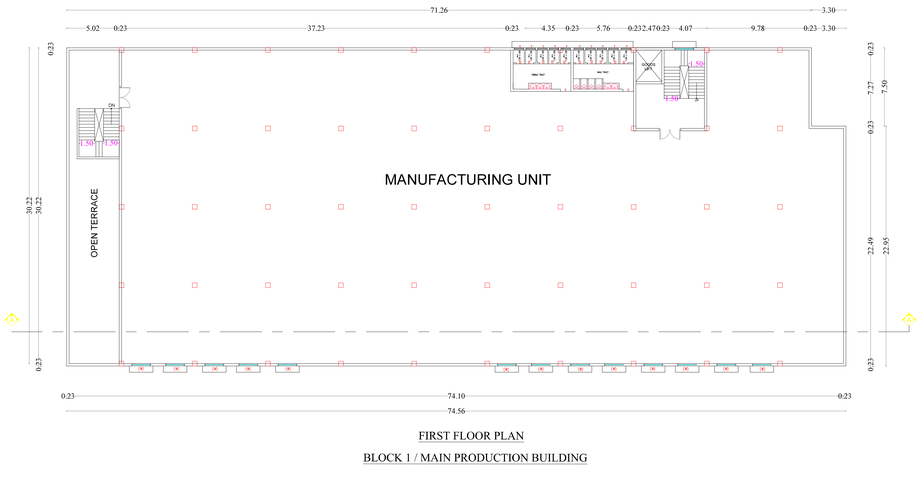

FIRST FLOOR PLAN

BLOCK 1 / MAIN PRODUCTION BUILDING

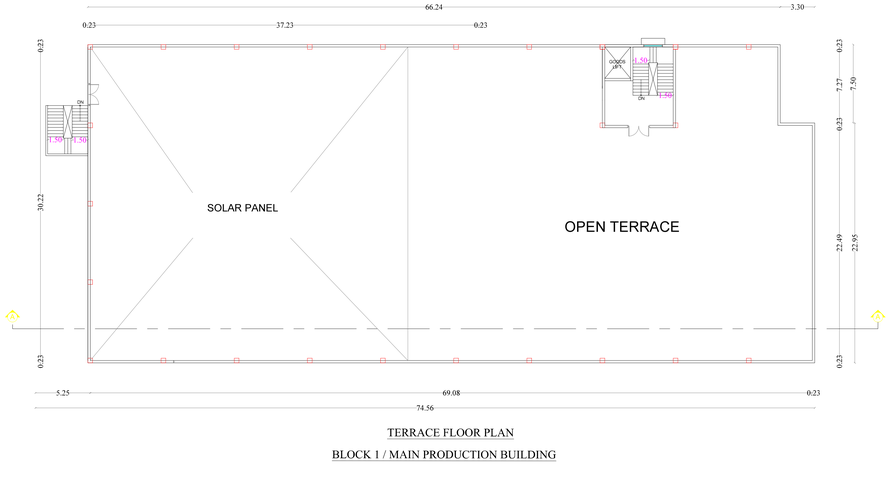

TERRACE FLOOR PLAN

BLOCK 1 / MAIN PRODUCTION BUILDING

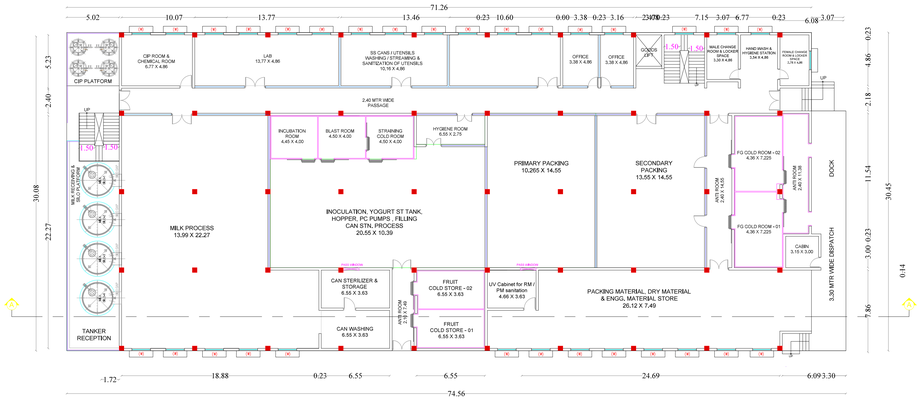

GROUND FLOOR PLAN

BLOCK 1 / MAIN PRODUCTION BUILDING

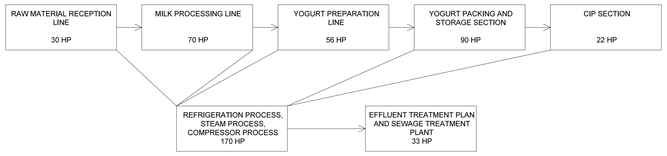

BLOCK 1 / MAIN PRODUCTION BUILDING PROCESS FLOW

B.P/DTCP. No. 435/2025

Er. M. SABARIANAND, M.E.(Struct)
Structural Engineer Grade-I (SE)
Reg. No. SE / GR-I / 001 / 2023
5/153/9, Dheivanai, Annur Road, Arasur(Po)
Coimbatore - 641 407
Cell: 97910 33173

PLAN SHOWING THE PROPOSED CONSTRUCTION OF DAIRIQUE FOOD PRIVATE LIMITED MANUFACTURING INDUSTRIAL UNIT BUILDINGS (RED CATEGORY) COMPRISED IN S.NOS: 379/1, 379/2, 380/1, 381/1A, 381/2A, 382/B2, 382/B4 & 383/3 OF GUDALUR EAST 1 VILLAGE, AVARAKURICHI TALUK, KARUR DISTRICT.

ALL DIMENSION ARE IN METER - SCALE 1:100

NAME OF THE APPLICANTS :

M/s DAIRIQUE FOOD PRIVATE LIMITED

1.Mr.MURUGEASAN RASAPPAN S/O RASAPPAN.

N W E S

ONLINE APPLICATION NO : SWP/BPA/554720/2025

AREA DETAILS:

AS PER PATTA	-	**87050 Sq.m**
AS PER DOCUMENT	-	**21.51 Acres (or) 87050 Sq.m**
AS PER SUPER IMPOSED SITE AREA	-	**87210.39 Sq.m**

AREA DETAILS:

S.NO	DESCRIPTION	FSI AREA	NON-FSI AREA	TOTAL BUILT-UP AREA
EXISTING AND PROPOSED BUILDING AREA STATEMENT:				
BLOCK-1 (MAIN BUILDING)				
	GROUND FLOOR	**2245.60**	**55.73**	**2301.33**
	FIRST FLOOR	**2092.74**	**-**	**2092.74**
	TOTAL	**4338.44**	**55.73**	**4394.17**

SPECIFICATION

SAND FILLING FOR FOUNDATION AND BASEMENT

P.C.C 1:4:8 FOR FOUNDATION AND BASEMENT

9" BRICK WORK WALLS IN C.M. 1:5

4.5" BRICK WORK WALLS IN C.M. 1:3

ALL R.C.C. WORKS M25 GRADE CONCRETE

CEILING PLASTERING IN CEMENT MORTAR 1:3

WEATHERING COURSE USING BRICK JELLY & LIME CONCRETE IN 1:3 RATIO

CLAY TILES IN TERRACE FLOOR USING CM 1:4

WALLS & CEILING WITH CEMENT PAINT

DOORS & WINDOWS WITH ENANEL PAINT

CERAMIC FLOORING IN CM 1:3

SCHEDULE OF JOINERY		
TYPE	DESCRIPTION	SIZE
ED	ENTRANCE DOOR	1.52 x 2.10
D1	Door	0.91 x 2.10
D2	Door	0.76 x 2.10
GD1	Door	1.22 x 2.10
W	Window	1.80 x 1.80
W	Window	1.22 x 2.10
V	Ventilator	0.91 x 0.61

ANNEXURE - VI INDUSTRIES CLASSIFIED AS 'RED'

For DAIRIQUE FOOD PRIVATE LIMITED,
Managing Director.

APPLICANT

Er. A. SUHAS, BE.Civil,CEng,IBBI Valuer
Reg. Engg. (Grade-1) DTCP
146, KUPPUCHIPALAYAM, PVELUR,
NAMAKKAL - 638 182.
Cell : 98427 23634.

REGISTERED ENGINEER

PLAN SHOWING THE PROPOSED CONSTRUCTION OF DAIRIQUE FOOD PRIVATE LIMITED MANUFACTURING INDUSTRIAL UNIT BUILDINGS (RED CATEGORY) COMPRISED IN S.NOS: 379/1, 379/2, 380/1, 381/1A, 381/2A, 382/B2, 382/B4 & 383/3 OF GUDALUR EAST 1 VILLAGE, ARAVAKURICHI TALUK, KARUR DISTRICT.

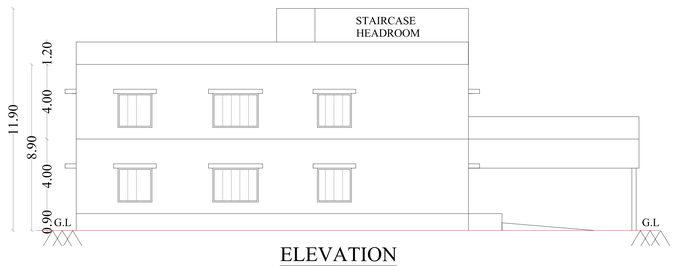

ELEVATION

BLOCK - 2 / OFFICE BUILDING

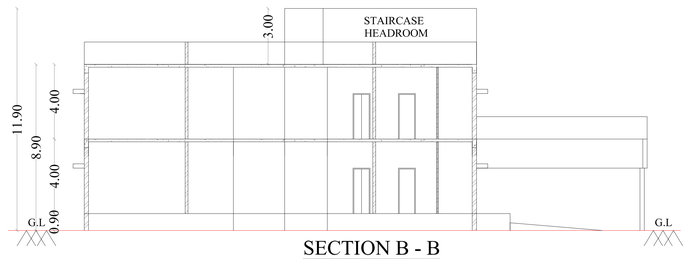

SECTION B - B

BLOCK - 2 / OFFICE BUILDING

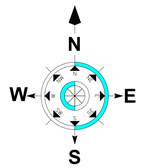

SPECIFICATION

SAND FILLING FOR FOUNDATION AND BASEMENT
P.C.C 1:4:8 FOR FOUNDATION AND BASEMENT
9" BRICK WORK WALLS IN C.M. 1:5
4.5" BRICK WORK WALLS IN C.M. 1:3
ALL R.C.C. WORKS M25 GRADE CONCRETE
CEILING PLASTERING IN CEMENT MORTAR 1:3
WEATHERING COURSE USING BRICK JELLY & LIME CONCRETE IN 1:3 RATIO
CLAY TILES IN TERRACE FLOOR USING CM 1:4
WALLS & CEILING WITH CEMENT PAINT
DOORS & WINDOWS WITH ENANEL PAINT
CERAMIC FLOORING IN CM 1:3

B.P/DTCP. No. 435/2025

ALL DIMENSION ARE IN METER - SCALE 1:100

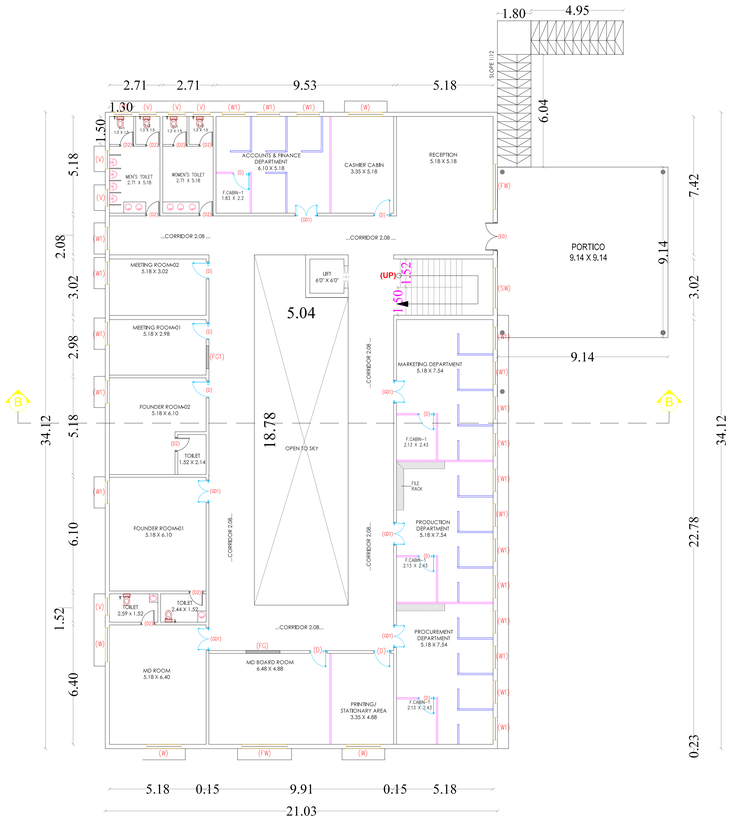

GROUND FLOOR PLAN

BLOCK - 2 / OFFICE BUILDING

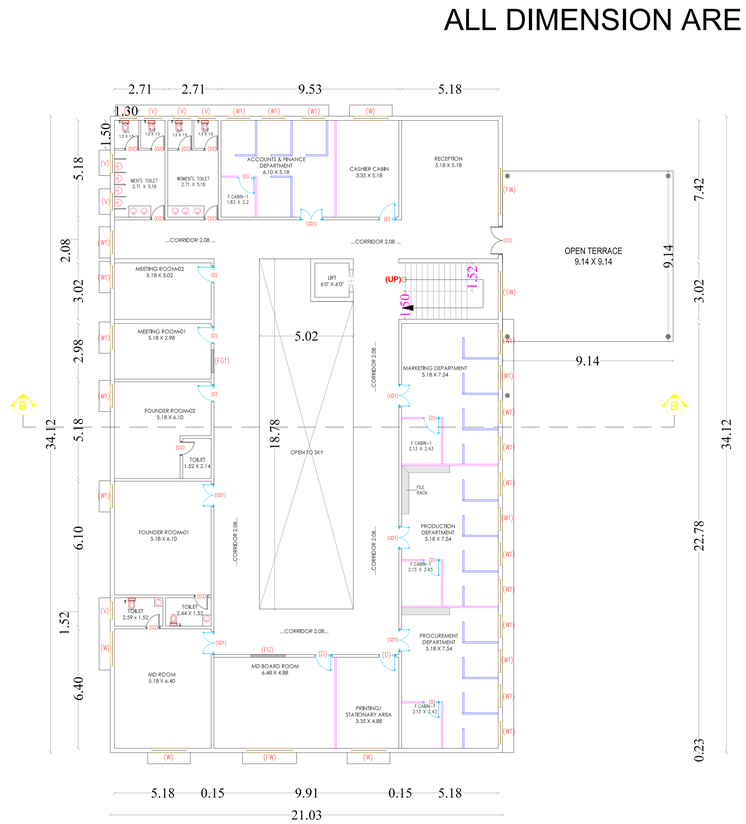

FIRST FLOOR PLAN

BLOCK - 2 / OFFICE BUILDING

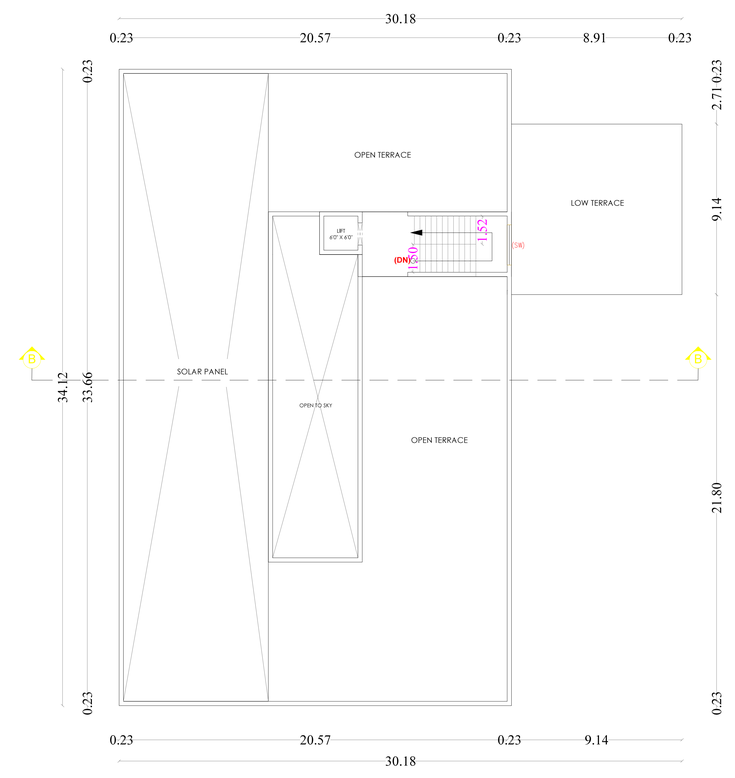

TERRACE FLOOR PLAN

BLOCK - 2 / OFFICE BUILDING

Er. M. SABARIANAND, M.E.(Struct)
Structural Engineer Grade-I (SE)
Reg. No. SE / GR-I / 001 / 2023
5/1539, Dhelvanai, Annur Road, Arasur(Po)
Coimbatore - 641 407
Cell: 97910 33173

AREA DETAILS:

S.NO	DESCRIPTION	FSI AREA	NON-FSI AREA	TOTAL BUILT-UP AREA
EXISTING AND PROPOSED BUILDING AREA STATEMENT:				
BLOCK-2 (OFFICE BUILDING)				
	GROUND FLOOR	**711.85**	**33.28**	**745.13**
	FIRST FLOOR	**628.24**	**-**	**628.24**
	TOTAL	**1340.09**	**33.28**	**1373.37**

ALL DIMENSION ARE IN METER - SCALE 1:100

ANNEXURE - VI
INDUSTRIES CLASSIFIED AS 'RED'

SCHEDULE OF JOINERY

TYPE	DESCRIPTION	SIZE
ED	ENTRANCE DOOR	1.52 x 2.10
D1	Door	0.91 x 2.10
D2	Door	0.76 x 2.10
GD1	Door	1.22 x 2.10
W	Window	1.83 x 2.10
W	Window	1.22 x 2.10
V	Ventilator	0.91 x 0.61

For DAIRIQUE FOOD PRIVATE LIMITED,
Managing Director.

APPLICANT

Er. A. SUHAS, BE.Civil,CEng,IBBI Valuer
Reg. Eng. (Grade-1) DTCP
146, KUPPUCHIPALAYAM, PVELUR,
NAMAKKAL - 638 182.
Cell : 98427 23634.

REGISTERED ENGINEER

BLOCK - 3 / CANTEEN BUILDING

B.P/DTCP. No. 435/2025

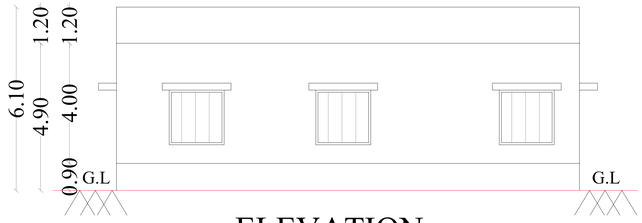

ELEVATION

BLOCK - 3 / CANTEEN BUILDING

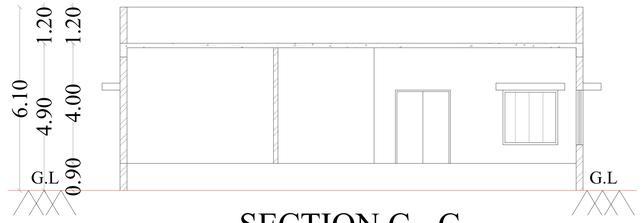

SECTION C - C

BLOCK - 3 / CANTEEN BUILDING

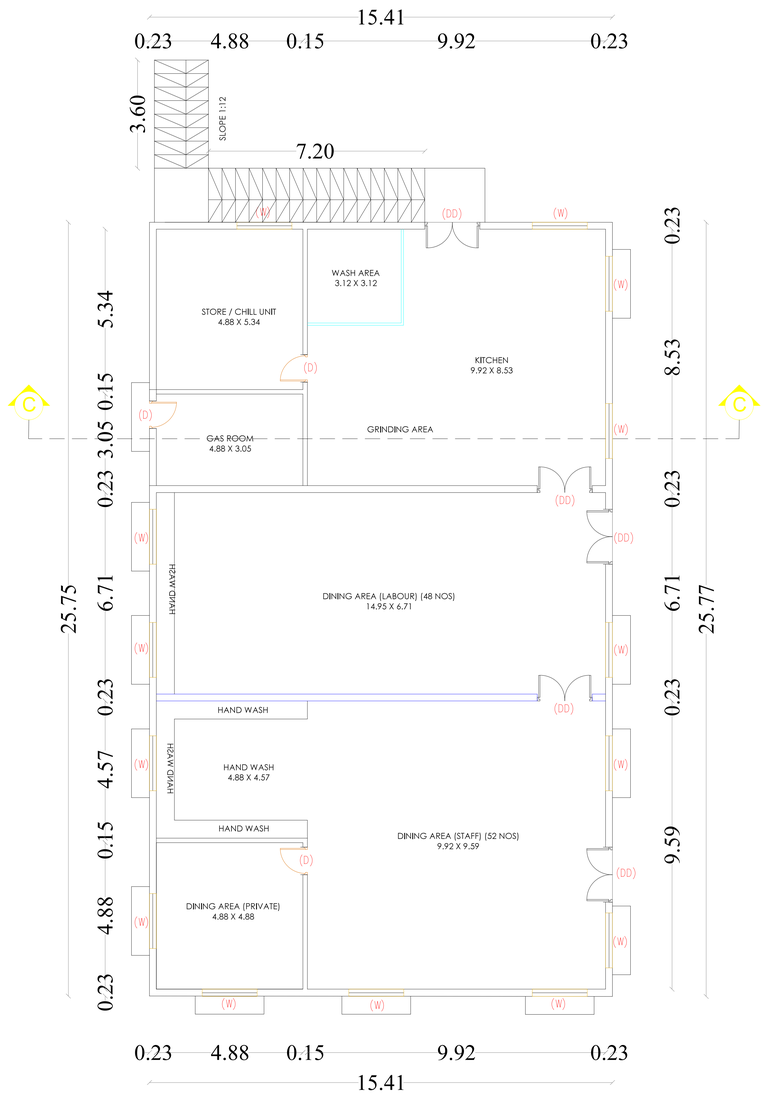

GROUND FLOOR PLAN

BLOCK - 3 / CANTEEN BUILDING

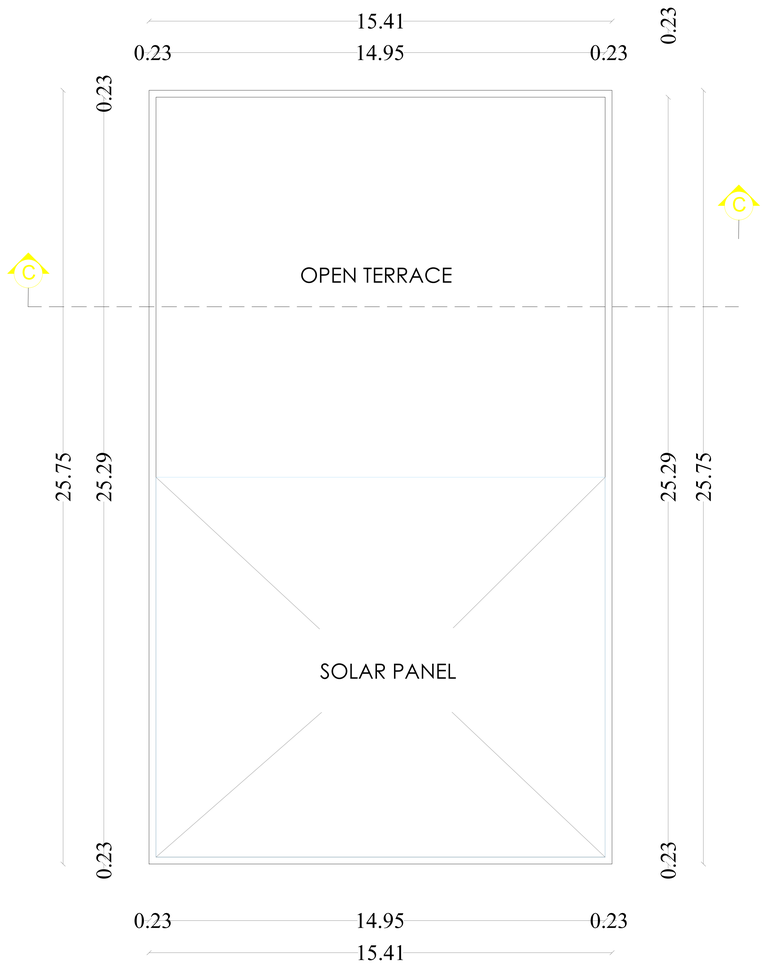

TERRACE FLOOR PLAN

BLOCK - 3 / CANTEEN BUILDING

Er. M. SABARINANAND, M.E.(Struct)
Structural Engineer Grade-I (SE)
Reg. No. SE / GR-I / 001 / 2023
5/153/5, Dhelvanai, Annur Road, Arasur(Po)
Coimbatore - 641 407
Cell: 97910 33173

PLAN SHOWING THE PROPOSED CONSTRUCTION OF DAIRIQUE FOOD PRIVATE LIMITED MANUFACTURING INDUSTRIAL UNIT BUILDINGS (RED CATEGORY) COMPRISED IN S.NOS: 379/1, 379/2, 380/1, 381/1A, 381/2A, 382/B2, 382/B4 & 383/3 OF GUDALUR EAST 1 VILLAGE, ARAVAKURICHI TALUK, KARUR DISTRICT.

ALL DIMENSION ARE IN METER - SCALE 1:100

NAME OF THE APPLICANTS :

M/s DAIRIQUE FOOD PRIVATE LIMITED

1.Mr.MURUGEASAN RASAPPAN S/O RASAPPAN.

N
W
E
S

ONLINE APPLICATION NO : SWP/BPA/554720/2025

AREA DETAILS:

AS PER PATTA	-	**87050 Sq.m**
AS PER DOCUMENT	-	**21.51 Acres (or) 87050 Sq.m**
AS PER SUPER IMPOSED SITE AREA	-	**87210.39 Sq.m**

AREA DETAILS:

DESCRIPTION	FSI AREA	NON-FSI AREA	TOTAL BUILT-UP AREA
EXISTING AND PROPOSED BUILDING AREA STATEMENT:			
BLOCK-3 (CANTEEN BUILDING)			
GROUND FLOOR	**396.90**		**396.90**
TOTAL	**396.90**		**396.90**

SPECIFICATION

SAND FILLING FOR FOUNDATION AND BASEMENT

P.C.C 1:4:8 FOR FOUNDATION AND BASEMENT

9" BRICK WORK WALLS IN C.M. 1:5

4.5" BRICK WORK WALLS IN C.M. 1:3

ALL R.C.C. WORKS M25 GRADE CONCRETE

CEILING PLASTERING IN CEMENT MORTAR 1:3

WEATHERING COURSE USING BRICK JELLY & LIME CONCRETE IN 1:3 RATIO

CLAY TILES IN TERRACE FLOOR USING CM 1:4

WALLS & CEILING WITH CEMENT PAINT

DOORS & WINDOWS WITH ENANEL PAINT

CERAMIC FLOORING IN CM 1:3

SCHEDULEOFJOINERY

TYPE	DESCRIPTION	SIZE
ED	ENTRANCE DOOR	1.52 x 2.10
D1	Door	0.91 x 2.10
D2	Door	0.76 x 2.10
GD1	Door	1.22 x 2.10
W	Window	1.83 x 2.10
W	Window	1.22 x 2.10
V	Ventilator	0.91 x 0.61

For DAIRIQUE FOOD PRIVATE LIMITED,
Managing Director.

APPLICANT

Er. A. SUHAS, BE.Civil,CEng,IBBI Valuer
Reg. Eng. (Grade-1) DTCP
146, KUPPICHIPALAYAM, PVELUR,
NAMAKKAL - 638 182.
Cell : 98427 23834.

REGISTERED ENGINEER

PLAN SHOWING THE PROPOSED CONSTRUCTION OF DAIRIQUE FOOD PRIVATE LIMITED MANUFACTURING INDUSTRIAL UNIT BUILDINGS (RED CATEGORY) COMPRISED IN S.NOS: 379/1, 379/2, 380/1, 381/1A, 381/2A, 382/B2, 382/B4 & 383/3 OF GUDALUR EAST 1 VILLAGE, ARAVAKURICHI TALUK, KARUR DISTRICT.

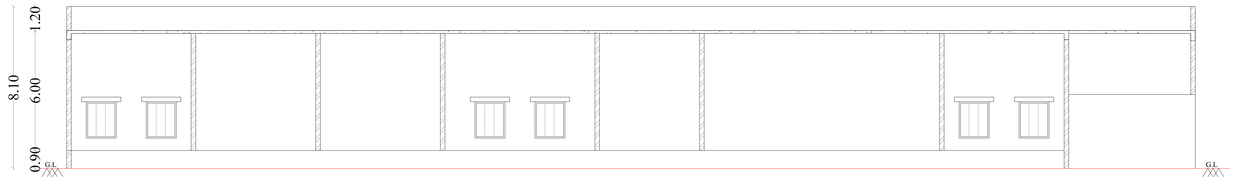

SECTION E - E

BLOCK - 5 / UTILITY

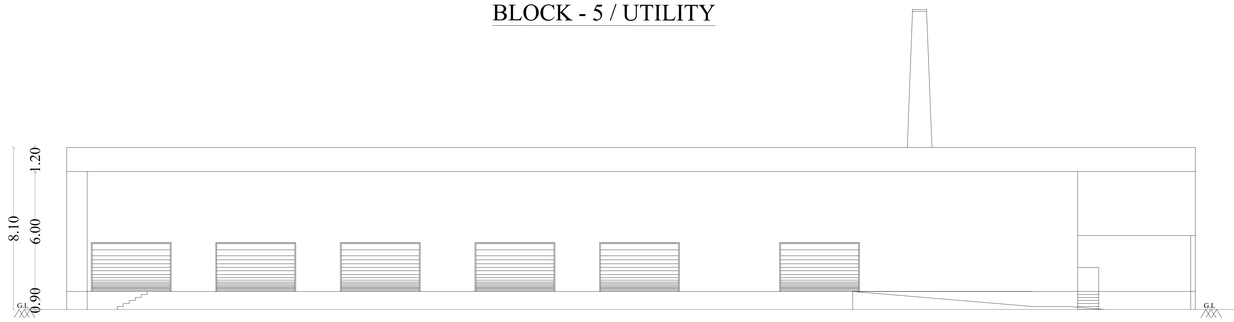

ELEVATION

BLOCK - 5 / UTILITY

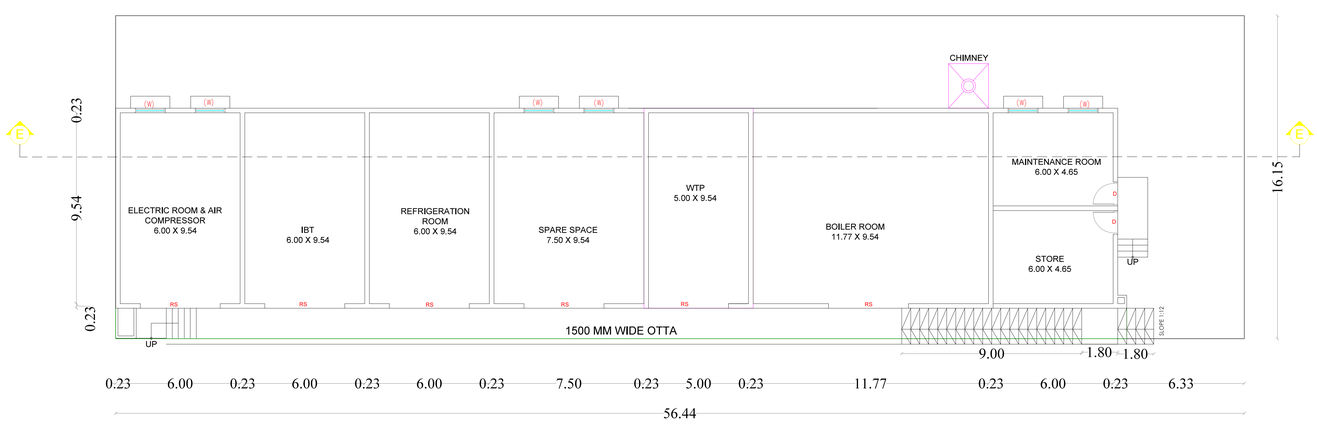

GROUND FLOOR PLAN

BLOCK - 5 / UTILITY

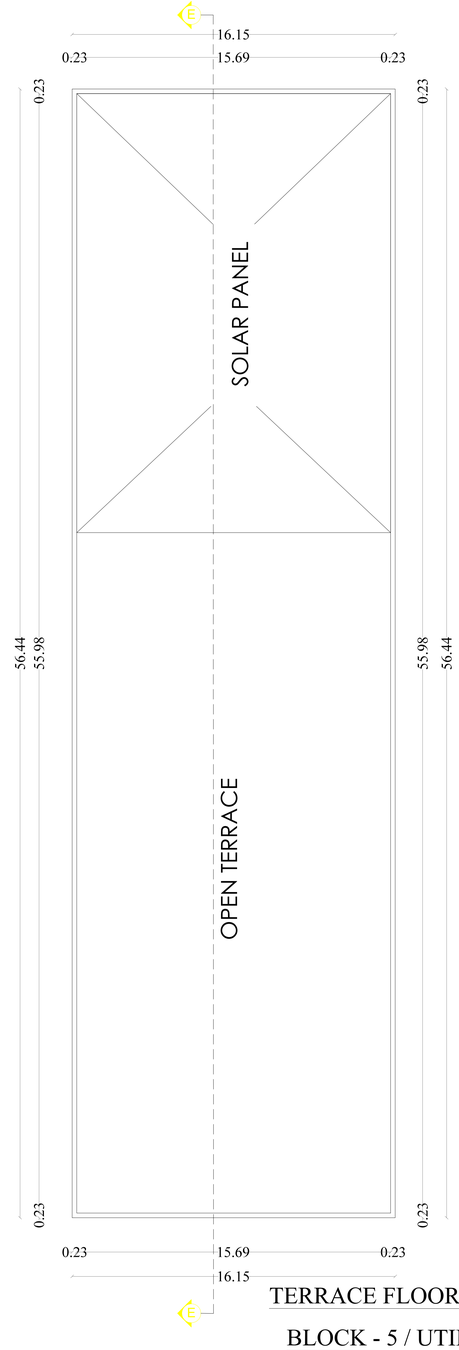

TERRACE FLOOR PLAN

BLOCK - 5 / UTILITY

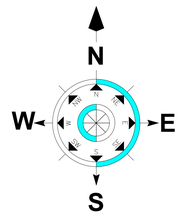

B.P/DTCP. No. 435/2025

Er. M. SABARIANAND, M.E.(Struct)
Structural Engineer Grade-I (SE)
Reg. No. SE / GR-I / 001 / 2023
5/153/9, Dhelvanai, Annur Road, Aressur(Po)
Coimbatore - 641 407
Cell: 97910 33173

AREA DETAILS:

S.NO	DESCRIPTION	FSI AREA	NON-FSI AREA	TOTAL BUILT-UP AREA
EXISTING AND PROPOSED BUILDING AREA STATEMENT:				
BLOCK- 5				
	BLOCK 5	**911.70**	**-**	**911.70**
	TOTAL	**911.70**		**911.70**

ALL DIMENSION ARE IN METER - SCALE 1:100

ANNEXURE - VI
INDUSTRIES CLASSIFIED AS 'RED'

SCHEDULE OF JOINERY

TYPE	DESCRIPTION	SIZE
RS	ROLLING SHUTTER	4.00 X 2.50
D1	Door	0.91 x 2.10
D2	Door	0.76 x 2.10
GD1	Door	1.22 x 2.10
W	Window	1.83 x 2.10
W	Window	1.22 x 2.10

For DAIRIQUE FOOD PRIVATE LIMITED,
Managing Director.

APPLICANT

Er. A. SUHAS, BE.Civil,CEng,IBBI Valuer
Reg. Eng. (Grade-1) DTCP
146, KUPPUCHIPALAYAM, PVELUR,
NAMAKKAL - 638 182.
Cell : 99427 23634.

REGISTERED ENGINEER

PLAN SHOWING THE PROPOSED CONSTRUCTION OF DAIRIQUE FOOD PRIVATE LIMITED MANUFACTURING INDUSTRIAL UNIT BUILDINGS (RED CATEGORY) COMPRISED IN S.NOS: 379/1, 379/2, 380/1, 381/1A, 381/2A, 382/B2, 382/B4 & 383/3 OF GUDALUR EAST 1 VILLAGE, ARAVAKURICHI TALUK, KARUR DISTRICT.

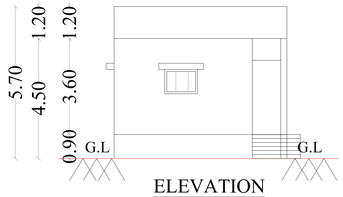

ELEVATION

BLOCK - 4 / WORKERS TOILET

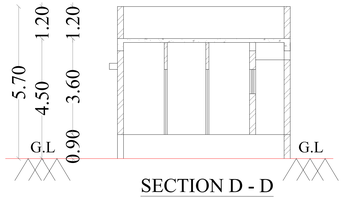

SECTION D - D

BLOCK - 4 / WORKERS TOILET

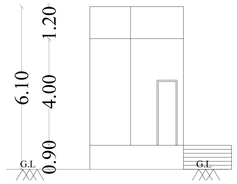

ELEVATION

BLOCK - 6 / VISITORS ROOM

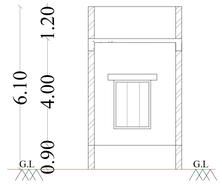

SECTION F - F

BLOCK - 6 / VISITORS ROOM

SPECIFICATION

SAND FILLING FOR FOUNDATION AND BASEMENT
P.C.C 1:4:8 FOR FOUNDATION AND BASEMENT
9" BRICK WORK WALLS IN C.M. 1:5
4.5" BRICK WORK WALLS IN C.M. 1:3
ALL R.C.C. WORKS M25 GRADE CONCRETE
CEILING PLASTERING IN CEMENT MORTAR 1:3
WEATHERING COURSE USING BRICK JELLY & LIME CONCRETE IN 1:3 RATIO
CLAY TILES IN TERRACE FLOOR USING CM 1:4
WALLS & CEILING WITH CEMENT PAINT
DOORS & WINDOWS WITH ENANEL PAINT
CERAMIC FLOORING IN CM 1:3

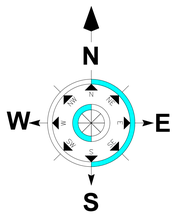

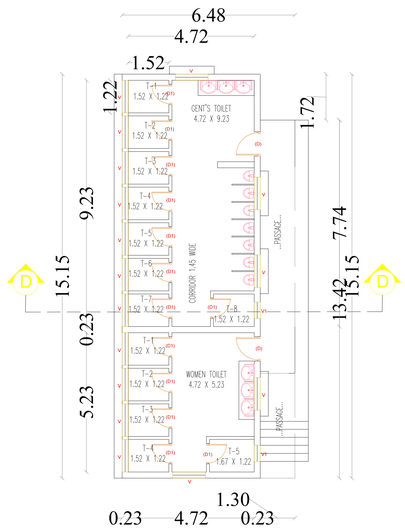

GROUND FLOOR PLAN

BLOCK - 4 / WORKERS TOILET

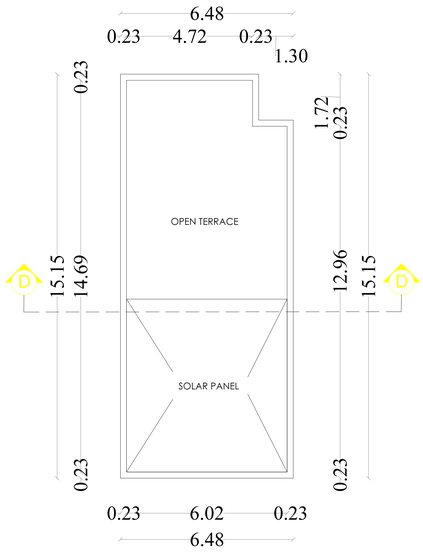

TERRACE FLOOR PLAN

BLOCK - 4 / WORKERS TOILET

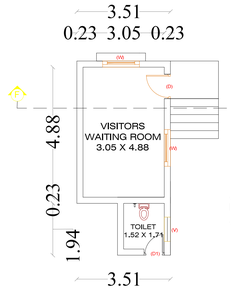

GROUND FLOOR PLAN

BLOCK - 6 / VISITORS ROOM

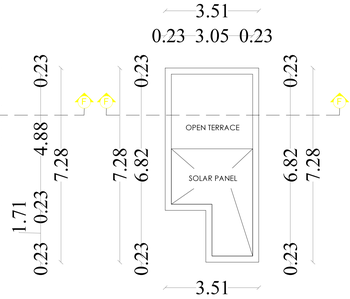

TERRACE FLOOR PLAN

BLOCK - 6 / VISITORS ROOM

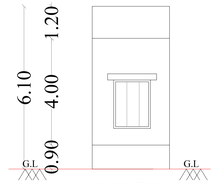

ELEVATION

BLOCK - 6 / WEIGH BRIDGE OFFICE

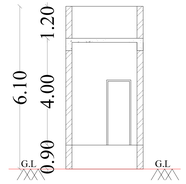

SECTION F - F

BLOCK - 6 / WEIGH BRIDGE OFFICE

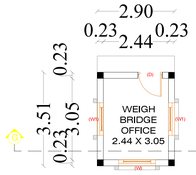

GROUND FLOOR PLAN

BLOCK - 6 / WEIGH BRIDGE OFFICE

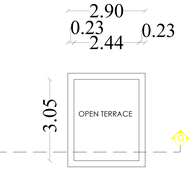

TERRACE FLOOR PLAN

BLOCK - 6 / WEIGH BRIDGE OFFICE

B.P/DTCP. No. 435/2025

Er. M. SABARIANAND, M.E.(Struct)
Structural Engineer Grade-I (SE)
Reg. No. SE / GR-I / 001 / 2023
5/153/9, Dhelvanai, Annur Road, Arasur(Po)
Coimbatore - 641 407
Cell: 97910 33173

AREA DETAILS:

S.NO	DESCRIPTION	FSI AREA	NON-FSI AREA	TOTAL BUILT-UP AREA
EXISTING AND PROPOSED BUILDING AREA STATEMENT:				
BLOCK- 4 & 6				
	BLOCK 4	**95.91**	**-**	**95.91**
	BLOCK 6	**22.57**	**-**	**22.57**
	TOTAL	**1030.18**		**1030.18**

ALL DIMENSION ARE IN METER - SCALE 1:100

ANNEXURE - VI
INDUSTRIES CLASSIFIED AS 'RED'

SCHEDULE OF JOINERY

TYPE	DESCRIPTION	SIZE
RS	ROLLING SHUTTER	4.00 X 2.50
D1	Door	0.91 x 2.10
D2	Door	0.76 x 2.10
GD1	Door	1.22 x 2.10
W	Window	1.83 x 2.10
W	Window	1.22 x 2.10

For DAIRIQUE FOOD PRIVATE LIMITED,
Managing Director.

APPLICANT

Er. A. SUHAS, BE.Civil,CEng,IBBI Valuer
Reg. Eng. (Grade-1) DTCP
146, KUPPUCHIPALAYAM, PVELUR,
NAMAKKAL - 638 182.
Cell : 98427 23634.

REGISTERED ENGINEER

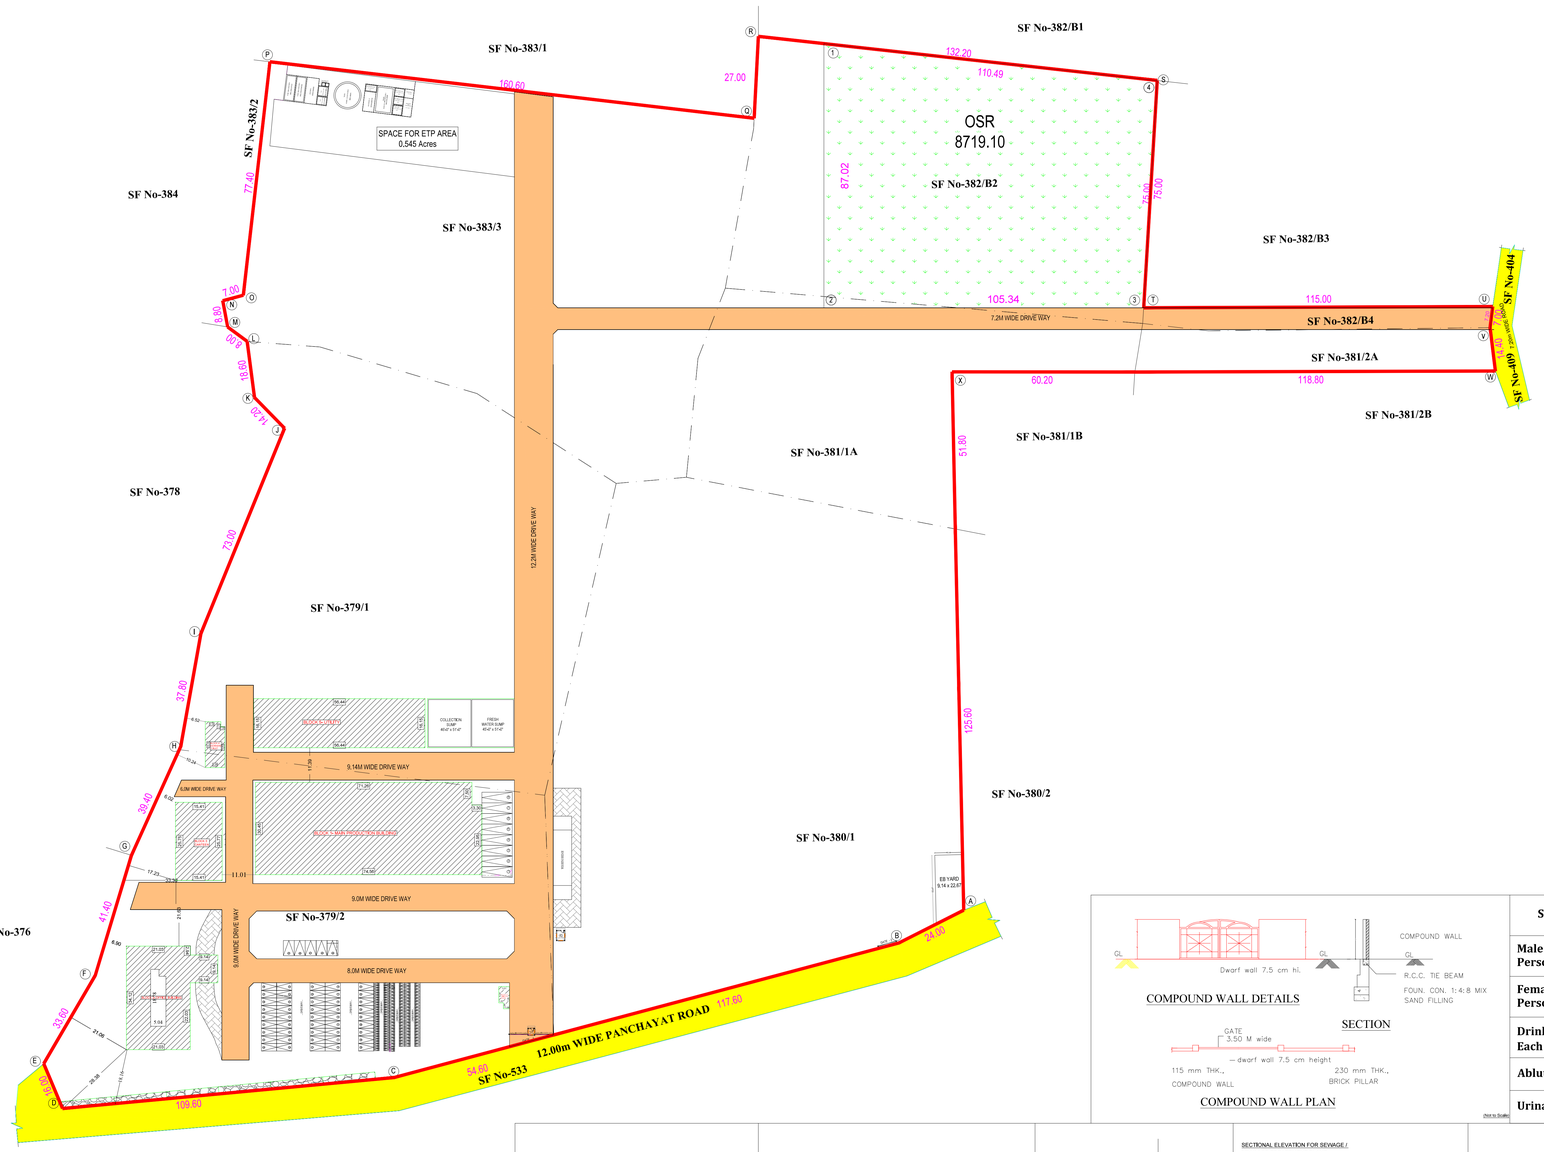

MECHINERY DETAILS

S.NO	MECHINE NAME	Nos	HP	TOTAL HP
01	RM Reception Line	1	30	30
02	Milk Processing line	1	70	70
03	Yogurt Preparation line	1	56	56
04	Packing & Storage Line	1	90	90
05	CIP Line	1	22	22
06	Refrigeration Process	1	170	170
07	ETP & STP	1	33	33
500 kva GENERATOR = 1 No.		TOTAL H.P=		471

NO.OF WORKERS:

MALE	150
FEMALE	150

APPROVAL AUTHORITY

SITE BOUNDARY EAR MARKED AS 'A to X' AND OSR BOUNDARY EAR MARKED AS '1 to 4'

B.P/DTCP. No. 435/2025

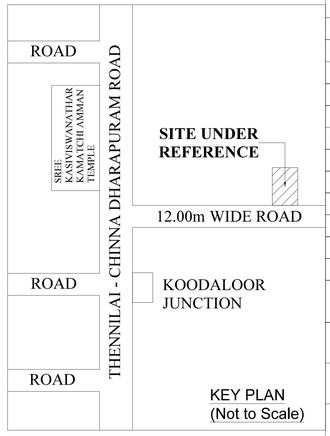

PLAN SHOWING THE PROPOSED CONSTRUCTION OF DAIRIQUE FOOD PRIVATE LIMITED MANUFACTURING INDUSTRIAL UNIT BUILDINGS (RED CATEGORY) COMPRISED IN S.NOS: 379/1, 379/2, 380/1, 381/1A, 381/2A, 382/B2, 382/B4 & 383/3 OF GUDALUR EAST 1 VILLAGE, AVARAKURICHI TALUK, KARUR DISTRICT.

DAIRY PRODUCT FACTORY - YOGURT PRODUCTION PLANT

ALL DIMENSION ARE IN METER - SCALE 1:100

NAME OF THE APPLICANTS :

M/s DAIRIQUE FOOD PRIVATE LIMITED

1.Mr.MURUGEASAN RASAPPAN S/O RASAPPAN.

ONLINE APPLICATION NO : SWP/BPA/554720/2025

AREA DETAILS:

AS PER PATTA	-	87050 Sq.m
AS PER DOCUMENT	-	21.51 Acres (or) 87050 Sq.m
AS PER SUPER IMPOSED SITE AREA	-	87197.62 Sq.m

AREA DETAILS:

S.NO	DESCRIPTION	FSI AREA	NON-FSI AREA	TOTAL BUILT-UP AREA
EXISTING AND PROPOSED BUILDING AREA STATEMENT:				
BLOCK-1 (MAIN BUILDING)				
	GROUND FLOOR	2245.60	55.73	2301.33
	FIRST FLOOR	2092.74	-	2092.74
BLOCK-2 (OFFICE BUILDING)				
	GROUND FLOOR	711.85	33.28	745.13
	FIRST FLOOR	628.24	-	628.24
BLOCK-3 (CANTEEN BUILDING)				
	GROUND FLOOR	396.90	-	396.90
BLOCK-4 (TOILET)				
	GROUND FLOOR	95.91	-	95.91
BLOCK-5 (UTILITY)				
	GROUND FLOOR	911.70	-	911.70
BLOCK-6 (VISITORS ROOM/ WEIGH BRIDGE OFFICE)				
	GROUND FLOOR	22.57	-	22.57
SECURITY ROOM				
	GROUND FLOOR		5.75	5.75
	TOTAL	7105.51	94.76	7200.27

Floor Space Index = Total FSI Area / Least Area = 7105.51 / 87050 = 0.082 < 1.50

Parking Area Description	Area	Required	Provided
1 Car space for every 100 Sq.m for office floor Area or part thereof	1339.69/100	14	45
1 Two wheeler space for every 75 Sq.m for Workshop floor Area or part thereof	4338.34/75	58	85
1 Cycle space for every 75 Sq.m for Workshop floor Area or part thereof	4338.34/75	58	58
1 Lorry wheeler space for every 750 Sq.m for Workshop floor Area or part thereof	4338.34/750	6	8

HEIGHT OF THE BUILDING = 11.80 M

REFERENCE:

- FIRE ALARM SYSTEM
- HOSE REEL
- FE — FIRE FIGHTING EQUIPMENT
- DRINKING WATER — DRINKING WATER

COLOR INDEX:

- SITE BOUNDARY -
- EXISTING ROAD -
- PROSED BUILDING -
- DRIVE WAY -

OSR DETAILS:

REQUIRED FOR OSR	PROVIDED FOR OSR
8705 Sq.M (10.00%)	8719.10 Sq.M (10.07%)

Sanitation Description (IS 1172: 1993)	Required	Provided
Male Water Closet Every 25 Persons- 101 to 200 person add 3%	06	17
Female Water Closet 5 for 100 Persons- 101 to 200 person add 5%	08	10
Drinking Water Fountain Minimum of One Each floor - 9 floors	09	09
Ablution Taps one in each W.C.	14	30
Urinals for Every 25 Person	06	15

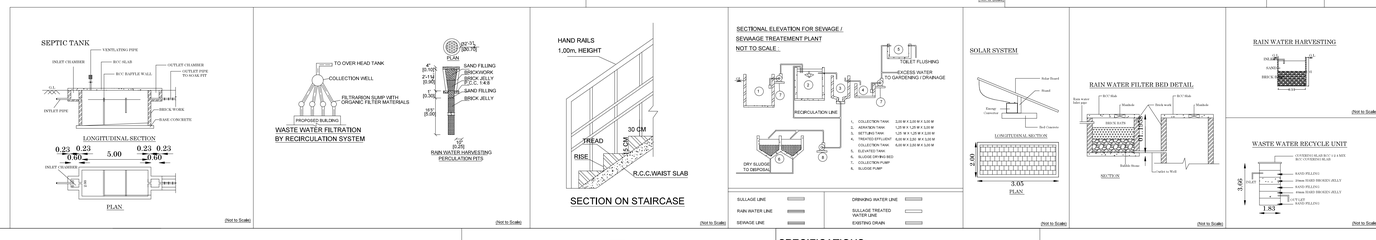

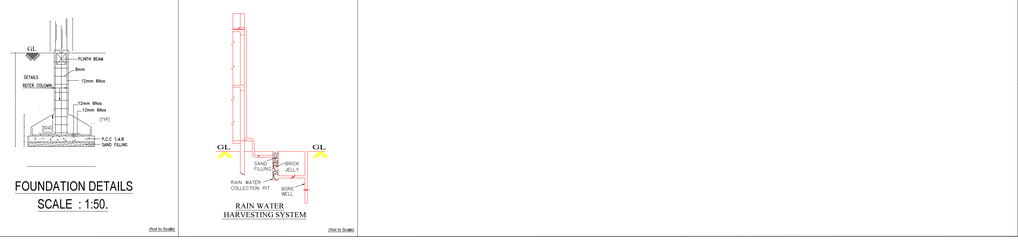

SPECIFICATIONS:

FOUNDATION:

R.C.C. PILE FOUNDATION OVER A BED OF 1:4:8 SAND FILLING R.C COLUNN FOUNDATION AND TIE (PLINTH) BEAMS OVER A BED OF P.C.C 1:4:8 SAND CUSHIONS.

SUPER STRUCTURE:

100mm THK. INTERNAL & 150mm THK. EXTERNAL WALLS IN C.M 1:5 WITH PLASTER IN C.M 1:5

R.C.C. WORK:

R.C COULMNS,BEAMS,SLABS,LINTELS, AND SUNSHADES IN M25 MIX ADEQUATELY REINFORCED.

FLOORING:

CERAMIC FLOORING.

WEATHERING COURSE:

ONE SET OF BRICK JELLY LIME CONCRETE MIXED WITH CRUDE OIL POINTED AND LAID TO SLOPE.

NOTE:

UNDER GROUND SUMP AND OVER HEAD WATER TANK ARE SCIENTIFICALLY CLOSED.

For DAIRIQUE FOOD PRIVATE LIMITED,
Managing Director.

OWNER SIGNATURE

Er. M. SABARIANAND, M.E.(Struct)
Structural Engineer Grade-I (SE)
Reg. No. SE / 0/84 / 001 / 2023
5/1139, Dhanvarai, Annur Road, Avanur(Po)
Coimbatore - 641 407
Cell: 87910 33173

STRUCTURAL ENGINEER SIGNATURE

Er. A. SUHAS, BE.Civil,CEng,IBBI Valuer
Reg. Eng. (Grade-1) DTCP
148, KUPPICHIPALAYAM, KVELUR,
NAMAKKAL - 638 112.
Cell : 99427 23634.

REGISTERED ENGINEER SIGNATURE

THE LANDLENS SUITE

Eight ways to know a piece of land before you pay for it.

This report covers one part of the picture. These cover the rest, drawn from the same government records, for any property in Tamil Nadu.

LandLens One
Ask anything about a property and get an answer grounded in live government records, with the sources shown.
/landlens/one

Verify My Land
Every record check run on one property and returned as a single report.
/landlens/verify-my-land

Legal Opinion
An advocate's written opinion on the title, built on the records we pull for it.
/landlens

One Map
Every layer on one map: the parcel, its boundary, zoning, water bodies and what sits around it.
/landlens/one/map

PriceMap
What land actually changed hands for around this plot, taken from the registered deeds.
/landlens/pricemap

Build Scope
What you are allowed to build here: floor space, height, coverage and setbacks.
/landlens/build-scope

Property Tracker
Watch a property and hear about it when something new is registered against it.
/landlens/property-tracker

Deal Room
Run the transaction in one place: documents, stamping, signatures and the parties.
/landlens/deal-room

FREE TOOLS · NO ACCOUNT NEEDED

Twenty-four checks you can run yourself, at no cost.

Records and verification

The registers themselves, read for you.

- Encumbrance Certificate
- Patta and Chitta
- Field Measurement Sketch
- EC Analyzer
- Bank charge check
- Court case search
- Seller background check
- Approval check by survey

Value and duty

What it is worth and what it costs to register.

- Guideline value by street
- Guideline value by survey
- Stamp duty and registration fees
- Capital gains
- Floor space index
- Area unit converter

Zoning and land use

What the plan says can happen on this land.

- Land use zone finder
- CMDA land use check
- Coastal regulation zone
- Master plan check
- Water bodies finder
- Airport height clearance

Registers and directories

Who holds it, and which office keeps the record.

- Find your registering office
- Temple property check
- Waqf property check
- RERA register

Every free tool
/tools

Services we run for you
/services

The LandLens suite
/landlens/one

Verified RealEstate™

Every claim in this document traces back to a government record.

- Legal opinions, due diligence and title verification
- Building plan, layout and sub-division approvals
- Completion and occupancy certificates, regularisation
- Escrow, negotiation and NRI property management
- Land survey, soil testing, architecture and construction

Verified RealEstate
3/350/2 Mettukuppam,
OMR Thoraipakkam,
Chennai 600 097, India
hello@verified.realestate
+91 9996 12 9996

Prepared from the registers named on the page each finding sits on. Where a register could not be read, this document says so in its place rather than leaving the gap to be read as a clean result.