Verified RealEstate™

REFERENCE
02/2026-27

ISSUED
21 May 2026

PP APPROVAL RECORD

Planning Permission

Survey 822/1B and 2 more

Nadanthai

Karur district, Tamil Nadu

APPROVAL TYPE
Building Plan

ISSUING AUTHORITY
Rural Panchayat


The approval as the planning authority issued it, reproduced in full behind this page.

An approval speaks to what was sanctioned, not to what was built. Completion is a separate record.

Verified RealEstate™
3/350/2 Mettukuppam,
OMR Thoraipakkam,
Chennai 600 097, India

hello@verified.realestate
+91 9996 12 9996
verified.realestate

DIGITALLY VERIFIED RECORD

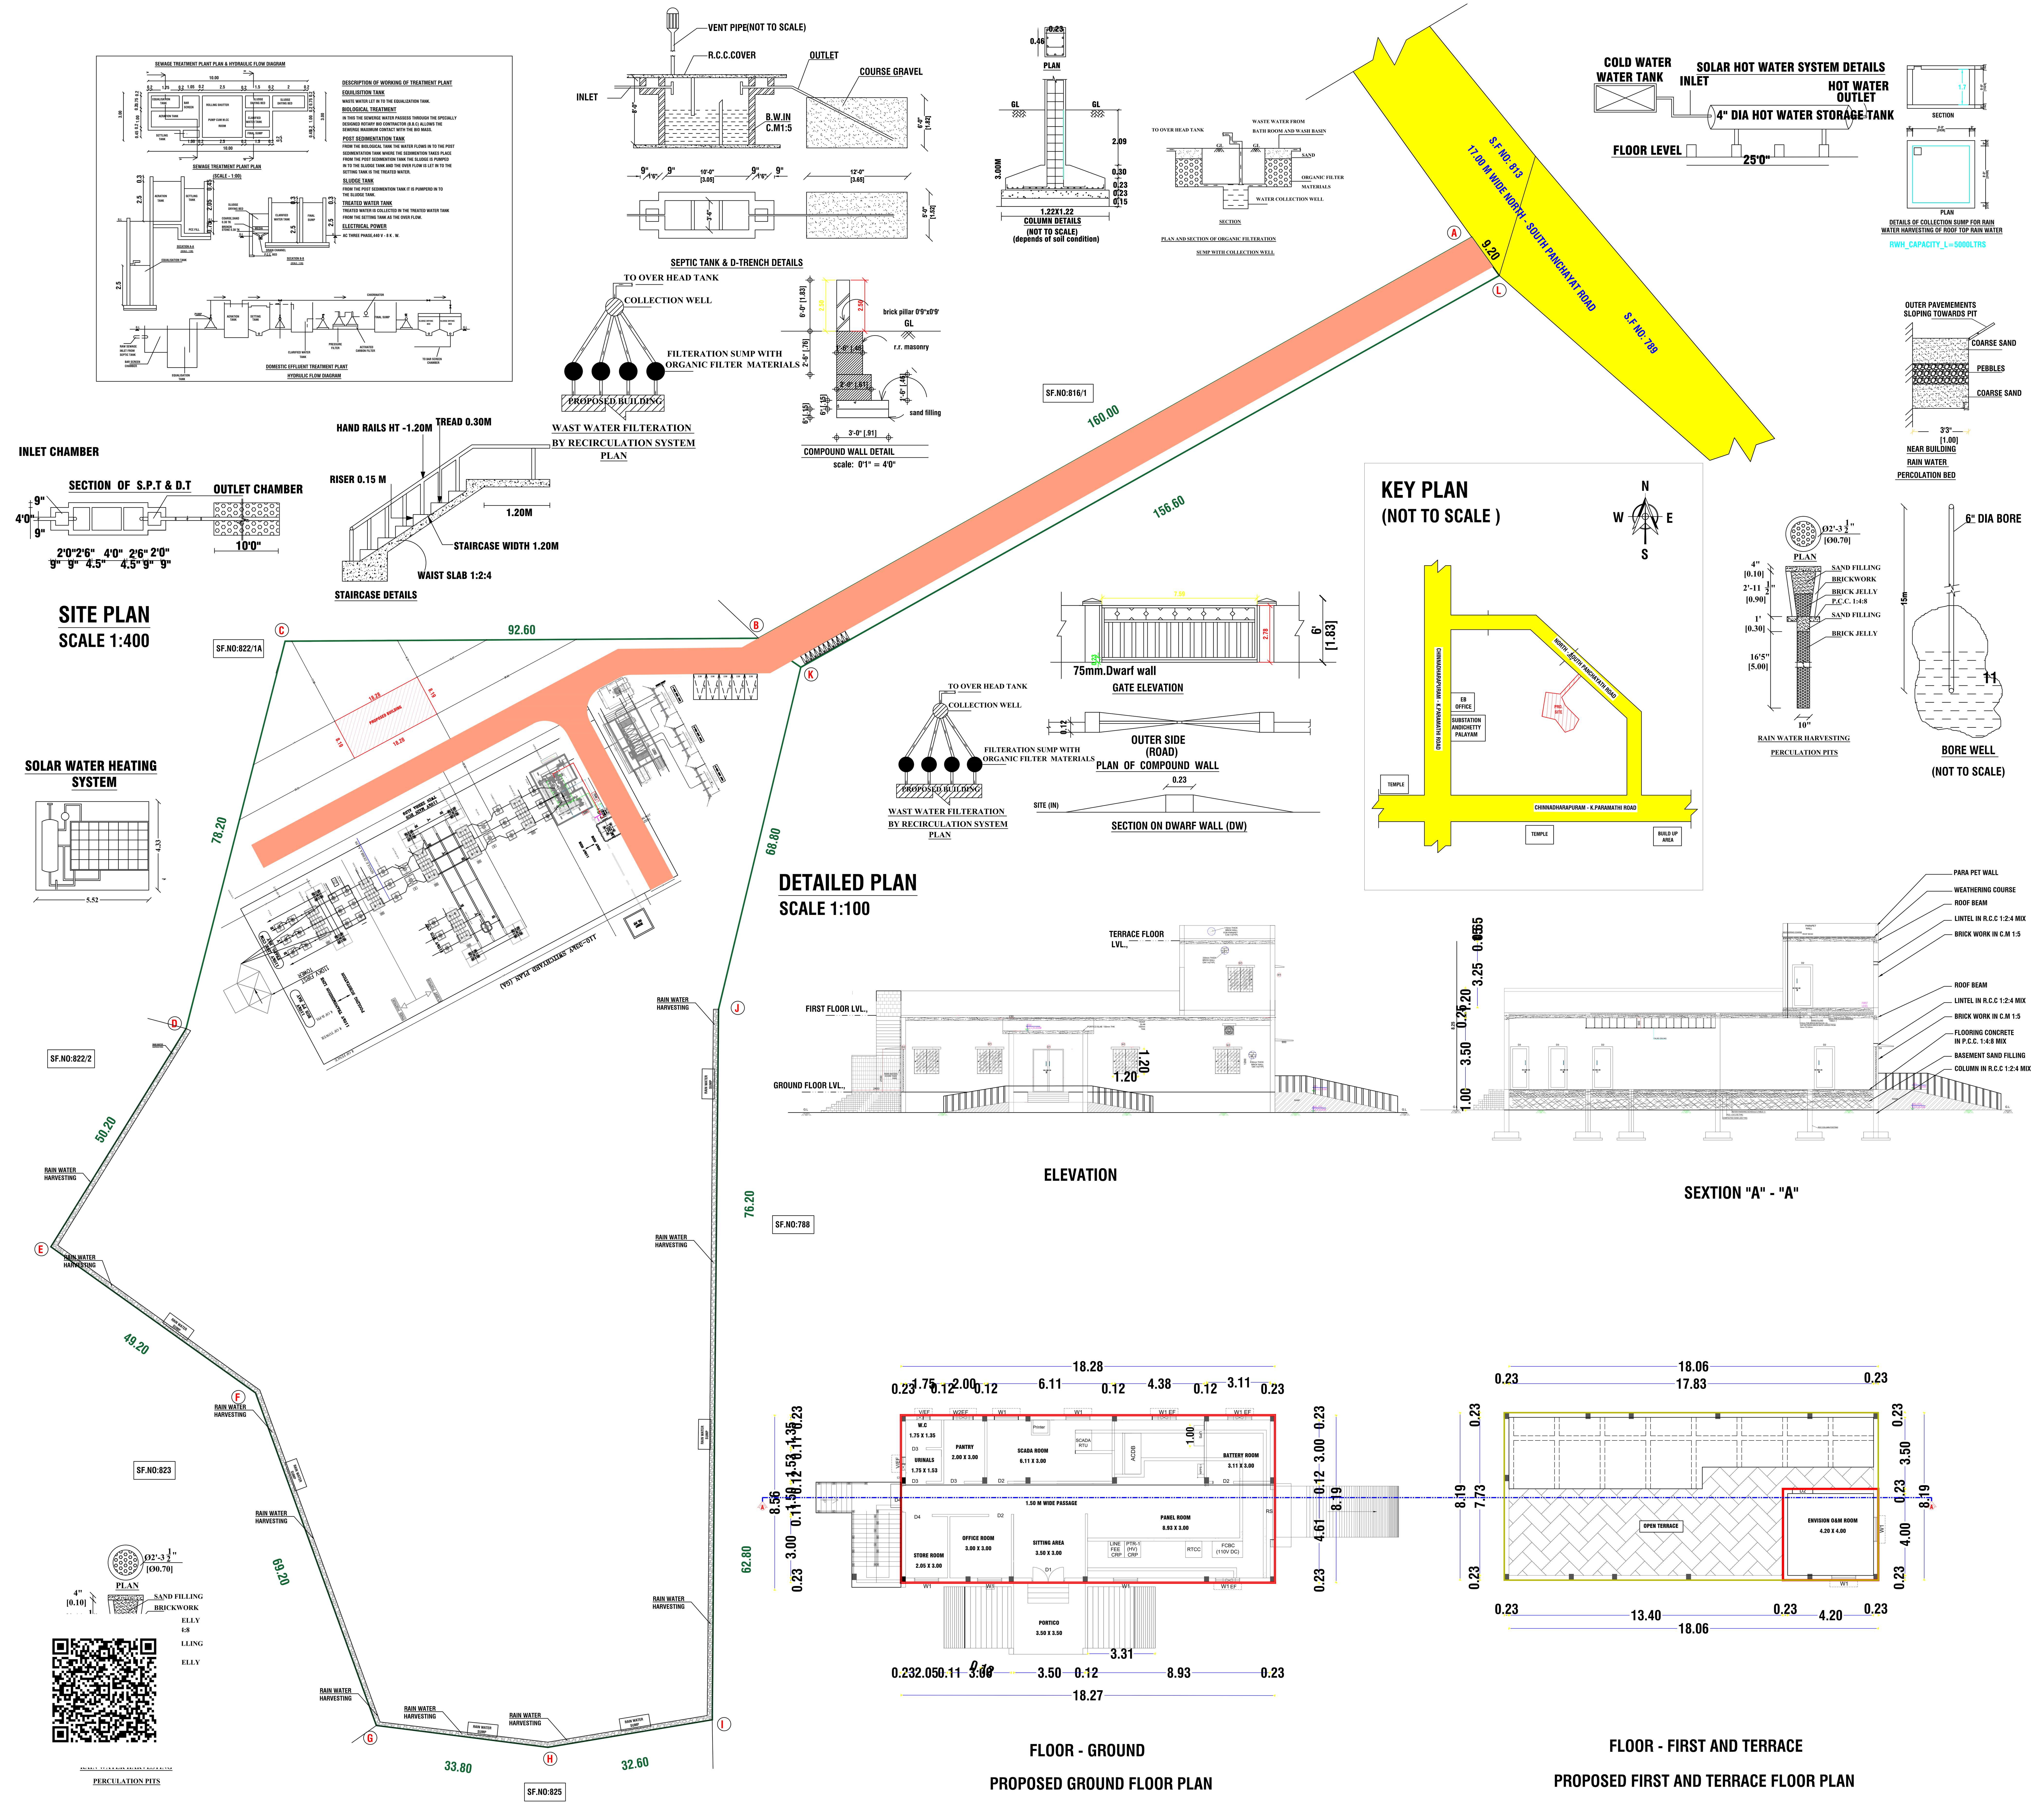

SHEET NO: 01/01 | SCALE 1:100

PLAN SHOWING THE PROPOSED CONSTRUCTION OF A R.C.C COMMERCIAL BUILDING (POWER STATION) IN S.F.NO:822/1B, 816/2, NADANTHAI NORTH VILLAGE, NADANTHAI PANCHAYAT, K.PARAMATHI PANCHAYAT UNION, ARAVAKURICHI TALUK, KARUR DISTRICT.

AREA DETAILS

SURVEY NO	AREA AS PER SITE IN SQ.MT	AREA AS PER DOCUMENT IN SQ.MT	AREA AS PER PATTA IN SQ.MT	SUPER IMPOSED SITE BOUNDARY
822 / 1B	20888.00	20888.00	20888.00	20888.00
816 / 2	1429.00	1429.00	1429.00	1429.00
	22317.00	22317.00	22317.00	22317.00

AREA TAKEN BY CONSIDERATION AS PER SUPER IMPOSED AREA in 22317.00 SQ.MT

FLOOR WISE BREAKUP AREA CALCULATION

FLOOR CALCULATION	F.S.I. AREA in Sq.mt	NON F.S.I. AREA in Sq.mt	TOTAL BUILTUP AREA in Sq.mt
G. FLOOR	149.76	14.97	164.73
F. FLOOR	20.79	-- --	20.79
TOTAL FLOOR	170.55	14.97	185.52

SCHEDULE OF JOINERIES

REFERENCE		IN METER
RS	ROLLING SHUTTER	3.05 X 2.48
D	DOOR	1.21 X 2.48
D1	DOOR	0.76 X 2.48
W1	WINDOW	1.21 X 1.21
V	VENTILATOR	0.83 X 0.61

FLOOR SPACE INDEX

$$FSI = \frac{G.F + F.F}{TOTAL\ SITE\ AREA}$$

$$FSI = \frac{170.55}{22317.00} = 0.99$$

$$FSI = 0.00 < 2.00$$

PERCENTAGE OF SITE COVERAGE

$$= \frac{TOTAL\ BUILDUP\ AREA}{SITE\ AREA}$$

$$= \frac{164.73}{22317.00}$$

$$= 0.73\ \%$$

REFERENCE :-

EXISTING ROAD SHOWN IN -
BOUNDARY SHOWN IN -
PRO.BUILDING SHOWN IN -
DRIVEWAY -

N W E S

NOTE:

- ALL DIMENSIONS ARE IN METER
- EXHAUST FAN [MECHANICAL VENTILATION] TO BE PROVIDED
- STORM WATER DRAINAGE SYSTEM PROVIDED.
- RAIN WATER HARVESTING/CONSERVATION OF RAIN WATER STRUCTURES TO BE PROVIDED.
- BATH AND WASH BASIN WATER TREATED AND REUSE TO TOILET AND GARDENING PURPOSE.
- RAIN WATER RECYCLING SYSTEM TO BE PROVIDED.
  FIRE PROTECTING AND FIRE EXTINGUISHER SYSTEM PROVIDED.
  EMERGENCY ALARM TO BE PROVIDED.
- 1/3 rd AREA OF THE TOTAL TERRACE AREA TO BE RESERVED FOR ERECTING SOLAR PHOTO VOLTAIC PANELS
- LIGHTENING PROTECTION TO BE PROVIDED.
- SOLAR ASSISTED WATER HEATING SYSTEM TO BE PROVIDED.
- SOLID WASTE TUB TO BE PROVIDED.
- SILAGE WATER USE TO GARDEN PURPOSE.
- DRINKING WATER FACILITIES AS PER CORPORATION NORMS PROVIDED.
- INSTALLATION OF CCTV UNITS PROVIDED.
- ACOUSTICS, SOUND INSULATION and NOISE CONTROL SYSTEM TO BE PROVIDED.

PARKING DETAILS:

DESCRIPTION	REQUIRED	PROVIDED
CAR PARKING	03 No's.	05 No's.
TWO WHEELER PARKING	03 No's.	10 No's.

APPLICANT:

FPEL Services Pvt Ltd

M/s FPEL SERVICES PRIVATE LIMITED

REGISTERED ENGINEER:-

Er Manivel., B.E., P.G Dip (Val).,
Consulting/Registered Engineer,
DTCP.Reg.no:RE/Gr-II/001/Karur/June/2023,
KCMC-Reg.No:082/LS/2022/00003,
1000C, 2nd Floor, Kandavel Tower,
Covai Main Road, Karur - 639 001.
Mobile :97870 20309, 8883367961
Email : buildmayan@gmail.com

THE LANDLENS SUITE

Eight ways to know a piece of land before you pay for it.

This report covers one part of the picture. These cover the rest, drawn from the same government records, for any property in Tamil Nadu.

LandLens One
Ask anything about a property and get an answer grounded in live government records, with the sources shown.
/landlens/one

Verify My Land
Every record check run on one property and returned as a single report.
/landlens/verify-my-land

Legal Opinion
An advocate's written opinion on the title, built on the records we pull for it.
/landlens

One Map
Every layer on one map: the parcel, its boundary, zoning, water bodies and what sits around it.
/landlens/one/map

PriceMap
What land actually changed hands for around this plot, taken from the registered deeds.
/landlens/pricemap

Build Scope
What you are allowed to build here: floor space, height, coverage and setbacks.
/landlens/build-scope

Property Tracker
Watch a property and hear about it when something new is registered against it.
/landlens/property-tracker

Deal Room
Run the transaction in one place: documents, stamping, signatures and the parties.
/landlens/deal-room

FREE TOOLS · NO ACCOUNT NEEDED

Twenty-four checks you can run yourself, at no cost.

Records and verification

The registers themselves, read for you.

- Encumbrance Certificate
- Patta and Chitta
- Field Measurement Sketch
- EC Analyzer
- Bank charge check
- Court case search
- Seller background check
- Approval check by survey

Value and duty

What it is worth and what it costs to register.

- Guideline value by street
- Guideline value by survey
- Stamp duty and registration fees
- Capital gains
- Floor space index
- Area unit converter

Zoning and land use

What the plan says can happen on this land.

- Land use zone finder
- CMDA land use check
- Coastal regulation zone
- Master plan check
- Water bodies finder
- Airport height clearance

Registers and directories

Who holds it, and which office keeps the record.

- Find your registering office
- Temple property check
- Waqf property check
- RERA register

Every free tool
/tools

Services we run for you
/services

The LandLens suite
/landlens/one

Verified RealEstate™

Every claim in this document traces back to a government record.

- Legal opinions, due diligence and title verification
- Building plan, layout and sub-division approvals
- Completion and occupancy certificates, regularisation
- Escrow, negotiation and NRI property management
- Land survey, soil testing, architecture and construction

Verified RealEstate
3/350/2 Mettukuppam,
OMR Thoraipakkam,
Chennai 600 097, India
hello@verified.realestate
+91 9996 12 9996

Prepared from the registers named on the page each finding sits on. Where a register could not be read, this document says so in its place rather than leaving the gap to be read as a clean result.