

PP

APPROVAL RECORD

# Planning Permission

Karur district, Tamil Nadu

APPROVAL TYPE



**Building Plan**


ISSUING AUTHORITY

**Rural Panchayat**

The approval as the planning authority issued it, reproduced in full behind this page.

An approval speaks to what was sanctioned, not to what was built. Completion is a separate record.

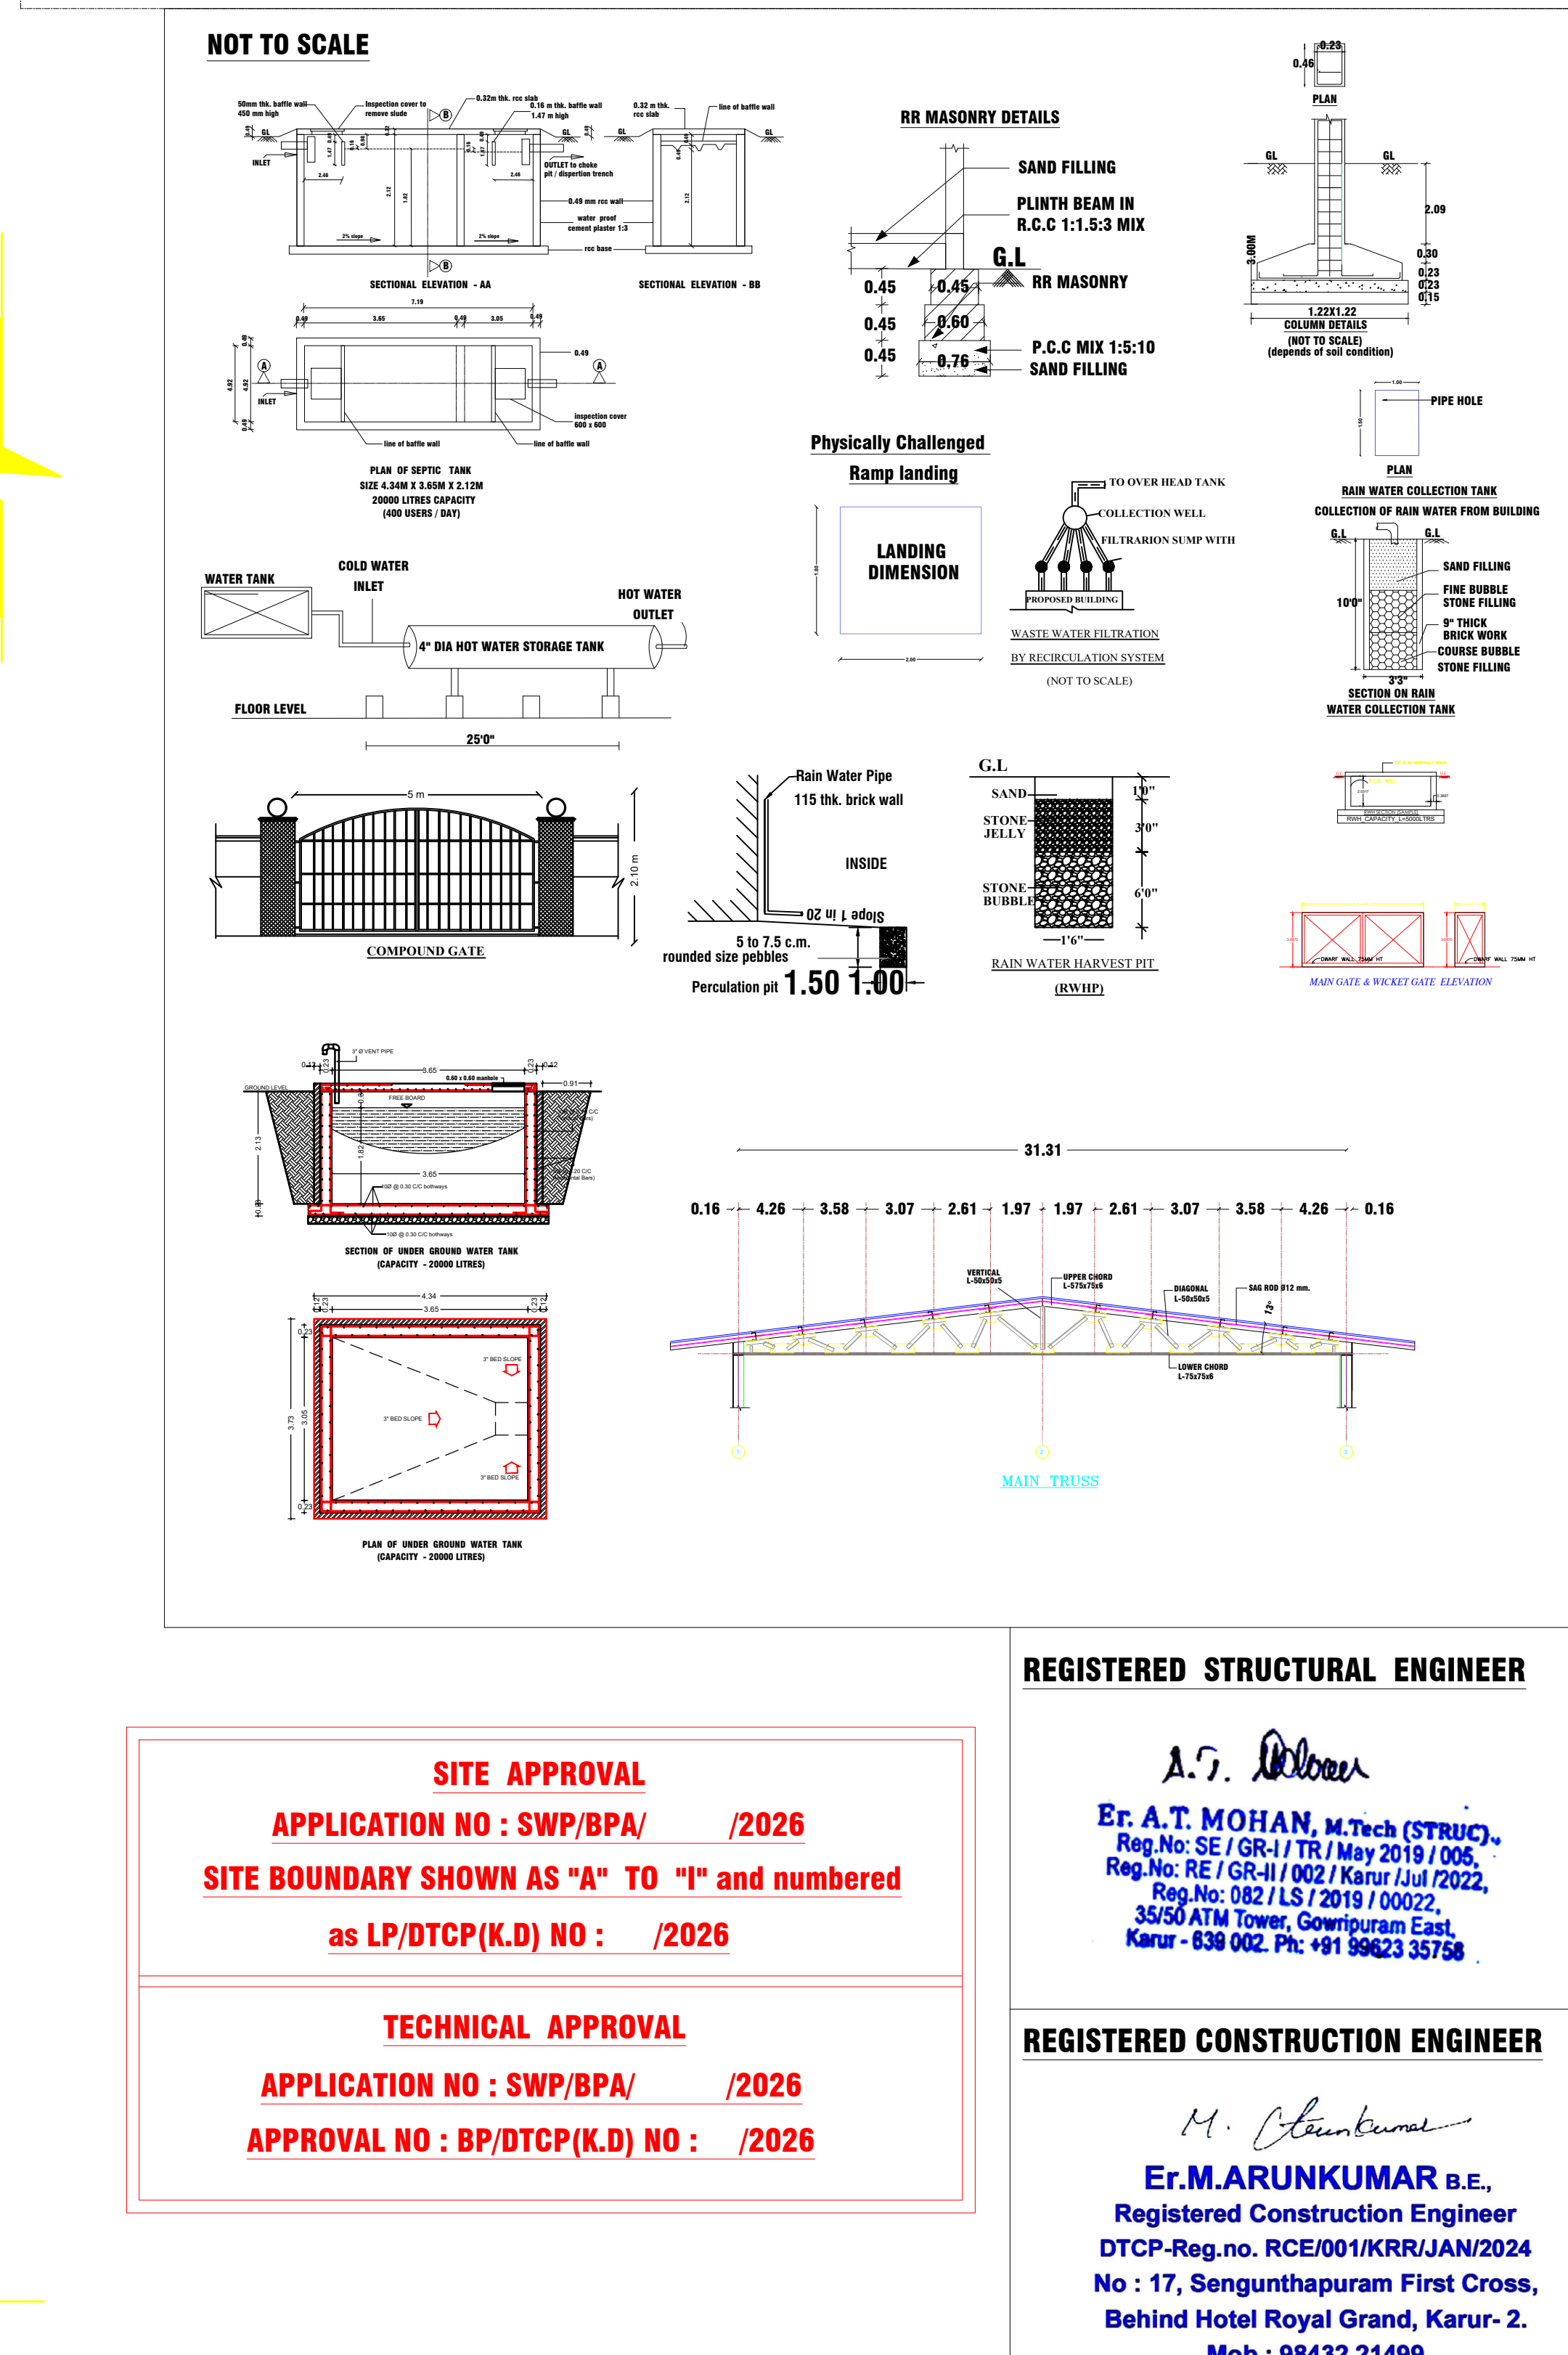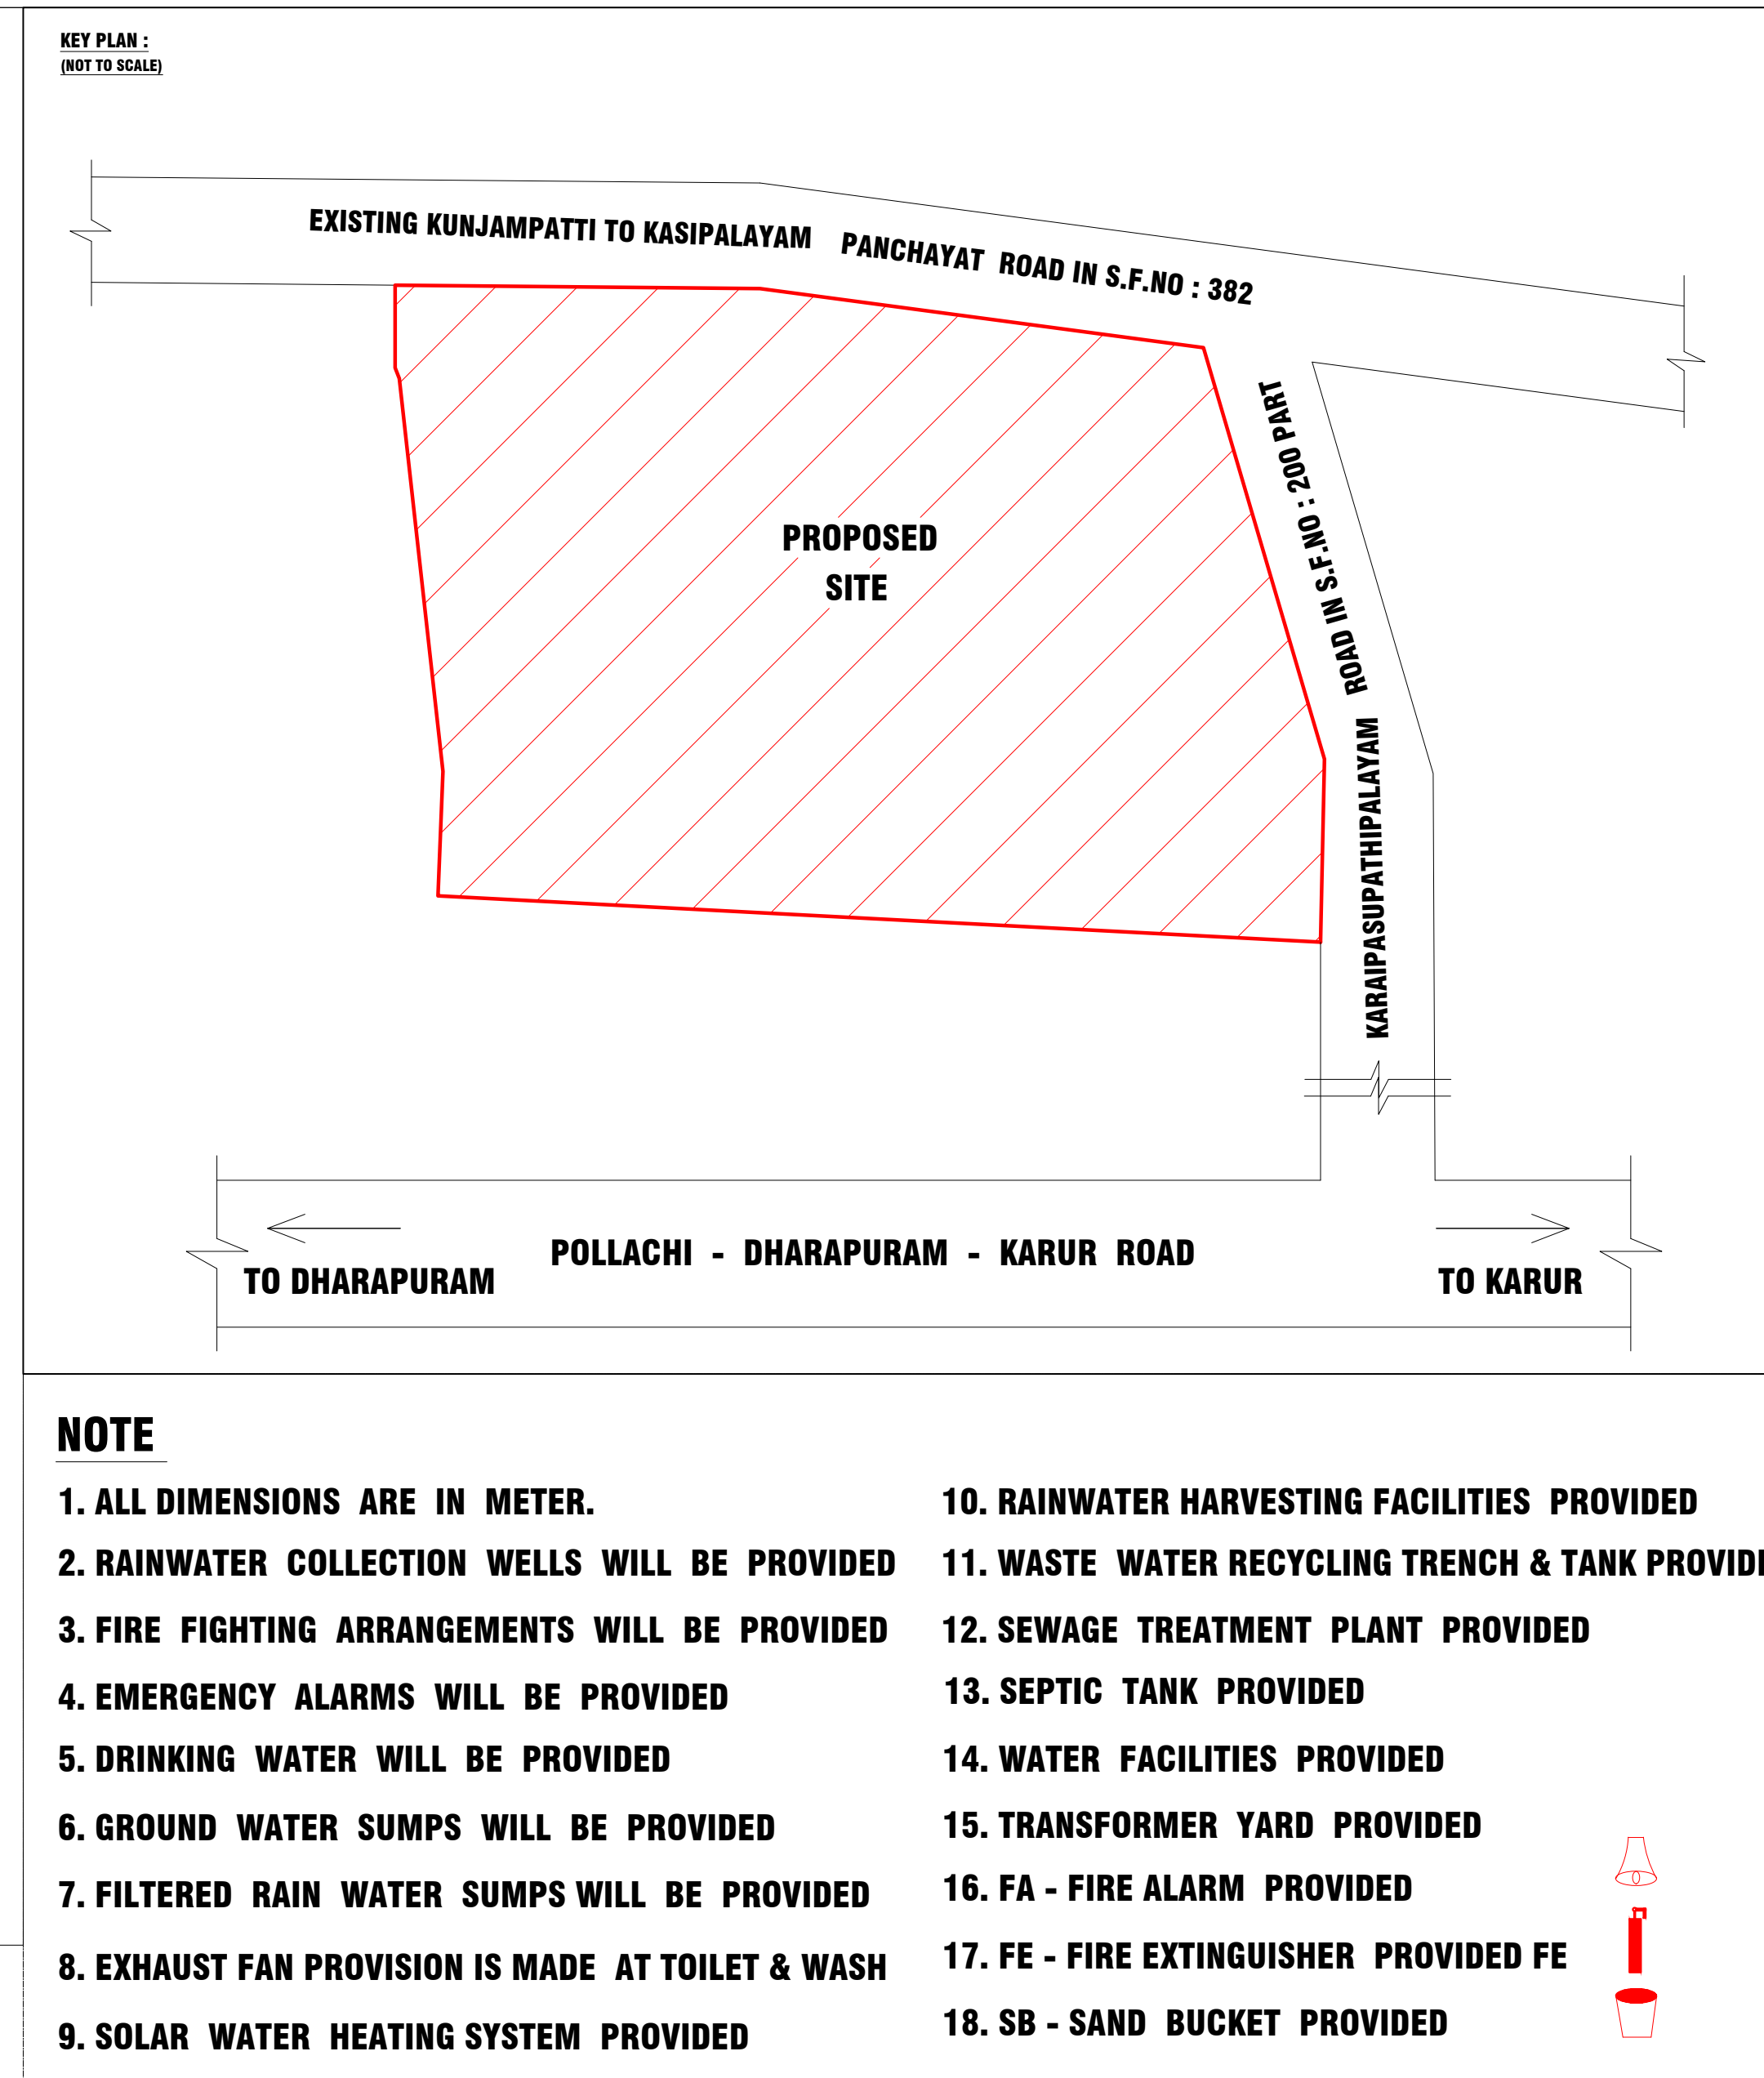
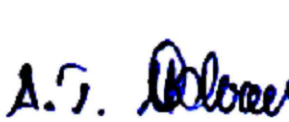
|   |  |                                       |  |                  |   |                                                                                     |            |                    |           |  |  |
|---|--|---------------------------------------|--|------------------|---|-------------------------------------------------------------------------------------|------------|--------------------|-----------|--|--|
| PLAN SHOWING THE PROPOSED CONSTRUCTION OF A G.I SHEET ROOF INDUSTRIAL BUILDING PROCESSING OF TOUGHNED GLASS (AURA TUFF GLASS PRODUCTION-ORANGE CATEGORY) IN S.F.NO : 381/1B, AT PUNJAIKALLAKURUCHI VILLAGE & PANCHAYAT, K.PARAMATHI PANCHAYAT UNION, ARAVAKURUCHI TALUK & KARUR DISTRICT.                                           |  |                                       |  |                  |   |                                                                                     |            |                    |           |  |  |
| NAME OF THE APPLICANT : 1. Mr.T.BALASUBRAMANI, S/o.Mr.THANGAVEL.<br>2. Mr.K.SAKTHIVEL, S/o.Mr.KRISHNAN.<br>AURA TUFF GLASS.   |  |                                       |  |                  |   |                                                                                     |            |                    |           |  |  |
| SITE AREA DETAILS :   |  |                                       |  | SQ.M             |   |  |            |                    |           |  |  |
| AREA AS PER DOCUMENT (4.79 Acres)<br>DOCUMENT NO : 293 / 2025   |  |                                       |  | 19403.00         |   |                                                                                     |            |                    |           |  |  |
| AREA AS PER PATTA (PATTA NO : 3072)   |  |                                       |  | 19403.00         |   |                                                                                     |            |                    |           |  |  |
| SUPER IMPOSED AREA   |  |                                       |  | 19403.00         |   |                                                                                     |            |                    |           |  |  |
| ALL DIMENSIONS ARE IN M   |  |                                       |  |                  |   | SCALE - 1 : 100                                                                     |            | SHEET 1            |           |  |  |
| BLOCK NO   |  | DESCRIPTION                           |  | FSI AREA IN SQ.M |   | NON FSI AREA IN SQ.M                                                                |            | TOTAL AREA IN SQ.M |           |  |  |
| BLOCK - 1<br>(GI SHEET ROOF)   |  | AREA OF GI SHEET ROOF PRODUCTION SHED |  | 3130.28          |   | ---                                                                                 |            | 3130.28            |           |  |  |
| BLOCK - 2<br>(RCC ROOF)   |  | AREA OF SECURITY ROOM                 |  | 28.80            |   | ---                                                                                 |            | 28.80              |           |  |  |
| BLOCK - 3<br>(RCC ROOF)   |  | AREA OF LABOUR DINING ROOM (G.F)      |  | 213.16           |   | ---                                                                                 |            | 213.16             |           |  |  |
|   |  | AREA OF LABOUR DINING ROOM (F.F)      |  | 213.16           |   | ---                                                                                 |            | 213.16             |           |  |  |
| BLOCK - 4<br>(RCC ROOF)   |  | AREA OF POWER ROOM                    |  | 35.27            |   | ---                                                                                 |            | 35.27              |           |  |  |
| BLOCK - 5<br>(RCC ROOF)   |  | AREA OF TOILET BLOCK (MALE)           |  | 38.49            |   | ---                                                                                 |            | 38.49              |           |  |  |
| BLOCK - 6<br>(RCC ROOF)   |  | AREA OF TOILET BLOCK (FEMALE)         |  | 38.49            |   | ---                                                                                 |            | 38.49              |           |  |  |
| TOTAL AREA   |  |                                       |  | 3697.65          |   | ---                                                                                 |            | 3697.65            |           |  |  |
| PLOT COVERAGE ( P.C )   |  |                                       |  | -                |   | 17.8 %                                                                              |            |                    |           |  |  |
| FLOOR SPACE INDEX   |  |                                       |  | -                |   | 0.17                                                                                |            |                    |           |  |  |
| CALCULATION :   |  |                                       |  |                  |   |                                                                                     |            |                    |           |  |  |
| PLOT COVERAGE ( P.C ) - 3697.65 / 19403.00 X 100 = 19.0 %   |  |                                       |  |                  |   |                                                                                     |            |                    |           |  |  |
| FLOOR SPACE INDEX - 3697.65 / 19403.00 = 0.19 < 1.50   |  |                                       |  |                  |   |                                                                                     |            |                    |           |  |  |
| OSR AREA = 1940.0 SQ.M (10.00 % OF 19403.00 SQ.M)   |  |                                       |  |                  |   |                                                                                     |            |                    |           |  |  |
| NO OF LABOURS : 65 NOS   |  |                                       |  |                  | COLOUR INDEX :   |                                                                                     |            |                    |           |  |  |
| S.NO   |  | DESCRIPTION                           |  | REQUIRED         |   | PROVIDED                                                                            |            | SITE BOUNDARY      |           |  |  |
| 1   |  | WC FOR MALE                           |  | 3                |   | 5                                                                                   |            | ---                |           |  |  |
| 2   |  | URINAL FOR MALE                       |  | 3                |   | 5                                                                                   |            | ---                |           |  |  |
| 3   |  | WC FOR FEMALE                         |  | 4                |   | 5                                                                                   |            | ---                |           |  |  |
|   |  |                                       |  |                  | RAIN WATER HARVESTING BED   |                                                                                     |            |                    |           |  |  |
| PARKING DETAILS :   |  |                                       |  |                  |   | REQUIRED                                                                            |            | PROVIDED           |           |  |  |
| LORRY PARKING<br>(1 LORRY SPACE FOR EVERY 750 SQ.M OF WORKSHOP AREA)   |  |                                       |  | 3.50 M X 10.00 M |   | 7 NO.S                                                                              |            | 10 NO.S            |           |  |  |
| CAR PARKING   |  |                                       |  | 2.50 M X 5.00 M  |   | --                                                                                  |            | 25 NO.S            |           |  |  |
| TWO WHEELER PARKING<br>(1 TWO WHEELER SPACE FOR EVERY 50 SQ.M)   |  |                                       |  | 1.00 M X 1.80 M  |   | 63 NO.S                                                                             |            | 100 NO.S           |           |  |  |
| CYCLE PARKING<br>(1 CYCLE SPACE FOR EVERY 50 SQ.M)   |  |                                       |  | 0.56 M X 1.80 M  |   | 63 NO.S                                                                             |            | 150 NO.S           |           |  |  |
| PH PARKING   |  |                                       |  | 3.50 M X 5.00 M  |   | --                                                                                  |            | 04 NO.S            |           |  |  |
| HP / MACHINERY DETAILS:-   |  |                                       |  |                  |   |                                                                                     |            |                    |           |  |  |
| SL.NO   |  | MACHINERY TYPE                        |  |                  | NO'S   |                                                                                     | HP         |                    | TOTAL HP  |  |  |
| 1   |  | GLASS CUTTING AUTO LOADER             |  |                  | 4.00   |                                                                                     | 53.87      |                    | 53.87     |  |  |
| 2   |  | SINGLE EDGE POLISHING MACHINE         |  |                  | 4.00   |                                                                                     | 25.50      |                    | 25.50     |  |  |
| 3   |  | MANUAL FLAT POLISHING BELT MACHINE    |  |                  | 3.00   |                                                                                     | 12.00      |                    | 12.00     |  |  |
| 4   |  | GLASS DRILLING MACHINE                |  |                  | 2.00   |                                                                                     | 13.40      |                    | 13.40     |  |  |
| 5   |  | WASHING MACHINE                       |  |                  | 1.00   |                                                                                     | 93.80      |                    | 93.80     |  |  |
| 6   |  | TEMPERING MACHINE                     |  |                  | 5.00   |                                                                                     | 1447.20    |                    | 1447.20   |  |  |
| 7   |  | COMPRESSED AIR                        |  |                  | 1.00   |                                                                                     | 40.20      |                    | 40.20     |  |  |
| 8   |  | DM PLANT                              |  |                  | 1.00   |                                                                                     | 6.70       |                    | 6.70      |  |  |
| 9   |  | EOT CRANE                             |  |                  | 1.00   |                                                                                     | 10.05      |                    | 10.05     |  |  |
| 10   |  | CARPENTRY SECTION                     |  |                  | 1.00   |                                                                                     | 6.70       |                    | 6.70      |  |  |
| 11   |  | OFFICE LIGHTING, COMPUTERS AND AC'S   |  |                  | 1.00   |                                                                                     | 13.40      |                    | 13.40     |  |  |
| 12   |  | FACTORY LIGHTING                      |  |                  | 1.00   |                                                                                     | 13.40      |                    | 13.40     |  |  |
| 13   |  | PENCIL DOUBLE EDGER FUTURE            |  |                  | 1.00   |                                                                                     | 100.50     |                    | 100.50    |  |  |
| 14   |  | MIDI FURANCE                          |  |                  | 1.00   |                                                                                     | 201.00     |                    | 201.00    |  |  |
| TOTAL HP   |  |                                       |  |                  |   |                                                                                     |            | 2037.72            |           |  |  |
|   |  |                                       |  |                  | SCHEDULE OF JOINERIES   |                                                                                     |            |                    |           |  |  |
|   |  |                                       |  |                  | JOINERY DESCRIPTION   |                                                                                     | IN FEET    |                    | IN METER  |  |  |
|   |  |                                       |  |                  | RS ROLLING SHUTTER   |                                                                                     | 10'0"X8'0" |                    | 3.05X2.43 |  |  |
|   |  |                                       |  |                  | D1 DOOR   |                                                                                     | 2'6"X7'0"  |                    | 0.76X2.13 |  |  |
|   |  |                                       |  |                  | W WINDOW   |                                                                                     | 4'0"X5'0"  |                    | 1.22X1.52 |  |  |
|   |  |                                       |  |                  | V VENTILATOR   |                                                                                     | 4'0"X2'0"  |                    | 1.22X0.60 |  |  |
| V1 VENTILATOR 1   |  | 2'6"X2'6"                             |  | 0.76X0.76        |   |                                                                                     |            |                    |           |  |  |
| REGISTERED ENGINEER   |  |                                       |  |                  | APPLICANT   |                                                                                     |            |                    |           |  |  |
| <br>Er. A.T. MOHAN, M.Tech (STRUC).<br>Reg.No: SE / GR / TR / May 2019 / 005.<br>Reg.No: RE / CR-4 / 002 / Kmr / Jul / 2022,<br>Reg.No: 082 / LS / 2019 / 00022.<br>35/50 ATM Tower, Gowripuram East,<br>Kannur - 639 002. Ph: +91 98623 35758 |  |                                       |  |                  | <br> |                                                                                     |            |                    |           |  |  |

# Eight ways to know a piece of land before you pay for it.

This report covers one part of the picture. These cover the rest, drawn from the same government records, for any property in Tamil Nadu.

## LandLens One

Ask anything about a property and get an answer grounded in live government records, with the sources shown.

[/landlens/one](#)



## Verify My Land

Every record check run on one property and returned as a single report.

[/landlens/verify-my-land](#)



## Legal Opinion

An advocate's written opinion on the title, built on the records we pull for it.

[/landlens](#)



## One Map

Every layer on one map: the parcel, its boundary, zoning, water bodies and what sits around it.

[/landlens/one/map](#)



## PriceMap

What land actually changed hands for around this plot, taken from the registered deeds.

[/landlens/pricemap](#)



## Build Scope

What you are allowed to build here: floor space, height, coverage and setbacks.

[/landlens/build-scope](#)



## Property Tracker

Watch a property and hear about it when something new is registered against it.

[/landlens/property-tracker](#)



## Deal Room

Run the transaction in one place: documents, stamping, signatures and the parties.

[/landlens/deal-room](#)



# Twenty-four checks you can run yourself, at no cost.

## Records and verification

The registers themselves, read for you.

Encumbrance Certificate

Patta and Chitta

Field Measurement Sketch

EC Analyzer

Bank charge check

Court case search

Seller background check

Approval check by survey

## Value and duty

What it is worth and what it costs to register.

Guideline value by street

Guideline value by survey

Stamp duty and registration fees

Capital gains

Floor space index

Area unit converter

## Zoning and land use

What the plan says can happen on this land.

Land use zone finder

CMDA land use check

Coastal regulation zone

Master plan check

Water bodies finder

Airport height clearance

## Registers and directories

Who holds it, and which office keeps the record.

Find your registering office

Temple property check

Waqf property check

RERA register



Every free tool  
/tools



Services we run  
for you  
/services



The LandLens  
suite  
/landlens/one



# Every claim in this document traces back to a government record.

---

Legal opinions, due diligence and title verification

---

Building plan, layout and sub-division approvals

---

Completion and occupancy certificates, regularisation

---

Escrow, negotiation and NRI property management

---

Land survey, soil testing, architecture and construction

---

**Verified RealEstate**  
3/350/2 Mettukuppam,  
OMR Thoraipakkam,  
Chennai 600 097, India  
[hello@verified.realestate](mailto:hello@verified.realestate)  
+91 9996 12 9996

Prepared from the registers named on the page each finding sits on. Where a register could not be read, this document says so in its place rather than leaving the gap to be read as a clean result.

