
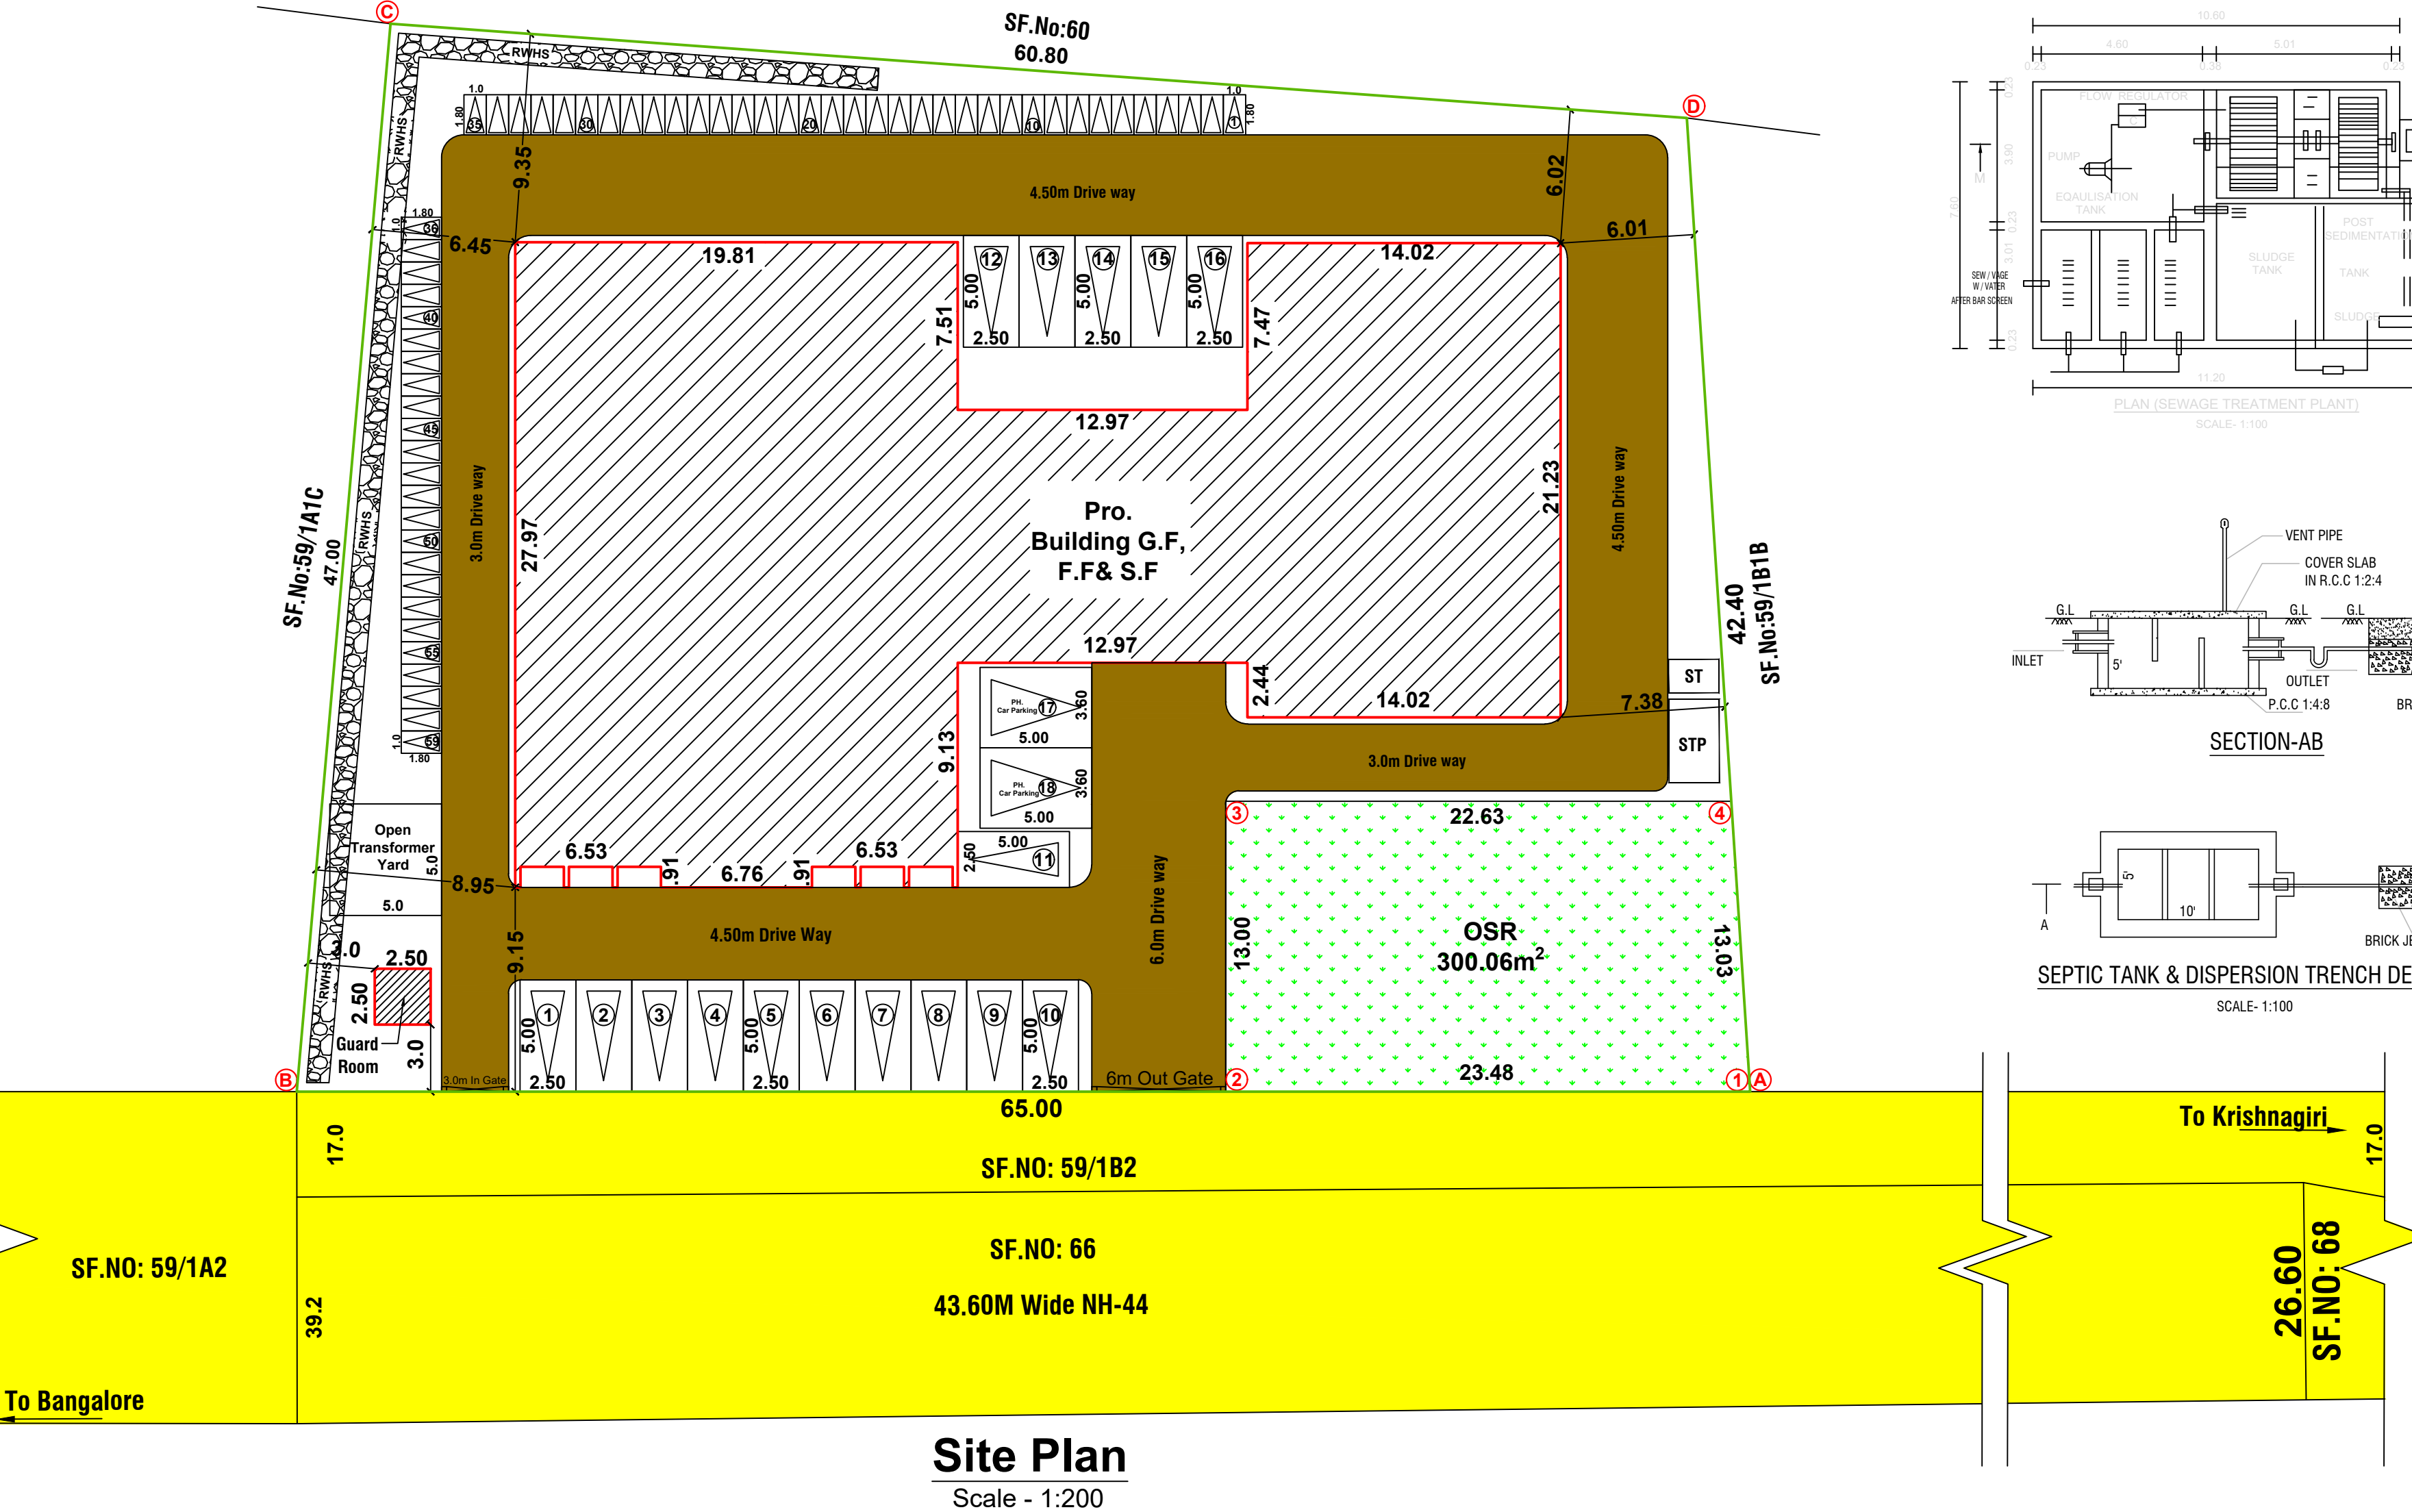
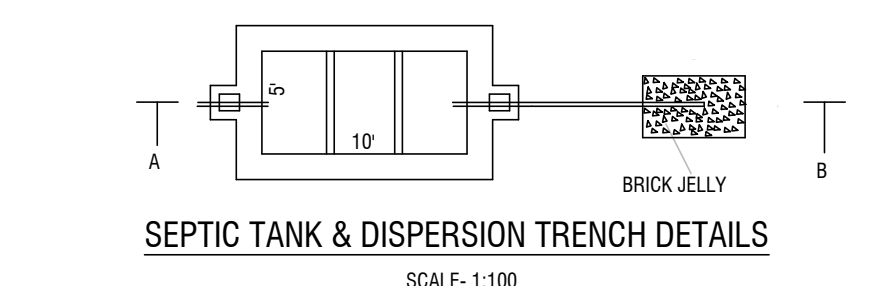
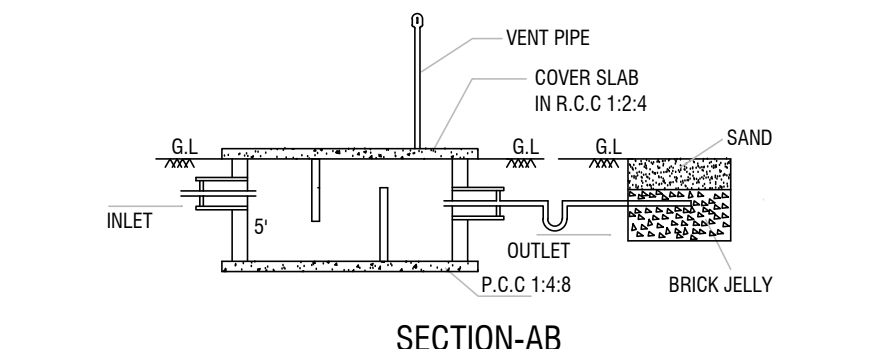
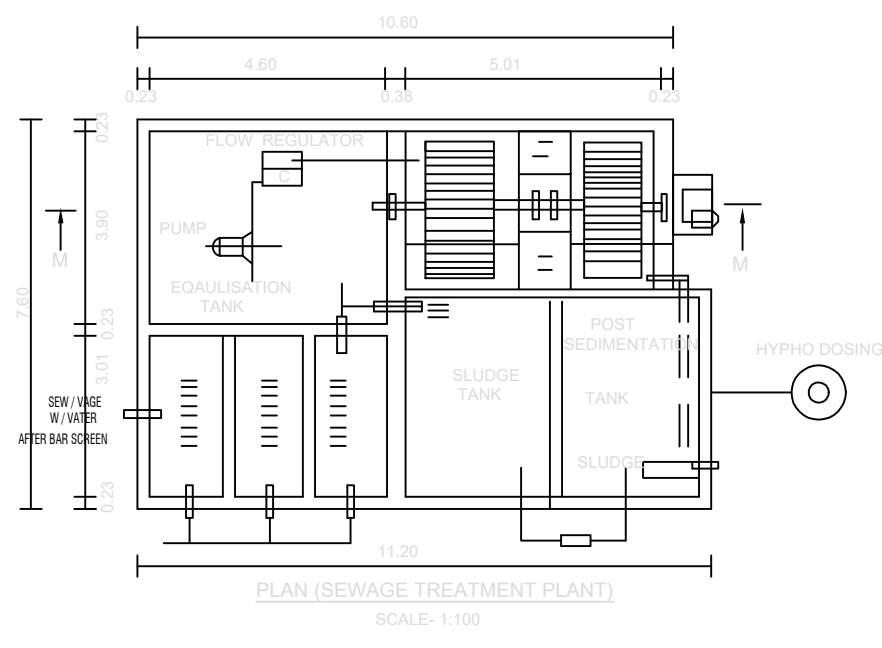
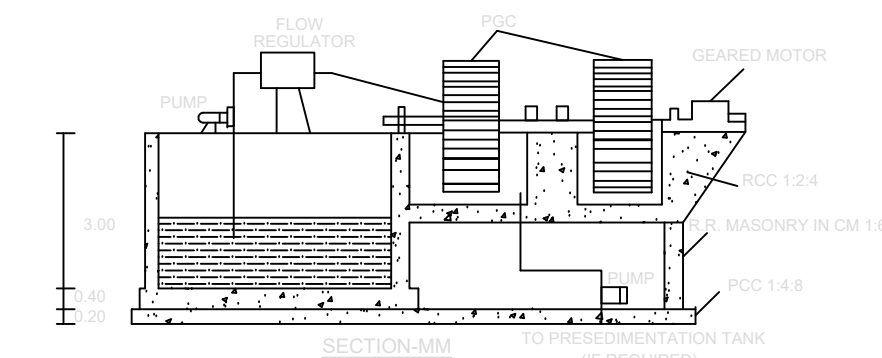
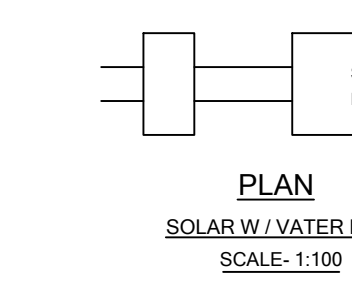
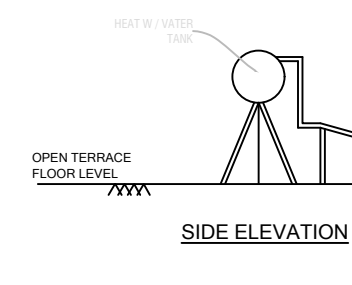
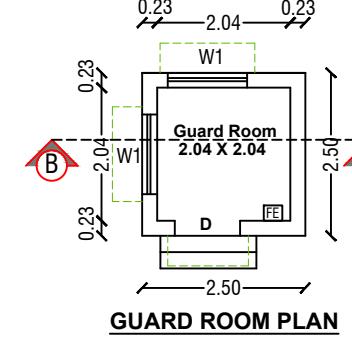
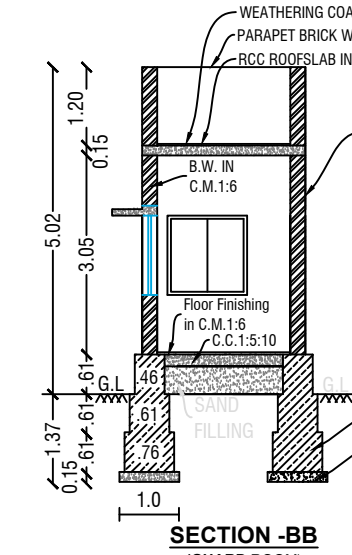
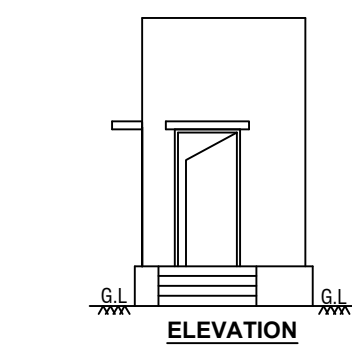
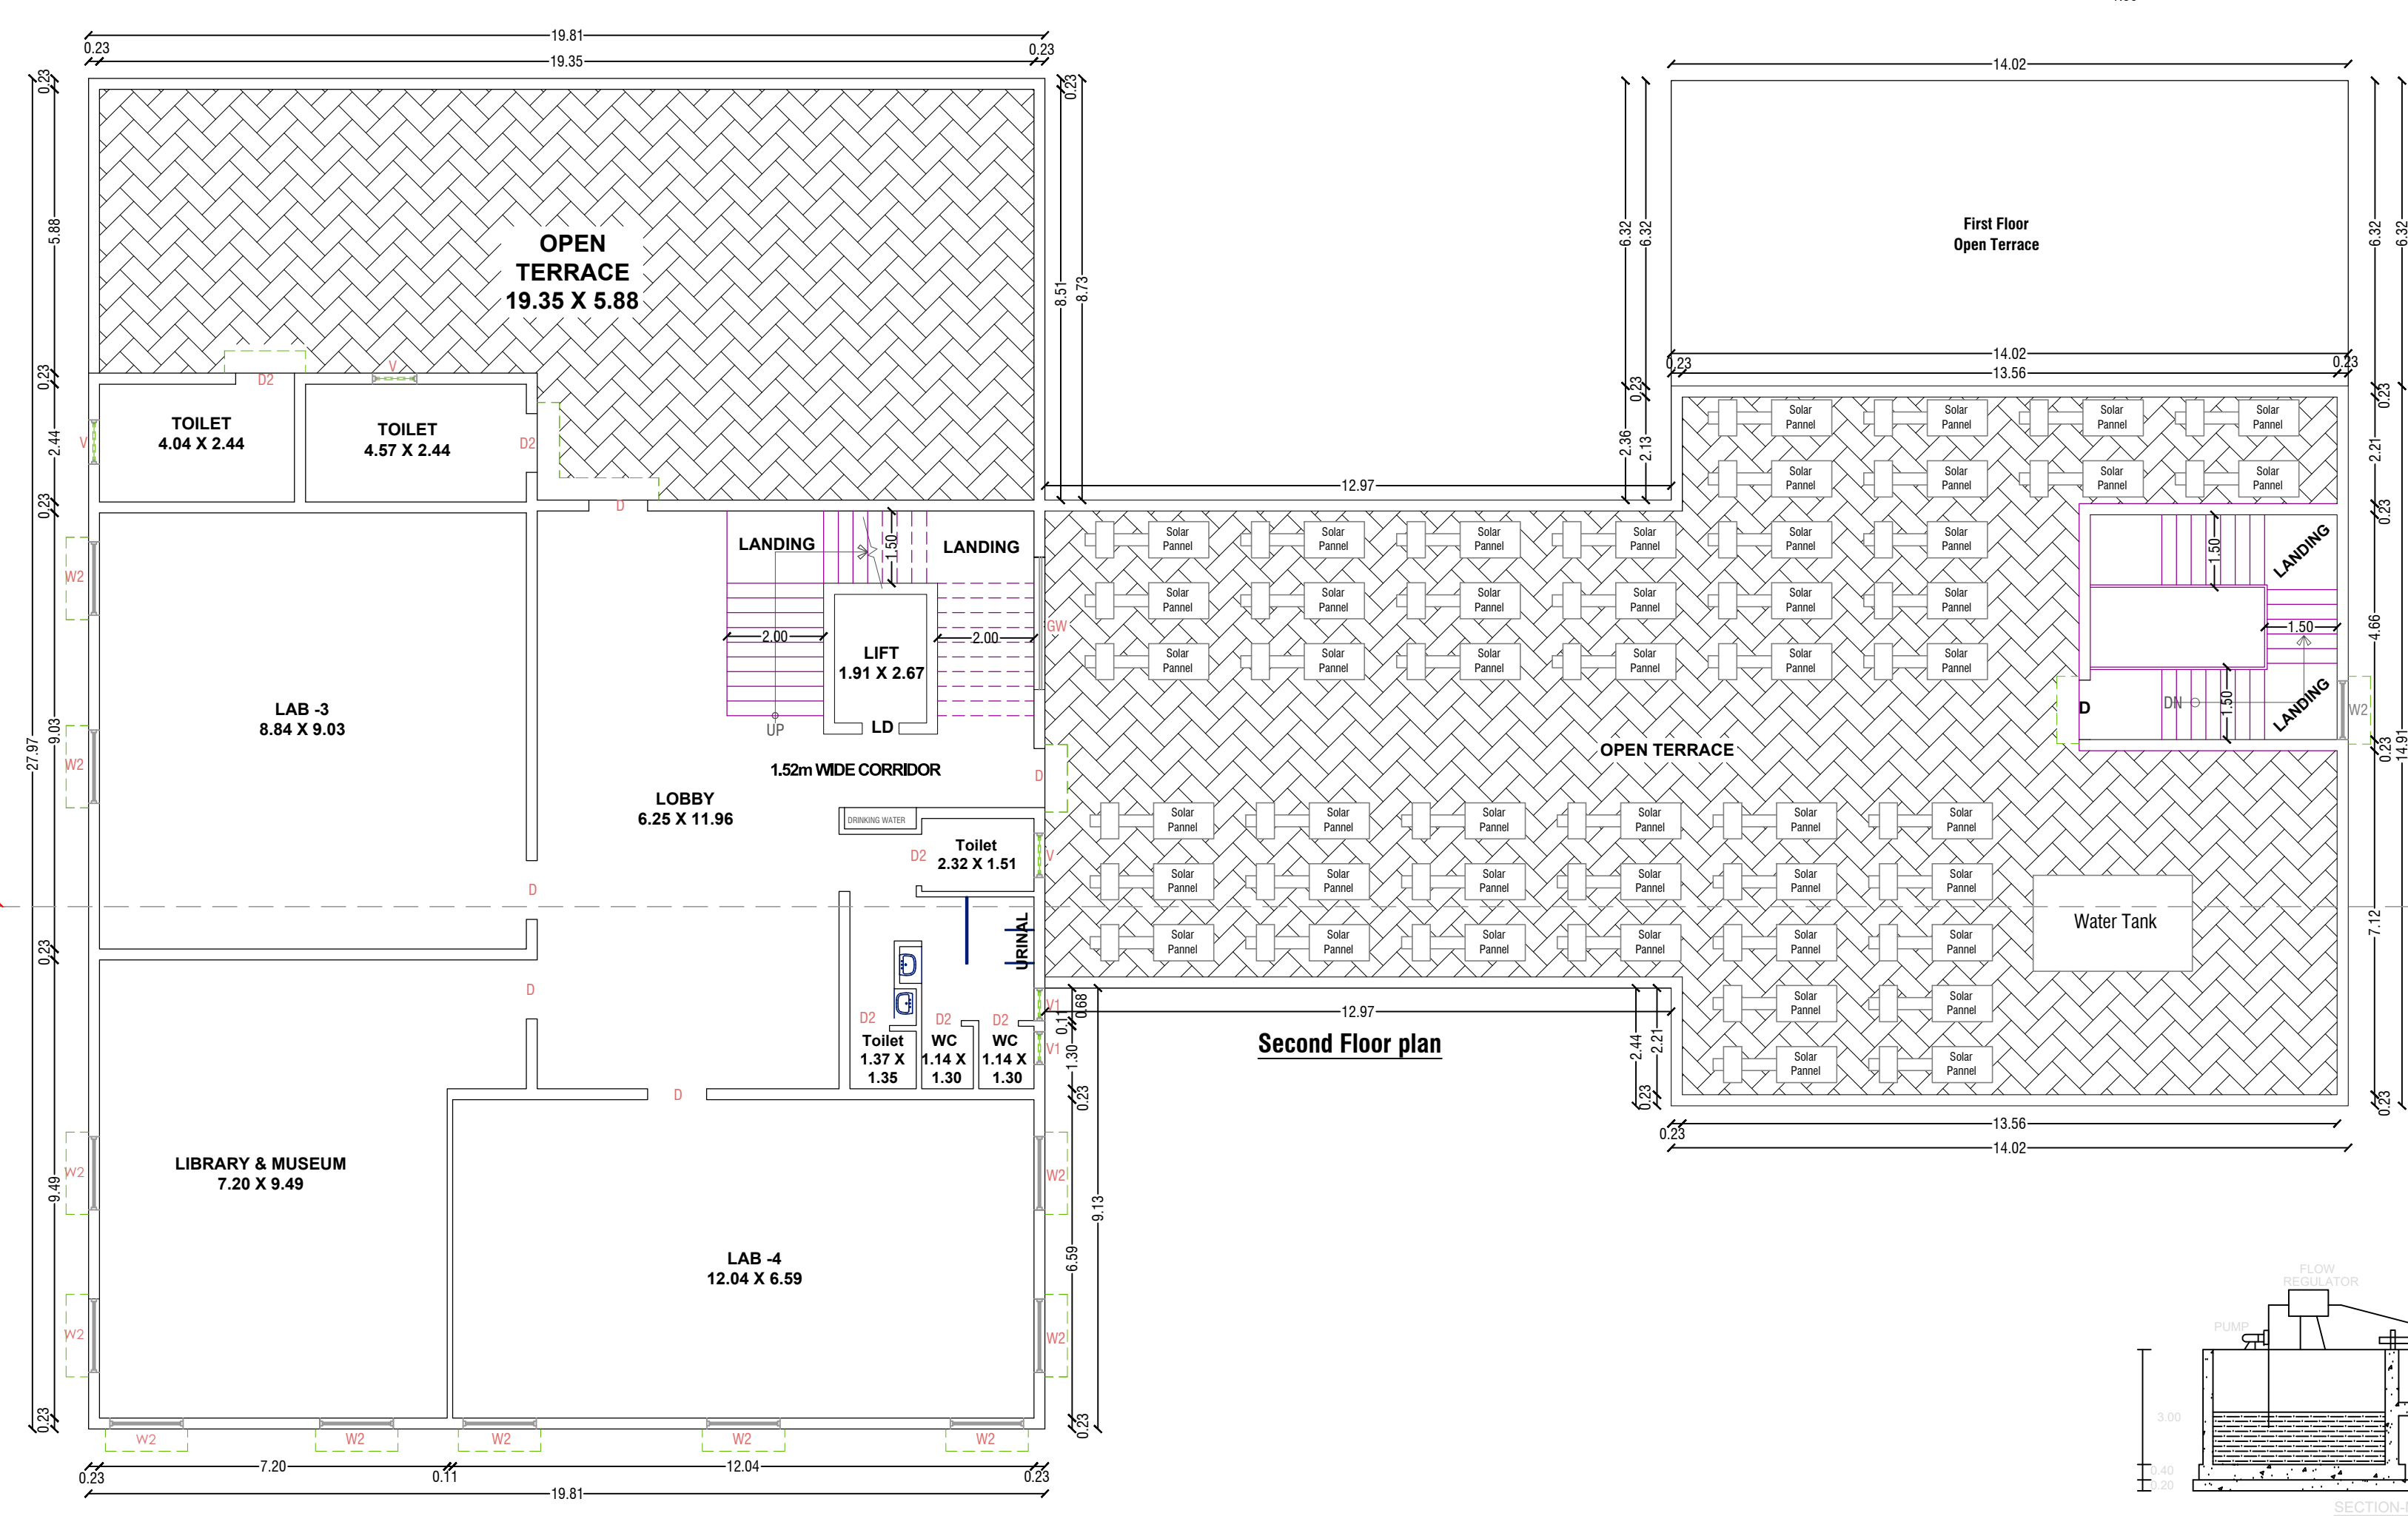
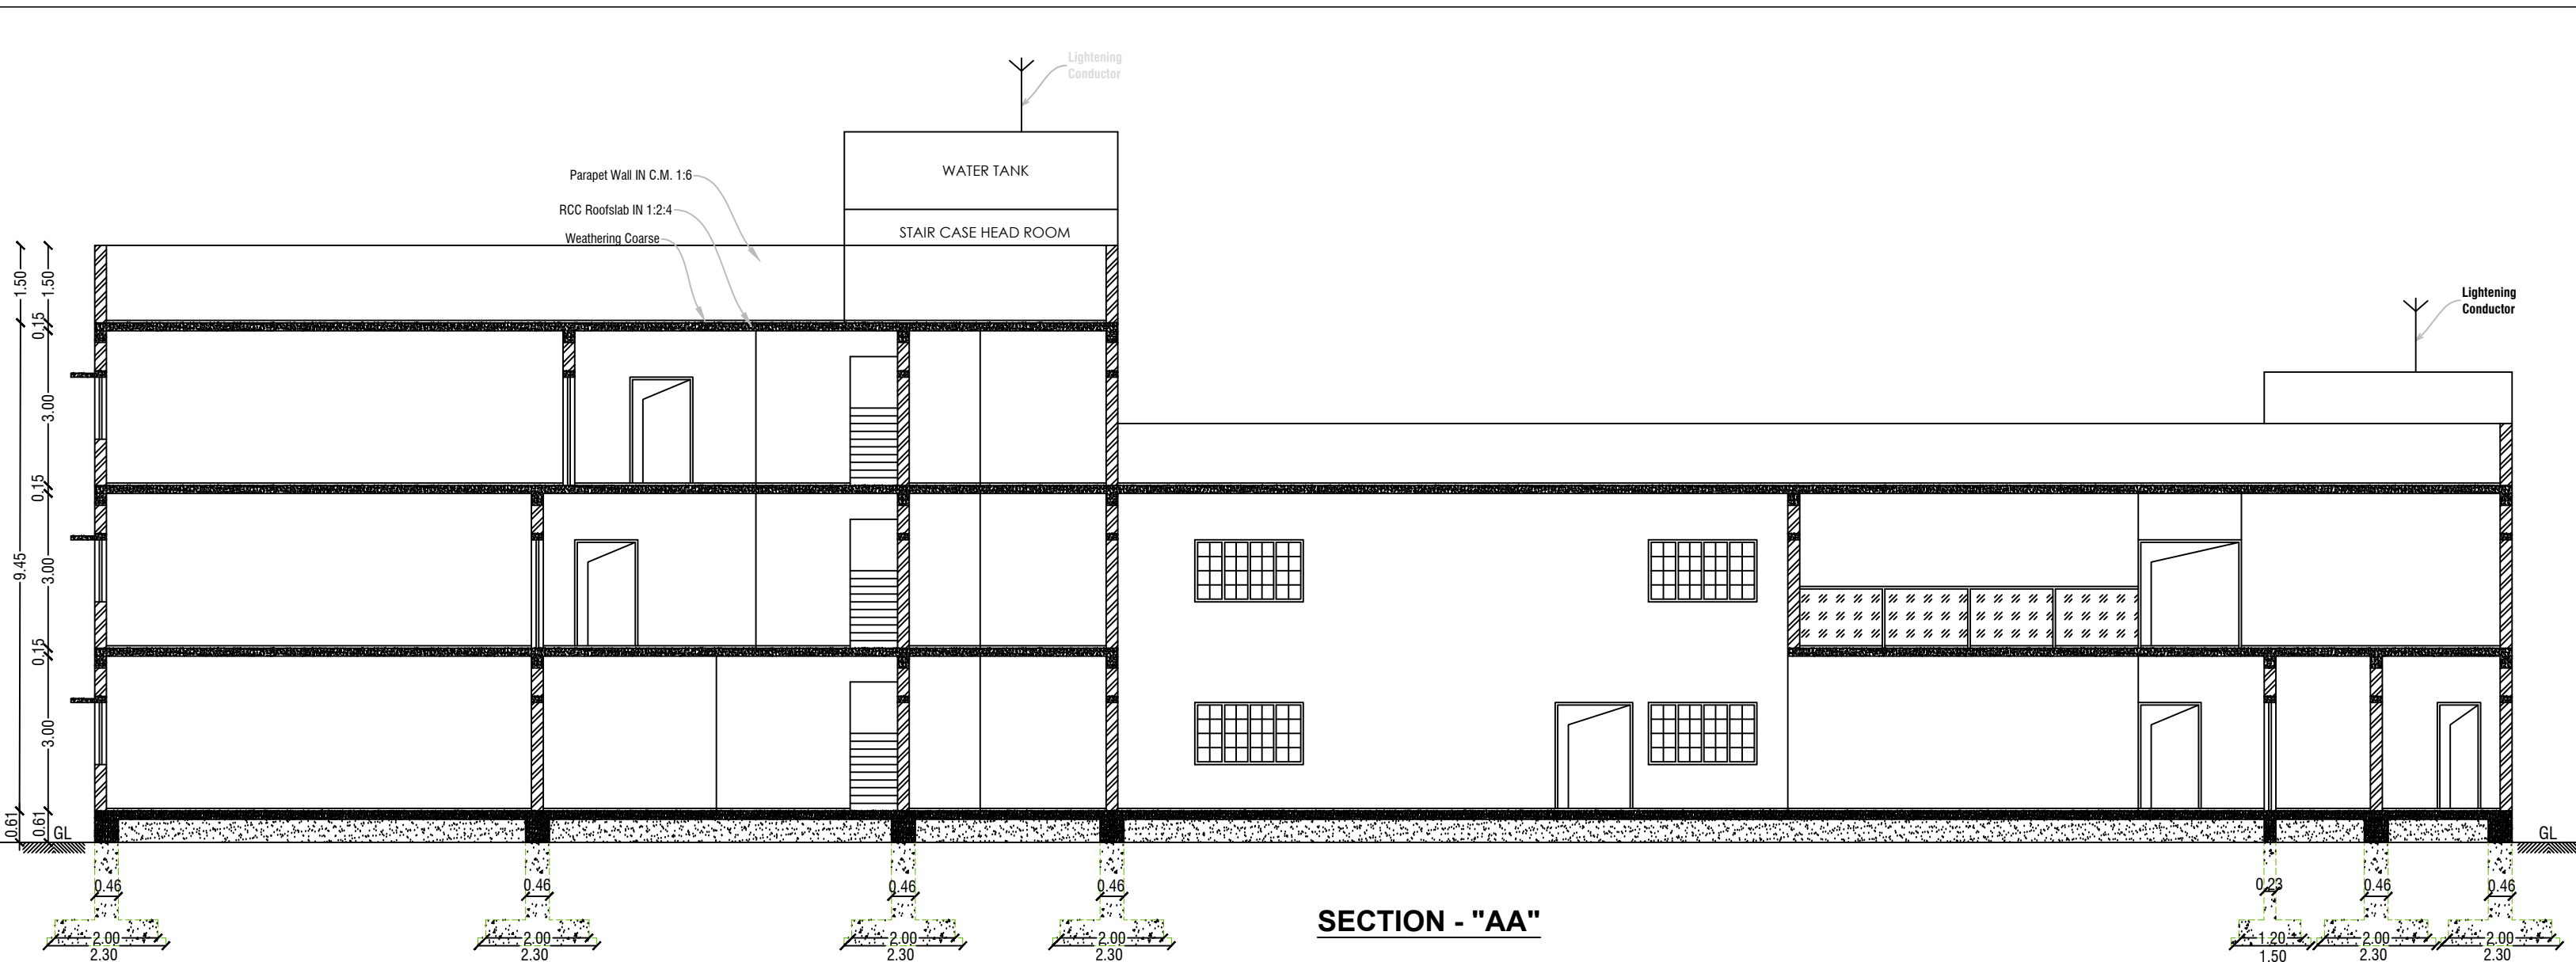
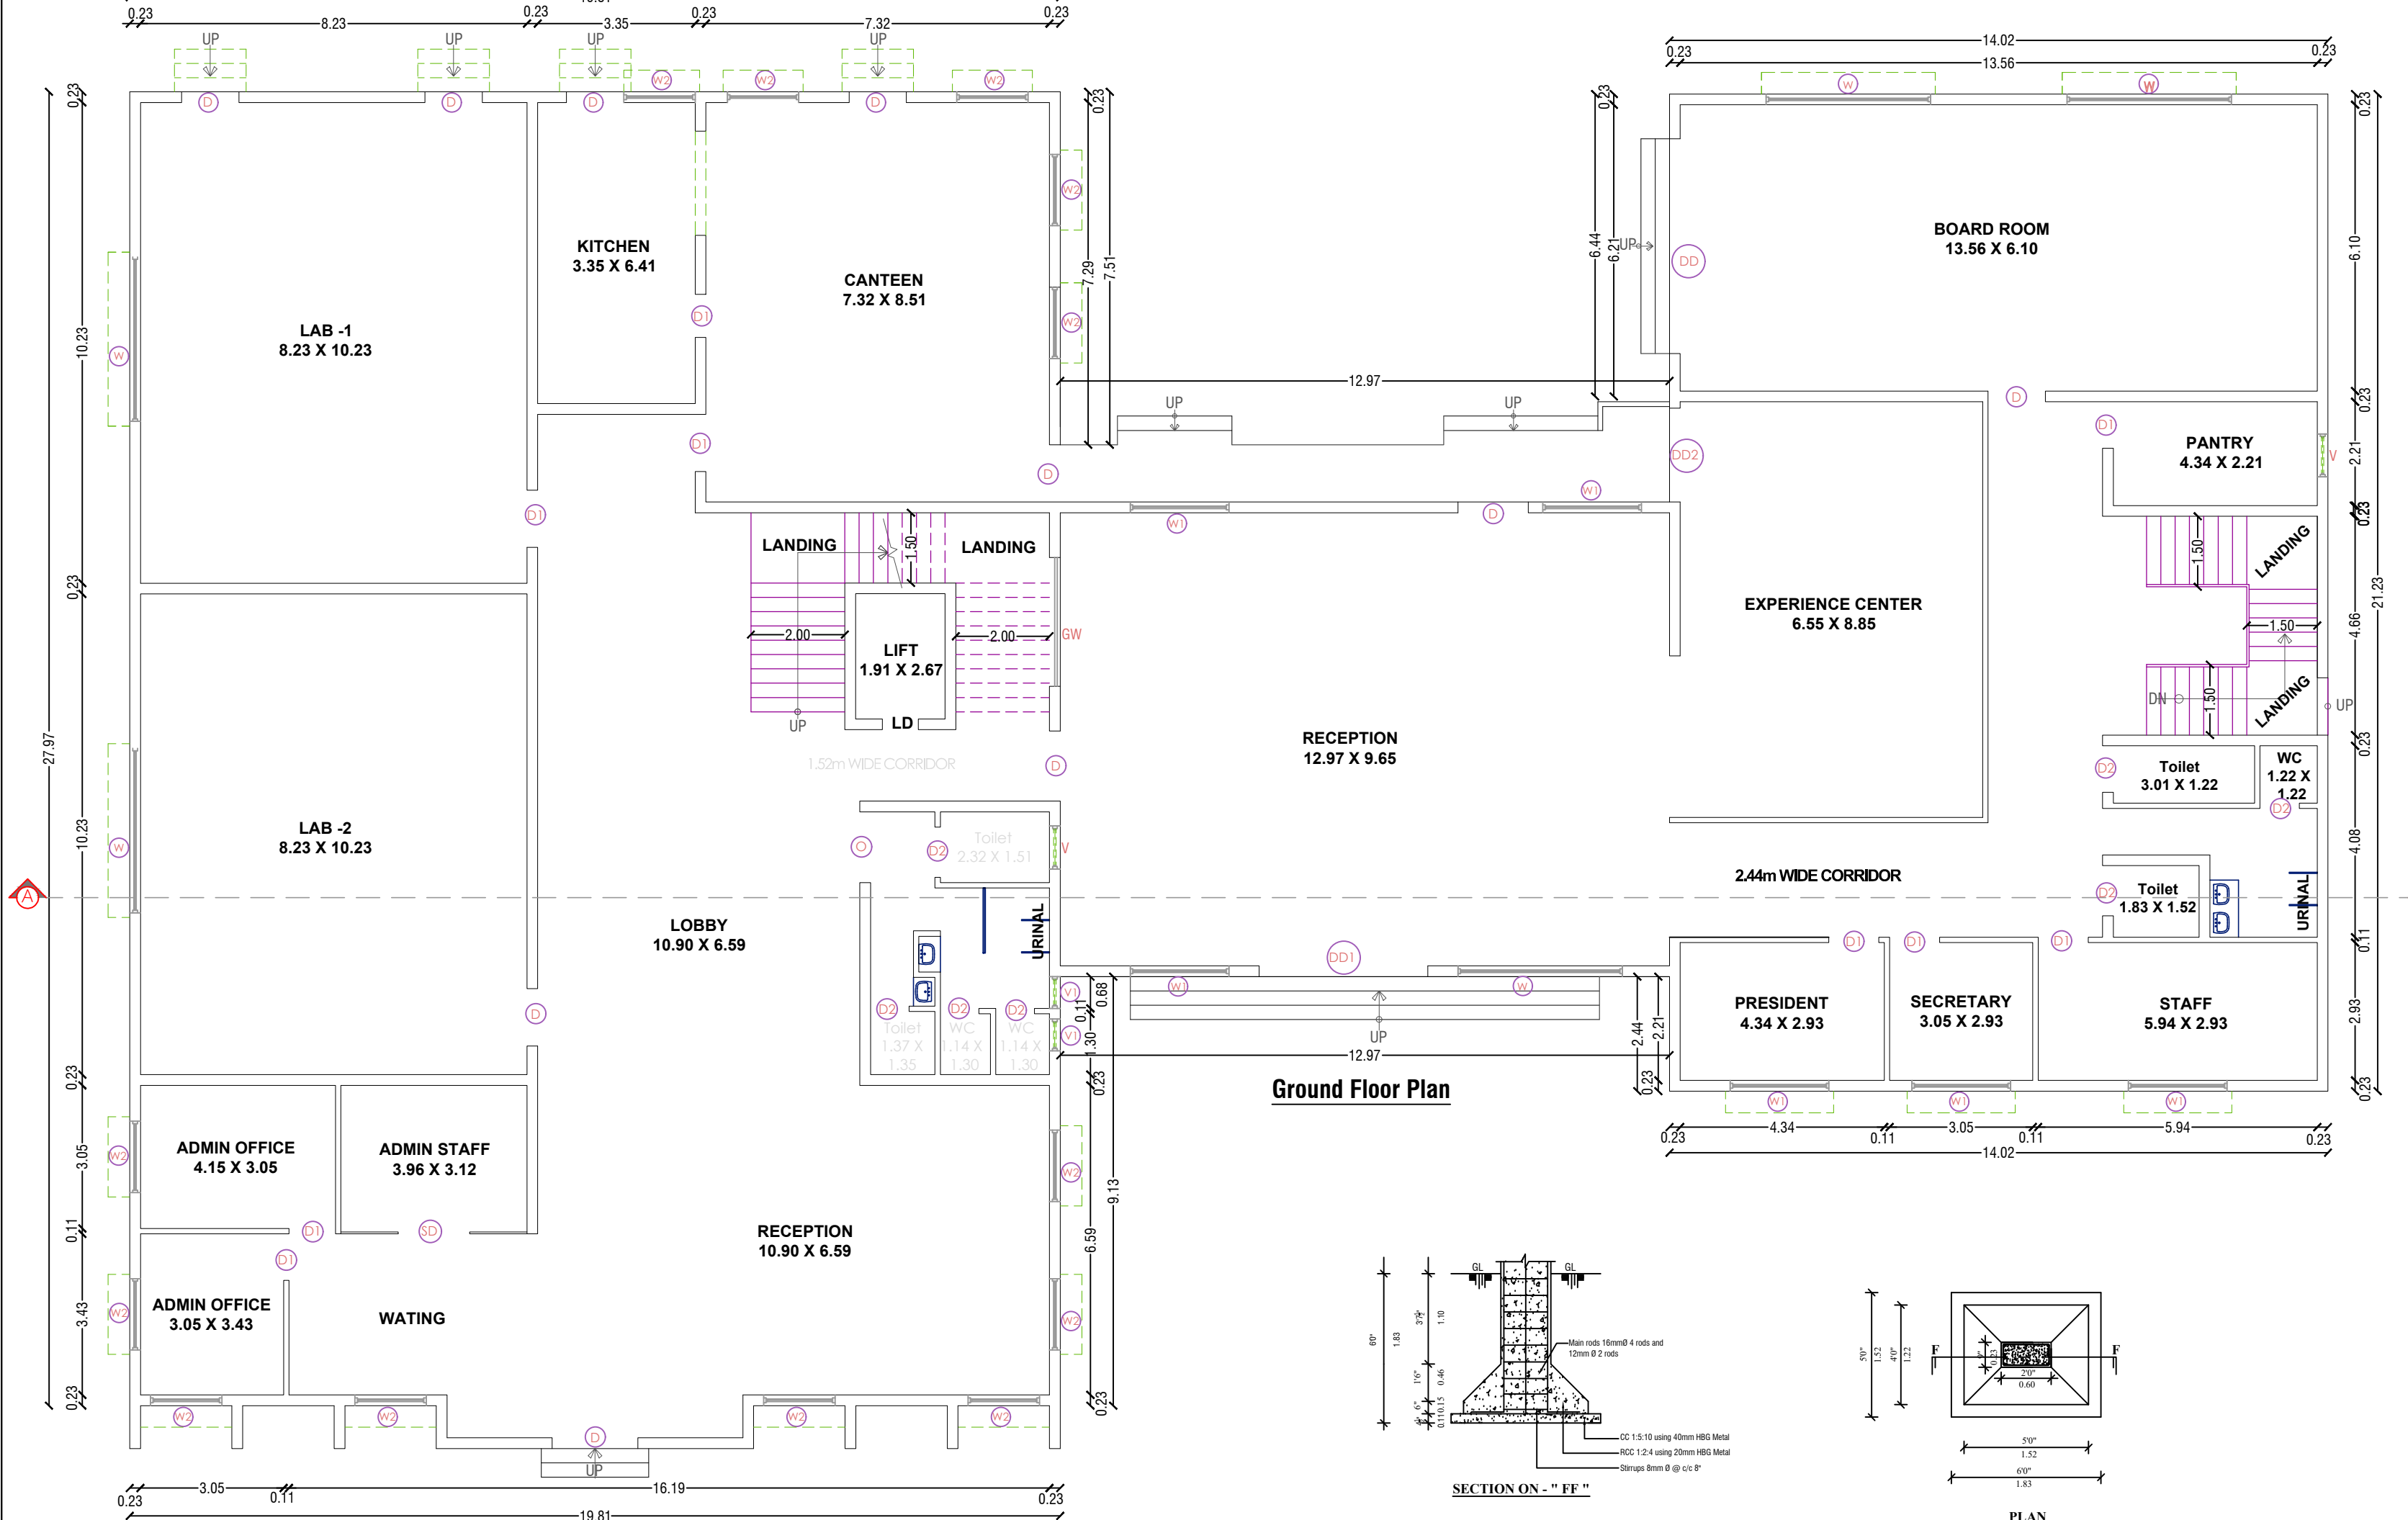


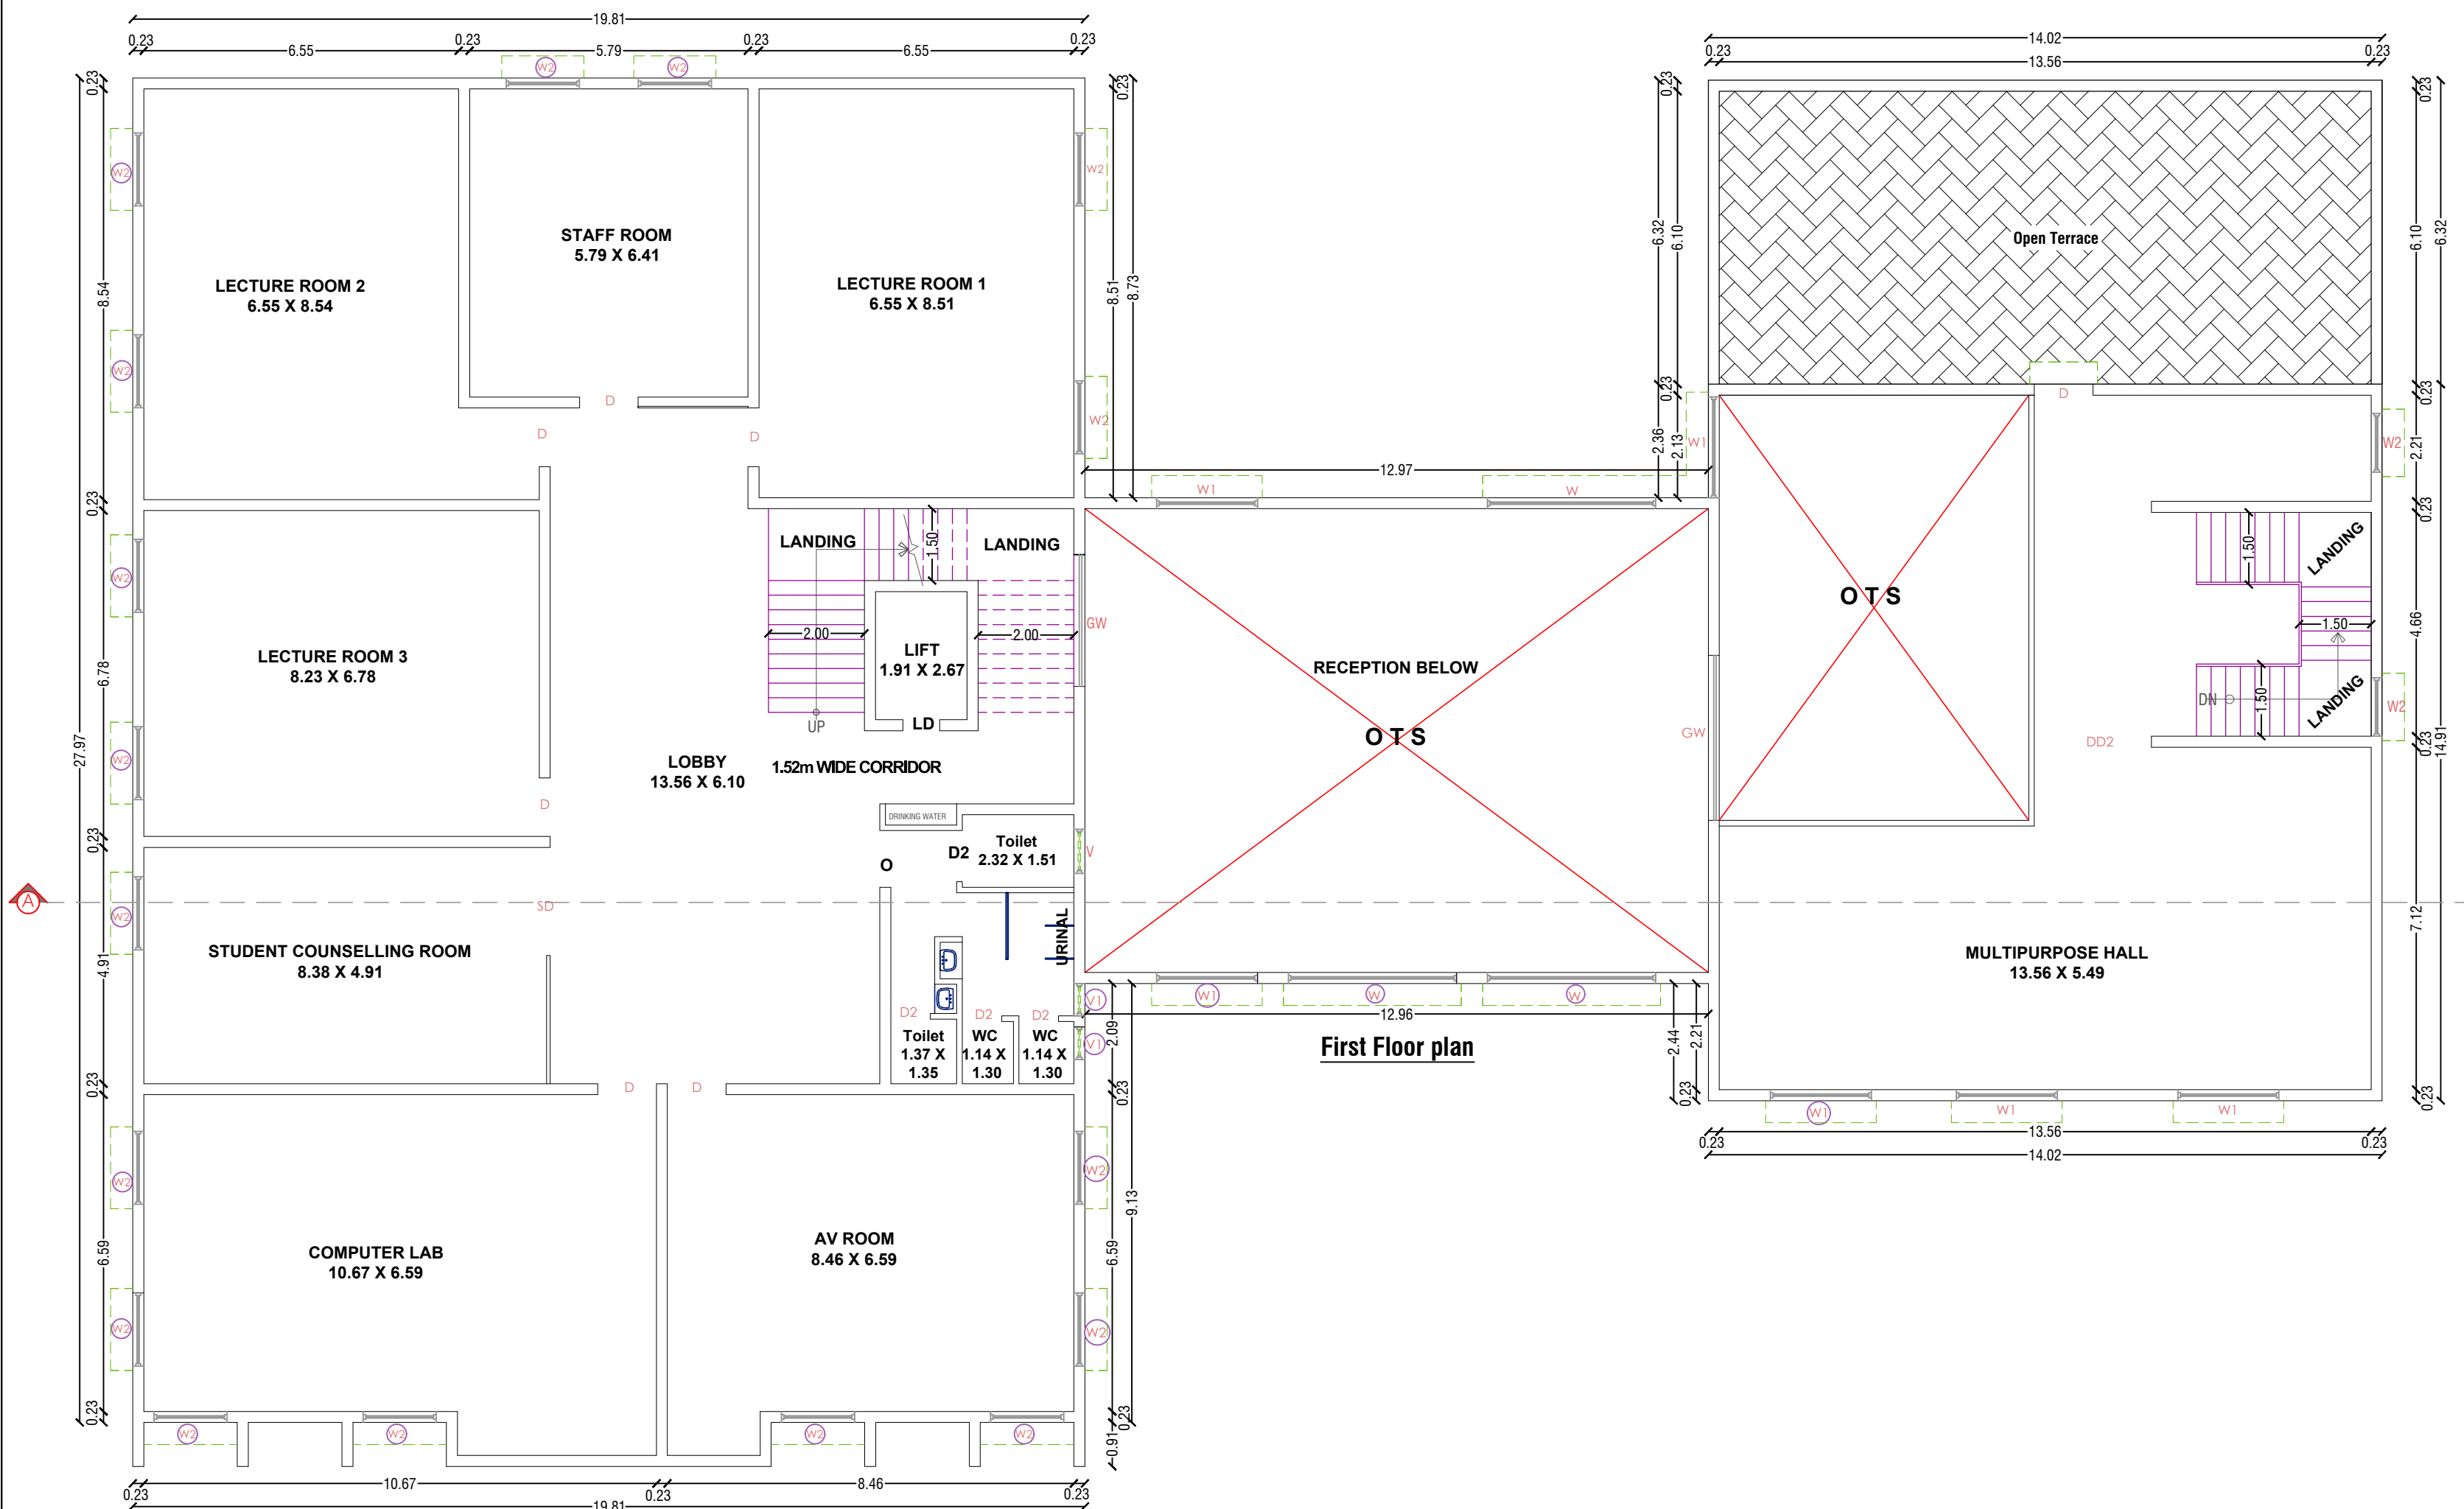

PLAN SHOWING THE PROPOSED CONSTRUCTION OF
GROUND FLOOR, FIRST FLOOR & SECOND FLOOR
R.C.C. ROOF INSTITUTIONAL BUILDING FOR
"M/s.FEDERATION OF INDIAN GRANITE AND
STONE INDUSTRY" IN S.F.No:59/1B1A AT
CHENNAIPALLI VILLAGE & PANCHAYAT,
SHOOLAGIRI UNION & TALUK, KRISHNAGIRI DIST.

OFFICE USE:

SITE APPROVAL
ROC No:SWP/BPA/002037/2022 DATE:26/11/2022
SITE BOUNDARY EAR MARKED AS 'A' TO 'D' AND
NUMBERED AS L/P/D.T.C.P (K.D) No:128/2022
SITE APPROVAL ISSUED

TECHNICAL APPROVAL
ROC No:SWP/BPA/002037/2022 DATE:26/11/2022
BUILDING PLAN NUMBERED AS B.P/D.T.C.P (K.D)No:83/2022
TECHNICAL APPROVAL ISSUED

Color Index	Site Boundary	
	Proposed Building	Existing Road

Area Details				
Particulars	Area in Sq.mt.			
Area of the Site As Per FMB	2850.00			
Area of the Site As Per Document	2850.00			
Area of the Site As Per Super imposed	2815.12			
Particulars	Area in Sq.mt.	Non FSI Area	FSI Area	
Area of the Block-1 Ground Floor	1014.62	-	1014.62	
Area of the Block-1 First Floor	901.76	182.14	718.14	
Area of the Block-1 Second Floor	405.63	-	405.63	
Area of the Block-1 Head Room	28.51	-	28.51	
Area of the Guard Room	6.25	6.25	-	
Total Area	2356.78	188.39	2166.90	
Floor Space Index (F.S.I)				0.480

Open Space Reservation (OSR)			
Open Space Reservation (OSR)	300.06m ²	10.82%	

Parking Requirements			
Description	Stall Size	Required	Provided
Car Parking	2.5 x 5.0	16 Nos	16 Nos
P.H. Car Parking	3.6 x 5.0	2 Nos	2 Nos
Two Wheeler Parking	1.0 x 1.8	59 Nos	59 Nos

Schedule of Joineries			
RS	Rolling Shutter	2.50 X 2.75	
D	Door	1.00 X 2.10	
D1	Door	0.75 X 2.10	
W	Window	3.50 X 1.20	
GW	Glazed Window	0.90 X 1.20	
V	Ventilator	0.90 X 0.60	

Applicant	Engineer
For FEDERATION OF INDIAN GRANITE & STONE INDUSTRY	Er. J. PARVESH, B.Tech, M.Tech (Structural) Registered Engineer Grade - II (HNTDA) (SE-GR-II, 02/2019; Valid up to 01.04.2024) Mobile: 9655223333 / 9790080750
	Er. J. PARVESH, B.Tech, M.Tech (Structural) Registered Engineer Grade - II (HNTDA) (RE-GR-II, 02/2019; Valid up to 01.04.2024) Mobile: 9655223333 / 9790080750