

PP

APPROVAL RECORD

Planning Permission

Krishnagiri

Krishnagiri district, Tamil Nadu

APPROVAL TYPE

Building Plan

ISSUING AUTHORITY

DTCP

PURPOSE

Industrial

The approval as the planning authority issued it, reproduced in full behind this page.

An approval speaks to what was sanctioned, not to what was built. Completion is a separate record.

PLAN SHOWING THE PROPOSED FACTORY BUILDINGS FOR "M/s. OHMS AGRO PRODUCTS LLP." (TRIMMING, CUTTING, USING AND BLANCHING OF FRUITS AND VEGETABLES) IN S.F.No:575/2B2, 575/1C2, OF ARASAKUPPAM VILLAGE & PANCHAYAT, KELAMANGALAM PANCHAYAT UNION, DENKANIKOTTAI TALUK, KRISHNAGIRI DISTRICT. SCALE:1:100

Schedule of Joineries				
RS	Rolling Shuter			3.60 X 3.00
RS1	Rolling Shuter			2.50 X 3.00
O	Open			2.50 X 3.00
O1	Open			5.41 X 3.00
MD	Main Door			1.10 X 2.10
D1	Door			1.00 X 2.10
D2	Door			0.75 X 2.10
W	Window			1.50 X 1.80
W1	Window			1.22 X 1.80
V	Ventilation			1.50 X 0.60
V1	Ventilation			0.90 X 0.60

Power Details				
S.No.	MACHINERIES NAME	H.P.	Nos.	TOTAL H.P.
1	500 KG Pressure LEVEL	15	5	75.00
2	Fruit Miller	5	1	5.00
3	Fruit Pulper Double Stage	20	1	20.00
4	Transferring Screw Pump	12	4	48.00
5	Boiler Firewood	8	1	8.00
6	Fruit Conveyor	1	1	1.00
7	ETP Plant	4	1	4.00
8	Loading Conveyor	1	2	2.00
9	Washing Hydraulic Pump	1	2	2.00
10	RO Plant	4	1	4.00
11	Borewell Pump	5	1	5
12	Lighting Road	-	-	1.00

Total Power in H.P.			175.00
Diesel Generator			250KVA
No. of Workers			8 Nos.


All Dimensions Are in Meter





Area Details	
Particulars	Area in Sq.m
Total Area of the Site	4050.00
Document Area	4050.00
Super Imposed Plot Area	3986.0921

Particulars	Total Built up Area in m ²	FSI Area in m ²
Area of the Pro. Construction - Production Shed- Block -1	677.08	677.08
Area of the Pro. Construction - Broiler Shed - Block -2	148.86	148.86
Area of the Pro. Construction - Security & DG Shed (Block- 3)	44.65	44.65
Area of the Pro. Construction - Labour Room Block- 4	32.07	32.07
Area of the Pro. Construction - Office Room - Block- 5	37.19	37.19
Area of the Pro. Construction - Toilet Plan -Block-6	12.32	12.32
Area of the Pro. Total Construction	952.18	952.18
FLOOR SPACE INDEX (FSI)		0.24
PLOT COVERAGE (PC)		24.00%

Parking Requirements		
Description	Stall Size	Provided
Two Wheeler Parking	1.00 x 1.80	20
Cycle Parking	1.00 x 1.80	20
Lorry Parking Stalls	3.75 x 10.00	3
Car Parking	2.50 x 5.00	6

Recreational Open Space Area - 433.24 Sq.m²----10.86%

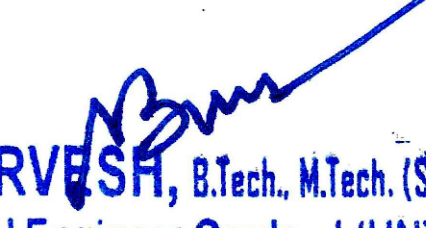
Applicant	Engineer
	 E. J. PARVESH, B.Tech. M.Tech. (Structural) Structural Engineer Grade - I (HNTDA) (SE-GR-I, 02/2019; Valid up to 09.04.2024) Mobile: 9655223333 / 9790080750

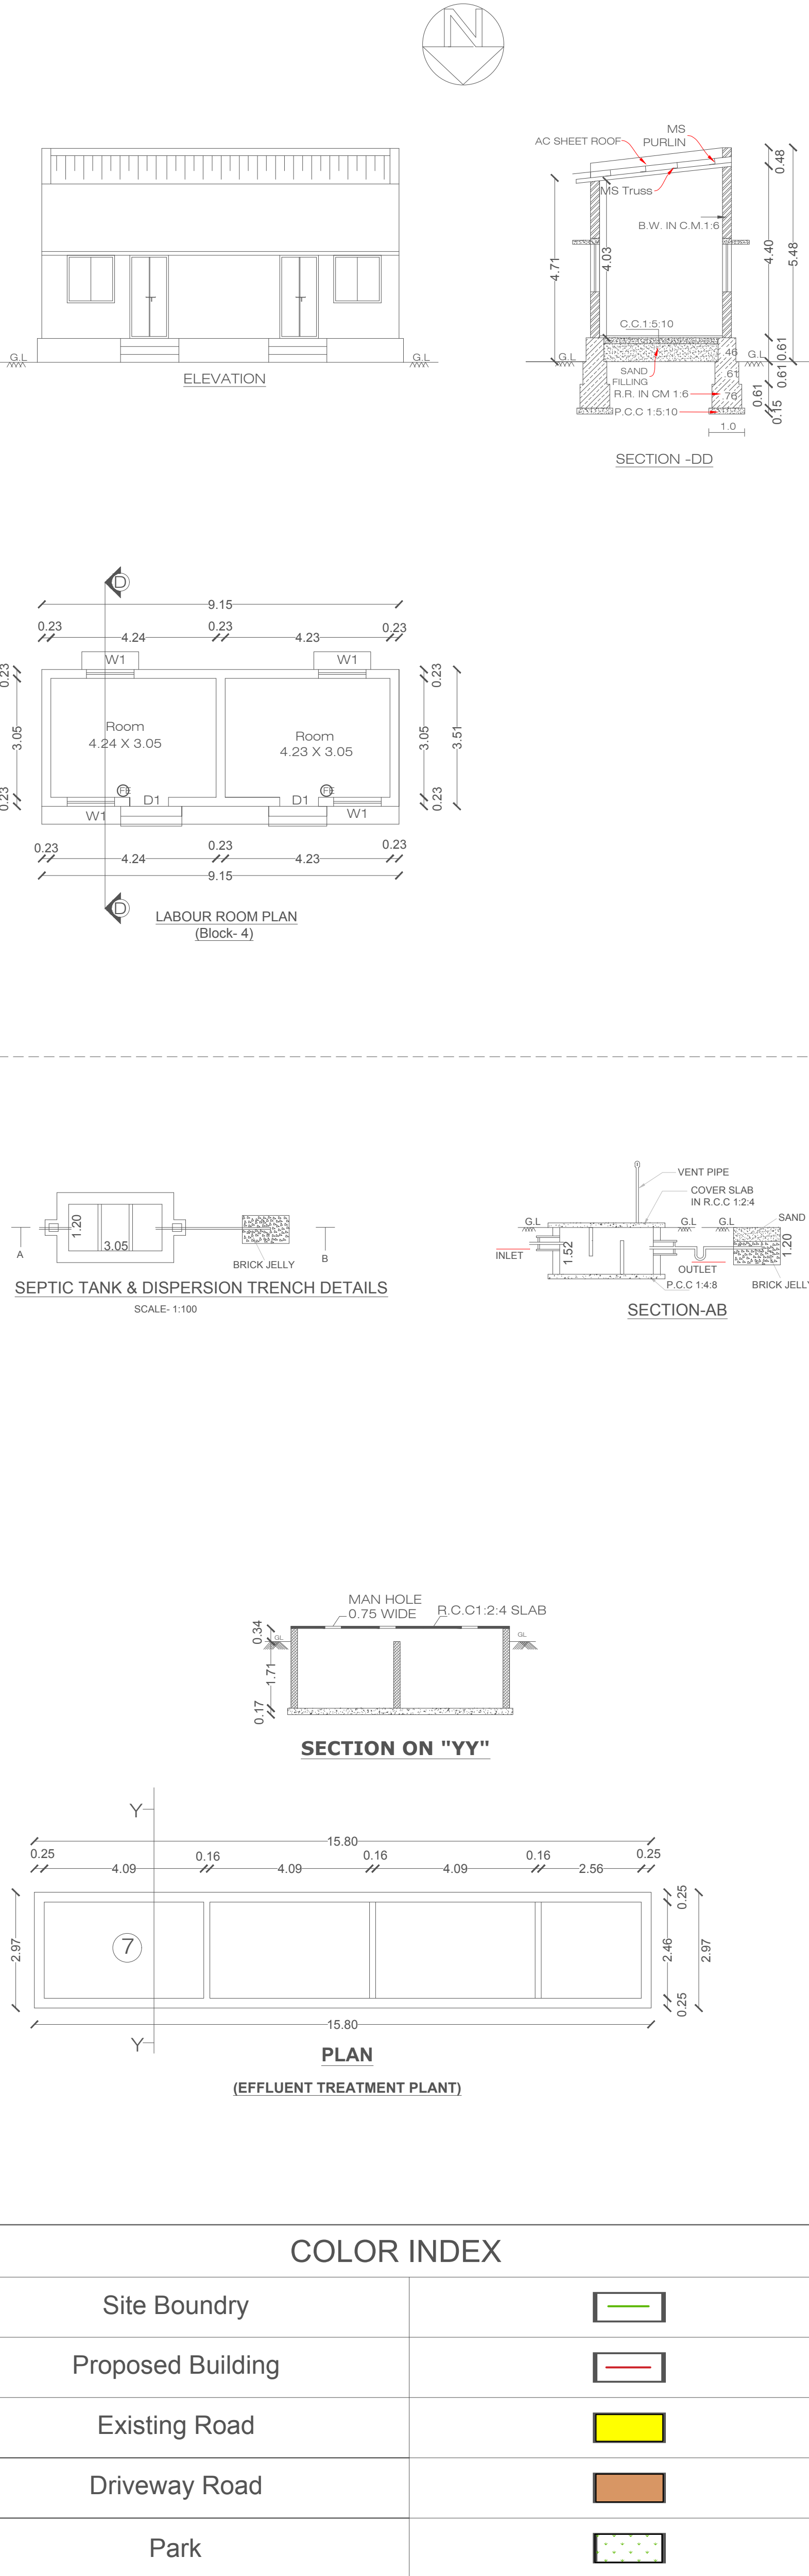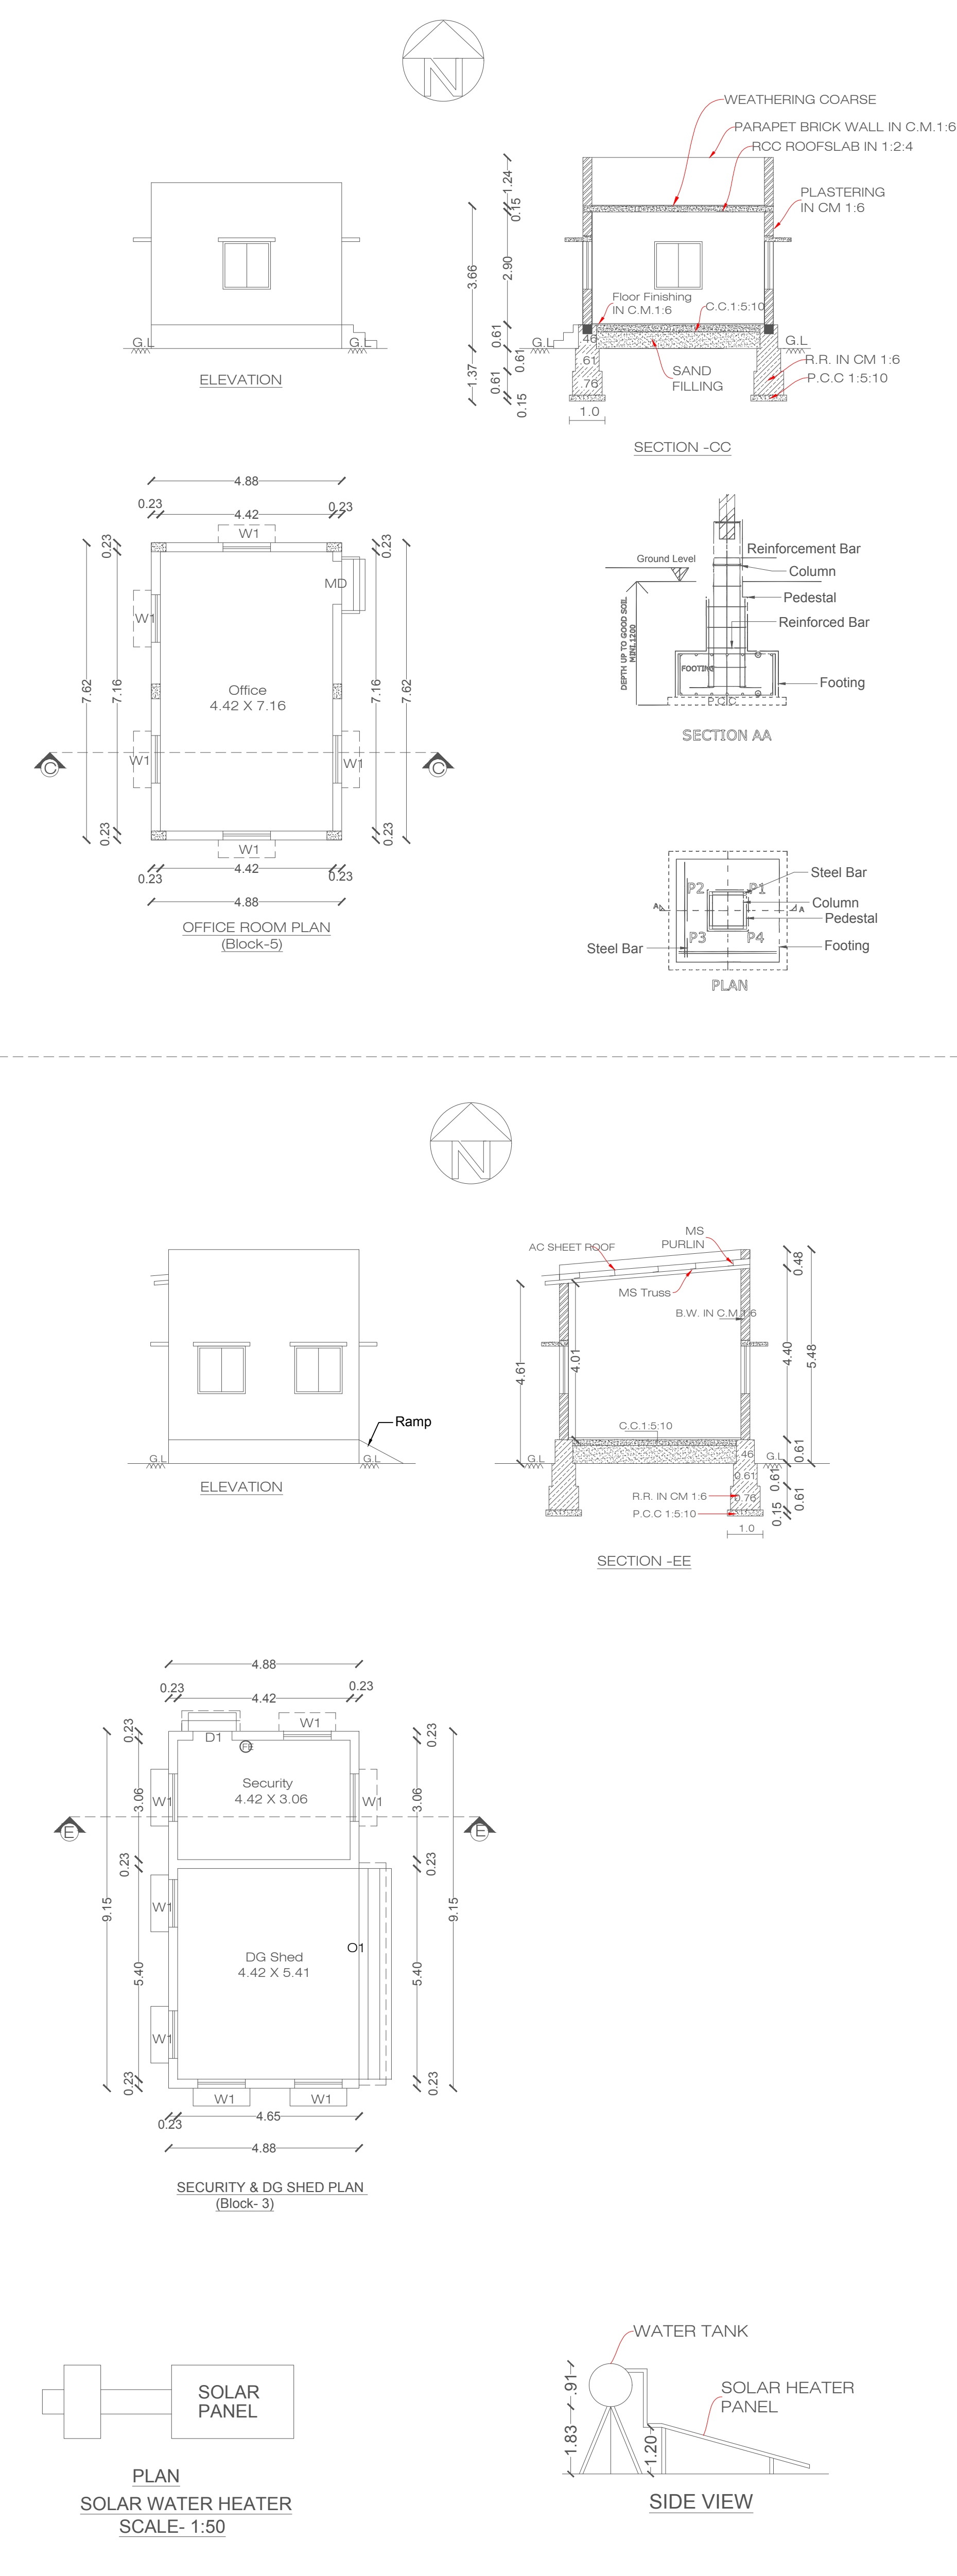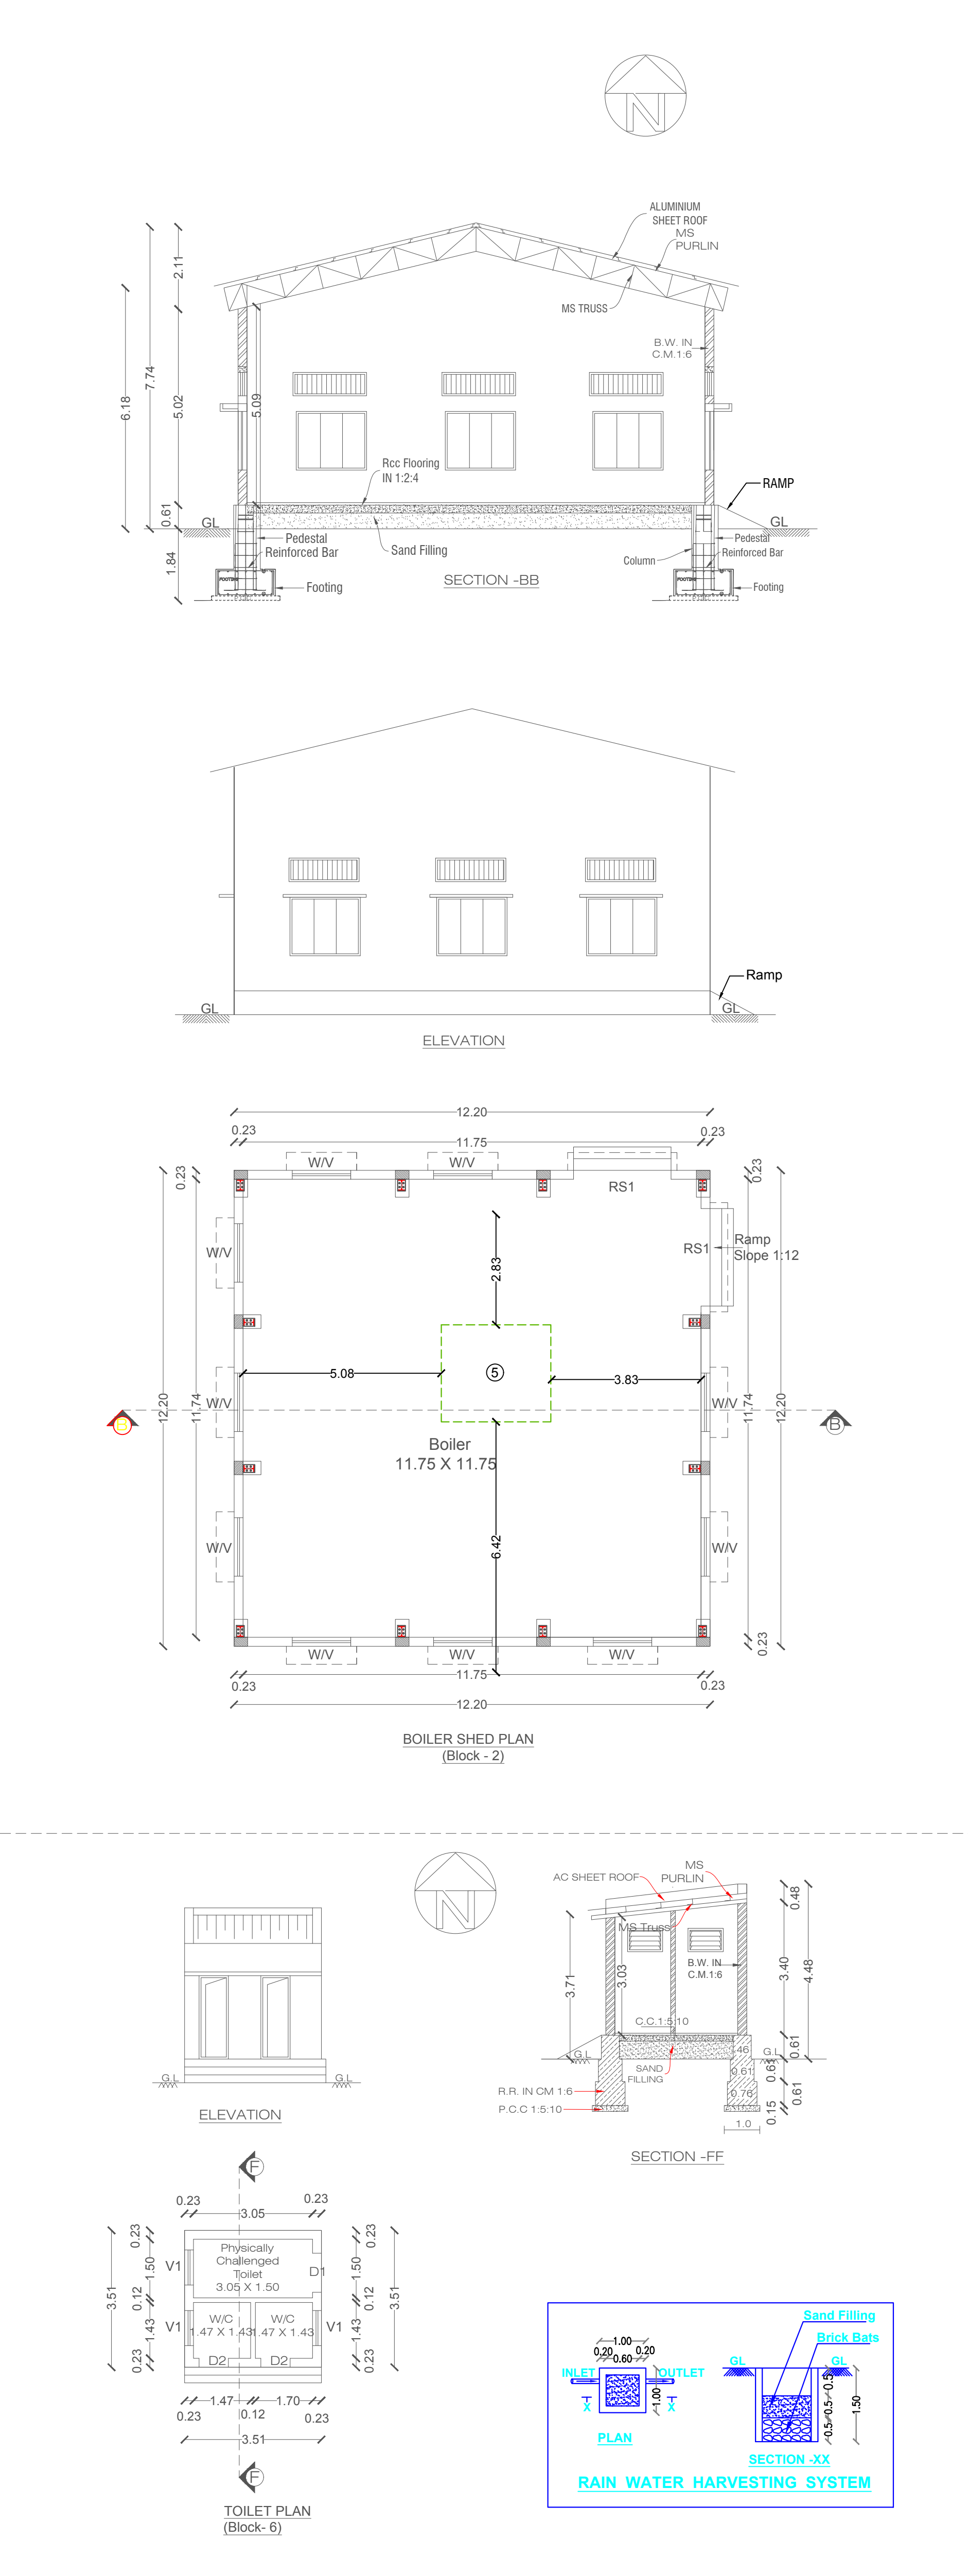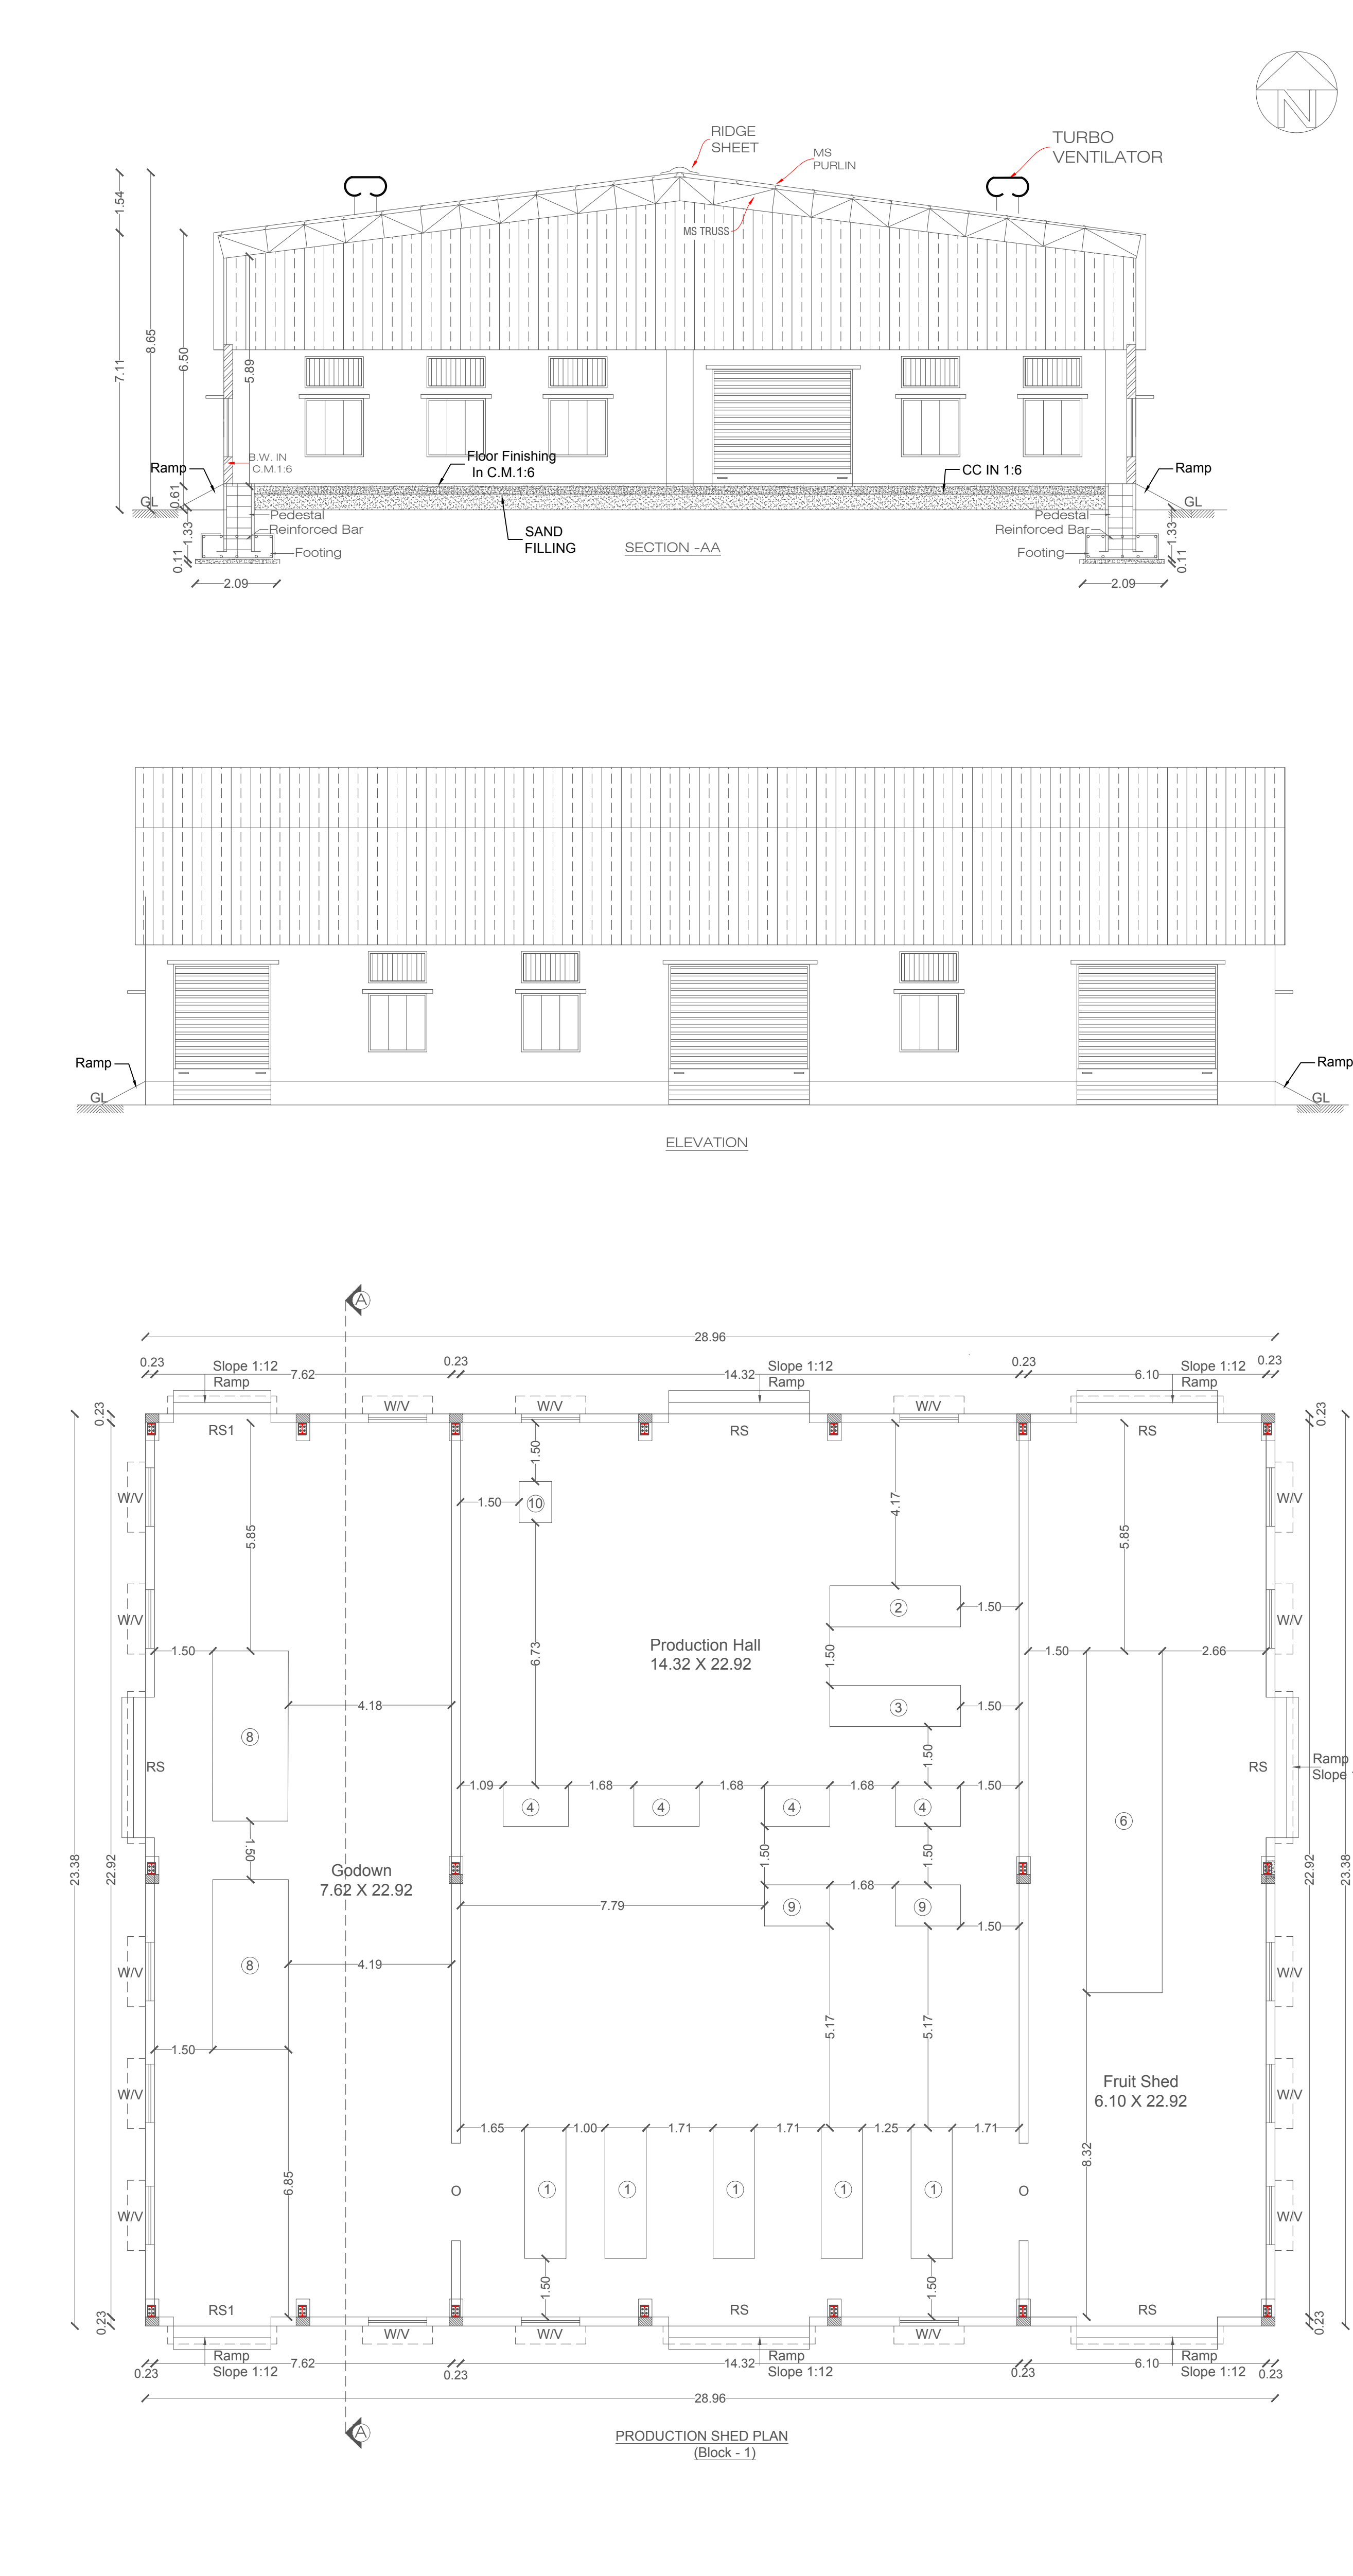

COLOR INDEX	
Site Boundry	
Proposed Building	
Existing Road	
Driveway Road	
Park	

OFFICE USE:
SITE APPROVAL
ROC No:SWP/BPA/002709/2022, DATE:25/01/2023
SITE BOUNDARY EAR MARKED AS 'A' TO 'F' AND
NUMBERED AS L.P/D.D.T.C.P (K.D) No:08/2023
SITE APPROVAL ISSUED

TECHNICAL APPROVAL
ROC No:SWP/BPA/002709/2022, DATE:25/01/2023
BUILDING PLAN NUMBERED AS B.P/D.D.T.C.P (K.D)No:05/2023
TECHNICAL APPROVAL ISSUED

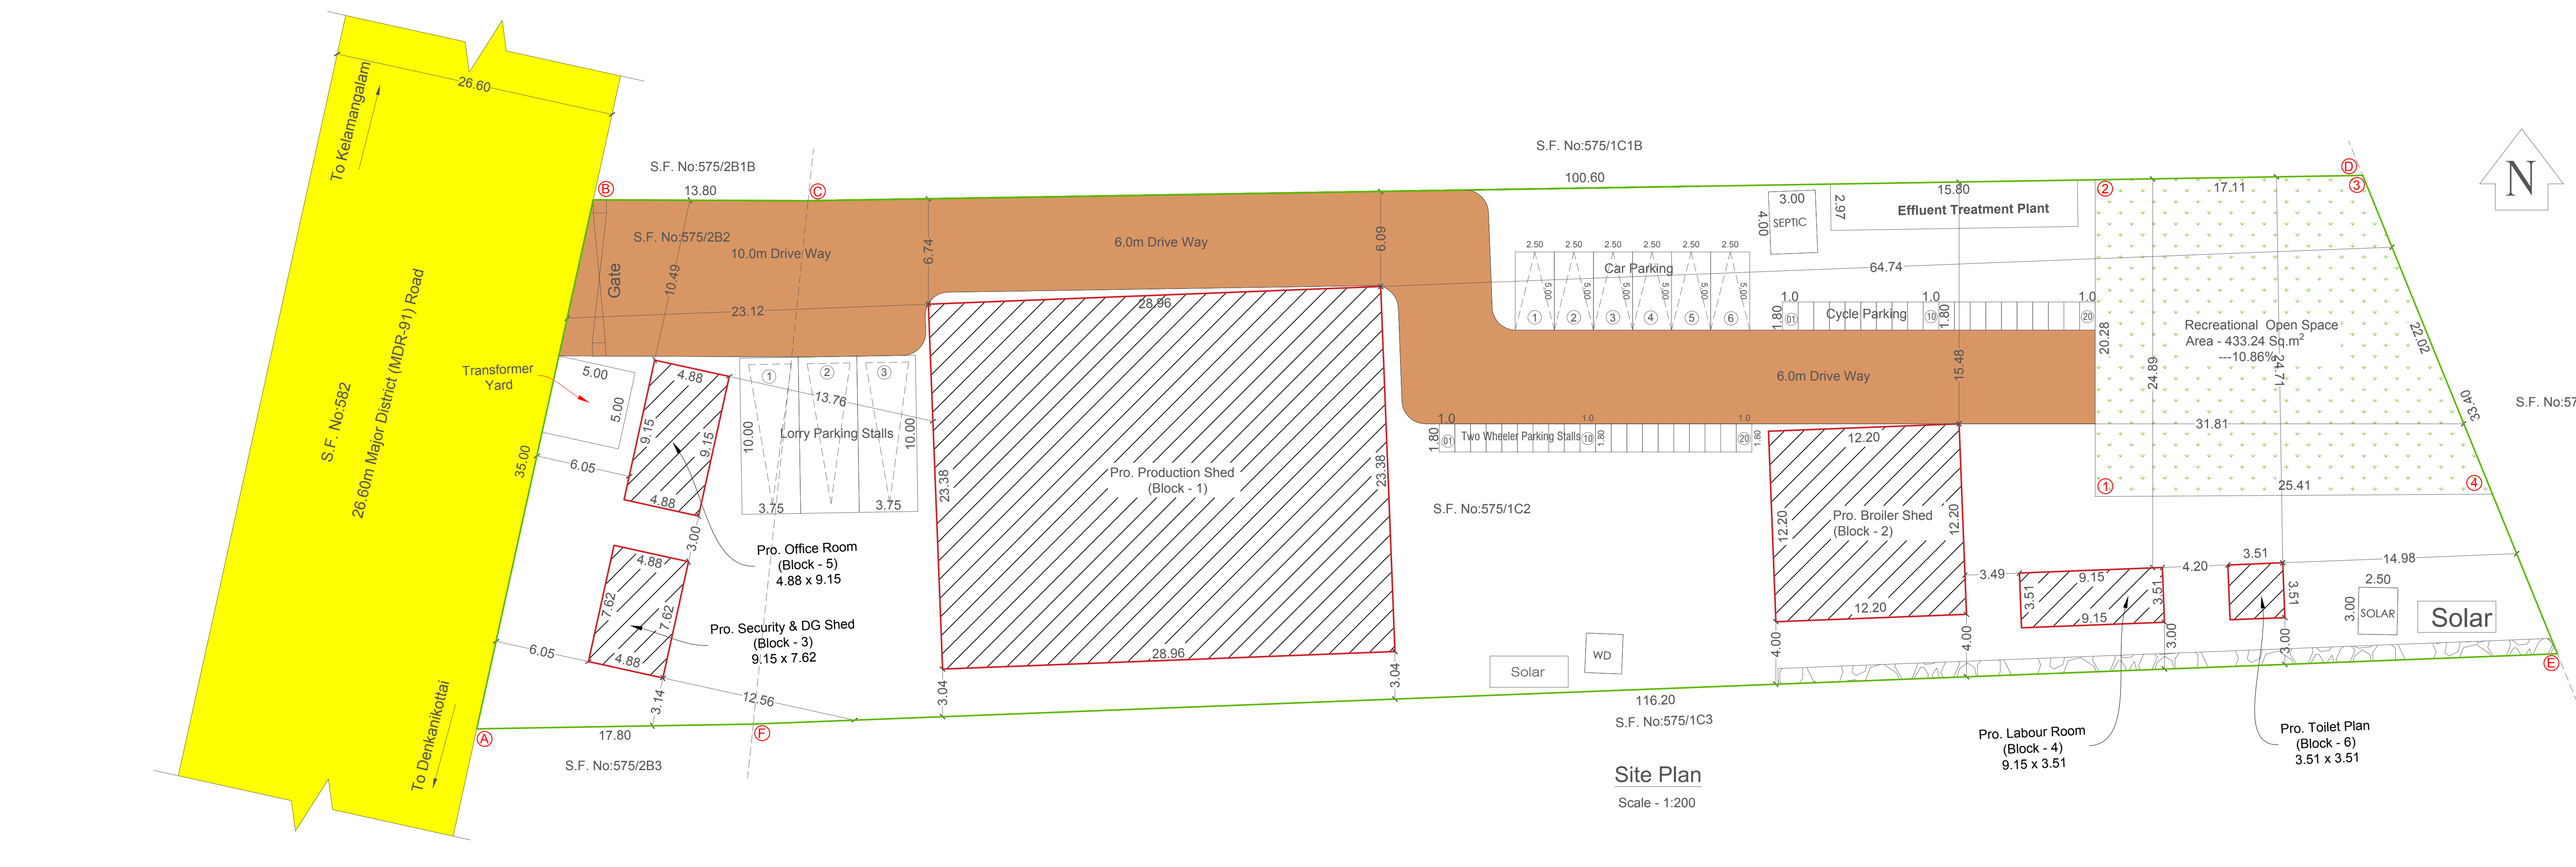

Eight ways to know a piece of land before you pay for it.

This report covers one part of the picture. These cover the rest, drawn from the same government records, for any property in Tamil Nadu.

LandLens One

Ask anything about a property and get an answer grounded in live government records, with the sources shown.

[/landlens/one](#)



Verify My Land

Every record check run on one property and returned as a single report.

[/landlens/verify-my-land](#)



Legal Opinion

An advocate's written opinion on the title, built on the records we pull for it.

[/landlens](#)



One Map

Every layer on one map: the parcel, its boundary, zoning, water bodies and what sits around it.

[/landlens/one/map](#)



PriceMap

What land actually changed hands for around this plot, taken from the registered deeds.

[/landlens/pricemap](#)



Build Scope

What you are allowed to build here: floor space, height, coverage and setbacks.

[/landlens/build-scope](#)



Property Tracker

Watch a property and hear about it when something new is registered against it.

[/landlens/property-tracker](#)



Deal Room

Run the transaction in one place: documents, stamping, signatures and the parties.

[/landlens/deal-room](#)



Twenty-four checks you can run yourself, at no cost.

Records and verification

The registers themselves, read for you.

Encumbrance Certificate

Patta and Chitta

Field Measurement Sketch

EC Analyzer

Bank charge check

Court case search

Seller background check

Approval check by survey

Value and duty

What it is worth and what it costs to register.

Guideline value by street

Guideline value by survey

Stamp duty and registration fees

Capital gains

Floor space index

Area unit converter

Zoning and land use

What the plan says can happen on this land.

Land use zone finder

CMDA land use check

Coastal regulation zone

Master plan check

Water bodies finder

Airport height clearance

Registers and directories

Who holds it, and which office keeps the record.

Find your registering office

Temple property check

Waqf property check

RERA register



Every free tool
/tools



Services we run
for you
/services



The LandLens
suite
/landlens/one



Every claim in this document traces back to a government record.

Legal opinions, due diligence and title verification

Building plan, layout and sub-division approvals

Completion and occupancy certificates, regularisation

Escrow, negotiation and NRI property management

Land survey, soil testing, architecture and construction

Verified RealEstate
3/350/2 Mettukuppam,
OMR Thoraipakkam,
Chennai 600 097, India
hello@verified.realestate
+91 9996 12 9996

Prepared from the registers named on the page each finding sits on. Where a register could not be read, this document says so in its place rather than leaving the gap to be read as a clean result.

