
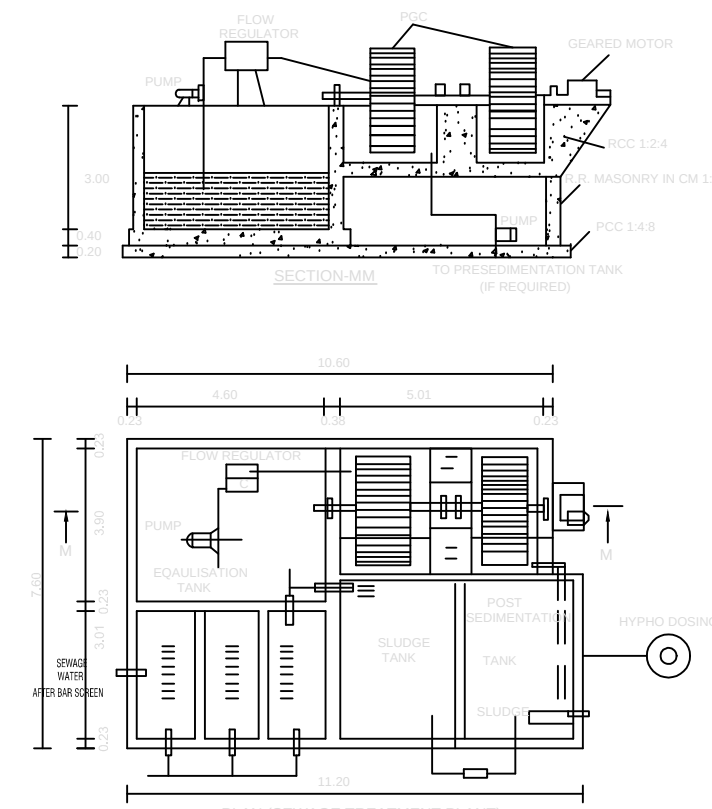
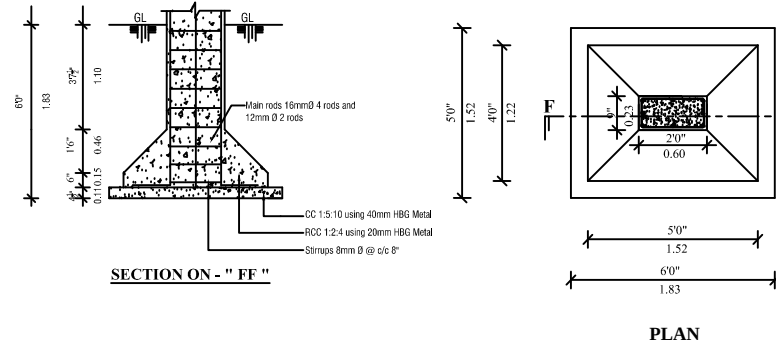
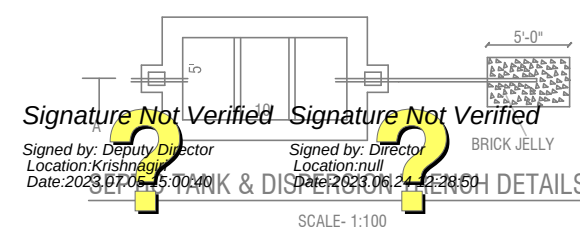
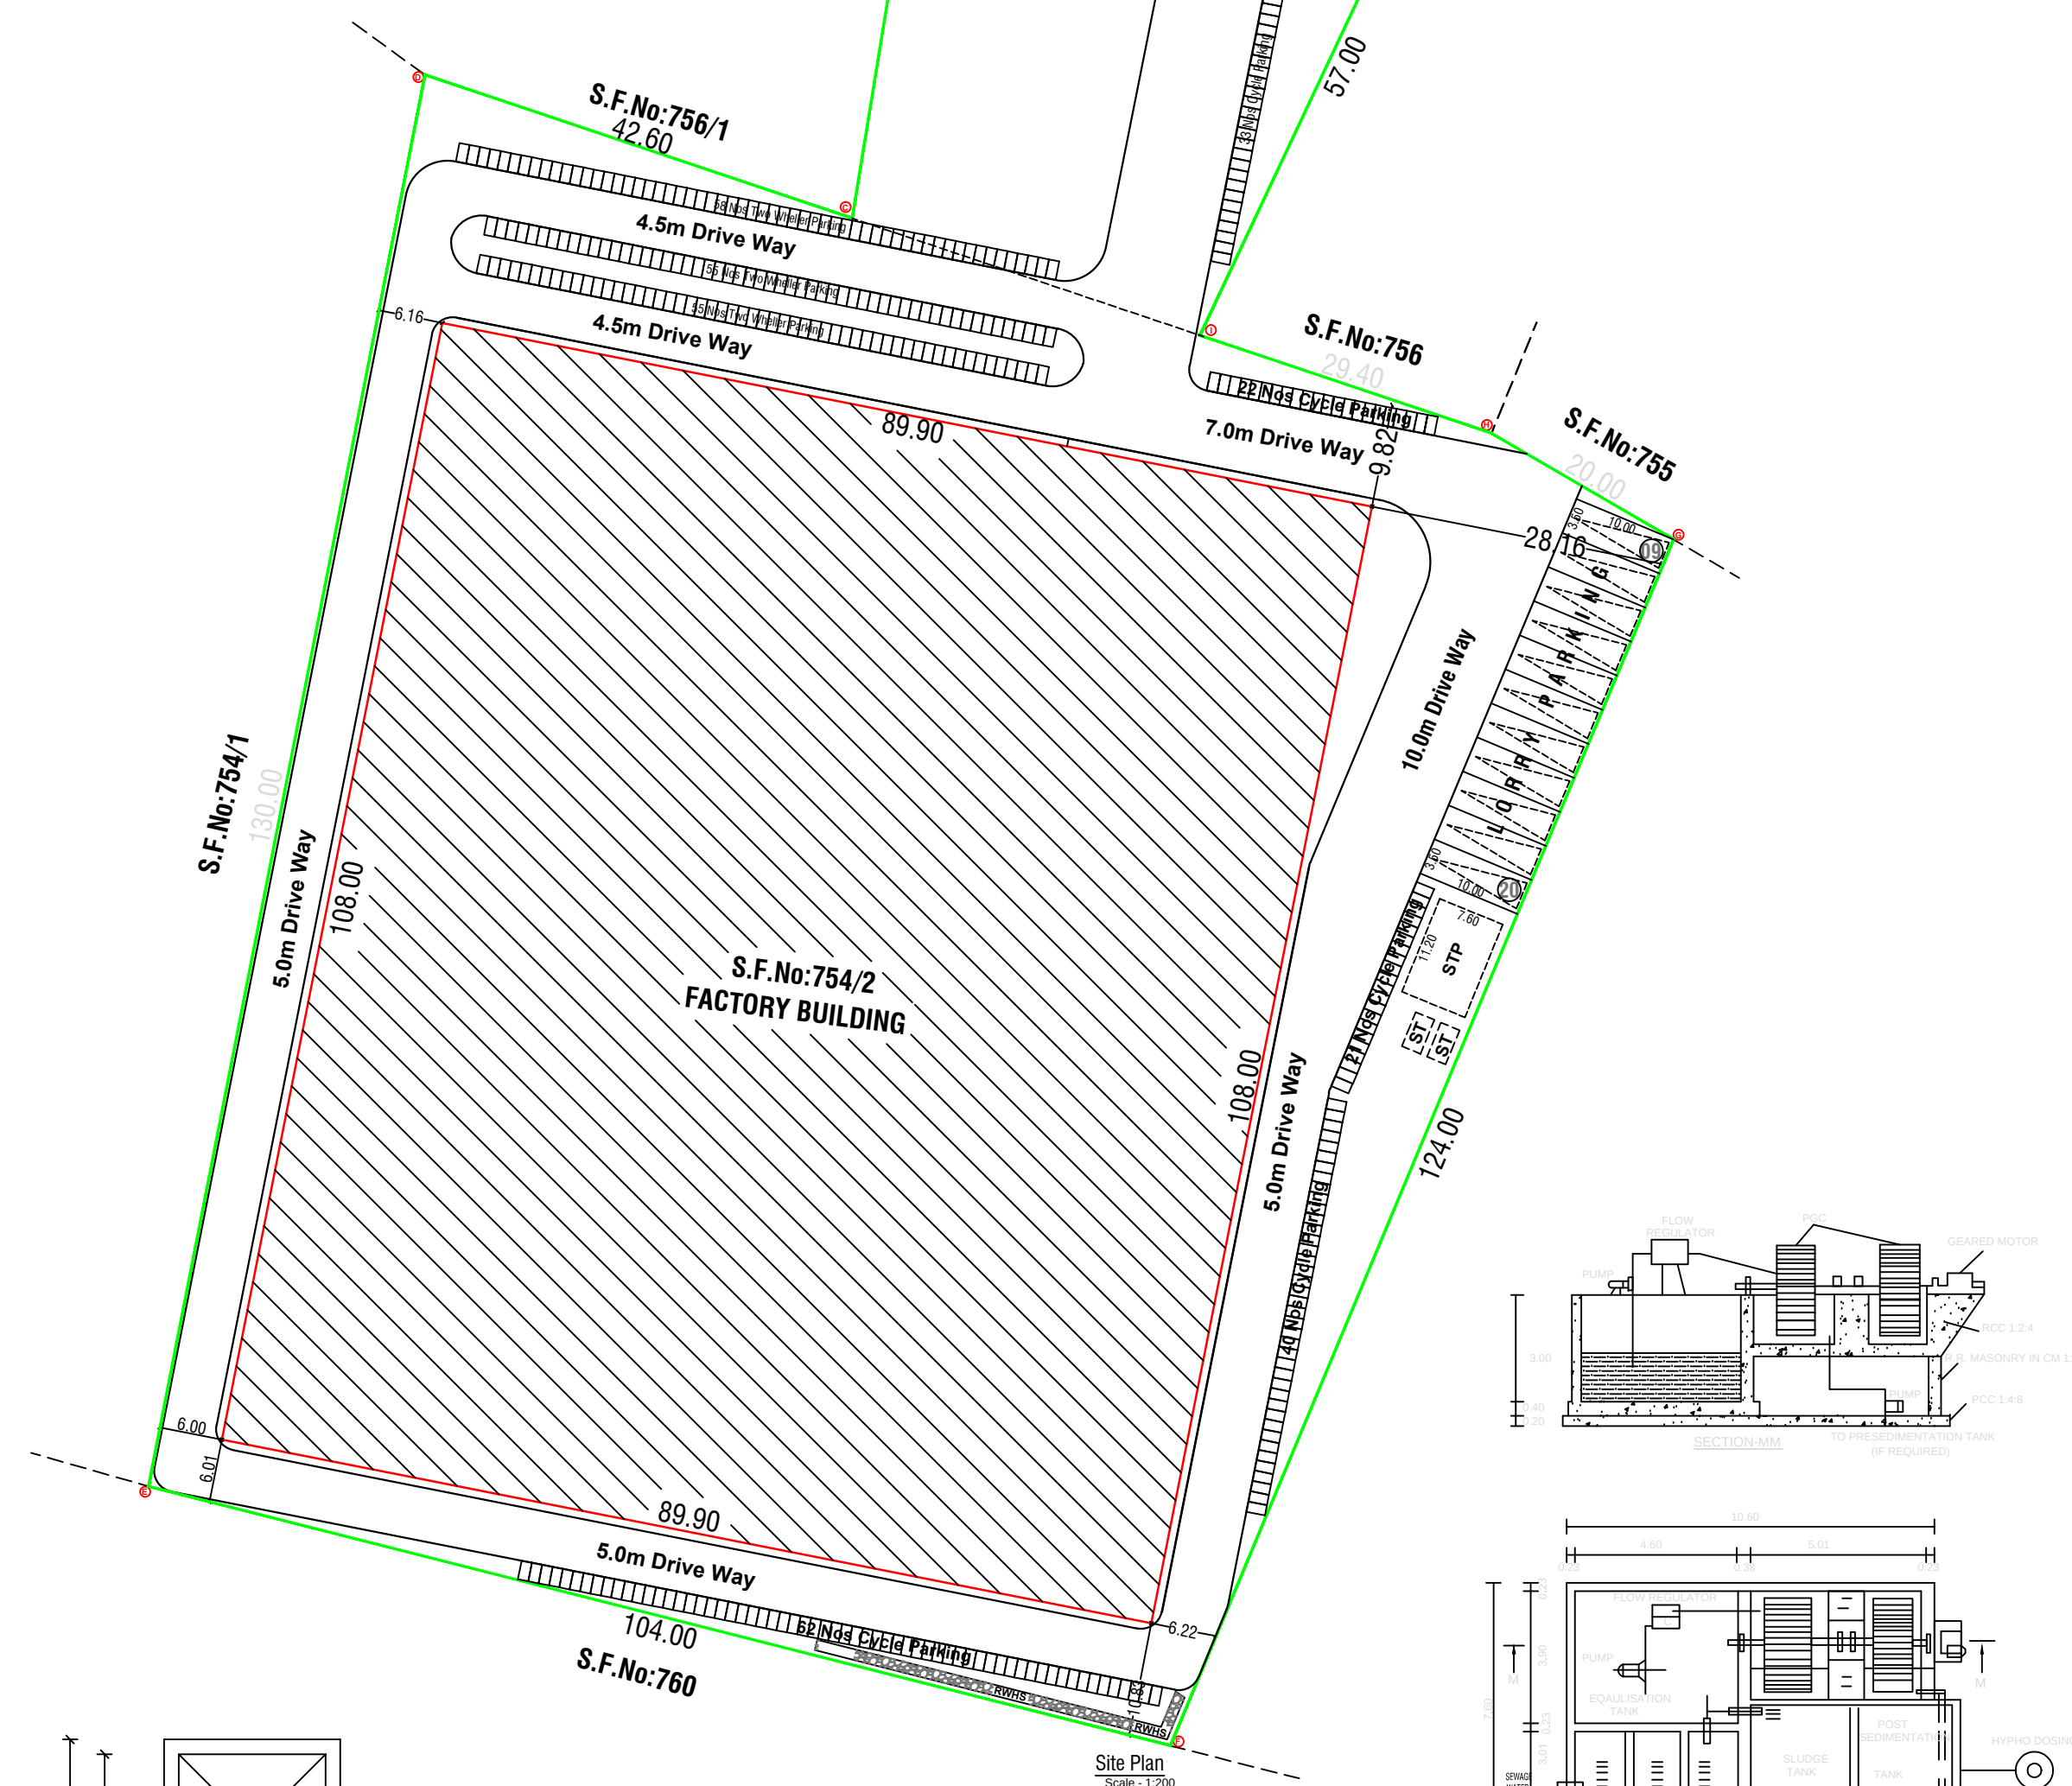


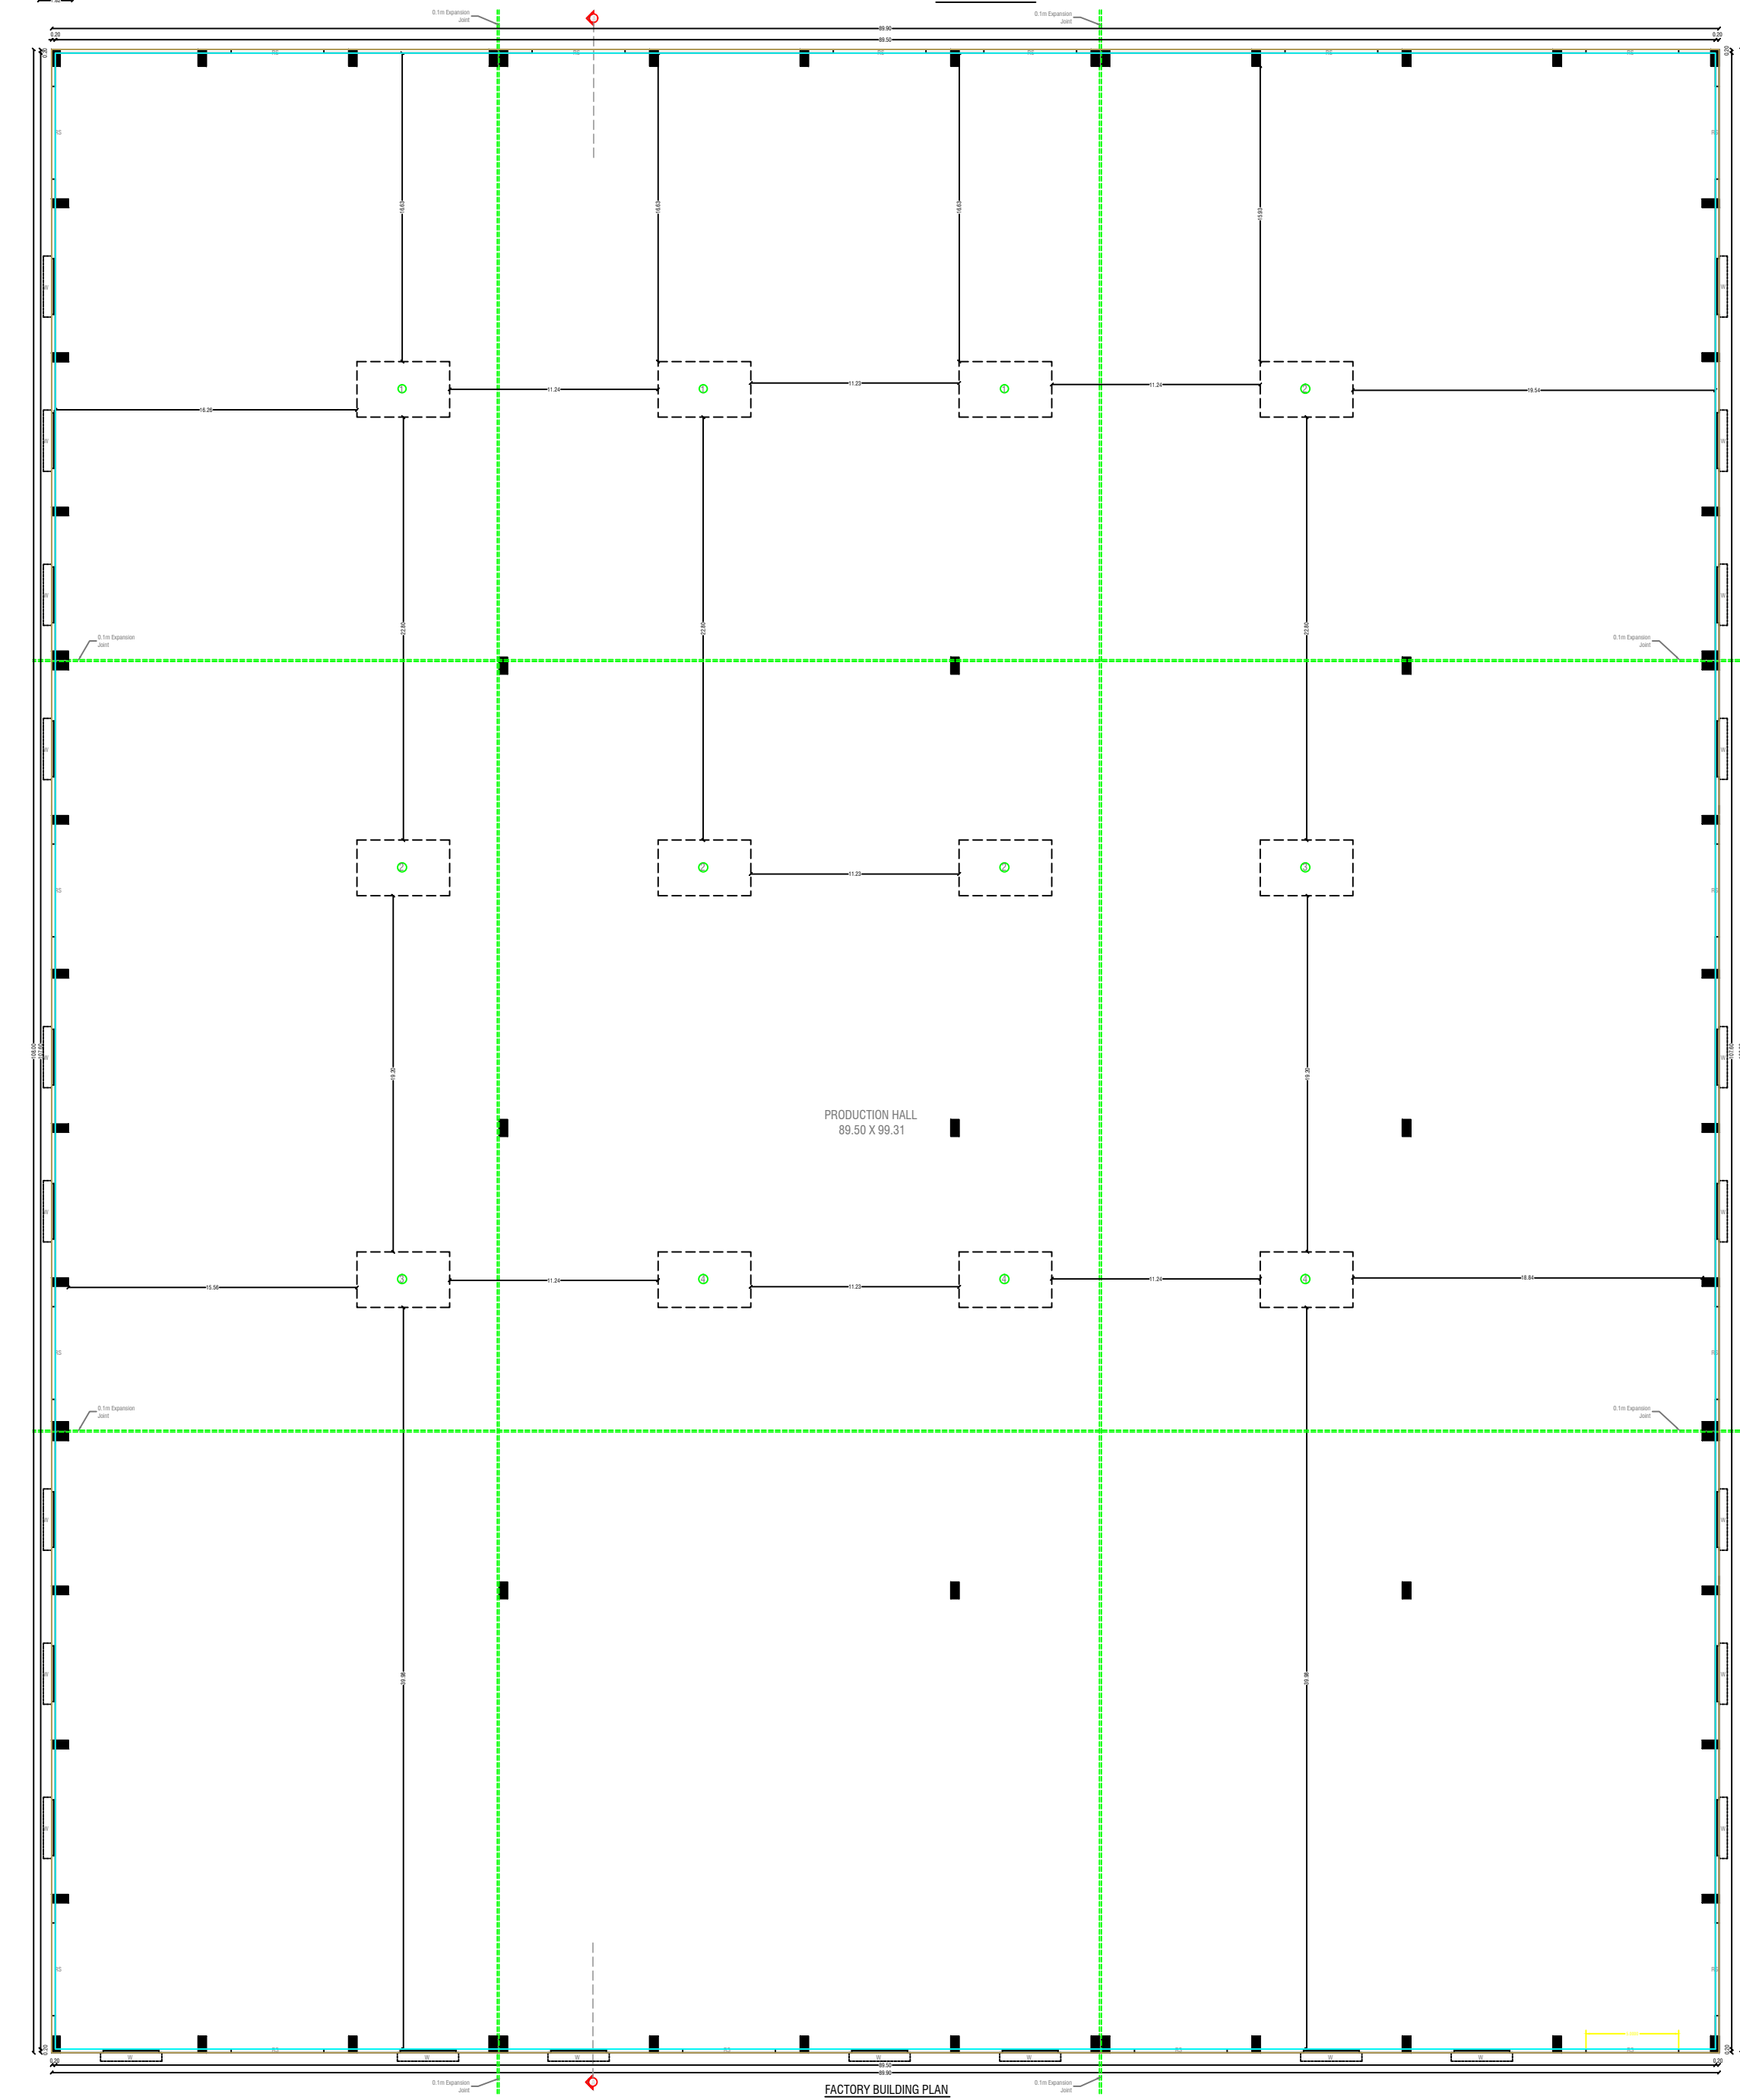

SITE APPROVAL

ROC No:SWP/BPA/002068/2022 DATE:

SITE BOUNDARY EAR MARKED AS 'A TO L' AND
NUMBERED AS L.P/D.D.T.C.P (K.D) No: /2023


SITE APPROVAL ISSUED

TECHNICAL APPROVAL

ROC No:SWP/BPA/002068/2022 DATE:

BUILDING PLAN NUMBERED AS B.P/D.D.T.C.P (K.D)No: /2023

TECHNICAL APPROVAL ISSUED

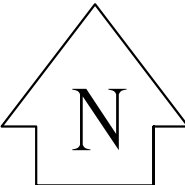Area Details			
Particulars		Sq.mt.	
Area of the Site As Per FMB		21000.00	
Area of the Site As Per Document		21000.00	
Area of the Site As Per Super imposed		20424.36	
Description	FSI Area	Non FSI Area	Total Built Up Area
Area of the Production Hall	9709.37	-	9709.37
Area of the Watchmen Room	-	6.25	6.25
Total Area	9709.37	6.25	9715.62
Floor Space Index - (F.S.I)			0.462

Open Space Reservation (OSR)	
OSR -1	960.00 m ²
OSR -2	1240.00 m ²

Power Details				
S.No.	MACHINERIES NAME	H.P.	Nos.	TOTAL H.P.
1	UV FRP Pultrusion Machine	20.00	3	60.00
2	Thermac FRP Pultrusion Machine	40.00	4	160.00
3	Coating Machine	25.00	2	50.00
4	Rewinding Machine	8.00	3	24.00
Total Power in HP				294.00

No of Workers - 40 Nos.

Applicant

Shivaprasad Reddy

R. Nijm

Engineer

Er. J. PARVESH, B.Tech., M.Tech. (Structural)
Structural Engineer Grade - I (HNTDA)
(SE-GR-I, 02/2019; Valid up to 01.04.2024)
Mobile: 9655223333 / 9790080750

Er. J. PARVESH, B.Tech., M.Tech. (Structural)
Registered Engineer Grade - II (HNTDA)
(RE-GR-II, 02/2019; Valid up to 01.04.2024)
Mobile: 9655223333 / 9790080750