


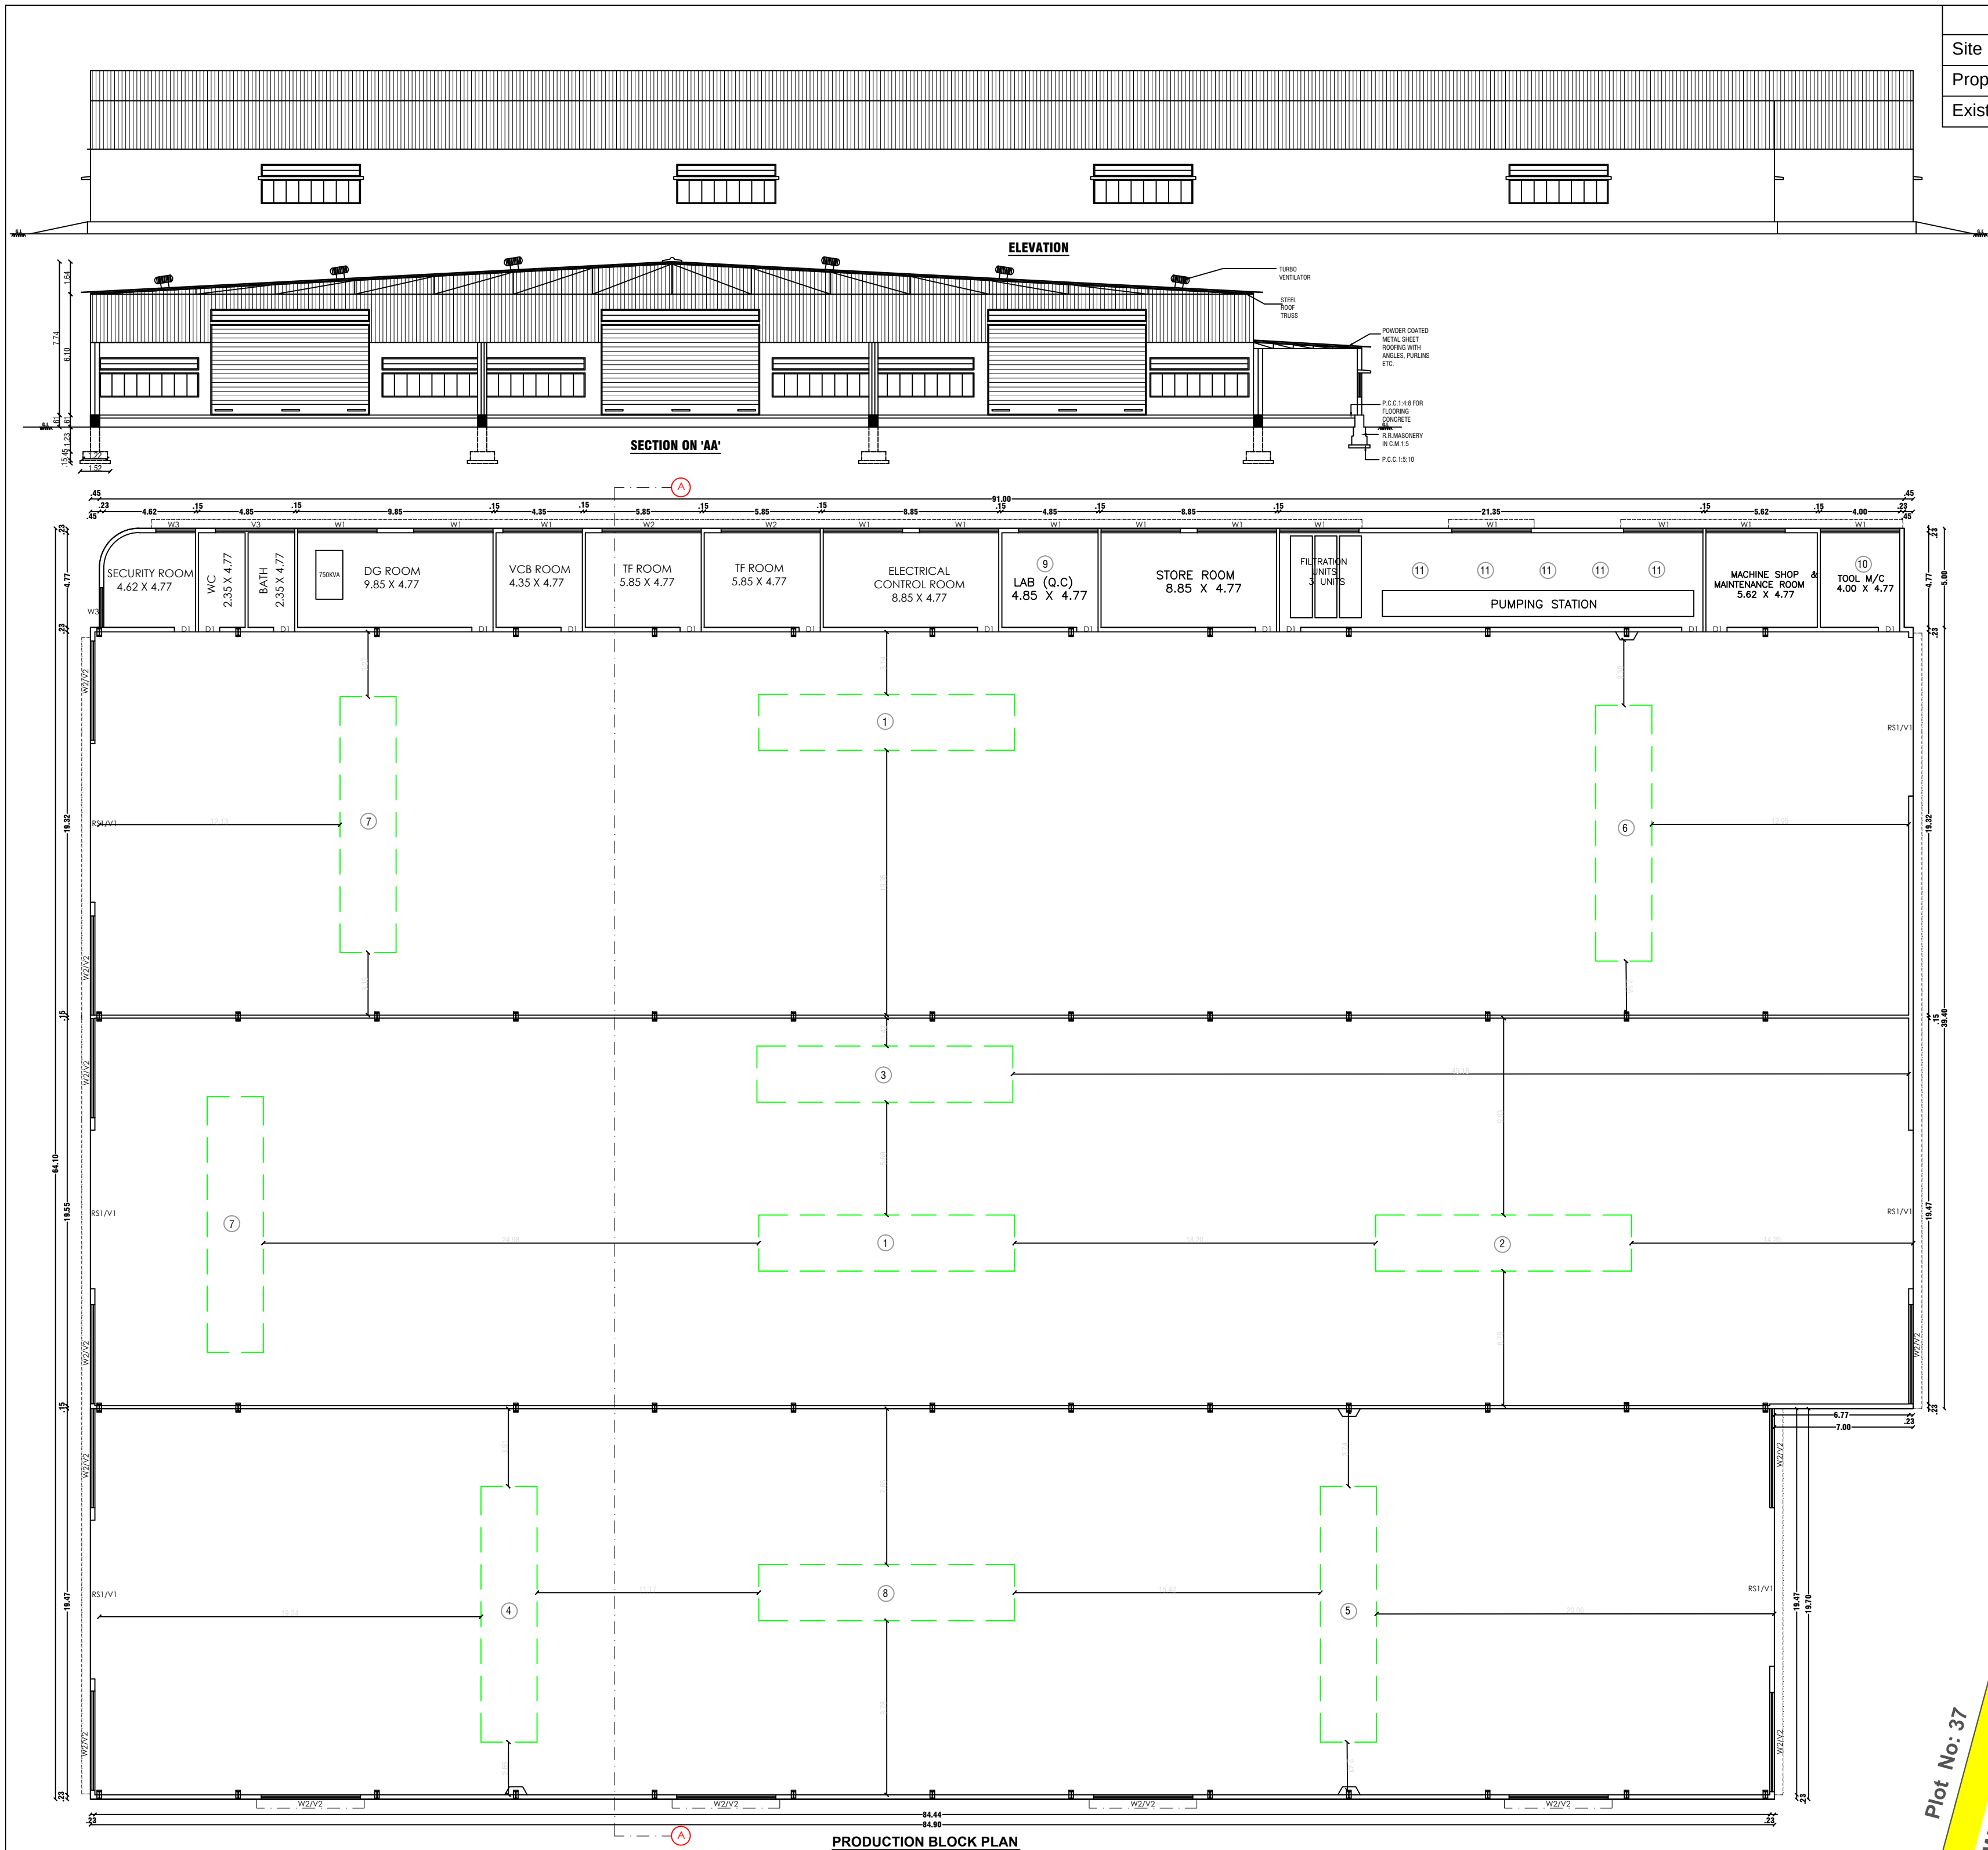

COLOR INDEX	
Site Boundry	
Proposed Building	
Existing Road	

Area Details				
Particulars		Sq.mt.		
Area of the Site As Per FMB		12140.60		
Area of the Site As Per Document		12140.60		
Area of the Site As Per Super imposed		12140.60		
Description	FSI Area	Non FSI Area	Total Built Up Area	
Area of the Production Hall	5745.87	-	5745.87	
Area of the Watchmen Room	-	6.25	6.25	
Total Area	5745.87	6.25	5752.12	
Floor Space Index - (F.S.I)			0.47	
Parking Requirements				
Description	Stall Size	Provided		
Lorry Parking	3.75 x 10.0	12 Nos		
Two Wheeler	1.0 x 1.8	120 Nos		
Cycle Parking	1.0 x 1.8	115 Nos		
ALL DIMENSION AREA IN METER				
Schedule of Joineries				
RS	Rolling Shutter	5.00 X 2.80		
RS1	Rolling Shutter	4.00 X 2.80		
D1	Door	2.00 X 2.10		
W1	Window	5.00 X 1.80		
W2/V2	Window/Ventilator	4.00 X 1.80		
POWER DETAILS				
S.No.	MACHINERIES NAME	H.P.	Nos.	TOTAL H.P.
1	Tube Mill No.1- $\frac{3}{4}$ " to 4" N.B	950	2	1900.00
2	Slitting Line	480	1	480.00
3	6" Mill	1950	1	1950.00
4	Crane 30*1	48	1	48.00
5	Crane 15*1	28	1	28.00
6	Crane 10*1	20	1	20.00
7	Crane 5*2	5	2	10.00
8	Shed Lighting & Miscellaneous	134	1	134.00
9	Q.C M.C	40	1	40.00
10	Tool M.C	134	1	134.00
11	Cooling Tower	9	5	45.00
Total Power in H.P.				4789.00



PLAN SHOWING THE PROPOSED FACTORY BUILDING (MANUFACTURE OF MS TUBES) FOR "M/s. SARAVANA SASTHA STEEL INDIA PVT LTD" IN SF.No:388pt, 390pt & 394pt, Plot no: 36-B OF PLOT SUBDIVISION APPROVED L.P/H.N.T.D.A (K.D) NO:141/2022 SIPCOT INDUSTRIAL COMPLEX, (PHASE -I), MOOKONDAPALLI VILLAGE, HOSUR CITY MUNICIPAL CORPORATION & TALUK, KRISHNAGIRI DISTRICT.

TECHNICAL APPROVAL
ROC No:SWP/BPA/ 005771/2023, DATE: 25/01/2023
BUILDING PLAN PLANNING PERMISSION AS B.P/ HNTDA (K.D) NO:17/2023
PLANNING PERMISSION PERIOD 04.03.2023 TO 03.03.2031

Applicant
For Saravana Sastha Steel India Pvt. Ltd.
Director

Engineer
Er. J. PARVESH, B.Tech. M.Tech.(Structural)
Structural Engineer Grade - I (HNTDA)
(SE-GR-I, 02/2019; Valid up to 09.04.2024)
Mobile: 9655223333 / 9790080750

Er. J. PARVESH, B.Tech. M.Tech.(Structural)
Registered Engineer Grade - II (HNTDA)
(RE-GR-II, 02/2019; Valid up to 01.04.2024)
Mobile: 9655223333 / 9790080750

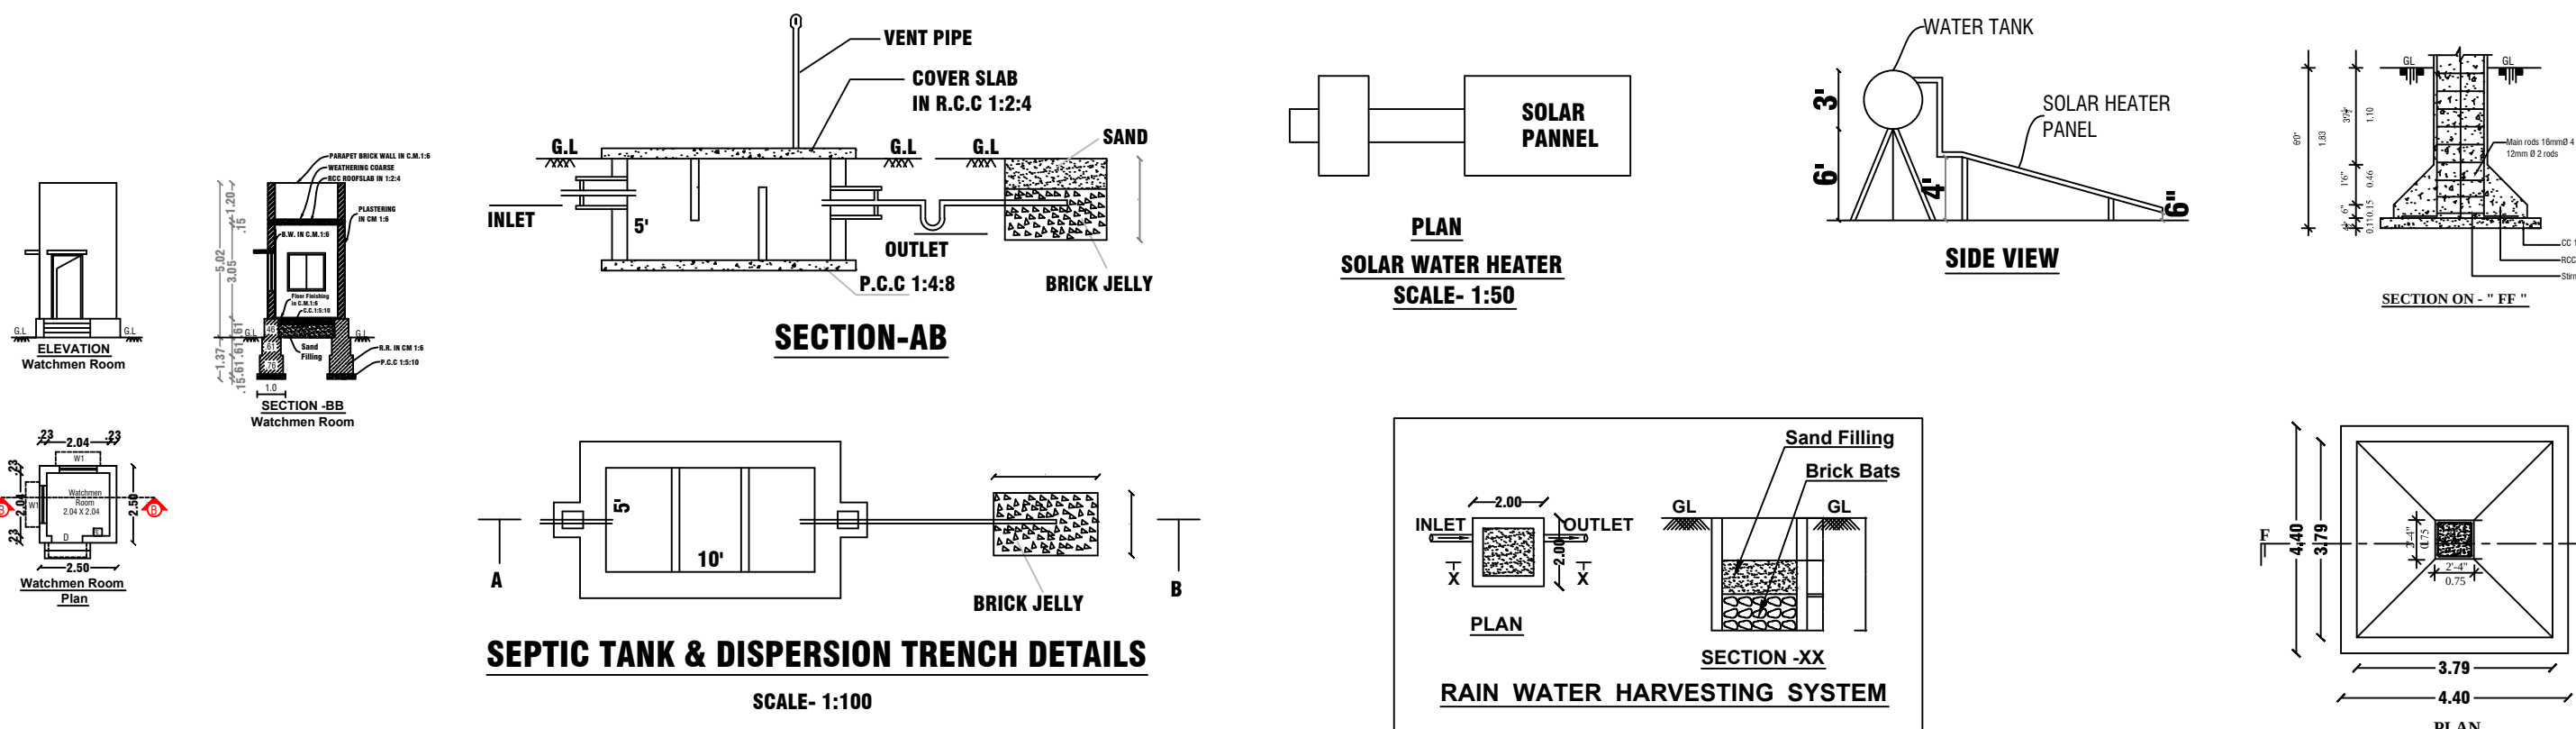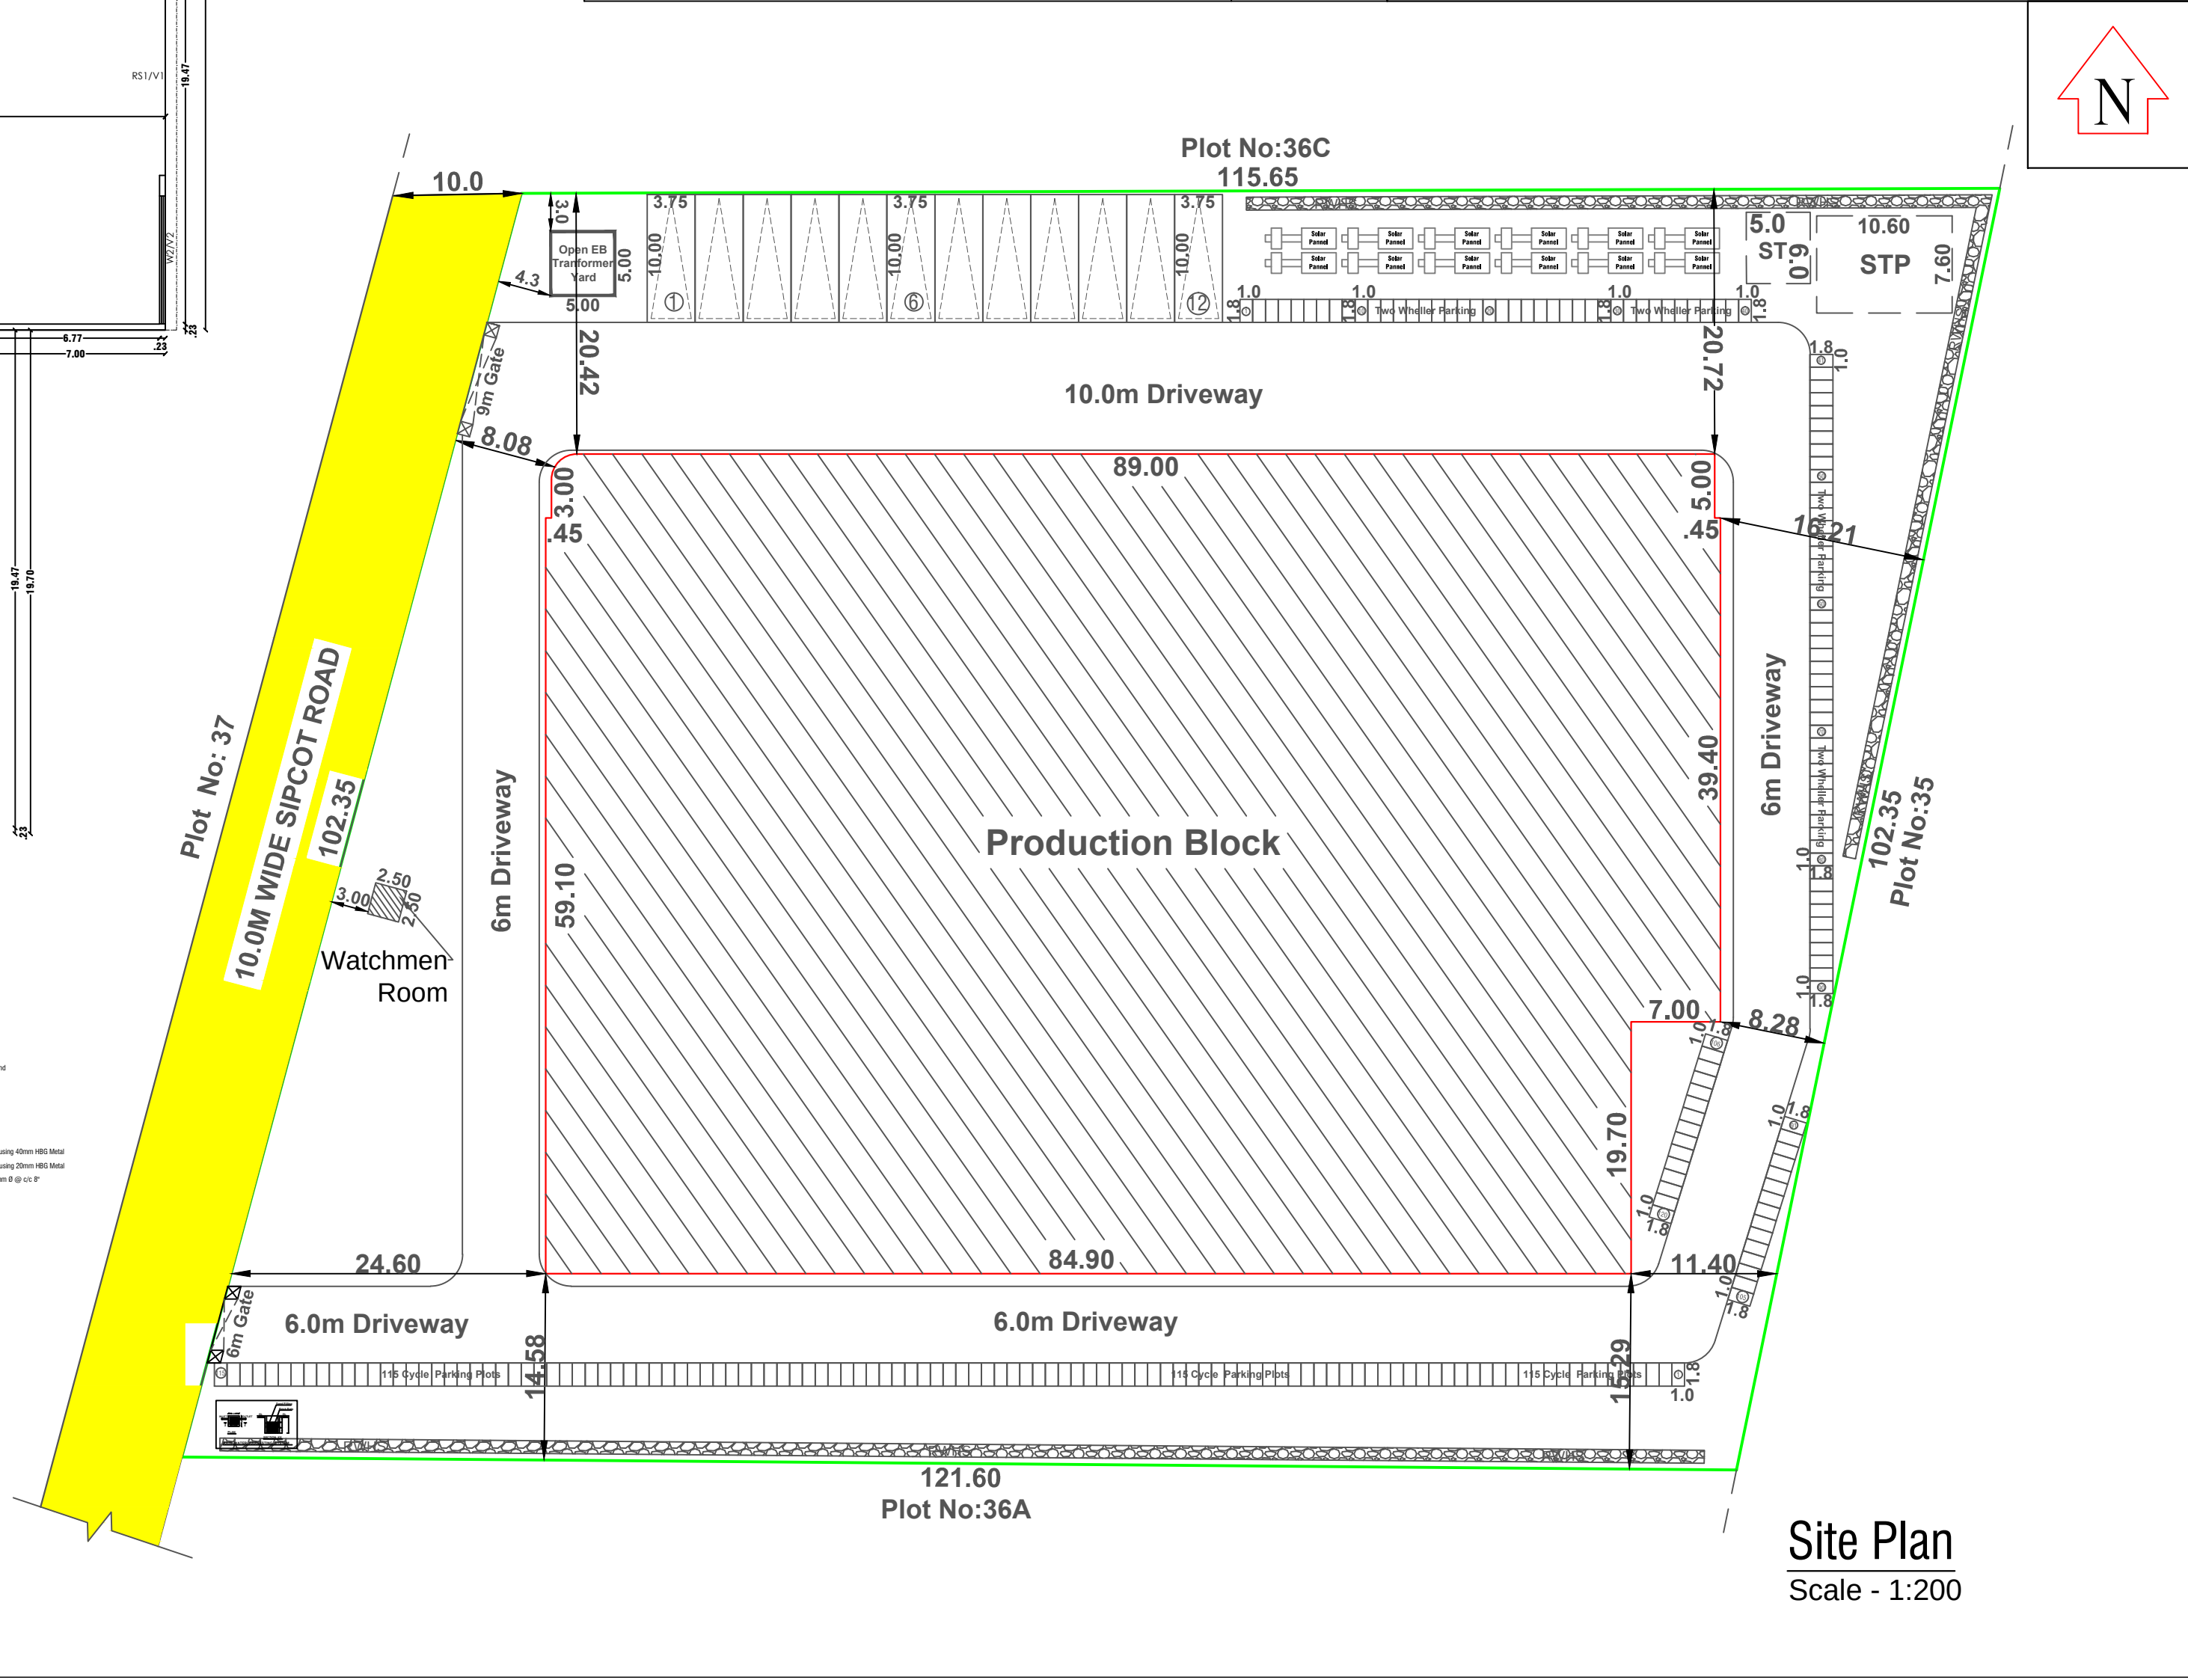

Signature Not Verified
Signed by: Director
Location: Krishnagiri
Date: 2023.03.04 14:46:57